

REVISIONS			
REV	DESCRIPTION	DATE	APPROVED
H	REVISE TRIMS AND HARDWARE SHEDULE	11/01/2023	R.L.

NOTES:

1. THE PRODUCT SHOWN HEREIN IS DESIGNED AND MANUFACTURED TO COMPLY WITH REQUIREMENTS OF THE FLORIDA BUILDING CODE.
2. WOOD FRAMING, METAL STRUCTURE AND MASONRY OPENING TO BE DESIGNED AND ANCHORED TO PROPERLY TRANSFER ALL LOADS TO STRUCTURE. FRAMING AND MASONRY OPENING IS THE RESPONSIBILITY OF THE ARCHITECT OR ENGINEER OF RECORD.
3. WHERE SHIM OR BUCK THICKNESS IS LESS THAN 1–1/2” WINDOW UNITS MUST BE ANCHORED THROUGH THE FRAME IN ACCORDANCE WITH MANUFACTURER’S PUBLISHED INSTALLATION INSTRUCTIONS. ANCHORS SHALL BE SECURELY FASTENED DIRECTLY INTO MASONRY, CONCRETE OR OTHER STRUCTURAL SUBSTRATE MATERIAL.
4. WHERE WOOD BUCK THICKNESS IS 1–1/2” OR GREATER, BUCK SHALL BE SECURELY FASTENED TO MASONRY, CONCRETE OR OTHER STRUCTURAL SUBSTRATE. WINDOW UNITS MAY BE ANCHORED THROUGH FRAME TO SECURED WOOD BUCK IN ACCORDANCE WITH MANUFACTURER’S PUBLISHED INSTALLATION INSTRUCTIONS.
5. WHERE 1X BUCK IS NOT USED DISSIMILAR MATERIALS MUST BE SEPARATED WITH APPROVED COATING OR MEMBRANE. SELECTION OF COATING OR MEMBRANE IS THE RESPONSIBILITY OF THE ARCHITECT OR ENGINEER OF RECORD.
6. BUCKS SHALL EXTEND BEYOND WINDOW INTERIOR FACE SO THAT FULL FRAME SUPPORT IS PROVIDED.
7. SHIM AS REQUIRED AT EACH ANCHOR LOCATION WITH LOAD BEARING SHIM. SHIM WHERE SPACE OF 1/16” OR GREATER OCCURS. MAXIMUM ALLOWABLE SHIM STACK TO BE 1/4”.
8. SHIMS SHALL BE LOCATED, APPLIED AND MADE FROM MATERIALS AND THICKNESS CAPABLE OF SUSTAINING APPLICABLE LOADS.
9. WIND LOAD DURATION FACTOR Cd=1.6 WAS USED FOR WOOD ANCHOR CALCULATIONS.
10. FRAME MATERIAL: WOOD WITH G=.46 MINIMUM SPECIFIC GRAVITY OR FRAMESAVER OR FUSION FRAME.
11. UNITS MUST BE GLAZED PER ASTM E1300, WITH SAFETY GLAZING.
12. APPROVED IMPACT PROTECTIVE SYSTEM IS REQUIRED FOR THIS PRODUCT IN WIND BORNE DEBRIS REGIONS.

13. FOR ANCHORING THROUGH FRAME INTO WOOD FRAMING OR 2X BUCK USE #10 WOOD SCREWS WITH SUFFICIENT LENGTH TO ACHIEVE A 1 3/8” MINIMUM EMBEDMENT INTO SUBSTRATE. LOCATE ANCHORS AS SHOWN IN ELEVATIONS AND INSTALLATION DETAILS.
14. FOR ANCHORING THROUGH FRAME INTO MASONRY/CONCRETE USE 3/16” TAPCONS WITH SUFFICIENT LENGTH TO ACHIEVE A 1 1/4” MINIMUM EMBEDMENT INTO SUBSTRATE WITH 2” MINIMUM EDGE DISTANCE. LOCATE ANCHORS AS SHOWN IN ELEVATIONS AND INSTALLATION DETAILS.
15. FOR ANCHORING THROUGH FRAME INTO METAL STRUCTURE USE #10 SMS OR SELF DRILLING SCREWS WITH SUFFICIENT LENGTH TO ACHIEVE 3 THREADS MINIMUM BEYOND STRUCTURE INTERIOR WALL. LOCATE ANCHORS AS SHOWN IN ELEVATIONS AND INSTALLATION DETAILS.
16. ALL FASTENERS TO BE CORROSION RESISTANT.
17. INSTALLATION ANCHORS SHALL BE INSTALLED IN ACCORDANCE WITH ANCHOR MANUFACTURER’S INSTALLATION INSTRUCTIONS AND ANCHORS SHALL NOT BE USED IN SUBSTRATES WITH STRENGTHS LESS THAN THE MINIMUM STRENGTH SPECIFIED BELOW:
- 17.1. WOOD – MINIMUM SPECIFIC GRAVITY OF G=0.42
- 17.2. CONCRETE – MINIMUM COMPRESSIVE STRENGTH OF 3,192 PSI.
- 17.3. MASONRY – STRENGTH CONFORMANCE TO ASTM C–90, GRADE N, TYPE 1 (OR GREATER).
- 17.4. METAL STRUCTURE: STEEL 18GA, 33KSI OR ALUMINUM 6063–T5 .048” THICK MINIMUM

TABLE OF CONTENTS	
SHEET NO.	DESCRIPTION
1	NOTES
2	ELEVATIONS
3	ANCHORING LAYOUTS
4 – 29	INSTALLATION DETAILS
30 – 32	COMPONENTS

PROVIA, LLC.
2150 STATE ROUTE 39 WEST
SUGARCREEK, OH 44681

6’8 HERITAGE FIBERGLASS GLAZED IS/OS
DOOR NON–IMPACT WITH OR WITHOUT SIDELITES
NOTES

DRAWN:
V.L.

DWG NO.
08–01356

REV
H


SCALE NTS

DATE 10/03/11


SHEET 1 OF 32

L. ROBERTO LOMAS P.E.
208 7th Ave, INDIALANTIC, FL 32903
434-688-0609 rllomas@lrlomaspe.com

SIGNED: 11/27/2023

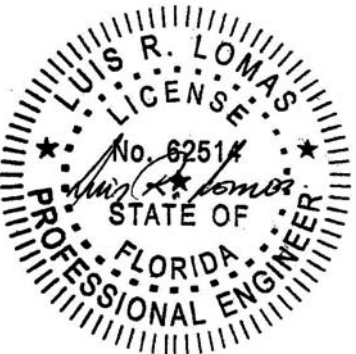

Luis R. Lomas P.E.
FL No.: 62514

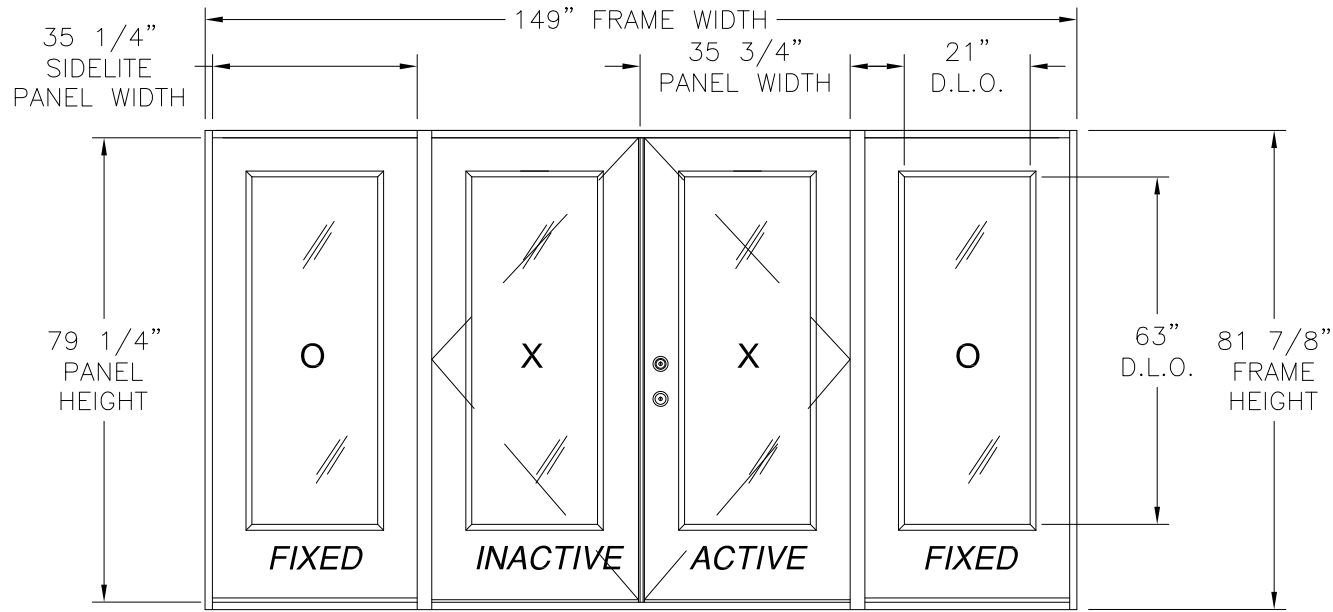

6'8 HERITAGE FIBERGLASS GLAZED INSWING/OUTSWING DOUBLE DOOR
W/SIDELITES
EXTERIOR VIEW

Approved Configurations and Ratings


Configuration			Max Size	Rating where Water Infiltration is not required (PSF)		Rating where water infiltration is required (psf)				Impact Rating
				Standard or High Dam Threshold	Standard or High Dam Threshold w/Panolock Multi-point	Standard Threshold	Standard Threshold w/Panolock Multi-point	High Dam Threshold	High Dam Threshold w/Panolock Multi-point	
Single	X	IS	3'0" x 6'8"	±52	±50	+19/-52	+19/-50	-	-	None
		OS		±55	±50	+40/-55	+40/-50	±55	±50	
Double	XX	IS	6'0" x 6'8"	±52	±50	+19/-52	+19/-50	-	-	
		OS		±55	±50	+40/-55	+40/-50	±55	±50	
Single w/ Sidelite	OX, XO	IS	6'0" x 6'8"	±52	±50	+19/-52	+19/-50	-	-	
		OS		±55	±50	+40/-55	+40/-50	±55	±50	
Single w/ Sidelites	OXO	IS	9'0" x 6'8"	±52	±50	+19/-52	+19/-50	-	-	
		OS		±55	±50	+40/-55	+40/-50	±55	±50	
Double w/ sidelites	OXXO	IS	12'6" x 6'8"	±52	±50	+19/-52	+19/-50	-	-	
		OS		±55	±50	+40/-55	+40/-50	±55	±50	

35 3/4" X 79 1/4" PANELS SHOWN. OTHER PANEL SIZES ARE APPROVED
AS LONG AS INDIVIDUAL PANEL AREA DOES NOT EXCEED 19.67 FT²


HARDWARE SCHEDULE

- A. F–SERIES ASSEMBLY DOOR KNOB BY SCHLAGE.
- B. B–SERIES DEADBOLT ASSEMBLY BY SCHLAGE
- C. F–SERIES DEADBOLT ASSEMBLY BY SCHLAGE
- D. EMTEK RESIDENTIAL GRADE DOOR HANDLE ASSEMBLY (ALTERNATE)
- E. TRILLENIUM MULTI–POINT LOCK HANDLE ASSEMBLY (ALTERNATE)
- F. PANOLOCK MULTI–POINT LOCK HANDLE ASSEMBLY (ALTERNATE)
- G. INSWING HURRICANE ASTRAGAL BY ENDURA
- H. OUTSWING HURRICANE ASTRAGAL BY ENDURA
- I. (4) 4” X 4” BALL BEARING HINGES BY PENROD
- J. (3) 4” X 4” SPRING BOMMER HINGES BY PENROD

REVISIONS			
REV	DESCRIPTION	DATE	APPROVED
H	REVISE TRIMS AND HARDWARE SHEDULE	11/01/2023	R.L.

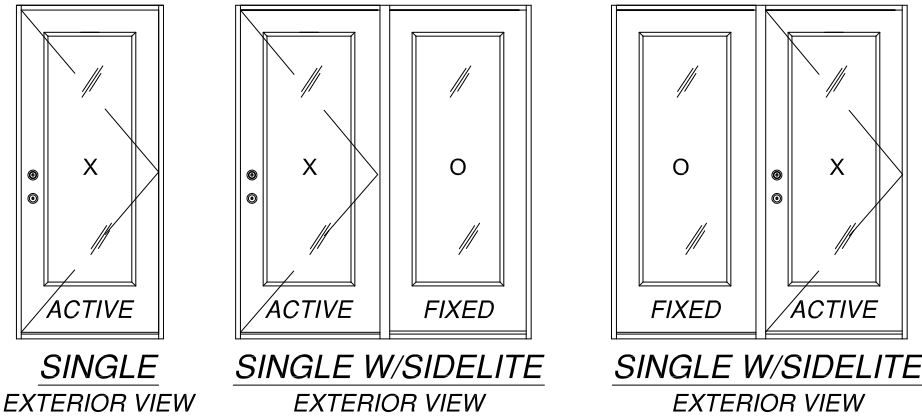

SINGLE EXTERIOR VIEW
SINGLE W/SIDELITE EXTERIOR VIEW
SINGLE W/SIDELITE EXTERIOR VIEW

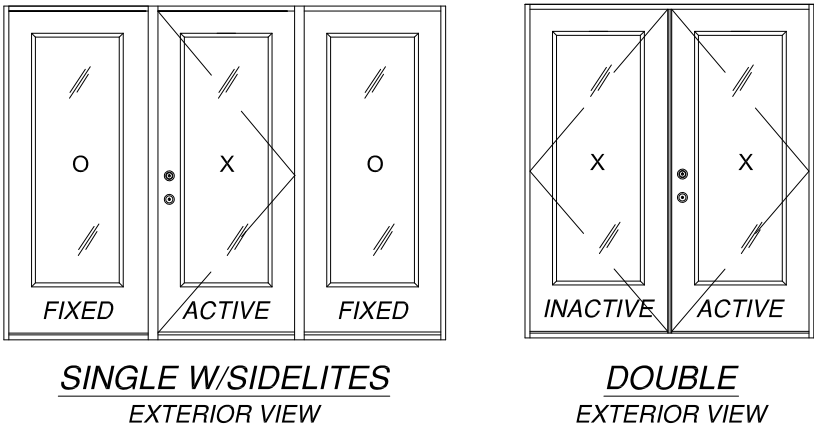

SINGLE W/SIDELITES EXTERIOR VIEW
DOUBLE EXTERIOR VIEW

- NOTE:
1. ALL APPROVED CONFIGURATIONS CAN BE INSWING OR OUTSWING MODELS. ALL APPROVED CONFIGURATIONS ARE SHOWN AS RIGHT HAND ACTIVE, LEFT HAND ACTIVE IS ALSO APPROVED.
2. FOR LITE OPTIONS SEE SHEET 29

SIGNED: 11/27/2023

PROVIA, LLC.
2150 STATE ROUTE 39 WEST
SUGARCREEK, OH 44681

6'8 HERITAGE FIBERGLASS GLAZED IS/OS
DOOR NON–IMPACT WITH OR WITHOUT SIDELITES
ELEVATIONS

DRAWN:
V.L.

DWG NO.
08–01356


REV
H

SCALE
NTS

DATE
10/03/11


SHEET
2 OF 32

L. ROBERTO LOMAS P.E.
208 7th Ave, INDIALANTIC, FL 32903
434-688-0609 rllomas@lrlomaspe.com

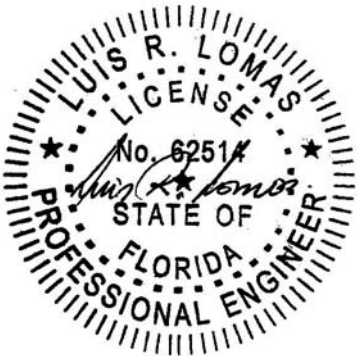


Luis R. Lomas P.E.
FL No.: 62514

REVISIONS			
REV	DESCRIPTION	DATE	APPROVED
H	REVISE TRIMS AND HARDWARE SHEDULE	11/01/2023	R.L.

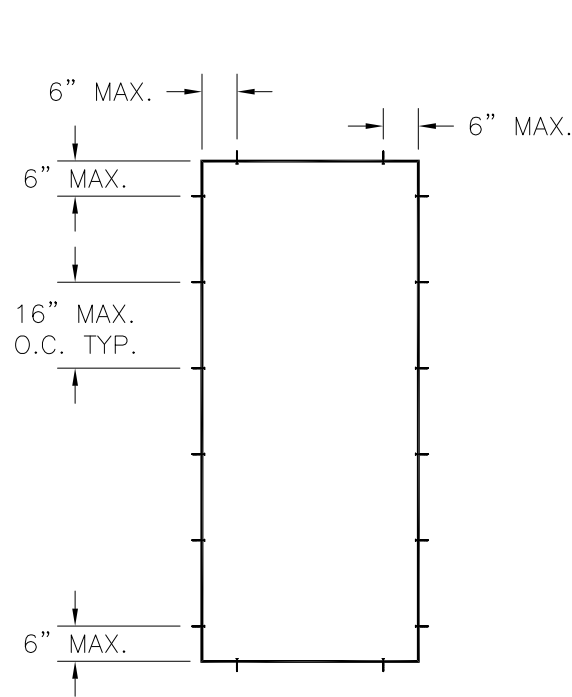


SINGLE

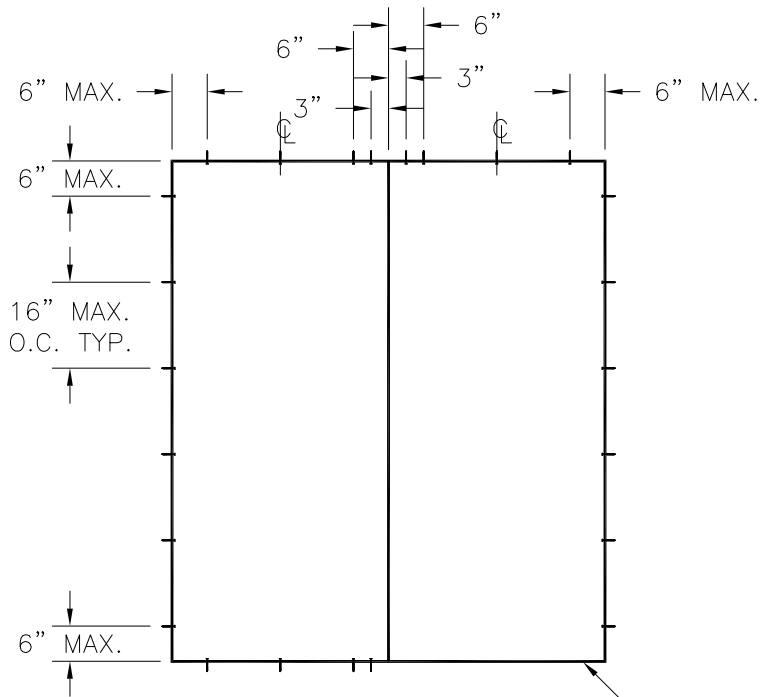

SINGLE W/SIDELITE


NO ANCHOR AT
SIDELITE(S) SILL

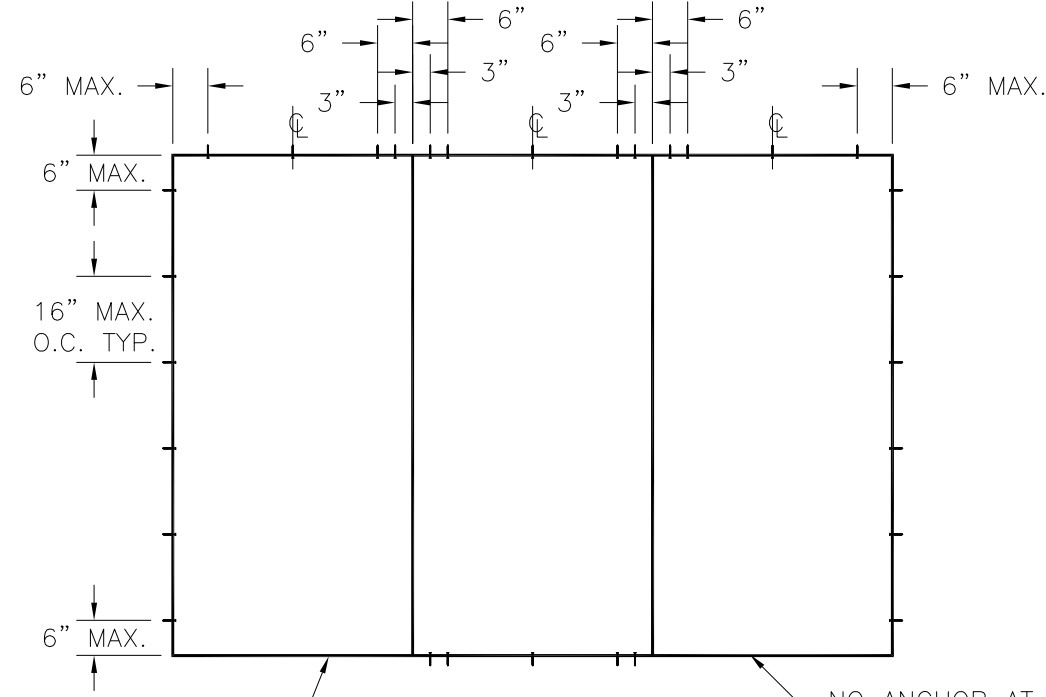


SINGLE W/SIDELITES

NO ANCHOR AT
SIDELITE(S) SILL

NO ANCHOR AT
SIDELITE(S) SILL

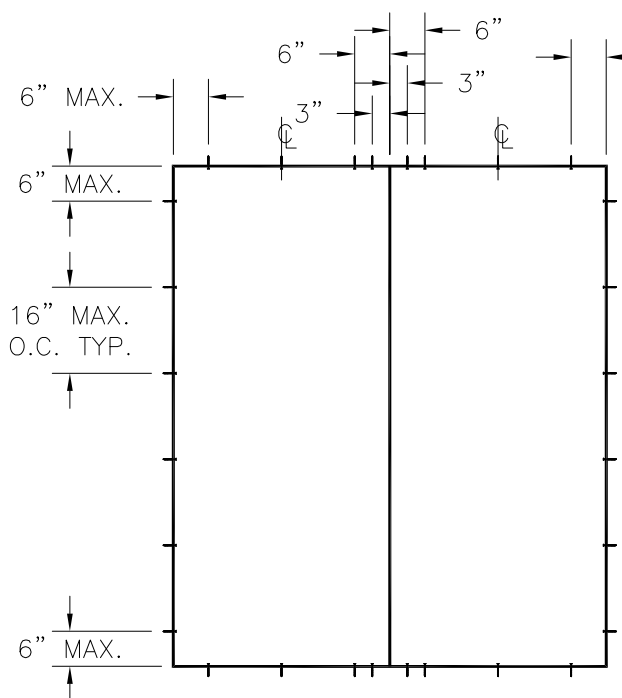

DOUBLE

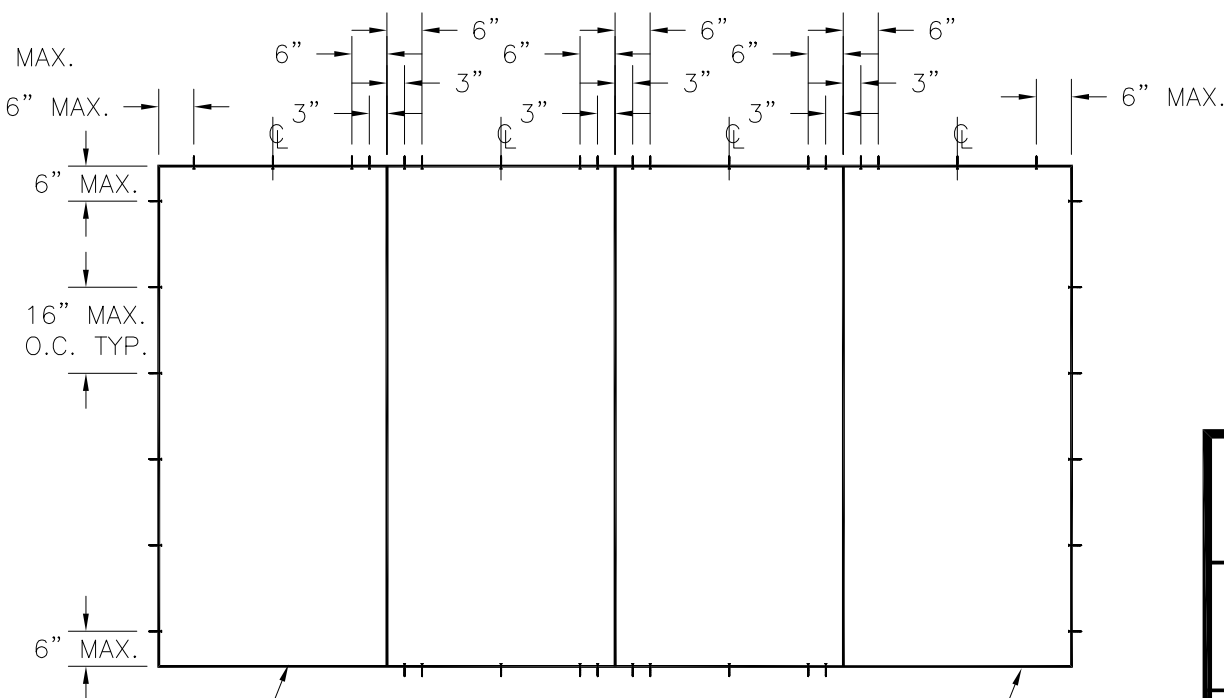

DOUBLE W/SIDELITES

NO ANCHOR AT
SIDELITE(S) SILL

NO ANCHOR AT
SIDELITE(S) SILL


PROVIA, LLC.
2150 STATE ROUTE 39 WEST
SUGARCREEK, OH 44681

6'8 HERITAGE FIBERGLASS GLAZED IS/OS
DOOR NON-IMPACT WITH OR WITHOUT SIDELITES
ANCHORING LAYOUTS


DRAWN: V.L.	DWG NO. 08-01356	REV H
SCALE NTS	DATE 10/03/11	SHEET 3 OF 32

L. ROBERTO LOMAS P.E.
208 7th Ave, INDIALANTIC, FL 32903
434-688-0609 rllomas@lrlomaspe.com

SIGNED: 11/27/2023

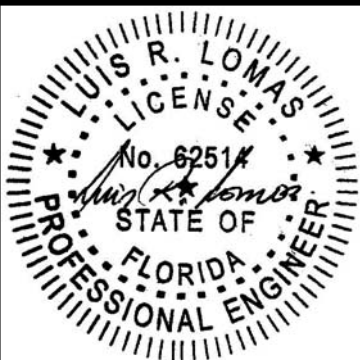


Luis R. Lomas P.E.
FL No.: 62514

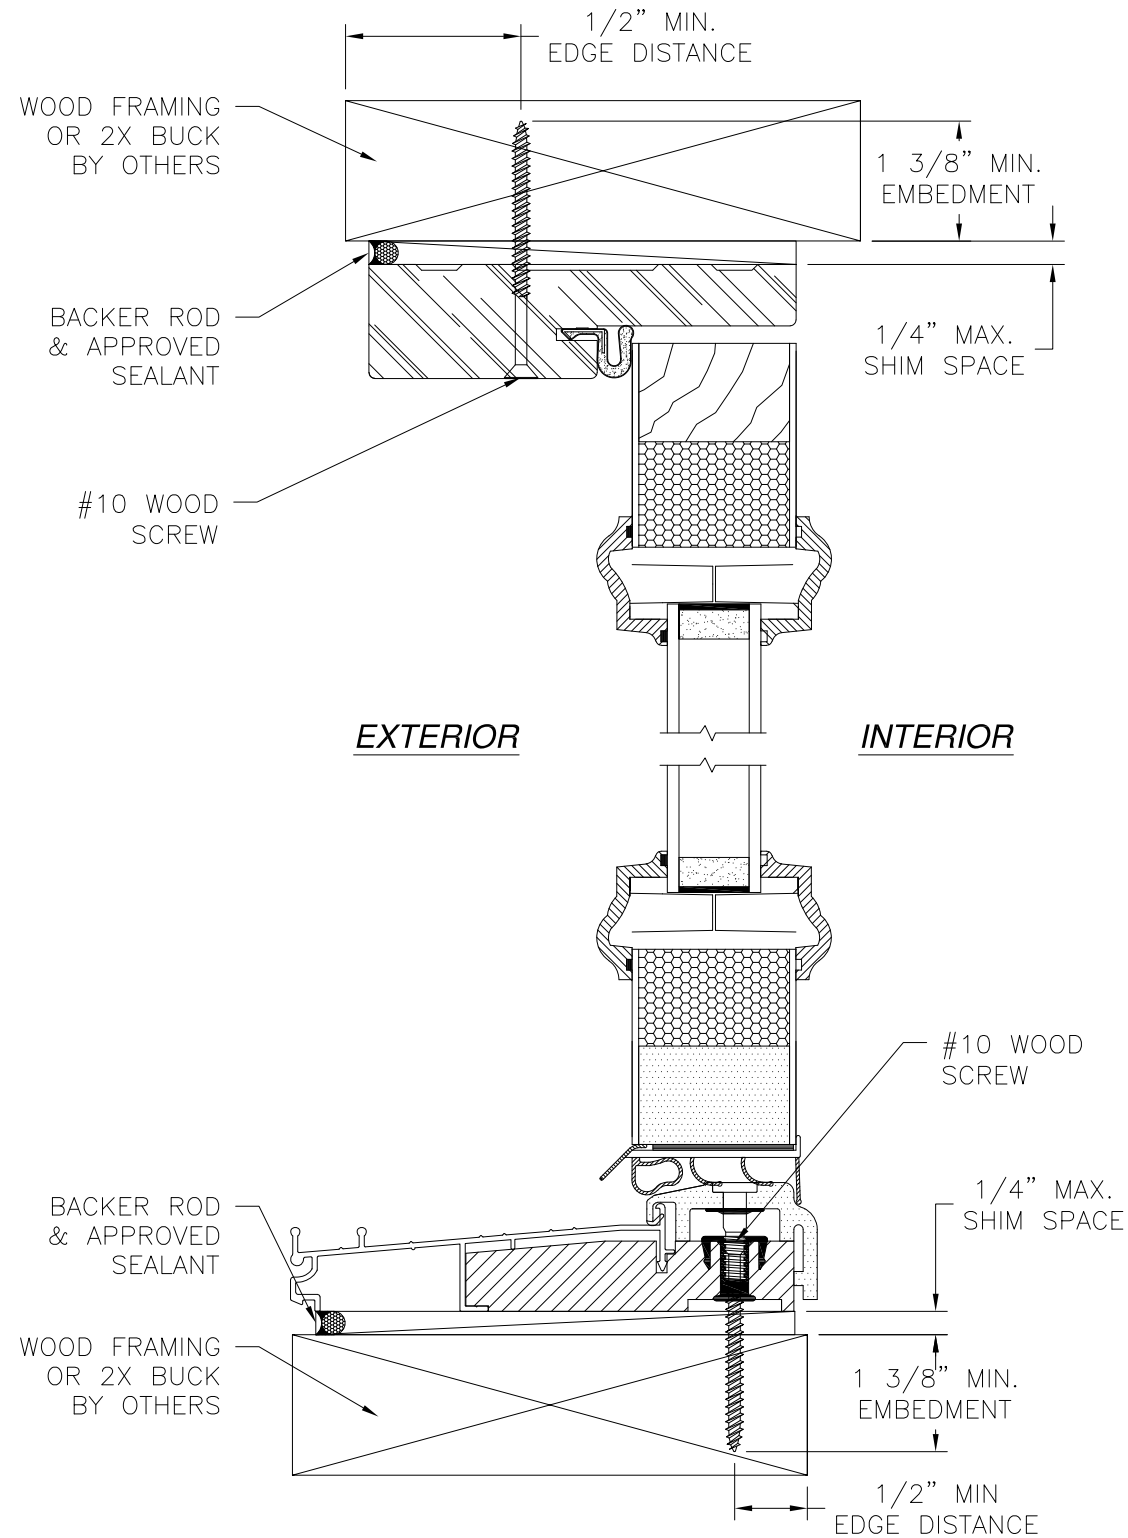

VERTICAL CROSS SECTION
WOOD FRAMING OR 2X BUCK INSTALLATION

NOTES:
1. INTERIOR AND EXTERIOR FINISHES, BY OTHERS, NOT SHOWN FOR CLARITY.
2. PERIMETER AND JOINT SEALANT BY OTHERS TO BE DESIGNED IN ACCORDANCE WITH ASTM E2112

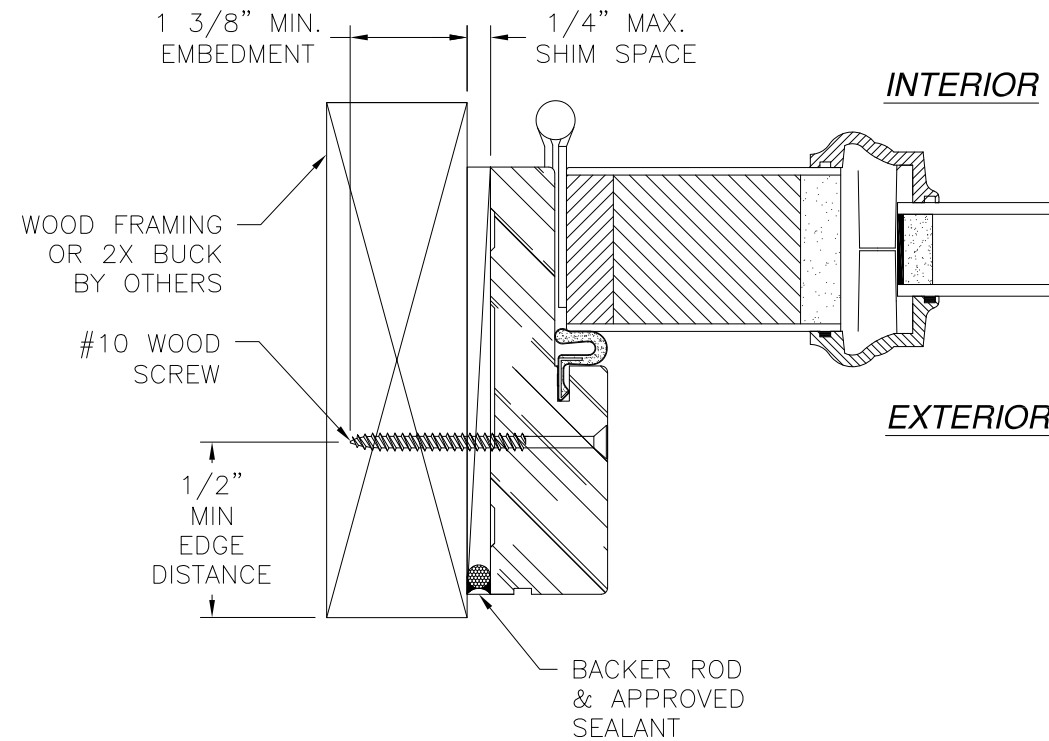


JAMB INSTALLATION DETAIL
WOOD FRAMING OR 2X BUCK INSTALLATION

REVISIONS			
REV	DESCRIPTION	DATE	APPROVED
H	REVISE TRIMS AND HARDWARE SHEDULE	11/01/2023	R.L.


SIGNED: 11/27/2023

PROVIA, LLC. 2150 STATE ROUTE 39 WEST SUGARCREEK, OH 44681		
6'8 HERITAGE FIBERGLASS GLAZED IS/OS DOOR NON-IMPACT WITH OR WITHOUT SIDELITES IS DOOR INSTALLATION DETAILS		
DRAWN: V.L.	DWG NO. 08-01356	REV H
SCALE NTS	DATE 10/03/11	SHEET 4 OF 32
L. ROBERTO LOMAS P.E. 208 7th Ave, INDIALANTIC, FL 32903 434-688-0609 rllomas@lrlomaspe.com		

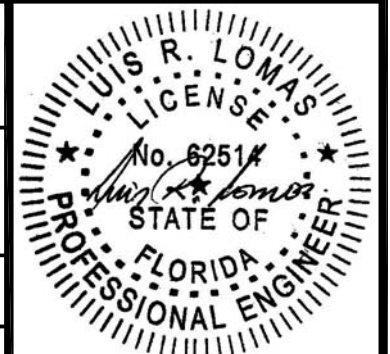


Luis R. Lomas P.E.
FL No.: 62514

REVISIONS			
REV	DESCRIPTION	DATE	APPROVED
H	REVISE TRIMS AND HARDWARE SHEDULE	11/01/2023	R.L.

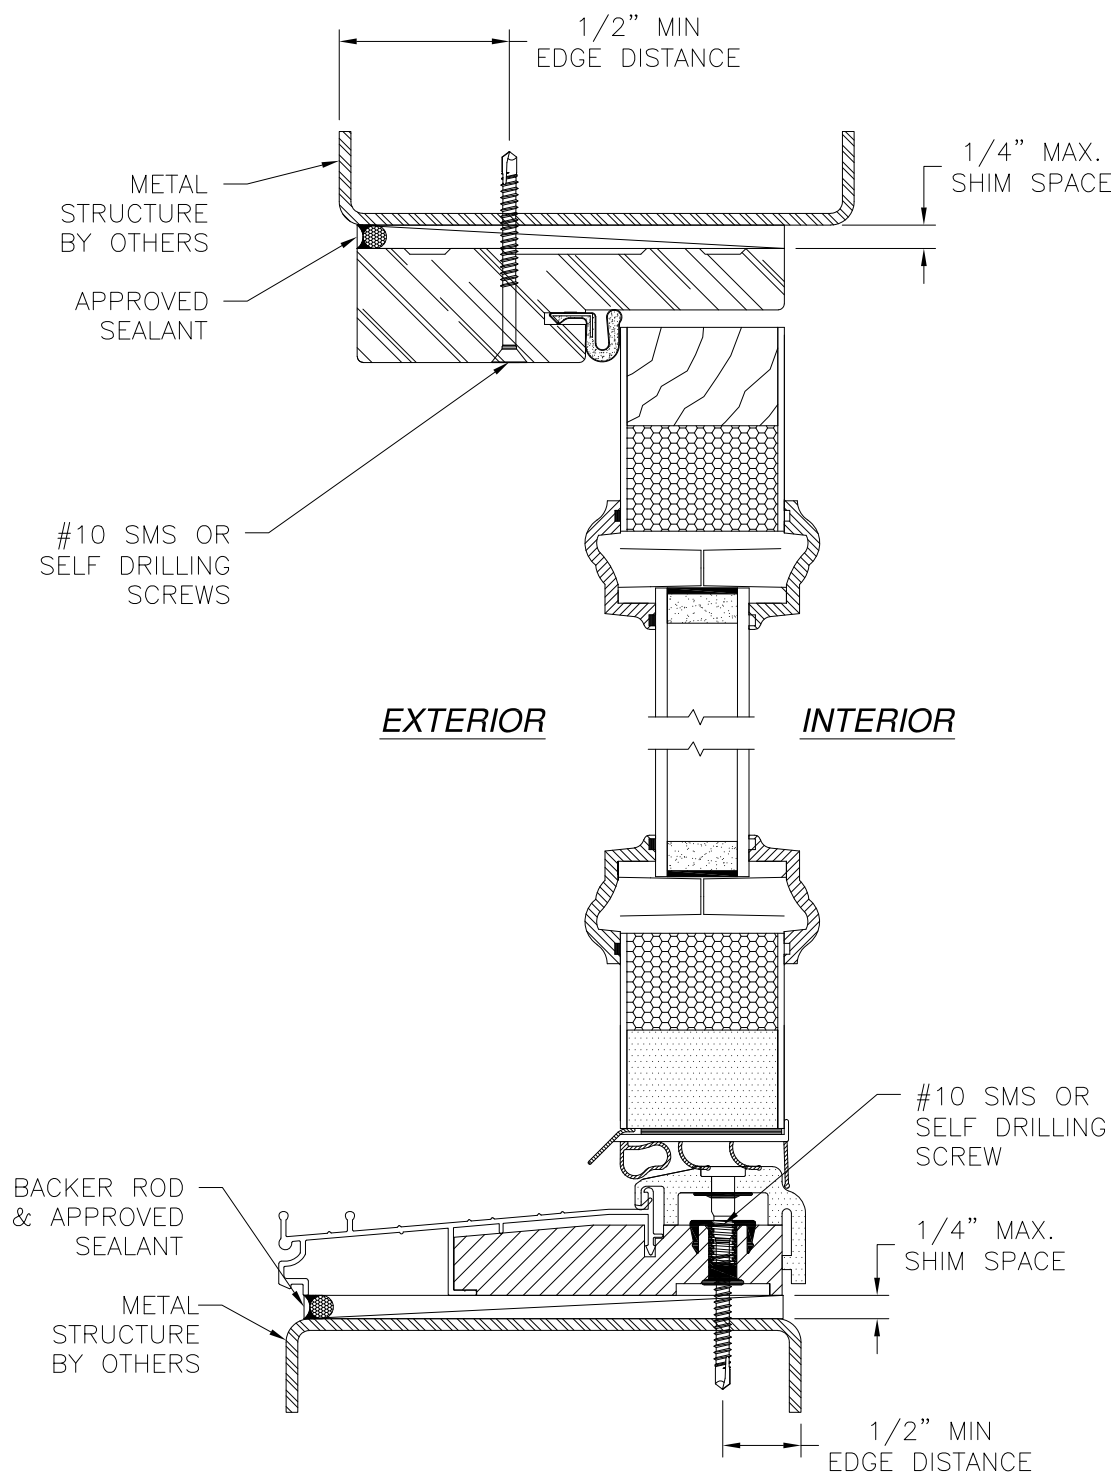

VERTICAL CROSS SECTION
METAL STRUCTURE INSTALLATION

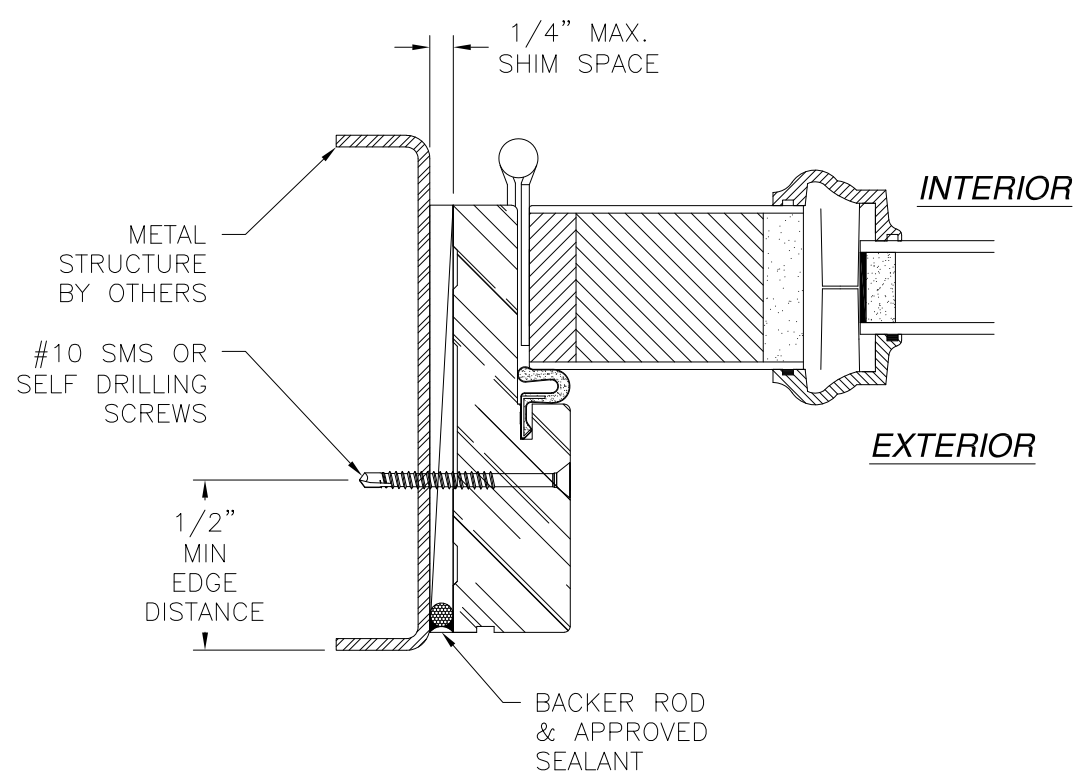

JAMB INSTALLATION DETAIL
METAL STRUCTURE INSTALLATION

NOTES:
1. INTERIOR AND EXTERIOR FINISHES, BY OTHERS,
NOT SHOWN FOR CLARITY.
2. PERIMETER AND JOINT SEALANT BY OTHERS TO BE
DESIGNED IN ACCORDANCE WITH ASTM E2112


PROVIA, LLC.
2150 STATE ROUTE 39 WEST
SUGARCREEK, OH 44681

6'8 HERITAGE FIBERGLASS GLAZED IS/OS
DOOR NON-IMPACT WITH OR WITHOUT SIDELITES
IS DOOR INSTALLATION DETAILS


DRAWN: V.L.	DWG NO. 08-01356	REV H
SCALE NTS	DATE 10/03/11	SHEET 5 OF 32

L. ROBERTO LOMAS P.E.
208 7th Ave, INDIALANTIC, FL 32903
434-688-0609 rllomas@lrlomaspe.com


SIGNED: 11/27/2023

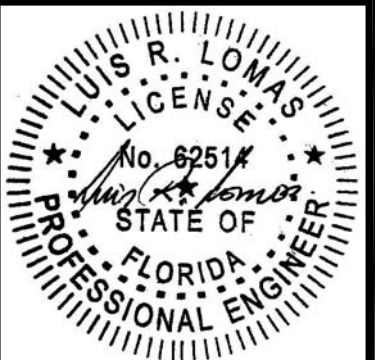

Luis R. Lomas P.E.
FL No.: 62514

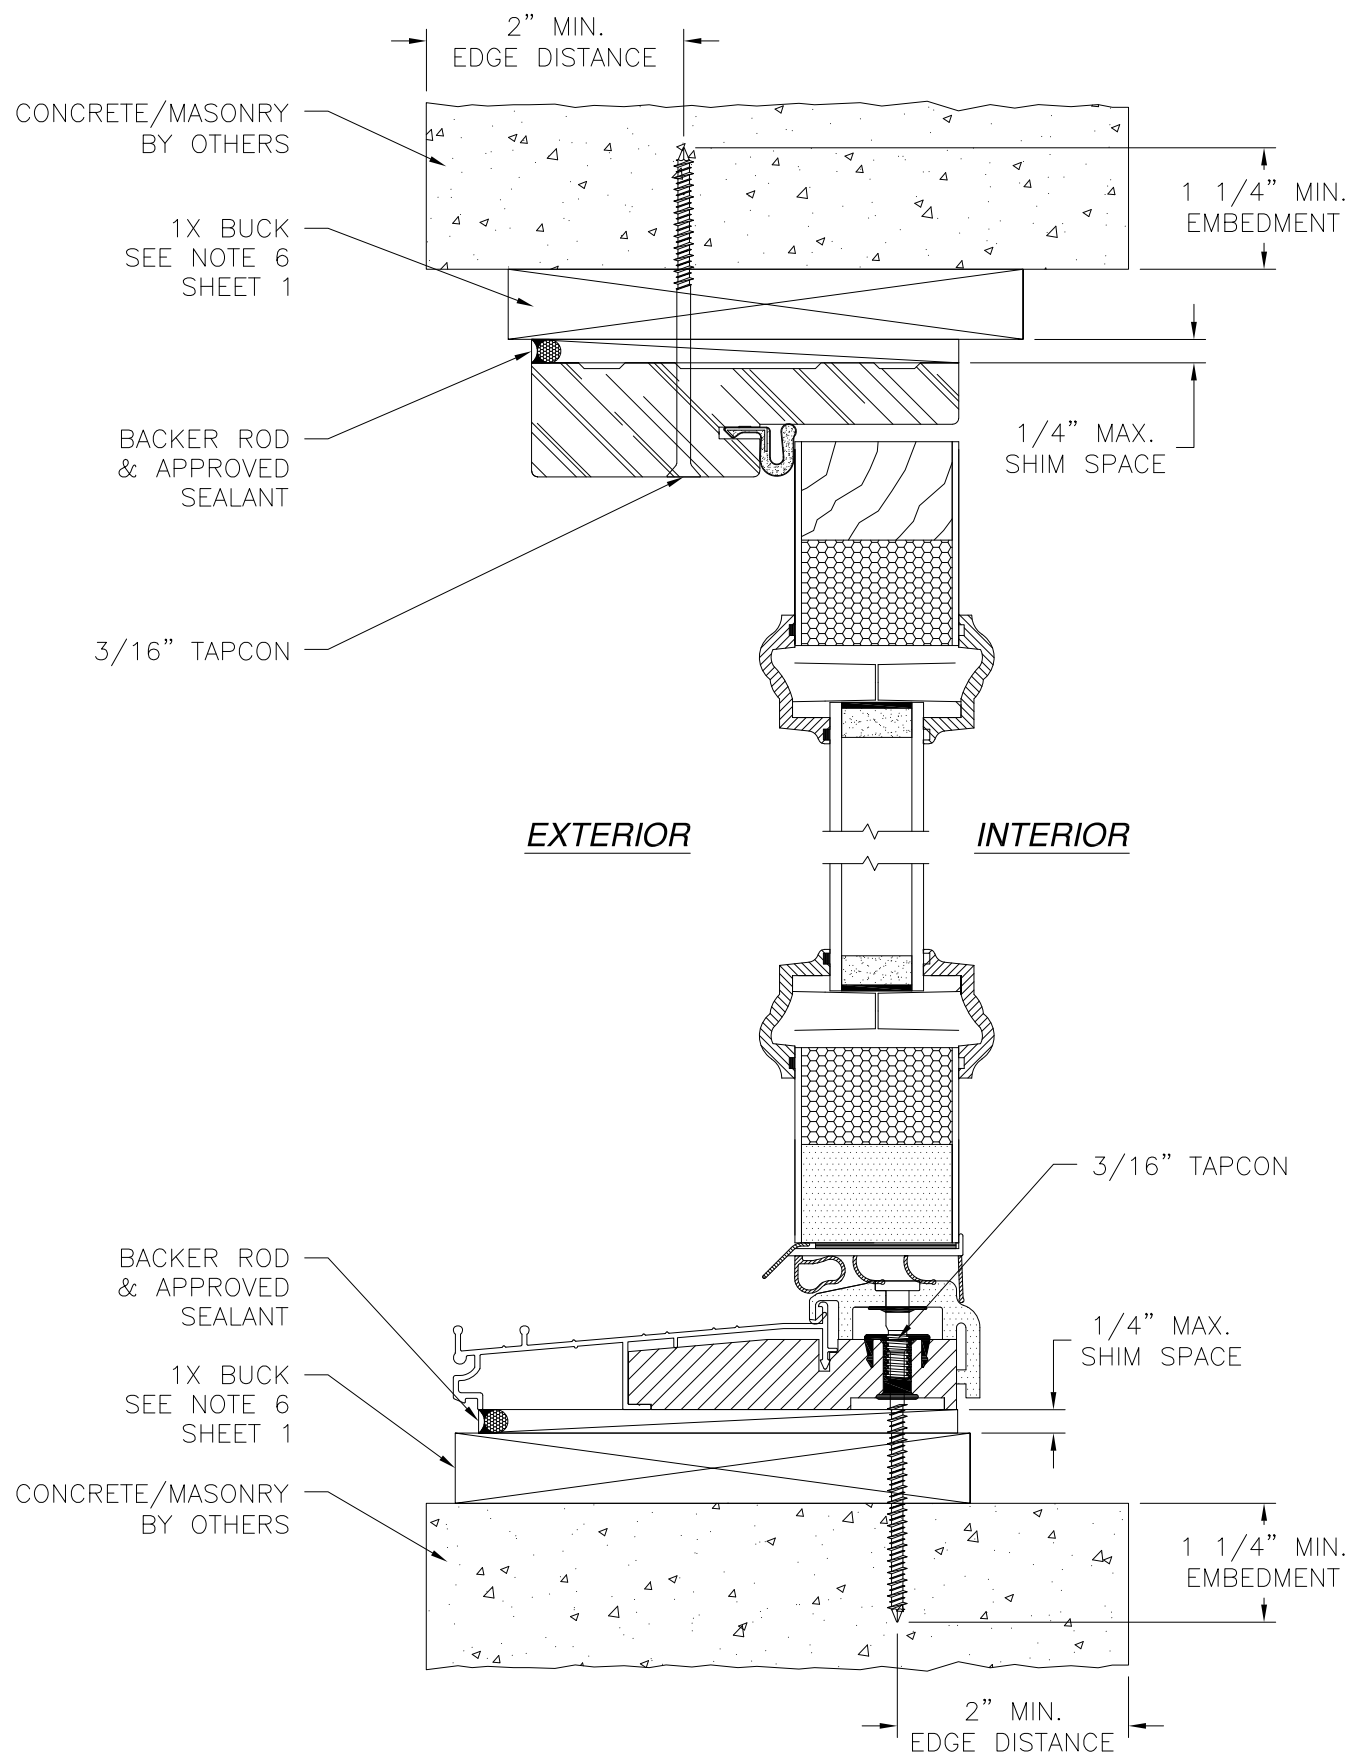


VERTICAL CROSS SECTION
CONCRETE/MASONRY WITH 1X BUCK INSTALLATION
FOR CONCRETE/MASONRY WITHOUT 1X BUCK REFER TO
JAMB INSTALLATION DETAIL

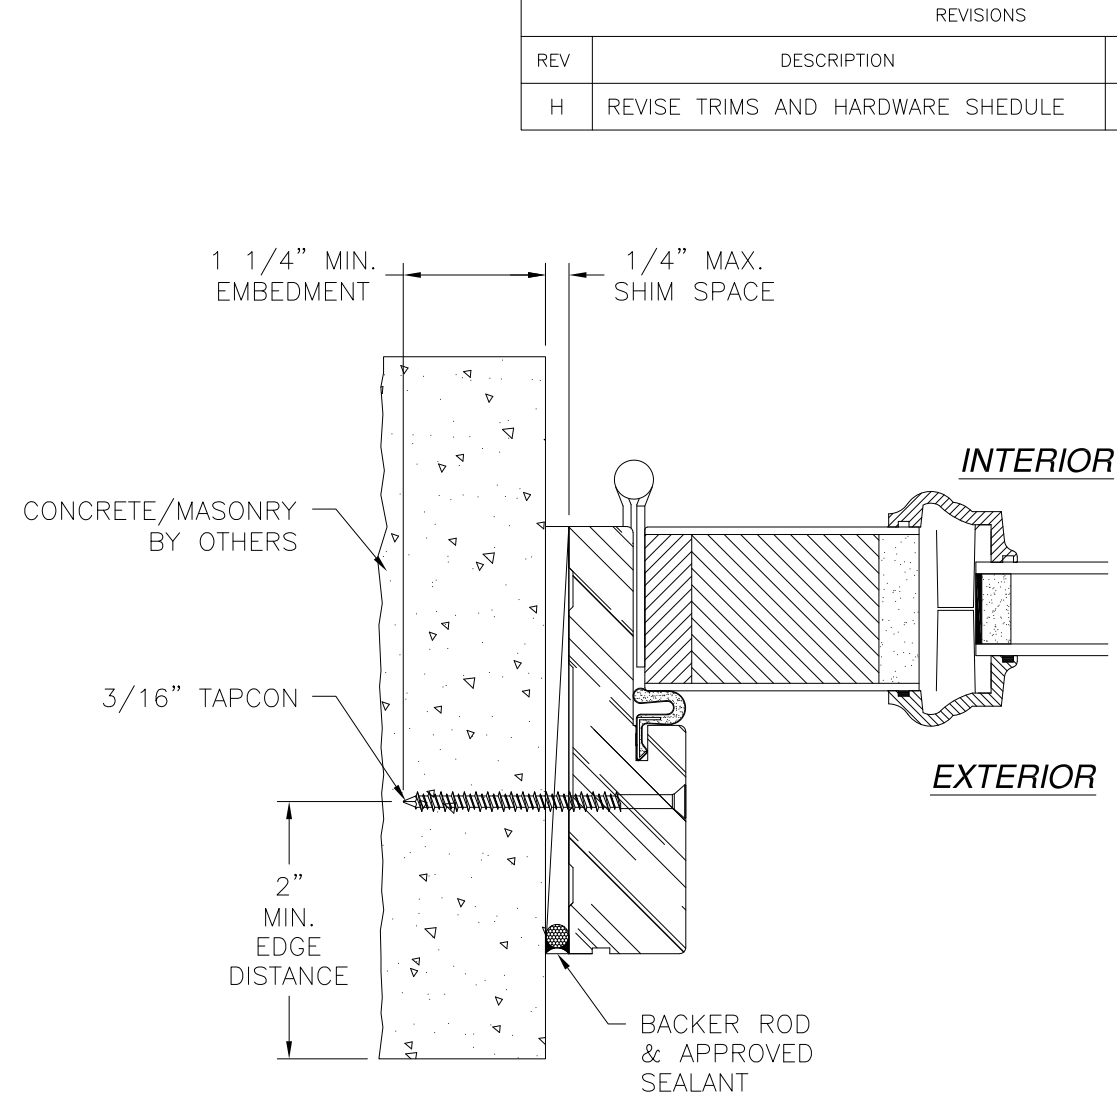

JAMB INSTALLATION DETAIL
CONCRETE/MASONRY WITHOUT 1X BUCK INSTALLATION
FOR CONCRETE/MASONRY WITH 1X BUCK REFER TO
HEAD AND SILL INSTALLATION DETAILS


- NOTES:**
1. INTERIOR AND EXTERIOR FINISHES, BY OTHERS, NOT SHOWN FOR CLARITY.
 2. PERIMETER AND JOINT SEALANT BY OTHERS TO BE DESIGNED IN ACCORDANCE WITH ASTM E2112

DRAWN: V.L.			DWG NO. 08-01356		REV H
SCALE NTS		DATE 10/03/11		SHEET 6 OF 32	
L. ROBERTO LOMAS P.E. 208 7th Ave, INDIALANTIC, FL 32903 434-688-0609 rllomas@lrlomaspe.com					

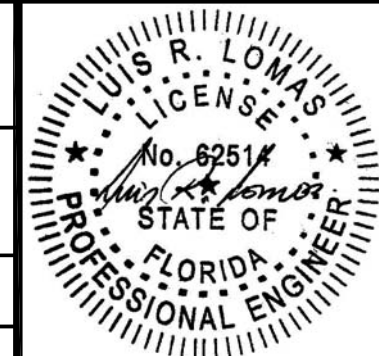


Luis R. Lomas P.E.
FL No.: 62514

REVISIONS			
REV	DESCRIPTION	DATE	APPROVED
H	REVISE TRIMS AND HARDWARE SHEDULE	11/01/2023	R.L.

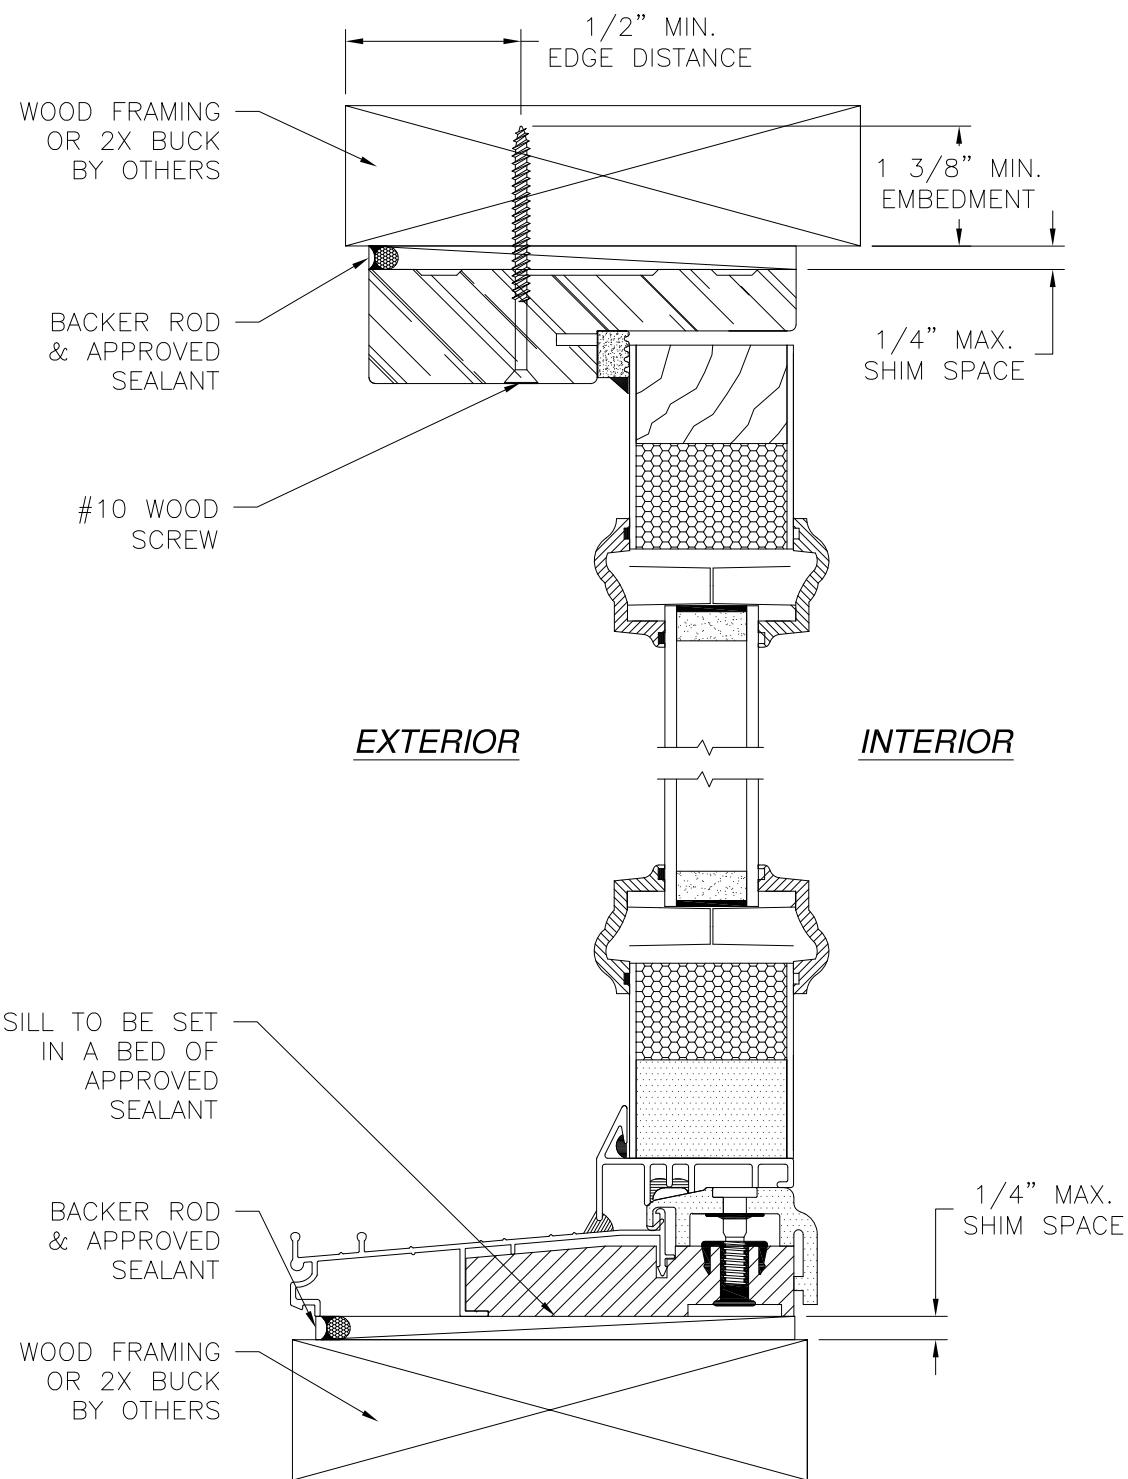

VERTICAL CROSS SECTION
WOOD FRAMING OR 2X BUCK INSTALLATION

NOTES:
 1. INTERIOR AND EXTERIOR FINISHES, BY OTHERS, NOT SHOWN FOR CLARITY.
 2. PERIMETER AND JOINT SEALANT BY OTHERS TO BE DESIGNED IN ACCORDANCE WITH ASTM E2112

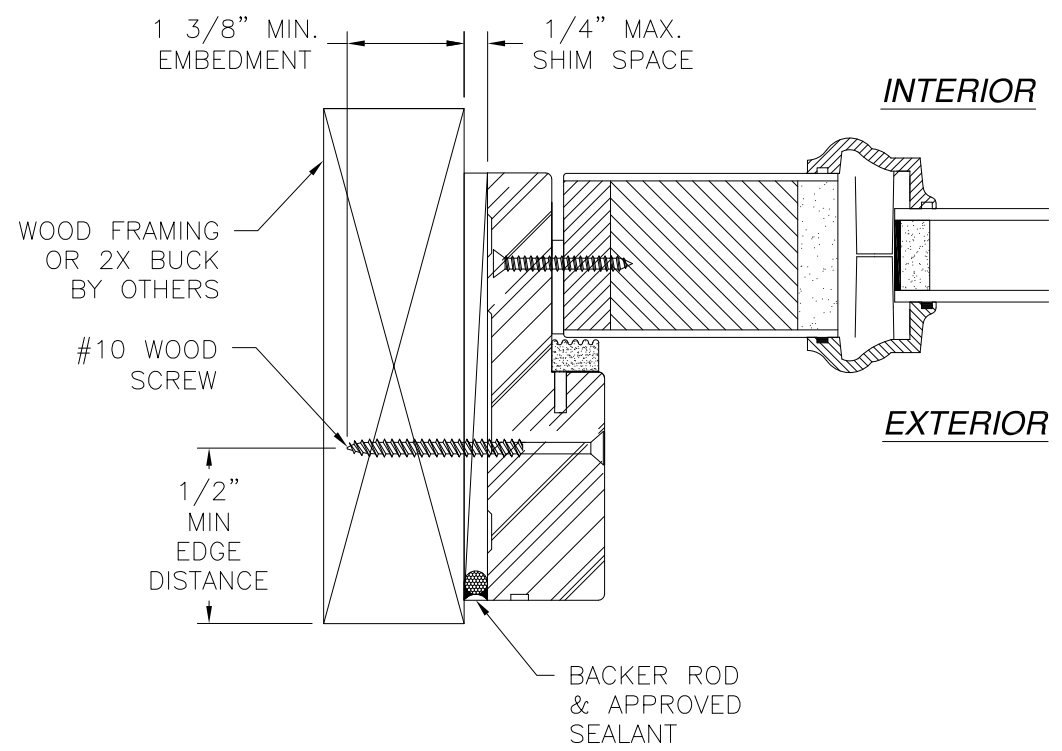

JAMB INSTALLATION DETAIL
WOOD FRAMING OR 2X BUCK INSTALLATION

REVISIONS			
REV	DESCRIPTION	DATE	APPROVED
H	REVISE TRIMS AND HARDWARE SHEDULE	11/01/2023	R.L.

SIGNED: 11/27/2023

PROVIA, LLC.

2150 STATE ROUTE 39 WEST
SUGARCREEK, OH 44681

6'8 HERITAGE FIBERGLASS GLAZED IS/OS
DOOR NON-IMPACT WITH OR WITHOUT SIDELITES
IS SIDELITE INSTALLATION DETAILS

DRAWN: V.L.

DWG NO. 08-01356

REV H

SCALE NTS

DATE 10/03/11

SHEET 7 OF 32

L. ROBERTO LOMAS P.E.

208 7th Ave, INDIALANTIC, FL 32903

434-688-0609 rllomas@lrlomaspe.com

LUIS R. LOMAS

LICENS. M.E.S.

No. 62514


STATE OF FLORIDA

PROFESSIONAL ENGINEER

Luis R. Lomas P.E.


FL No.: 62514

REVISIONS			
REV	DESCRIPTION	DATE	APPROVED
H	REVISE TRIMS AND HARDWARE SHEDULE	11/01/2023	R.L.

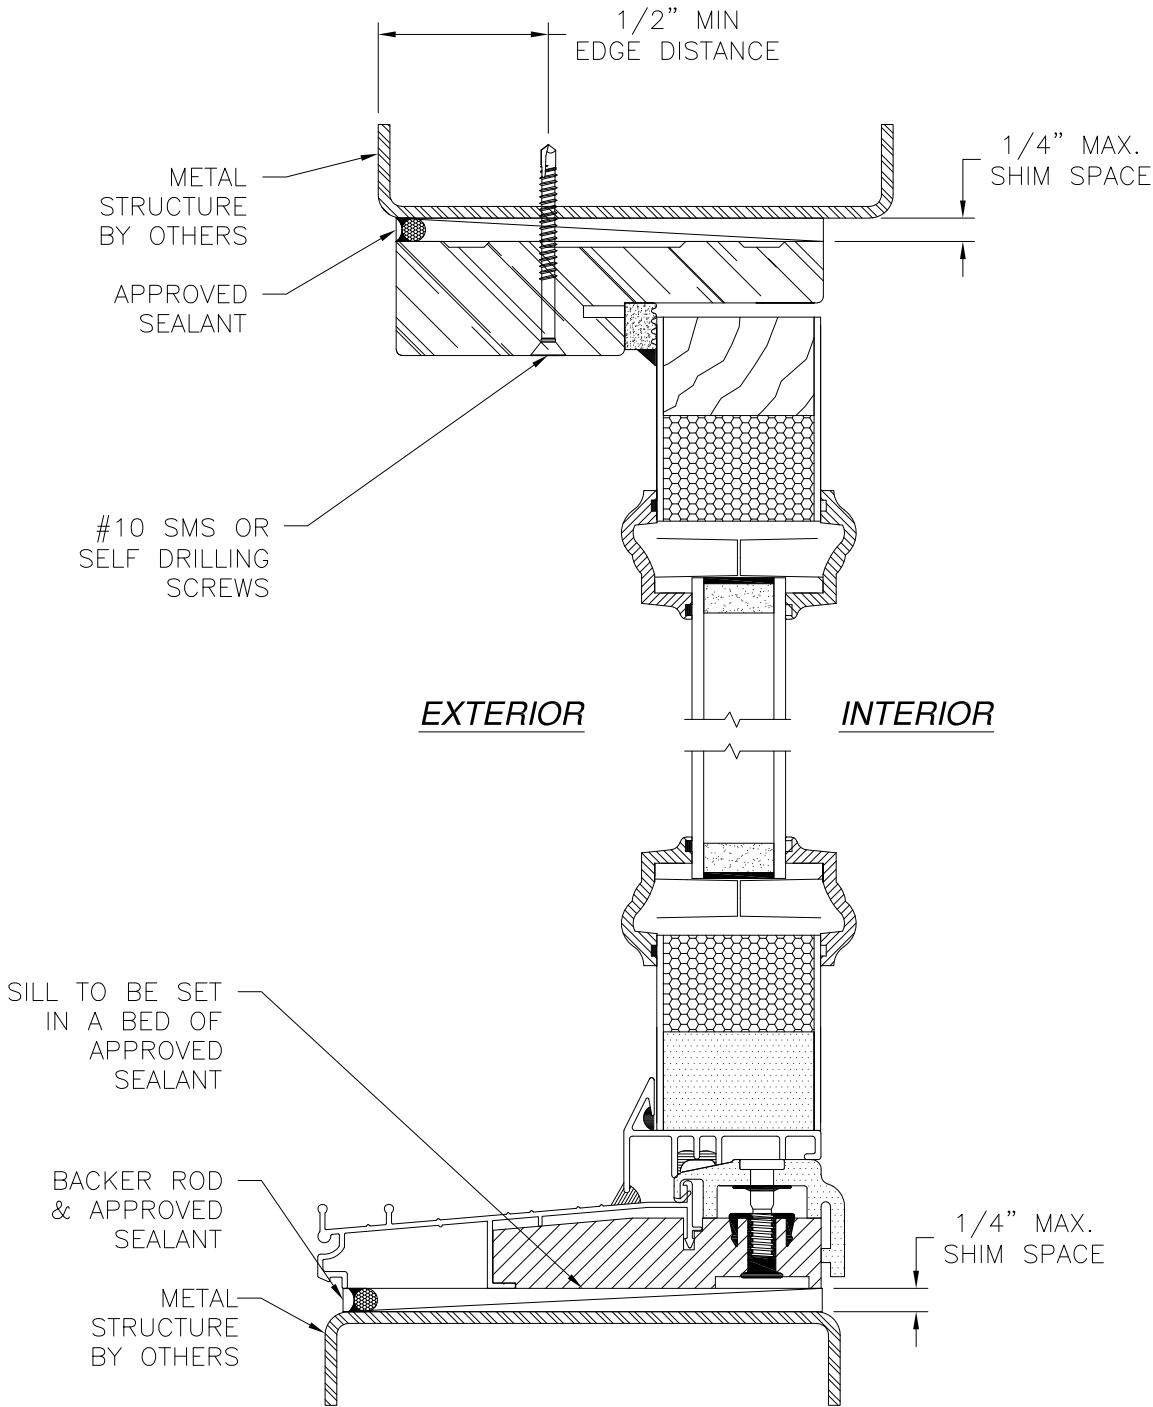

VERTICAL CROSS SECTION
METAL STRUCTURE INSTALLATION

NOTES:
1. INTERIOR AND EXTERIOR FINISHES, BY OTHERS,
NOT SHOWN FOR CLARITY.
2. PERIMETER AND JOINT SEALANT BY OTHERS TO BE
DESIGNED IN ACCORDANCE WITH ASTM E2112

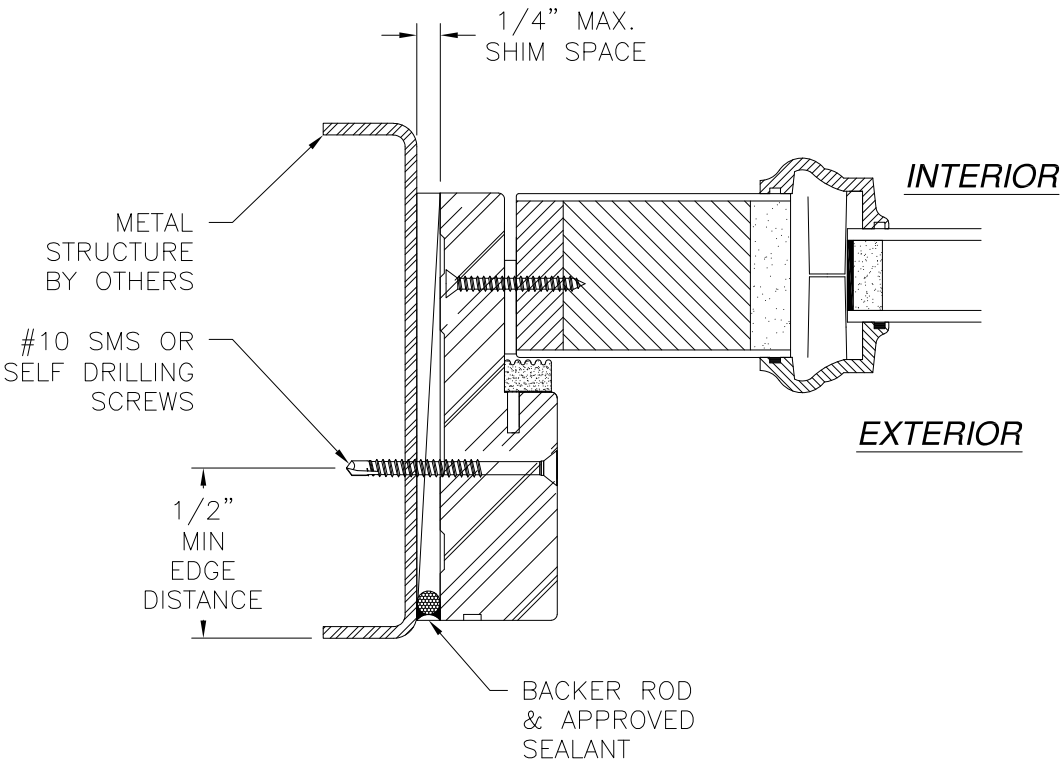

JAMB INSTALLATION DETAIL
METAL STRUCTURE INSTALLATION

SIGNED: 11/27/2023

PROVIA, LLC.

2150 STATE ROUTE 39 WEST
SUGARCREEK, OH 44681

6'8 HERITAGE FIBERGLASS GLAZED IS/OS
DOOR NON-IMPACT WITH OR WITHOUT SIDELITES
IS SIDELITE INSTALLATION DETAILS

DRAWN:

V.L.

DWG NO.

08-01356

REV

H

SCALE

NTS

DATE

10/03/11

SHEET

8

OF

32



L. ROBERTO LOMAS P.E.

208 7th Ave, INDIALANTIC, FL 32903

434-688-0609 rllomas@lrlomaspe.com




Luis R. Lomas P.E.
FL No.: 62514

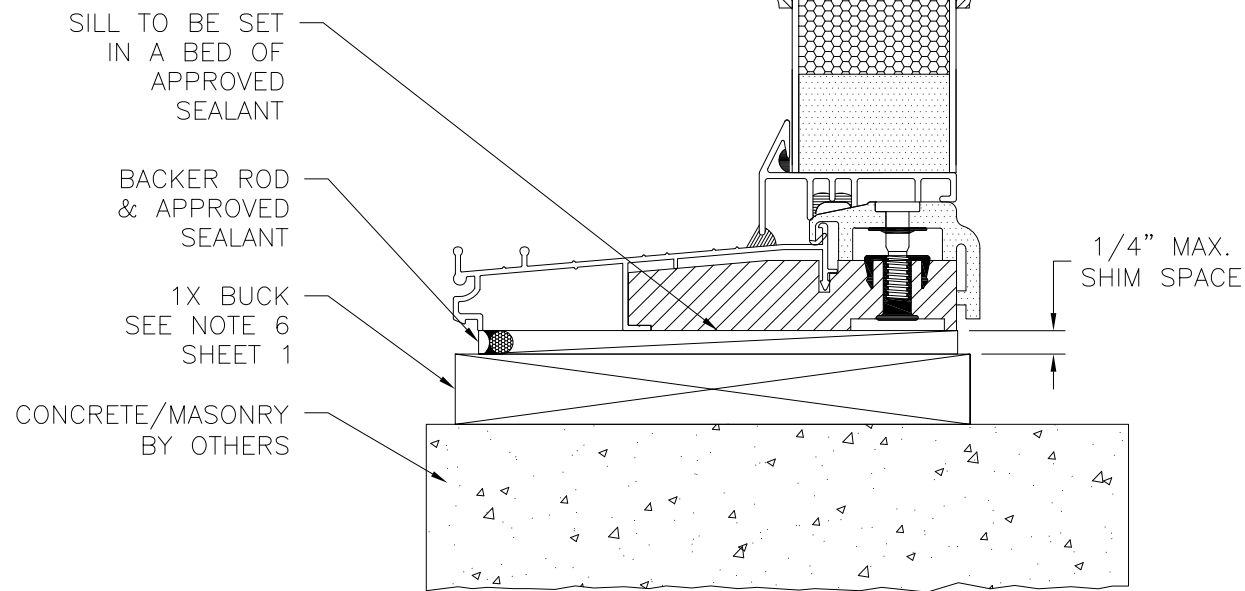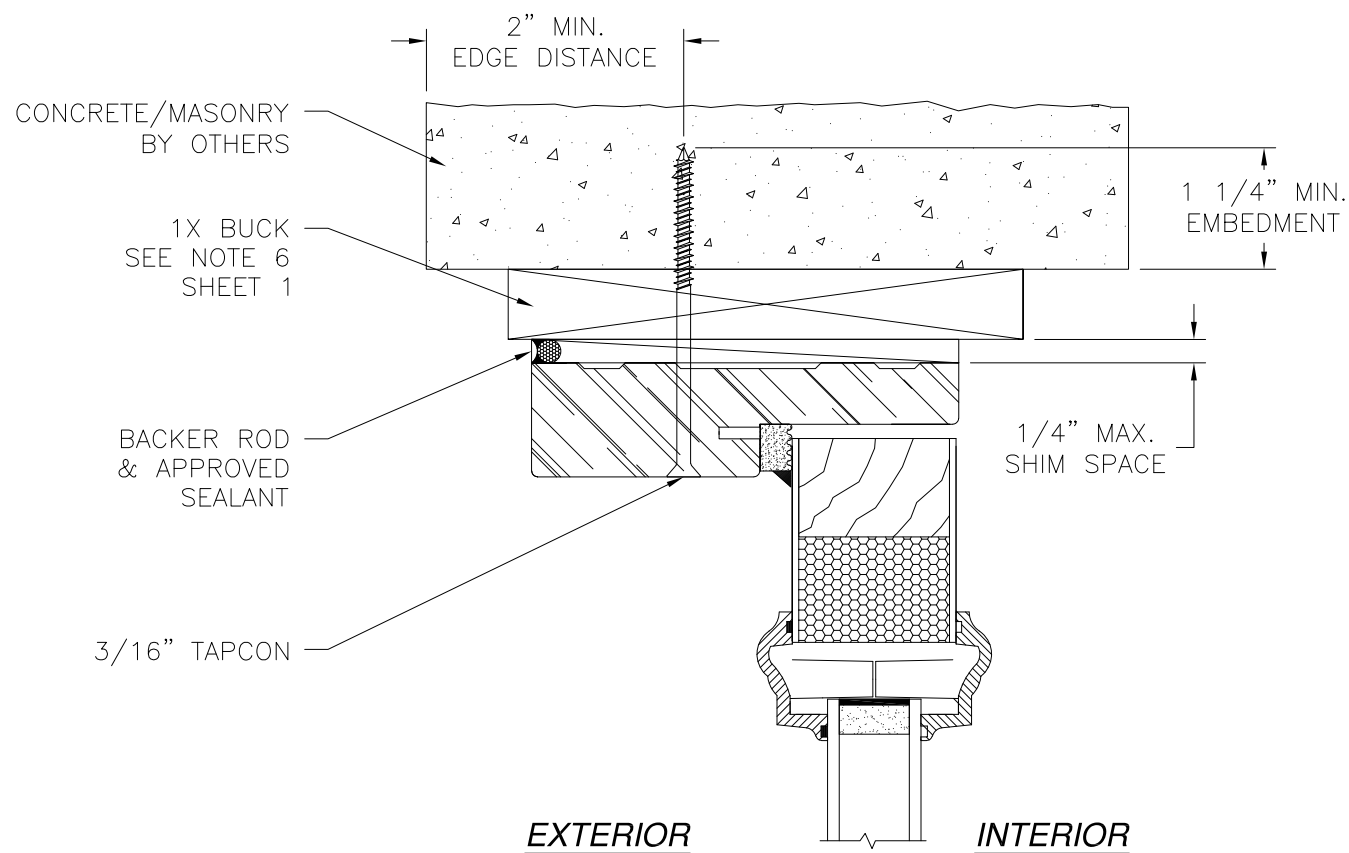

VERTICAL CROSS SECTION
CONCRETE/MASONRY WITH 1X BUCK INSTALLATION
FOR CONCRETE/MASONRY WITHOUT 1X BUCK REFER TO
JAMB INSTALLATION DETAIL

REVISIONS			
REV	DESCRIPTION	DATE	APPROVED
H	REVISE TRIMS AND HARDWARE SHEDULE	11/01/2023	R.L.

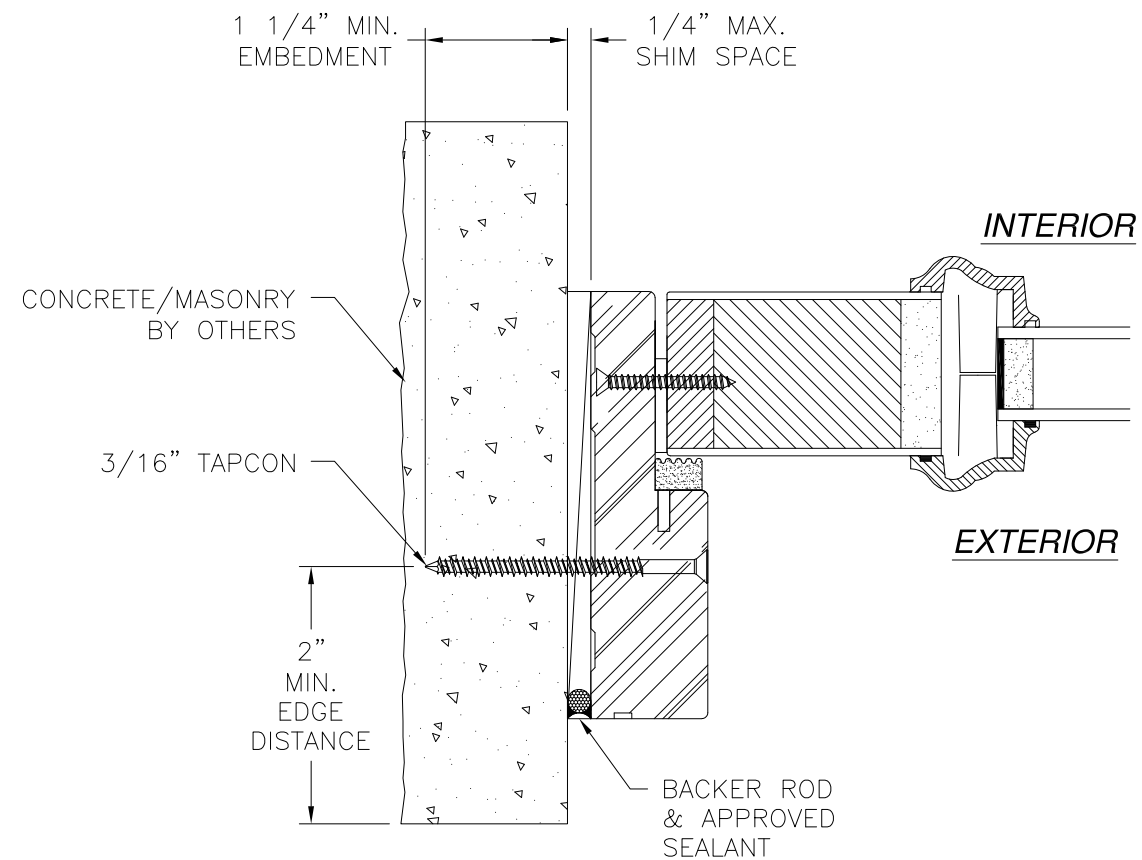


JAMB INSTALLATION DETAIL
CONCRETE/MASONRY WITHOUT 1X BUCK INSTALLATION
FOR CONCRETE/MASONRY INSTALLATION WITH 1X BUCK REFER TO
HEAD AND SILL INSTALLATION DETAILS


- NOTES:**
1. INTERIOR AND EXTERIOR FINISHES, BY OTHERS, NOT SHOWN FOR CLARITY.
 2. PERIMETER AND JOINT SEALANT BY OTHERS TO BE DESIGNED IN ACCORDANCE WITH ASTM E2112

SIGNED: 11/27/2023


PROVIA, LLC. 2150 STATE ROUTE 39 WEST SUGARCREEK, OH 44681		
6'8 HERITAGE FIBERGLASS GLAZED IS/OS DOOR NON-IMPACT WITH OR WITHOUT SIDELITES IS SIDELITE INSTALLATION DETAILS		
DRAWN: V.L.	DWG NO. 08-01356	REV H
SCALE NTS	DATE 10/03/11	SHEET 9 OF 32
L. ROBERTO LOMAS P.E. 208 7th Ave, INDIALANTIC, FL 32903 434-688-0609 rllomas@lrlomaspe.com		

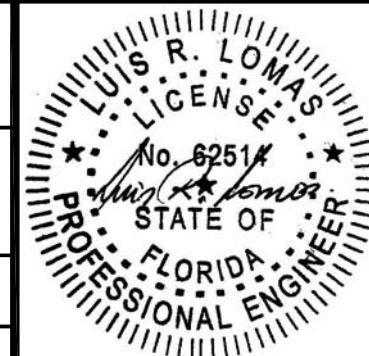

Luis R. Lomas P.E.
FL No.: 62514

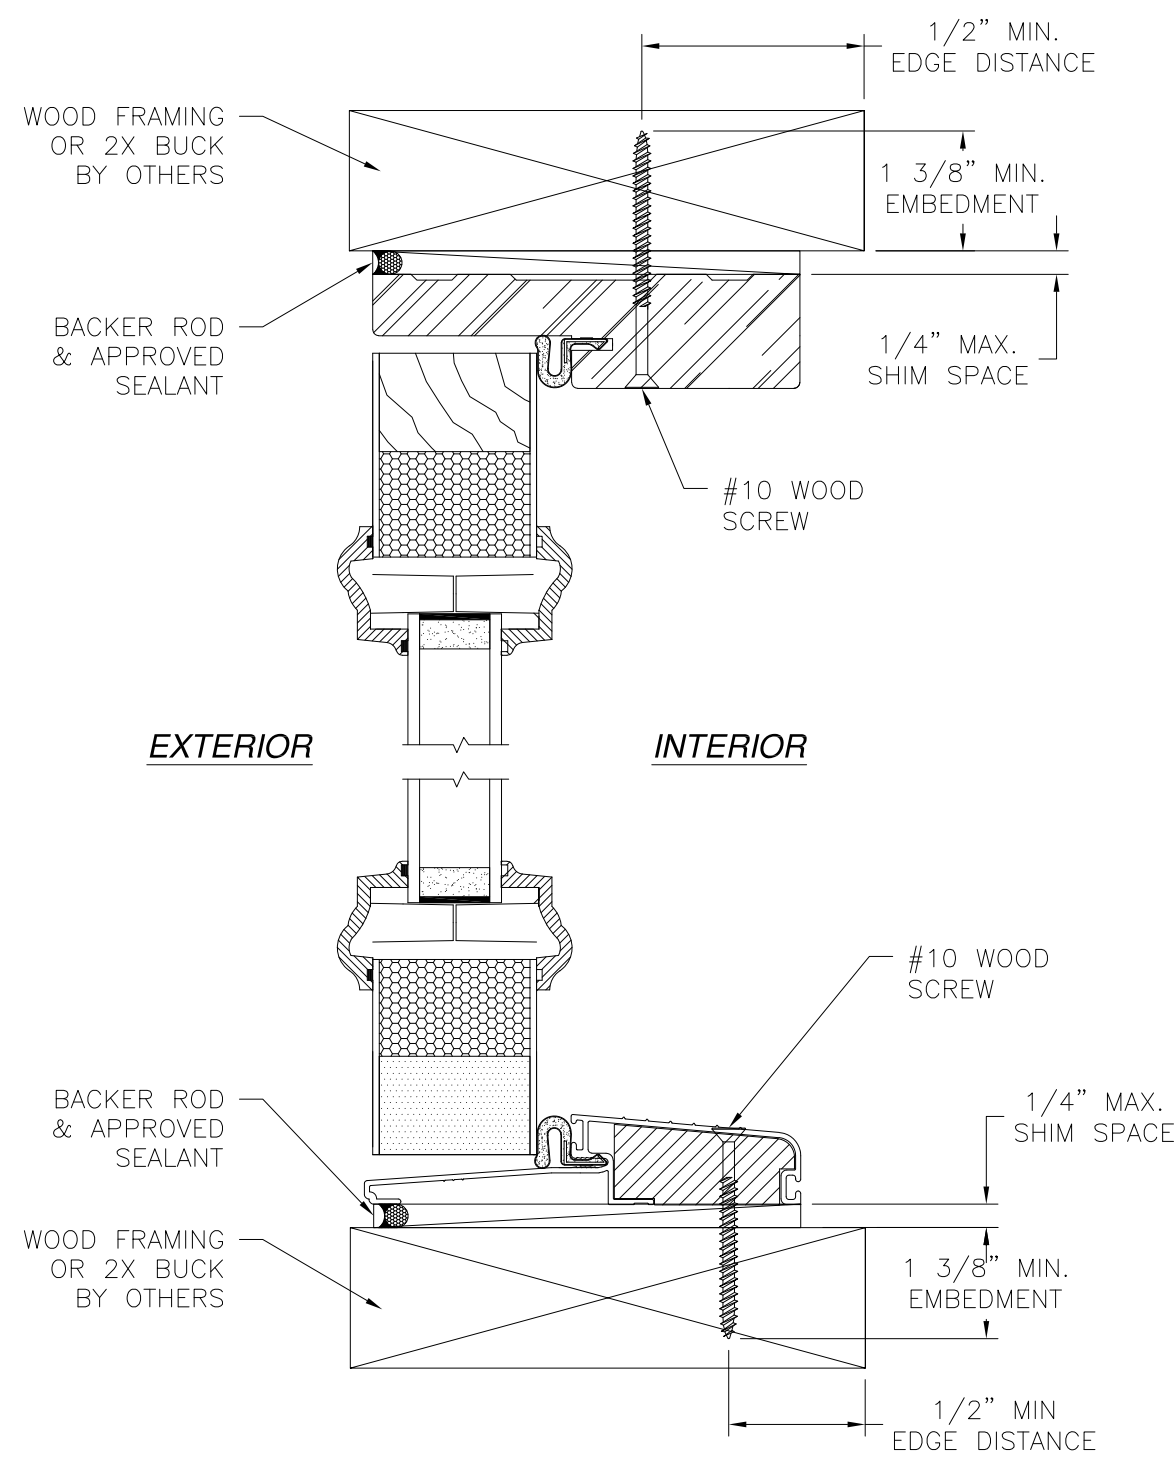

VERTICAL CROSS SECTION
WOOD FRAMING OR 2X BUCK INSTALLATION

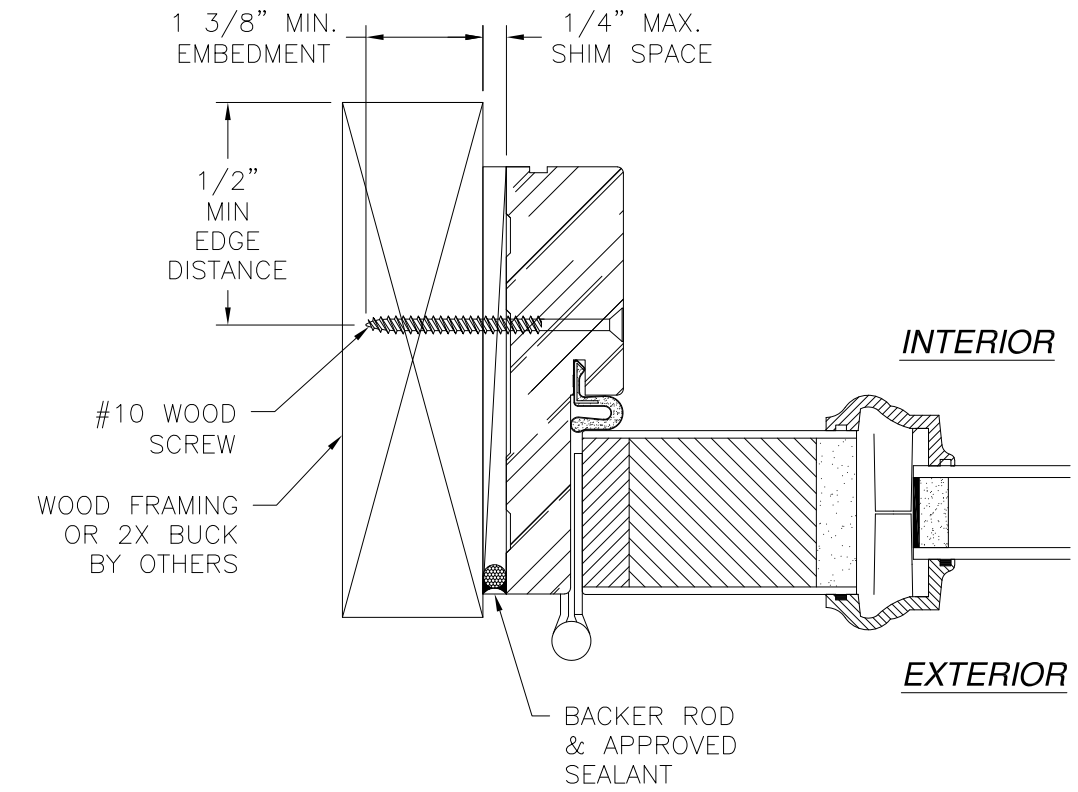

JAMB INSTALLATION DETAIL
WOOD FRAMING OR 2X BUCK INSTALLATION

NOTES:
1. INTERIOR AND EXTERIOR FINISHES, BY OTHERS, NOT SHOWN FOR CLARITY.
2. PERIMETER AND JOINT SEALANT BY OTHERS TO BE DESIGNED IN ACCORDANCE WITH ASTM E2112

REVISIONS			
REV	DESCRIPTION	DATE	APPROVED
H	REVISE TRIMS AND HARDWARE SHEDULE	11/01/2023	R.L.

PROVIA, LLC.
2150 STATE ROUTE 39 WEST
SUGARCREEK, OH 44681

6'8 HERITAGE FIBERGLASS GLAZED IS/OS
DOOR NON-IMPACT WITH OR WITHOUT SIDELITES
OS DOOR INSTALLATION DETAILS

DRAWN: V.L.	DWG NO. 08-01356	REV H
SCALE NTS	DATE 10/03/11	SHEET 10 OF 32


L. ROBERTO LOMAS P.E.
208 7th Ave, INDIALANTIC, FL 32903
434-688-0609 rllomas@lrlomaspe.com

SIGNED: 11/27/2023


LUIS R. LOMAS
P.E.
No. 62514
STATE OF
FLORIDA
PROFESSIONAL ENGINEER

Luis R. Lomas P.E.
FL No.: 62514

REVISIONS			
REV	DESCRIPTION	DATE	APPROVED
H	REVISE TRIMS AND HARDWARE SHEDULE	11/01/2023	R.L.

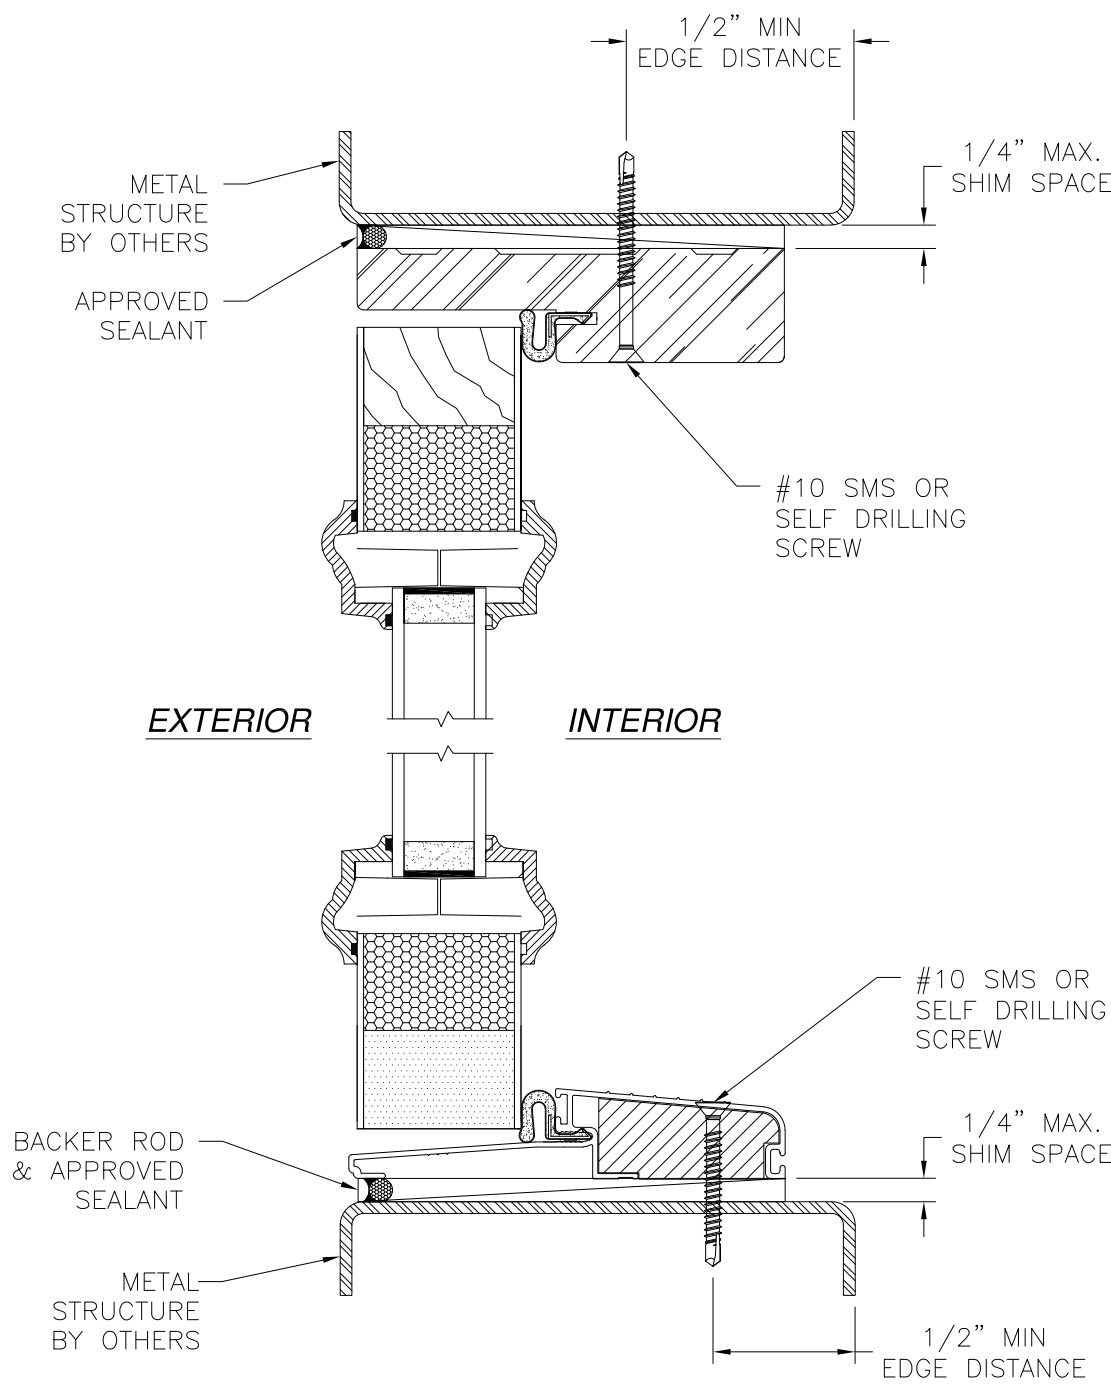

VERTICAL CROSS SECTION
METAL STRUCTURE INSTALLATION

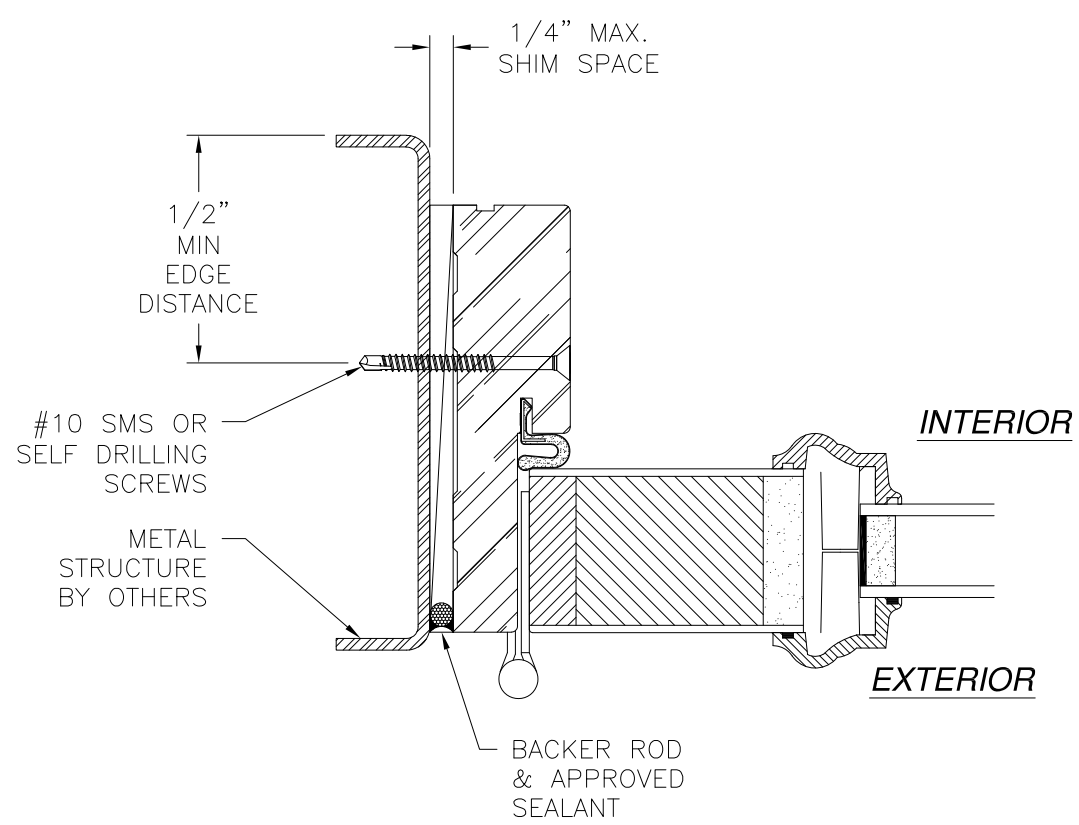

JAMB INSTALLATION DETAIL
METAL STRUCTURE INSTALLATION

NOTES:
1. INTERIOR AND EXTERIOR FINISHES, BY OTHERS,
NOT SHOWN FOR CLARITY.
2. PERIMETER AND JOINT SEALANT BY OTHERS TO BE
DESIGNED IN ACCORDANCE WITH ASTM E2112

SIGNED: 11/27/2023

PROVIA, LLC.
2150 STATE ROUTE 39 WEST
SUGARCREEK, OH 44681



6'8 HERITAGE FIBERGLASS GLAZED IS/OS
DOOR NON-IMPACT WITH OR WITHOUT SIDELITES
OS DOOR INSTALLATION DETAILS

DRAWN: V.L.	DWG NO. 08-01356	REV H
SCALE NTS	DATE 10/03/11	SHEET 11 OF 32


L. ROBERTO LOMAS P.E.
208 7th Ave, INDIALANTIC, FL 32903
434-688-0609 rllomas@lrlomaspe.com

LUIS R. LOMAS
P.E.
No. 62514
STATE OF
FLORIDA
PROFESSIONAL ENGINEER

Luis R. Lomas P.E.
FL No.: 62514

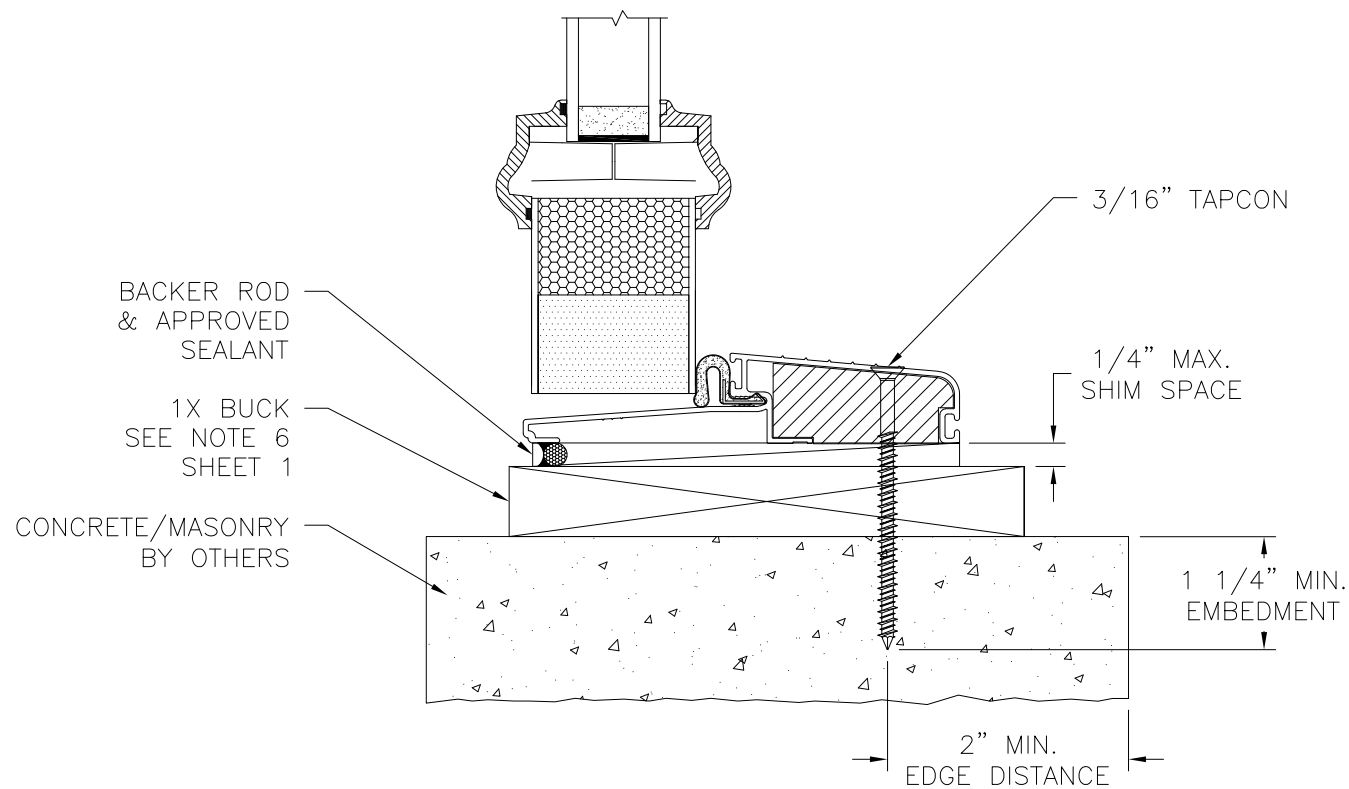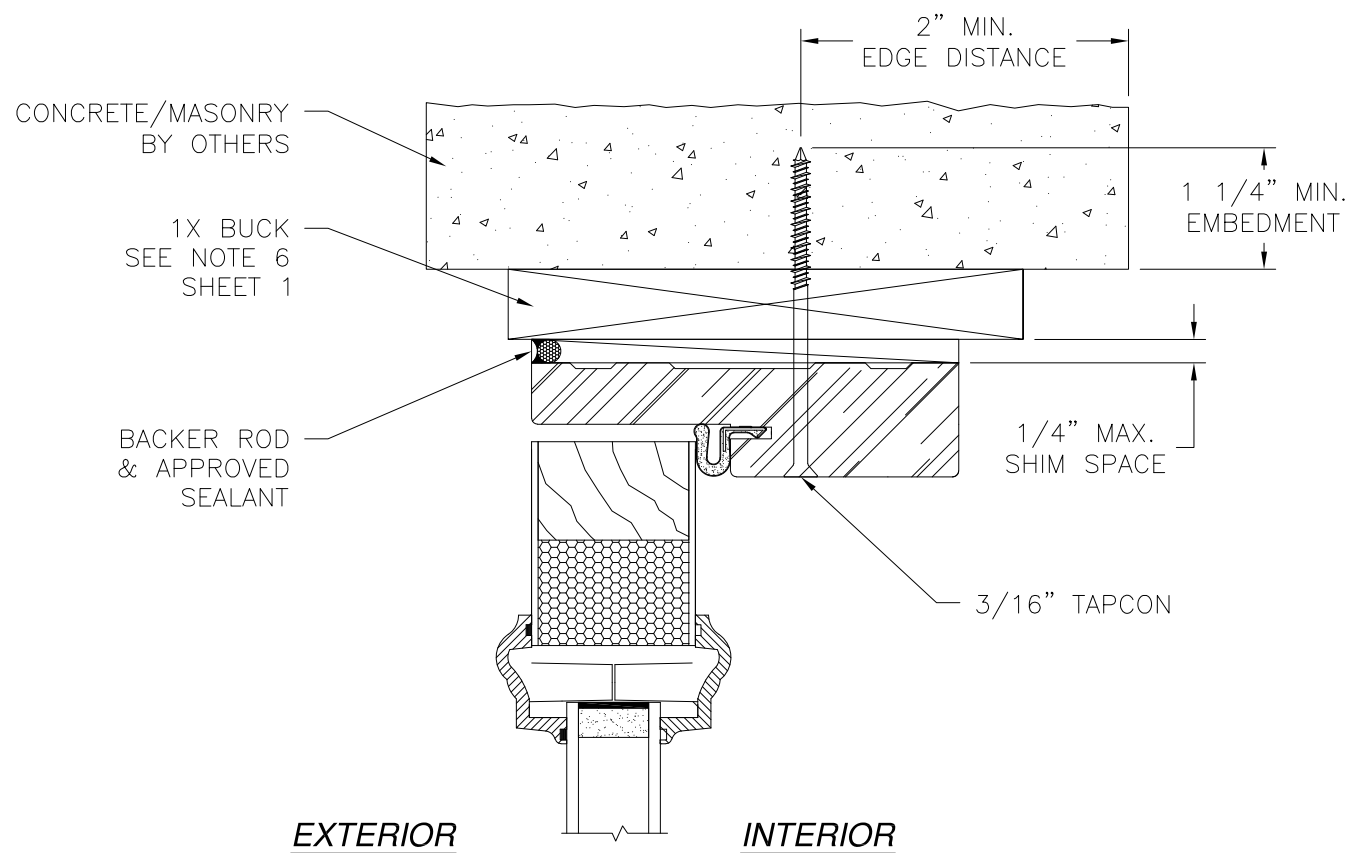

VERTICAL CROSS SECTION
CONCRETE/MASONRY WITH 1X BUCK INSTALLATION
FOR CONCRETE/MASONRY WITHOUT 1X BUCK REFER TO
JAMB INSTALLATION DETAIL

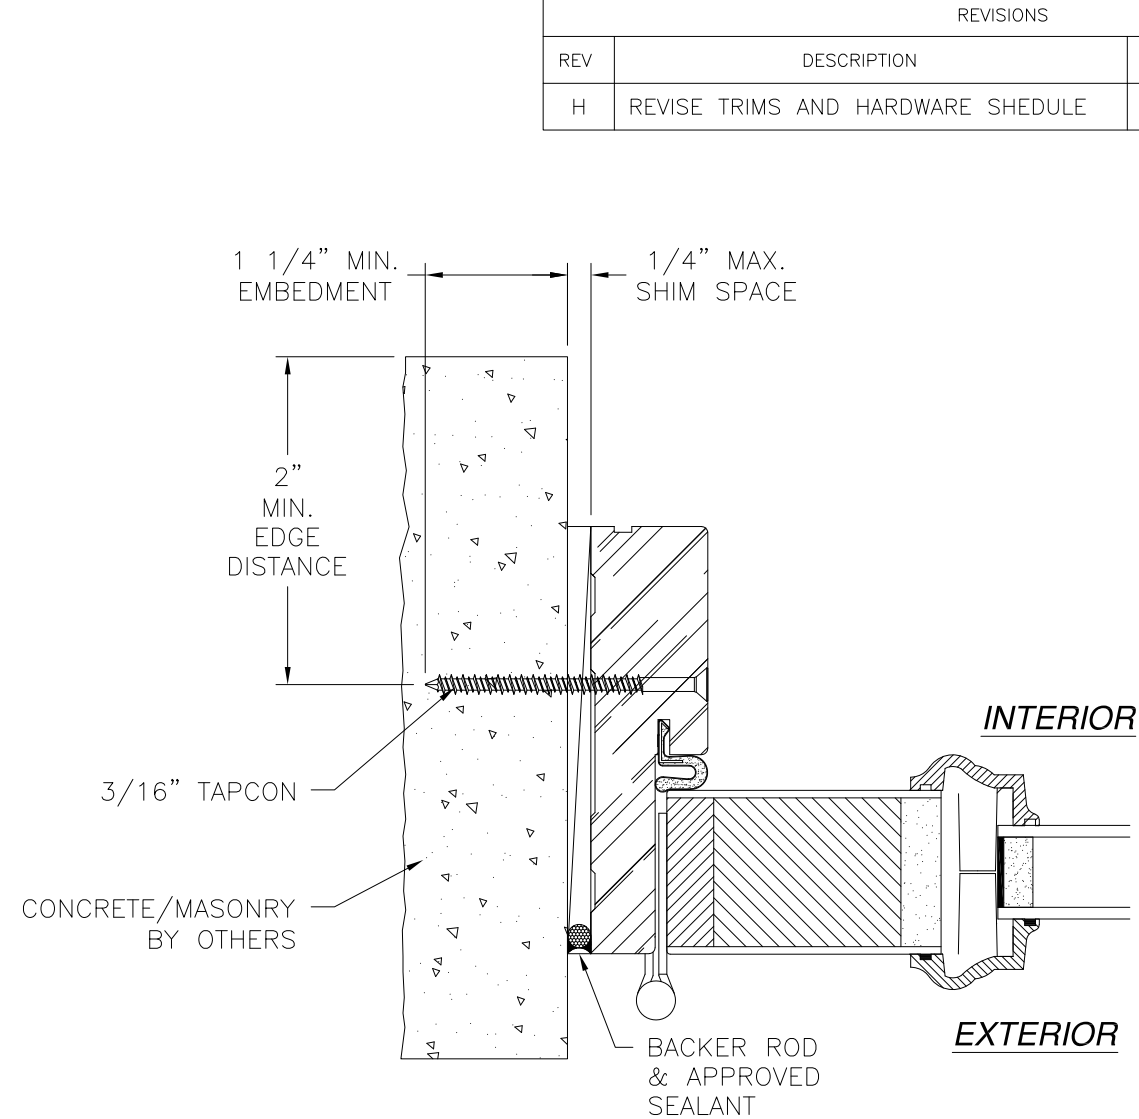

JAMB INSTALLATION DETAIL
CONCRETE/MASONRY WITHOUT 1X BUCK INSTALLATION
FOR CONCRETE/MASONRY INSTALLATION WITH 1X BUCK REFER TO
HEAD AND SILL INSTALLATION DETAILS


- NOTES:**
1. INTERIOR AND EXTERIOR FINISHES, BY OTHERS,
NOT SHOWN FOR CLARITY.
2. PERIMETER AND JOINT SEALANT BY OTHERS TO BE
DESIGNED IN ACCORDANCE WITH ASTM E2112

PROVIA, LLC. 2150 STATE ROUTE 39 WEST SUGARCREEK, OH 44681		
6'8 HERITAGE FIBERGLASS GLAZED IS/OS DOOR NON-IMPACT WITH OR WITHOUT SIDELITES OS DOOR INSTALLATION DETAILS		
DRAWN: V.L.	DWG NO. 08-01356	REV H
SCALE NTS	DATE 10/03/11	SHEET 12 OF 32
L. ROBERTO LOMAS P.E. 208 7th Ave, INDIALANTIC, FL 32903 434-688-0609 rllomas@lrlomaspe.com		

SIGNED: 11/27/2023


Luis R. Lomas P.E.
FL No.: 62514

REVISIONS			
REV	DESCRIPTION	DATE	APPROVED
H	REVISE TRIMS AND HARDWARE SHEDULE	11/01/2023	R.L.

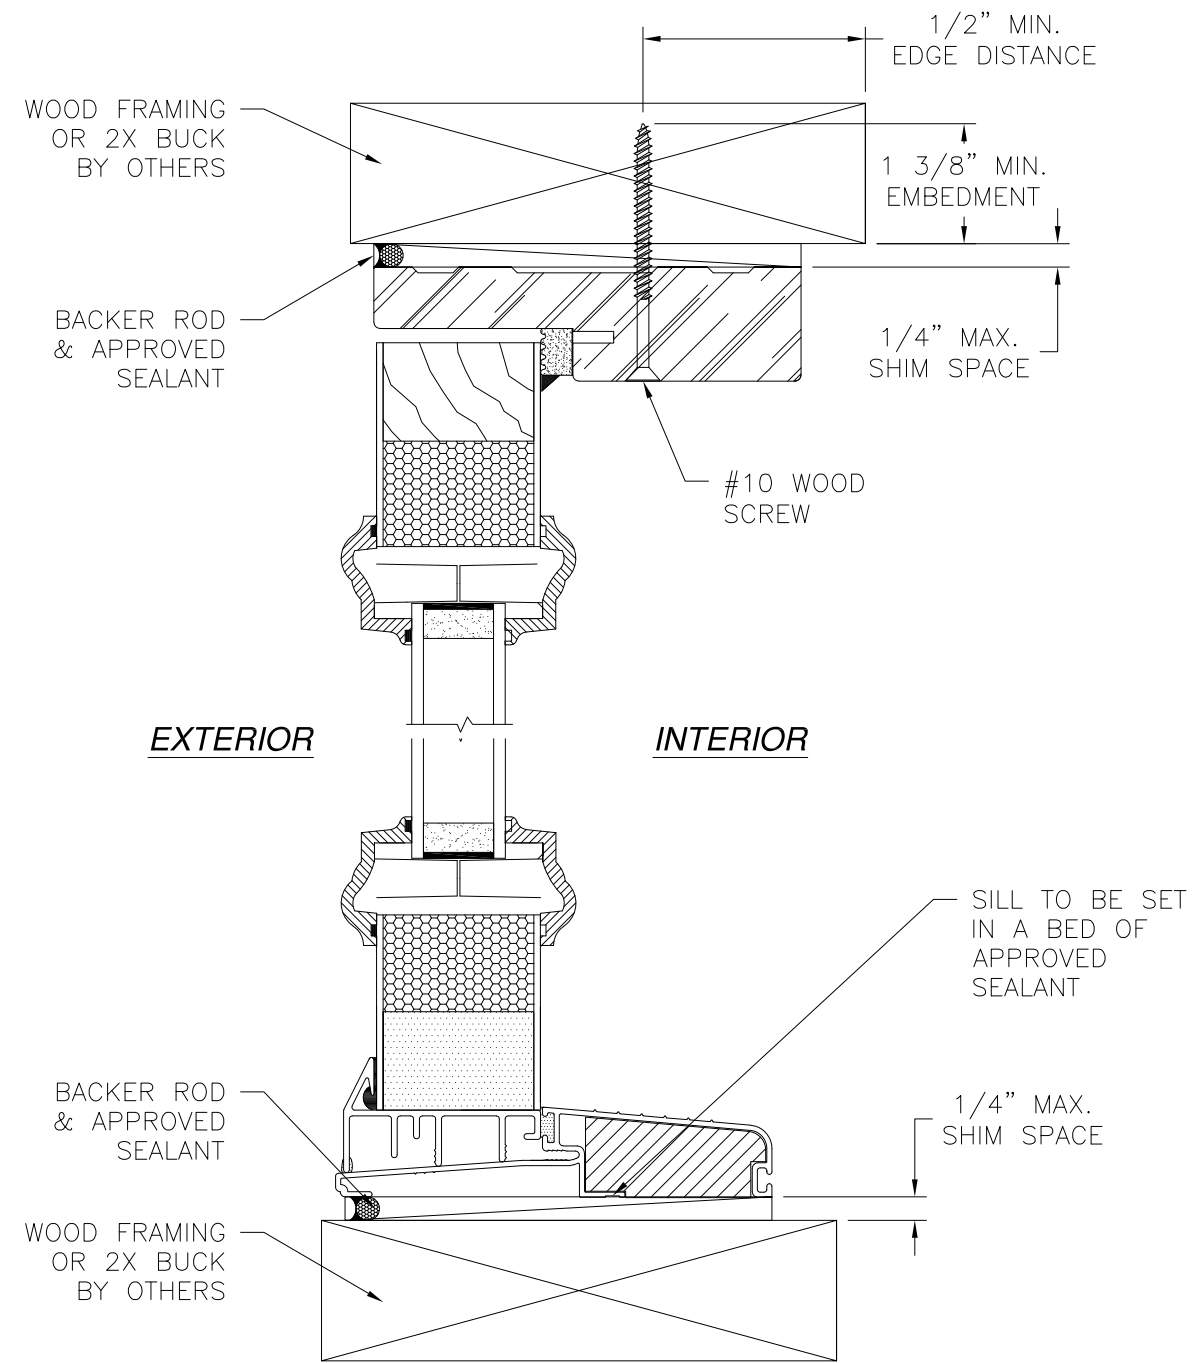

VERTICAL CROSS SECTION
WOOD FRAMING OR 2X BUCK INSTALLATION

NOTES:
1. INTERIOR AND EXTERIOR FINISHES, BY OTHERS, NOT SHOWN FOR CLARITY.
2. PERIMETER AND JOINT SEALANT BY OTHERS TO BE DESIGNED IN ACCORDANCE WITH ASTM E2112

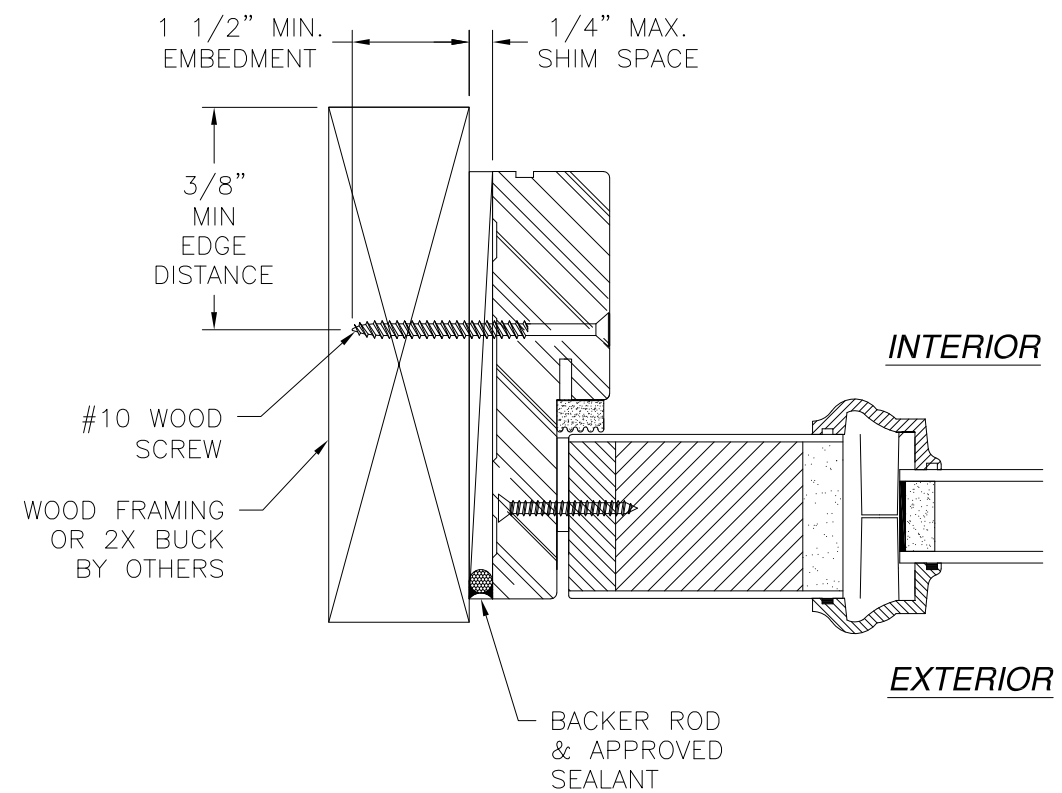

JAMB INSTALLATION DETAIL
WOOD FRAMING OR 2X BUCK INSTALLATION

PROVIA, LLC.

2150 STATE ROUTE 39 WEST
SUGARCREEK, OH 44681

6'8 HERITAGE FIBERGLASS GLAZED IS/OS
DOOR NON-IMPACT WITH OR WITHOUT SIDELITES
OS SIDELITE INSTALLATION DETAILS

DRAWN: V.L.

DWG NO. 08-01356

REV H

SCALE NTS

DATE 10/03/11


SHEET 13 OF 32

L. ROBERTO LOMAS P.E.

208 7th Ave, INDIALANTIC, FL 32903



434-688-0609 rllomas@lrlomaspe.com

SIGNED: 11/27/2023

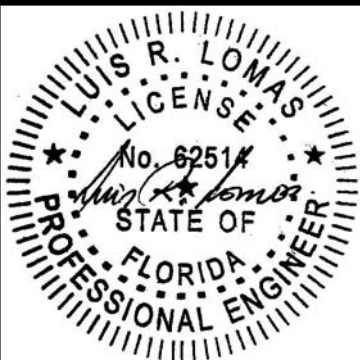

Luis R. Lomas P.E.
FL No.: 62514

REVISIONS			
REV	DESCRIPTION	DATE	APPROVED
H	REVISE TRIMS AND HARDWARE SHEDULE	11/01/2023	R.L.

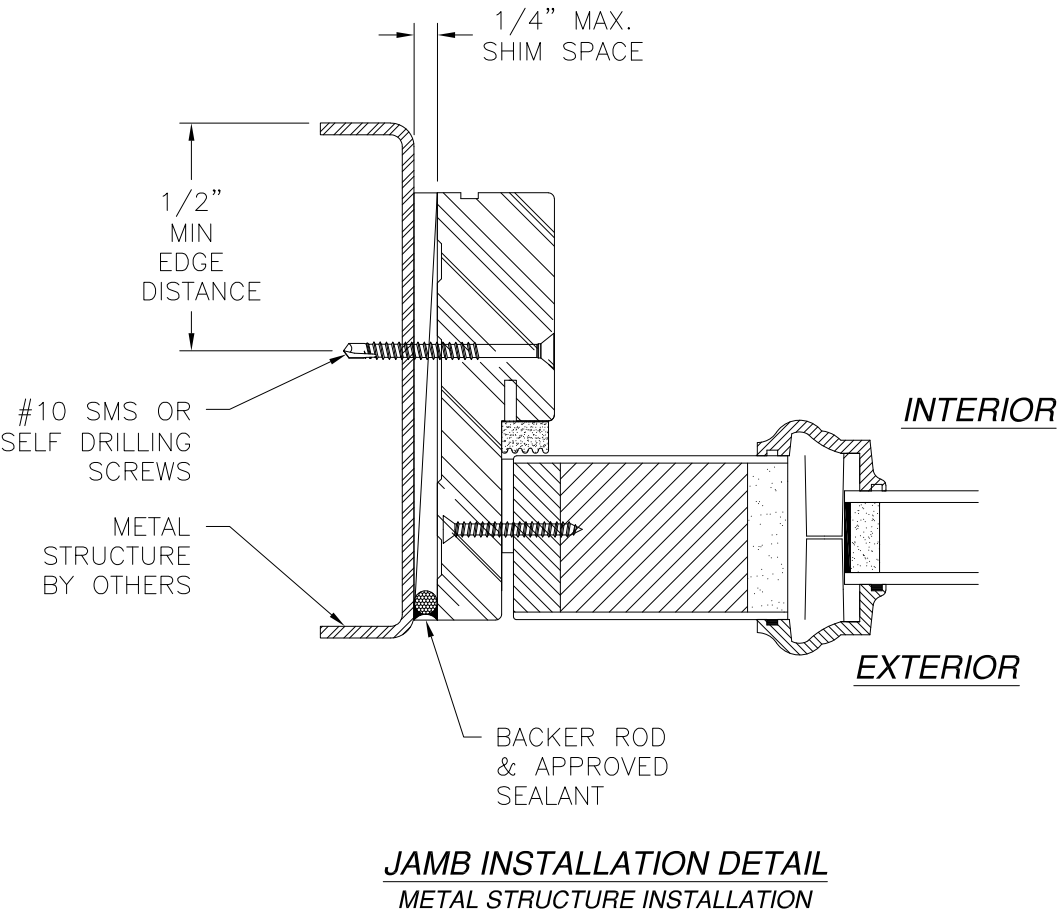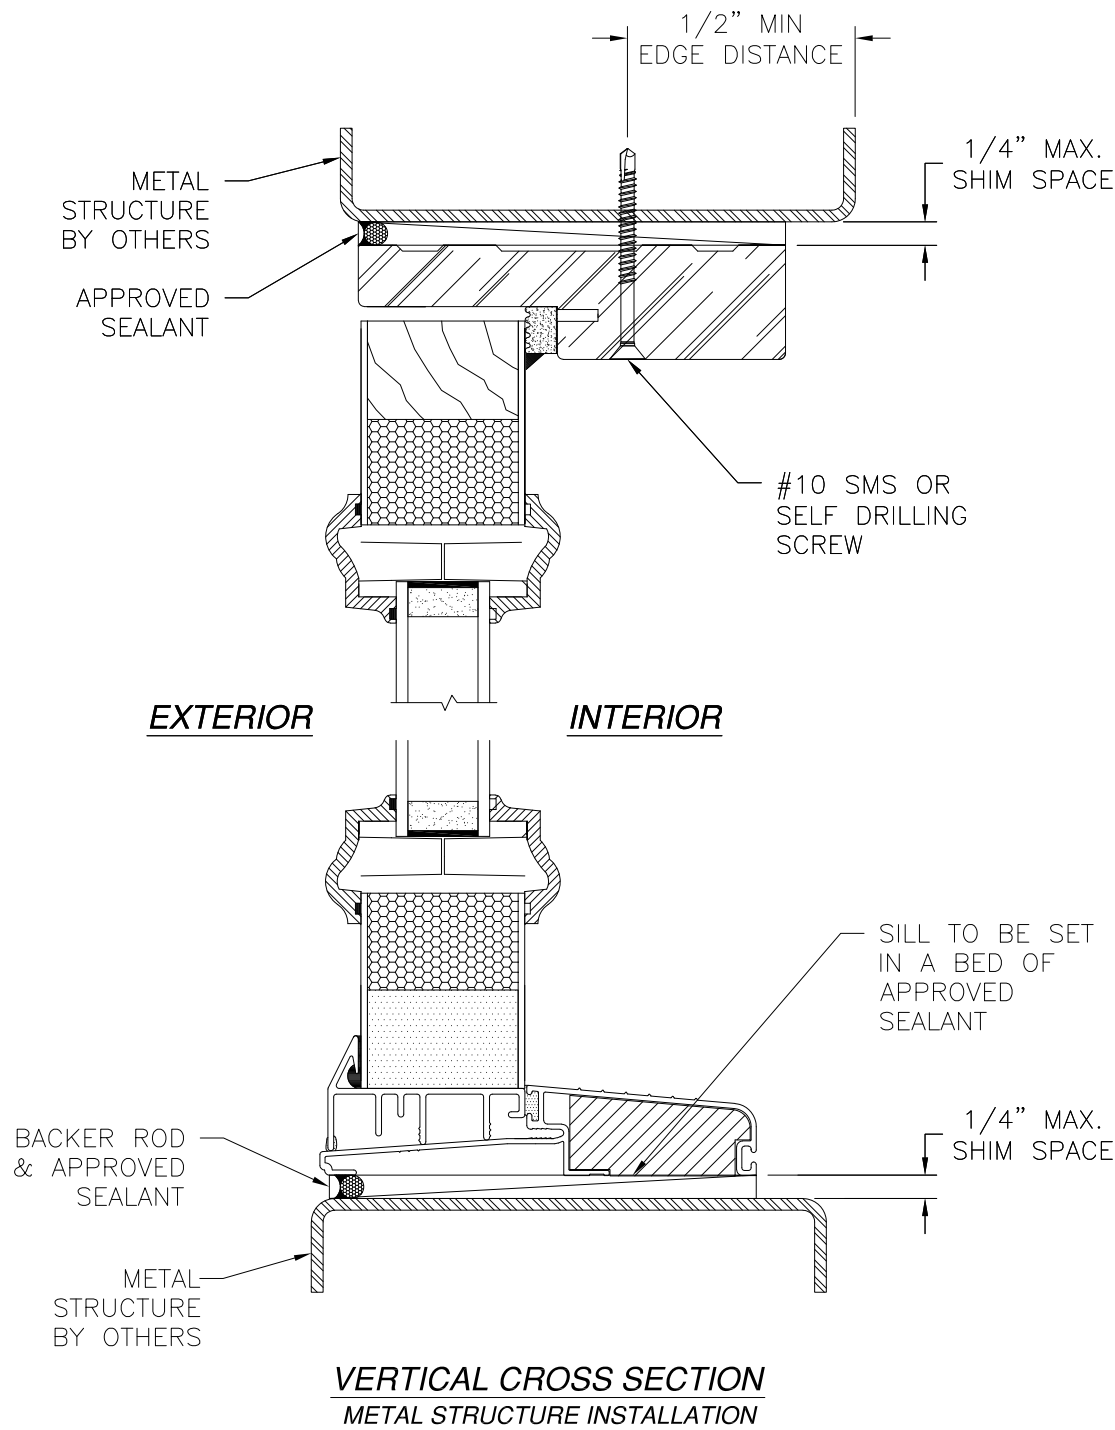

NOTES:
 1. INTERIOR AND EXTERIOR FINISHES, BY OTHERS,
 NOT SHOWN FOR CLARITY.
 2. PERIMETER AND JOINT SEALANT BY OTHERS TO BE
 DESIGNED IN ACCORDANCE WITH ASTM E2112

PROVIA, LLC.

2150 STATE ROUTE 39 WEST
SUGARCREEK, OH 44681

6'8 HERITAGE FIBERGLASS GLAZED IS/OS
DOOR NON-IMPACT WITH OR WITHOUT SIDELITES
OS SIDELITE INSTALLATION DETAILS

DRAWN: V.L.

DWG NO. 08-01356

REV H

SCALE NTS

DATE 10/03/11

SHEET 14 OF 32

L. ROBERTO LOMAS P.E.


208 7th Ave, INDIALANTIC, FL 32903

434-688-0609 rllomas@lrlomaspe.com


SIGNED: 11/27/2023



Luis R. Lomas P.E.
 FL No.: 62514

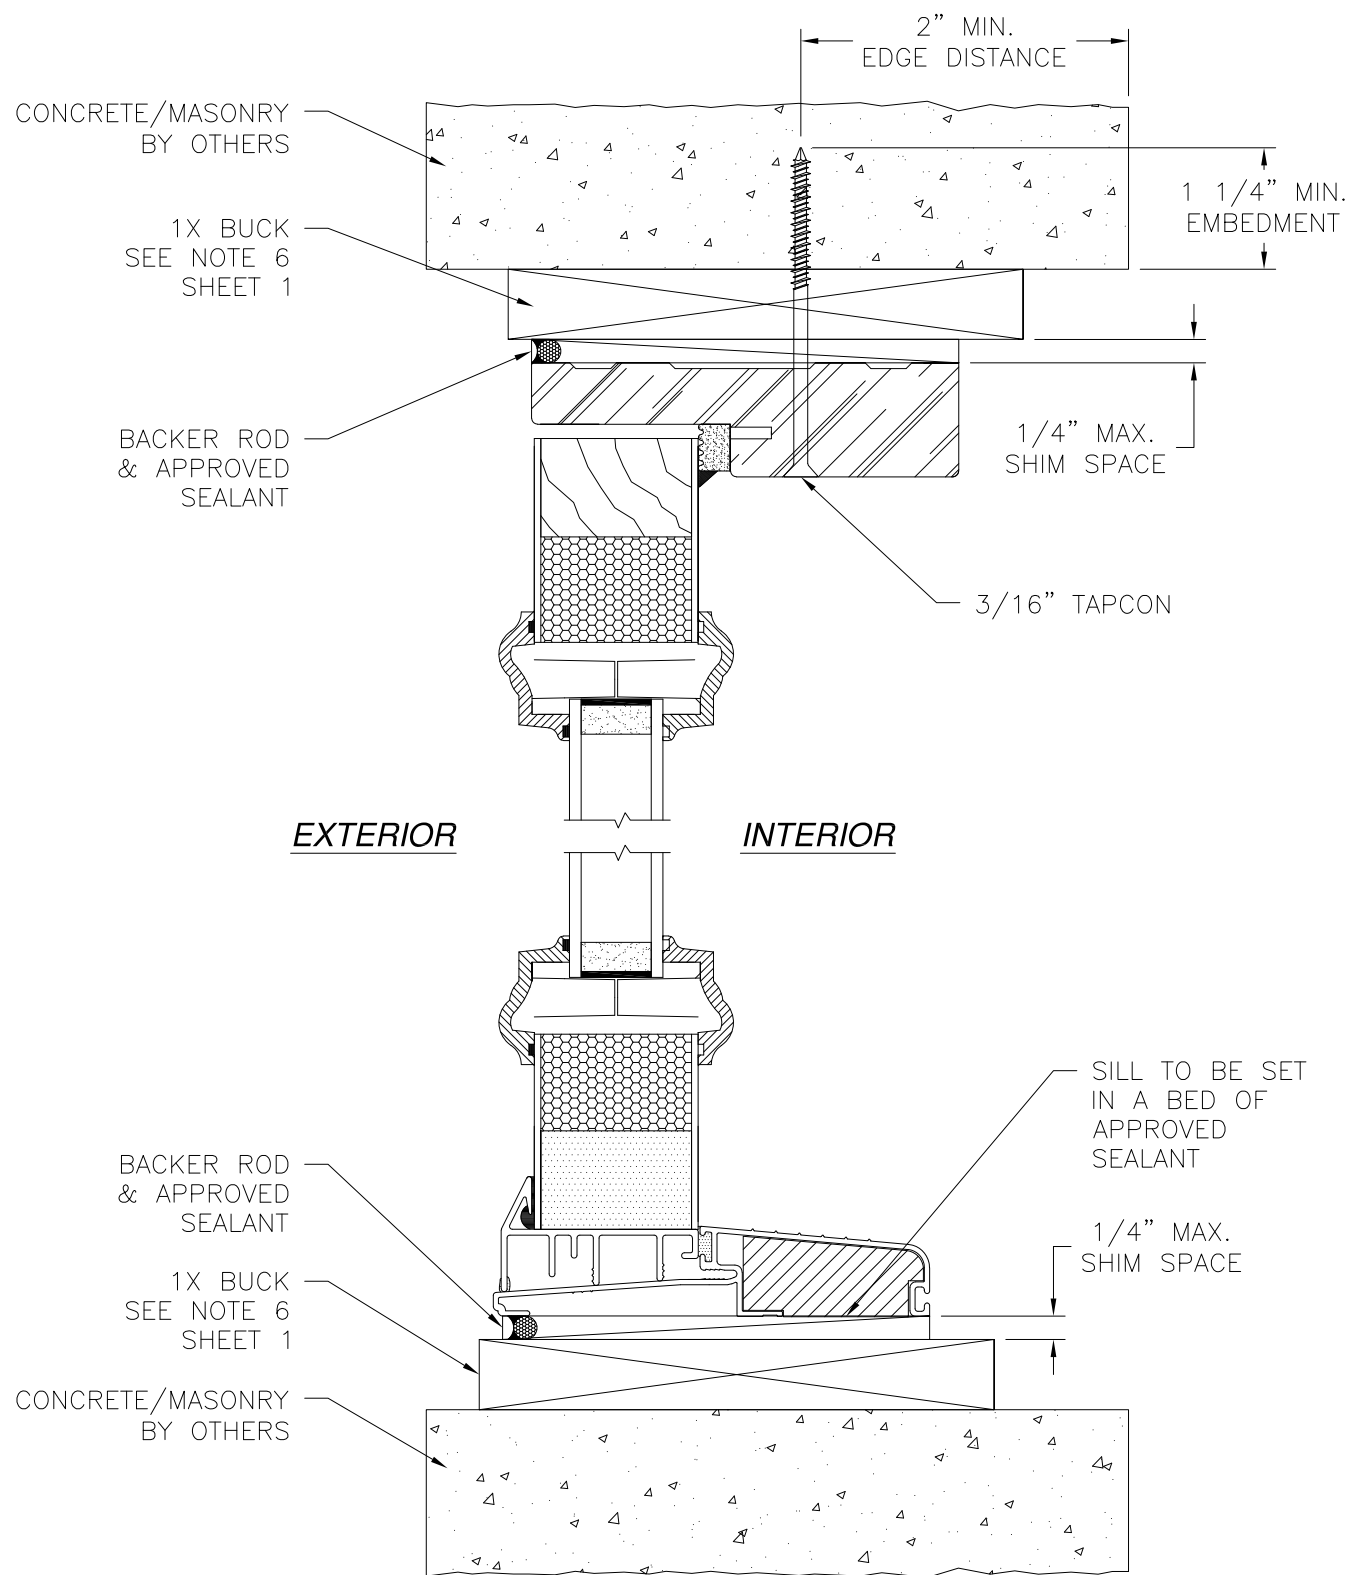


VERTICAL CROSS SECTION
CONCRETE/MASONRY WITH 1X BUCK INSTALLATION
FOR CONCRETE/MASONRY WITHOUT 1X BUCK REFER TO
JAMB INSTALLATION DETAIL

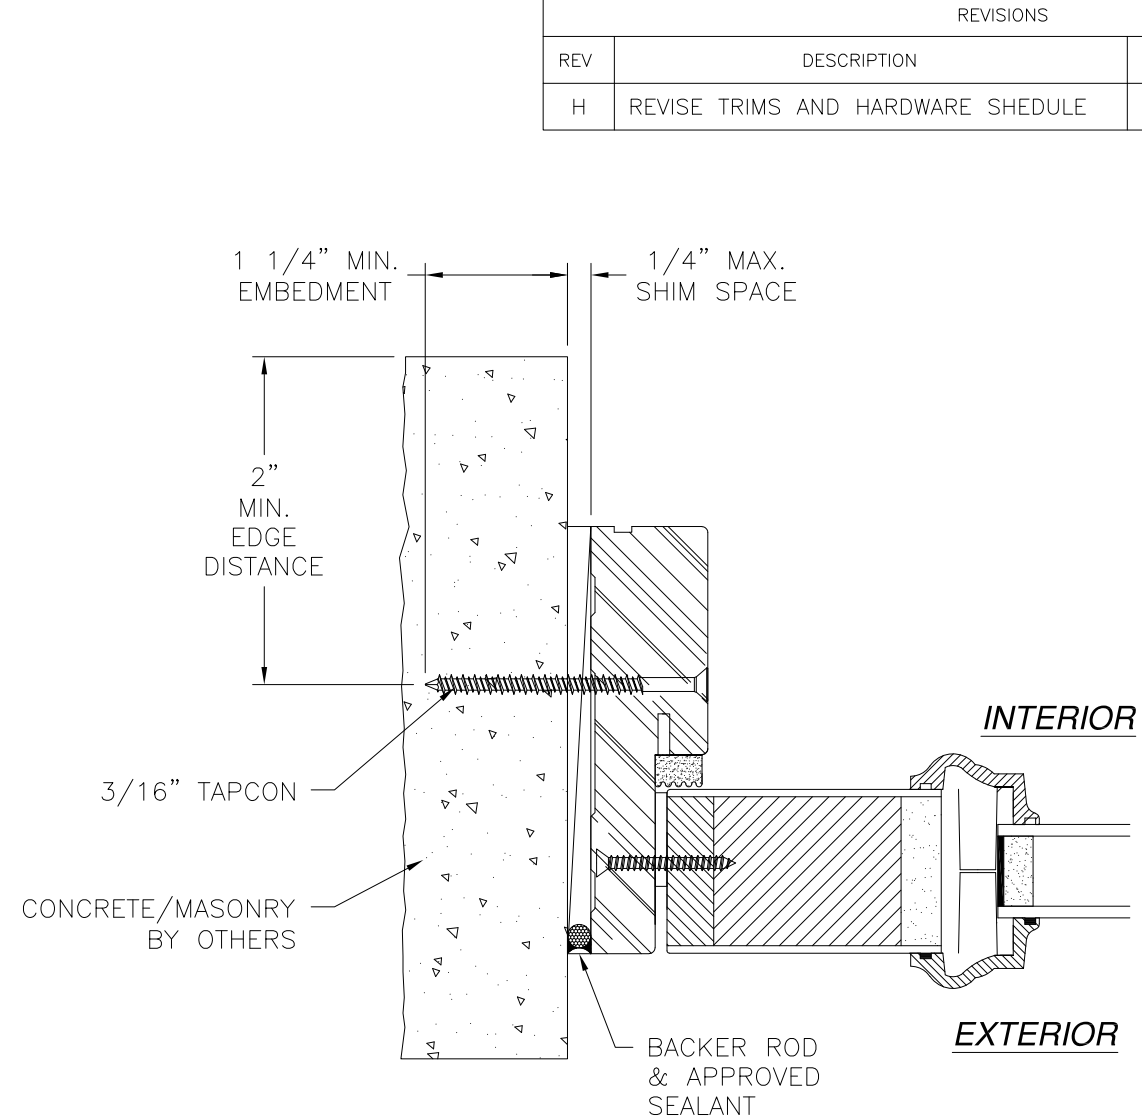

JAMB INSTALLATION DETAIL
CONCRETE/MASONRY WITHOUT 1X BUCK INSTALLATION
FOR CONCRETE/MASONRY INSTALLATION WITH 1X BUCK REFER TO
HEAD AND SILL INSTALLATION DETAILS


- NOTES:**
1. INTERIOR AND EXTERIOR FINISHES, BY OTHERS,
NOT SHOWN FOR CLARITY.
2. PERIMETER AND JOINT SEALANT BY OTHERS TO BE
DESIGNED IN ACCORDANCE WITH ASTM E2112

PROVIA, LLC. 2150 STATE ROUTE 39 WEST SUGARCREEK, OH 44681		
6'8 HERITAGE FIBERGLASS GLAZED IS/OS DOOR NON-IMPACT WITH OR WITHOUT SIDELITES OS SIDELITE INSTALLATION DETAILS		
DRAWN: V.L.	DWG NO. 08-01356	REV H
SCALE NTS	DATE 10/03/11	SHEET 15 OF 32
L. ROBERTO LOMAS P.E. 208 7th Ave, INDIALANTIC, FL 32903 434-688-0609 rllomas@rlomaspe.com		

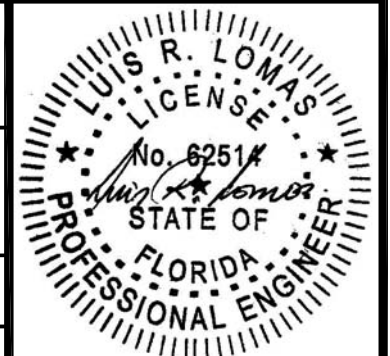


Luis R. Lomas P.E.
FL No.: 62514

REVISIONS			
REV	DESCRIPTION	DATE	APPROVED
H	REVISE TRIMS AND HARDWARE SHEDULE	11/01/2023	R.L.

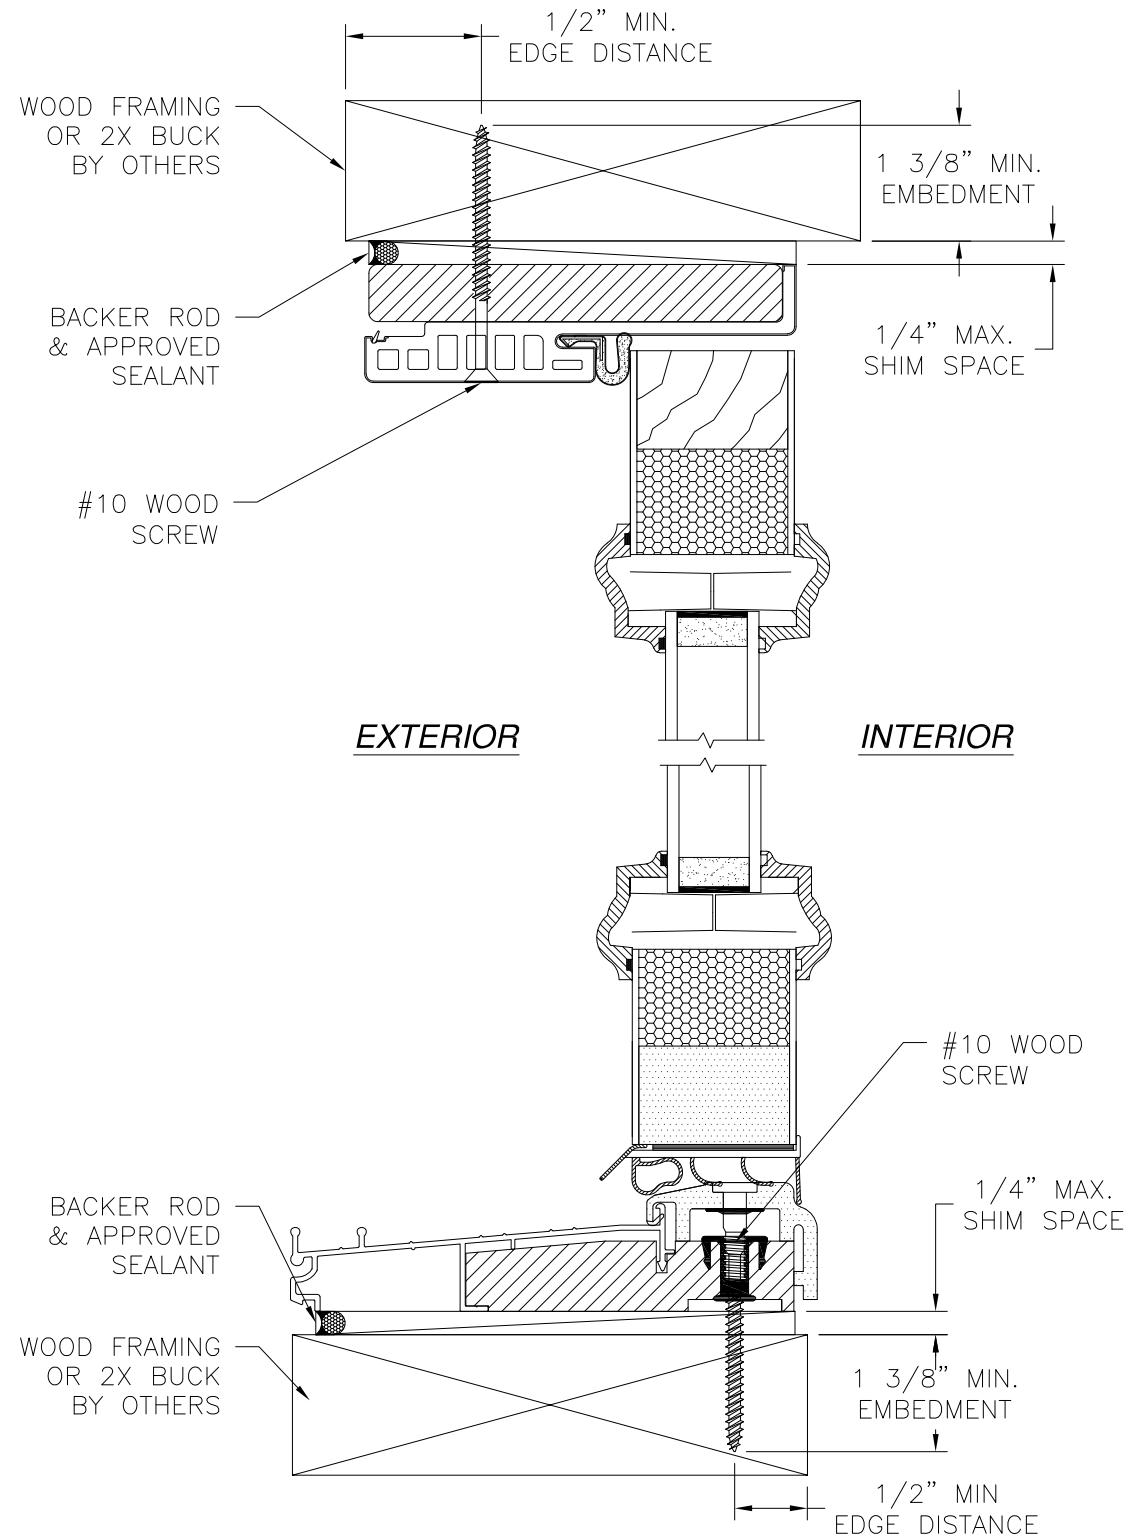

VERTICAL CROSS SECTION
WOOD FRAMING OR 2X BUCK INSTALLATION

NOTES:
1. INTERIOR AND EXTERIOR FINISHES, BY OTHERS, NOT SHOWN FOR CLARITY.
2. PERIMETER AND JOINT SEALANT BY OTHERS TO BE DESIGNED IN ACCORDANCE WITH ASTM E2112

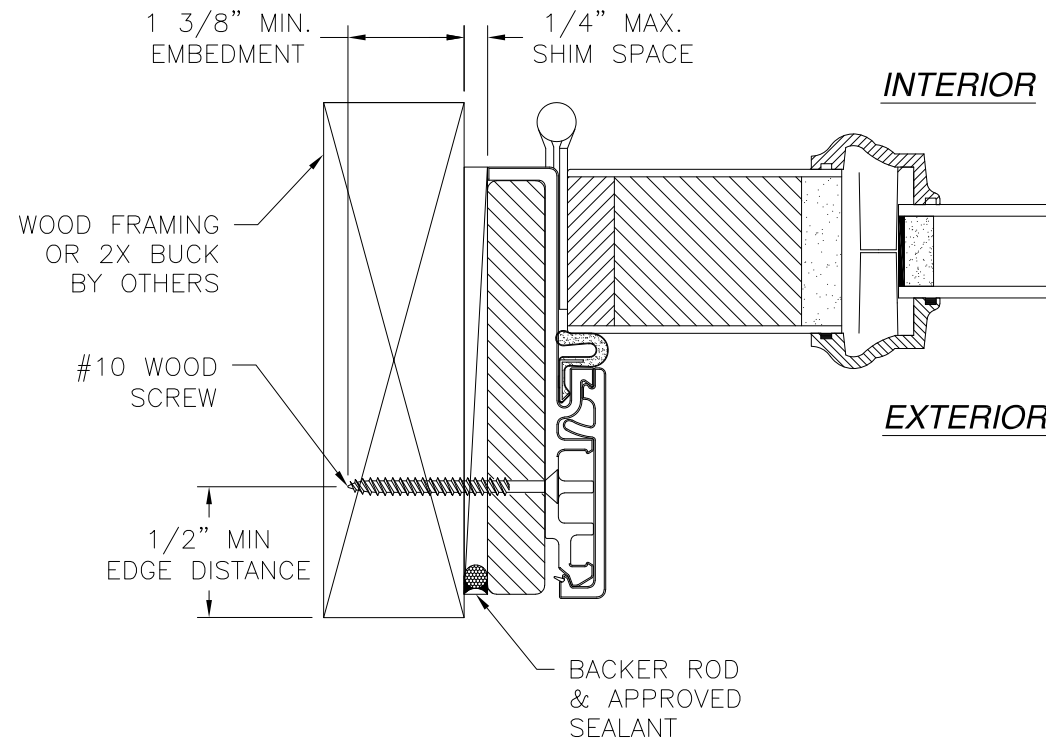


JAMB INSTALLATION DETAIL
WOOD FRAMING OR 2X BUCK INSTALLATION

REVISIONS			
REV	DESCRIPTION	DATE	APPROVED
H	REVISE TRIMS AND HARDWARE SHEDULE	11/01/2023	R.L.


SIGNED: 11/27/2023

PROVIA, LLC. 2150 STATE ROUTE 39 WEST SUGARCREEK, OH 44681		
6'8 HERITAGE FIBERGLASS GLAZED IS/OS DOOR NON-IMPACT WITH OR WITHOUT SIDELITES IS DOOR W/FUSION FRAME INSTALLATION DETAILS		
DRAWN: V.L.	DWG NO. 08-01356	REV H
SCALE NTS	DATE 10/03/11	SHEET 16 OF 32
L. ROBERTO LOMAS P.E. 208 7th Ave, INDIALANTIC, FL 32903 434-688-0609 rllomas@lrlomaspe.com		

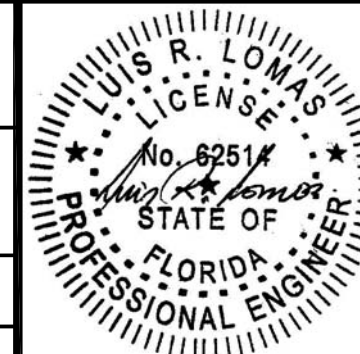


Luis R. Lomas P.E.
FL No.: 62514

REVISIONS			
REV	DESCRIPTION	DATE	APPROVED
H	REVISE TRIMS AND HARDWARE SHEDULE	11/01/2023	R.L.

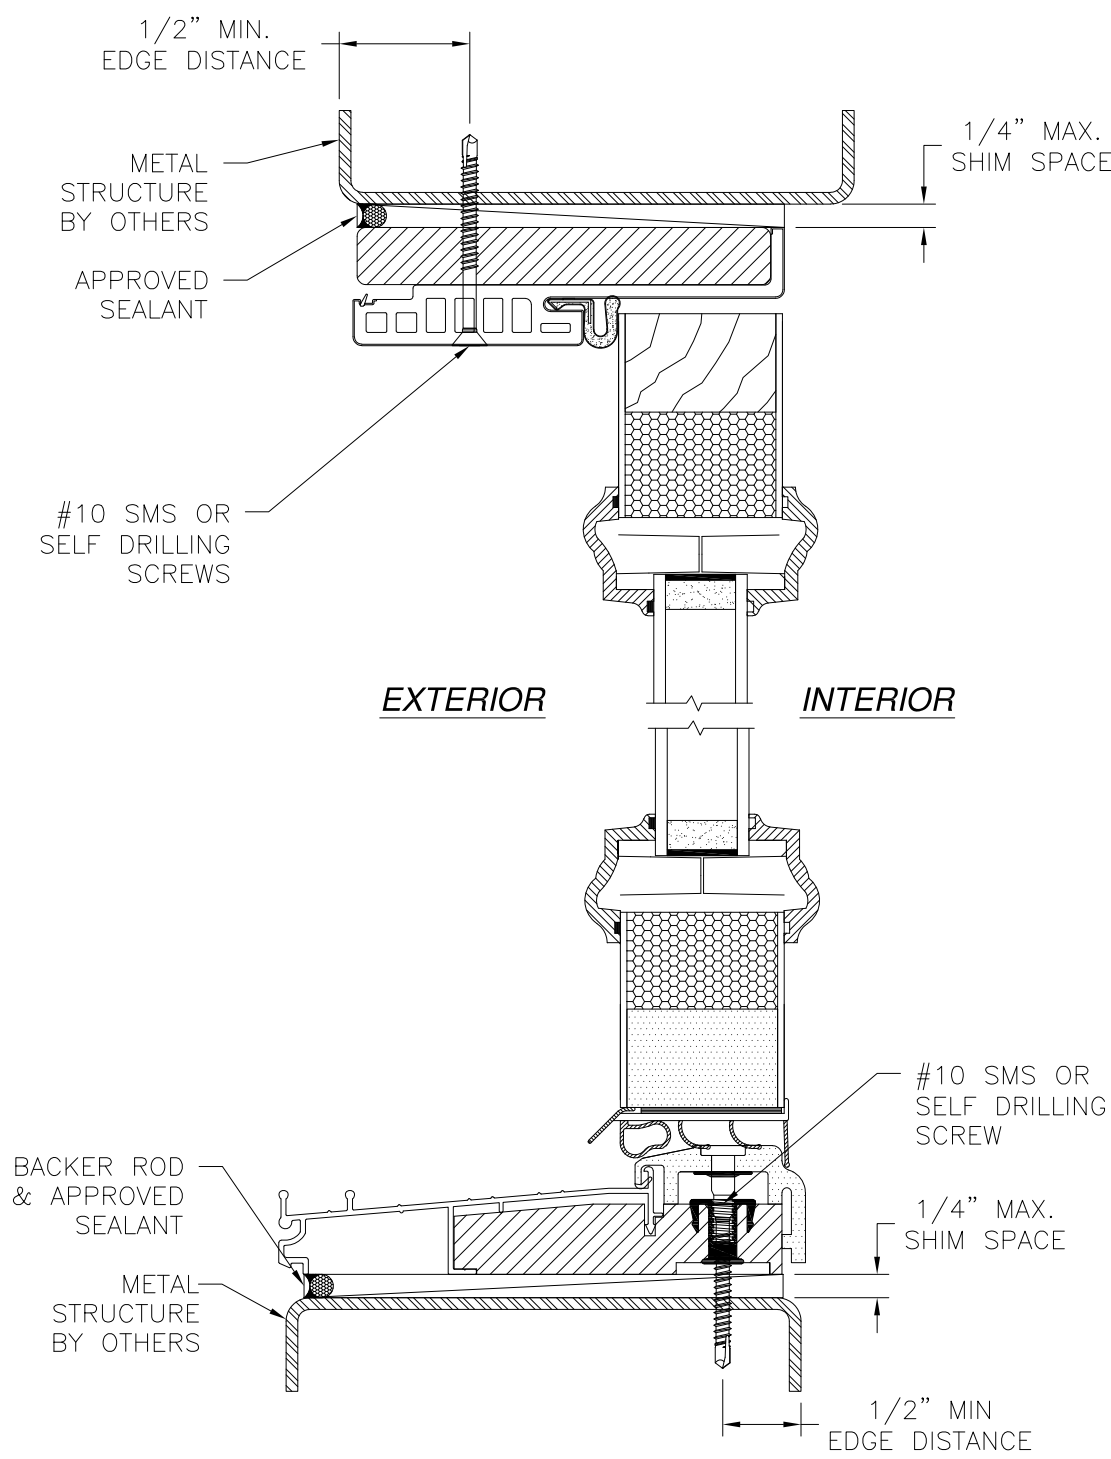

VERTICAL CROSS SECTION
METAL STRUCTURE INSTALLATION

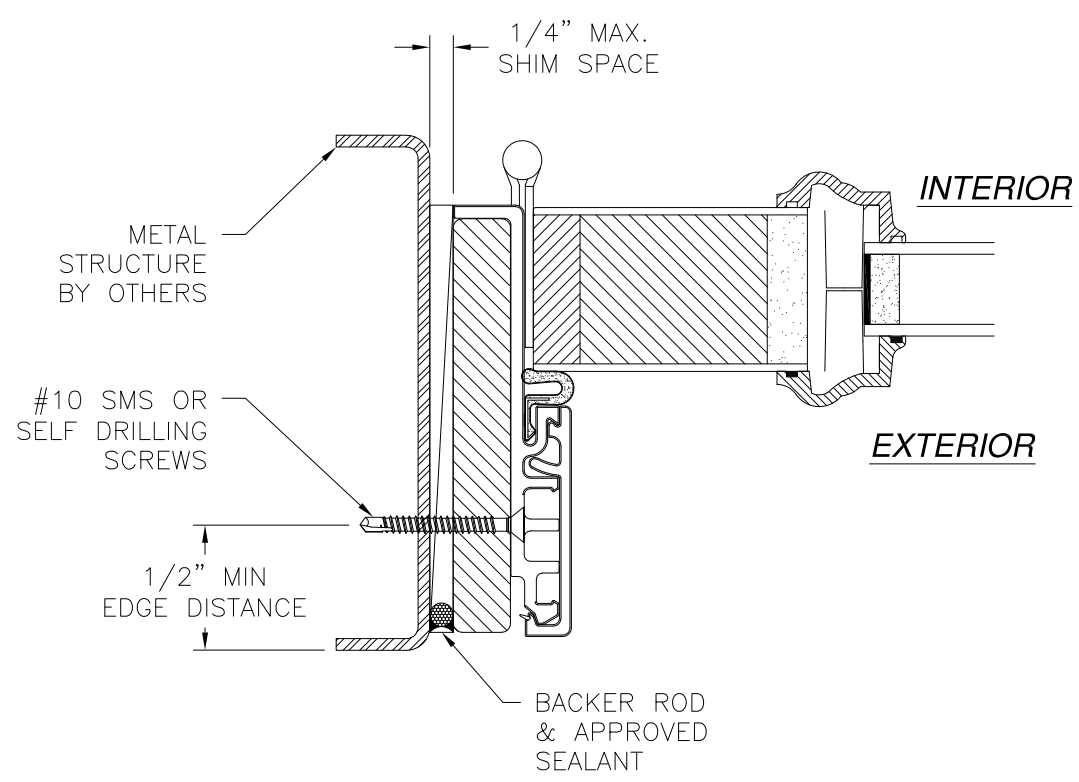

JAMB INSTALLATION DETAIL
METAL STRUCTURE INSTALLATION

NOTES:
1. INTERIOR AND EXTERIOR FINISHES, BY OTHERS, NOT SHOWN FOR CLARITY.
2. PERIMETER AND JOINT SEALANT BY OTHERS TO BE DESIGNED IN ACCORDANCE WITH ASTM E2112

PROVIA, LLC.
2150 STATE ROUTE 39 WEST
SUGARCREEK, OH 44681

6'8 HERITAGE FIBERGLASS GLAZED IS/OS
DOOR NON-IMPACT WITH OR WITHOUT SIDELITES
IS DOOR W/FUSION FRAME INSTALLATION DETAILS


DRAWN: V.L.	DWG NO. 08-01356	REV H
SCALE NTS	DATE 10/03/11	SHEET 17 OF 32

L. ROBERTO LOMAS P.E.
208 7th Ave, INDIALANTIC, FL 32903
434-688-0609 rllomas@lrlomaspe.com

SIGNED: 11/27/2023


LUIS R. LOMAS
LICENSED PROFESSIONAL ENGINEER
No. 62514
STATE OF FLORIDA

Luis R. Lomas P.E.
FL No.: 62514

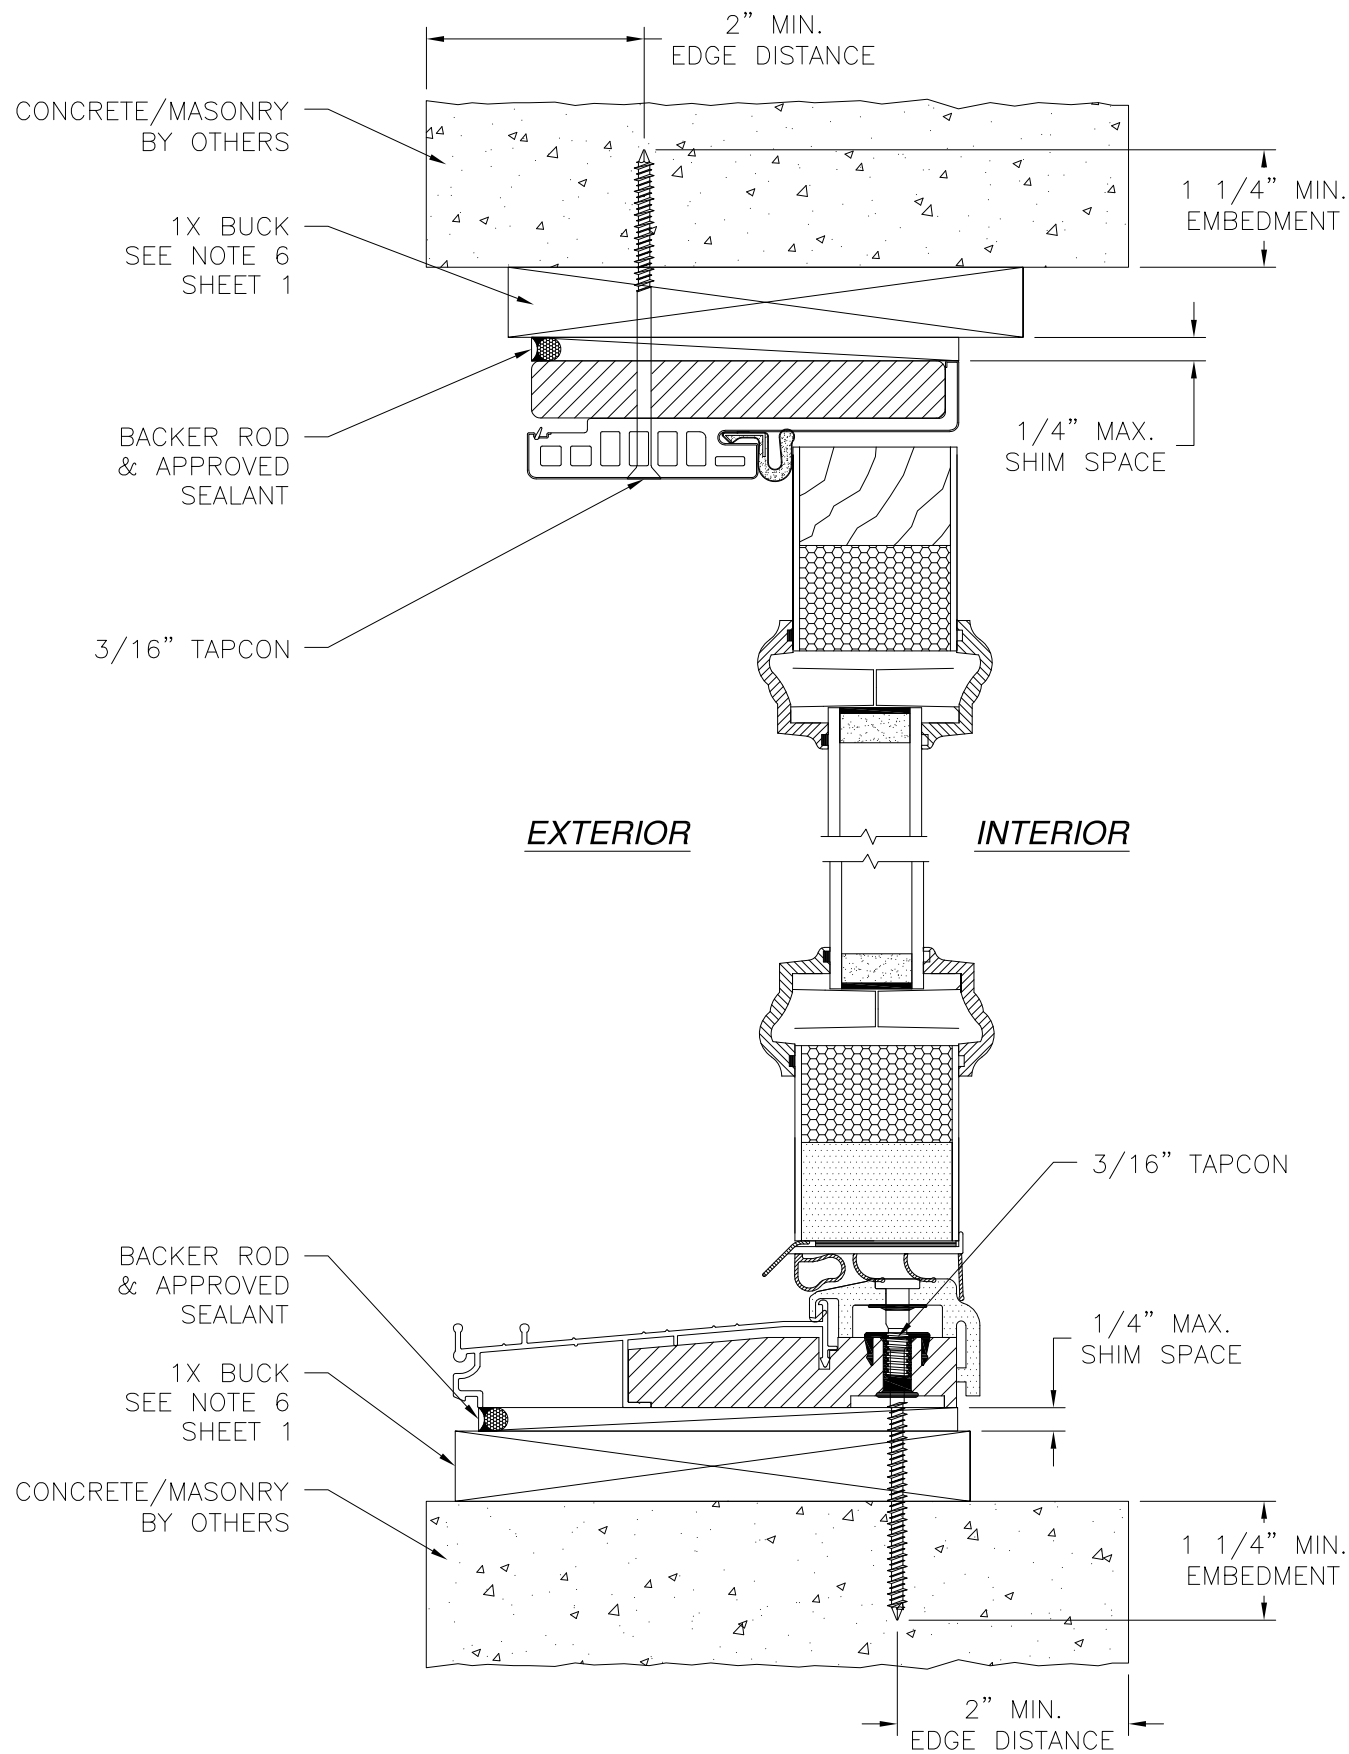

VERTICAL CROSS SECTION
 CONCRETE/MASONRY WITH 1X BUCK INSTALLATION
 FOR CONCRETE/MASONRY WITHOUT 1X BUCK REFER TO
 JAMB INSTALLATION DETAIL

REVISIONS			
REV	DESCRIPTION	DATE	APPROVED
H	REVISE TRIMS AND HARDWARE SHEDULE	11/01/2023	R.L.

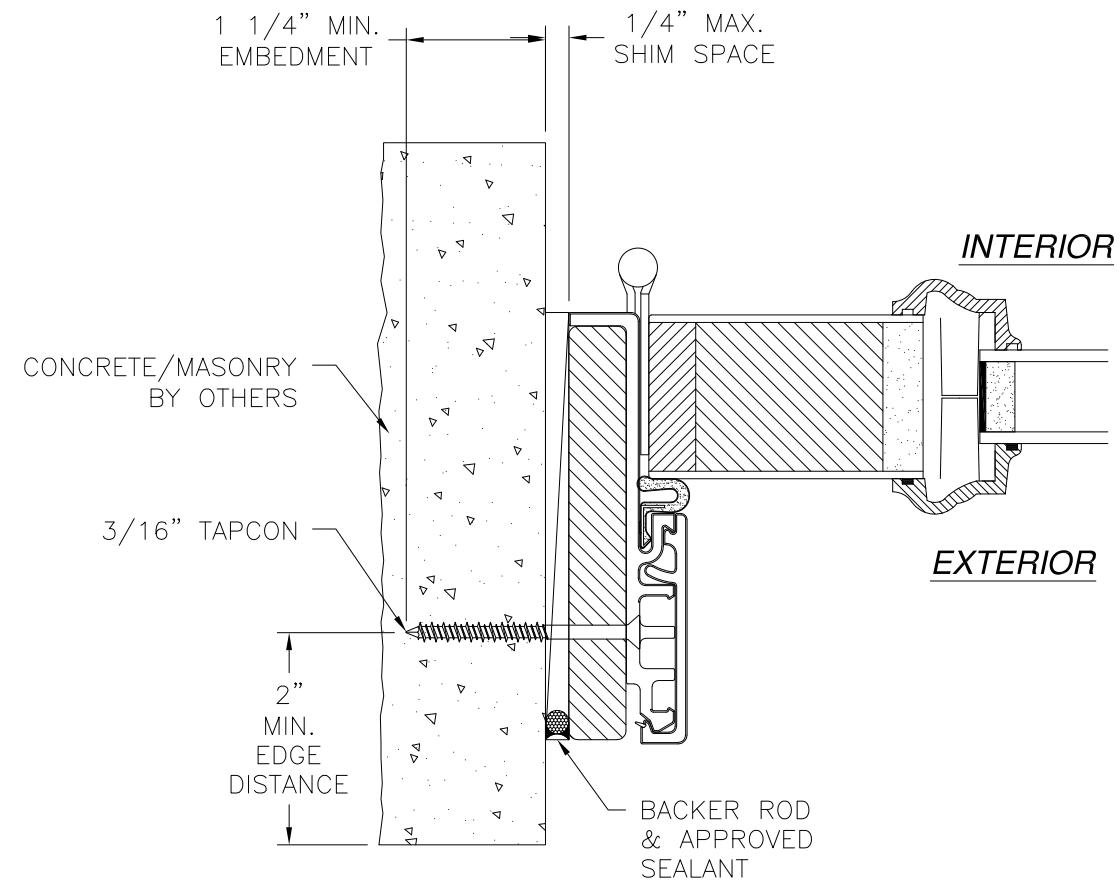


JAMB INSTALLATION DETAIL
 CONCRETE/MASONRY WITHOUT 1X BUCK INSTALLATION
 FOR CONCRETE/MASONRY INSTALLATION WITH 1X BUCK REFER TO
 HEAD AND SILL INSTALLATION DETAILS

- NOTES:**
1. INTERIOR AND EXTERIOR FINISHES, BY OTHERS, NOT SHOWN FOR CLARITY.
 2. PERIMETER AND JOINT SEALANT BY OTHERS TO BE DESIGNED IN ACCORDANCE WITH ASTM E2112


SIGNED: 11/27/2023

PROVIA, LLC. 2150 STATE ROUTE 39 WEST SUGARCREEK, OH 44681		
6'8 HERITAGE FIBERGLASS GLAZED IS/OS DOOR NON-IMPACT WITH OR WITHOUT SIDELITES IS DOOR W/FUSION FRAME INSTALLATION DETAILS		
DRAWN: V.L.	DWG NO. 08-01356	REV H
SCALE NTS	DATE 10/03/11	SHEET 18 OF 32
L. ROBERTO LOMAS P.E. 208 7th Ave, INDIALANTIC, FL 32903 434-688-0609 rllomas@lrlomaspe.com		

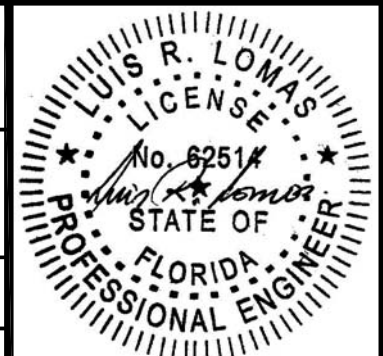


Luis R. Lomas P.E.
 FL No.: 62514

REVISIONS			
REV	DESCRIPTION	DATE	APPROVED
H	REVISE TRIMS AND HARDWARE SHEDULE	11/01/2023	R.L.

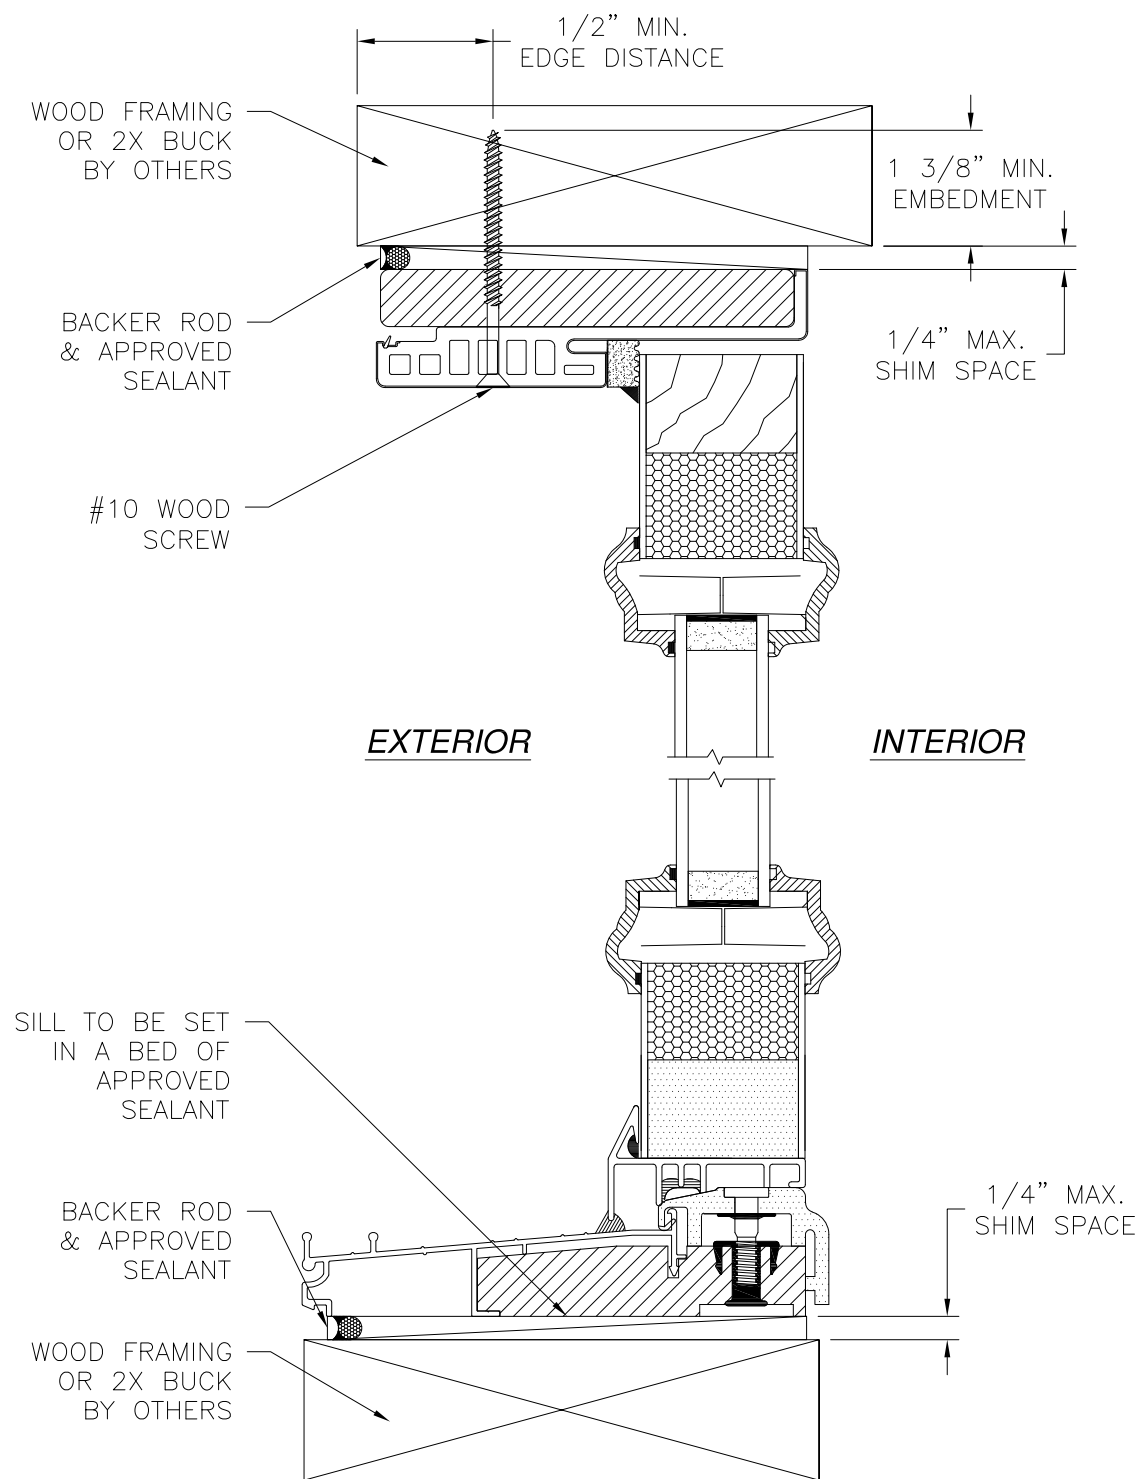

VERTICAL CROSS SECTION
WOOD FRAMING OR 2X BUCK INSTALLATION

NOTES:
1. INTERIOR AND EXTERIOR FINISHES, BY OTHERS, NOT SHOWN FOR CLARITY.
2. PERIMETER AND JOINT SEALANT BY OTHERS TO BE DESIGNED IN ACCORDANCE WITH ASTM E2112

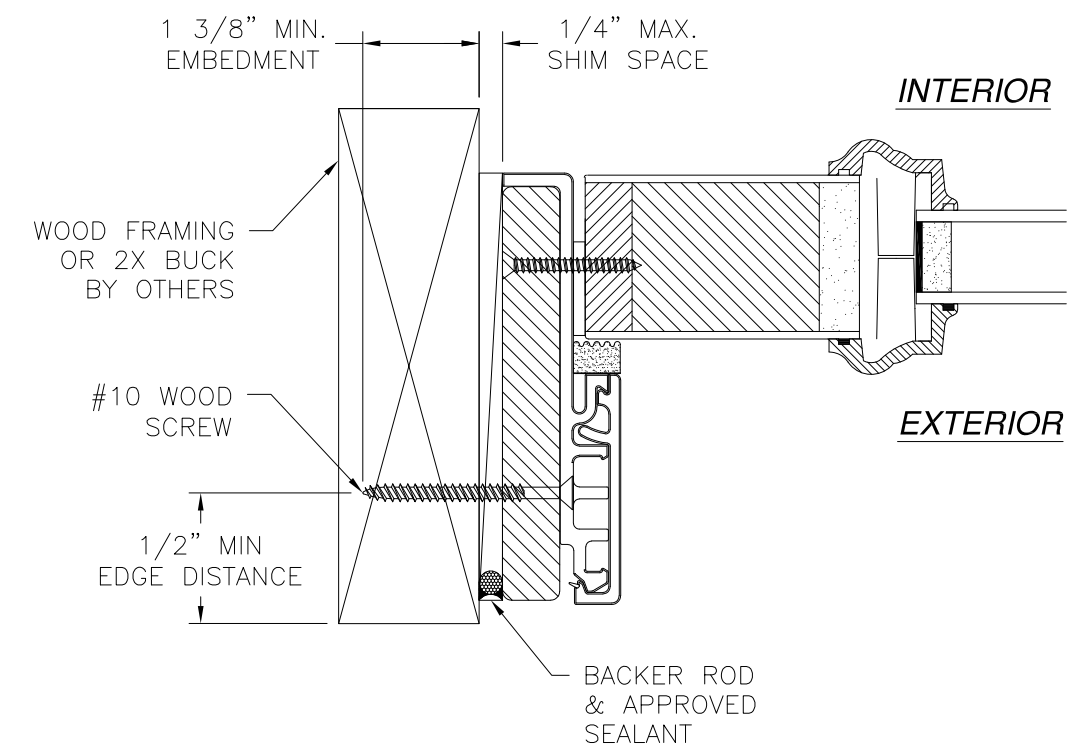

JAMB INSTALLATION DETAIL
WOOD FRAMING OR 2X BUCK INSTALLATION


PROVIA, LLC.
2150 STATE ROUTE 39 WEST
SUGARCREEK, OH 44681

6'8 HERITAGE FIBERGLASS GLAZED IS/OS
DOOR NON-IMPACT WITH OR WITHOUT SIDELITES
IS SIDELITE W/FUSION FRAME INSTALLATION DETAILS

DRAWN: V.L.	DWG NO. 08-01356	REV H
SCALE NTS	DATE 10/03/11	SHEET 19 OF 32



L. ROBERTO LOMAS P.E.
208 7th Ave, INDIALANTIC, FL 32903
434-688-0609 rllomas@lrlomaspe.com

SIGNED: 11/27/2023

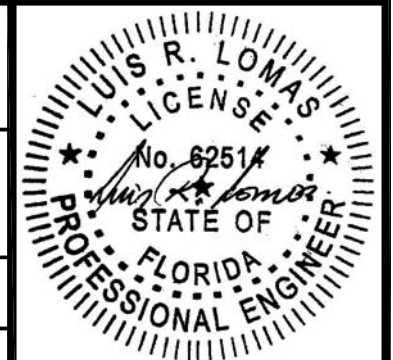

Luis R. Lomas P.E.
FL No.: 62514

REVISIONS			
REV	DESCRIPTION	DATE	APPROVED
H	REVISE TRIMS AND HARDWARE SHEDULE	11/01/2023	R.L.

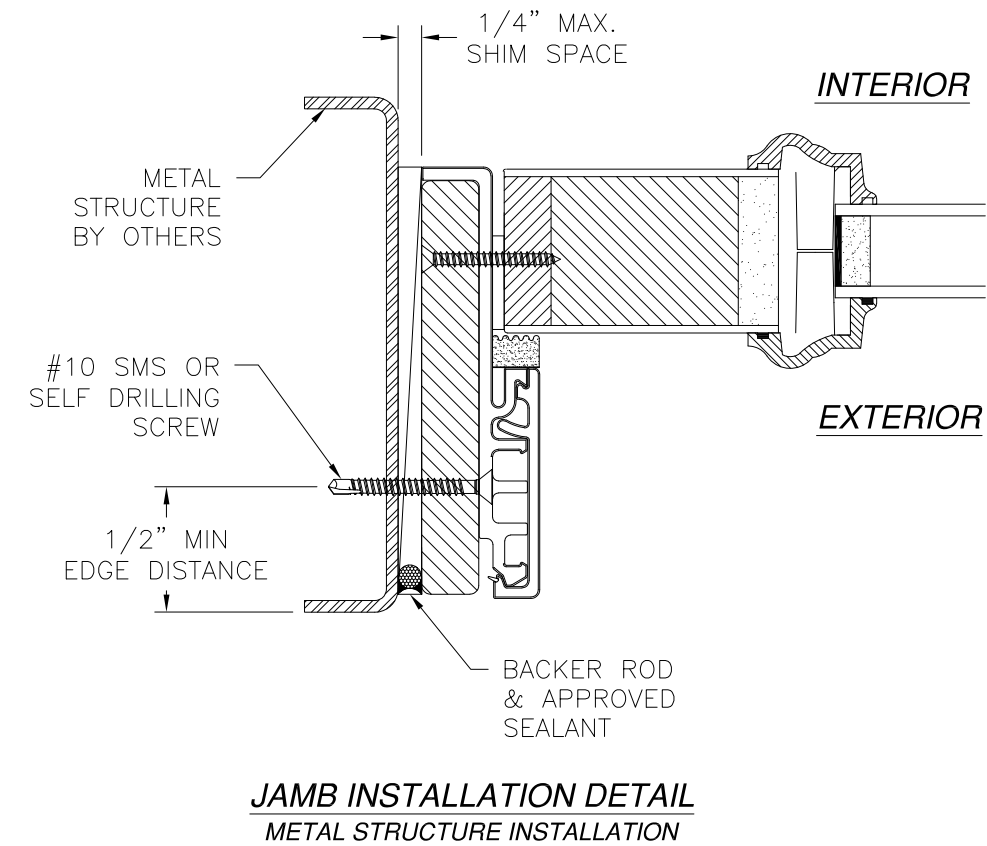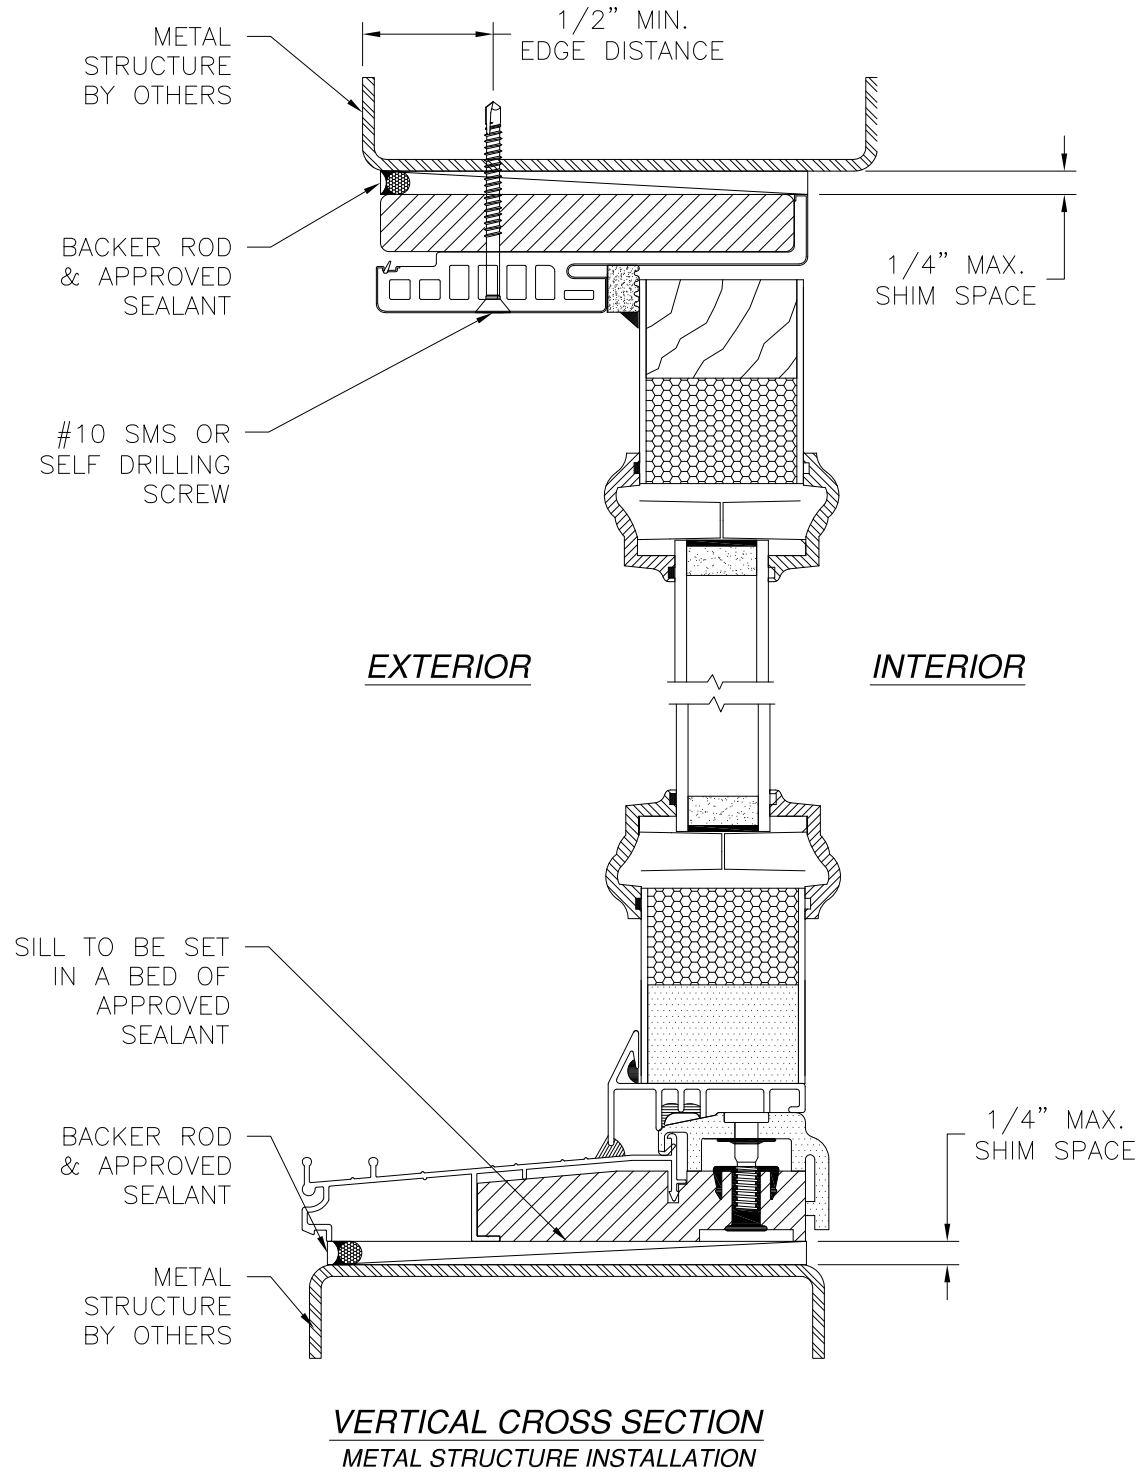

NOTES:
1. INTERIOR AND EXTERIOR FINISHES, BY OTHERS, NOT SHOWN FOR CLARITY.
2. PERIMETER AND JOINT SEALANT BY OTHERS TO BE DESIGNED IN ACCORDANCE WITH ASTM E2112



SIGNED: 11/27/2023

PROVIA, LLC. 2150 STATE ROUTE 39 WEST SUGARCREEK, OH 44681		
6'8 HERITAGE FIBERGLASS GLAZED IS/OS DOOR NON-IMPACT WITH OR WITHOUT SIDELITES IS SIDELITE W/FUSION FRAME INSTALLATION DETAILS		
DRAWN: V.L.	DWG NO. 08-01356	REV H
SCALE NTS	DATE 10/03/11	SHEET 20 OF 32
L. ROBERTO LOMAS P.E. 208 7th Ave, INDIALANTIC, FL 32903 434-688-0609 rllomas@lrlomaspe.com		




Luis R. Lomas P.E.
FL No.: 62514

REVISIONS			
REV	DESCRIPTION	DATE	APPROVED
H	REVISE TRIMS AND HARDWARE SHEDULE	11/01/2023	R.L.

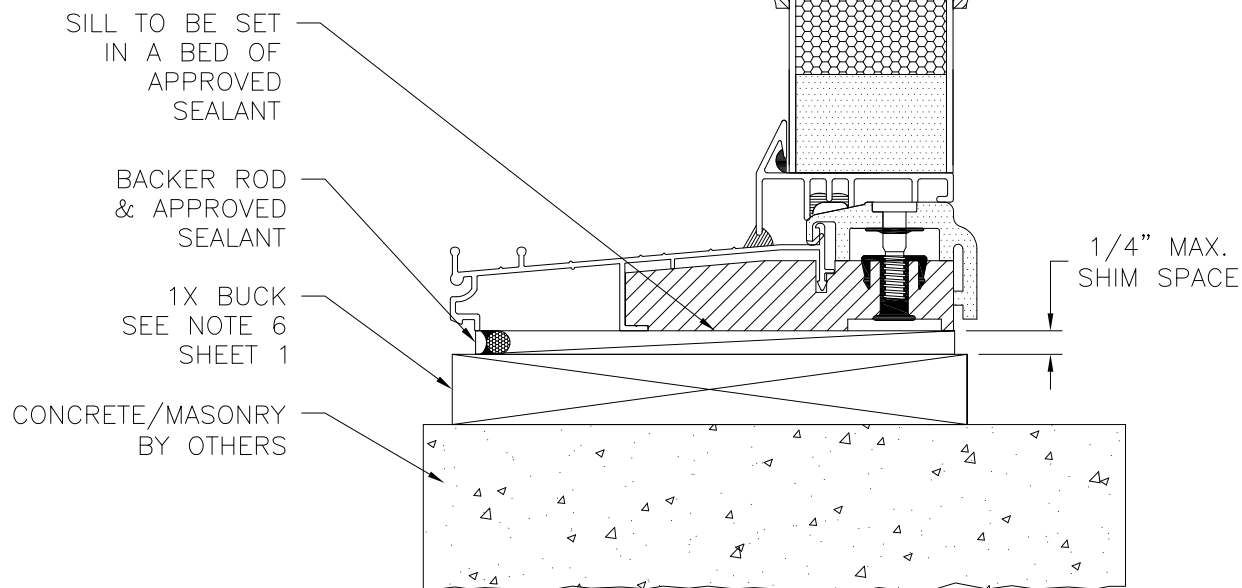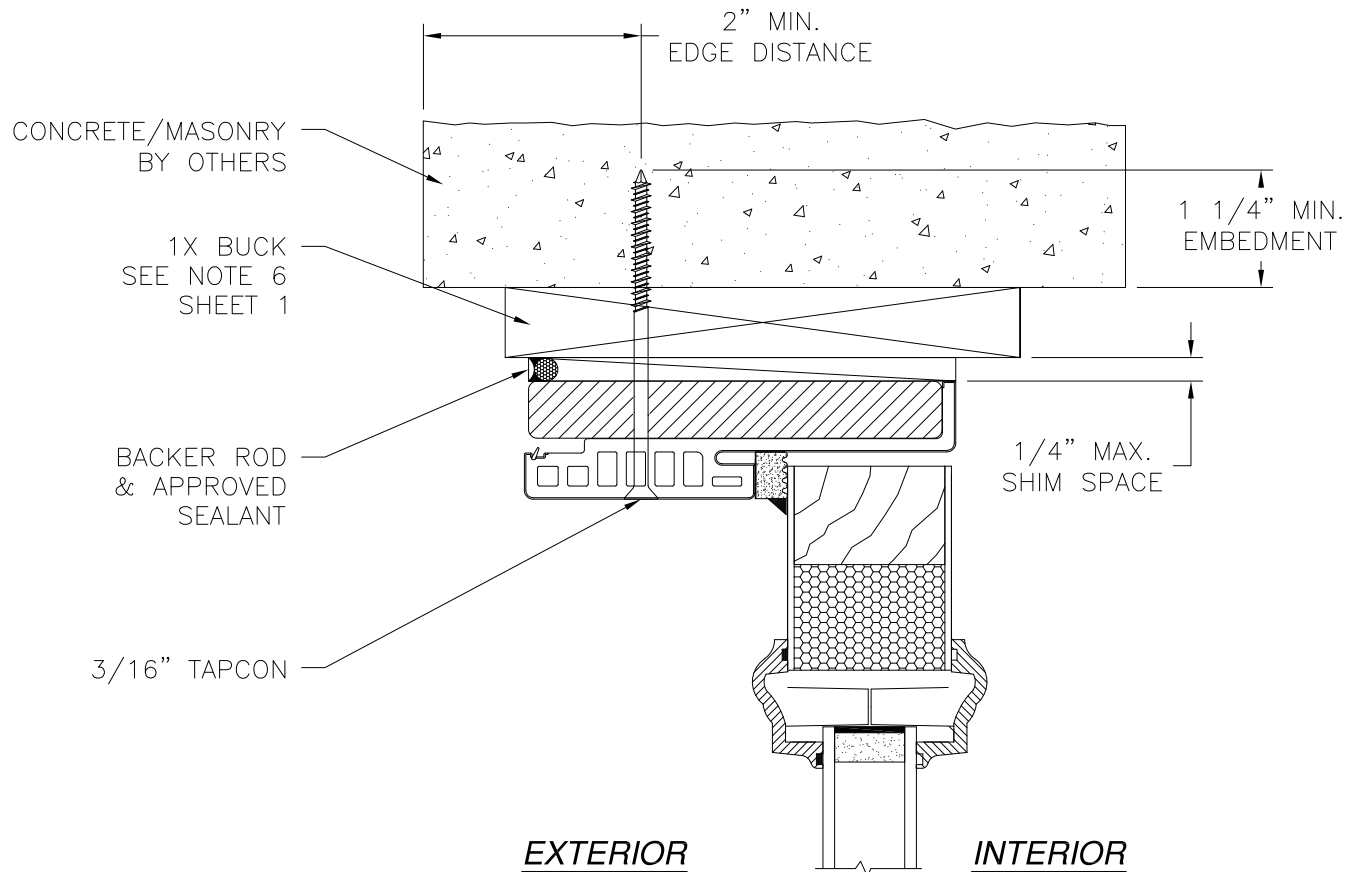

VERTICAL CROSS SECTION
CONCRETE/MASONRY WITH 1X BUCK INSTALLATION
FOR CONCRETE/MASONRY WITHOUT 1X BUCK REFER TO
JAMB INSTALLATION DETAIL

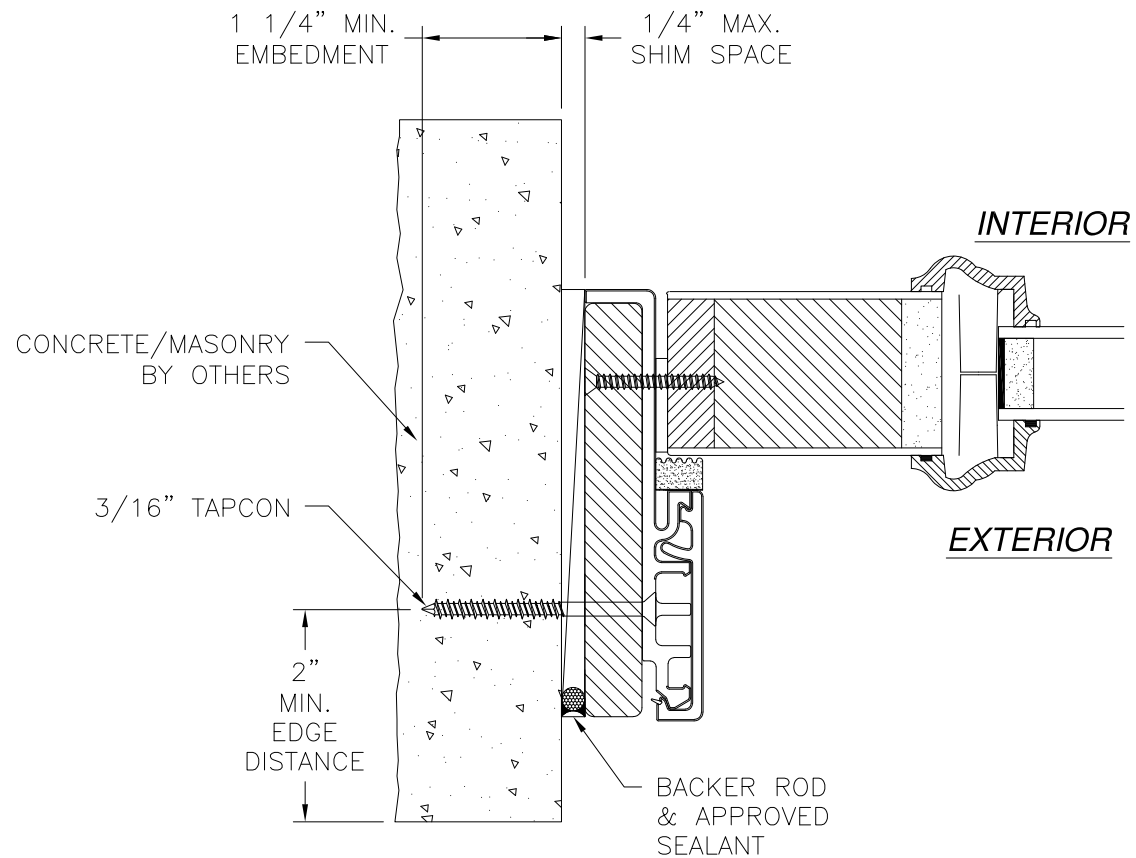


JAMB INSTALLATION DETAIL
CONCRETE/MASONRY WITHOUT 1X BUCK INSTALLATION
FOR CONCRETE/MASONRY WITH 1X BUCK REFER TO
HEAD AND SILL INSTALLATION DETAILS


- NOTES:**
1. INTERIOR AND EXTERIOR FINISHES, BY OTHERS, NOT SHOWN FOR CLARITY.
 2. PERIMETER AND JOINT SEALANT BY OTHERS TO BE DESIGNED IN ACCORDANCE WITH ASTM E2112

SIGNED: 11/27/2023

PROVIA, LLC. 2150 STATE ROUTE 39 WEST SUGARCREEK, OH 44681		
6'8 HERITAGE FIBERGLASS GLAZED IS/OS DOOR NON-IMPACT WITH OR WITHOUT SIDELITES IS SIDELITE W/FUSION FRAME INSTALLATION DETAILS		
DRAWN: V.L.	DWG NO. 08-01356	REV H
SCALE NTS	DATE 10/03/11	SHEET 21 OF 32
L. ROBERTO LOMAS P.E. 208 7th Ave, INDIALANTIC, FL 32903 434-688-0609 rllomas@lrlomaspe.com		

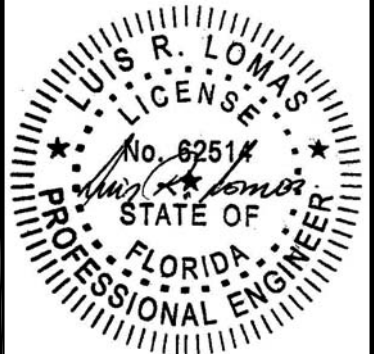


Luis R. Lomas P.E.
FL No.: 62514

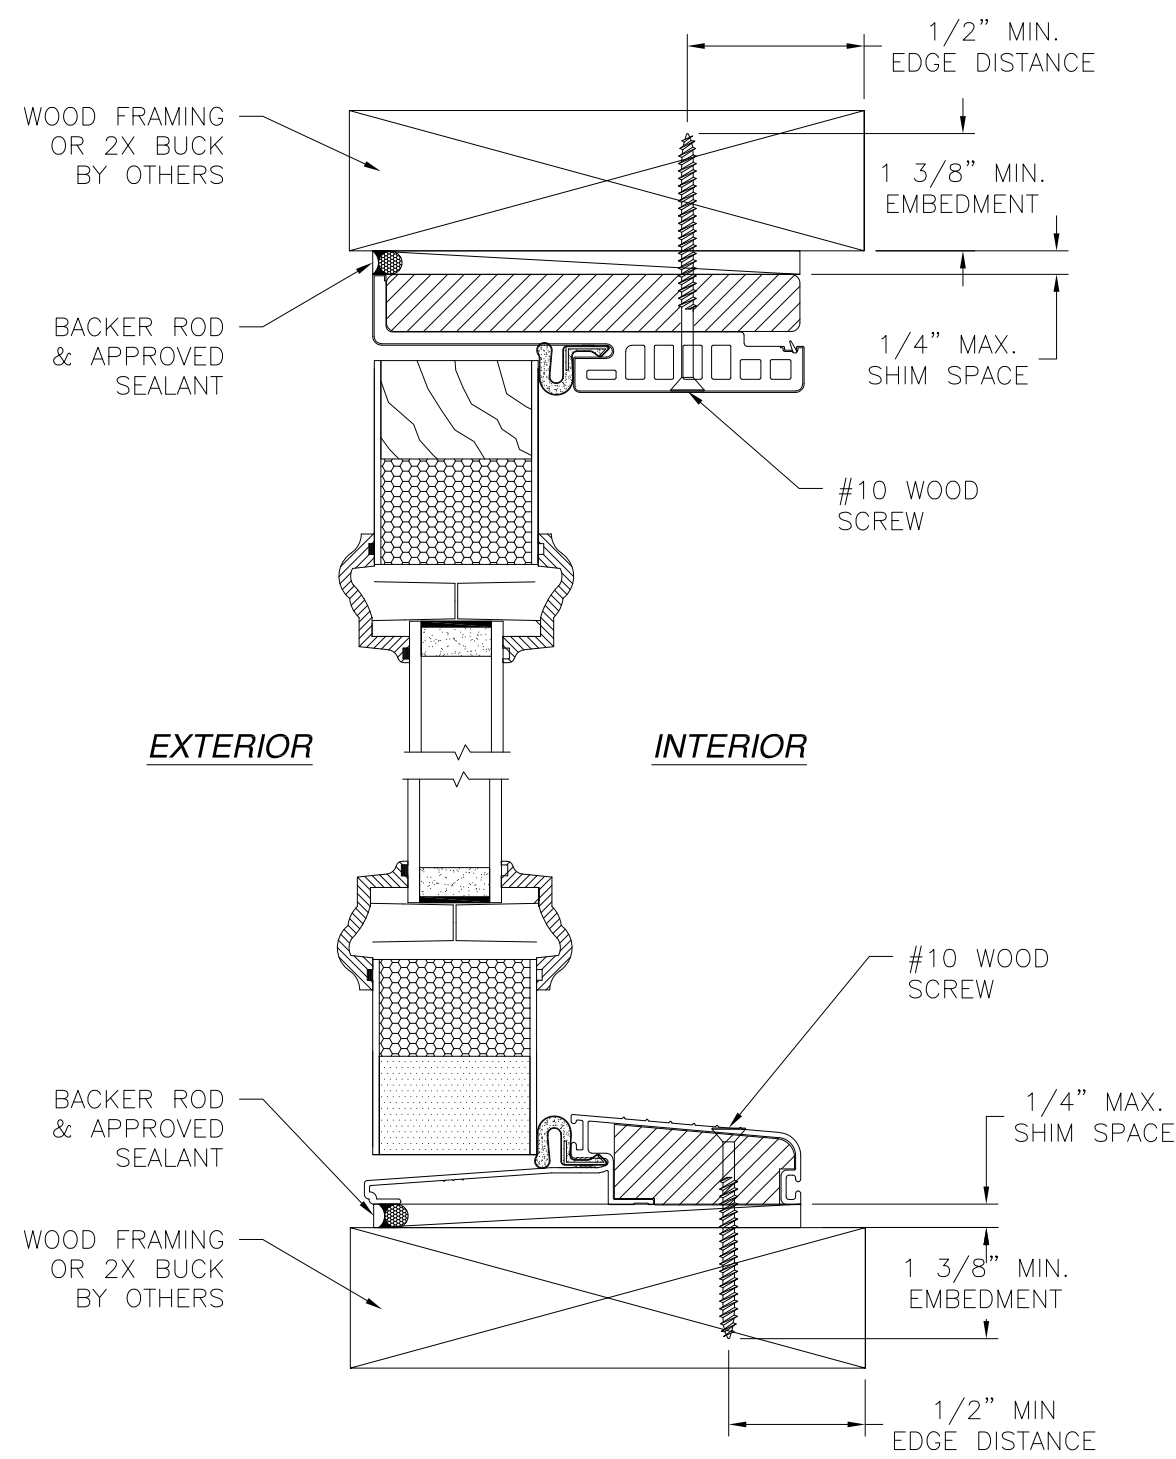

VERTICAL CROSS SECTION
WOOD FRAMING OR 2X BUCK INSTALLATION

NOTES:
1. INTERIOR AND EXTERIOR FINISHES, BY OTHERS,
NOT SHOWN FOR CLARITY.
2. PERIMETER AND JOINT SEALANT BY OTHERS TO BE
DESIGNED IN ACCORDANCE WITH ASTM E2112

REVISIONS			
REV	DESCRIPTION	DATE	APPROVED
H	REVISE TRIMS AND HARDWARE SHEDULE	11/01/2023	R.L.

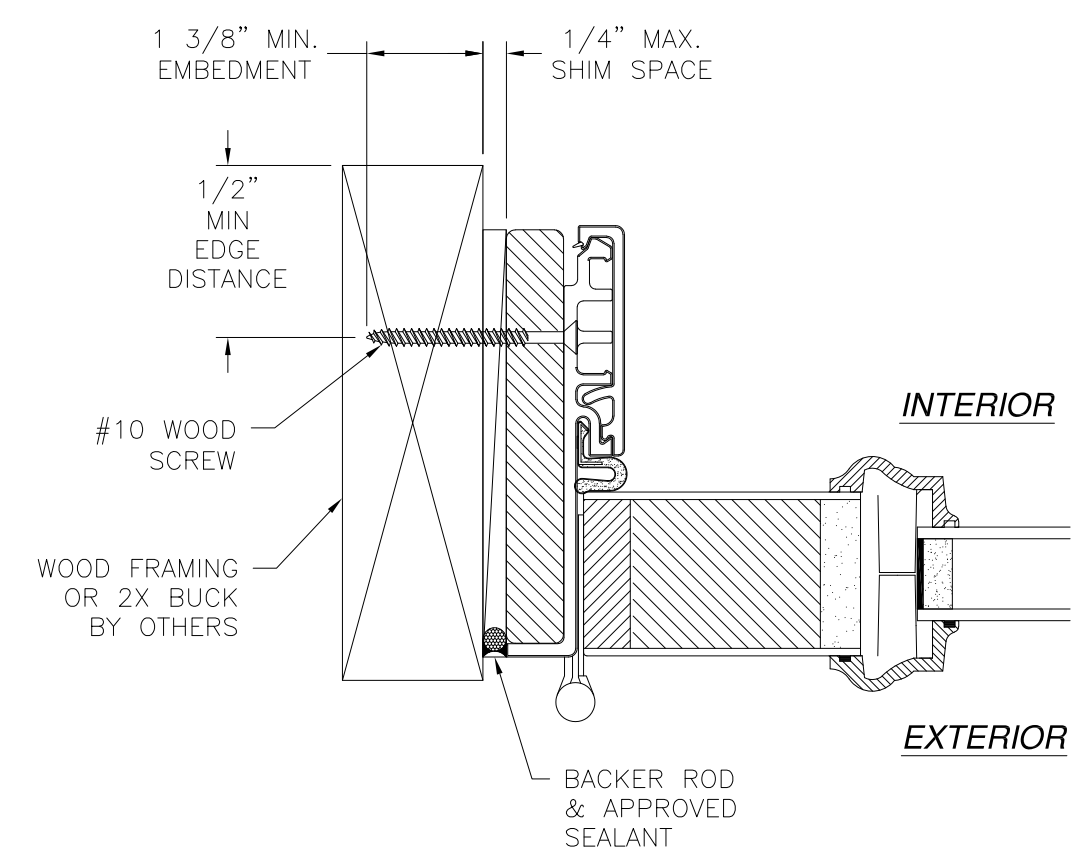

JAMB INSTALLATION DETAIL
WOOD FRAMING OR 2X BUCK INSTALLATION


PROVIA, LLC.
2150 STATE ROUTE 39 WEST
SUGARCREEK, OH 44681

6'8 HERITAGE FIBERGLASS GLAZED IS/OS
DOOR NON-IMPACT WITH OR WITHOUT SIDELITES
OS DOOR W/FUSION FRAME INSTALLATION DETAILS

DRAWN: V.L.	DWG NO. 08-01356	REV H
SCALE NTS	DATE 10/03/11	SHEET 22 OF 32


L. ROBERTO LOMAS P.E.
208 7th Ave, INDIALANTIC, FL 32903
434-688-0609 rllomas@lrlomaspe.com

SIGNED: 11/27/2023

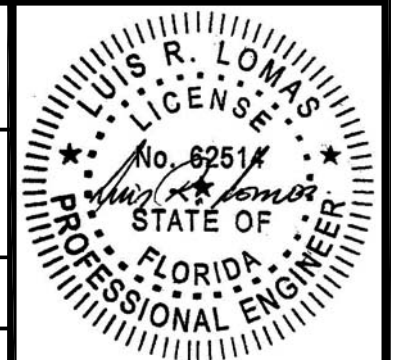


Luis R. Lomas P.E.
FL No.: 62514

REVISIONS			
REV	DESCRIPTION	DATE	APPROVED
H	REVISE TRIMS AND HARDWARE SHEDULE	11/01/2023	R.L.

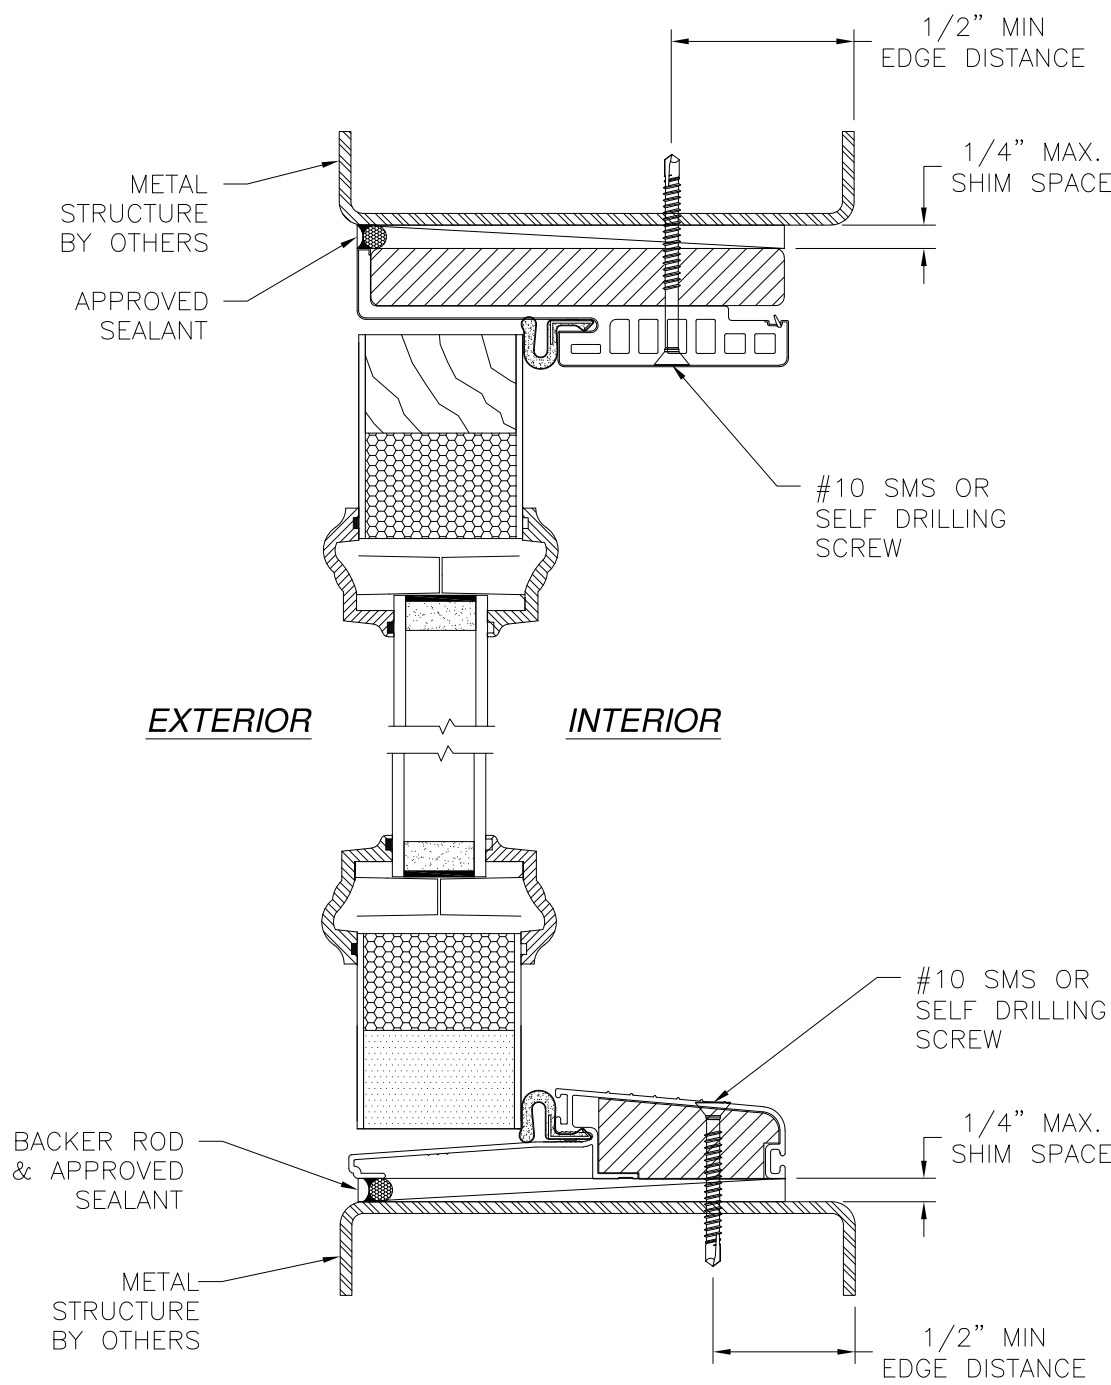

VERTICAL CROSS SECTION
METAL STRUCTURE INSTALLATION

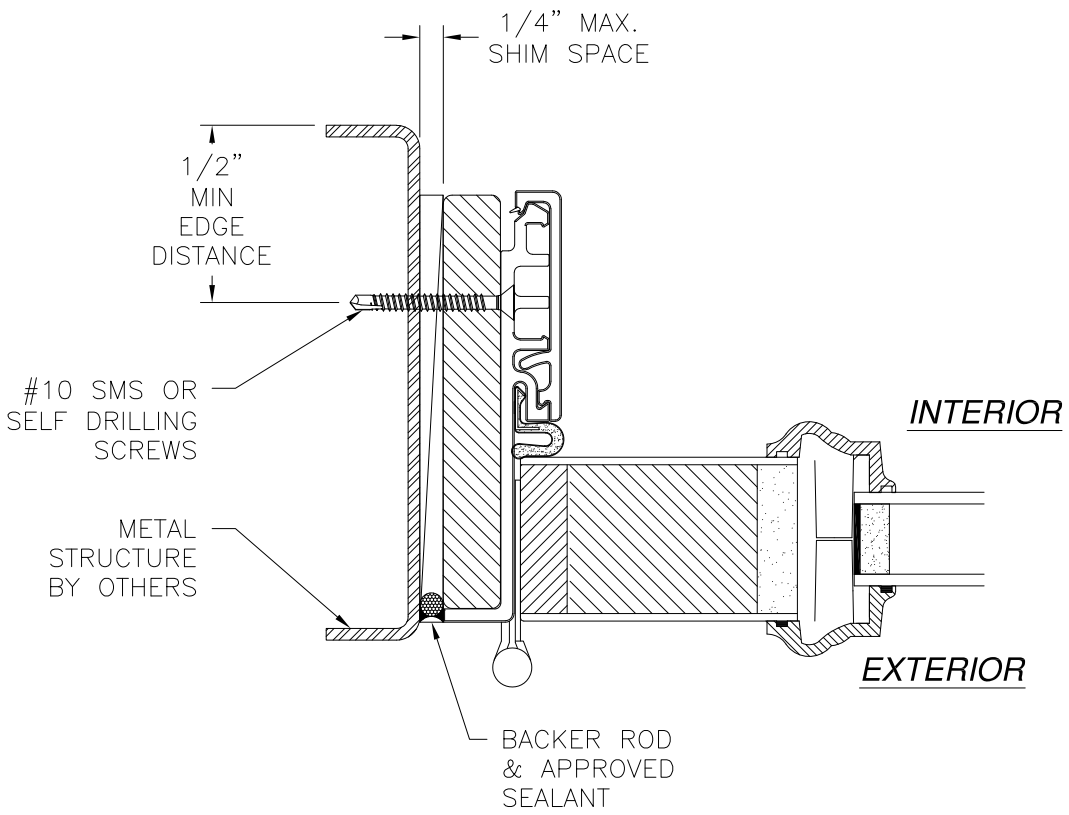

JAMB INSTALLATION DETAIL
METAL STRUCTURE INSTALLATION

NOTES:
1. INTERIOR AND EXTERIOR FINISHES, BY OTHERS,
NOT SHOWN FOR CLARITY.
2. PERIMETER AND JOINT SEALANT BY OTHERS TO BE
DESIGNED IN ACCORDANCE WITH ASTM E2112


SIGNED: 11/27/2023

PROVIA, LLC.
2150 STATE ROUTE 39 WEST
SUGARCREEK, OH 44681

6'8 HERITAGE FIBERGLASS GLAZED IS/OS
DOOR NON-IMPACT WITH OR WITHOUT SIDELITES
OS DOOR W/FUSION FRAME INSTALLATION DETAILS



DRAWN: V.L.	DWG NO. 08-01356	REV H
SCALE NTS	DATE 10/03/11	SHEET 23 OF 32

L. ROBERTO LOMAS P.E.
208 7th Ave, INDIALANTIC, FL 32903
434-688-0609 rllomas@lrlomaspe.com

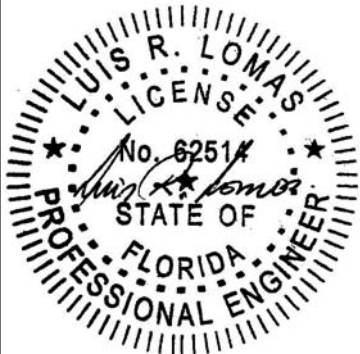


Luis R. Lomas P.E.
FL No.: 62514

REVISIONS			
REV	DESCRIPTION	DATE	APPROVED
H	REVISE TRIMS AND HARDWARE SHEDULE	11/01/2023	R.L.

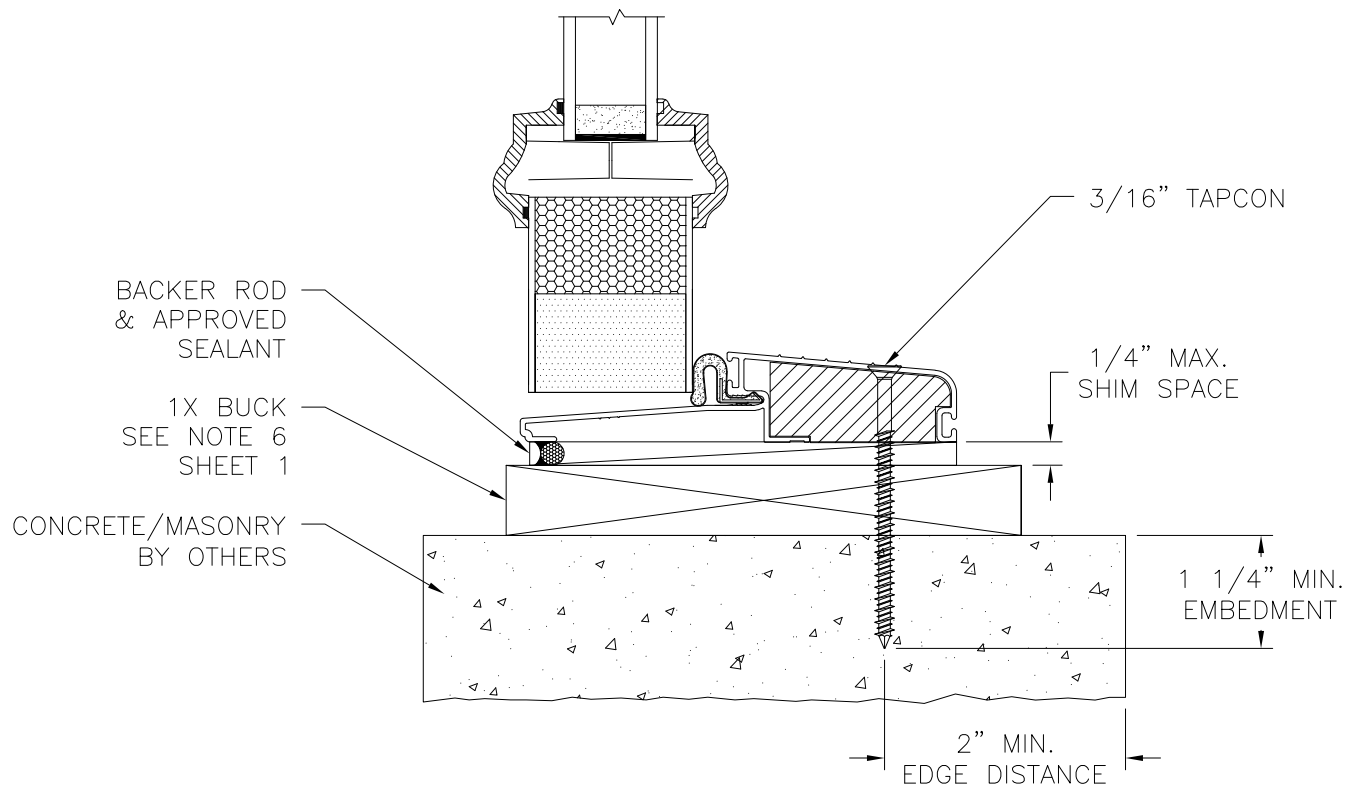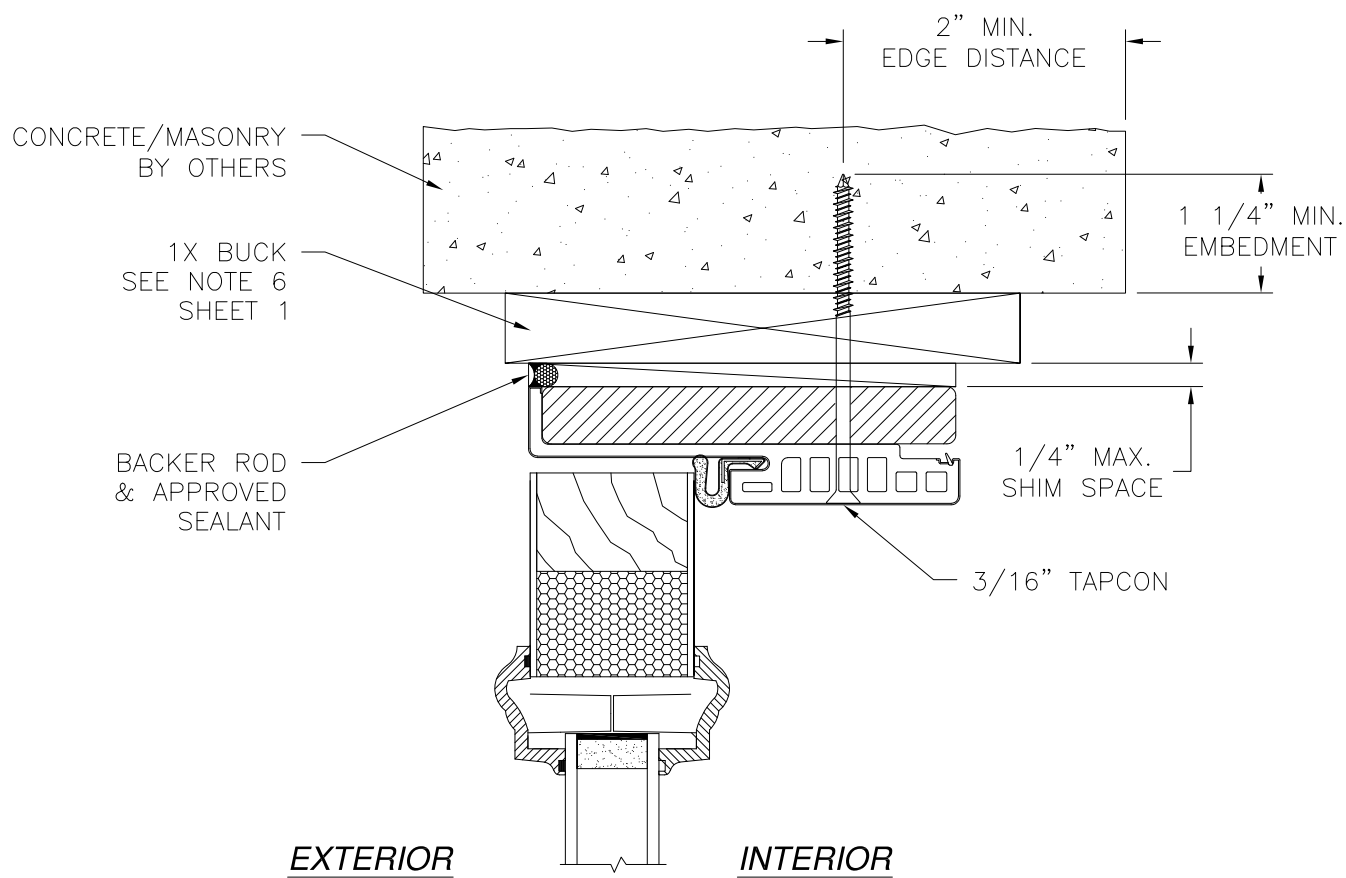

VERTICAL CROSS SECTION
CONCRETE/MASONRY WITH 1X BUCK INSTALLATION
FOR CONCRETE/MASONRY WITHOUT 1X BUCK REFER TO
JAMB INSTALLATION DETAIL

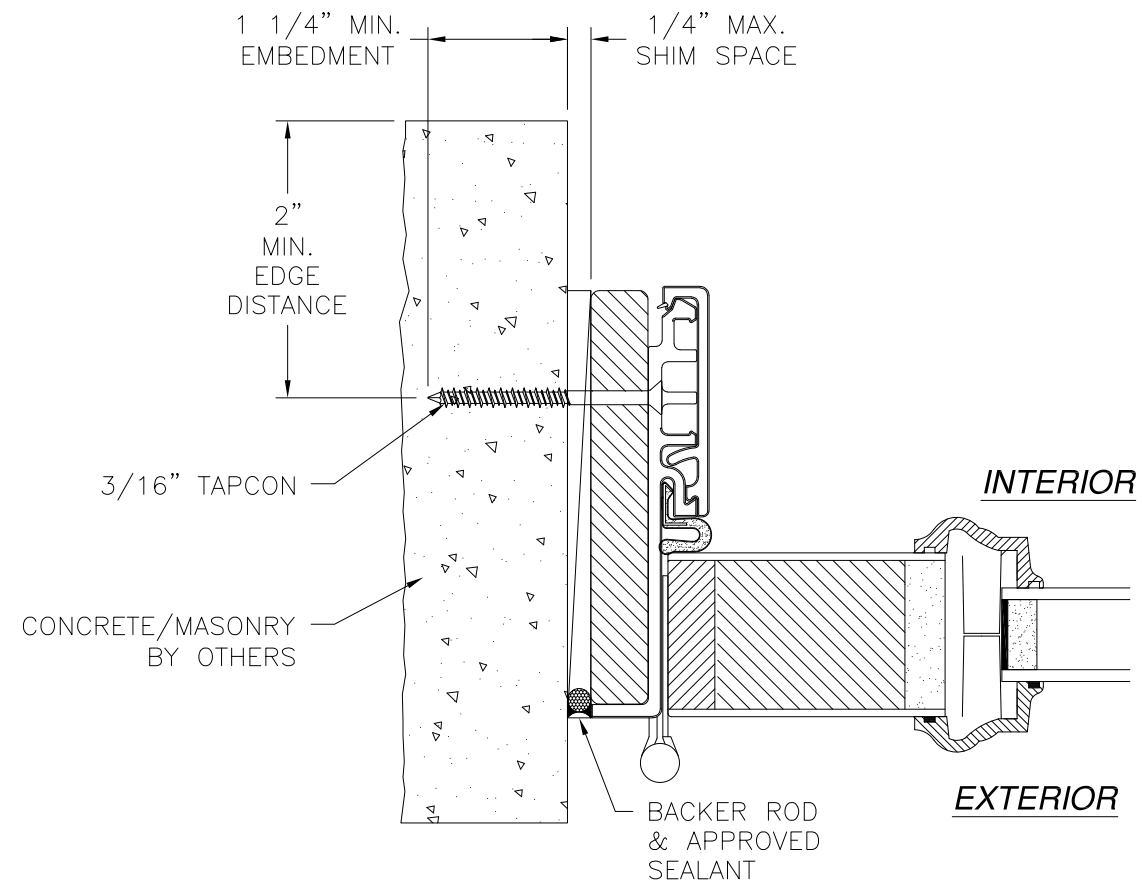

JAMB INSTALLATION DETAIL
CONCRETE/MASONRY WITHOUT 1X BUCK INSTALLATION
FOR CONCRETE/MASONRY WITH 1X BUCK REFER TO
HEAD AND SILL INSTALLATION DETAILS

- NOTES:**
1. INTERIOR AND EXTERIOR FINISHES, BY OTHERS,
NOT SHOWN FOR CLARITY.
2. PERIMETER AND JOINT SEALANT BY OTHERS TO BE
DESIGNED IN ACCORDANCE WITH ASTM E2112


SIGNED: 11/27/2023

PROVIA, LLC.
2150 STATE ROUTE 39 WEST
SUGARCREEK, OH 44681

6'8 HERITAGE FIBERGLASS GLAZED IS/OS
DOOR NON-IMPACT WITH OR WITHOUT SIDELITES
OS DOOR W/FUSION FRAME INSTALLATION DETAILS


DRAWN: V.L.	DWG NO. 08-01356	REV H
SCALE NTS	DATE 10/03/11	SHEET 24 OF 32

L. ROBERTO LOMAS P.E.
208 7th Ave, INDIALANTIC, FL 32903
434-688-0609 rllomas@lrlomaspe.com

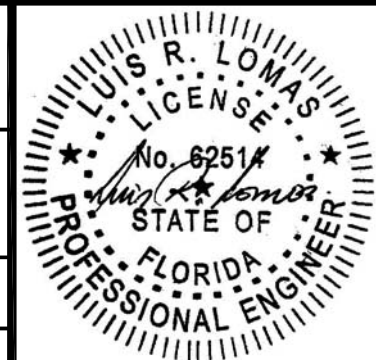


Luis R. Lomas P.E.
FL No.: 62514

REVISIONS			
REV	DESCRIPTION	DATE	APPROVED
H	REVISE TRIMS AND HARDWARE SHEDULE	11/01/2023	R.L.

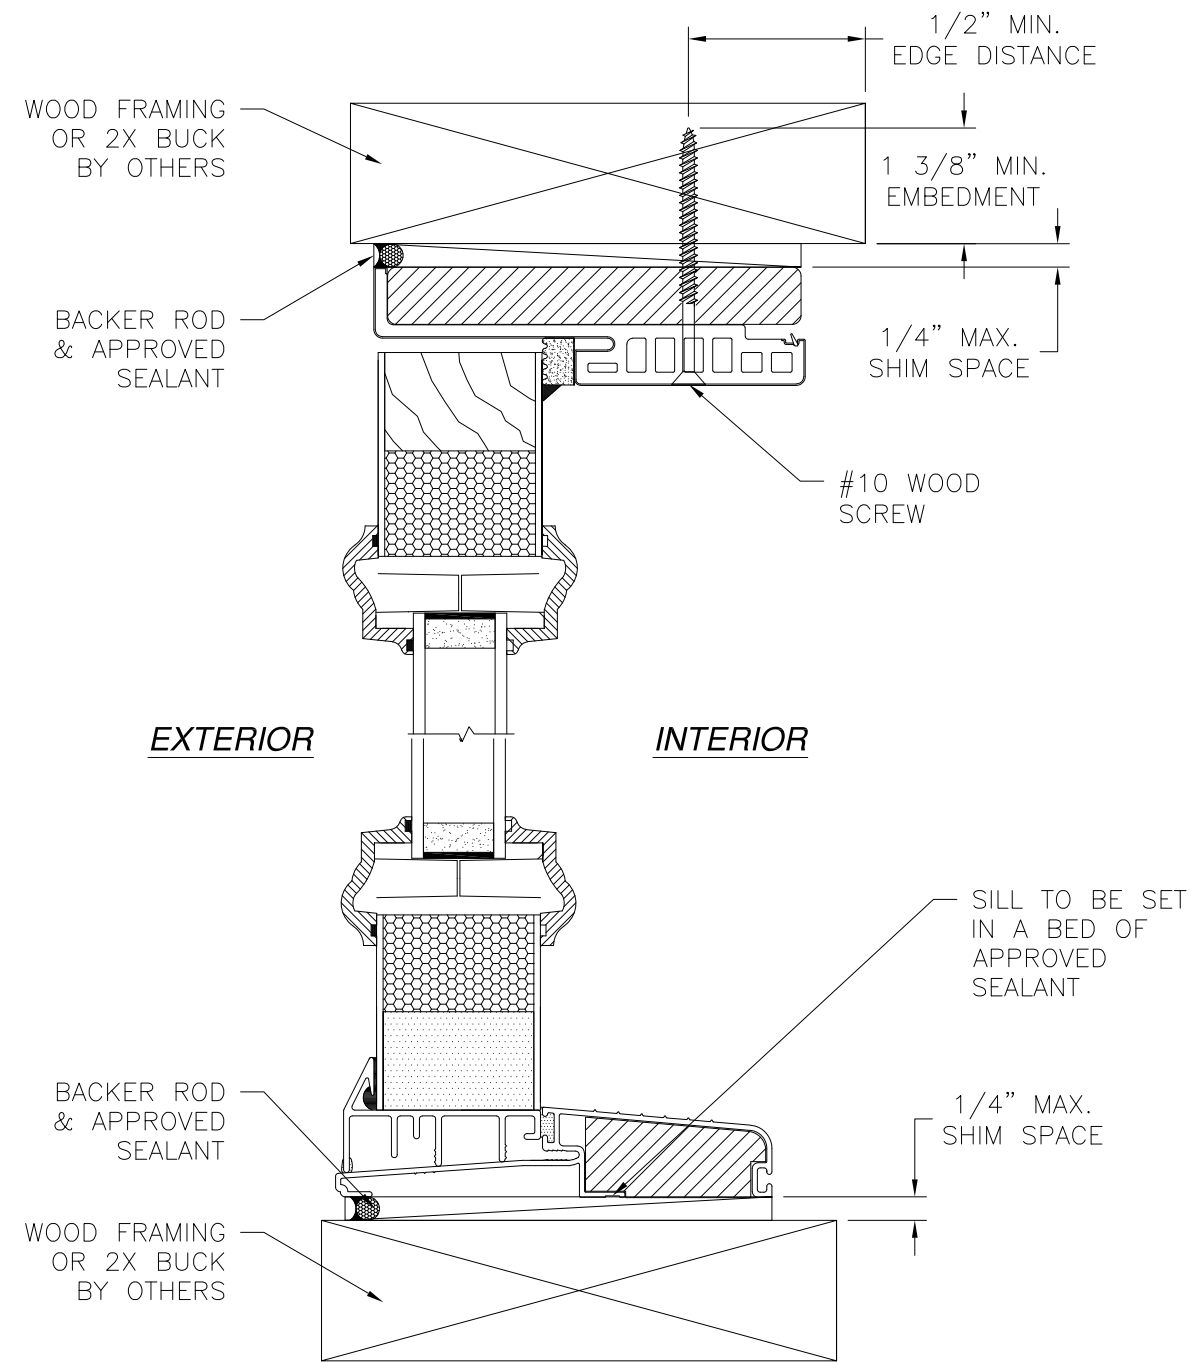

VERTICAL CROSS SECTION
WOOD FRAMING OR 2X BUCK INSTALLATION

NOTES:
 1. INTERIOR AND EXTERIOR FINISHES, BY OTHERS, NOT SHOWN FOR CLARITY.
 2. PERIMETER AND JOINT SEALANT BY OTHERS TO BE DESIGNED IN ACCORDANCE WITH ASTM E2112

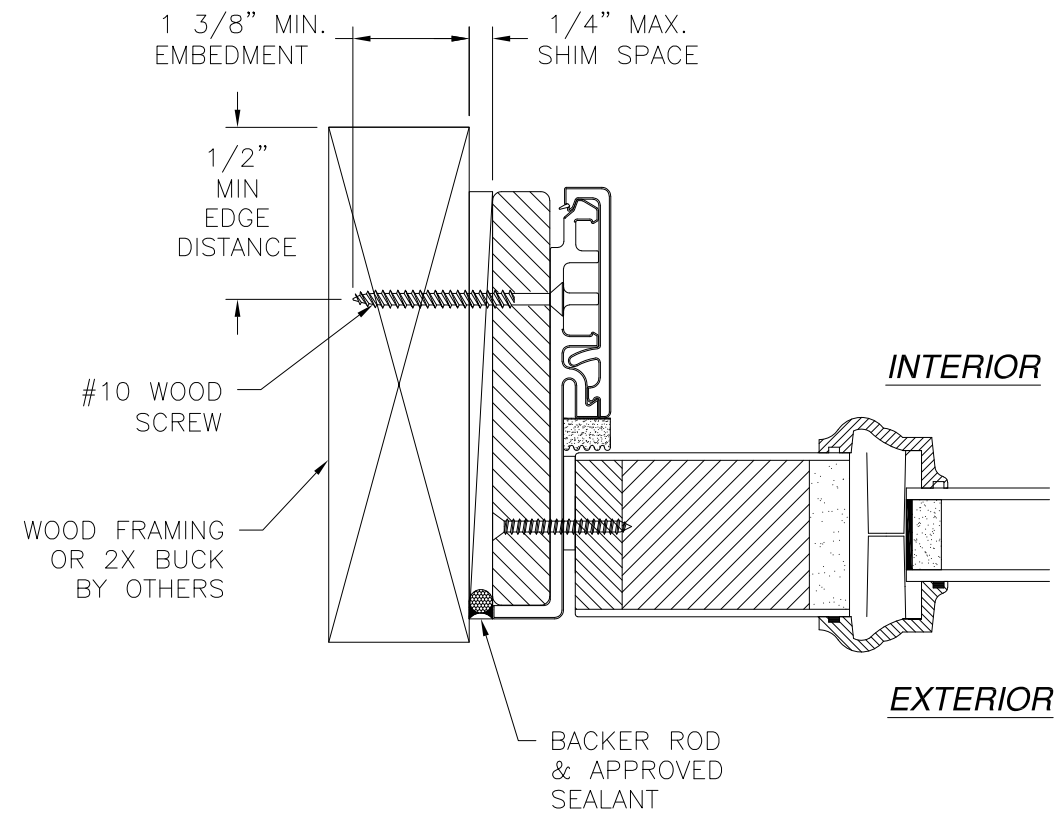

JAMB INSTALLATION DETAIL
WOOD FRAMING OR 2X BUCK INSTALLATION


PROVIA, LLC.
 2150 STATE ROUTE 39 WEST
 SUGARCREEK, OH 44681

6'8 HERITAGE FIBERGLASS GLAZED IS/OS
 DOOR NON-IMPACT WITH OR WITHOUT SIDELITES
 OS SIDELITE W/FUSION FRAME INSTALLATION DETAILS


DRAWN: V.L.	DWG NO. 08-01356	REV H
SCALE NTS	DATE 10/03/11	SHEET 25 OF 32

L. ROBERTO LOMAS P.E.
 208 7th Ave, INDIALANTIC, FL 32903
 434-688-0609 rllomas@lrlomaspe.com


SIGNED: 11/27/2023

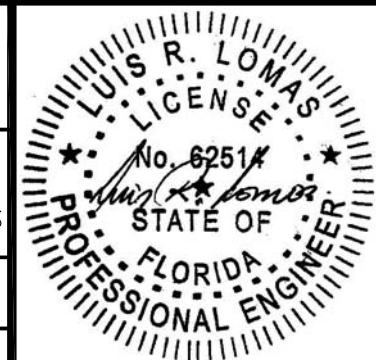

Luis R. Lomas P.E.
 FL No.: 62514

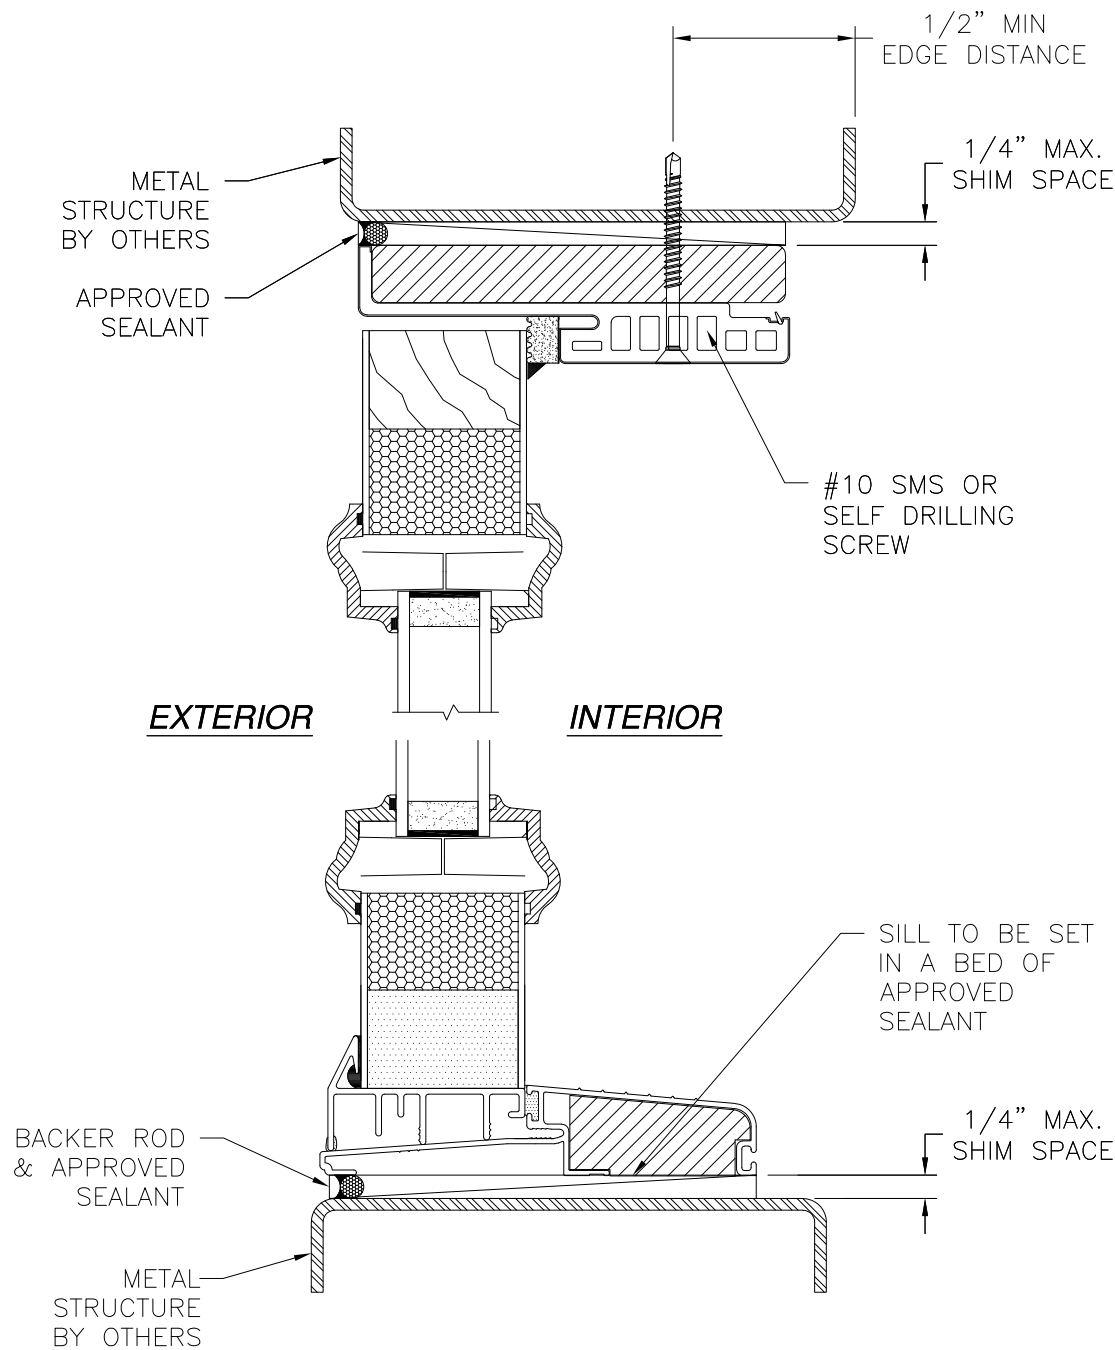

VERTICAL CROSS SECTION
METAL STRUCTURE INSTALLATION

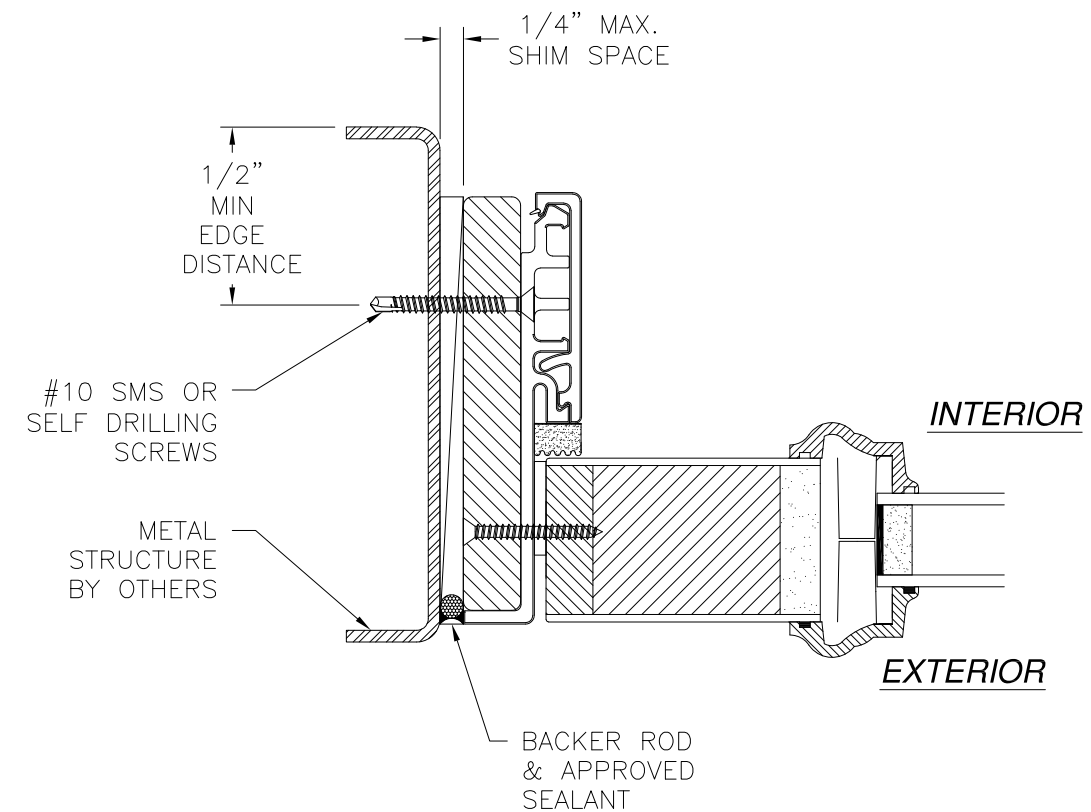


JAMB INSTALLATION DETAIL
METAL STRUCTURE INSTALLATION

NOTES:
1. INTERIOR AND EXTERIOR FINISHES, BY OTHERS, NOT SHOWN FOR CLARITY.
2. PERIMETER AND JOINT SEALANT BY OTHERS TO BE DESIGNED IN ACCORDANCE WITH ASTM E2112


REVISIONS			
REV	DESCRIPTION	DATE	APPROVED
H	REVISE TRIMS AND HARDWARE SHEDULE	11/01/2023	R.L.

PROVIA, LLC. 2150 STATE ROUTE 39 WEST SUGARCREEK, OH 44681		
6'8 HERITAGE FIBERGLASS GLAZED IS/OS DOOR NON-IMPACT WITH OR WITHOUT SIDELITES OS SIDELITE W/FUSION FRAME INSTALLATION DETAILS		
DRAWN: V.L.	DWG NO. 08-01356	REV H
SCALE NTS	DATE 10/03/11	SHEET 26 OF 32
L. ROBERTO LOMAS P.E. 208 7th Ave, INDIALANTIC, FL 32903 434-688-0609 rllomas@lrlomaspe.com		


SIGNED: 11/27/2023

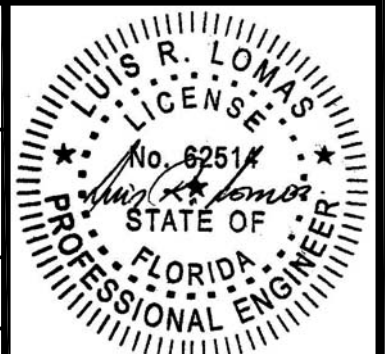

Luis R. Lomas P.E.
FL No.: 62514

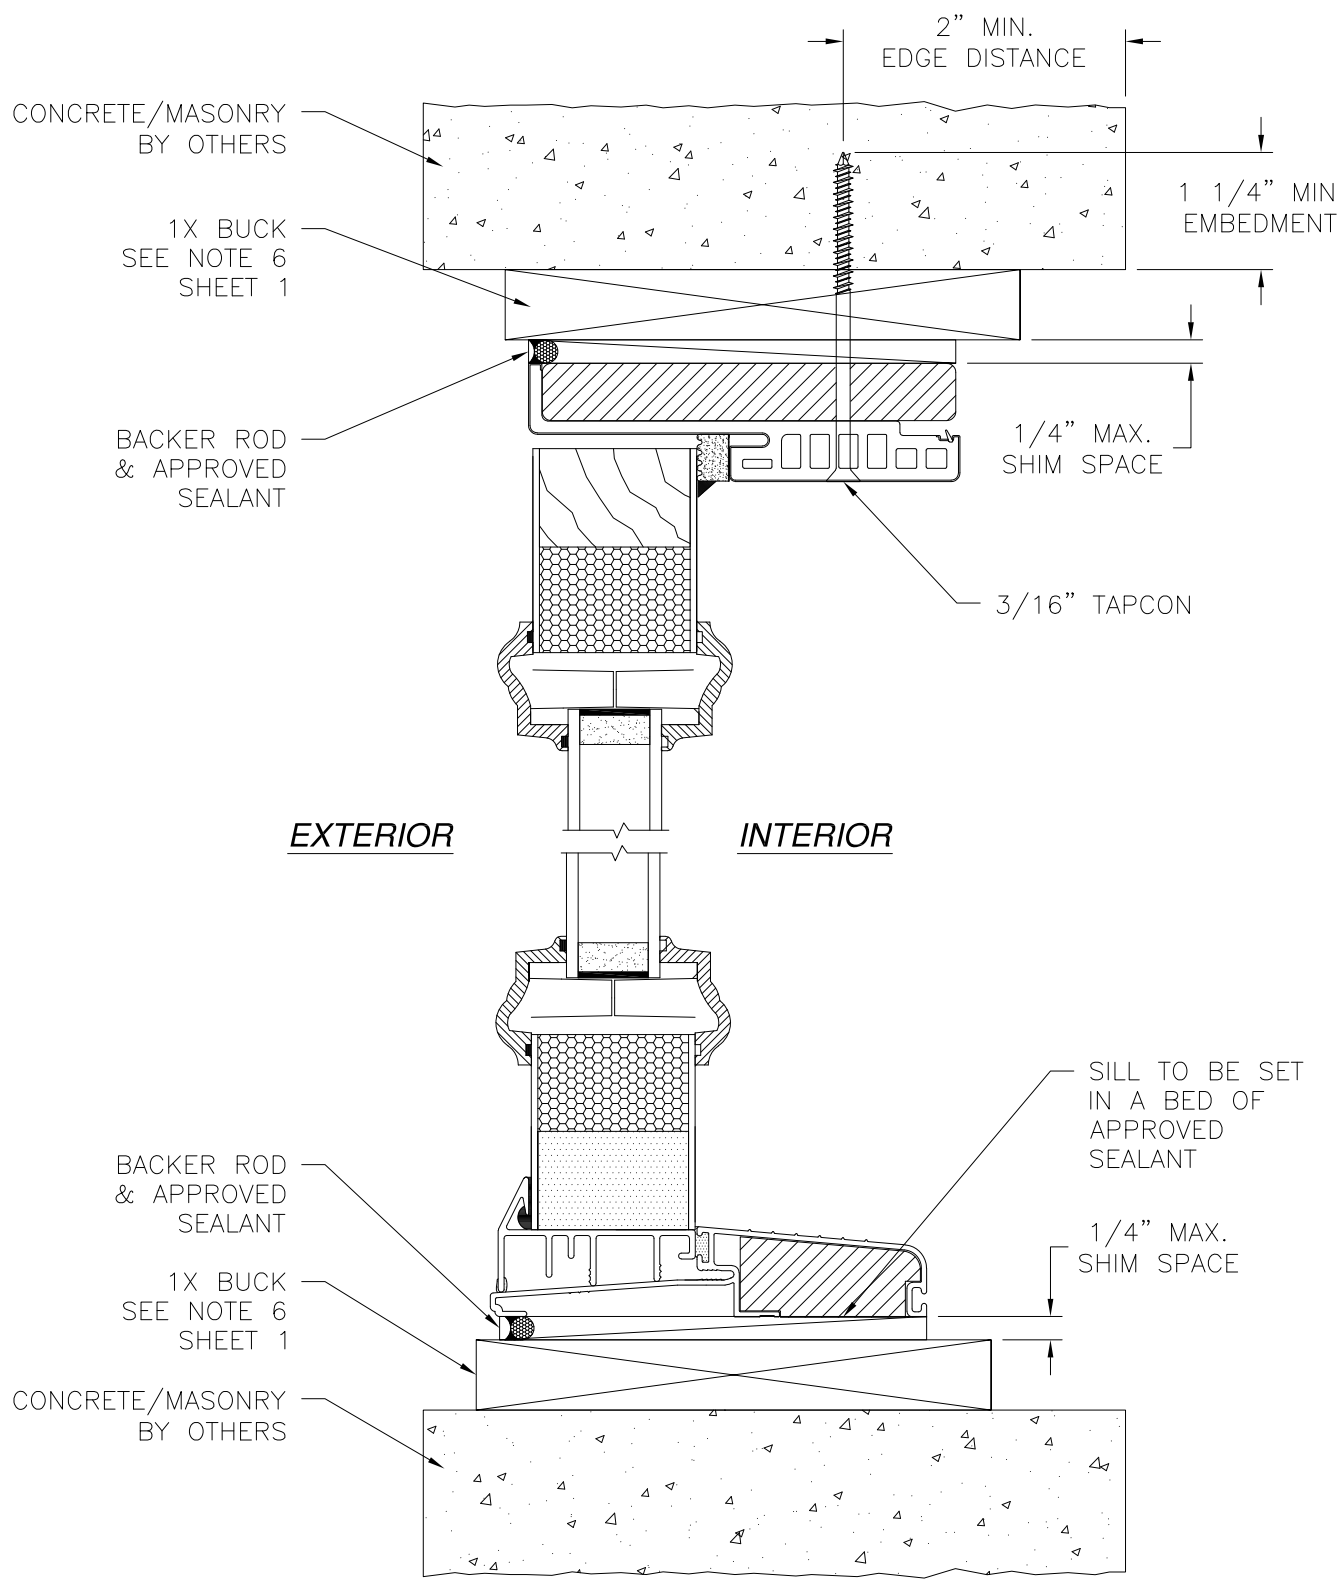

VERTICAL CROSS SECTION
CONCRETE/MASONRY WITH 1X BUCK INSTALLATION
FOR CONCRETE/MASONRY WITHOUT 1X BUCK REFER TO
JAMB INSTALLATION DETAIL

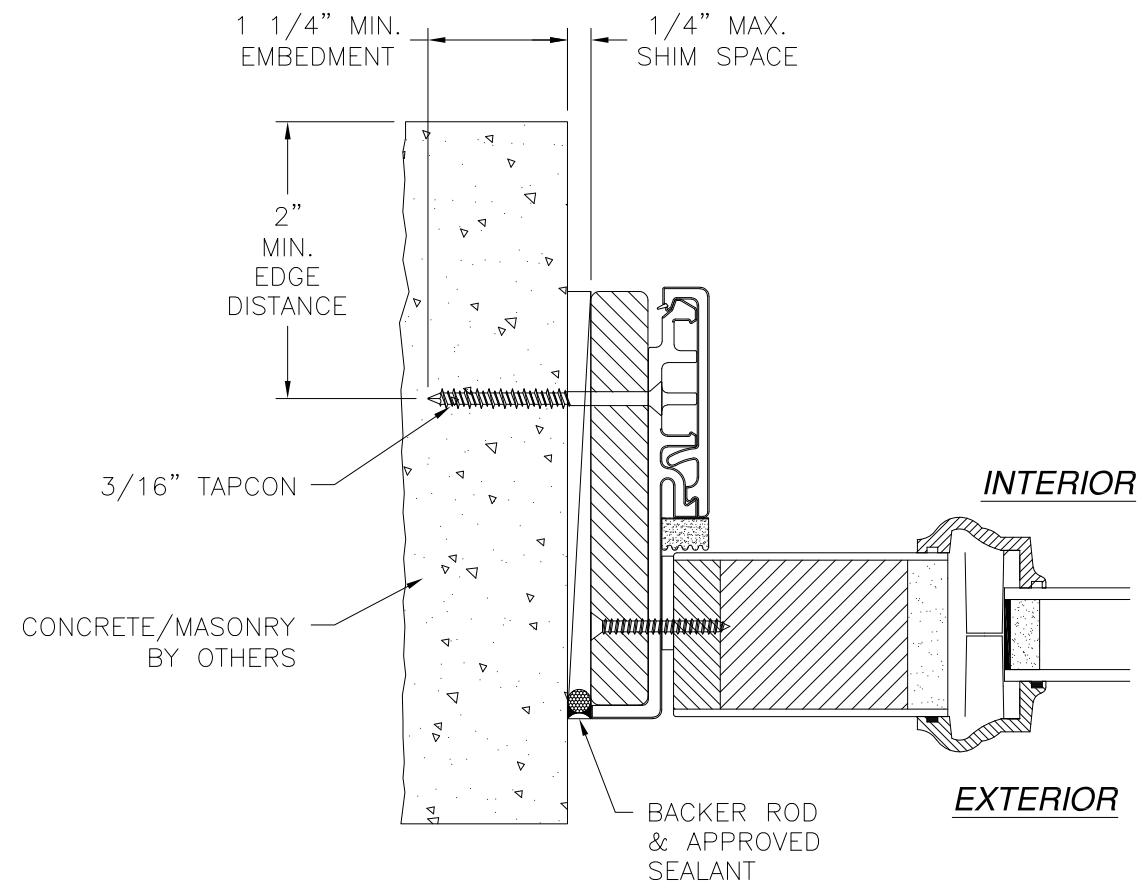

JAMB INSTALLATION DETAIL
CONCRETE/MASONRY WITHOUT 1X BUCK INSTALLATION
FOR CONCRETE/MASONRY WITH 1X BUCK REFER TO
HEAD AND SILL INSTALLATION DETAILS


- NOTES:**
- 1. INTERIOR AND EXTERIOR FINISHES, BY OTHERS, NOT SHOWN FOR CLARITY.
 - 2. PERIMETER AND JOINT SEALANT BY OTHERS TO BE DESIGNED IN ACCORDANCE WITH ASTM E2112

PROVIA, LLC. 2150 STATE ROUTE 39 WEST SUGARCREEK, OH 44681		
6'8 HERITAGE FIBERGLASS GLAZED IS/OS DOOR NON-IMPACT WITH OR WITHOUT SIDELITES OS SIDELITE INSTALLATION DETAILS		
DRAWN: V.L.	DWG NO. 08-01356	REV H
SCALE NTS	DATE 10/03/11	SHEET 27 OF 32
L. ROBERTO LOMAS P.E. 208 7th Ave, INDIALANTIC, FL 32903 434-688-0609 rllomas@lrlomaspe.com		


SIGNED: 11/27/2023

Luis R. Lomas P.E.
FL No.: 62514


REVISIONS			
REV	DESCRIPTION	DATE	APPROVED
H	REVISE TRIMS AND HARDWARE SHEDULE	11/01/2023	R.L.

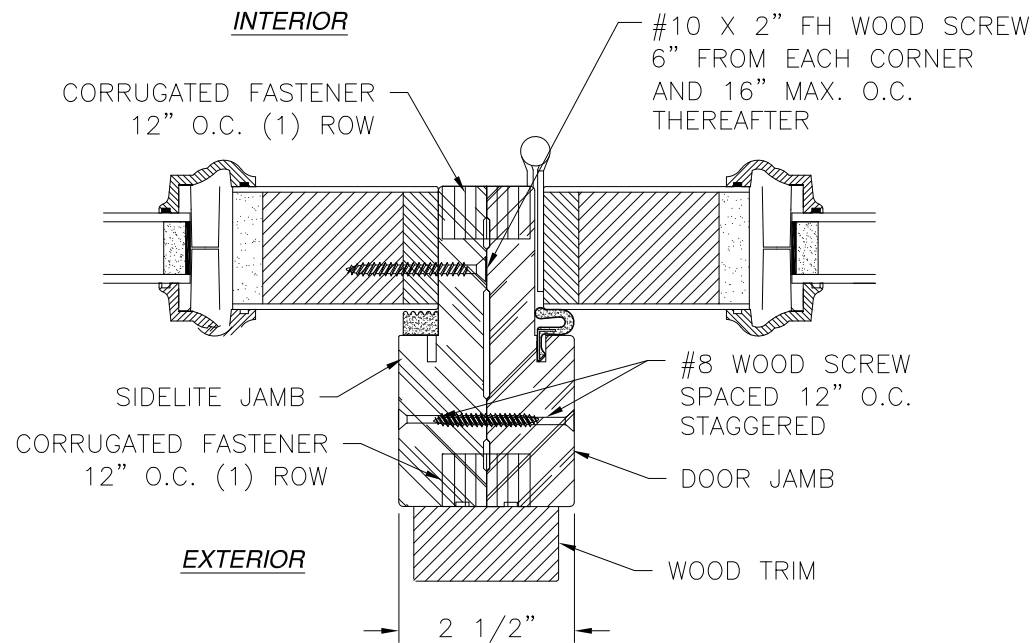


INSWING MULLION DETAIL
STANDARD FRAME SHOWN,
COMPOSITE AND FUSION FRAME SIMILAR

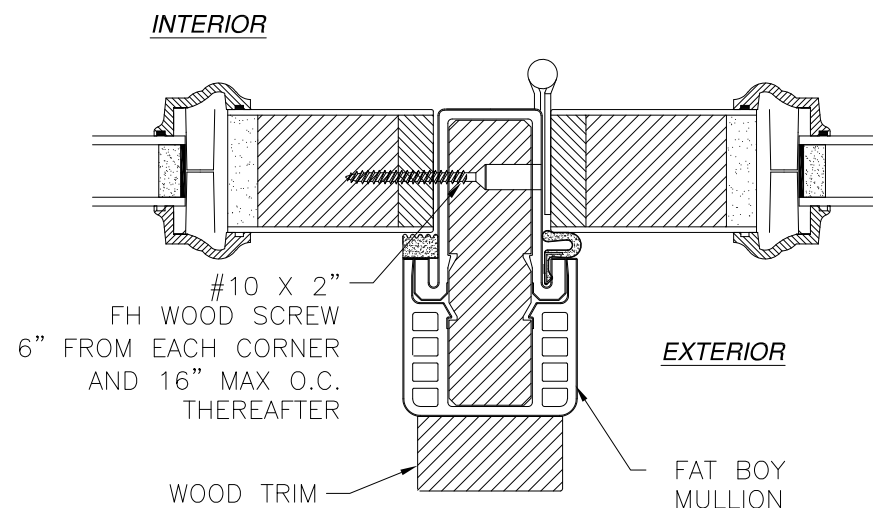


INSWING MULLION DETAIL
WITH HYBRID FAT BOY MULLION

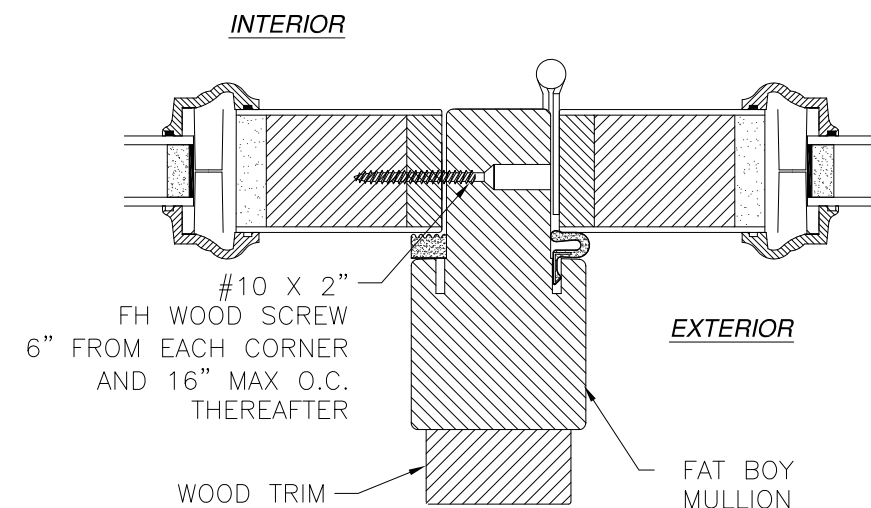


INSWING MULLION DETAIL
WITH FAT BOY MULLION

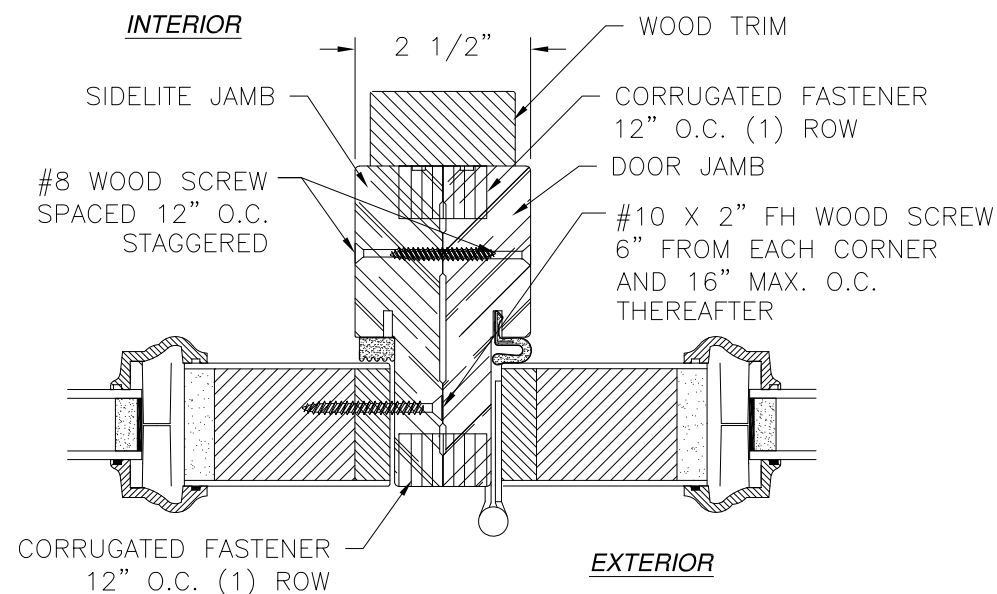

OUTSWING MULLION DETAIL
STANDARD FRAME SHOWN,
COMPOSITE AND FUSION FRAME SIMILAR

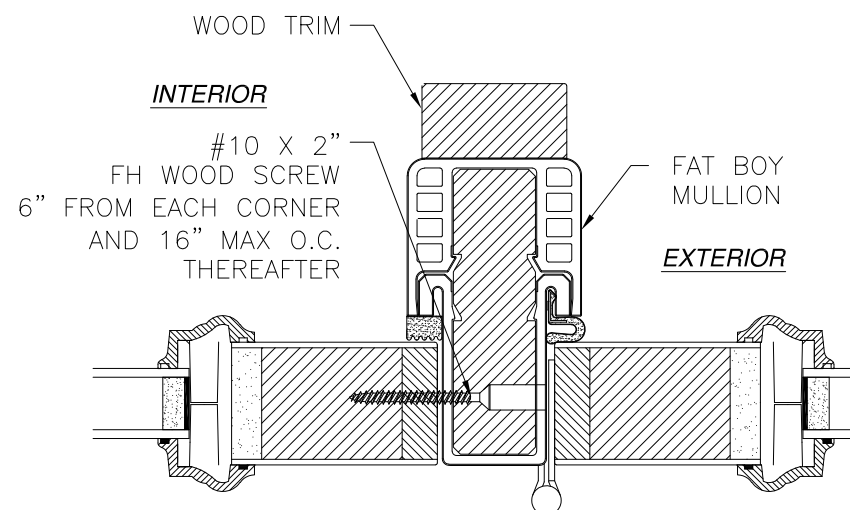

OUTSWING MULLION DETAIL
WITH HYBRID FAT BOY MULLION

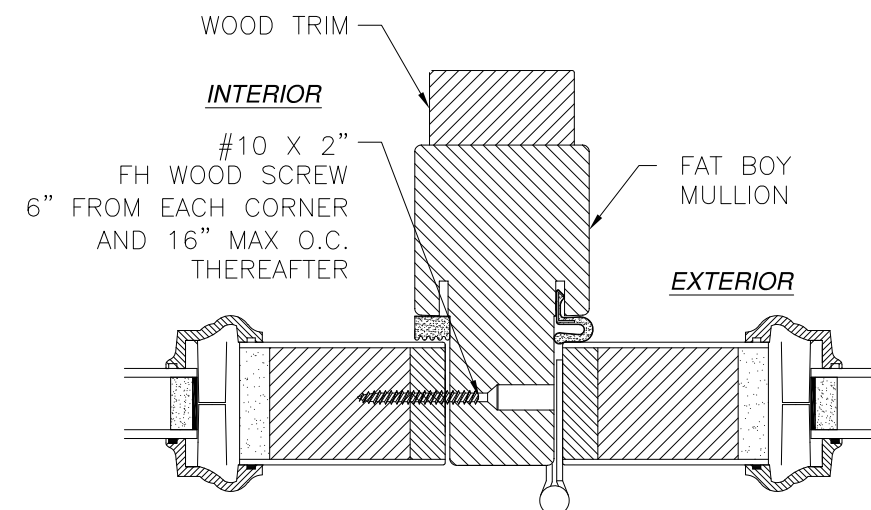


OUTSWING MULLION DETAIL
WITH FAT BOY MULLION





REVISIONS			
REV	DESCRIPTION	DATE	APPROVED
H	REVISE TRIMS AND HARDWARE SHEDULE	11/01/2023	R.L.

SIGNED: 11/27/2023


PROVIA, LLC. 2150 STATE ROUTE 39 WEST SUGARCREEK, OH 44681		
6'8 HERITAGE FIBERGLASS GLAZED IS/OS DOOR NON-IMPACT WITH OR WITHOUT SIDELITES MULLION INSTALLATION DETAILS		
DRAWN: V.L.	DWG NO. 08-01356	REV H
SCALE NTS	DATE 10/03/11	SHEET 28 OF 32
L. ROBERTO LOMAS P.E. 208 7th Ave, INDIALANTIC, FL 32903 434-688-0609 rllomas@lrlomaspe.com		

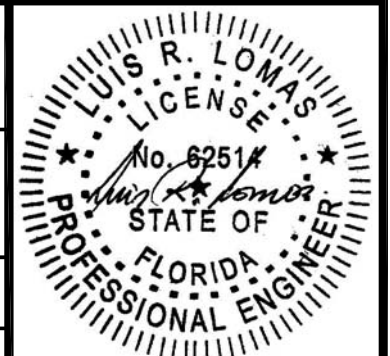


Luis R. Lomas P.E.
FL No.: 62514

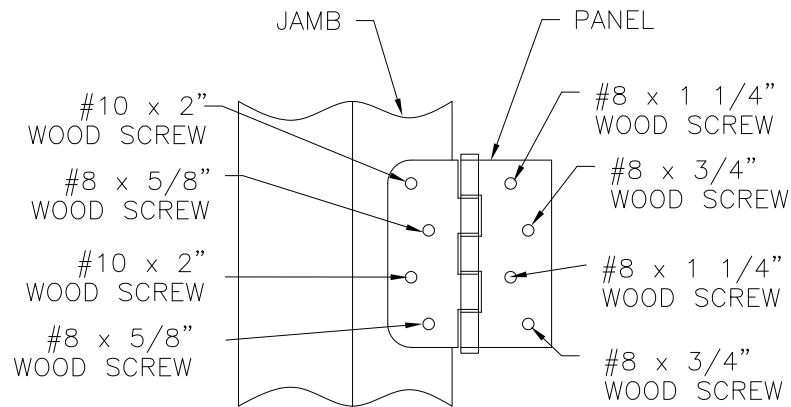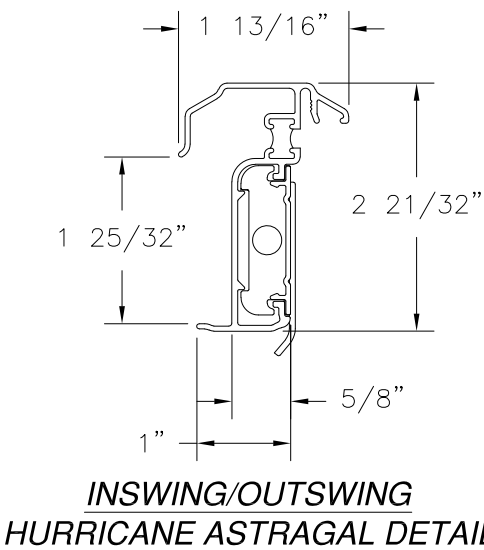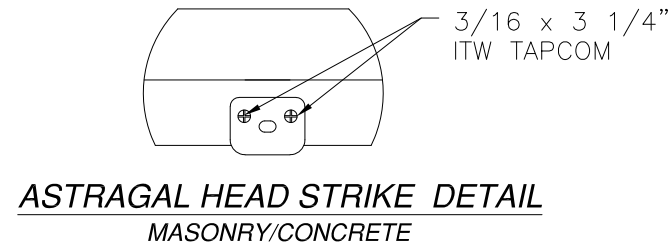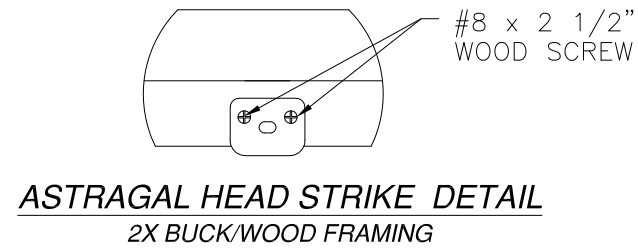

HINGE INSTALLATION DETAIL
2X BUCK/WOOD FRAMING

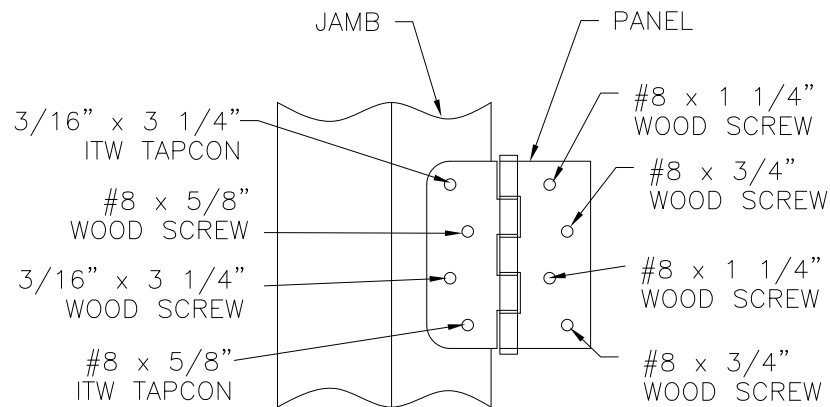


HINGE INSTALLATION DETAIL
MASONRY/CONCRETE

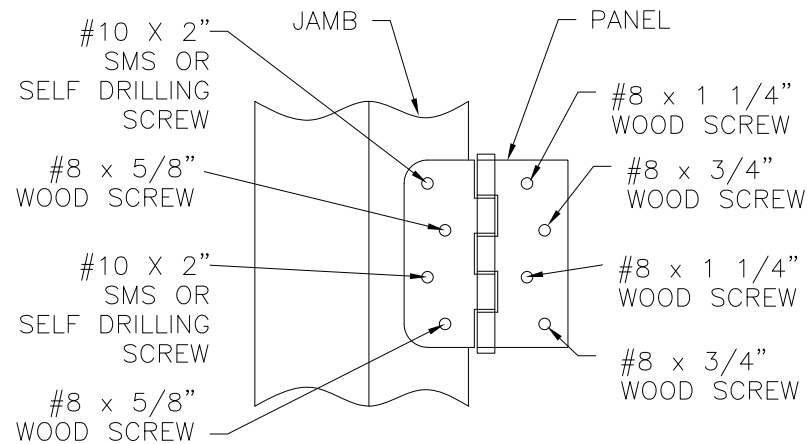

HINGE INSTALLATION DETAIL
METAL STRUCTURE

REVISIONS			
REV	DESCRIPTION	DATE	APPROVED
H	REVISE TRIMS AND HARDWARE SHEDULE	11/01/2023	R.L.

APPROVED LITE CONFIGURATIONS

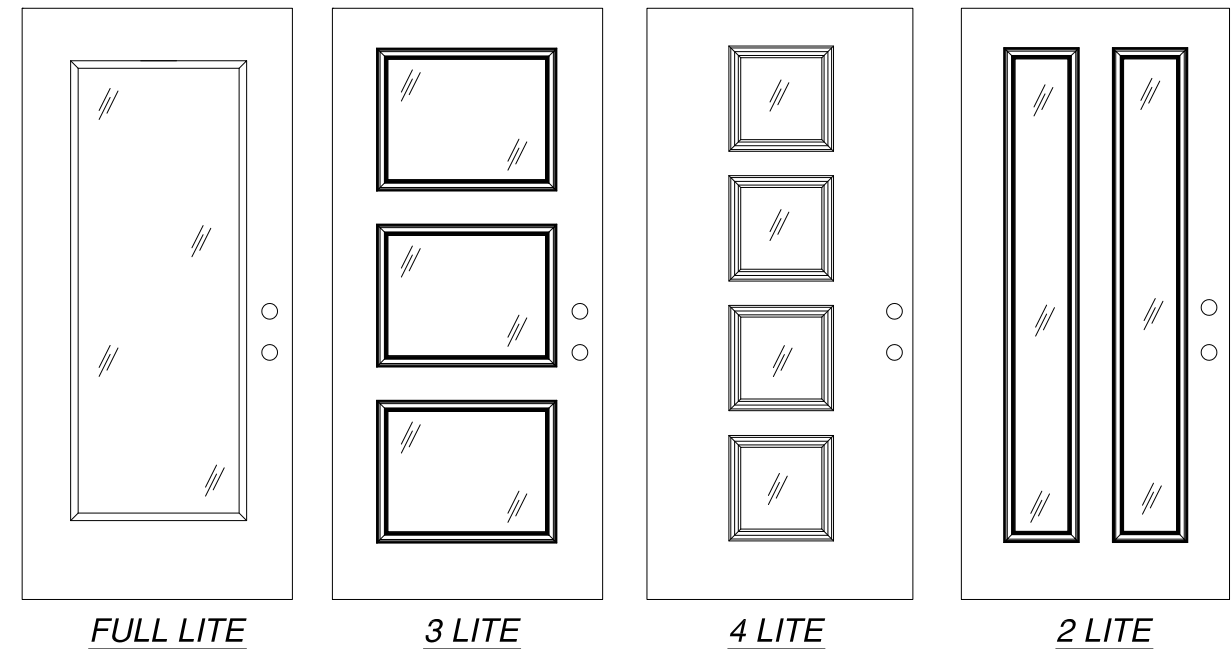

LITE CONFIGURATIONS SHOWN ARE FOR REFERENCE ONLY. MULTIPLE LITE CONFIGURATIONS ARE APPROVED AS LONG AS LITE SIZE DOES NOT EXCEED 9.2 FT²

PROVIA, LLC.
2150 STATE ROUTE 39 WEST
SUGARCREEK, OH 44681

6'8 HERITAGE FIBERGLASS GLAZED IS/OS
DOOR NON-IMPACT WITH OR WITHOUT SIDELITES
ASTRALGAL AND HINGES INSTALLATION DETAILS

DRAWN:
V.L.

DWG NO.
08-01356

REV
H

SCALE
NTS

DATE
10/03/11

SHEET
29 OF 32






L. ROBERTO LOMAS P.E.
208 7th Ave, INDIALANTIC, FL 32903
434-688-0609 rllomas@lrlomaspe.com

SIGNED: 11/27/2023

Luis R. Lomas P.E.
FL No.: 62514

REVISIONS			
REV	DESCRIPTION	DATE	APPROVED
H	REVISE TRIMS AND HARDWARE SHEDULE	11/01/2023	R.L.

APPROVED TRIMS

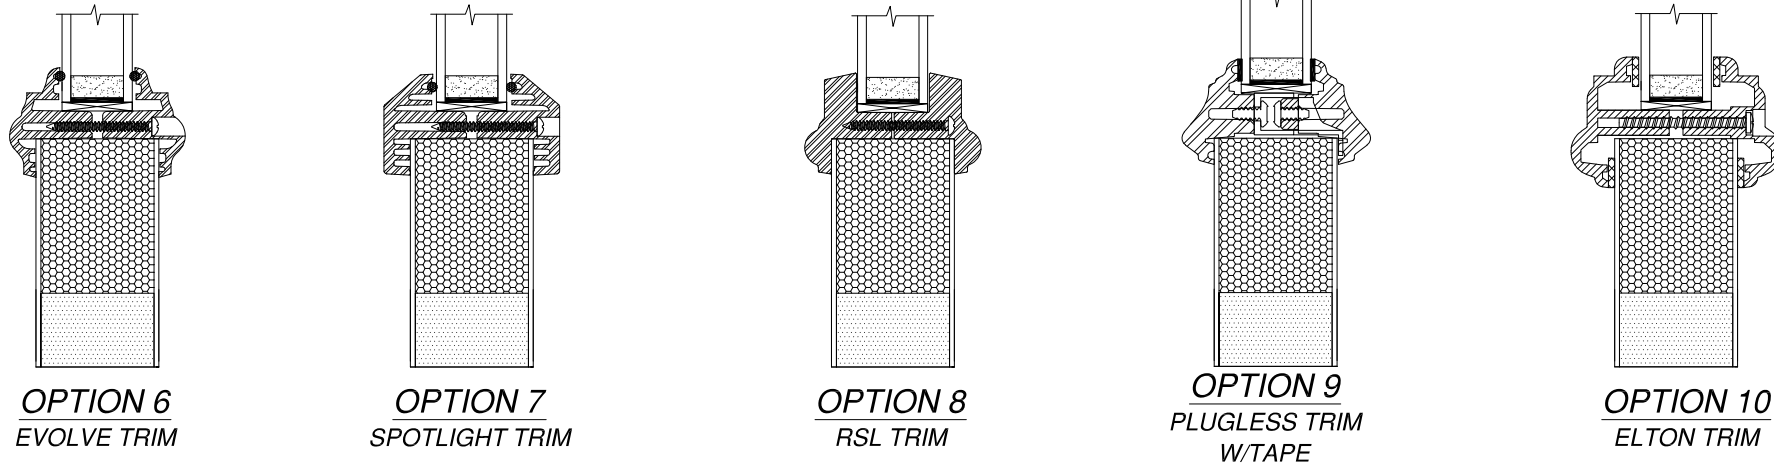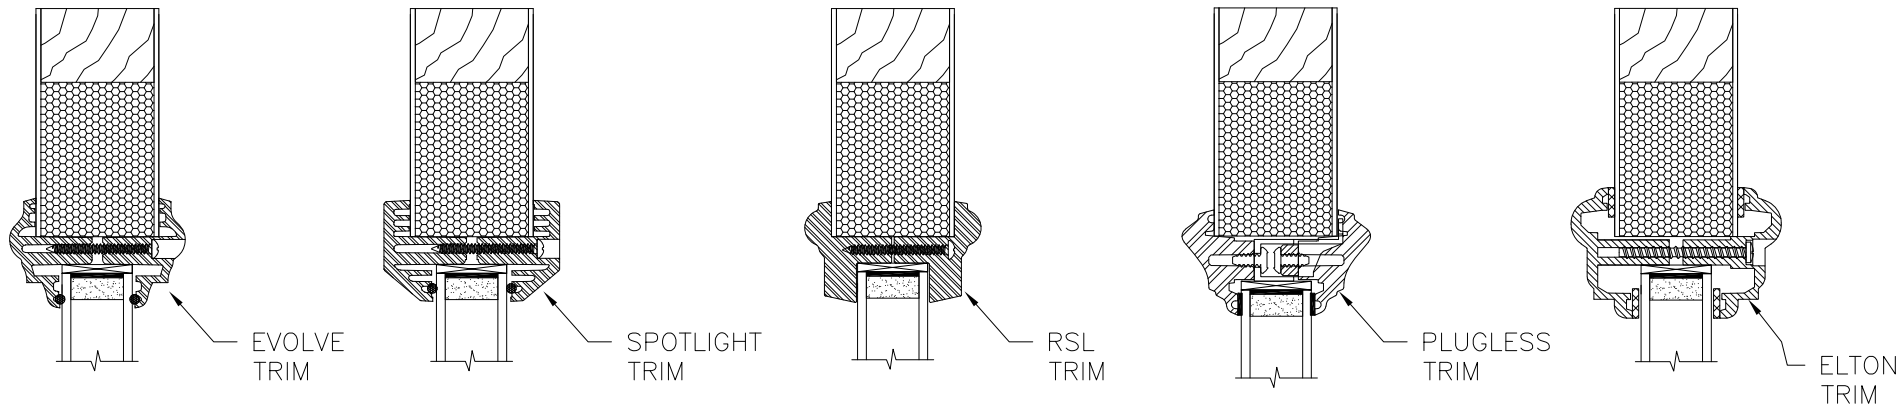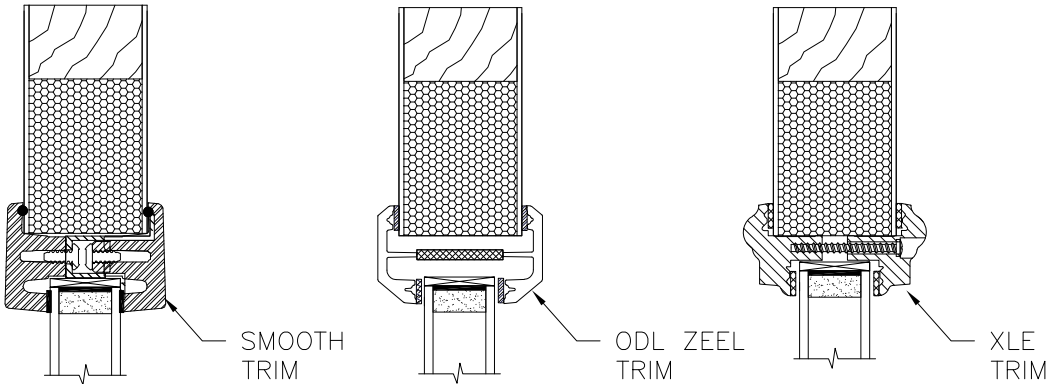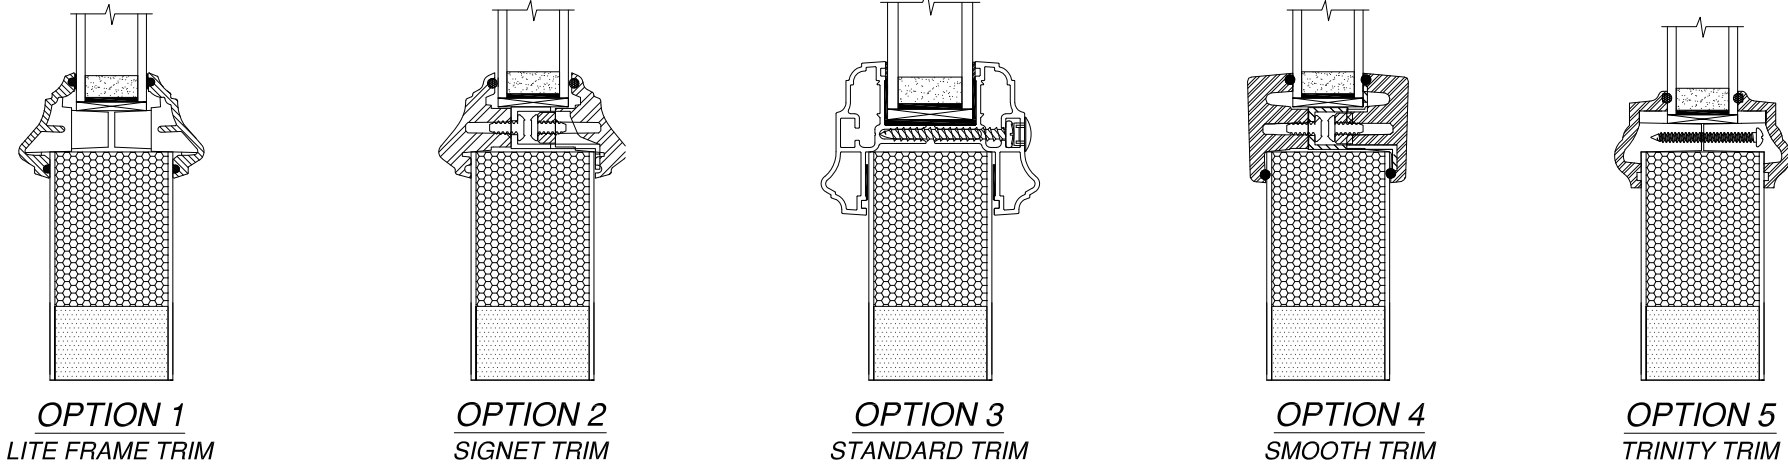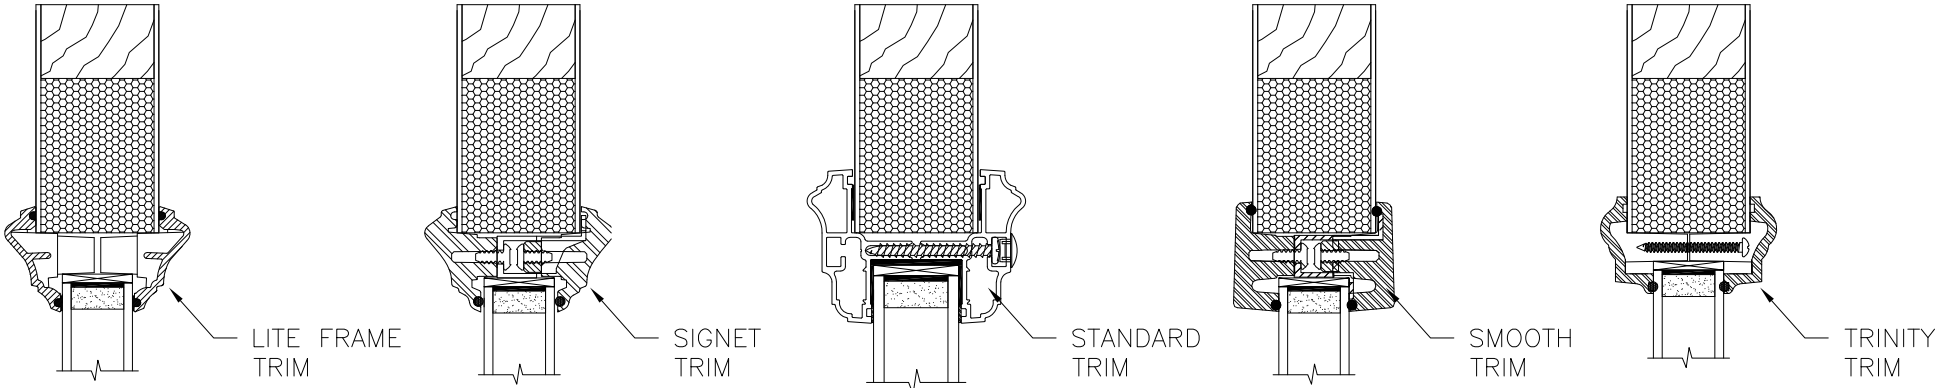

SIGNED: 11/27/2023

PROVIA, LLC.

2150 STATE ROUTE 39 WEST
SUGARCREEK, OH 44681

6'8 HERITAGE FIBERGLASS GLAZED IS/OS
DOOR NON-IMPACT WITH OR WITHOUT SIDELITES
APPROVED TRIMS

DRAWN:
V.L.

DWG NO.
08-01356

REV
H

SCALE
NTS


DATE
10/03/11

SHEET
30 OF 32

L. ROBERTO LOMAS P.E.


208 7th Ave, INDIALANTIC, FL 32903

434-688-0609 rllomas@lrlomaspe.com

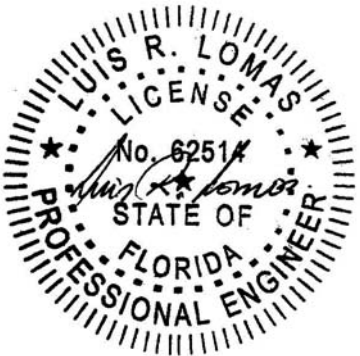


Luis R. Lomas P.E.
FL No.: 62514


REVISIONS			
REV	DESCRIPTION	DATE	APPROVED
H	REVISE TRIMS AND HARDWARE SHEDULE	11/01/2023	R.L.

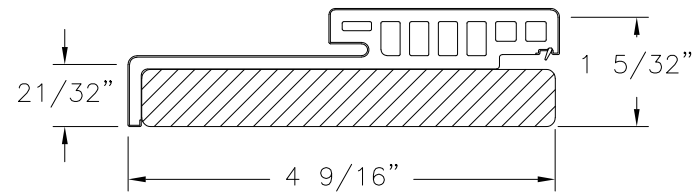


HYBRID HEAD
WOOD/COMPOSITE

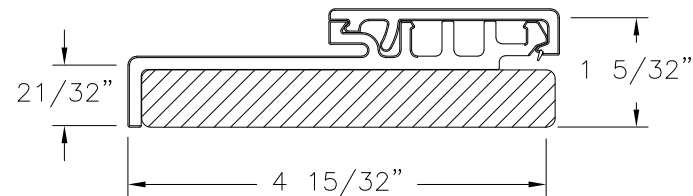


HYBRID JAMB
WOOD/COMPOSITE

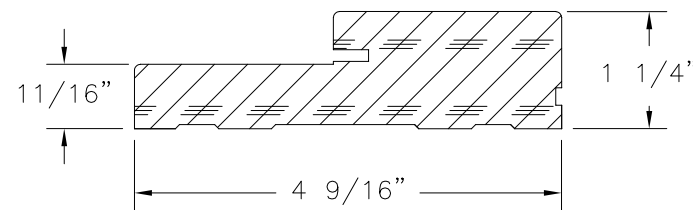


FRAME
WOOD G.46 MIN.

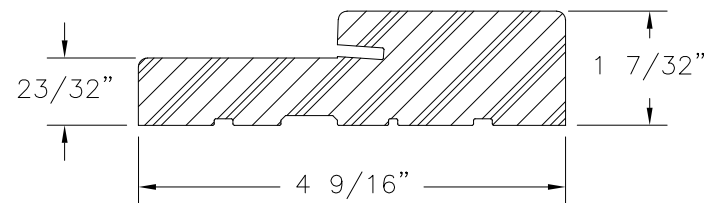


FRAMESAVER
COMPOSITE

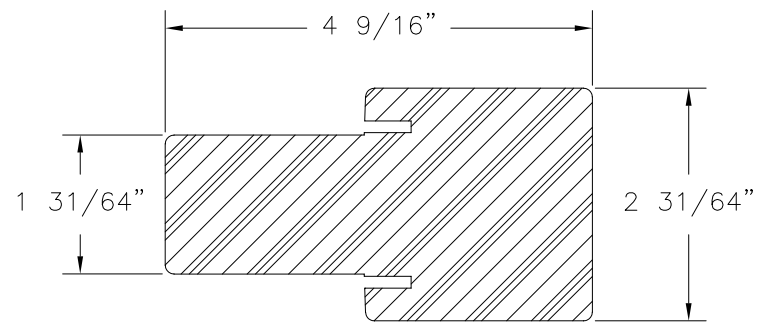


FAT BOY MULLION
COMPOSITE

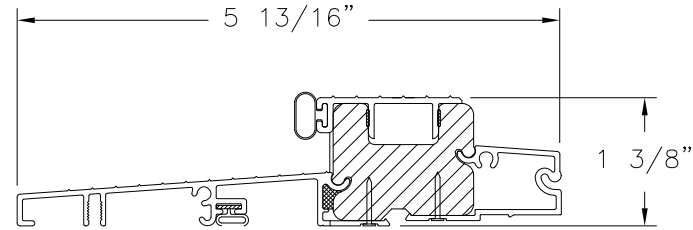


OUTSWING SILL

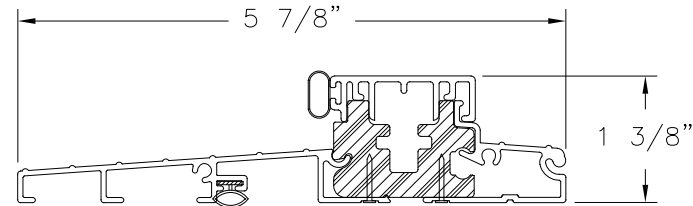


STANDARD OUTSWING SILL

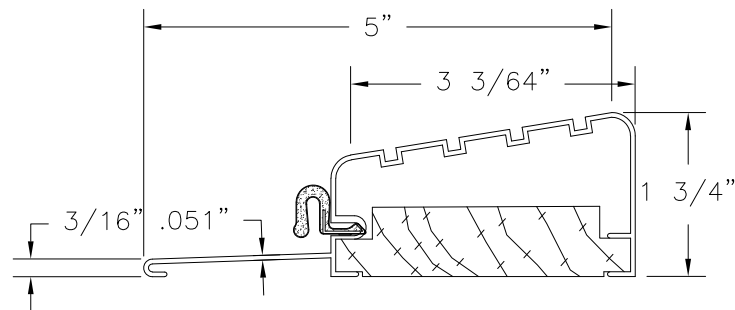


OUTSWING SILL

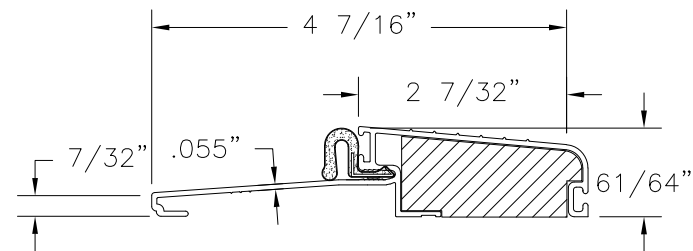


OUTSWING SILL

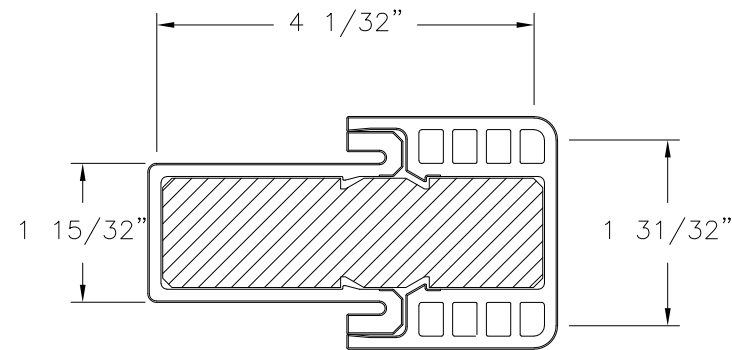


HYBRID FAT BOY MULLION
COMPOSITE

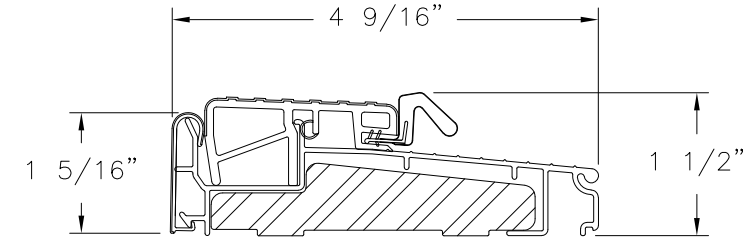

OUTSWING SILL ZOBL4565

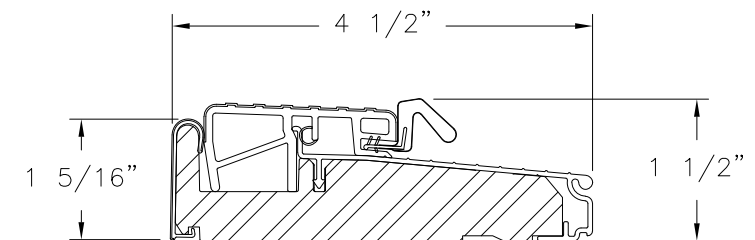

OUTSWING SILL ZOB4565F

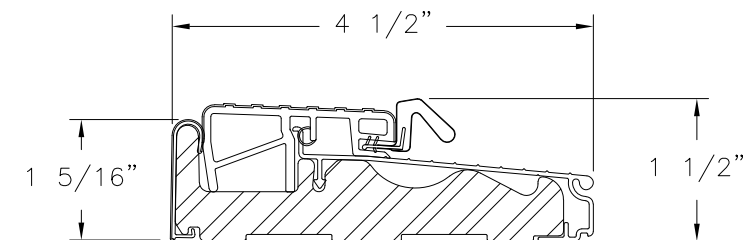

OUTSWING SILL ZOBLH4565

PROVIA, LLC.

2150 STATE ROUTE 39 WEST
SUGARCREEK, OH 44681

6'8 HERITAGE FIBERGLASS GLAZED IS/OS
DOOR NON-IMPACT WITH OR WITHOUT SIDELITES
COMPONENTS

DRAWN: V.L.

DWG NO. 08-01356

REV H

SCALE NTS

DATE 10/03/11

SHEET 31 OF 32

L. ROBERTO LOMAS P.E.

208 7th Ave, INDIALANTIC, FL 32903

434-688-0609 rllomas@lrlomaspe.com

SIGNED: 11/27/2023

L. ROBERTO LOMAS P.E.

FLORIDA

PROFESSIONAL ENGINEER

No. 62514

STATE OF

FLORIDA

Luis R. Lomas P.E.

FL No.: 62514

