

EAGAN MANUFACTURING, INC.

SINGLE & DOUBLE DOOR

(NON-HVHZ)(NON-IMPACT)

INSTALLATION NOTES:

- ONE (1) INSTALLATION ANCHOR IS REQUIRED AT EACH ANCHOR LOCATION SHOWN.
- THE NUMBER OF INSTALLATION ANCHORS DEPICTED IS THE MINIMUM NUMBER OF ANCHORS TO BE USED FOR PRODUCT INSTALLATION.
- INSTALL INDIVIDUAL INSTALLATION ANCHORS WITHIN A TOLERANCE OF ±1/2 INCH OF THE DEPICTED LOCATION IN THE ANCHOR LAYOUT DETAIL (I.E., WITHOUT CONSIDERATION OF TOLERANCES). TOLERANCES ARE NOT CUMULATIVE FROM ONE INSTALLATION ANCHOR TO THE NEXT.
- SHIM AS REQUIRED AT EACH INSTALLATION ANCHOR WITH LOAD BEARING SHIM(S). MAXIMUM ALLOWABLE SHIM STACK TO BE 1/4 INCH. SHIM WHERE SPACE OF 1/16 INCH OR GREATER OCCURS. SHIM(S) SHALL BE CONSTRUCTED OF HIGH DENSITY PLASTIC OR BETTER.
- FOR INSTALLATION INTO WOOD FRAMING USE #8 PAN HEAD WOOD SCREWS OF SUFFICIENT LENGTH TO ACHIEVE 1 1/2 INCH MINIMUM EMBEDMENT INTO WOOD SUBSTRATE.
- FOR INSTALLATION THROUGH STEEL STUD USE #8 SELF-TAPPING SCREW OR EQUIVALENT OF SUFFICIENT LENGTH TO ACHIEVE 3 THREADS MINIMUM PENETRATION THROUGH STEEL FRAME SUBSTRATE.
- MINIMUM EMBEDMENT AND EDGE DISTANCE EXCLUDE WALL FINISHES, INCLUDING BUT NOT LIMITED TO FOAM AND SIDING.
- INSTALLATION ANCHORS AND ASSOCIATED HARDWARE MUST BE MADE OF CORROSION RESISTANT MATERIAL OR HAVE A CORROSION RESISTANT COATING.
- INSTALLATION ANCHORS SHALL BE INSTALLED IN ACCORDANCE WITH ANCHOR MANUFACTURER'S INSTALLATION INSTRUCTIONS, AND ANCHORS SHALL NOT BE USED IN SUBSTRATES WITH STRENGTHS LESS THAN THE MINIMUM STRENGTH SPECIFIED BY THE ANCHOR MANUFACTURER.
- INSTALLATION ANCHOR CAPACITIES FOR PRODUCTS HEREIN ARE BASED ON SUBSTRATE MATERIALS WITH THE FOLLOWING PROPERTIES:
 - WOOD - MINIMUM SPECIFIC GRAVITY OF 0.55.
 - STEEL - MINIMUM YIELD STRENGTH OF 33 KSI. MINIMUM WALL THICKNESS OF 33 MILS.

GENERAL NOTES:

- THE PRODUCT SHOWN HEREIN IS DESIGNED AND MANUFACTURED TO COMPLY WITH THE CURRENT FLORIDA BUILDING CODE (FBC), **EXCLUDING** HVHZ AND HAS BEEN EVALUATED ACCORDING TO THE FOLLOWING:
 - ASTM E 330-14
- ADEQUACY OF THE EXISTING STRUCTURAL STEEL STUD AND 2X FRAMING AS A MAIN WIND FORCE RESISTING SYSTEM CAPABLE OF WITHSTANDING AND TRANSFERRING APPLIED PRODUCT LOADS TO THE FOUNDATION IS THE RESPONSIBILITY OF THE ENGINEER OR ARCHITECT OF RECORD FOR THE PROJECT OF INSTALLATION.
- 1X AND 2X BUCKS (WHEN USED) SHALL BE DESIGNED AND ANCHORED TO PROPERLY TRANSFER ALL LOADS TO THE STRUCTURE. BUCK DESIGN AND INSTALLATION IS THE RESPONSIBILITY OF THE ENGINEER OR ARCHITECT OF RECORD FOR THE PROJECT OF INSTALLATION.
- THE INSTALLATION DETAILS DESCRIBED HEREIN ARE GENERIC AND MAY NOT REFLECT ACTUAL CONDITIONS FOR A SPECIFIC SITE. IF SITE CONDITIONS CAUSE INSTALLATION TO DEVIATE FROM THE REQUIREMENTS DETAILED HEREIN, A LICENSED ENGINEER OR ARCHITECT SHALL PREPARE SITE SPECIFIC DOCUMENTS FOR USE WITH THIS DOCUMENT.
- APPROVED IMPACT PROTECTIVE SYSTEM **IS REQUIRED** ON THIS PRODUCT IN AREAS REQUIRING IMPACT RESISTANCE.
- DOOR FRAME MATERIAL: ALUMINUM 6063-T6
- DOOR PANEL MATERIAL: ALUMINUM 6063-T6, FIBERGLASS OR STEEL

TABLE OF CONTENTS	
SHEET	SHEET DESCRIPTION
1	INSTALLATION & GENERAL NOTES
2	ELEVATIONS & ANCHOR LAYOUTS
3	VERTICAL & HORIZONTAL SECTIONS

DESIGN PRESSURE RATING		
DESIGN PRESSURE - ALL SIZES		MISSILE IMPACT RATING
+20.0 / -20.0 PSF	SINGLE DOOR	NON-IMPACT
+16.66 / -13.33 PSF	DOUBLE DOOR	

NOTE: THESE DOORS ARE NOT RATED FOR WATER INFILTRATION. UNIT SHALL BE INSTALLED AT LOCATION PROTECTED BY OVERHANG SUCH THAT OVERHANG(OH) RATIO = OH LENGTH/OH HEIGHT IS EQUAL TO, OR GREATER THAN 1.0, WHERE WATER INFILTRATION RATING IS REQUIRED.



EAGAN MANUFACTURING, INC.
620 EAGAN ROAD
BLACK ROCK, AR 72415
PH: (800) 835-3002 FX: (870) 878-6280

TITLE:
SINGLE & DOUBLE DOOR
(NON-HVHZ)(NON-IMPACT)

INSTALLATION &
GENERAL NOTES

PREPARED BY:


BUILDING DROPS, INC.

1900 NE Miami Ct Unit 2-15,
Miami, FL 33132
PH: (954) 399-8478
FAX: (954) 744-4738
WEB: www.buildingdrops.com

REMARKS	BY	DATE
5TH EDITION FBC REVISION	LS	7.31.15
6TH FBC CODE CHANGE	CL	9.24.17
7TH FBC CODE CHANGE	NUS	10.21.20
8TH FBC CODE CHANGE	FB	12.5.23

THE INSTALLATION DETAILS DESCRIBED HEREIN ARE GENERIC AND MAY NOT REFLECT ACTUAL CONDITIONS FOR A SPECIFIC SITE. IF SITE CONDITIONS CAUSE INSTALLATION TO DEVIATE FROM THE REQUIREMENTS DETAILED HEREIN, A LICENSED ENGINEER OR ARCHITECT SHALL PREPARE SITE SPECIFIC DOCUMENTS FOR USE WITH THIS DOCUMENT.

Digitally signed by Hermes F. Norero, P.E.
Reason: I am approving this document
Date: 2023.12.20 19:49:35 -0500

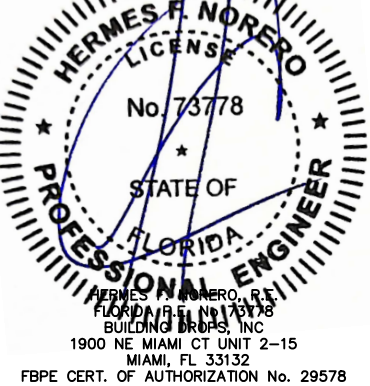

FL #:
FL12820

DATE:
09.24.17


DWG. BY:
CL

CHK. BY:
HFN

SCALE:
NTS

DWG. #:
EAM008

SHEET:
1
OF 3

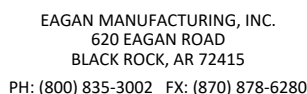


ELEVATIONS & ANCHOR LAYOUTS

BUILDING DROPS, INC.
1900 NE Miami Ct Unit 2-15,
Miami, FL 33132
PH: (954)399-8478
FAX: (954)744.4738
WEB: www.buildingdrops.com



REMARKS	BY	DATE
5TH EDITION FBC REVISION	LS	7.31.15
6TH FBC CODE CHANGE	CL	9.24.17
7TH FBC CODE CHANGE	NUS	10.21.20
8TH FBC CODE CHANGE	FB	12.5.23

THE INSTALLATION DETAILS DESCRIBED HEREIN ARE
GENERIC AND MAY NOT REFLECT ACTUAL CONDITIONS FOR
A SPECIFIC SITE. IF SITE CONDITIONS CAUSE INSTALLATION
TO DEVIATE FROM THE REQUIREMENTS DETAILED HEREIN, A
LICENSED ENGINEER OR ARCHITECT SHALL PREPARE SITE
SPECIFIC DOCUMENTS FOR USE WITH THIS DOCUMENT.

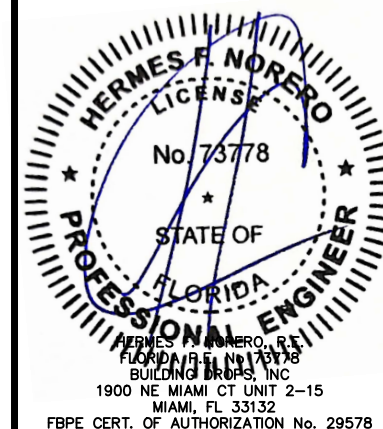

FL #:

FL12820

DATE: 09.24.17

DWG. BY:
CL

CHK. BY:
HFN

SCALE: NTS


DWG. #: EAM008

SHEET:


2

OF 3

12/7/2023 10:53 AM
z:\projects\eagan mfg\cc-23-1141 fbc submittal - 2023 code change\dwgs\eam008 - fbc23.dwg

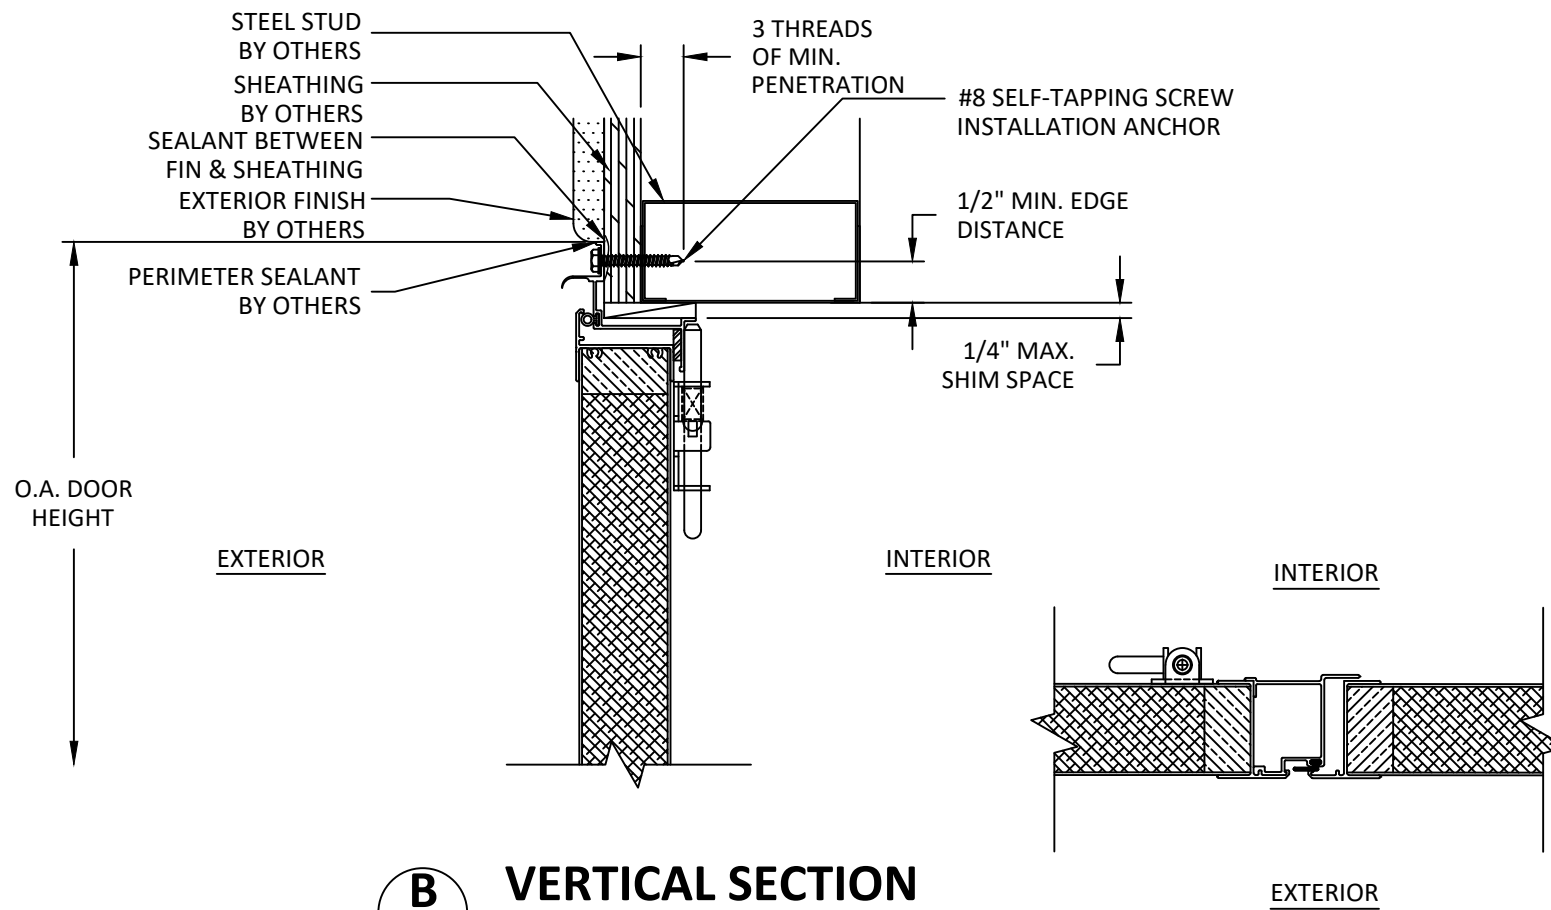


B
3 VERTICAL SECTION
HEAD - STEEL STUD

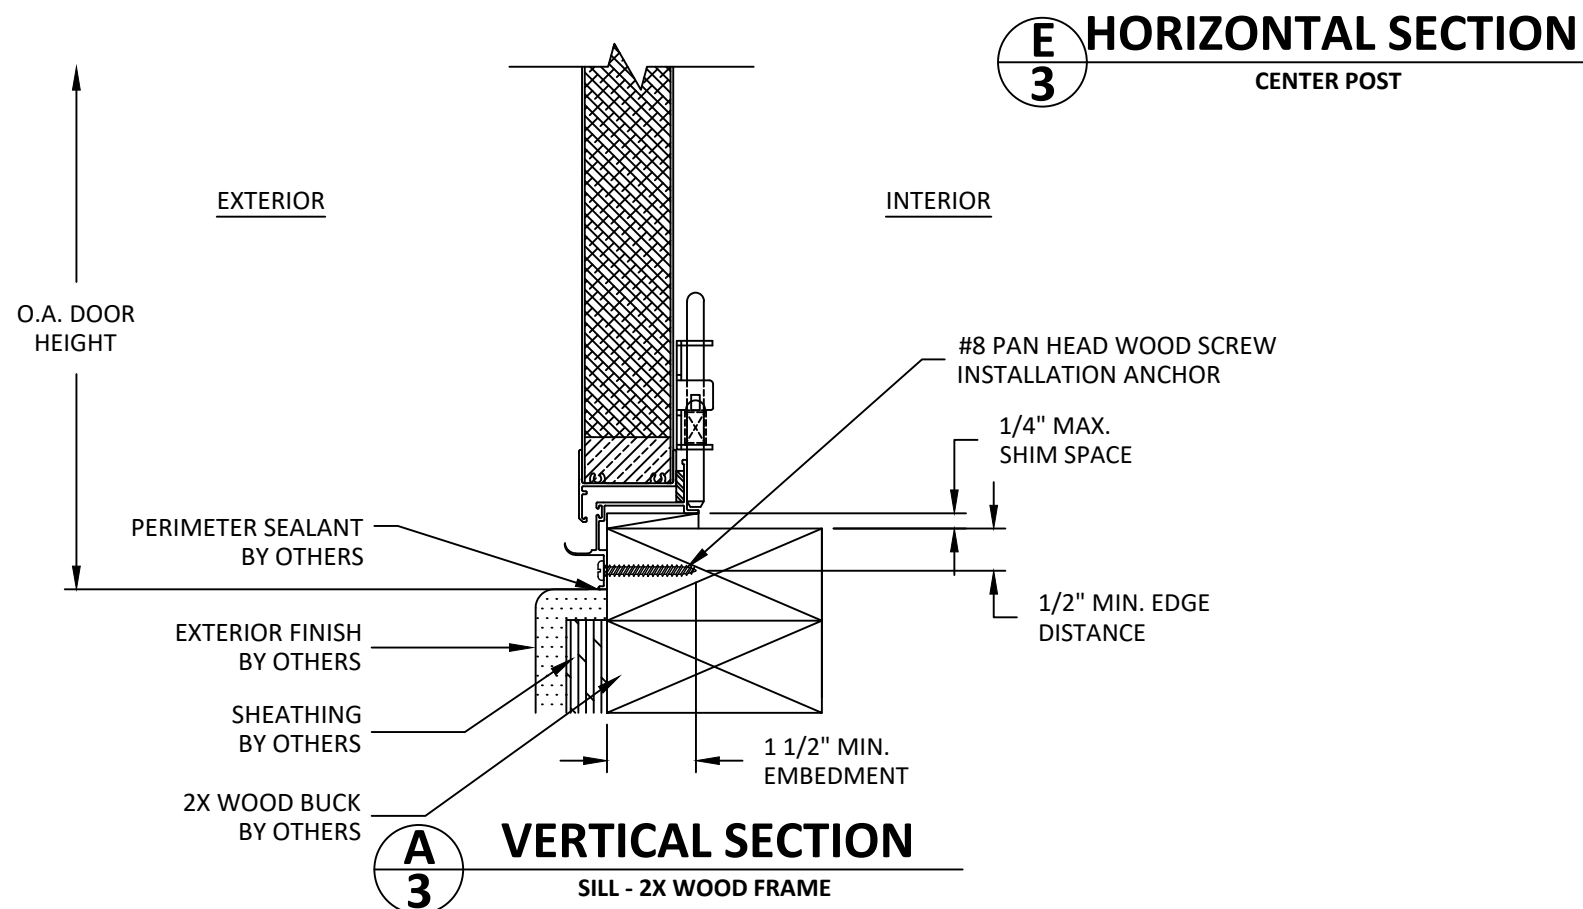


A
3 VERTICAL SECTION
SILL - 2X WOOD FRAME

E
3 HORIZONTAL SECTION
CENTER POST

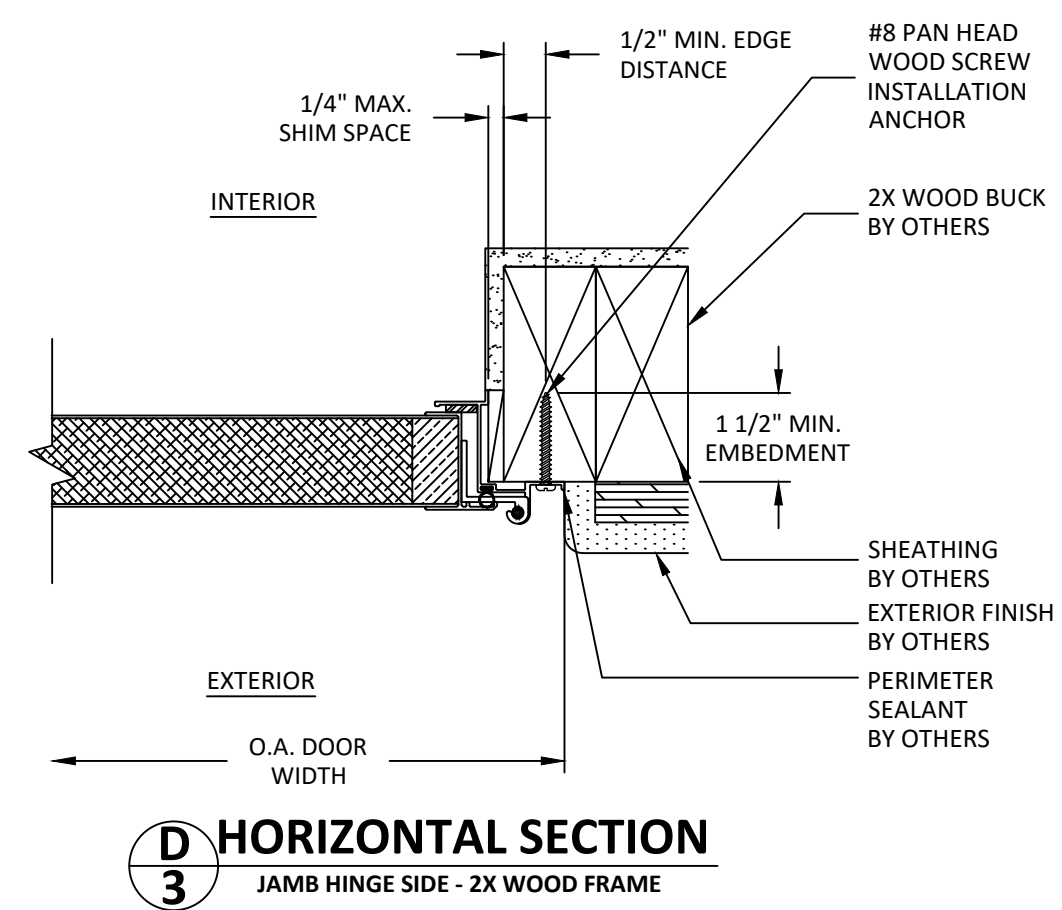

D
3 HORIZONTAL SECTION
JAMB HINGE SIDE - 2X WOOD FRAME

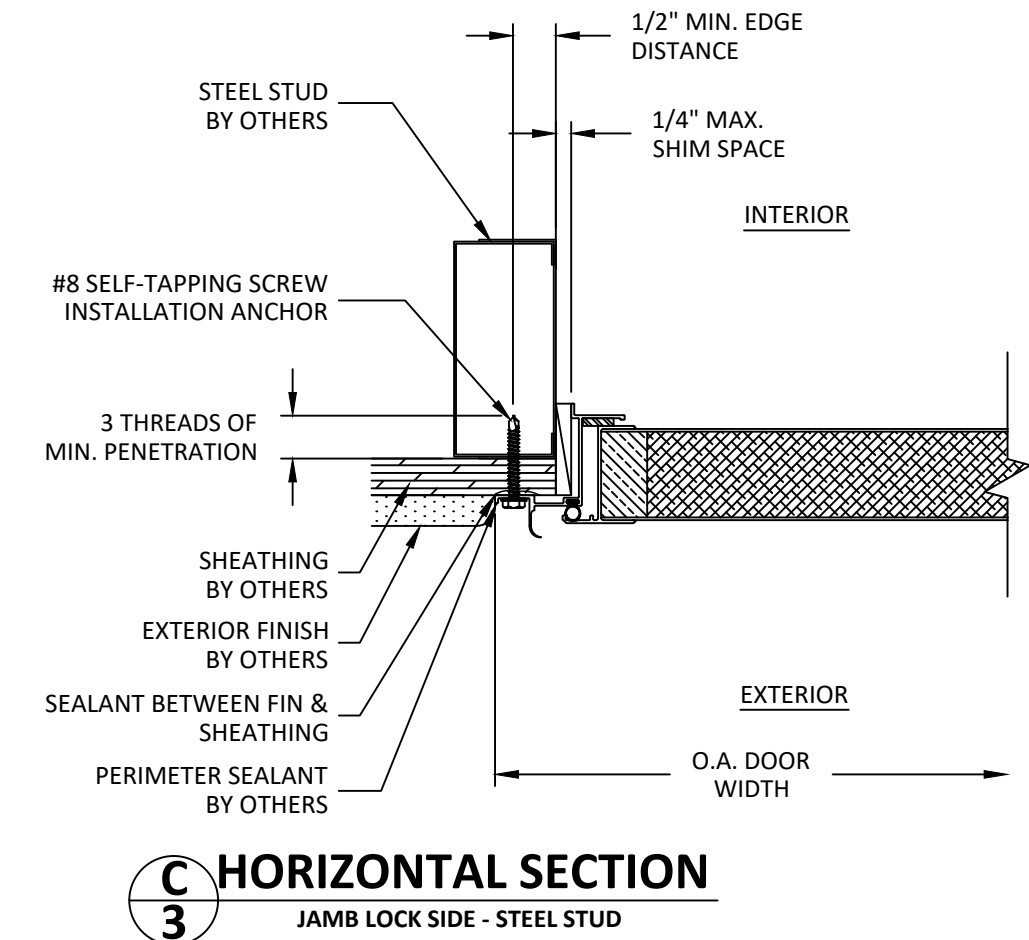

C
3 HORIZONTAL SECTION
JAMB LOCK SIDE - STEEL STUD



EAGAN MANUFACTURING, INC.
620 EAGAN ROAD
BLACK ROCK, AR 72415
PH: (800) 835-3002 FX: (870) 878-6280


TITLE: SINGLE & DOUBLE DOOR
(NON-HVHZ)/(NON-IMPACT)
VERTICAL & HORIZONTAL
SECTIONS

PREPARED BY: BUILDING DROPS, INC.
1900 NE Miami Ct Unit 2-15,
Miami, FL 33132
PH: (954) 399-8478
FAX: (954) 744-4738
WEB: www.buildingdrops.com

BD
BUILDING DROPS

REMARKS	BY	DATE
5TH EDITION FBC REVISION	LS	7.31.15
6TH FBC CODE CHANGE	CL	9.24.17
7TH FBC CODE CHANGE	NUS	10.21.20
8TH FBC CODE CHANGE	FB	12.5.23

THE INSTALLATION DETAILS DESCRIBED HEREIN ARE
GENERIC AND MAY NOT REFLECT ACTUAL CONDITIONS FOR
A SPECIFIC SITE. IF SITE CONDITIONS CAUSE INSTALLATION
TO DEVIATE FROM THE REQUIREMENTS DETAILED HEREIN, A
LICENSED ENGINEER OR ARCHITECT SHALL PREPARE SITE
SPECIFIC DOCUMENTS FOR USE WITH THIS DOCUMENT.

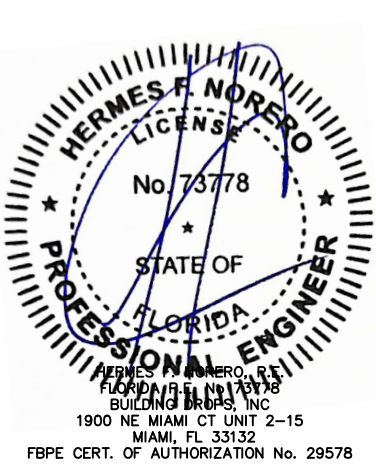

FL #:	FL12820
DATE:	09.24.17
DWG. BY:	CL
CHK. BY:	HFN
SCALE:	NTS
DWG. #:	EAM008
SHEET:	3