
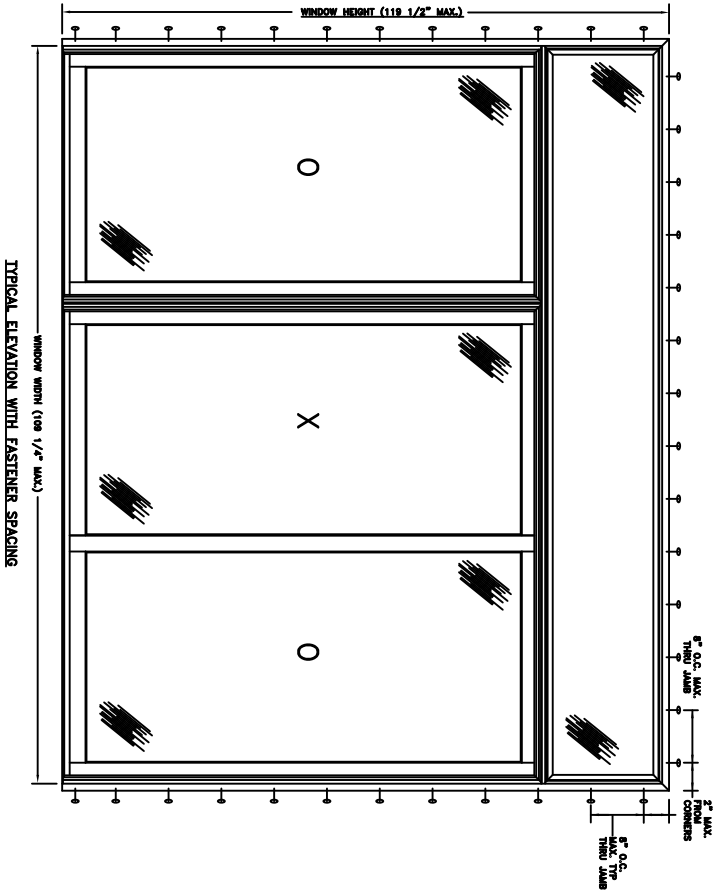
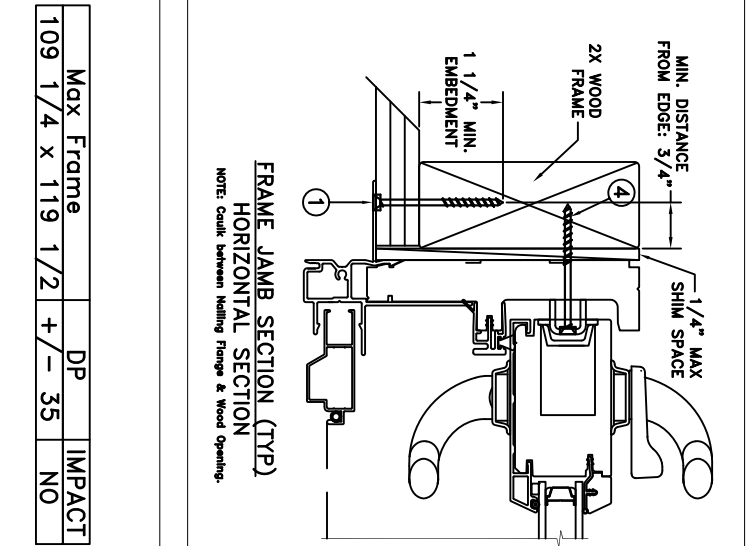


NAIL FIN INSTALLATION

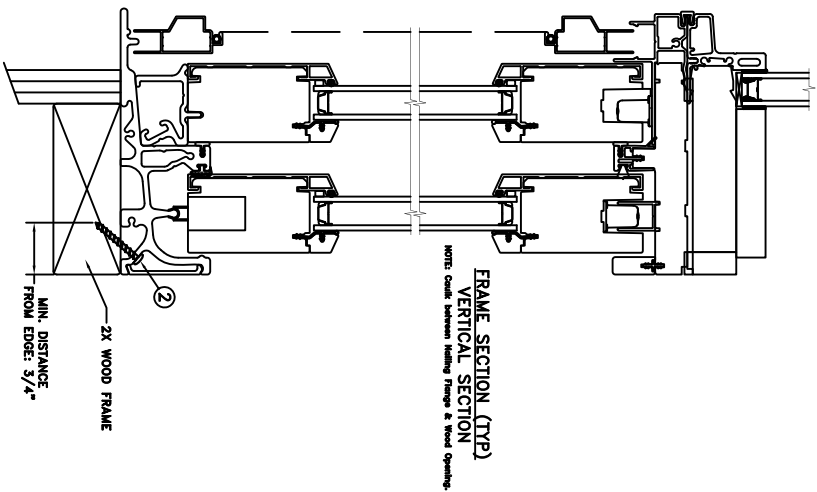

Installed Fastener Schedule: Builders Clad Sliding Patio Door with nail fin.

1. All doors: install corrosion resistant #8 fasteners no more than 2" from each corner and 8" o.c. through the nail fins on all sides of the door. Fasteners must be long enough to penetrate at least 1" into framing members.
2. Install corrosion resistant # 8 X 1 1/2" pan head fasteners in the sill 5 5/8" from the corners and 12" o.c. into subfloor.
3. Install corrosion resistant 2-#8 X 2" pan head fasteners through fixed panel bracket and head jamb into rough opening at the interlock.
4. Install corrosion resistant 4-#8 X 3" screws through lock keeper into rough opening.

This schedule addresses only the fasteners required to anchor the window to achieve the rated design pressure up to the size limitations noted. It is not intended as a guide to the installation process and does not address the sealing consideration that may arise in different wall conditions. For the complete installation procedure, see the instructions packaged with the door or go to www.jeld-wen.com.

DISCLAIMER:

This drawing and its contents are confidential and are not to be reproduced or copied in whole or in part or used or disclosed to others except as authorized by JELD-WEN Inc.

General Notes:

1. The product shown herein is designed, tested and manufactured to comply with the wind load criteria of the adopted International Building Code (IBC), the International Residential Code (IRC), the Florida Building Code (FBC) and the industry standard requirement for the stated conditions.
2. Buck, framing and masonry by others and is responsibility of architect or engineer of record.
3. All glazing shall conform to ASTM E1300.
4. At minimum, glazing shall be 5/32" tempered insulating glass.
5. Maximum sizes are buck sizes and do not include fin or flange.

Max Frame	DP	IMPACT
109 1/4 x 119 1/2	+/- 35	NO

PROJECT ENGINEER: —		DATE: 03/19/2015
DRAWN BY: D. Vezo		SCALE: NTS
CHECKED BY: J. Kantola		TITLE:
APPROVED BY: —		
PART/PROJECT No.: D004246		
PLANT NAME AND LOCATION: Rantoul, IL		
CAD DWG. No.: BuilcL PDisisall		
REV: 00		
SHEET		

Builders Clad Sliding Patio Door

JELD-WEN

Klamath Falls, OR. 97601
Phone: (800) 535-3936

3737 Lakeport Blvd