

YKK AP AMERICA, INC.

YHS 50 FI ALUMINUM STOREFRONT SYSTEM - OUTSIDE GLAZED (HVHZ) (MISSILE LEVEL E IMPACT)

INSTALLATION NOTES:

- SEE SHEET 9 FOR ANCHOR TYPE REQUIREMENTS, MINIMUM EMBEDMENTS, AND MINIMUM EDGE DISTANCES. ALL ANCHOR REQUIREMENTS MUST BE ADHERED TO. ANY DEVIATIONS FROM ANCHOR REQUIREMENTS REQUIRES SEPARATE EVALUATION AND APPROVAL.
- ONE (1) INSTALLATION ANCHOR IS REQUIRED AT EACH ANCHOR LOCATION SHOWN.
- THE NUMBER OF INSTALLATION ANCHORS DEPICTED IS THE MINIMUM NUMBER OF ANCHORS TO BE USED FOR PRODUCT INSTALLATION.
- INSTALL INDIVIDUAL INSTALLATION ANCHORS WITHIN A TOLERANCE OF $\pm 1/2$ INCH OF THE DEPICTED LOCATION IN THE ANCHOR LAYOUT DETAIL (I.E., WITHOUT CONSIDERATION OF TOLERANCES). TOLERANCES ARE NOT CUMULATIVE FROM ONE INSTALLATION ANCHOR TO THE NEXT.
- SHIM AS REQUIRED AT EACH INSTALLATION ANCHOR WITH LOAD BEARING SHIM(S). MAXIMUM ALLOWABLE SHIM STACK TO BE 3/8 INCH. SHIM WHERE SPACE OF 1/16 INCH OR GREATER OCCURS. SHIM(S) SHALL BE CONSTRUCTED OF HIGH DENSITY PLASTIC OR BETTER.
- MINIMUM EMBEDMENT AND EDGE DISTANCE EXCLUDE WALL FINISHES, INCLUDING BUT NOT LIMITED TO STUCCO, FOAM, BRICK VENEER, AND SIDING.
- INSTALLATION ANCHORS AND ASSOCIATED HARDWARE MUST BE MADE OF CORROSION RESISTANT MATERIAL OR HAVE A CORROSION RESISTANT COATING.
- FOR HOLLOW BLOCK AND GROUT FILLED BLOCK, DO NOT INSTALL INSTALLATION ANCHORS INTO MORTAR JOINTS. EDGE DISTANCE IS MEASURED FROM FREE EDGE OF BLOCK OR EDGE OF MORTAR JOINT INTO FACE SHELL OF BLOCK.
- INSTALLATION ANCHORS SHALL BE INSTALLED IN ACCORDANCE WITH ANCHOR MANUFACTURER'S INSTALLATION INSTRUCTIONS, AND ANCHORS SHALL NOT BE USED IN SUBSTRATES WITH STRENGTHS LESS THAN THE MINIMUM STRENGTH SPECIFIED BY THE ANCHOR MANUFACTURER.
- INSTALLATION ANCHOR CAPACITIES FOR PRODUCTS HEREIN ARE BASED ON SUBSTRATE MATERIALS WITH THE FOLLOWING PROPERTIES:
 - WOOD - MINIMUM SPECIFIC GRAVITY OF 0.55.
 - CONCRETE -MINIMUM COMPRESSIVE STRENGTH OF 3000 PSI.
 - MASONRY - CMU UNIT STRENGTH CONFORMS TO ASTM C-90, WITH MIN. COMPRESSIVE STRENGTH OF 2000 PSI AND GROUT CONFORMS TO ASTM C 476, MIN. GROUT COMPRESSIVE STRENGTH OF 2000 PSI.
 - STEEL - MINIMUM YIELD STRENGTH OF 36 KSI. MINIMUM 12 GA. WALL THICKNESS.
 - STEEL - MINIMUM YIELD STRENGTH OF 36 KSI. MINIMUM 18 GA. WALL THICKNESS.
 - ALUMINUM - MINIMUM 1/8 INCH THICK 6063-T5 ALUMINUM.

GENERAL NOTES:

- THE PRODUCT SHOWN HEREIN IS DESIGNED AND MANUFACTURED TO COMPLY WITH THE CURRENT FLORIDA BUILDING CODE (FBC), INCLUDING HVHZ AND HAS BEEN EVALUATED ACCORDING TO THE FOLLOWING:
 - TAS 201-94
 - TAS 202-94
 - TAS 203-94
 - AAMA 501-15
 - ASTM E1886-13a
 - ASTM E1996-17
- ADEQUACY OF THE EXISTING STRUCTURAL CONCRETE/MASONRY, 2X FRAMING AND METAL STUD FRAMING AS A MAIN WIND FORCE RESISTING SYSTEM CAPABLE OF WITHSTANDING AND TRANSFERRING APPLIED PRODUCT LOADS TO THE FOUNDATION IS THE RESPONSIBILITY OF THE ENGINEER OR ARCHITECT OF RECORD FOR THE PROJECT OF INSTALLATION.
- 1X AND 2X BUCKS (WHEN USED) SHALL BE DESIGNED AND ANCHORED TO PROPERLY TRANSFER ALL LOADS TO THE STRUCTURE. BUCK DESIGN AND INSTALLATION IS THE RESPONSIBILITY OF THE ENGINEER OR ARCHITECT OF RECORD FOR THE PROJECT OF INSTALLATION.
- THE INSTALLATION DETAILS DESCRIBED HEREIN ARE GENERIC AND MAY NOT REFLECT ACTUAL CONDITIONS FOR A SPECIFIC SITE. IF SITE CONDITIONS CAUSE INSTALLATION TO DEVIATE FROM THE REQUIREMENTS DETAILED HEREIN, A LICENSED ENGINEER OR ARCHITECT SHALL PREPARE SITE SPECIFIC DOCUMENTS FOR USE WITH THIS DOCUMENT.
- APPROVED IMPACT PROTECTIVE SYSTEM **IS NOT REQUIRED** ON THIS PRODUCT IN AREAS REQUIRING IMPACT RESISTANCE. SEE SHEET 3 FOR GLASS TYPE.
- STOREFRONT FRAME MATERIAL: ALUMINUM 6063-T5
- ALL STRUCTURAL MATERIALS & DISSIMILAR METALS SHALL BE PROTECTED, TREATED, PAINTED, COATED, AND/OR ISOLATED AS REQUIRED IN THE APPLICABLE SECTIONS OF THE CURRENT FLORIDA BUILDING CODE AND REFERENCED DESIGN SPECIFICATIONS.
- GLASS SHALL MEET THE REQUIREMENTS OF ASTM E 1300 GLASS CHARTS. SEE SHEET 3 FOR GLAZING DETAIL.

TABLE OF CONTENTS	
SHEET	SHEET DESCRIPTION
1	INSTALLATION & GENERAL NOTES
2	ELEVATION & ANCHOR LAYOUT
3	MISSILE LEVEL E GLAZING DETAILS
4	HEAVY MULLION TABLES
5	TYPE A & B ANCHOR TABLES
6	TYPE C & D ANCHOR TABLES
6A	TYPE E ANCHOR TABLES
7	DOOR MULLION TABLE
8	DOOR MULLION TABLES (1)
9	VERTICAL SECTIONS & ANCHOR DESCRIPTIONS
10	HEAVY MULLION HORIZONTAL SECTIONS
11	COMPONENTS & BILL OF MATERIALS

INSTRUCTIONS FOR USE:

- DETERMINE DESIGN WIND LOAD REQUIREMENTS BASED ON WIND VELOCITY, BLDG, HEIGHT, WIND ZONE USING APPLICABLE ASCE 7 STANDARD.
- SEE CHART ON SHEET 3 FOR DESIGN LOAD CAPACITY OF DESIRED GLASS SIZE.
- CHECK MULLION CAPACITY FOR A GIVEN SPACING AND HEIGHT USING CHART ON SHEET 4 FOR STORE FRONT MULLION AND SHEETS 7 & 8 FOR DOOR MULLION, THE CAPACITY SHOULD EXCEED THE DESIGN LOAD.
- USING CHARTS ON SHEETS 5, 6, & 6A SELECT ANCHOR OPTION WITH DESIGN RATING MORE THAN DESIGN LOAD SPECIFIED IN STEP 1 ABOVE.
- THE LOWEST VALUE RESULTING FROM STEP 2, 3 AND 4 SHALL APPLY TO ENTIRE SYSTEM.



YKK AP AMERICA, INC.
101 MARIETTA STREET NW, SUITE 2100
ATLANTA, GA 30303
PH: (678) 838-6000

TITLE:
YHS 50 FI ALUMINUM STOREFRONT
SYSTEM - OUTSIDE GLAZED
(HVHZ) (MISSILE LEVEL E IMPACT)
INSTALLATION & GENERAL NOTES


PREPARED BY:
BUILDING DROPS, INC.
1900 NE MIAMI COURT, STE. 2-15
MIAMI, FL 33132
PH: (954) 399-8478
FAX: (954) 744-4738
WEB: www.buildingdrops.com



REMARKS	BY	DATE
FBC CODE UPDATE	RV	07.12.17
MISC. UPDATES	SH	12.14.22
ANCHOR UPDATE	SH	02.10.26

THE INSTALLATION DETAILS DESCRIBED HEREIN ARE GENERIC AND MAY NOT REFLECT ACTUAL CONDITIONS FOR A SPECIFIC SITE. IF SITE CONDITIONS CAUSE INSTALLATION TO DEVIATE FROM THE REQUIREMENTS DETAILED HEREIN, A LICENSED ENGINEER OR ARCHITECT SHALL PREPARE SITE SPECIFIC DOCUMENTS FOR USE WITH THIS DOCUMENT.

Digitally signed by Hermes F. Norero, P.E.
Reason: I am approving this document
Date: 2026.02.12 12:34:36 -06'00'

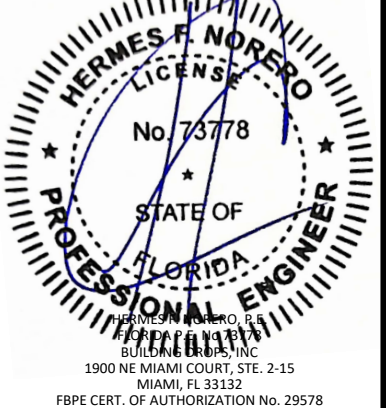

FL #:

FL14218

DATE: 11.23.16

DWG. BY: LMS

CHK. BY: HFN


SCALE: NTS

DWG. #: YKK191

SHEET:



1

c:\users\sebastian\hereros\building drops, inc\building drops, inc\projects\ykk ap america, inc\fb-26-0123 - fl14218 yhs 50 tu pre-glazed storefront systems\dwgs\y\ykk191.dwg
2/10/2026 4:21 PM

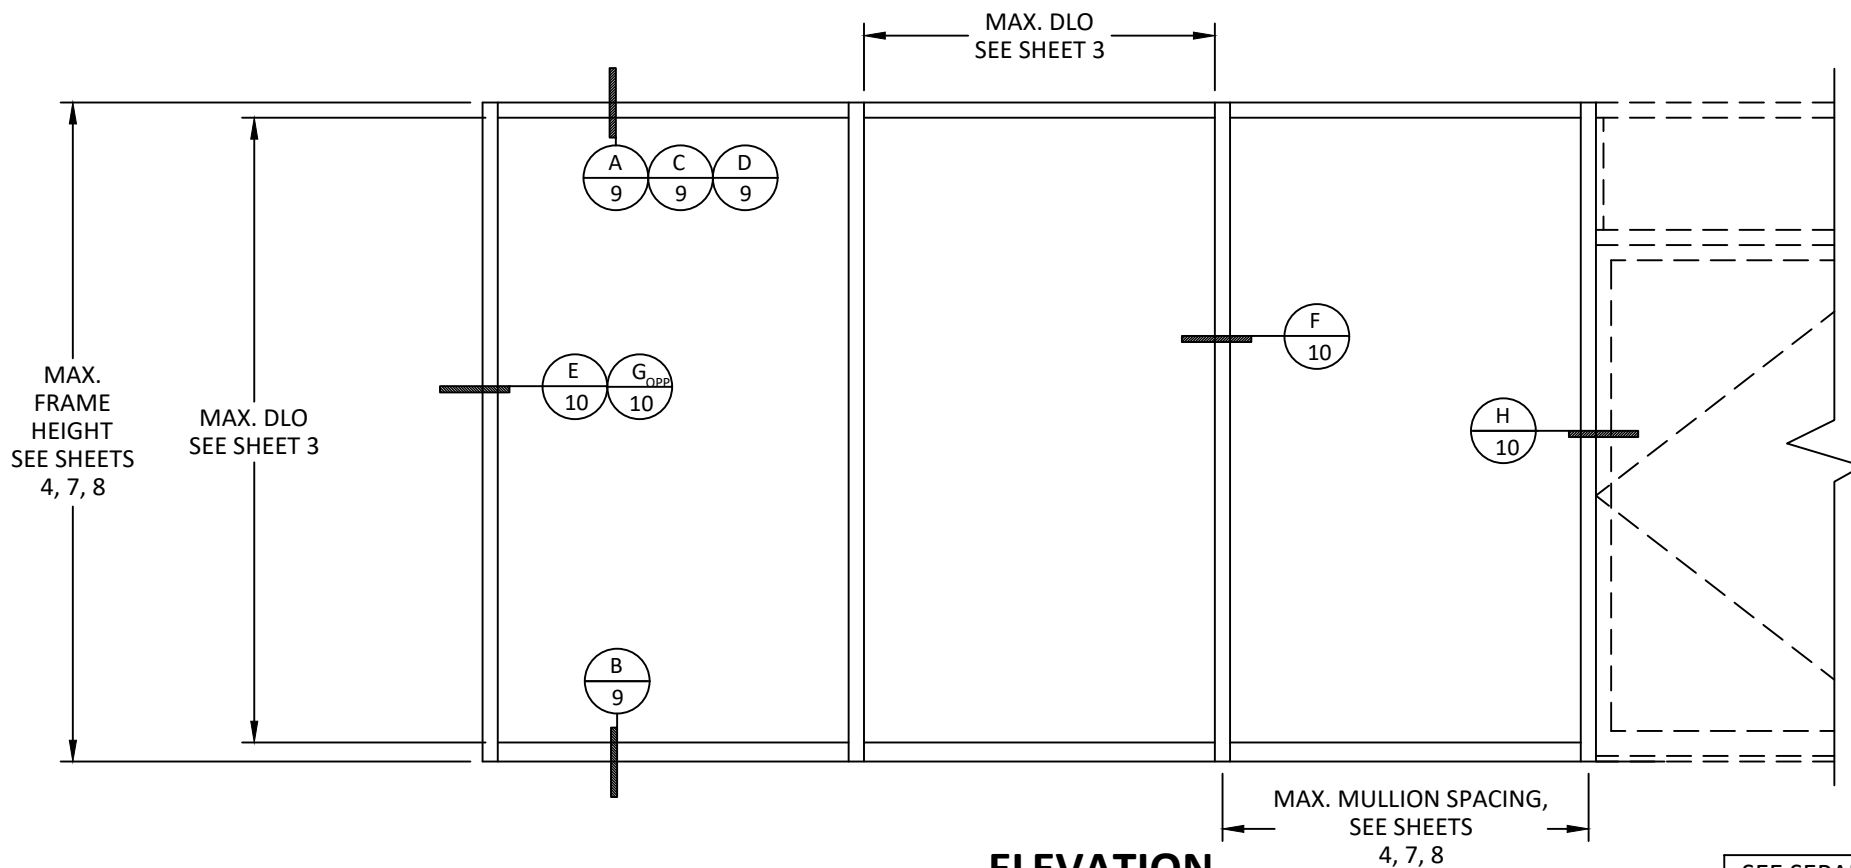

ELEVATION
TYPICAL YHS 50 FI STOREFRONT


SEE SEPARATE DOOR APPROVAL FOR DOOR RATING & DETAILS.
LOWER DESIGN PRESSURE FROM STOREFRONT OR DOOR APPROVAL WILL APPLY TO ENTIRE SYSTEM.

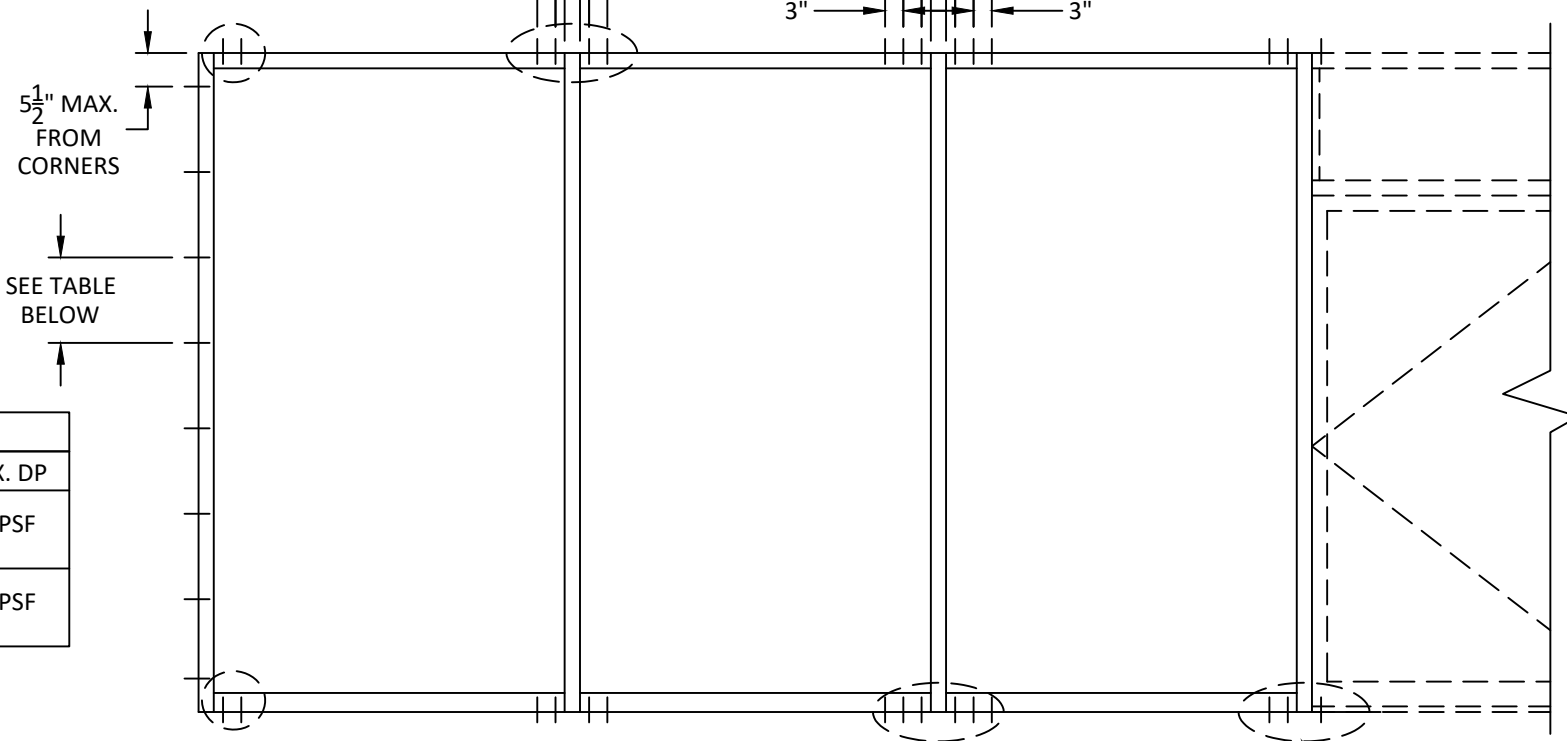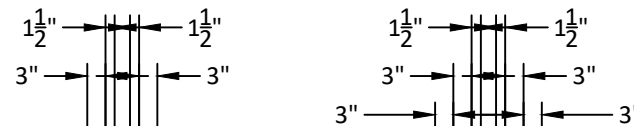


JAMB ANCHOR SPACING		
ANCHOR TYPE	MAX. SPACING	MAX. DP
A OR B	18.75"	65 PSF
C, E OR D	13"	
A OR B	13.5"	90 PSF
C, E OR D	9.375"	

TYPICAL ANCHOR LAYOUT

FOR DOOR ADJACENT
MULLION ANCHOR
REQUIREMENTS SEE
SHEETS 7 & 8

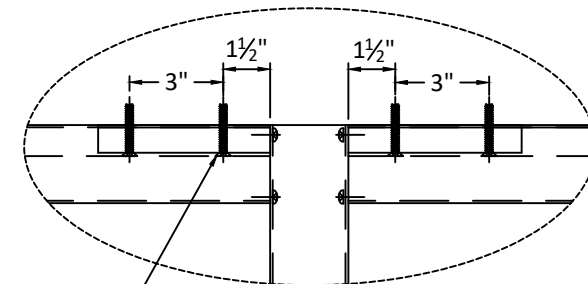

ANCHORS, TYPE A, B, C, D OR E
SEE SHEETS 5, 6, & 6A FOR QUANTITIES
AND SHEET 9 FOR DESCRIPTION

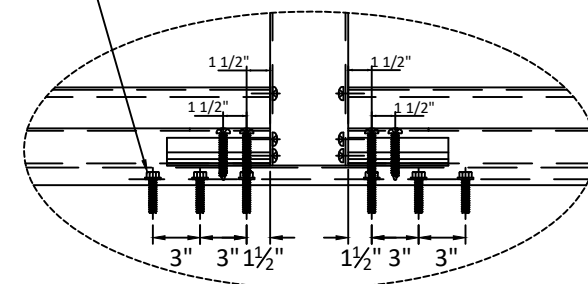

ANCHORS, TYPE A, B, C, D OR E
SEE SHEETS 5, 6, & 6A FOR QUANTITIES AND
SHEET 9 FOR DESCRIPTION



YKK AP AMERICA, INC.
101 MARIETTA STREET NW, SUITE 2100
ATLANTA, GA 30303
PH: (678) 838-6000


TITLE: YHS 50 FI ALUMINUM STOREFRONT
SYSTEM - OUTSIDE GLAZED
(HVHZ) (MISSILE LEVEL E IMPACT)
ELEVATION &
ANCHOR LAYOUT

PREPARED BY:
BUILDING DROPS, INC.
1900 NE MIAMI COURT, STE. 2-15
MIAMI, FL 33132
PH: (954) 399-8478
FAX: (954) 744-4738
WEB: www.buildingdrops.com



REMARKS	BY	DATE
FBC CODE UPDATE	RV	07.12.17
MISC. UPDATES	SH	12.14.22
ANCHOR UPDATE	SH	02.10.26

THE INSTALLATION DETAILS DESCRIBED HEREIN ARE GENERIC
AND MAY NOT REFLECT ACTUAL CONDITIONS FOR A SPECIFIC
SITE. IF SITE CONDITIONS CAUSE INSTALLATION TO DEVIATE
FROM THE REQUIREMENTS DETAILED HEREIN, A LICENSED
ENGINEER OR ARCHITECT SHALL PREPARE SITE SPECIFIC
DOCUMENTS FOR USE WITH THIS DOCUMENT.

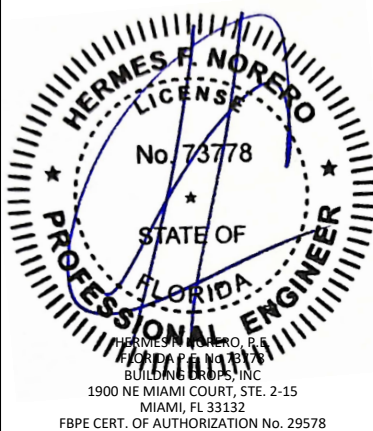

FL #:	FL14218
DATE:	11.23.16
DWG. BY:	LMS
CHK. BY:	HFN
SCALE:	NTS
DWG. #:	YKK191
SHEET:	2


c:\users\sebastianherrerros\building drops, inc\building drops, inc\common\projects\ykk ap america, inc\fbc-26-0123 - fl14218 yns 50 tu pre-glazed storefront systems\dwgs\fl\ykk191.dwg
2/10/2026 4:21 PM

GLASS TYPES

MISSILE LEVEL E IMPACT

GLASS LOAD CAPACITY (PSF)			
DAYLIGHT OPENING (IN)		GLASS TYPE A	
DLO WIDTH	DLO HEIGHT	EXT. (+)	INT. (-)
27.5	54.375	70.0	90.0
33.5		70.0	90.0
39.5		70.0	90.0
45.5		70.0	90.0
51.5		70.0	90.0
57.5		70.0	90.0
63.5	60.375	70.0	90.0
69.5		70.0	90.0
27.5		70.0	90.0
33.5		70.0	90.0
39.5		70.0	90.0
45.5		70.0	90.0
51.5		70.0	90.0
57.5		70.0	90.0
63.5	66.375	70.0	90.0
69.5		70.0	90.0
27.5		70.0	90.0
33.5		70.0	90.0
39.5		70.0	90.0
45.5		70.0	90.0
51.5	72.375	70.0	90.0
57.5		70.0	90.0
63.5		63.4	81.5
69.5		63.5	81.6
27.5		70.0	90.0
33.5		70.0	90.0
39.5	78.375	70.0	90.0
45.5		70.0	90.0
51.5		70.0	90.0
57.5		70.0	90.0
63.5		63.4	81.5
69.5		57.9	74.5
27.5	84.375	70.0	90.0
33.5		70.0	90.0
39.5		70.0	90.0
45.5		70.0	90.0
51.5		70.0	90.0
57.5		70.0	90.0
63.5		63.4	81.5
69.5		57.9	74.5

GLASS LOAD CAPACITY (PSF)			
DAYLIGHT OPENING (IN)		GLASS TYPE A	
DLO WIDTH	DLO HEIGHT	EXT. (+)	INT. (-)
27.5	90.3750	70.0	90.0
33.5		70.0	90.0
39.5		70.0	90.0
45.5		70.0	90.0
51.5		70.0	90.0
57.5		70.0	90.0
63.5	96.3750	63.4	81.5
69.5		57.9	74.5
27.5		70.0	90.0
33.5		70.0	90.0
39.5		70.0	90.0
45.5		70.0	90.0
51.5	102.375	70.0	90.0
57.5		70.0	90.0
63.5		63.4	81.5
66.5		60.5	77.8
27.5		70.0	90.0
33.5		70.0	90.0
39.5	108.375	70.0	90.0
45.5		70.0	90.0
51.5		70.0	90.0
57.5		70.0	90.0
60.5		66.5	85.5
27.5		70.0	90.0
33.5	114.375	70.0	90.0
39.5		70.0	90.0
45.5		70.0	90.0
51.5		70.0	90.0
57.5		70.0	90.0
63.5		70.0	90.0

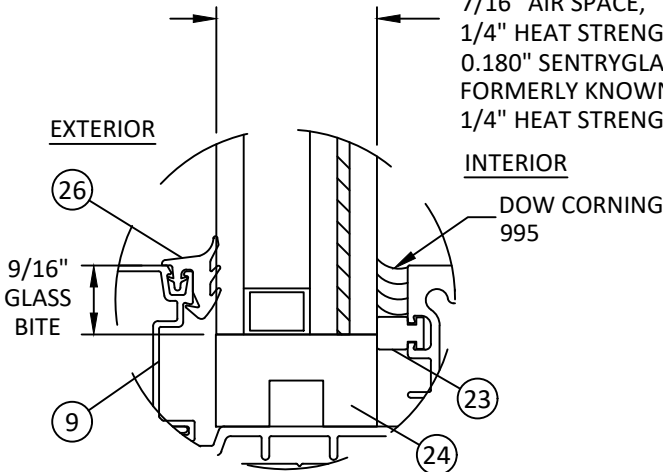


GLAZING DETAIL A
(WET GLAZED)

- * NOTE:
- GLASS CAPACITIES ON THIS SHEET ARE BASED ON ASTM E1300 (3 SEC. GUSTS) AND CHAPTER 17 OF THE CURRENT FBC FOR SIZES OTHER THAN TESTED.
 - SETTING BLOCK DUROMETER HARDNESS OF 70-90 (SHORE A) AS REFERENCED IN CHAPTER 24.
 - SETTING BLOCKS TO BE LOCATED AT 1/4 SPAN LENGTH FOR GLASS WIDER THAN 36" AS PER CHAPTER 24.
 - D.L.O. MAY NOT EXCEED MAX DIMENSIONS IN GLASS CHARTS FOR GLASS TYPE.

DAYLITE OPENING DIMENSIONS:
DAYLITE OPENING WIDTH:
• NOMINAL PANEL WIDTH - 2.500"
DAYLITE OPENING HEIGHT:
• FRAME HEIGHT - 5.625"

1-5/16" O.A. INSULATED LAMINATED GLASS CONSISTING OF:
1/4" TEMPERED GLASS,
7/16" AIR SPACE,
1/4" HEAT STRENGTHENED GLASS,
0.180" SENTRYGLAS BY KURARAY, FORMERLY KNOWN AS SGP BY DUPONT, 1/4" HEAT STRENGTHENED GLASS

ALUMINUM BOX SPACER:
AROUND THE PERIMETER OF THE GLASS.
PRIMARY SEALANT:
POLYISOBUTYLENE (PIB).
SECONDARY SEALANT:
STRUCTURAL SILICONE INTENDED FOR FABRICATION OF INSULATED GLASS UNITS.

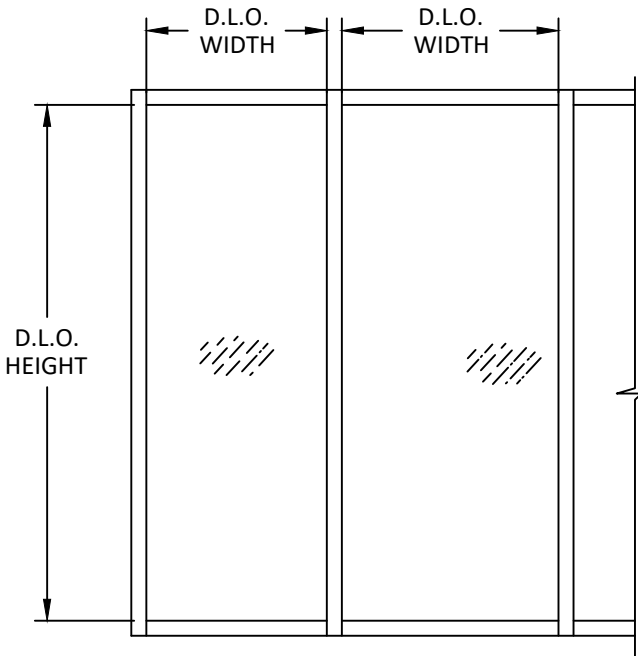

YKK AP AMERICA, INC.
101 MARIETTA STREET NW, SUITE 2100
ATLANTA, GA 30303
PH: (678) 838-6000

TITLE:
YHS 50 FI ALUMINUM STOREFRONT SYSTEM - OUTSIDE GLAZED (HVHZ) (MISSILE LEVEL E IMPACT)
MISSILE LEVEL E GLAZING DETAILS

PREPARED BY:
BUILDING DROPS, INC.
1900 NE MIAMI COURT, STE. 2-15
MIAMI, FL 33132
PH: (954) 399-8478
FAX: (954) 744-4738
WEB: www.buildingdrops.com



REMARKS	BY	DATE
FBC CODE UPDATE	RV	07.12.17
MISC. UPDATES	SH	12.14.22
ANCHOR UPDATE	SH	02.10.26

THE INSTALLATION DETAILS DESCRIBED HEREIN ARE GENERIC AND MAY NOT REFLECT ACTUAL CONDITIONS FOR A SPECIFIC SITE. IF SITE CONDITIONS CAUSE INSTALLATION TO DEVIATE FROM THE REQUIREMENTS DETAILED HEREIN, A LICENSED ENGINEER OR ARCHITECT SHALL PREPARE SITE SPECIFIC DOCUMENTS FOR USE WITH THIS DOCUMENT.



FL #:
FL14218

DATE: 11.23.16

DWG. BY: LMS
CHK. BY: HFN

SCALE: NTS

DWG. #: YKK191

SHEET:

3

ANCHOR TYPE 'A & B' TABLES

ANCHOR LOAD CAPACITY - PSF EXT. (+) & INT. (-)					
NOMINAL DIMS. (IN)		ANCHOR TYPE 'A'		ANCHOR TYPE 'B'	
WIDTH (W)	FRAME HEIGHT	A2	A3	B2	B3
30	72	90.0	90.0	90.0	90.0
33		90.0	90.0	90.0	90.0
36		90.0	90.0	90.0	90.0
39		90.0	90.0	90.0	90.0
42		90.0	90.0	90.0	90.0
45		90.0	90.0	90.0	90.0
48		90.0	90.0	90.0	90.0
51		90.0	90.0	90.0	90.0
54		90.0	90.0	90.0	90.0
57		90.0	90.0	90.0	90.0
60		90.0	90.0	90.0	90.0
63		90.0	90.0	90.0	90.0
66		90.0	90.0	89.4	90.0
69		90.0	90.0	85.5	90.0
72		90.0	90.0	81.9	90.0
30	78	90.0	90.0	90.0	90.0
33		90.0	90.0	90.0	90.0
36		90.0	90.0	90.0	90.0
39		90.0	90.0	90.0	90.0
42		90.0	90.0	90.0	90.0
45		90.0	90.0	90.0	90.0
48		90.0	90.0	90.0	90.0
51		90.0	90.0	90.0	90.0
54		90.0	90.0	90.0	90.0
57		90.0	90.0	90.0	90.0
60		90.0	90.0	90.0	90.0
63		90.0	90.0	86.4	90.0
66		90.0	90.0	82.5	90.0
69		90.0	90.0	78.9	90.0
72		88.5	90.0	75.6	90.0
30	84	90.0	90.0	90.0	90.0
33		90.0	90.0	90.0	90.0
36		90.0	90.0	90.0	90.0
39		90.0	90.0	90.0	90.0
42		90.0	90.0	90.0	90.0
45		90.0	90.0	90.0	90.0
48		90.0	90.0	90.0	90.0
51		90.0	90.0	90.0	90.0
54		90.0	90.0	90.0	90.0
57		90.0	90.0	88.7	90.0
60		90.0	90.0	84.3	90.0
63		90.0	90.0	80.2	90.0
66		89.6	90.0	76.6	90.0
69		85.7	90.0	73.3	90.0
72		82.1	90.0	70.2	90.0



ANCHOR LOAD CAPACITY - PSF EXT. (+) & INT. (-)					
NOMINAL DIMS. (IN)		ANCHOR TYPE 'A'		ANCHOR TYPE 'B'	
WIDTH (W)	FRAME HEIGHT	A2	A3	B2	B3
30	90	90.0	90.0	90.0	90.0
33		90.0	90.0	90.0	90.0
36		90.0	90.0	90.0	90.0
39		90.0	90.0	90.0	90.0
42		90.0	90.0	90.0	90.0
45		90.0	90.0	90.0	90.0
48		90.0	90.0	90.0	90.0
51		90.0	90.0	90.0	90.0
54		90.0	90.0	87.4	90.0
57		90.0	90.0	82.8	90.0
60		90.0	90.0	78.6	90.0
63		87.6	90.0	74.9	90.0
66		83.6	90.0	71.5	90.0
69		80.0	90.0	68.4	90.0
72		76.7	90.0	65.5	90.0
30	96	90.0	90.0	90.0	90.0
33		90.0	90.0	90.0	90.0
36		90.0	90.0	90.0	90.0
39		90.0	90.0	90.0	90.0
42		90.0	90.0	90.0	90.0
45		90.0	90.0	90.0	90.0
48		90.0	90.0	90.0	90.0
51		90.0	90.0	86.7	90.0
54		90.0	90.0	81.9	90.0
57		90.0	90.0	77.6	90.0
60		86.3	90.0	73.7	90.0
63		82.1	90.0	70.2	90.0
66		78.4	90.0	67.0	90.0
69		75.0	90.0	64.1	90.0
72		71.9	90.0	61.4	90.0
30	102	90.0	90.0	90.0	90.0
33		90.0	90.0	90.0	90.0
36		90.0	90.0	90.0	90.0
39		90.0	90.0	90.0	90.0
42		90.0	90.0	90.0	90.0
45		90.0	90.0	90.0	90.0
48		90.0	90.0	86.7	90.0
51		90.0	90.0	81.6	90.0
54		90.0	90.0	77.1	90.0
57		85.4	90.0	73.0	90.0
60		81.2	90.0	69.4	90.0
63		77.3	90.0	66.1	90.0
66		73.8	90.0	63.1	90.0
69		70.6	90.0	60.3	90.0

ANCHOR LOAD CAPACITY - PSF EXT. (+) & INT. (-)					
NOMINAL DIMS. (IN)		ANCHOR TYPE 'A'		ANCHOR TYPE 'B'	
WIDTH (W)	FRAME HEIGHT	A2	A3	B2	B3
30	108	90.0	90.0	90.0	90.0
33		90.0	90.0	90.0	90.0
36		90.0	90.0	90.0	90.0
39		90.0	90.0	90.0	90.0
42		90.0	90.0	90.0	90.0
45		90.0	90.0	87.4	90.0
48		90.0	90.0	81.9	90.0
51		90.0	90.0	77.1	90.0
54		85.2	90.0	72.8	90.0
57		80.7	90.0	69.0	90.0
60		76.7	90.0	65.5	90.0
63		73.0	90.0	62.4	90.0
66		69.7	90.0	59.6	89.4
30	114	90.0	90.0	90.0	90.0
33		90.0	90.0	90.0	90.0
36		90.0	90.0	90.0	90.0
39		90.0	90.0	90.0	90.0
42		90.0	90.0	88.7	90.0
45		90.0	90.0	82.8	90.0
48		90.0	90.0	77.6	90.0
51		85.4	90.0	73.0	90.0
54		80.7	90.0	69.0	90.0
57		76.5	90.0	65.3	90.0
60		72.6	90.0	62.1	90.0
63		69.2	90.0	59.1	88.7
30	120	90.0	90.0	90.0	90.0
33		90.0	90.0	90.0	90.0
36		90.0	90.0	90.0	90.0
39		90.0	90.0	90.0	90.0
42		90.0	90.0	84.3	90.0
45		90.0	90.0	78.6	90.0
48		86.3	90.0	73.7	90.0
51		81.2	90.0	69.4	90.0
54		76.7	90.0	65.5	90.0
57		72.6	90.0	62.1	90.0
60		69.0	90.0	59.0	88.5

ANCHORS TYPES: SEE SHEET 14 FOR DESCRIPTION

- A2 = (2) ANCHORS TYPE 'A' AT JAMB OR EACH SIDE OF MULLION
A3 = (3) ANCHORS TYPE 'A' AT JAMB OR EACH SIDE OF MULLION
B2 = (2) ANCHORS TYPE 'B' AT JAMB OR EACH SIDE OF MULLION
B3 = (3) ANCHORS TYPE 'B' AT JAMB OR EACH SIDE OF MULLION
B4 = (4) ANCHORS TYPE 'B' AT JAMB OR EACH SIDE OF MULLION

ALL OTHER ANCHORS TO BE SPACED AS PER ELEVATION

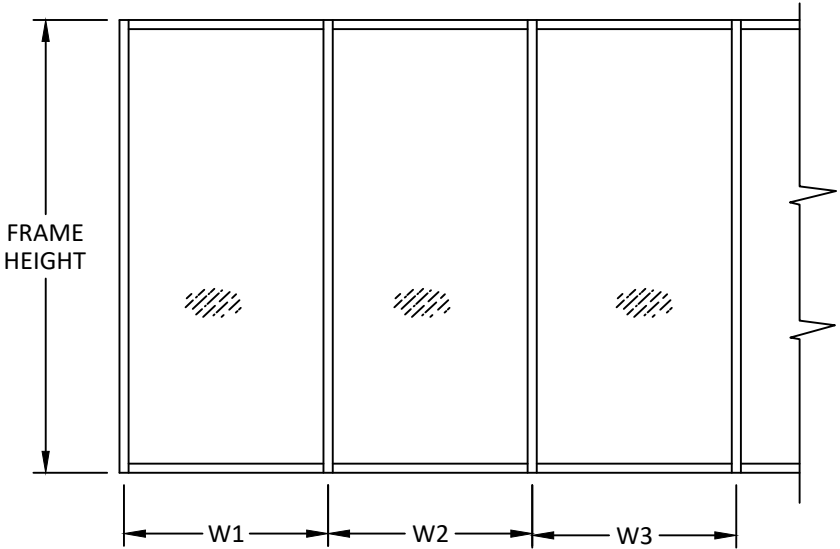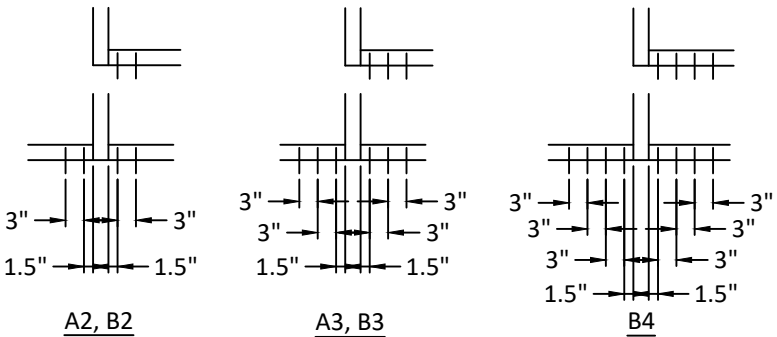

WIDTH (W) = W1 (JAMB)

WIDTH (W) = $\frac{W2 + W3}{2}$ (MULLION)



YKK AP AMERICA, INC.
101 MARIETTA STREET NW, SUITE 2100
ATLANTA, GA 30303
PH: (678) 838-6000

TITLE: YHS 50 FI ALUMINUM STOREFRONT
SYSTEM - OUTSIDE GLAZED
(HVHZ) (MISSILE LEVEL E IMPACT)


TYPE A & B ANCHOR TABLES

PREPARED BY: BUILDING DROPS, INC.
1900 NE MIAMI COURT, STE. 2-15
MIAMI, FL 33132
PH: (954) 399-8478
FAX: (954) 744-4738
WEB: www.buildingdrops.com



REMARKS	BY	DATE
FBC CODE UPDATE	RV	07.12.17
MISC. UPDATES	SH	12.14.22
ANCHOR UPDATE	SH	02.10.26

THE INSTALLATION DETAILS DESCRIBED HEREIN ARE GENERIC
AND MAY NOT REFLECT ACTUAL CONDITIONS FOR A SPECIFIC
SITE. IF SITE CONDITIONS CAUSE INSTALLATION TO DEVIATE
FROM THE REQUIREMENTS DETAILED HEREIN, A LICENSED
ENGINEER OR ARCHITECT SHALL PREPARE SITE SPECIFIC
DOCUMENTS FOR USE WITH THIS DOCUMENT.

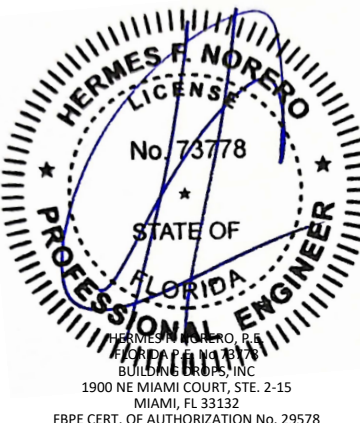

FL #:

FL14218

DATE: 11.23.16

DWG. BY: LMS

CHK. BY: HFN

SCALE: NTS

DWG. #: YKK191

SHEET:

5

[Page 5 of 12]

ANCHOR TYPE 'C & D' TABLES

ANCHOR LOAD CAPACITY - PSF EXT. (+) & INT (-)								
NOMINAL DIMS. (IN)		ANCHOR TYPE 'C'			ANCHOR TYPE 'D'			
WIDTH (W)	FRAME HEIGHT	C2	C3	C4	D2	D3	D4	D5
30	72	90.0	90.0	90.0	90.0	90.0	90.0	90.0
33		90.0	90.0	90.0	90.0	90.0	90.0	90.0
36		90.0	90.0	90.0	88.9	90.0	90.0	90.0
39		90.0	90.0	90.0	82.1	90.0	90.0	90.0
42		90.0	90.0	90.0	76.2	90.0	90.0	90.0
45		90.0	90.0	90.0	71.1	90.0	90.0	90.0
48		90.0	90.0	90.0	66.7	90.0	90.0	90.0
51		90.0	90.0	90.0	62.7	90.0	90.0	90.0
54		85.2	90.0	90.0	59.3	88.9	90.0	90.0
57		80.8	90.0	90.0	56.1	84.2	90.0	90.0
60		76.7	90.0	90.0	53.3	80.0	90.0	90.0
63		73.1	90.0	90.0	50.8	76.2	90.0	90.0
66		69.7	90.0	90.0	48.5	72.7	90.0	90.0
69		66.7	90.0	90.0	46.4	69.6	90.0	90.0
72		63.9	90.0	90.0	44.4	66.7	88.9	90.0
30	78	90.0	90.0	90.0	90.0	90.0	90.0	90.0
33		90.0	90.0	90.0	89.5	90.0	90.0	90.0
36		90.0	90.0	90.0	82.1	90.0	90.0	90.0
39		90.0	90.0	90.0	75.7	90.0	90.0	90.0
42		90.0	90.0	90.0	70.3	90.0	90.0	90.0
45		90.0	90.0	90.0	65.6	90.0	90.0	90.0
48		88.5	90.0	90.0	61.5	90.0	90.0	90.0
51		83.3	90.0	90.0	57.9	86.9	90.0	90.0
54		78.7	90.0	90.0	54.7	82.1	90.0	90.0
57		74.5	90.0	90.0	51.8	77.7	90.0	90.0
60		70.8	90.0	90.0	49.2	73.8	90.0	90.0
63		67.4	90.0	90.0	46.9	70.3	90.0	90.0
66		64.4	90.0	90.0	44.8	67.1	89.5	90.0
69		61.6	90.0	90.0	42.8	64.2	85.6	90.0
72		59.0	88.5	90.0	41.0	61.5	82.1	90.0
30	84	90.0	90.0	90.0	90.0	90.0	90.0	90.0
33		90.0	90.0	90.0	83.1	90.0	90.0	90.0
36		90.0	90.0	90.0	76.2	90.0	90.0	90.0
39		90.0	90.0	90.0	70.3	90.0	90.0	90.0
42		90.0	90.0	90.0	65.3	90.0	90.0	90.0
45		87.7	90.0	90.0	61.0	90.0	90.0	90.0
48		82.2	90.0	90.0	57.1	85.7	90.0	90.0
51		77.4	90.0	90.0	53.8	80.7	90.0	90.0
54		73.1	90.0	90.0	50.8	76.2	90.0	90.0
57		69.2	90.0	90.0	48.1	72.2	90.0	90.0
60		65.8	90.0	90.0	45.7	68.6	90.0	90.0
63		62.6	90.0	90.0	43.5	65.3	87.1	90.0
66		59.8	89.7	90.0	41.6	62.3	83.1	90.0
69		57.2	85.8	90.0	39.8	59.6	79.5	90.0
72		54.8	82.2	90.0	38.1	57.1	76.2	90.0



ANCHOR LOAD CAPACITY - PSF EXT. (+) & INT (-)									
NOMINAL DIMS. (IN)		ANCHOR TYPE 'C'			ANCHOR TYPE 'D'				
WIDTH (W)	FRAME HEIGHT	C2	C3	C4	D2	D3	D4	D5	D6
30	90	90.0	90.0	90.0	85.3	90.0	90.0	90.0	90.0
33		90.0	90.0	90.0	77.6	90.0	90.0	90.0	90.0
36		90.0	90.0	90.0	71.1	90.0	90.0	90.0	90.0
39		90.0	90.0	90.0	65.6	90.0	90.0	90.0	90.0
42		87.7	90.0	90.0	61.0	90.0	90.0	90.0	90.0
45		81.8	90.0	90.0	56.9	85.3	90.0	90.0	90.0
48		76.7	90.0	90.0	53.3	80.0	90.0	90.0	90.0
51		72.2	90.0	90.0	50.2	75.3	90.0	90.0	90.0
54		68.2	90.0	90.0	47.4	71.1	90.0	90.0	90.0
57		64.6	90.0	90.0	44.9	67.4	89.8	90.0	90.0
60		61.4	90.0	90.0	42.7	64.0	85.3	90.0	90.0
63		58.5	87.7	90.0	40.6	61.0	81.3	90.0	90.0
66		55.8	83.7	90.0	38.8	58.2	77.6	90.0	90.0
69		53.4	80.1	90.0	37.1	55.7	74.2	90.0	90.0
72		51.1	76.7	90.0	35.6	53.3	71.1	88.9	90.0
30	96	90.0	90.0	90.0	80.0	90.0	90.0	90.0	90.0
33		90.0	90.0	90.0	72.7	90.0	90.0	90.0	90.0
36		90.0	90.0	90.0	66.7	90.0	90.0	90.0	90.0
39		88.5	90.0	90.0	61.5	90.0	90.0	90.0	90.0
42		82.2	90.0	90.0	57.1	85.7	90.0	90.0	90.0
45		76.7	90.0	90.0	53.3	80.0	90.0	90.0	90.0
48		71.9	90.0	90.0	50.0	75.0	90.0	90.0	90.0
51		67.7	90.0	90.0	47.1	70.6	90.0	90.0	90.0
54		63.9	90.0	90.0	44.4	66.7	88.9	90.0	90.0
57		60.6	90.0	90.0	42.1	63.2	84.2	90.0	90.0
60		57.5	86.3	90.0	40.0	60.0	80.0	90.0	90.0
63		54.8	82.2	90.0	38.1	57.1	76.2	90.0	90.0
66		52.3	78.5	90.0	36.4	54.5	72.7	90.0	90.0
69		50.0	75.1	90.0	34.8	52.2	69.6	87.0	90.0
72		48.0	71.9	90.0	33.3	50.0	66.7	83.3	90.0
30	102	90.0	90.0	90.0	75.3	90.0	90.0	90.0	90.0
33		90.0	90.0	90.0	68.4	90.0	90.0	90.0	90.0
36		90.0	90.0	90.0	62.7	90.0	90.0	90.0	90.0
39		83.3	90.0	90.0	57.9	86.9	90.0	90.0	90.0
42		77.4	90.0	90.0	53.8	80.7	90.0	90.0	90.0
45		72.2	90.0	90.0	50.2	75.3	90.0	90.0	90.0
48		67.7	90.0	90.0	47.1	70.6	90.0	90.0	90.0
51		63.7	90.0	90.0	44.3	66.4	88.6	90.0	90.0
54		60.2	90.0	90.0	41.8	62.7	83.7	90.0	90.0
57		57.0	85.5	90.0	39.6	59.4	79.3	90.0	90.0
60		54.2	81.2	90.0	37.6	56.5	75.3	90.0	90.0
63		51.6	77.4	90.0	35.9	53.8	71.7	89.6	90.0
66		49.2	73.8	90.0	34.2	51.3	68.4	85.6	90.0
69		47.1	70.6	90.0	32.7	49.1	65.5	81.8	90.0

ANCHOR LOAD CAPACITY - PSF EXT. (+) & INT (-)									
NOMINAL DIMS. (IN)		ANCHOR TYPE 'C'			ANCHOR TYPE 'D'				
WIDTH (W)	FRAME HEIGHT	C2	C3	C4	D2	D3	D4	D5	D6
30	108	90.0	90.0	90.0	71.1	90.0	90.0	90.0	90.0
33		90.0	90.0	90.0	64.6	90.0	90.0	90.0	90.0
36		85.2	90.0	90.0	59.3	88.9	90.0	90.0	90.0
39		78.7	90.0	90.0	54.7	82.1	90.0	90.0	90.0
42		73.1	90.0	90.0	50.8	76.2	90.0	90.0	90.0
45		68.2	90.0	90.0	47.4	71.1	90.0	90.0	90.0
48		63.9	90.0	90.0	44.4	66.7	88.9	90.0	90.0
51		60.2	90.0	90.0	41.8	62.7	83.7	90.0	90.0
54		56.8	85.2	90.0	39.5	59.3	79.0	90.0	90.0
57		53.8	80.8	90.0	37.4	56.1	74.9	90.0	90.0
60		51.1	76.7	90.0	35.6	53.3	71.1	88.9	90.0
63		48.7	73.1	90.0	33.9	50.8	67.7	84.7	90.0
66		46.5	69.7	90.0	32.3	48.5	64.6	80.8	90.0
30	114	90.0	90.0	90.0	67.4	90.0	90.0	90.0	90.0
33		88.1	90.0	90.0	61.2	90.0	90.0	90.0	90.0
36		80.8	90.0	90.0	56.1	84.2	90.0	90.0	90.0
39		74.5	90.0	90.0	51.8	77.7	90.0	90.0	90.0
42		69.2	90.0	90.0	48.1	72.2	90.0	90.0	90.0
45		64.6	90.0	90.0	44.9	67.4	89.8	90.0	90.0
48		60.6	90.0	90.0	42.1	63.2	84.2	90.0	90.0
51		57.0	85.5	90.0	39.6	59.4	79.3	90.0	90.0
54		53.8	80.8	90.0	37.4	56.1	74.9	90.0	90.0
57		51.0	76.5	90.0	35.5	53.2	70.9	88.6	90.0
60		48.5	72.7	90.0	33.7	50.5	67.4	84.2	90.0
63		46.1	69.2	90.0	32.1	48.1	64.2	80.2	90.0
30		120	90.0	90.0	90.0	64.0	90.0	90.0	90.0
33	83.7		90.0	90.0	58.2	87.3	90.0	90.0	90.0
36	76.7		90.0	90.0	53.3	80.0	90.0	90.0	90.0
39	70.8		90.0	90.0	49.2	73.8	90.0	90.0	90.0
42	65.8		90.0	90.0	45.7	68.6	90.0	90.0	90.0
45	61.4		90.0	90.0	42.7	64.0	85.3	90.0	90.0
48	57.5		86.3	90.0	40.0	60.0	80.0	90.0	90.0
51	54.2		81.2	90.0	37.6	56.5	75.3	90.0	90.0
54	51.1		76.7	90.0	35.6	53.3	71.1	88.9	90.0
57	48.5		72.7	90.0	33.7	50.5	67.4	84.2	90.0
60	46.0		69.0	90.0	32.0	48.0	64.0	80.0	90.0

ANCHORS TYPES: SEE SHEETS 14 FOR DESCRIPTION

E2 = (2) ANCHORS TYPE 'E' AT JAMB OR EACH SIDE OF MULLION
E3 = (3) ANCHORS TYPE 'E' AT JAMB OR EACH SIDE OF MULLION
E4 = (4) ANCHORS TYPE 'E' AT JAMB OR EACH SIDE OF MULLION
E5 = (5) ANCHORS TYPE 'E' AT JAMB OR EACH SIDE OF MULLION
E6 = (6) ANCHORS TYPE 'E' AT JAMB OR EACH SIDE OF MULLION
E7 = (7) ANCHORS TYPE 'E' AT JAMB OR EACH SIDE OF MULLION

ALL OTHER ANCHORS TO BE SPACED AS PER ELEVATION

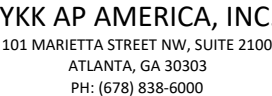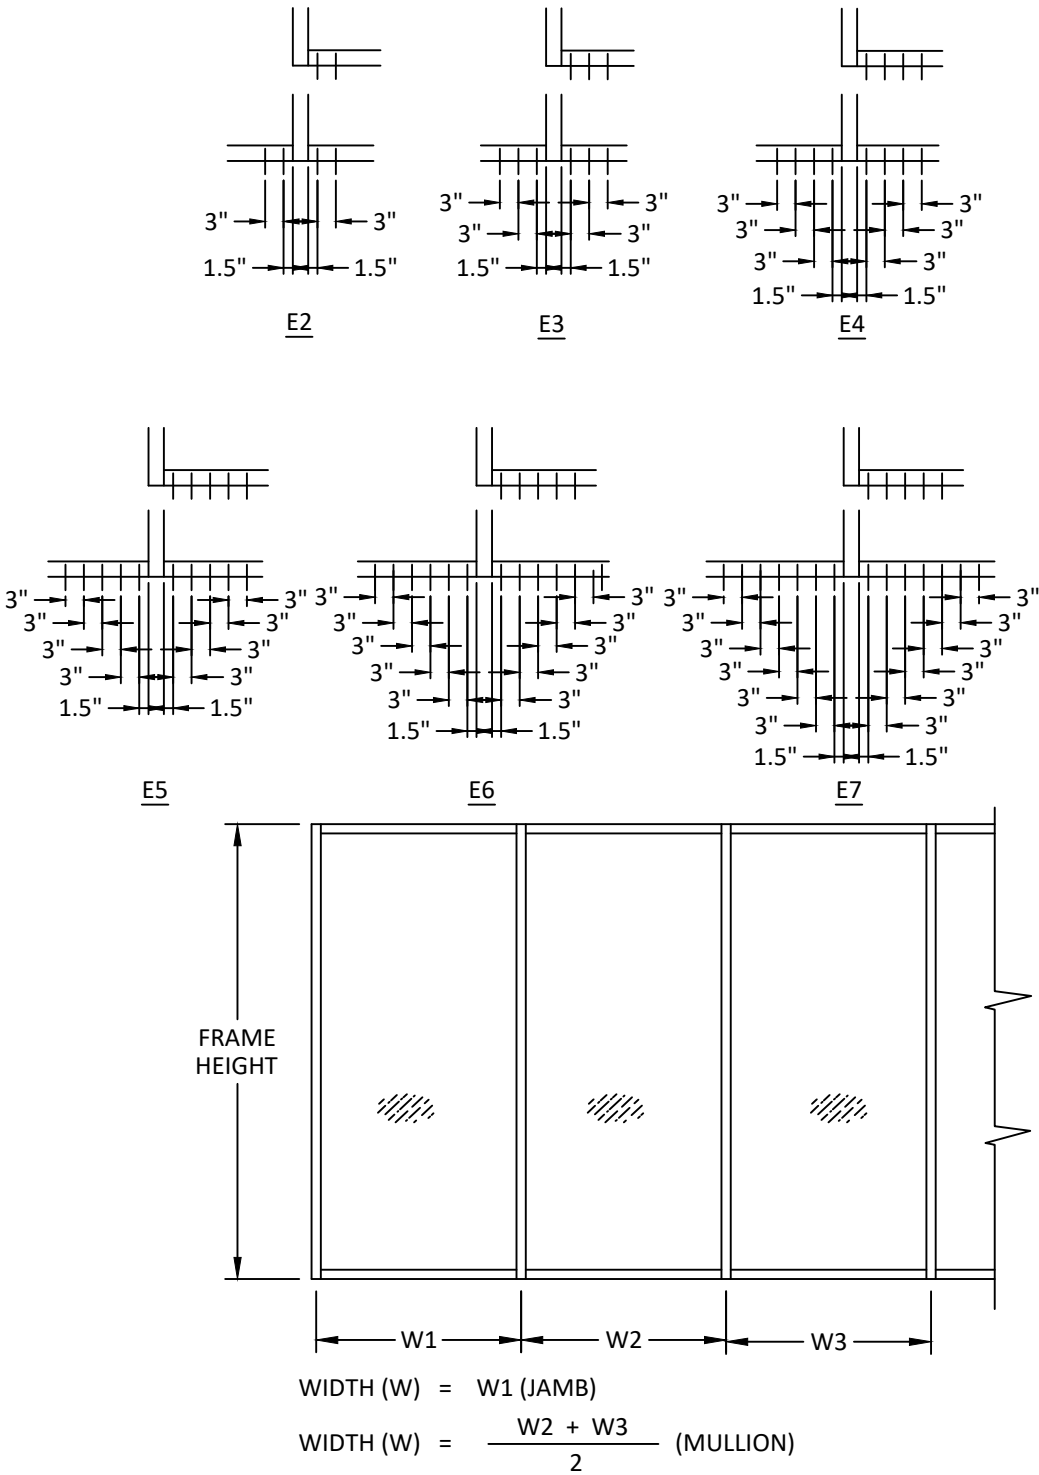

TITLE: YHS 50 FI ALUMINUM STOREFRONT
SYSTEM - OUTSIDE GLAZED
(HVHZ) (MISSILE LEVEL E IMPACT)

TYPE E ANCHOR TABLES


PREPARED BY:

0000 NE MIAMI COURT, STE. 2-15
MIAMI, FL 33132
PH: (954)399-8478
FAX: (954)744.4738
WEB: www.buildingdrops.com



REMARKS	BY	DATE
FBC CODE UPDATE	RV	07.12.17
MISC. UPDATES	SH	12.14.22
ANCHOR UPDATE	SH	02.10.26

THE INSTALLATION DETAILS DESCRIBED HEREIN ARE GENERIC AND MAY NOT REFLECT ACTUAL CONDITIONS FOR A SPECIFIC SITE. IF SITE CONDITIONS CAUSE INSTALLATION TO DEVIATE FROM THE REQUIREMENTS DETAILED HEREIN, A LICENSED ENGINEER OR ARCHITECT SHALL PREPARE SITE SPECIFIC DOCUMENTS FOR USE WITH THIS DOCUMENT.

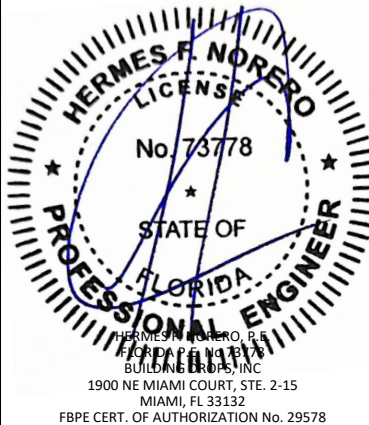

FL #:

FL14218

DATE: 11.23.16

DWG. BY:

LMS

CHK, BY:

HFN

SCALE: NTS

DWG. #: YKK191


SHEET:

6A



c:\users\sebastianhereros\building drops, inc\building drops, inc\projects\ykk ap america, inc\fb-26-0123 - fl14218 yns 50 tu pre-glazed storefront systems\dwgs\fykk191.dwg
2/10/2026 4:21 PM

DOOR MULLION LOAD & ANCHOR TABLES

DOOR MULLION LOAD CAPACITY (PSF)			
NOMINAL DIMS.		WITH STEEL REINF.	
WIDTH (W)	FRAME HEIGHT	EXT. (+)	INT. (-)
24	102	70.0	90.0
30		70.0	90.0
36		70.0	90.0
42		70.0	90.0
48		70.0	90.0
54		70.0	90.0
60		70.0	90.0
24	108	70.0	90.0
30		70.0	90.0
36		70.0	90.0
42		70.0	90.0
48		70.0	90.0
54		70.0	90.0
60		70.0	90.0
24	114	70.0	90.0
30		70.0	90.0
36		70.0	90.0
42		70.0	90.0
48		70.0	90.0
54		70.0	90.0
60		70.0	90.0
24	120	70.0	90.0
30		70.0	90.0
36		70.0	90.0
42		70.0	90.0
48		70.0	90.0
54		70.0	90.0
60		70.0	90.0

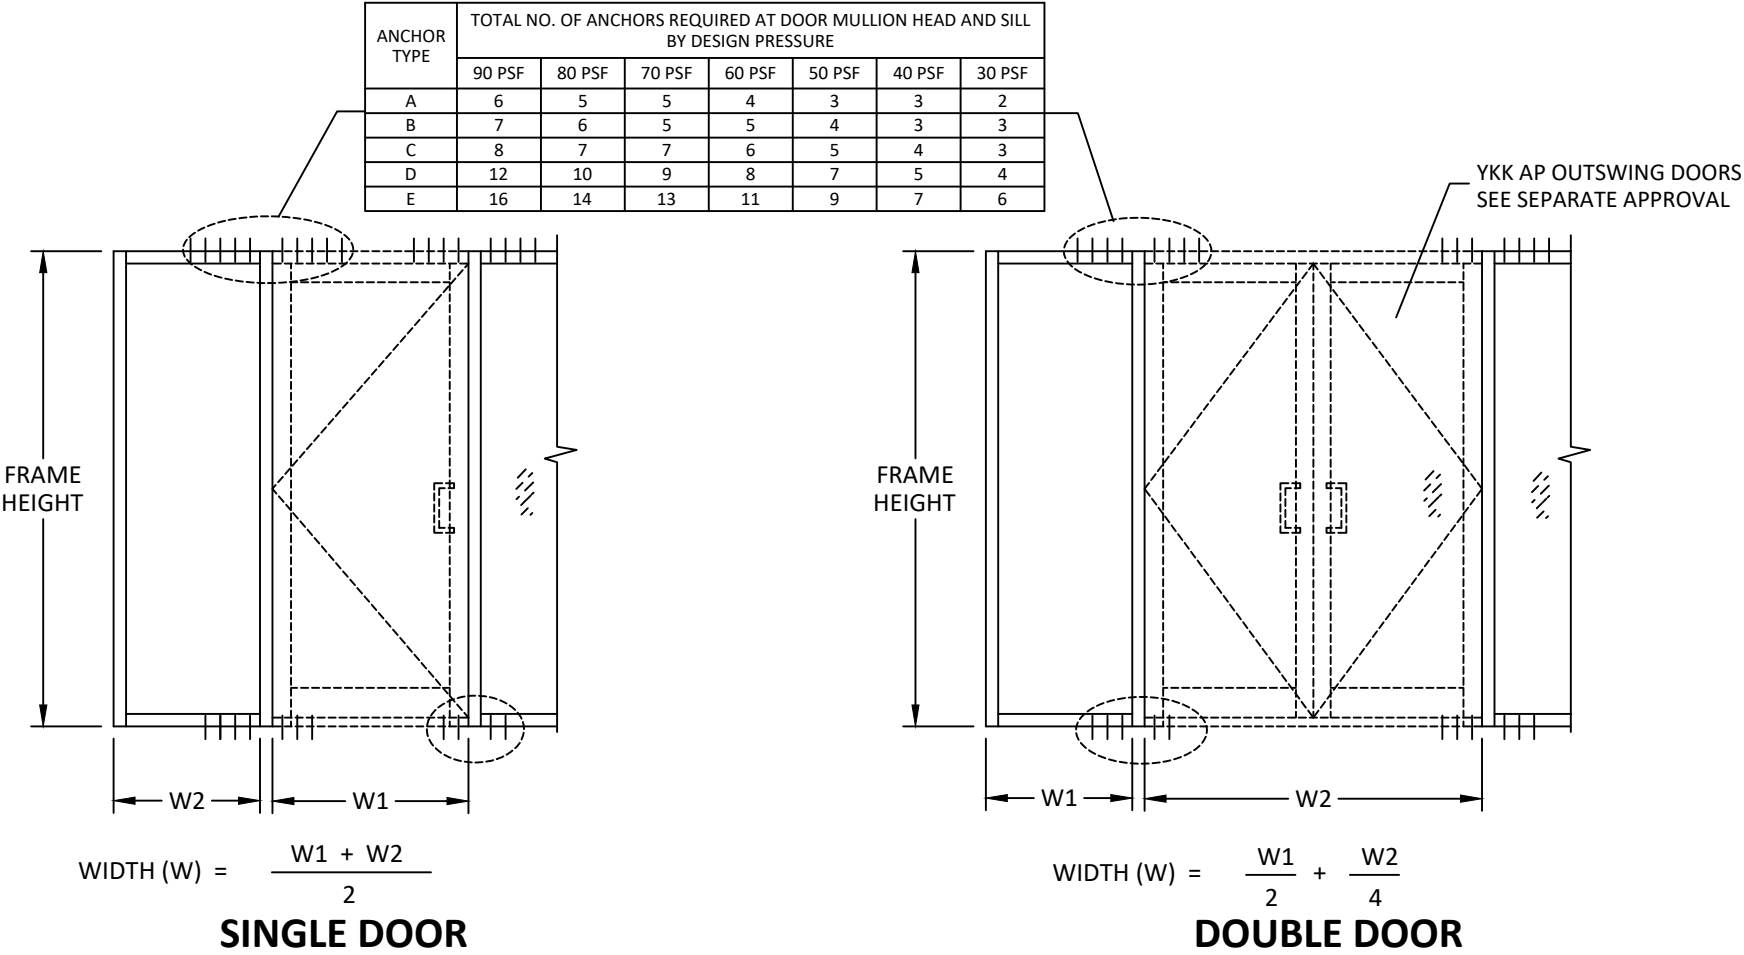

ANCHOR TYPE	TOTAL NO. OF ANCHORS REQUIRED AT DOOR MULLION HEAD AND SILL BY DESIGN PRESSURE						
	90 PSF	80 PSF	70 PSF	60 PSF	50 PSF	40 PSF	30 PSF
A	6	5	5	4	3	3	2
B	7	6	5	5	4	3	3
C	8	7	7	6	5	4	3
D	12	10	9	8	7	5	4
E	16	14	13	11	9	7	6

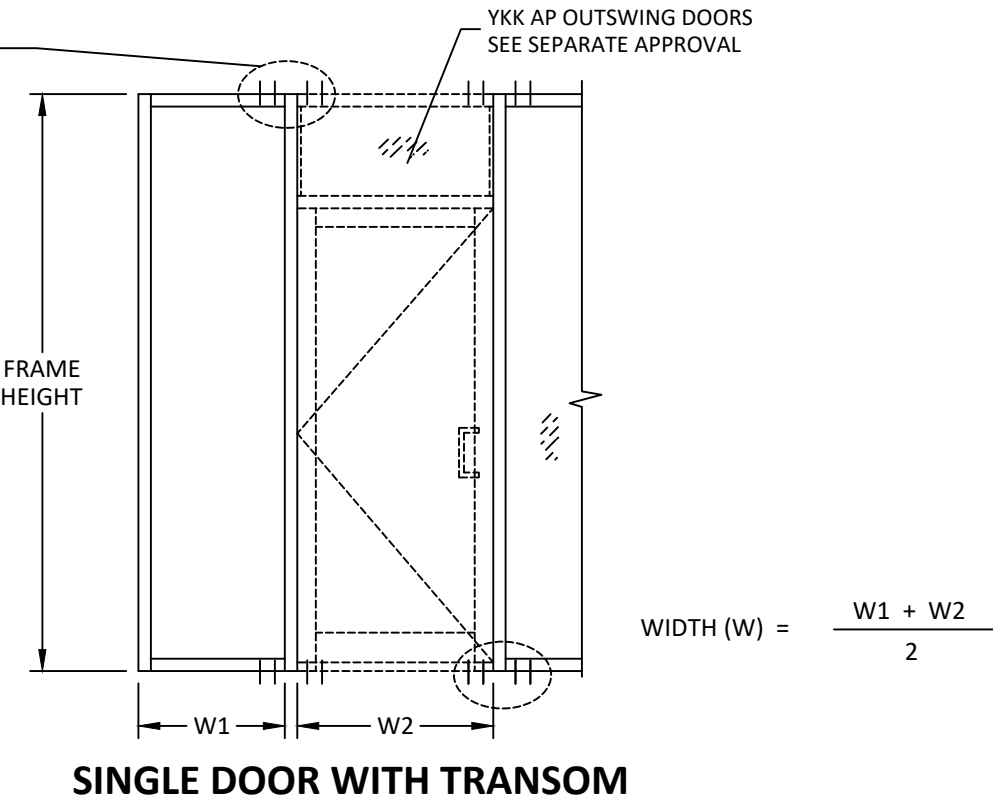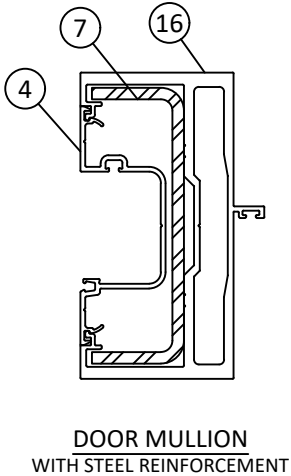

Quality
inspires™

YKK AP AMERICA, INC.
101 MARIETTA STREET NW, SUITE 2100
ATLANTA, GA 30303
PH: (678) 838-6000

TITLE:
YHS 50 FI ALUMINUM STOREFRONT
SYSTEM - OUTSIDE GLAZED
(HVHZ) (MISSILE LEVEL E IMPACT)

DOOR MULLION TABLES

PREPARED BY:
BUILDING DROPS, INC.
1900 NE MIAMI COURT, STE. 2-15
MIAMI, FL 33132
PH: (954) 399-8478
FAX: (954) 744-4738
WEB: www.buildingdrops.com

REMARKS	BY	DATE
FBC CODE UPDATE	RV	07.12.17
MISC. UPDATES	SH	12.14.22
ANCHOR UPDATE	SH	02.10.26

THE INSTALLATION DETAILS DESCRIBED HEREIN ARE GENERIC AND MAY NOT REFLECT ACTUAL CONDITIONS FOR A SPECIFIC SITE. IF SITE CONDITIONS CAUSE INSTALLATION TO DEVIATE FROM THE REQUIREMENTS DETAILED HEREIN, A LICENSED ENGINEER OR ARCHITECT SHALL PREPARE SITE SPECIFIC DOCUMENTS FOR USE WITH THIS DOCUMENT.

HERMES F. NORERO, P.E.
1900 NE MIAMI COURT, STE. 2-15
MIAMI, FL 33132
FBPE CERT. OF AUTHORIZATION No. 29578

FL #:
FL14218

DATE: **11.23.16**

DWG. BY: LMS	CHK. BY: HFN
------------------------	------------------------

SCALE: **NTS**

DWG. #: **YKK191**


SHEET:
7

[Page 8 of 12]

DOOR MULLION LOAD & ANCHOR TABLES


DOOR MULLION LOAD CAPACITY (PSF)				
NOMINAL DIMS.			WITH STEEL REINF.	
FRAME HEIGHT (IN.)	DOOR PANEL WIDTH - W1 (IN.)	SIDELITE WIDTH - W2 (IN.)	EXT. (+)	INT. (-)
96	36	30	70.0	90.0
		36	70.0	90.0
		42	70.0	90.0
		48	70.0	90.0
	42	30	70.0	90.0
		36	70.0	90.0
		42	70.0	90.0
		48	70.0	90.0
	48	30	70.0	90.0
		36	70.0	90.0
		42	70.0	90.0
		48	70.0	90.0
102	36	30	70.0	90.0
		36	70.0	90.0
		42	70.0	90.0
		48	70.0	90.0
	42	30	70.0	90.0
		36	70.0	90.0
		42	70.0	90.0
		48	70.0	90.0
	48	30	70.0	90.0
		36	70.0	90.0
		42	70.0	90.0
		48	70.0	90.0
108	36	30	70.0	90.0
		36	70.0	90.0
		42	70.0	90.0
		48	70.0	90.0
	42	30	70.0	90.0
		36	70.0	90.0
		42	70.0	90.0
		48	70.0	90.0
	48	30	70.0	90.0
		36	70.0	90.0
		42	70.0	90.0
		48	70.0	90.0

DOOR MULLION LOAD CAPACITY (PSF)				
NOMINAL DIMS.			WITH STEEL REINF.	
FRAME HEIGHT (IN.)	DOOR PANEL WIDTH - W1 (IN.)	SIDELITE WIDTH - W2 (IN.)	EXT. (+)	INT. (-)
114	36	30	70.0	90.0
		36	70.0	90.0
		42	70.0	90.0
		48	70.0	90.0
	42	30	70.0	90.0
		36	70.0	90.0
		42	70.0	90.0
		48	70.0	90.0
	48	30	70.0	90.0
		36	70.0	90.0
		42	70.0	90.0
		48	70.0	90.0
120	36	30	70.0	90.0
		36	70.0	90.0
		42	70.0	90.0
		48	70.0	90.0
	42	30	70.0	90.0
		36	70.0	90.0
		42	70.0	90.0
		48	70.0	90.0
	48	30	70.0	90.0
		36	70.0	90.0
		42	70.0	90.0
		44	70.0	90.0

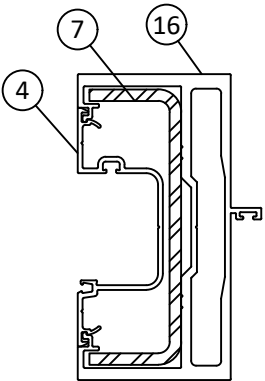

DOOR MULLION WITH STEEL REINFORCEMENT

ANCHOR TYPE	TOTAL NO. OF ANCHORS REQUIRED AT DOOR MULLION HEAD AND SILL BY DESIGN PRESSURE						
	90 PSF	80 PSF	70 PSF	60 PSF	50 PSF	40 PSF	30 PSF
A	7	6	5	5	4	3	3
B	8	7	6	5	4	4	3
C	10	9	8	7	6	5	4
D	14	12	11	9	8	6	5
E	19	17	15	13	11	9	7

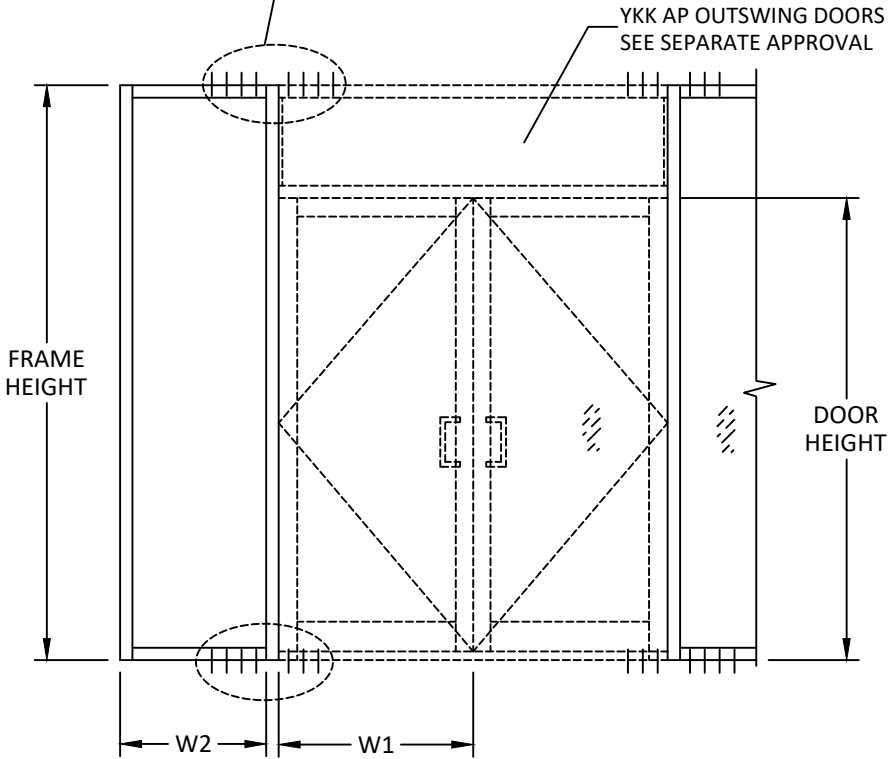

DOUBLE DOOR WITH TRANSOM



YKK AP AMERICA, INC.
101 MARIETTA STREET NW, SUITE 2100
ATLANTA, GA 30303
PH: (678) 838-6000

TITLE: YHS 50 FI ALUMINUM STOREFRONT SYSTEM - OUTSIDE GLAZED (HVHZ) (MISSILE LEVEL E IMPACT)

DOOR MULLION TABLES

PREPARED BY:

BUILDING DROPS, INC.

1900 NE MIAMI COURT, STE. 2-15
MIAMI, FL 33132
PH: (954) 399-8478
FAX: (954) 744-4738
WEB: www.buildingdrops.com



REMARKS	BY	DATE
FBC CODE UPDATE	RV	07.12.17
MISC. UPDATES	SH	12.14.22
ANCHOR UPDATE	SH	02.10.26

THE INSTALLATION DETAILS DESCRIBED HEREIN ARE GENERIC AND MAY NOT REFLECT ACTUAL CONDITIONS FOR A SPECIFIC SITE. IF SITE CONDITIONS CAUSE INSTALLATION TO DEVIATE FROM THE REQUIREMENTS DETAILED HEREIN, A LICENSED ENGINEER OR ARCHITECT SHALL PREPARE SITE SPECIFIC DOCUMENTS FOR USE WITH THIS DOCUMENT.



FL #: FL14218

DATE: 11.23.16

DWG. BY: LMS
CHK. BY: HFN


SCALE: NTS

DWG. #: YKK191


SHEET:

8


c:\users\sebastian\hereros\building drops, inc\building drops\ykk ap america, inc\fbc-26-0123 - fl14218 yhs 50 tu pre-glazed storefront systems\dwgs\y\ykk191.dwg
2/10/2026 4:21 PM
c:\users\sebastian\hereros\building drops, inc\building drops\ykk ap america, inc\fbc-26-0123 - fl14218 yhs 50 tu pre-glazed storefront systems\dwgs\y\ykk191.dwg

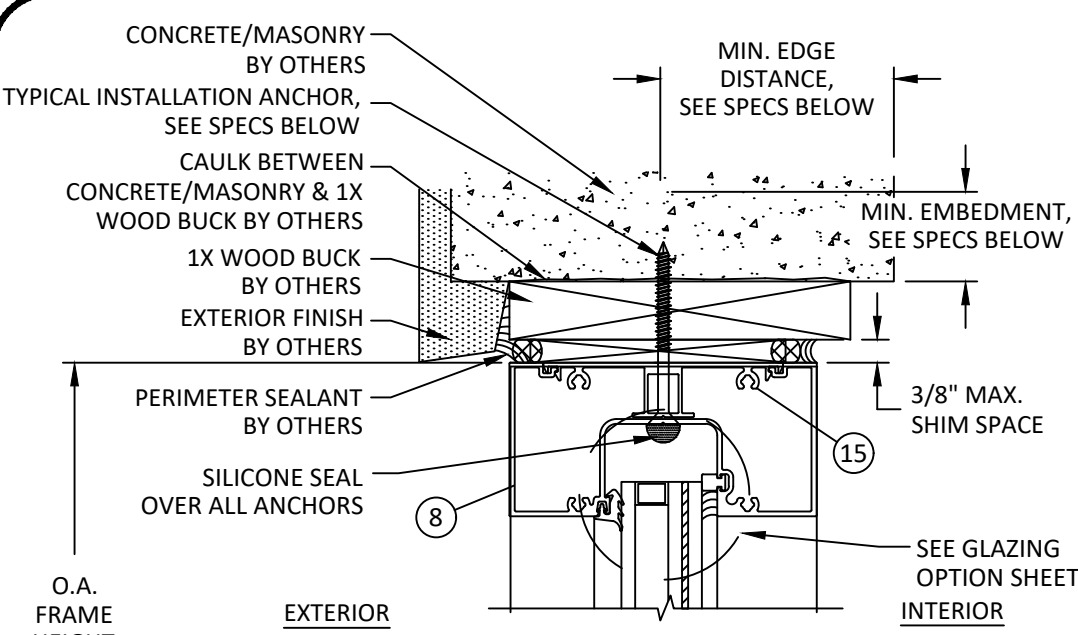


A
9 **VERTICAL SECTION**
HEAD - CONCRETE/MASONRY W/ 1X BUCK
HEAVY CONFIGURATION

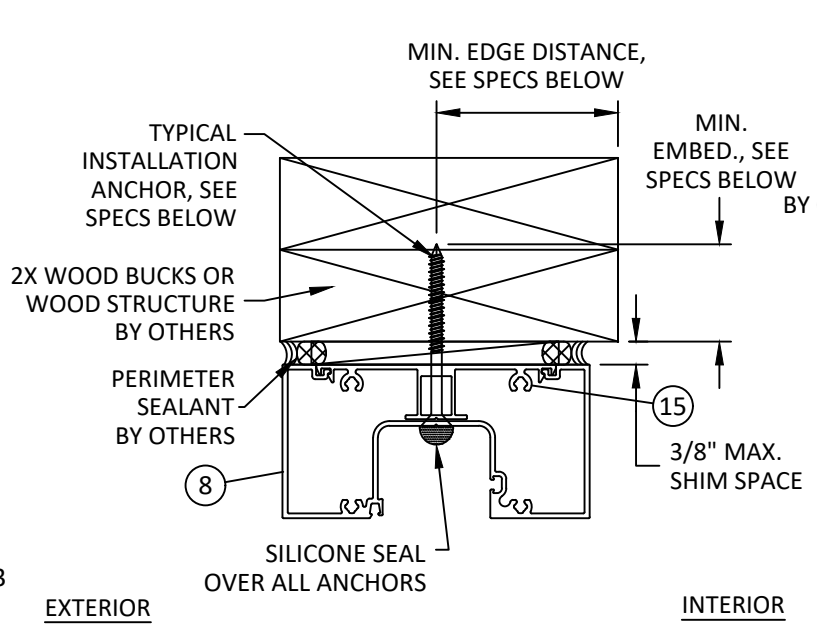

C
9 **VERTICAL SECTION**
HEAD - WOOD FRAMING
TYPICAL INSTALLATION

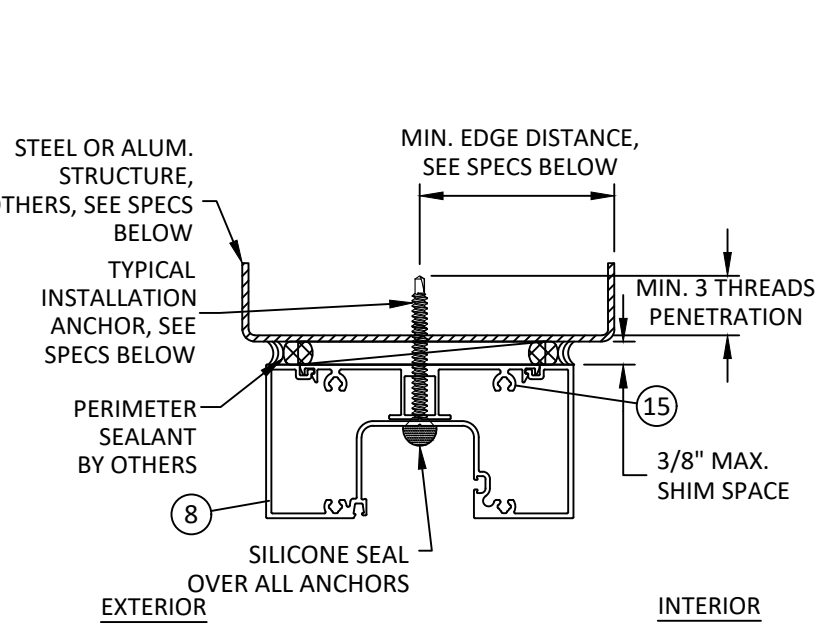

D
9 **VERTICAL SECTION**
HEAD - METAL SUBSTRATE
TYPICAL INSTALLATION

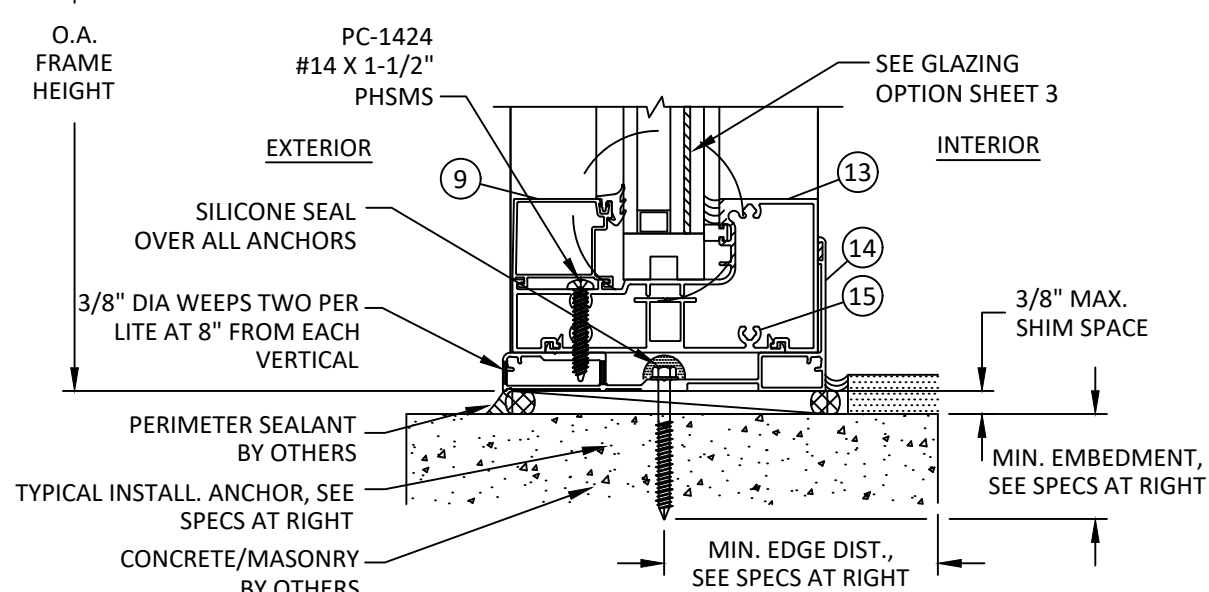

B
9 **VERTICAL SECTION**
SILL - DIRECT TO CONCRETE/MASONRY
HEAVY CONFIGURATION

YHS 50 FI ANCHOR SCHEDULE				
ANCHOR TYPE	ANCHOR DESCRIPTION	SUBSTRATE REQUIREMENTS	MIN. EMBEDMENT	MIN. EDGE DISTANCE
A	5/16" DEWALT ULTRACON	CONCRETE MIN. F'C = 3000 PSI	2"	3-1/8"
	5/16" ITW TAPCON+		1-1/4"	2-3/16"
	5/16" SELF-DRILLING SCREW (GRADE 5)	STEEL: MIN. 12 GA., MIN. Fy=36 KSI ALUM.: MIN. 1/8", MIN. 6063-T5"	3 THREADS PENETRATION PAST METAL STRUCTURE	3/4"
B	5/16" ITW TAPCON+	GROUT-FILLED BLOCK PER C-90, MIN. F'C = 2000 PSI	1-1/4"	3"
	5/16" DEWALT ULTRACON	WOOD MIN. S.G. = 0.55	1-1/2"	1-9/16"
	5/16" DEWALT TAPPER+	CONCRETE MIN. F'C = 3000 PSI	1-3/4"	2-1/2"
C	1/4" SELF-DRILLING SCREW (GRADE 5)	STEEL: MIN. 12 GA., MIN. Fy=36 KSI ALUM.: MIN. 1/8", MIN. 6063-T5"	3 THREADS PENETRATION PAST METAL STRUCTURE	3/4"
D	1/4" ITW TAPCON	CONCRETE MIN. F'C = 3000 PSI	1-3/4"	1-1/2"
	1/4" DEWALT ULTRACON+		1-3/4"	1-1/2"
	5/16" DEWALT ULTRACON	GROUT-FILLED BLOCK PER C-90, MIN. F'C = 2000 PSI	1-3/4"	2-1/2"
	1/4" DEWALT TAPPER+		1-1/2"	3"
E	1/4" DEWALT ULTRACON+	WOOD MIN. S.G. = 0.55	1-1/2"	1"
	1/4" DEWALT TAPPER+	CONCRETE MIN. F'C = 3000 PSI	1-3/4"	1-3/4"
	1/4" DEWALT ULTRACON+	GROUT-FILLED BLOCK PER C-90, MIN. F'C = 2000 PSI	1-3/4"	1-1/2"
	1/4" ITW TAPCON		1"	2"



Quality
inspires™

YKK AP AMERICA, INC.
101 MARIETTA STREET NW, SUITE 2100
ATLANTA, GA 30303
PH: (678) 838-6000

TITLE:
YHS 50 FI ALUMINUM STOREFRONT
SYSTEM - OUTSIDE GLAZED
(HVHZ) (MISSILE LEVEL E IMPACT)


VERTICAL SECTIONS

PREPARED BY:
BUILDING DROPS, INC.
1900 NE MIAMI COURT, STE. 2-15
MIAMI, FL 33132
PH: (954) 399-8478
FAX: (954) 744-4738
WEB: www.buildingdrops.com

**BUILDING DROPS**

REMARKS	BY	DATE
FBC CODE UPDATE	RV	07.12.17
MISC. UPDATES	SH	12.14.22
ANCHOR UPDATE	SH	02.10.26

THE INSTALLATION DETAILS DESCRIBED HEREIN ARE GENERIC AND MAY NOT REFLECT ACTUAL CONDITIONS FOR A SPECIFIC SITE. IF SITE CONDITIONS CAUSE INSTALLATION TO DEVIATE FROM THE REQUIREMENTS DETAILED HEREIN, A LICENSED ENGINEER OR ARCHITECT SHALL PREPARE SITE SPECIFIC DOCUMENTS FOR USE WITH THIS DOCUMENT.

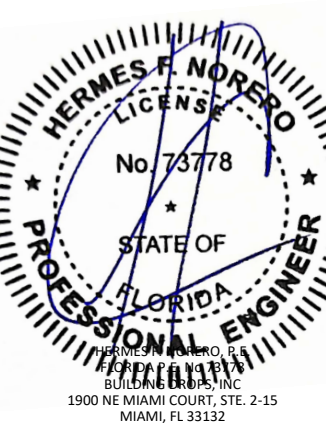

HERMES F. NORERO
LICENSE
No. 73778
STATE OF
FLORIDA
PROFESSIONAL ENGINEER

HERMES F. NORERO, P.E.
BUILDING DROPS, INC.
1900 NE MIAMI COURT, STE. 2-15
MIAMI, FL 33132
FBPE CERT. OF AUTHORIZATION No. 29578

FL #:
FL14218

DATE: **11.23.16**

DWG. BY: **LMS** CHK. BY: **HFN**


SCALE: **NTS**

DWG. #: **YKK191**


SHEET:
9

[Page 10 of 12]


c:\users\sebastianh\projects\building drops, inc\building drops, inc\fbcr-26-0123 - fl14218 yns 50 tu pre-glazed storefront systems\dwgs\y\ykk191.dwg
2/10/2026 4:21 PM

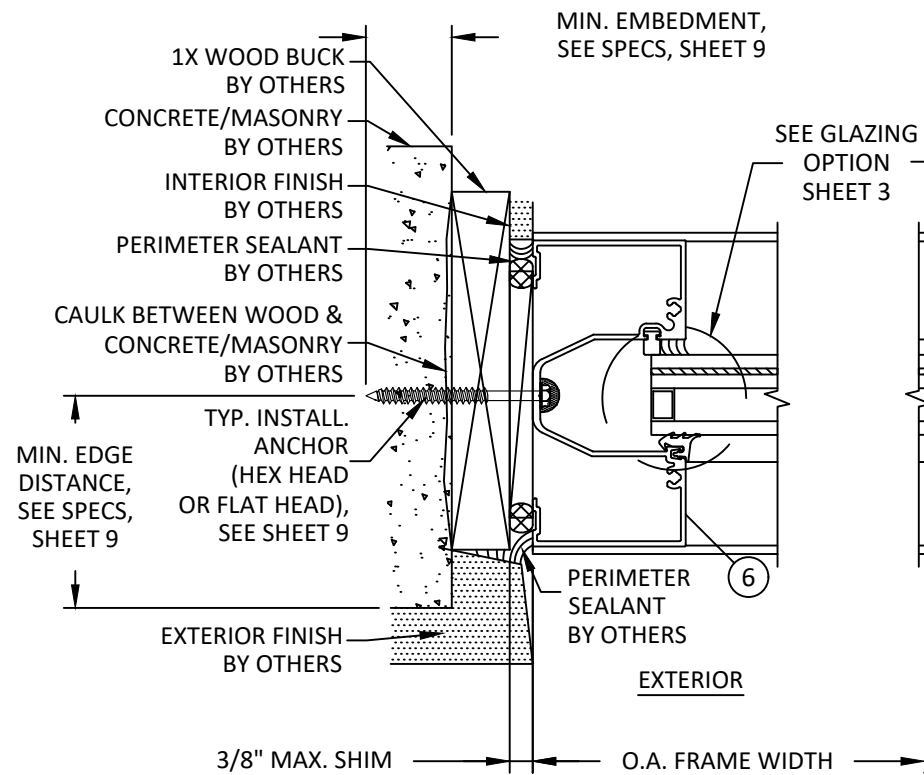


E
10 **HORIZONTAL SECTION**
JAMB - CONCRETE/MASONRY W/ 1X BUCK
HEAVY CONFIGURATION

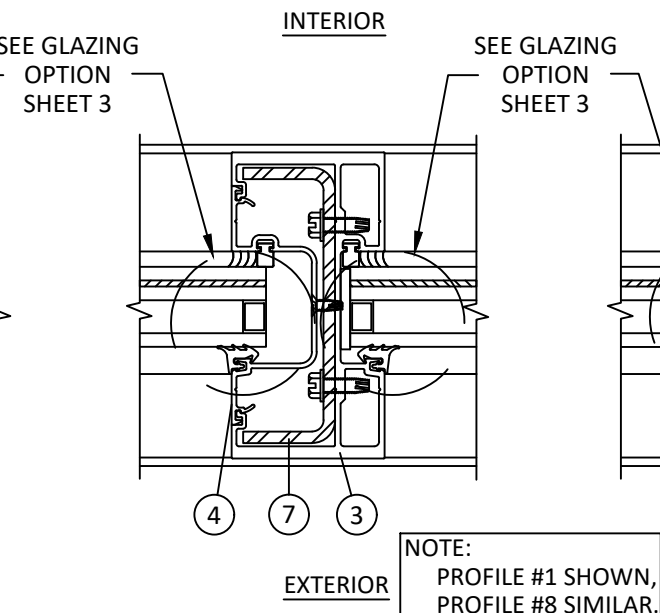

F
10 **HORIZONTAL SECTION**
VERTICAL MULLION
HEAVY CONFIGURATION

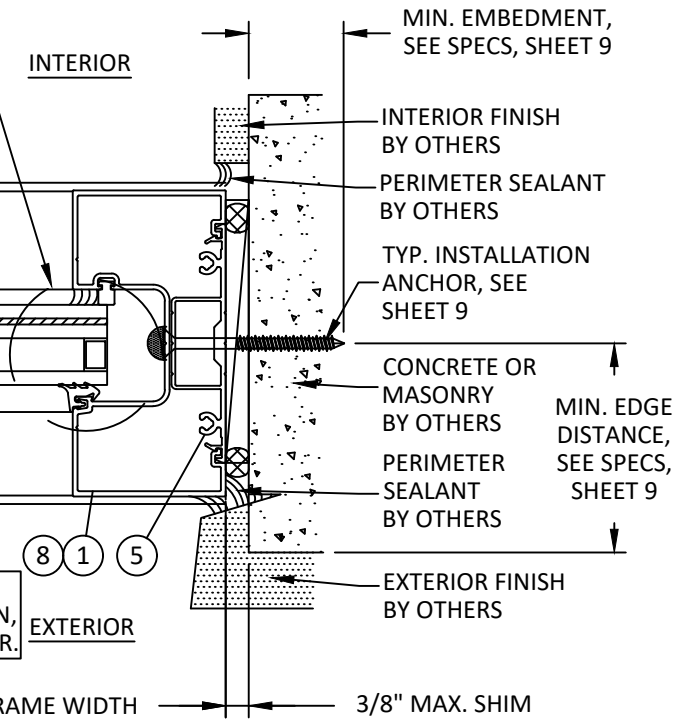

G
10 **HORIZONTAL SECTION**
JAMB - DIRECT TO CONCRETE/MASONRY
HEAVY CONFIGURATION

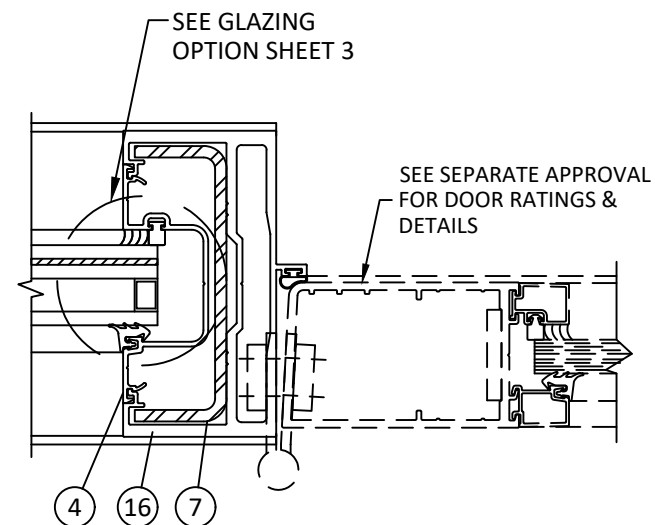

H
10 **HORIZONTAL SECTION**
DOOR JAMB MULLION

YKK
ap Quality inspires™

YKK AP AMERICA, INC.
101 MARIETTA STREET NW, SUITE 2100
ATLANTA, GA 30303
PH: (678) 838-6000

TITLE: YHS 50 FI ALUMINUM STOREFRONT SYSTEM - OUTSIDE GLAZED (HVHZ) (MISSILE LEVEL E IMPACT)

HORIZONTAL SECTIONS

PREPARED BY: **BUILDING DROPS, INC.**
1900 NE MIAMI COURT, STE. 2-15
MIAMI, FL 33132
PH: (954) 399-8478
FAX: (954) 744-4738
WEB: www.buildingdrops.com

B.D.
BUILDING DROPS

REMARKS	BY	DATE
FBC CODE UPDATE	RV	07.12.17
MISC. UPDATES	SH	12.14.22
ANCHOR UPDATE	SH	02.10.26

THE INSTALLATION DETAILS DESCRIBED HEREIN ARE GENERIC AND MAY NOT REFLECT ACTUAL CONDITIONS FOR A SPECIFIC SITE. IF SITE CONDITIONS CAUSE INSTALLATION TO DEVIATE FROM THE REQUIREMENTS DETAILED HEREIN, A LICENSED ENGINEER OR ARCHITECT SHALL PREPARE SITE SPECIFIC DOCUMENTS FOR USE WITH THIS DOCUMENT.

HERMES F. NORERO
LICENSE
No. 73778
STATE OF
FLORIDA
PROFESSIONAL ENGINEER

HERMES F. NORERO, P.E.
BUILDING DROPS, INC.
1900 NE MIAMI COURT, STE. 2-15
MIAMI, FL 33132
FBPE CERT. OF AUTHORIZATION No. 29578

FL #:

FL14218

DATE: **11.23.16**

DWG. BY: **LMS** CHK. BY: **HFN**

SCALE: **NTS**


DWG. #: **YKK191**

SHEET:


10

[Page 11 of 12]


ITEM	PART NO.	DESCRIPTION	MATERIAL
1	E9-0663	JAMB / VERTICAL	6063-T5
2	E9-0655	SHALLOW POCKET FILLER	6063-T5
3	E9-0665	HEAVY DUTY VERTICAL	6063-T5
4	E9-0656	DEEP POCKET FILLER	6063-T5
5	E1-1068	FLAT FILLER AT PERIMETER ANCHOR	6063-T5
6	E9-0662	HEAD / JAMB	6063-T5
7	E1-1062	STEEL CHANNEL (1-1/2" X 4-1/2" X 3/16")	A36 STEEL
8	E9-0651	HEAD/JAMB	6063-T6
9	E9-0658	GLASS STOP	6063-T5
13	E9-0652	SILL (UP TO +70/-90 PSF)	6063-T5
14	E9-0619	SILL FLASHING (UP TO +70/-90 PSF)	6063-T5
15	E1-1073	ANCHOR FILLER	6063-T5
16	E9-0504	DOOR JAMB O/P	6063-T6
23	E2-0084	INTERIOR SILICONE SPACER	SILICONE
24	E2-0095	SETTING BLOCK	EPDM (85±5)
26	E2-0083	EXTERIOR GLAZING GASKET	EPDM

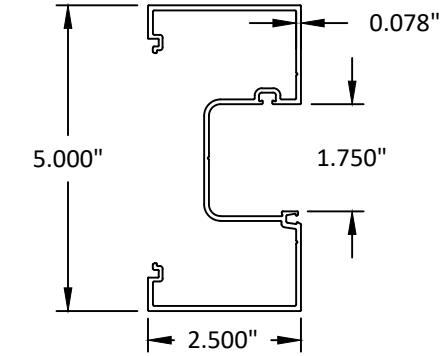


1 JAMB/VERTICAL

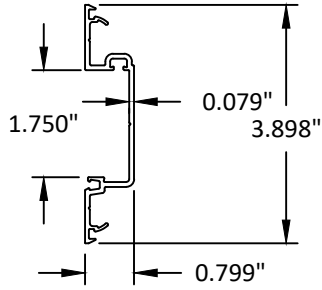


2 SHALLOW POCKET FILLER

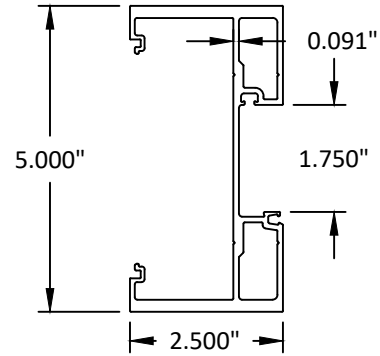


3 HEAVY DUTY MULLION

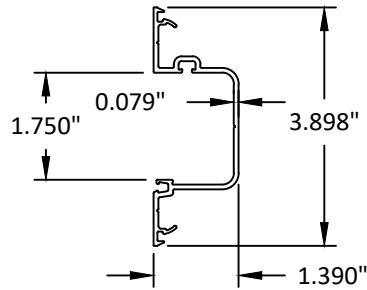


4 DEEP POCKET FILLER

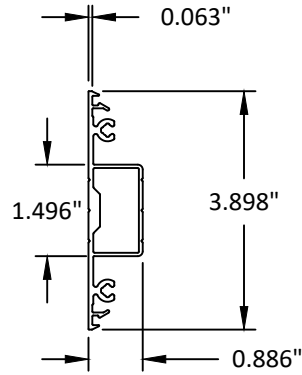


5 FLAT FILLER AT PERIMETER ANCHOR

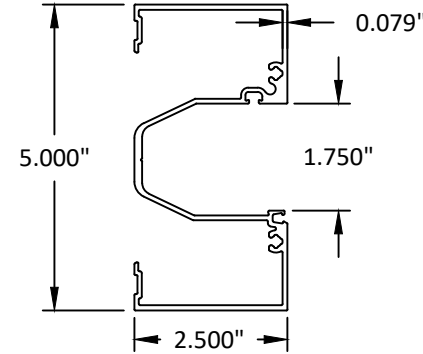


6 HEAD/JAMB

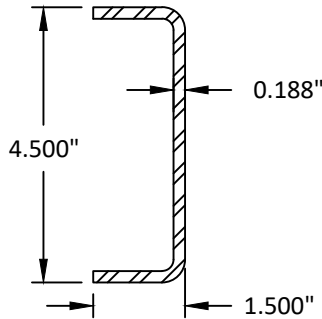


7 STEEL CHANNEL (1-1/2" X 4-1/2" X 3/16")

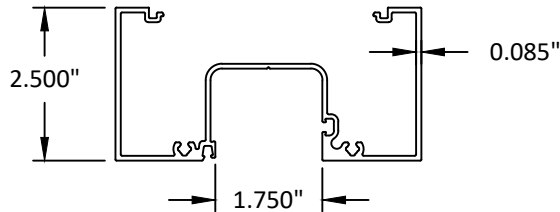


8 HEAD/JAMB

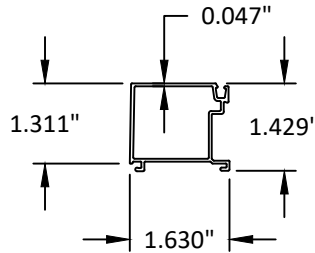


9 GLASS STOP

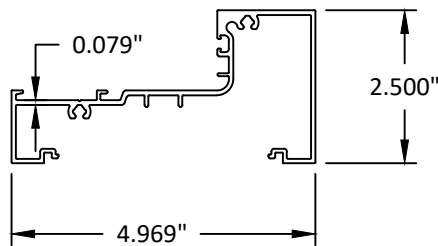


13 SILL (UP TO +70/-90 PSF)

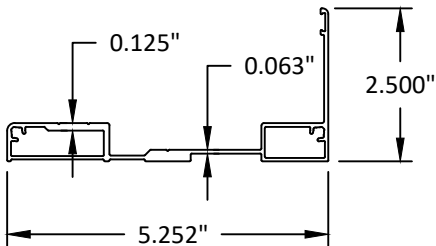

14 SILL FLASHING (UP TO +70/-90 PSF)

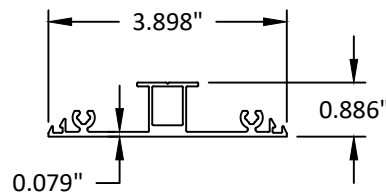

15 ANCHOR FILLER

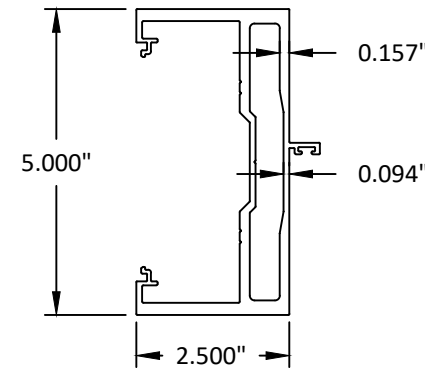

16 DOOR JAMB O/P



YKK AP AMERICA, INC.
101 MARIETTA STREET NW, SUITE 2100
ATLANTA, GA 30303
PH: (678) 838-6000

TITLE: YHS 50 FI ALUMINUM STOREFRONT
SYSTEM - OUTSIDE GLAZED
(HVHZ) (MISSILE LEVEL E IMPACT)

COMPONENTS & BILL OF MATERIALS


PREPARED BY: BUILDING DROPS, INC.

1900 NE MIAMI COURT, STE. 2-15
MIAMI, FL 33132
PH: (954) 399-8478
FAX: (954) 744-4738
WEB: www.buildingdrops.com



REMARKS	BY	DATE
FBC CODE UPDATE	RV	07.12.17
MISC. UPDATES	SH	12.14.22
ANCHOR UPDATE	SH	02.10.26

THE INSTALLATION DETAILS DESCRIBED HEREIN ARE GENERIC AND MAY NOT REFLECT ACTUAL CONDITIONS FOR A SPECIFIC SITE. IF SITE CONDITIONS CAUSE INSTALLATION TO DEVIATE FROM THE REQUIREMENTS DETAILED HEREIN, A LICENSED ENGINEER OR ARCHITECT SHALL PREPARE SITE SPECIFIC DOCUMENTS FOR USE WITH THIS DOCUMENT.

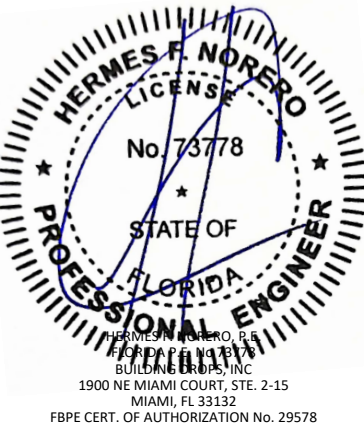

FL #: FL14218

DATE: 11.23.16

DWG. BY: LMS
CHK. BY: HFN

SCALE: NTS

DWG. #: YKK191

SHEET:

11