

AMERICAN CRAFTSMAN WINDOWS

SILVER LINE WINDOWS AND DOORS

70 SERIES / V1 SERIES / (2127)

SINGLE- HUNG WINDOWS


(HVHZ)(IMPACT)

GENERAL NOTES:

1. THE PRODUCT SHOWN HEREIN IS DESIGNED AND MANUFACTURED TO COMPLY WITH THE CURRENT EDITION FLORIDA BUILDING CODE (FBC), INCLUDING HVHZ AND HAS BEEN EVALUATED ACCORDING TO THE FOLLOWING:
 - TAS 201-94
 - TAS 202-94
 - TAS 203-94
 - ASTM E330-14
 - ASTM E1886-19
 - ASTM E1996-20
 - AAMA/WDMA/CSA 101/I.S.2/A440-17
2. ADEQUACY OF THE EXISTING STRUCTURAL CONCRETE/MASONRY, 2X FRAMING, AND METAL FRAMING AS A MAIN WIND FORCE RESISTING SYSTEM CAPABLE OF WITHSTANDING AND TRANSFERRING APPLIED PRODUCT LOADS TO THE FOUNDATION IS THE RESPONSIBILITY OF THE ENGINEER OR ARCHITECT OF RECORD FOR THE PROJECT OF INSTALLATION.
3. 1X AND 2X BUCKS (WHEN USED) SHALL BE DESIGNED AND ANCHORED TO PROPERLY TRANSFER ALL LOADS TO THE STRUCTURE. BUCK DESIGN AND INSTALLATION IS THE RESPONSIBILITY OF THE ENGINEER OR ARCHITECT OF RECORD FOR THE PROJECT OF INSTALLATION.
4. THE INSTALLATION DETAILS DESCRIBED HEREIN ARE GENERIC AND MAY NOT REFLECT ACTUAL CONDITIONS FOR A SPECIFIC SITE. IF SITE CONDITIONS CAUSE INSTALLATION TO DEVIATE FROM THE REQUIREMENTS DETAILED HEREIN, A LICENSED ENGINEER OR ARCHITECT SHALL PREPARE SITE SPECIFIC DOCUMENTS FOR USE WITH THIS DOCUMENT IN NON-HVHZ AREAS. IN HVHZ AREAS, ONE TIME PRODUCT APPROVAL TO BE OBTAINED FROM MIAMI-DADE RER OR AHJ.
5. APPROVED IMPACT PROTECTIVE SYSTEM **IS NOT REQUIRED** ON THIS PRODUCT IN AREAS REQUIRING IMPACT RESISTANCE.
6. WINDOW FRAME MATERIAL: PVC
7. IN ACCORDANCE WITH THE CURRENT EDITION FBC, WOOD COMPONENTS SHALL HAVE BEEN PRESERVATIVE TREATED OR SHALL BE OF A DURABLE SPECIES AS DEFINED IN CHAPTER 23.
8. GLASS MEETS THE REQUIREMENTS OF ASTM E 1300 GLASS CHARTS. SEE SHEET 1 FOR GLAZING DETAILS.

MAX OVERALL SIZE		CONFIG.	DESIGN PRESSURE	MISSILE IMPACT RATING
WIDTH	HEIGHT			
52"	73"	O/X	+55 / -60 PSF	LMI/SMI

TABLE OF CONTENTS		
SHEET	REVISION	SHEET DESCRIPTION
1	-	GENERAL NOTES & GLAZING DETAIL
2	-	ELEVATION & ANCHOR LAYOUTS
3	-	VERTICAL SECTIONS
4	-	HORIZONTAL SECTIONS
5	-	HORIZONTAL & VERTICAL SECTIONS, INSTALLATION NOTES & REINFORCEMENT DETAILS

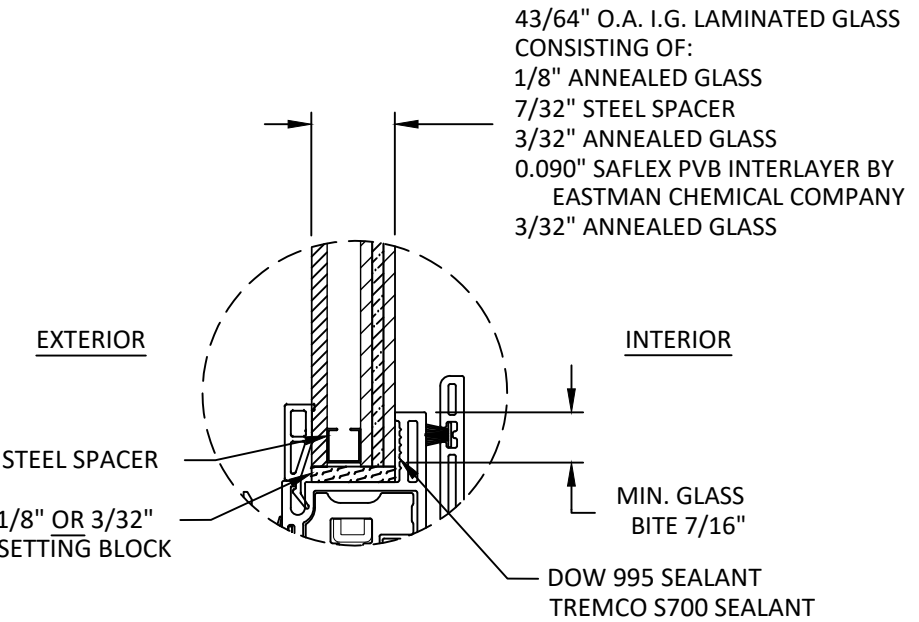

GLAZING DETAIL 1

- GLAZING NOTES:
1. GLASS TYPE & THICKNESS SHALL COMPLY WITH ASTM E1300 REQUIREMENTS AS WELL AS APPLICABLE SAFETY GLAZING REQUIREMENTS PER THE FBC. TEMPER AND SAFETY GLAZING REQUIREMENTS SHALL BE REVIEWED ON A SITE SPECIFIC BASIS.
2. SETTING BLOCK DUROMETER HARDNESS OF 70-90 (SHORE A) AS REFERENCED IN FBC CHAPTER 24.
3. SETTING BLOCKS TO BE LOCATED AT 1/4 SPAN LENGTH FOR GLASS WIDER THAN 36" AS PER FBC CHAPTER 24.
4. D.L.O. AND DESIGN PRESSURES MAY NOT EXCEED MAX VALUES IN GLASS CHARTS.

AMERICAN CRAFTSMAN WINDOWS
SILVER LINE WINDOWS AND DOORS

ONE SILVER LINE DRIVE
NORTH BRUNSWICK, NJ 08902
PH: (888) 741-0354

TITLE: 70 SERIES/ V1 SERIES/ (2127)
SINGLE- HUNG WINDOWS
(HVHZ)(IMPACT)

INSTALLATION & GENERAL NOTES

PREPARED BY:

BUILDING DROPS, INC.

1900 NE MIAMI CT. SUITE 2-15

MIAMI, FL 33132

PH: (954)399-8478

FAX: (954)744-4738


WEB: www.buildingdrops.com



REMARKS	BY	DATE
7TH FBC EDITION	NUS	10/14/20
8th FBC EDITION	LH	09/23
Current FBC & EC24-100	LH	04/25

THE INSTALLATION DETAILS DESCRIBED HEREIN ARE GENERIC AND MAY NOT REFLECT ACTUAL CONDITIONS FOR A SPECIFIC SITE. IF SITE CONDITIONS CAUSE INSTALLATION TO DEVIATE FROM THE REQUIREMENTS DETAILED HEREIN, A LICENSED ENGINEER OR ARCHITECT SHALL PREPARE SITE SPECIFIC DOCUMENTS FOR USE WITH THIS DOCUMENT.

Digitally signed by Hermes F. Norero, P.E.
Reason: I am approving this document
Date: 2025.01.23.18:00:00

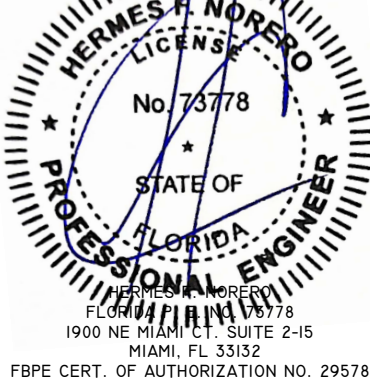

FL #:
FL14911


DATE: **01.23.18**

DWG. BY: **HR** CHK. BY: **HFN**


SCALE: **NTS**

DWG. #: **SWD050**

SHEET:
1
OF 5

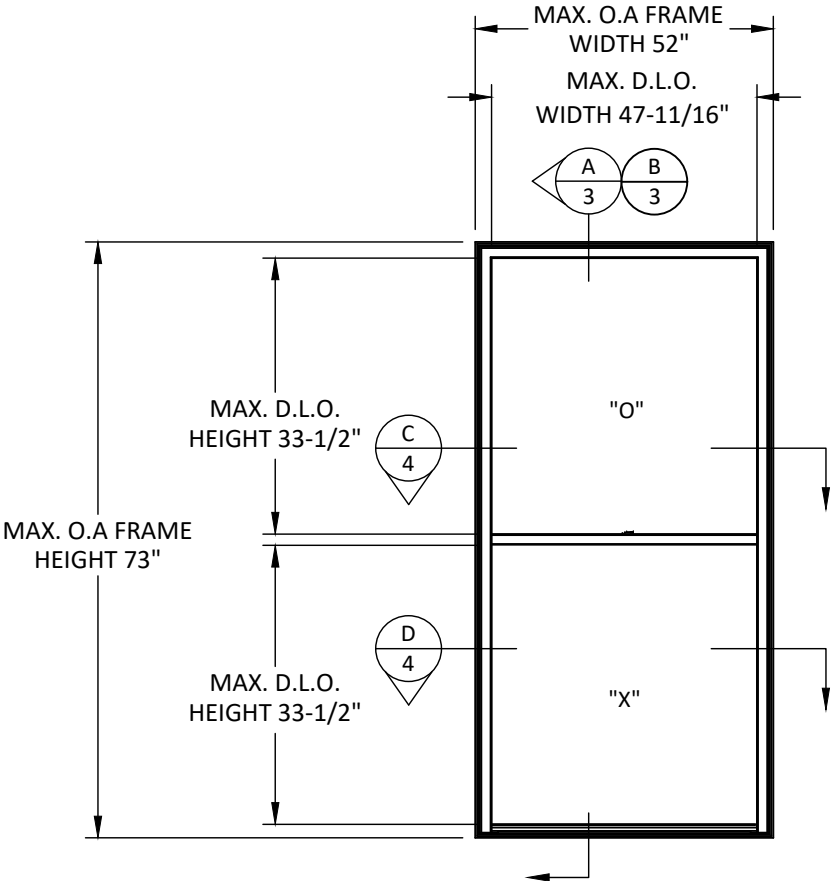


ELEVATION
SINGLE HUNG WINDOW

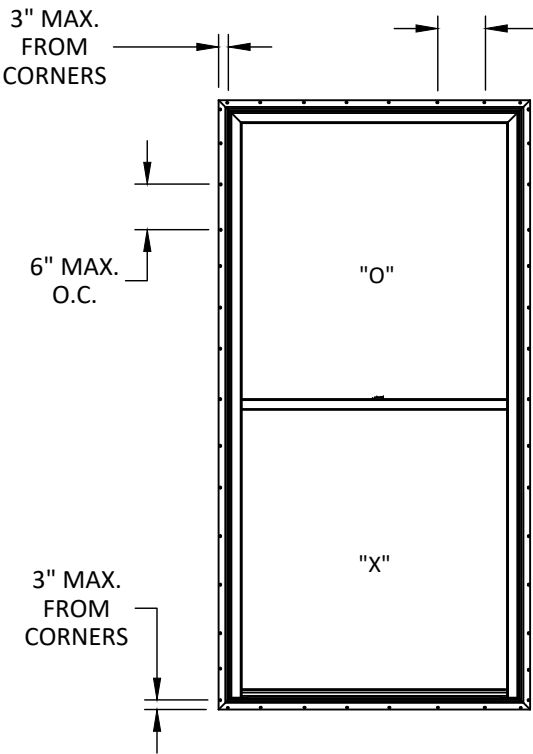

ANCHOR LAYOUT
NAIL FIN - SINGLE HUNG WINDOW

NOTE:
ALL FASTENERS ABOVE
THE MEETING RAIL IN
THE INTERIOR JAMB
TRACK MUST BE FLAT HEAD

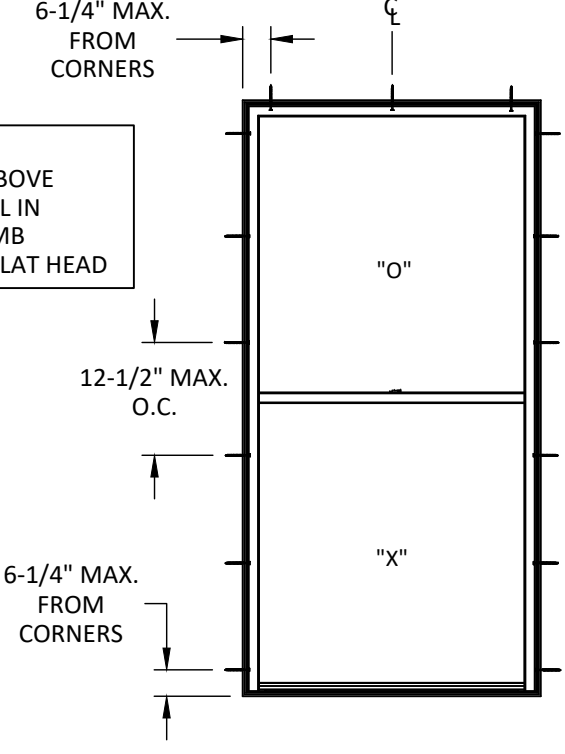

ANCHOR LAYOUT
THROUGH FRAME - SINGLE HUNG WINDOW

AMERICAN CRAFTSMAN WINDOWS
SILVER LINE WINDOWS AND DOORS

ONE SILVER LINE DRIVE
NORTH BRUNSWICK, NJ 08902
PH: (888) 741-0354

TITLE: 70 SERIES/ V1 SERIES/ (2127)
SINGLE- HUNG WINDOWS
(HVHZ)(IMPACT)


ELEVATIONS & ANCHOR LAYOUTS

PREPARED BY:
BUILDING DROPS, INC.
1900 NE MIAMI CT. SUITE 2-15
MIAMI, FL 33132
PH: (954)399-8478
FAX: (954)744-4738
WEB: www.buildingdrops.com



REMARKS	BY	DATE
7TH FBC EDITION	NUS	10/14/20
8th FBC EDITION	LH	09/23
Current FBC & EC24-100	LH	04/25

THE INSTALLATION DETAILS DESCRIBED HEREIN ARE GENERIC AND
MAY NOT REFLECT ACTUAL CONDITIONS FOR A SPECIFIC SITE. IF
SITE CONDITIONS CAUSE INSTALLATION TO DEVIATE FROM THE
REQUIREMENTS DETAILED HEREIN, A LICENSED ENGINEER OR
ARCHITECT SHALL PREPARE SITE SPECIFIC DOCUMENTS FOR USE
WITH THIS DOCUMENT.

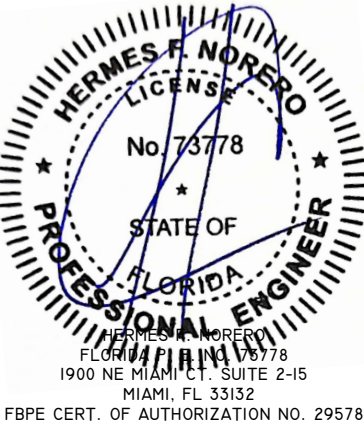

FL #:	FL14911
DATE:	01.23.18
DWG. BY:	HR
CHK. BY:	HFN
SCALE:	NTS
DWG. #:	SWD050
SHEET:	

TITLE: 70 SERIES/ V1 SERIES/ (2127)
SINGLE- HUNG WINDOWS
(HVHZ)(IMPACT)


VERTICAL SECTIONS

PREPARED BY:
BUILDING DROPS, INC.
1900 NE MIAMI CT. SUITE 2-15
MIAMI, FL 33132
PH: (954)399-8478
FAX: (954)744-4738
WEB: www.buildingdrops.com



REMARKS	BY	DATE
7TH FBC EDITION	NUS	10/14/20
8th FBC EDITION	LH	09/23
Current FBC & EC24-100	LH	04/25

THE INSTALLATION DETAILS DESCRIBED HEREIN ARE GENERIC AND MAY NOT REFLECT ACTUAL CONDITIONS FOR A SPECIFIC SITE. IF SITE CONDITIONS CAUSE INSTALLATION TO DEVIATE FROM THE REQUIREMENTS DETAILED HEREIN, A LICENSED ENGINEER OR ARCHITECT SHALL PREPARE SITE SPECIFIC DOCUMENTS FOR USE WITH THIS DOCUMENT.

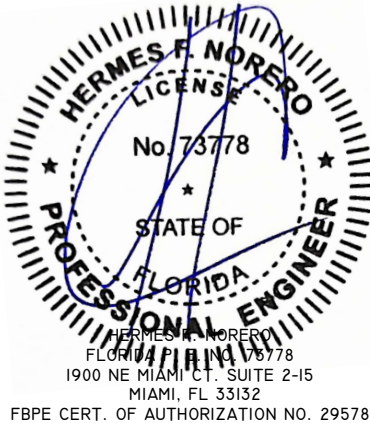

FL #: **FL14911**

DATE: **01.23.18**

DWG. BY:	CHK. BY:
HR	HFN


SCALE: **NTS**

DWG. #: **SWD050**


SHEET:

3

OF 5

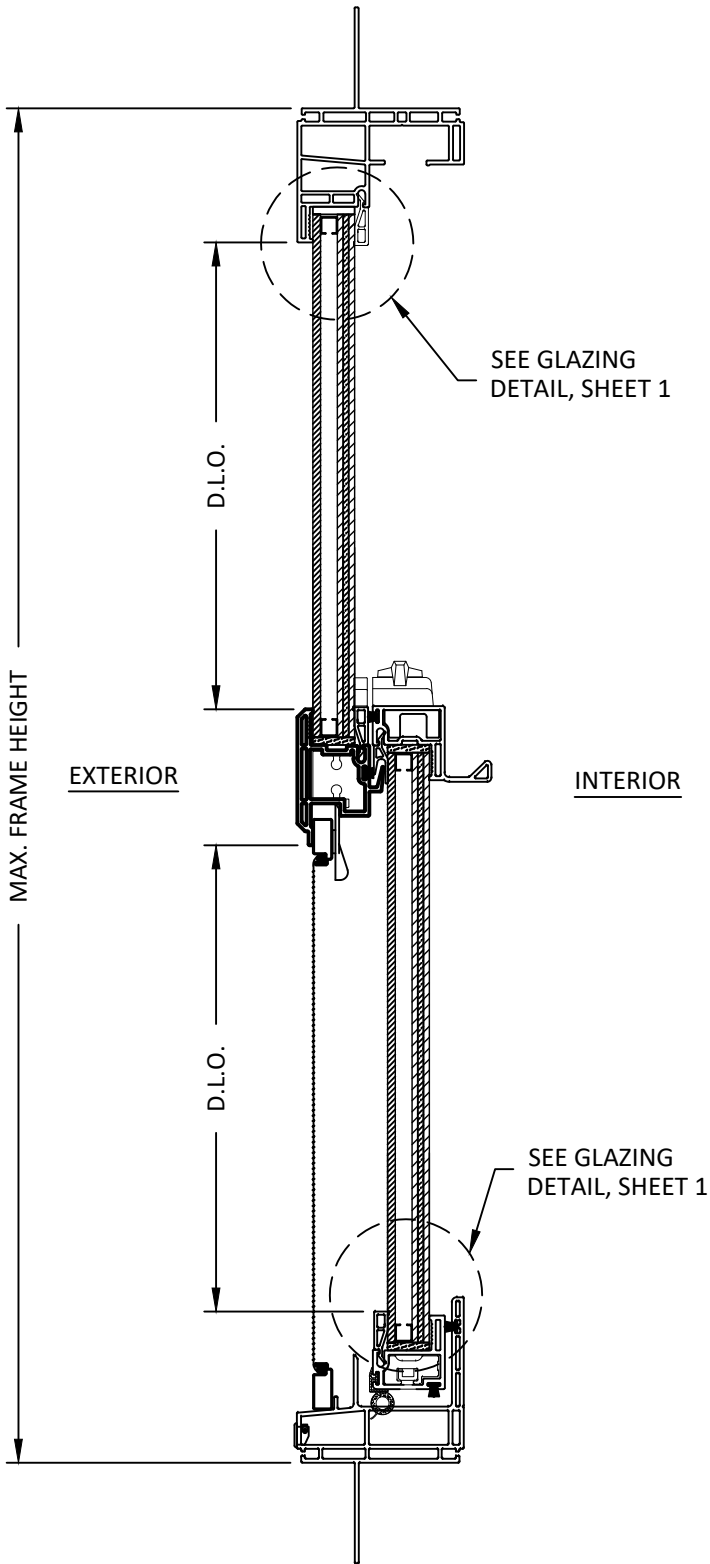

A
3 **VERTICAL SECTION**
NAIL FIN

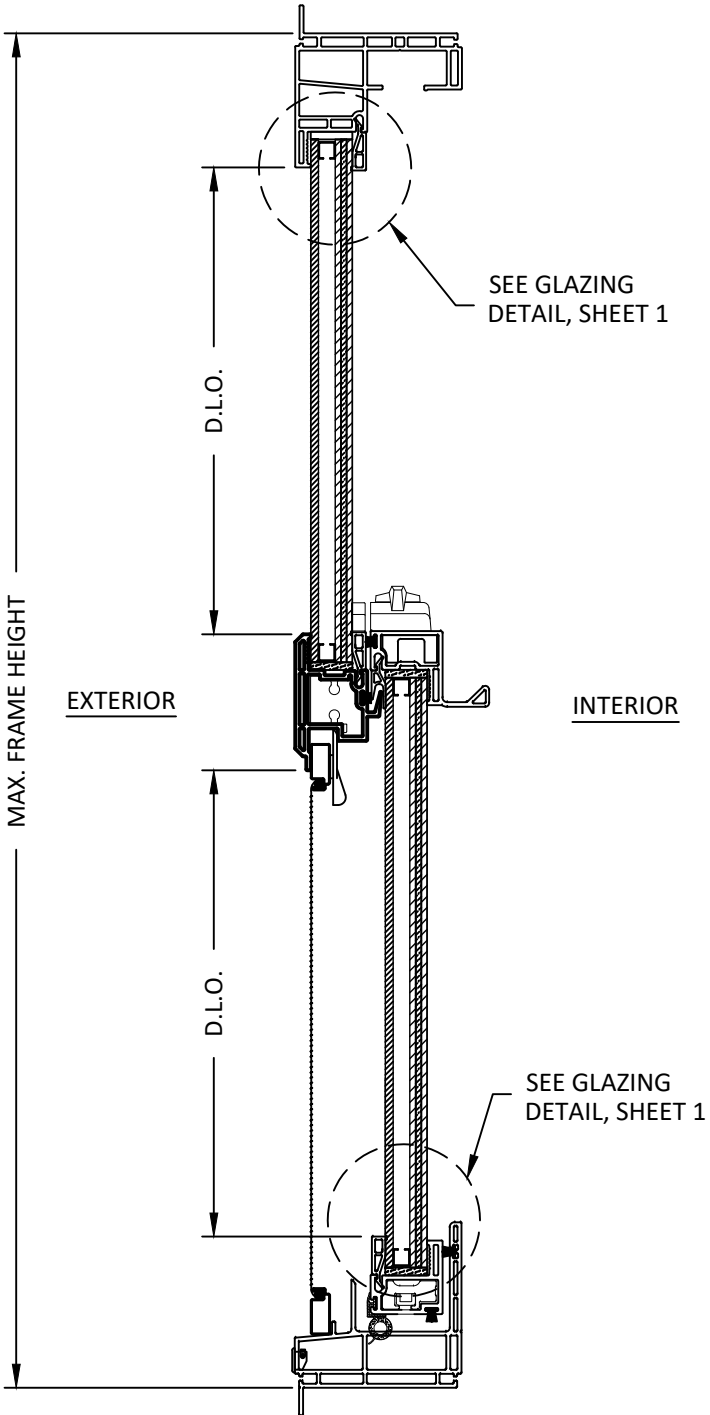

B
3 **VERTICAL SECTION**
THRU FRAME

TITLE: 70 SERIES/ V1 SERIES/ (2127)
SINGLE- HUNG WINDOWS
(HVHZ)(IMPACT)


HORIZONTAL SECTIONS

PREPARED BY:
BUILDING DROPS, INC.
1900 NE MIAMI CT. SUITE 2-15
MIAMI, FL 33132
PH: (954)399-8478
FAX: (954)744-4738
WEB: www.buildingdrops.com



REMARKS	BY	DATE
7TH FBC EDITION	NUS	10/14/20
8th FBC EDITION	LH	09/23
Current FBC & EC24-100	LH	04/25

THE INSTALLATION DETAILS DESCRIBED HEREIN ARE GENERIC AND MAY NOT REFLECT ACTUAL CONDITIONS FOR A SPECIFIC SITE. IF SITE CONDITIONS CAUSE INSTALLATION TO DEVIATE FROM THE REQUIREMENTS DETAILED HEREIN, A LICENSED ENGINEER OR ARCHITECT SHALL PREPARE SITE SPECIFIC DOCUMENTS FOR USE WITH THIS DOCUMENT.

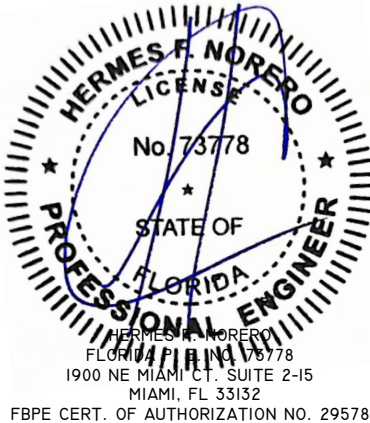

FL #: **FL14911**

DATE: **01.23.18**

DWG. BY: **HR** CHK. BY: **HFN**


SCALE: **NTS**

DWG. #: **SWD050**


SHEET:

4


OF 5

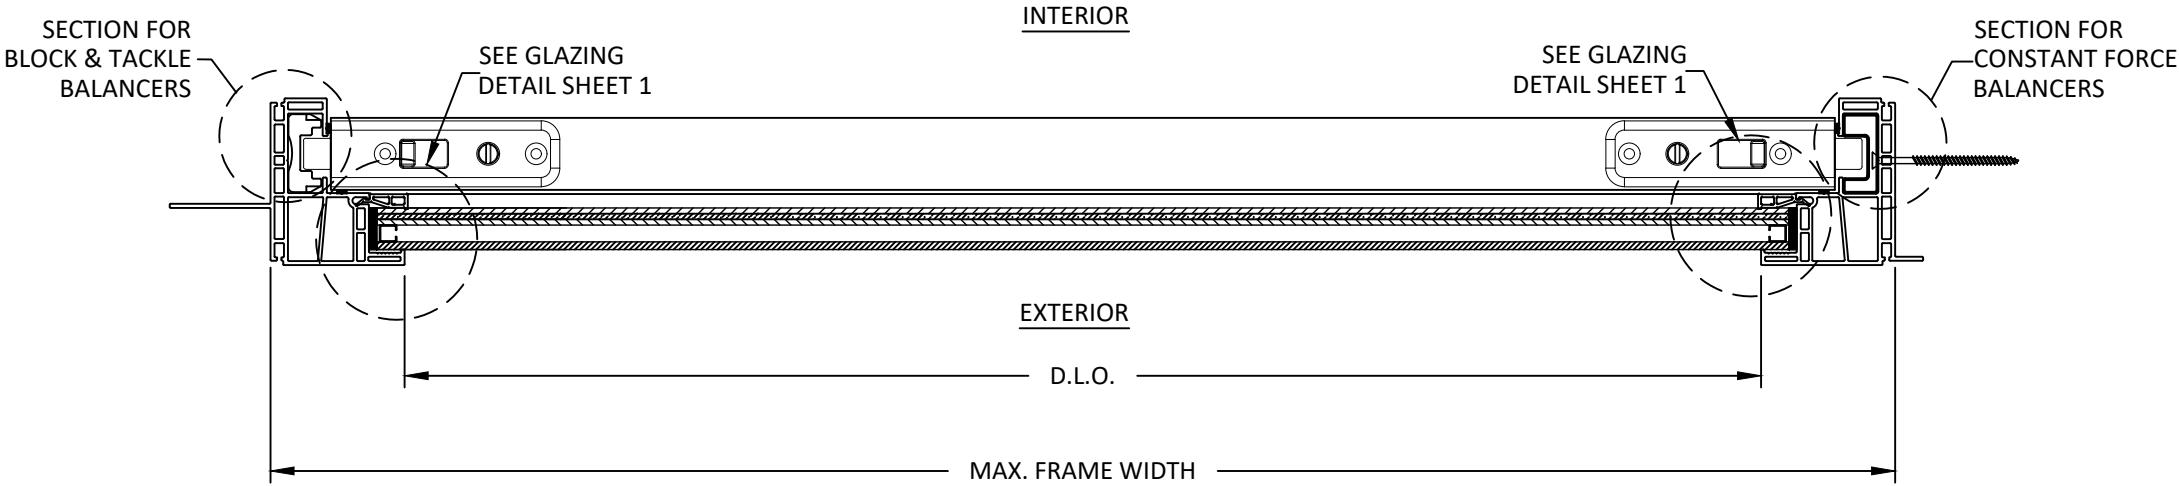


C
4 **HORIZONTAL SECTION**
UPPER SASH

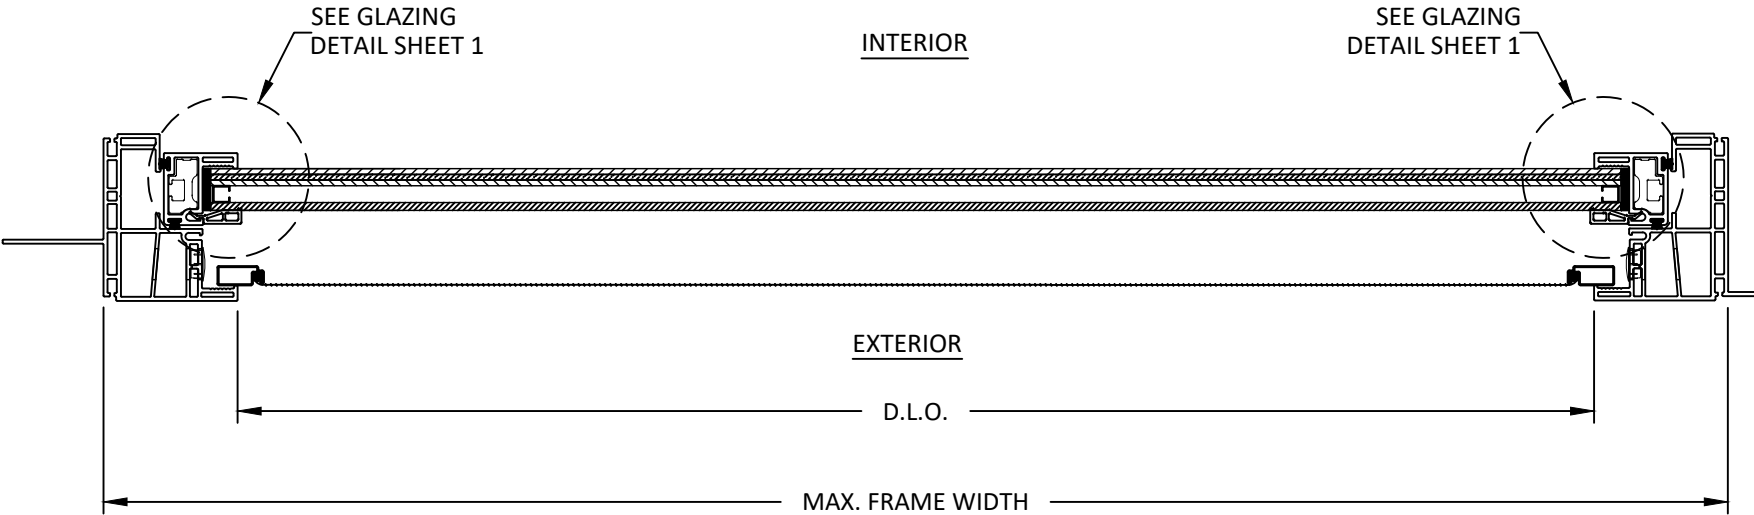


D
4 **HORIZONTAL SECTION**
LOWER SASH

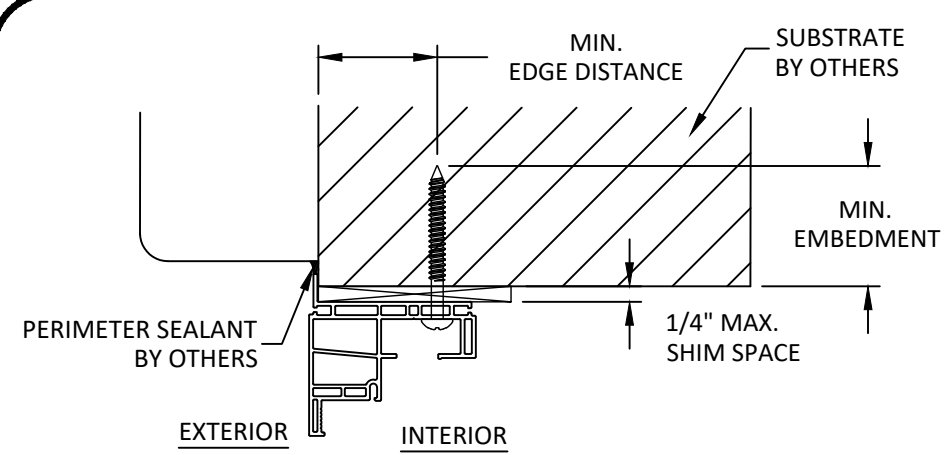


A
5 **VERTICAL SECTION**
THROUGH FRAME (HEAD)

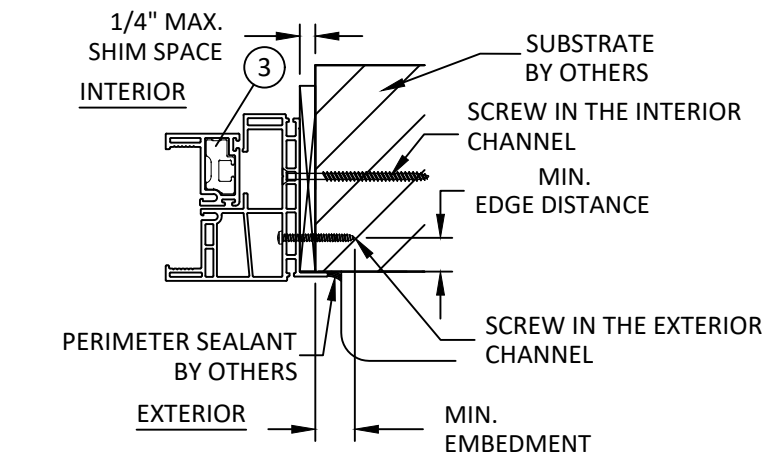


B
5 **HORIZONTAL SECTION**
THROUGH FRAME (JAMB)

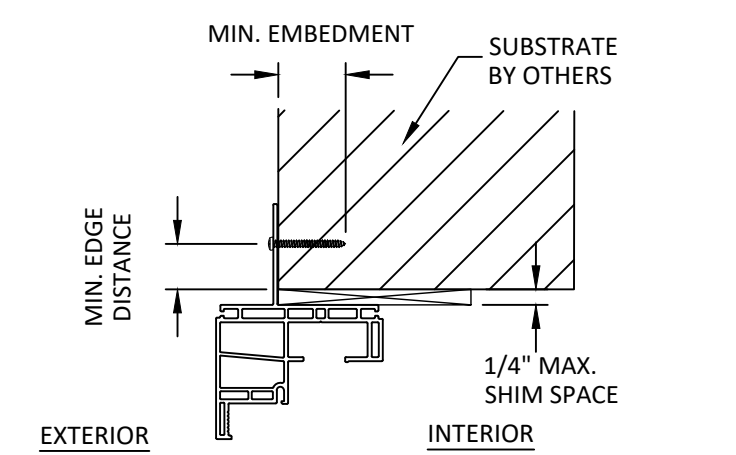


C
5 **HORIZONTAL SECTION**
NAIL FIN (HEAD)

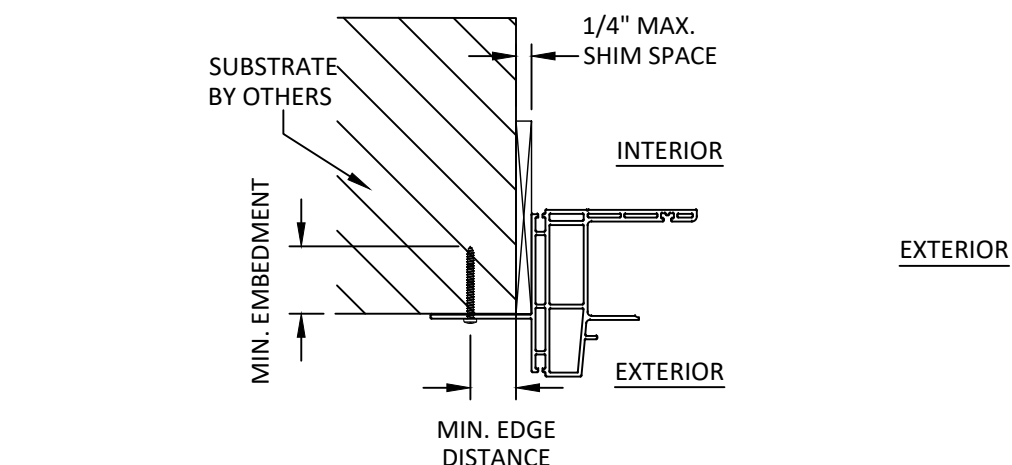

D
5 **HORIZONTAL SECTION**
NAIL FIN (JAMB)

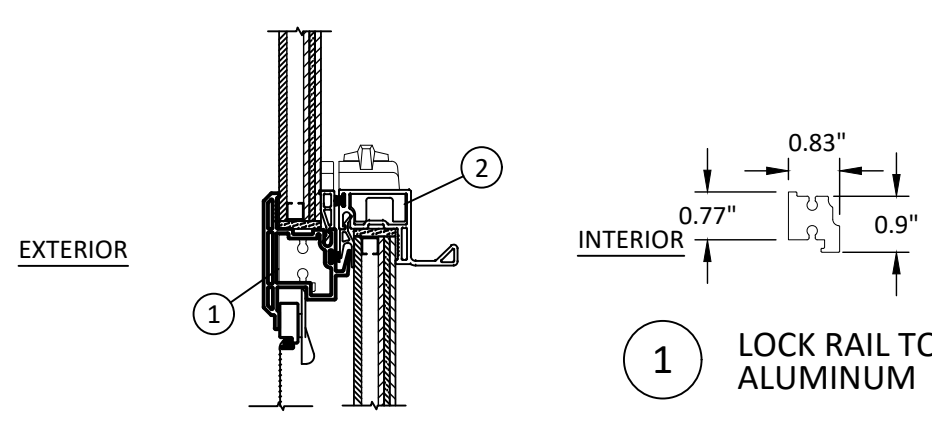

E
5 **VERTICAL SECTION**
MEETING STILE

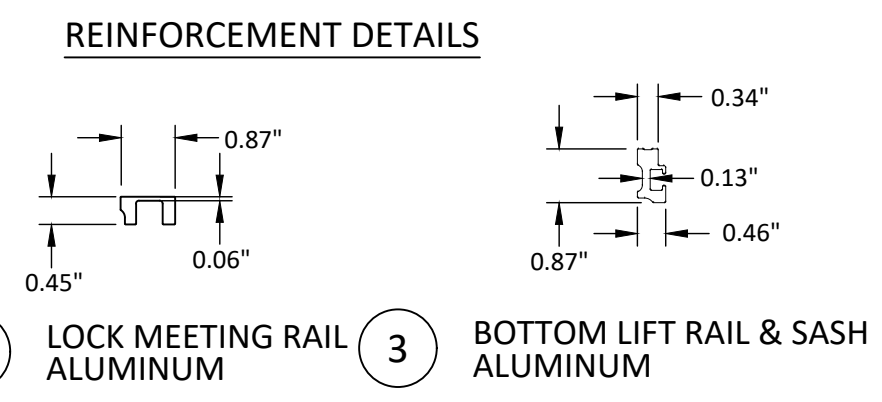

1 LOCK RAIL TOP ALUMINUM **2** LOCK MEETING RAIL ALUMINUM **3** BOTTOM LIFT RAIL & SASH ALUMINUM

- INSTALLATION NOTES:**
- ONE (1) INSTALLATION ANCHOR IS REQUIRED AT EACH ANCHOR LOCATION SHOWN.
 - THE NUMBER OF INSTALLATION ANCHORS DEPICTED IS THE MINIMUM NUMBER OF ANCHORS TO BE USED FOR PRODUCT INSTALLATION OF THE MAXIMUM SIZE LISTED.
 - INSTALL INDIVIDUAL INSTALLATION ANCHORS WITHIN A TOLERANCE OF $\pm 1/2$ INCH THE DEPICTED LOCATION & SPACING IN THE ANCHOR LAYOUT DETAILS (I.E., WITHOUT CONSIDERATION OF TOLERANCES). TOLERANCES ARE NOT CUMULATIVE FROM ONE INSTALLATION ANCHOR TO THE NEXT.
 - SHIM AS REQUIRED AT EACH INSTALLATION ANCHOR WITH LOAD BEARING SHIM(S). MAXIMUM ALLOWABLE SHIM STACK TO BE 3/8 INCH. SHIM WHERE SPACE OF 1/16 INCH OR GREATER OCCURS. SHIM(S) SHALL BE CONSTRUCTED OF HIGH DENSITY PLASTIC OR BETTER.
 - FOR MASONRY OR CONCRETE OPENINGS, 1X WOOD BUCK MAY BE USED (OPTIONAL AS LONG AS THE MINIMUM EMBEDMENT AND EDGE DISTANCE REQUIREMENTS ARE STILL MET WITHIN THE CORRESPONDING HOST SUBSTRATE. SEE GENERAL NOTE #3 ON SHEET 1 FOR MORE INFORMATION.
 - MINIMUM EMBEDMENT AND EDGE DISTANCE EXCLUDE WALL FINISHES, INCLUDING BUT NOT LIMITED TO STUCCO, FOAM, BRICK VENEER, AND SIDING.
 - INSTALLATION ANCHORS AND ASSOCIATED HARDWARE MUST BE MADE OF CORROSION RESISTANT MATERIAL OR HAVE A CORROSION RESISTANT COATING.
 - FOR HOLLOW BLOCK AND GROUT FILLED BLOCK, DO NOT INSTALL INSTALLATION ANCHORS INTO MORTAR JOINTS. EDGE DISTANCE IS MEASURED FROM FREE EDGE OF BLOCK OR EDGE OF MORTAR JOINT INTO FACE SHELL OF BLOCK.
 - INSTALLATION ANCHORS SHALL BE INSTALLED IN ACCORDANCE WITH ANCHOR MANUFACTURER'S INSTALLATION INSTRUCTIONS, AND ANCHORS SHALL NOT BE USED IN SUBSTRATES WITH STRENGTHS LESS THAN THE MINIMUM STRENGTH SPECIFIED BY THE ANCHOR MANUFACTURER.
 - FOR INSTALLATION ANCHORS ABOVE THE MEETING RAIL IN THE INTERIOR JAMB TRACK, USE FLAT HEAD ANCHORS.

ANCHOR SCHEDULE				
METHOD	SUBSTRATE	ANCHOR SCHEDULE	MIN EMBEDMENT	MIN. EDGE DISTANCE
NAILING FIN	WOOD: MIN. SG = 0.55	#8 WOOD SCREW PAN HEAD	1-1/2"	3/4"
	METAL: 18 GAUGE Steel, MIN. Fy = 33KSI	#8 TEK SCREW	3 THREADS MIN PENETRATION BEYOND METAL	1/2"
THROUGH FRAME	WOOD: MIN. SG = 0.55	#10 PAN HEAD IN EXTERIOR CHANNEL	1-1/2"	3/4"
		#10 FLAT HEAD IN THE INTERIOR CHANNEL	1-1/2"	3/4"
	METAL: 18 GAUGE Steel, MIN. Fy = 33KSI	#10 PAN HEAD IN EXTERIOR CHANNEL	3 THREADS MIN PENETRATION BEYOND METAL	1/2"
		#10 FLAT HEAD IN THE INTERIOR CHANNEL	3 THREADS MIN PENETRATION BEYOND METAL	1/2"
	CONCRETE: f'c=3000PSI	3/16" ITW TAPCON FLAT HEAD	1-1/4"	1-3/4"
	MASONRY: CMU per ASTM C90 MIN. 2000 PSI	3/16" ITW TAPCON FLAT HEAD	1-1/4"	1-3/4"

AMERICAN CRAFTSMAN WINDOWS
SILVER LINE WINDOWS AND DOORS


ONE SILVER LINE DRIVE
NORTH BRUNSWICK, NJ 08902
PH: (888) 741-0354

TITLE: 70 SERIES/V1 SERIES/ (2127)
SINGLE- HUNG WINDOWS
(HVHZ)(IMPACT)
HORIZONTAL & VERTICAL SECTIONS,
INSTALLATION NOTES &
REINFORCEMENT DETAILS

PREPARED BY:
BUILDING DROPS, INC.
1900 NE MIAMI CT. SUITE 2-15
MIAMI, FL 33132
PH: (954)399-8478
FAX: (954)744-4738
WEB: www.buildingdrops.com

REMARKS	BY	DATE
7TH FBC EDITION	NUS	10/14/20
8th FBC EDITION	LH	09/23
Current FBC & EC24-100	LH	04/25

THE INSTALLATION DETAILS DESCRIBED HEREIN ARE GENERIC AND MAY NOT REFLECT ACTUAL CONDITIONS FOR A SPECIFIC SITE. IF SITE CONDITIONS CAUSE INSTALLATION TO DEVIATE FROM THE REQUIREMENTS DETAILED HEREIN, A LICENSED ENGINEER OR ARCHITECT SHALL PREPARE SITE SPECIFIC DOCUMENTS FOR USE WITH THIS DOCUMENT.

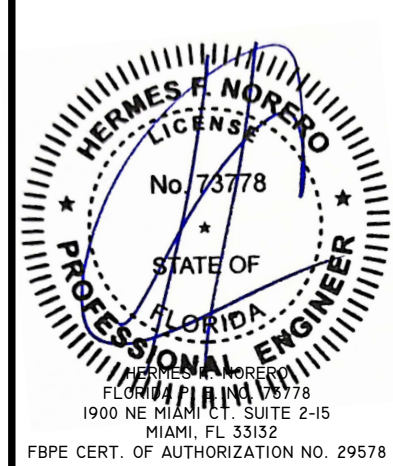

FL #:
FL14911

DATE: **01.23.18**

DWG. BY: **HR** CHK. BY: **HFN**

SCALE: **NTS**

DWG. #: **SWD050**

SHEET:
5
OF 5