


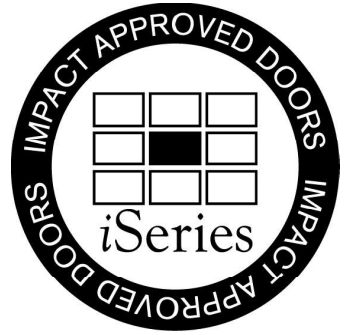

Supplemental Wind Load Instructions

Sandwich Doors: Residential

CAUTION

Higher wind pressures and larger doors require additional reinforcement.

Premature failure of door system may result from improper application.

See chart in lower left corner of drawing sheet one for the approved wind pressures and door sizes.

WARNING

These instructions do not contain basic door installation steps and related safety information.



Failure to follow basic installation steps and related safety information may result in injury or death.

Door installers must follow a primary instruction manual for basic door installation steps and related safety information.

The correct selection of door and framing materials in adherence with local building code directives is the responsibility of the building owner/designer. Use of a reinforced garage door does not constitute automatic compliance with any building code. Local building code officials determine compliance criteria.

A locking system must be installed if the door is not electrically operated.

See drawing for stop molding requirements, when door is not more than 1" wider than opening. When using stop molding, secure molding with minimum 8d nails or 2-1/2" long screws.

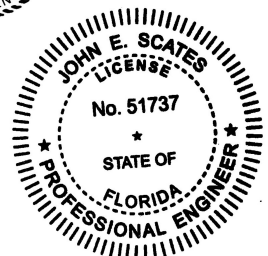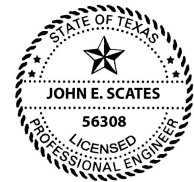

Digitally signed by John E Scates
Date: 2026.08.14 12:26:24 -05'00'

John E. Scates, P.E.
PO Box 5175
Frisco, TX 75035
FL PE 51737
TX PE 56308 / F-2203

Professional Engineer's seal
provided only for verification of
windload construction details


For Use With Drawing Number
Z4i-16-02503

Strut Placement

	Door Height									
Section Number	6'-6" to 7'-0"	7'-6" to 8'-0"	8'-3" to 8'-9"	9'-0" to 10'-6"	10'-9" to 12'-3"	12'-6" to 14'-0"	14'-3" to 15'-9"	16'-0" to 17'-6"	17'-9" to 19'-3"	19'-6" to 20'-0"
12	N/A	N/A	N/A	N/A	N/A	N/A	N/A	N/A	N/A	1 at Detail A
11	N/A	N/A	N/A	N/A	N/A	N/A	N/A	N/A	1 at Detail A	1 at Detail A
10	N/A	N/A	N/A	N/A	N/A	N/A	N/A	1 at Detail A	1 at Detail A	1 at Detail A
9	N/A	N/A	N/A	N/A	N/A	N/A	1 at Detail A	1 at Detail A	1 at Detail A	1 at Detail A
8	N/A	N/A	N/A	N/A	N/A	1 at Detail A	1 at Detail A	1 at Detail A	1 at Detail A	1 at Detail A
7	N/A	N/A	N/A	N/A	1 at Detail A	1 at Detail A	1 at Detail A	1 at Detail A	1 at Detail A	1 at Detail A
6	N/A	N/A	N/A	1 at Detail A	1 at Detail A	1 at Detail A	1 at Detail A	1 at Detail A	1 at Detail A	1 at Detail A
5	N/A	1 at Detail A	1 at Detail A	1 at Detail A	1 at Detail A	1 at Detail A	1 at Detail A	1 at Detail A	1 at Detail A	1 at Detail A
4	1 at Detail A	1 at Detail A	1 at Detail A	1 at Detail A	1 at Detail A	1 at Detail A	1 at Detail A	1 at Detail A	1 at Detail A	1 at Detail A
3	1 at Detail A	1 at Detail A	1 at Detail A	1 at Detail A	1 at Detail A	1 at Detail A	1 at Detail A	1 at Detail A	1 at Detail A	1 at Detail A
2	1 at Detail A	1 at Detail A	1 at Detail A	1 at Detail A	1 at Detail A	1 at Detail A	1 at Detail A	1 at Detail A	1 at Detail A	1 at Detail A
1	1 at Detail B	1 at Detail B	1 at Detail B	1 at Detail B	1 at Detail B	1 at Detail B	1 at Detail B	1 at Detail B	1 at Detail B	1 at Detail B

Push Nut Detail (use on all rollers)


use 3/8" I. D. on bottom fixture roller stem
use 7/16" I. D. on end hinge and top fixture roller stems

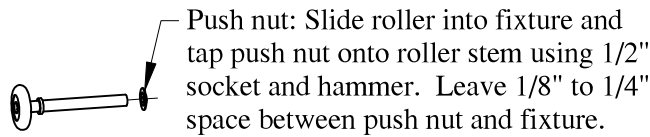

Track Bracket Spacing

Track bracket spacing shown for doors up to four sections high. Additional door sections may be added for maximum door height depicted on door drawing. Track brackets must be added (per track) for each section and spaced at a distance not greater than the corresponding section height (see door drawing for required quantities).


	Do Not Exceed
E	10"
D	28"
C	28"
B	6-1/2"
A	3-1/2"

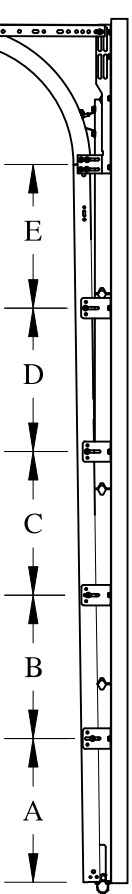

+/- 3" tolerance



For Use With Drawing Number
Z4i-16-02503

Strut Placement Detail

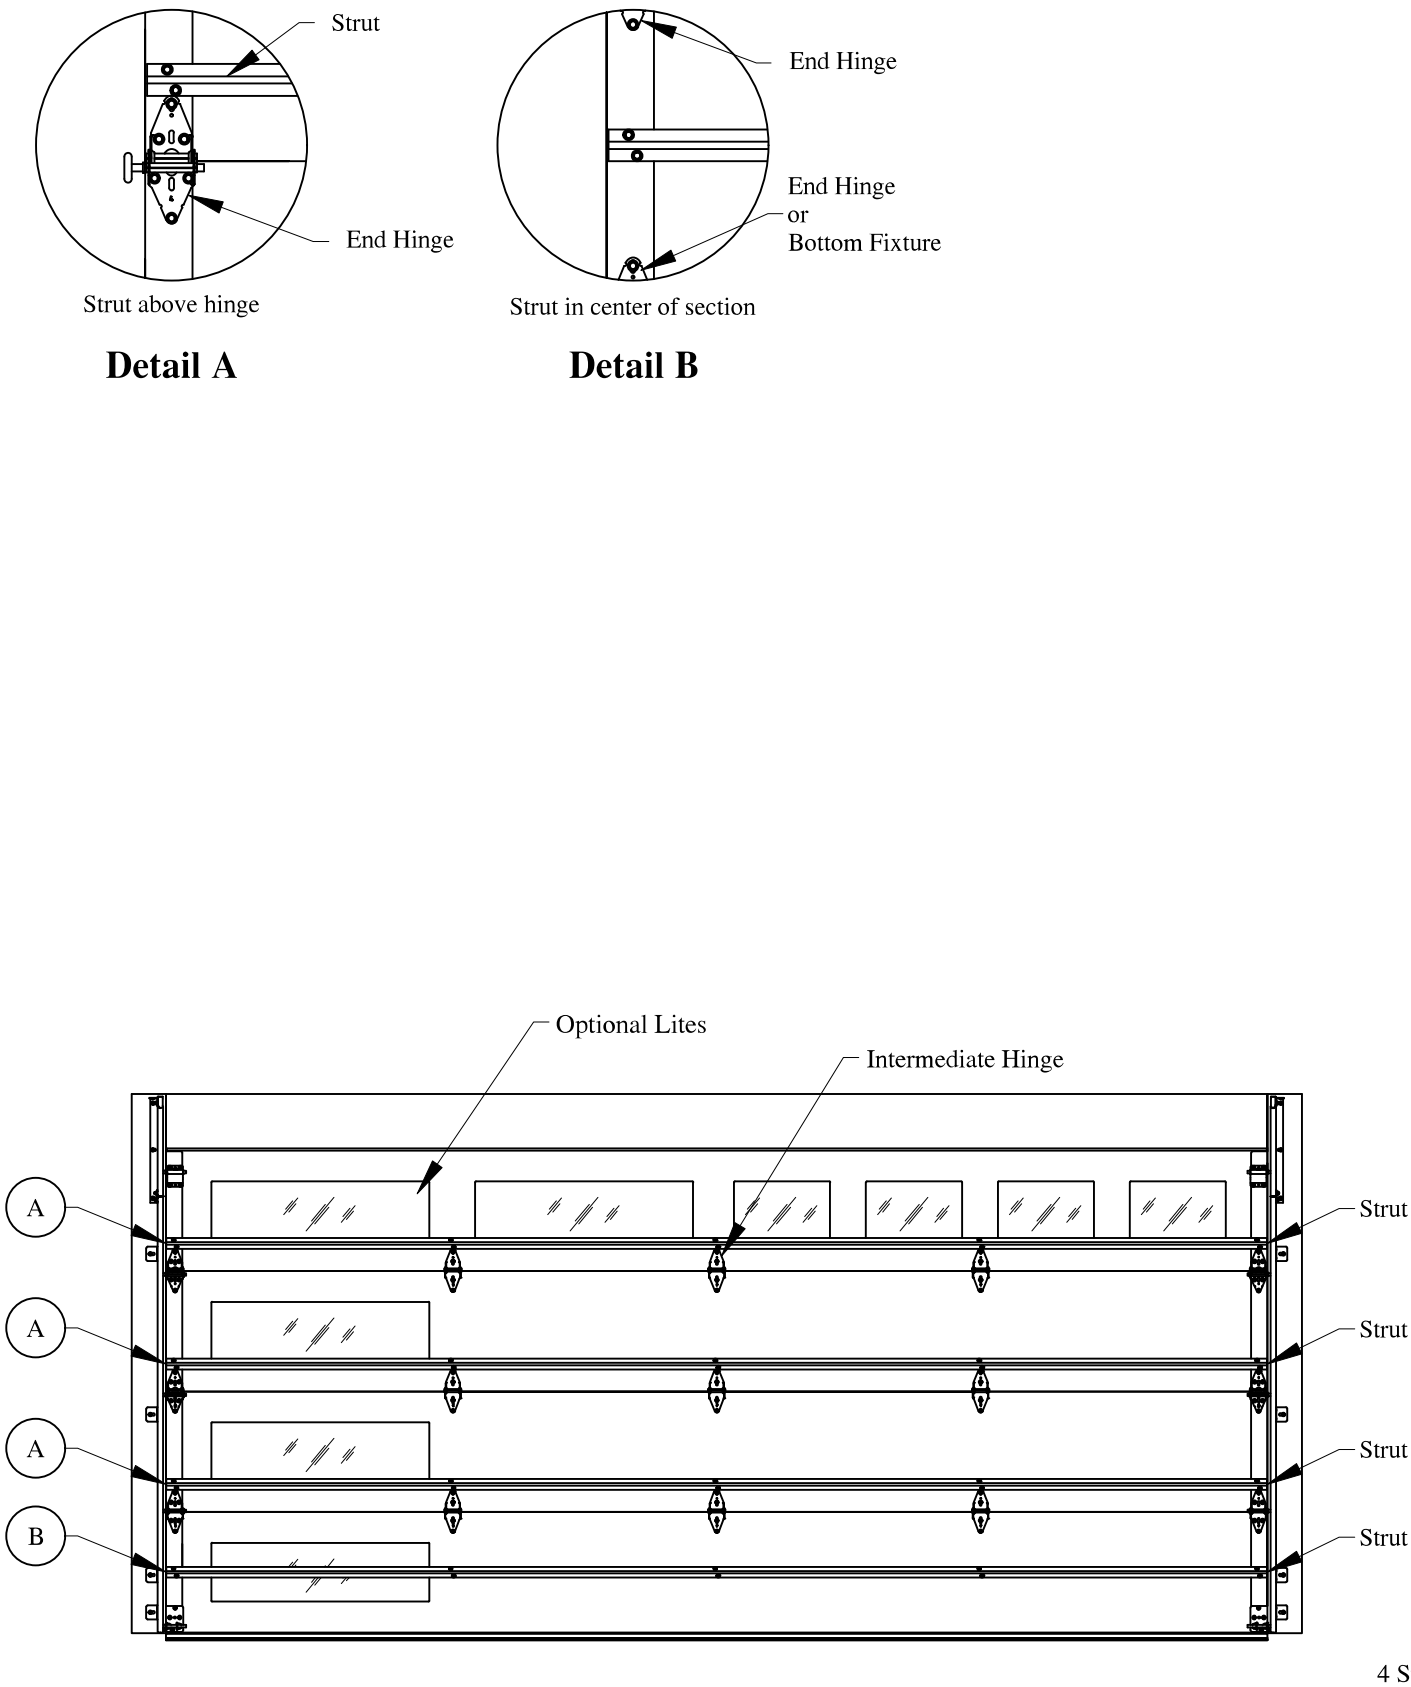

Glazing Options: 1/4" thick polycarbonate
 ◦exterior mounted-factory installed with decorative frame
 ◦2-1/2" larger than Day Light Opening
 ◦3/16" bulbing rivets
 16-3/4" x 10-1/4" D.L.O.
 ◦12 rivets total
 38" x 10-1/4" D.L.O.
 ◦28 rivets total

Or, as provided by National Door Industries
 ◦16-3/4" x 10-1/4" max daylight opening
 ◦Grooved, 1/4" Polycarbonate
 ◦Aluminum Frame

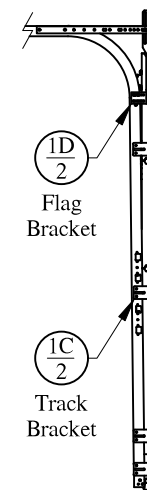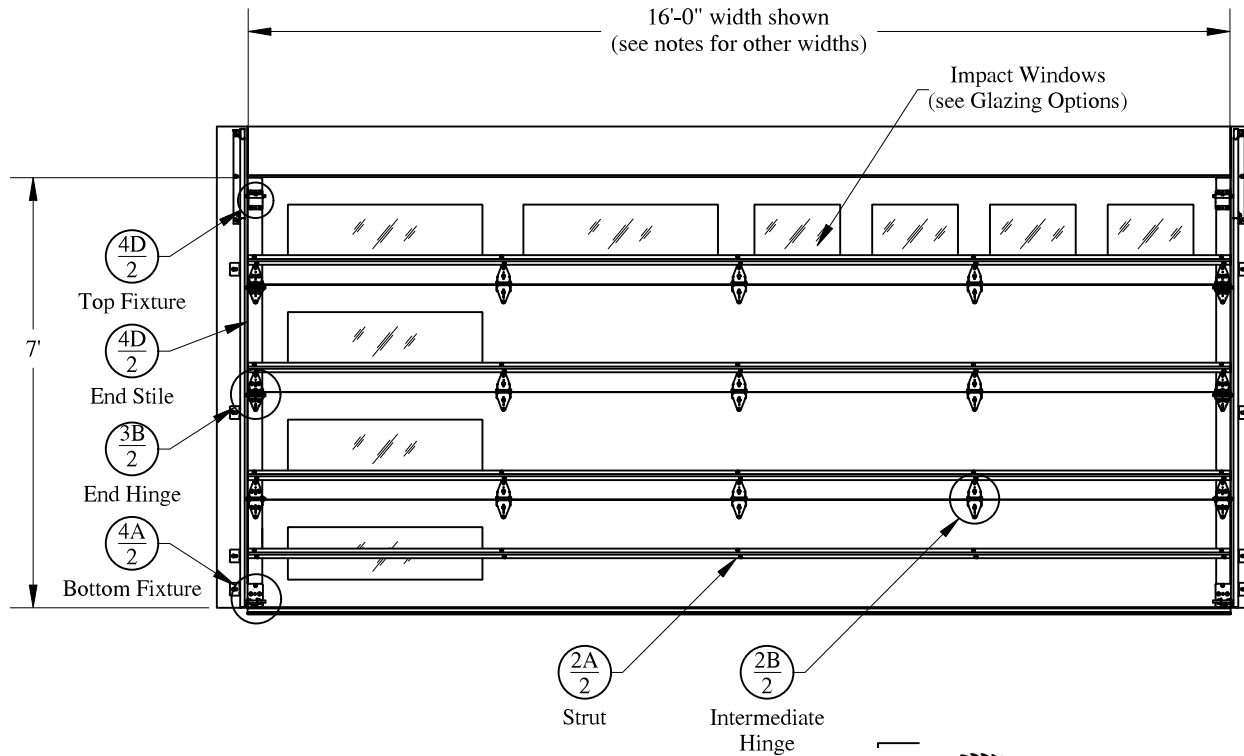

door height	section quantity	strut quantity	trk brkt per side
6'-6" to 7'-0"	4	4	4
7'-6" to 8'-0"	5	5	5
8'-3" to 8'-9"	5	5	5
9'-0" to 10'-6"	6	6	6
10'-9" to 12'-3"	7	7	7
12'-6" to 14'-0"	8	8	8
14'-3" to 15'-9"	9	9	9
16'-0" to 17'-6"	10	10	10
17'-9" to 19'-3"	11	11	11
19'-6" to 20'-0"	12	12	12

Track bracket quantities shown are for use with grade 2 or better Southern Yellow Pine. Refer to Jamb Attachment Detail supplemental instructions for usage of alternate jamb materials.

Supporting structural elements shall be designed by a registered professional engineer for wind loads shown on this drawing. If door is not electrically operated, a lock must be installed.

Width	Design Pressure (PSF)	Stile Qty.
10'-00"	+22.2 / -24.7	2
13'-06"	+22.2 / -24.7	2
16'-00"	+22.2 / -24.7	3



Complies with current FBC (See Eval Report)

Complies with IBC/IRC 2018/2021/2024 (Texas)

Tested per ANSI/DASMA 108 and 115

Maximum door height: 20'-00"

Glazing and door have been tested for windborne debris.









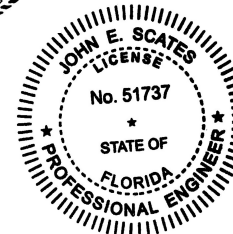
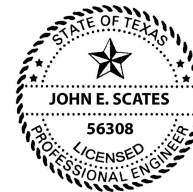


Professional Engineer's seal provided only for verification of windload construction details

John E. Scates, P.E.
 PO Box 5175
 Frisco, TX 75035
 FL PE 51737
 TX PE 56308 / F-2203



C.H.I. 333 OVERHEAD DOORS	SCALE	nts
	DATE	09-28-2020
Model Series: Sandwich Doors, Residential		
C.H.I. Drawing: Z4i-16-02503		
page 4 of 5		

Details on some views may have been omitted for clarity.

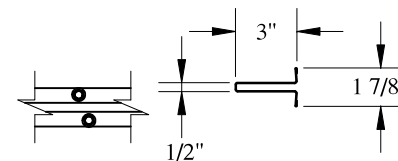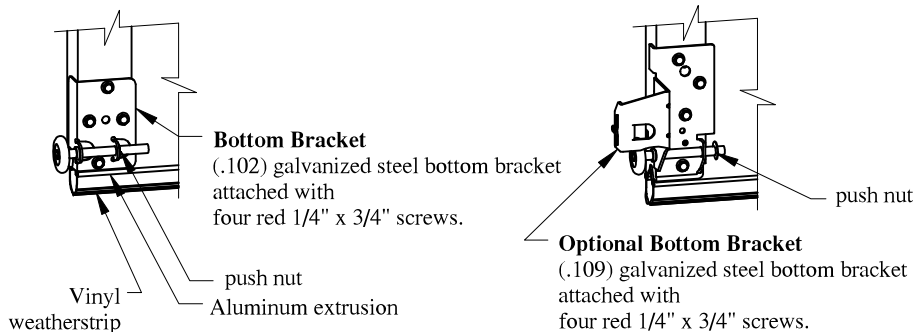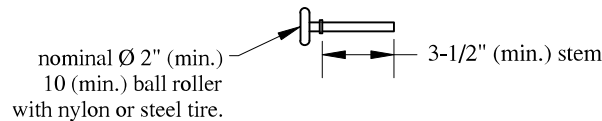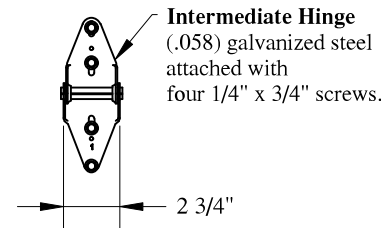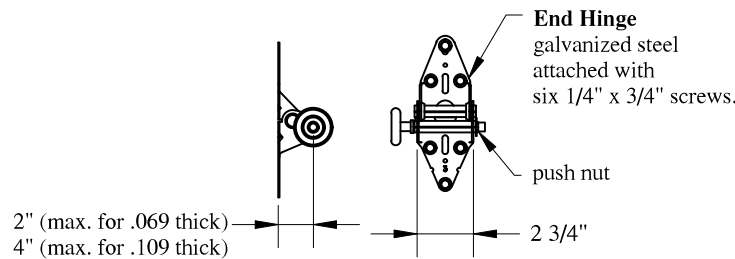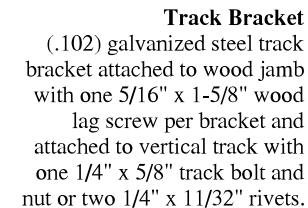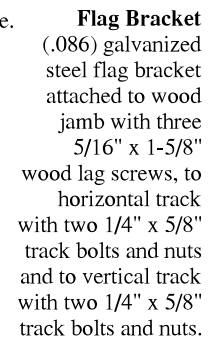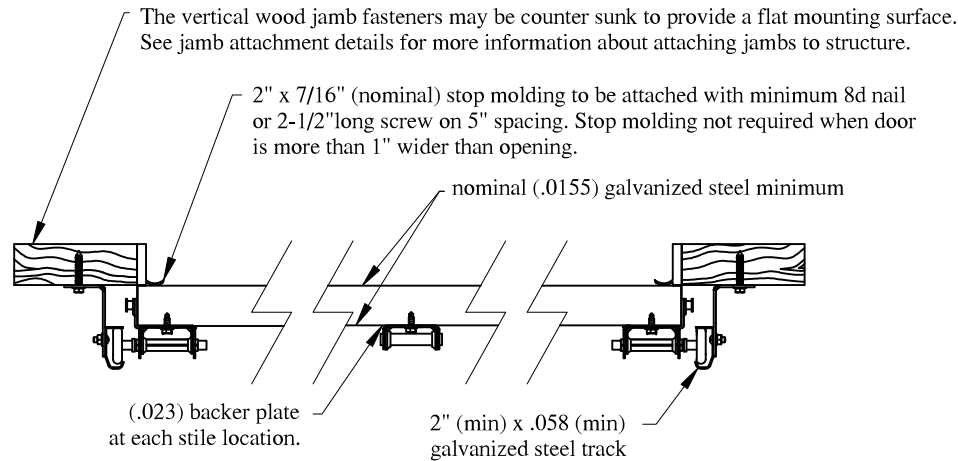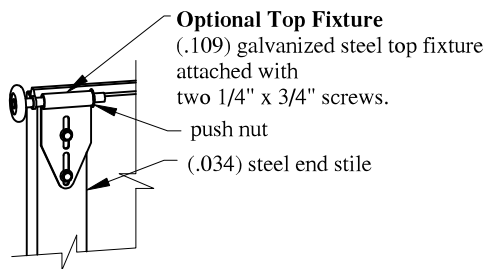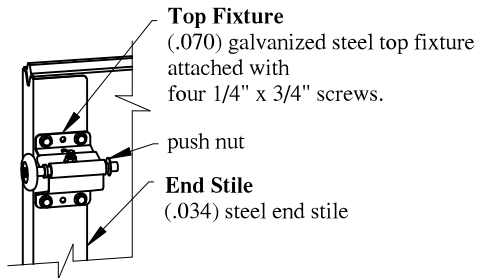

Strut and Strut Attachment
(.051) 50 ksi galvanized steel 3" strut attached with two 1/4" x 3/4" screws per stile.

John E. Scates, P.E.
PO Box 5175
Frisco, TX 75035
FL PE 51737
TX PE 56308 / F-2203

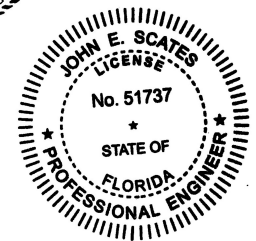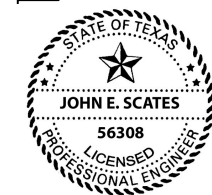

Professional Engineer's seal provided only for verification of windload construction details

C.H.I. Drawing	SCALE	nts
	DATE	09-28-2020
Model Series: Sandwich Doors, Residential		
C.H.I. Drawing: Z4i-16-02503		
page 5 of 5		