



AMERICA'S DOORMAKER
631 N. FIRST ST. WEST BRANCH, MI 48661



WOOD EDGE GLAZED DOUBLE DOOR with/without SIDELITES INSWING / OUTSWING "NON-IMPACT"

GENERAL NOTES

1. This product has been evaluated and is in compliance with the 9th Edition (2026) Florida Building Code (FBC) structural requirements excluding the "High Velocity Hurricane Zone" (HVHZ).
2. Product anchors shall be as listed and spaced as shown on details. Anchor embedment to base material shall be beyond wall dressing or stucco.
3. When used in areas requiring wind borne debris protection, this product is required to be protected with an impact resistant covering that complies with FBC Sections 1609.1.2 & R301.2.1.2.
4. For 2x stud framing construction, anchoring of these units shall be the same as that shown for 2x buck masonry construction.
5. Site conditions that deviate from the details of this drawing require further engineering analysis by a licensed engineer or registered architect.

TABLE OF CONTENTS


SHEET#	DESCRIPTION
1	Typical elevations, design pressures & general notes
2	Door panel details
3	Elevations
4	Horizontal cross sections
5	Vertical cross sections
6	Buck anchoring
7	Frame anchoring
8	Astragal details
9	Bill of materials and components

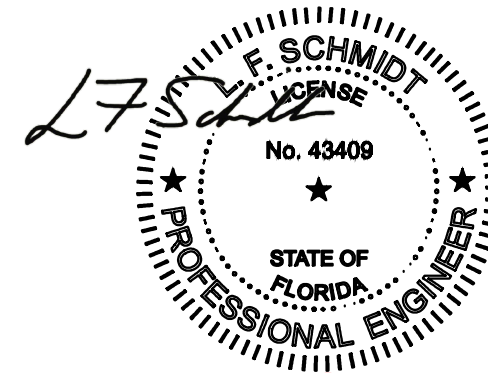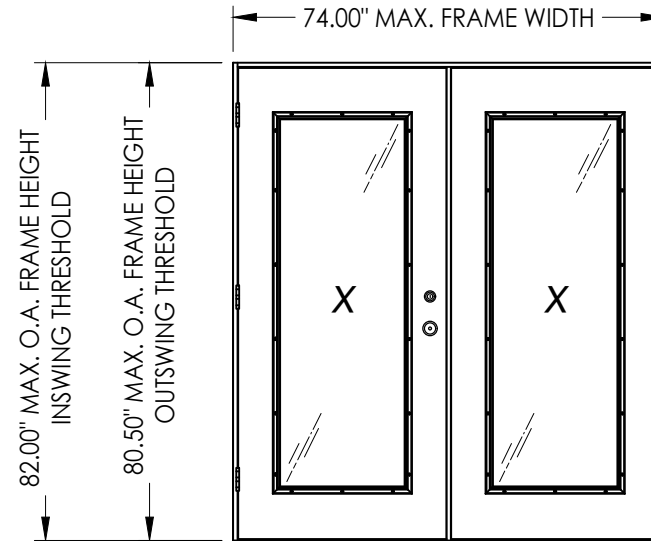

Digitally signed by Lyndon F Schmidt
Date: 2026.07.02 18:00:47 -04'00'

This item has been digitally signed and sealed by
L. F. Schmidt, P.E. on the date adjacent to the seal.
Printed copies of this document are not
considered signed and sealed and the signature
must be verified on any electronic copies.

THIS PRODUCT APPROVAL IS VALID
ONLY FOR THE STATE OF FLORIDA

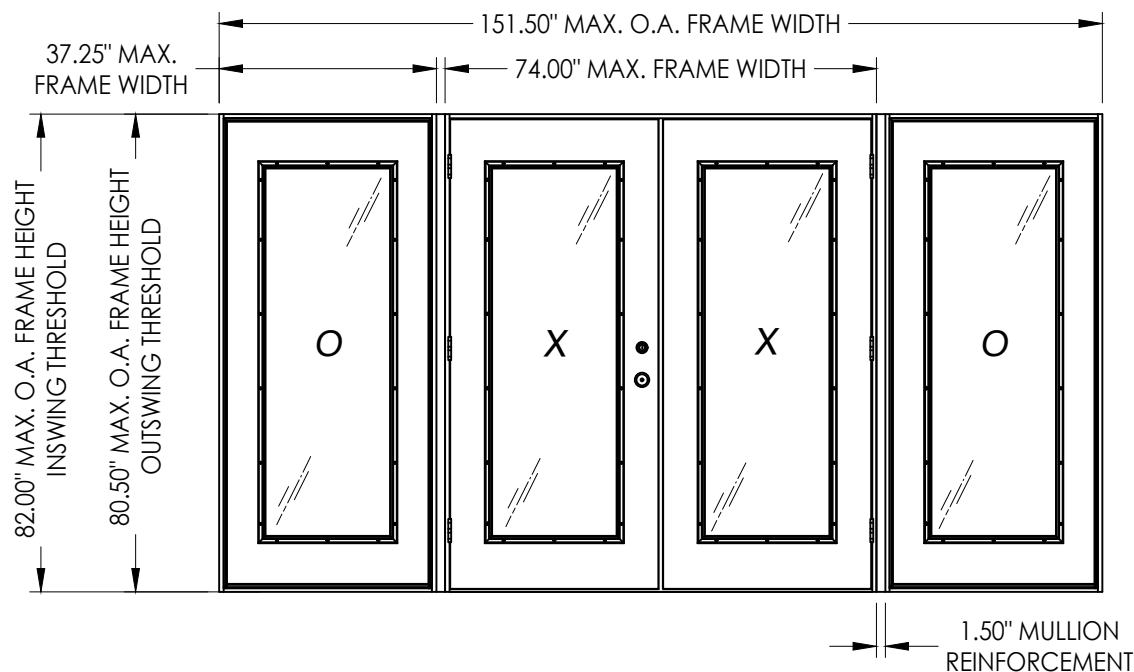

MAX. FRAME DIMENSION	MAX. D.L.O. DIMENSION	DESIGN PRESSURE (PSF) INSWING		DESIGN PRESSURE (PSF) OUTSWING	
		POSITIVE	NEGATIVE	POSITIVE	NEGATIVE
74.0" x 82.0"	21.0" x 63.0"	+40.0	-40.0	+40.0	-40.0
151.5" x 82.0"	21.0" x 63.0"	+40.0	-40.0	+40.0	-40.0

Documents Prepared By:
Lyndon F. Schmidt
P.E. No. 43409

BUILDING CONSULTANTS, INC.
P.O. Box 230, Valrico, FL 33595
Phone No.: 813.659.9197
FBPE Registry No. 9813



PRODUCT: TAYLOR DOORS

PART OR ASSEMBLY:
TYPICAL ELEVATION, DESIGN
PRESSURES & GENERAL NOTES


NO.	DATE	REVISIONS			
		DATE	BY	REVISIONS	
5	7/03/26	UPDATE TO 9TH ED. (2026)	FBC	LFS	
4	7/06/23	UPDATE TO 8TH ED. (2023)	FBC	LFS	
3	7/20/20	UPDATE TO 7th ED. (2020)	FBC	LFS	

DATE: 1/12/12
SCALE: N.T.S.
DWG. BY: JK
CHK. BY: LFS
DRAWING NO.: FL-15135.3
SHEET 1 OF 9

G:\2023 FBC Drawings 7.1.26\Taylor Entrance Systems\FL-15135 R4\FL-15135.1-3.dwg

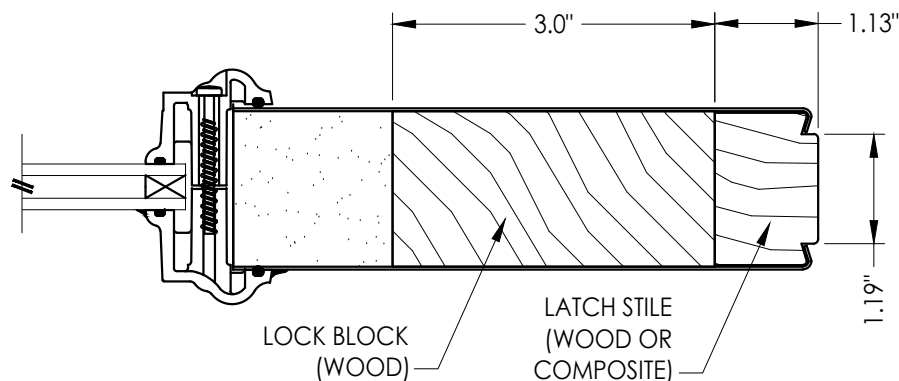
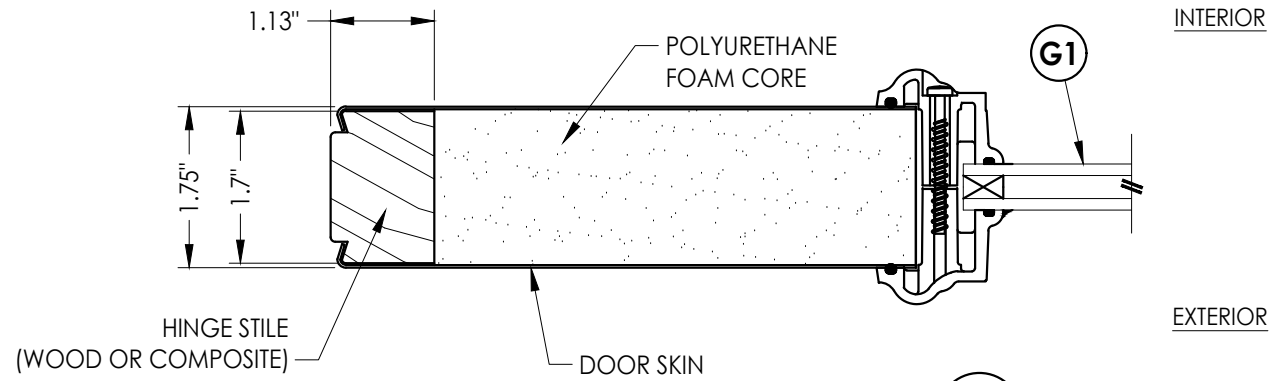


1
2 **HORIZONTAL CROSS SECTION**

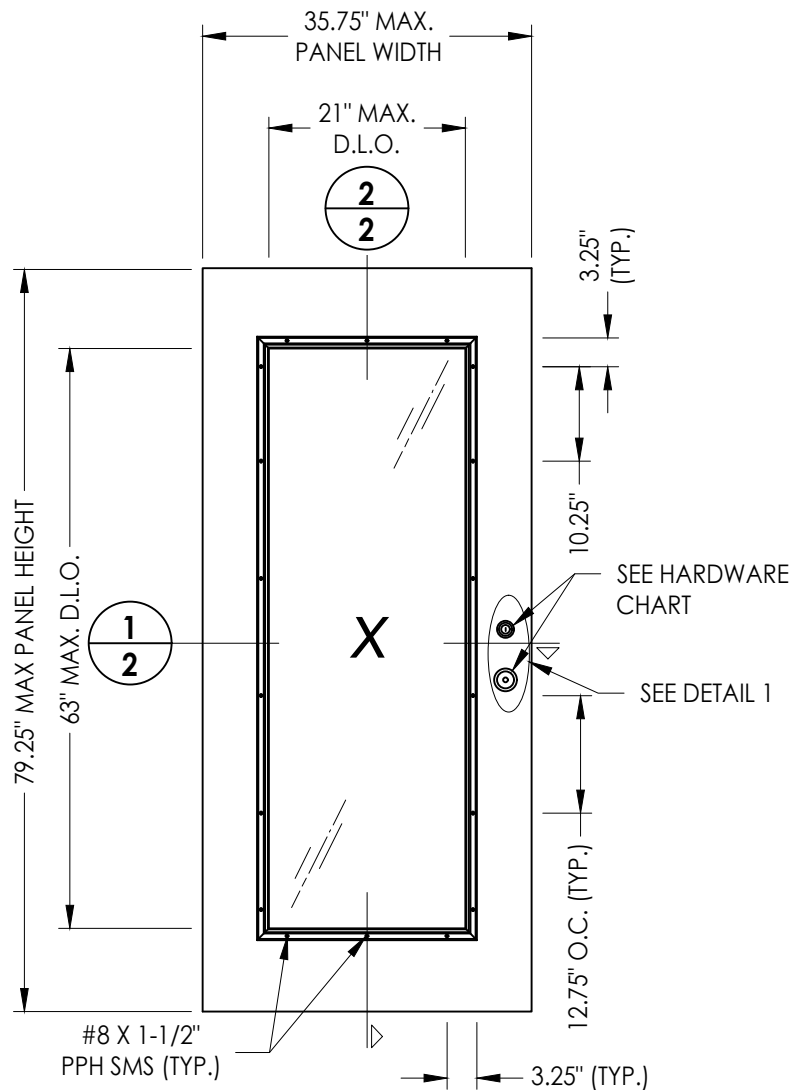


40 41 **DOOR AND SIDELITE PANEL**
#40 - Wood Edge Steel Door
#41 - Wood Edge Sidelite


DOOR SKIN: 0.019" MIN. THK. STEEL
CORE MATERIAL: POLYURETHANE FOAM

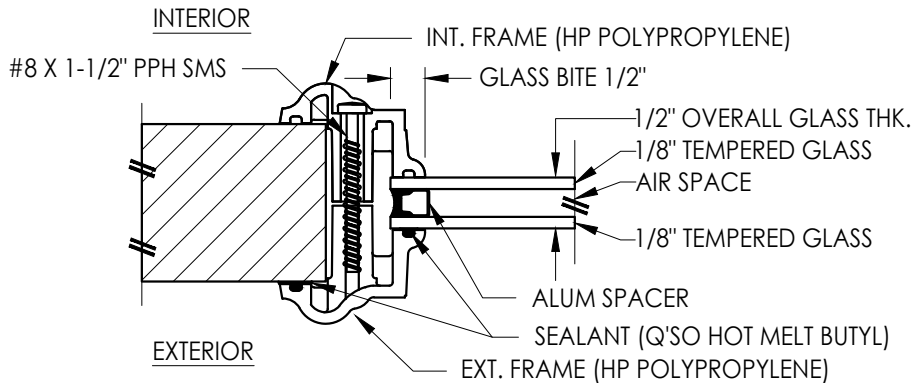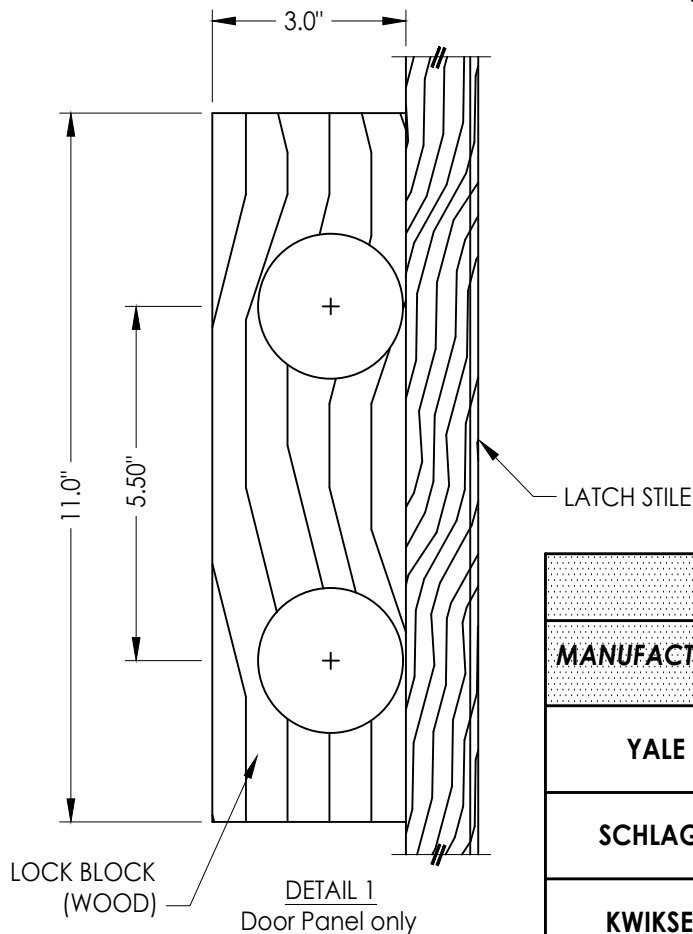

G1 **GLAZING DETAIL**
ODL Lite frame

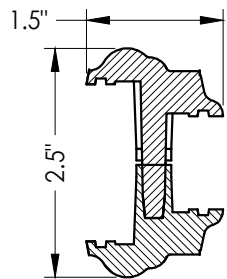


LITE FRAME
Taylor Lite Frame

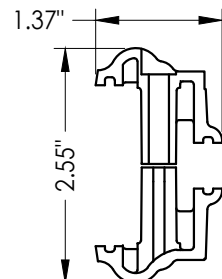

LITE FRAME
ODL Lite Frame

HARDWARE CHART		
MANUFACTURER	MODEL	
YALE	KNOB:	NEW TRADITIONS
	DEADBOLT:	NEW TRADITIONS (800 SERIES)
SCHLAGE	KNOB/LEVER:	"F" SERIES
	DEADBOLT:	B60/62
KWIKSET	KNOB:	SIGNATURE SERIES
	DEADBOLT:	SIGNATURE SERIES (980)

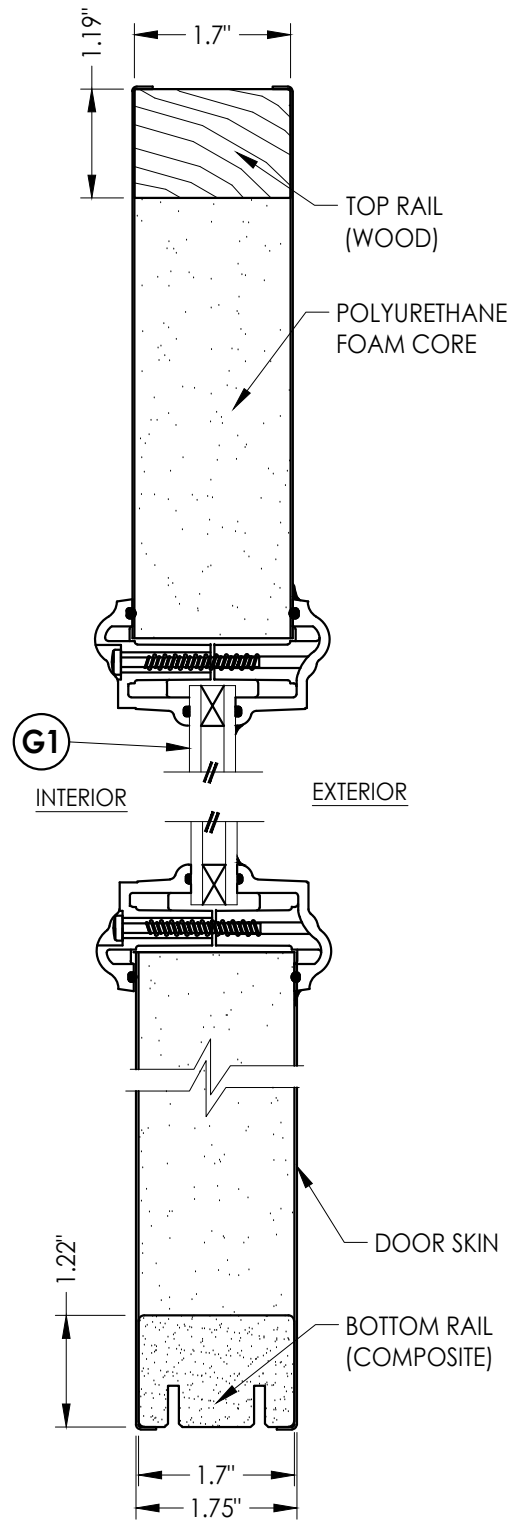

2
2 **VERTICAL CROSS SECTION**

Documents Prepared By:
Lyndon F. Schmidt
P.E. No. 43409

RW BUILDING CONSULTANTS, INC.
P.O. Box 230, Valrico, FL 33595
Phone No.: 813.659.9197
FBPE Registry No. 9813

PRODUCT: TAYLOR DOORS

PART OR ASSEMBLY:
DOOR PANEL DETAILS

NO.	DATE	REVISIONS		
		BY	DATE	DESCRIPTION
5	7/03/26	UPDATE TO 9TH ED. (2026)	FBC	LFS
4	7/06/23	UPDATE TO 8TH ED. (2023)	FBC	LFS
3	7/20/20	UPDATE TO 7th ED (2020)	FBC	LFS

DATE: 1/12/12


SCALE: N.T.S.

DWG. BY: JK

CHK. BY: LFS

DRAWING NO.: FL-15135.3

SHEET 2 OF 9

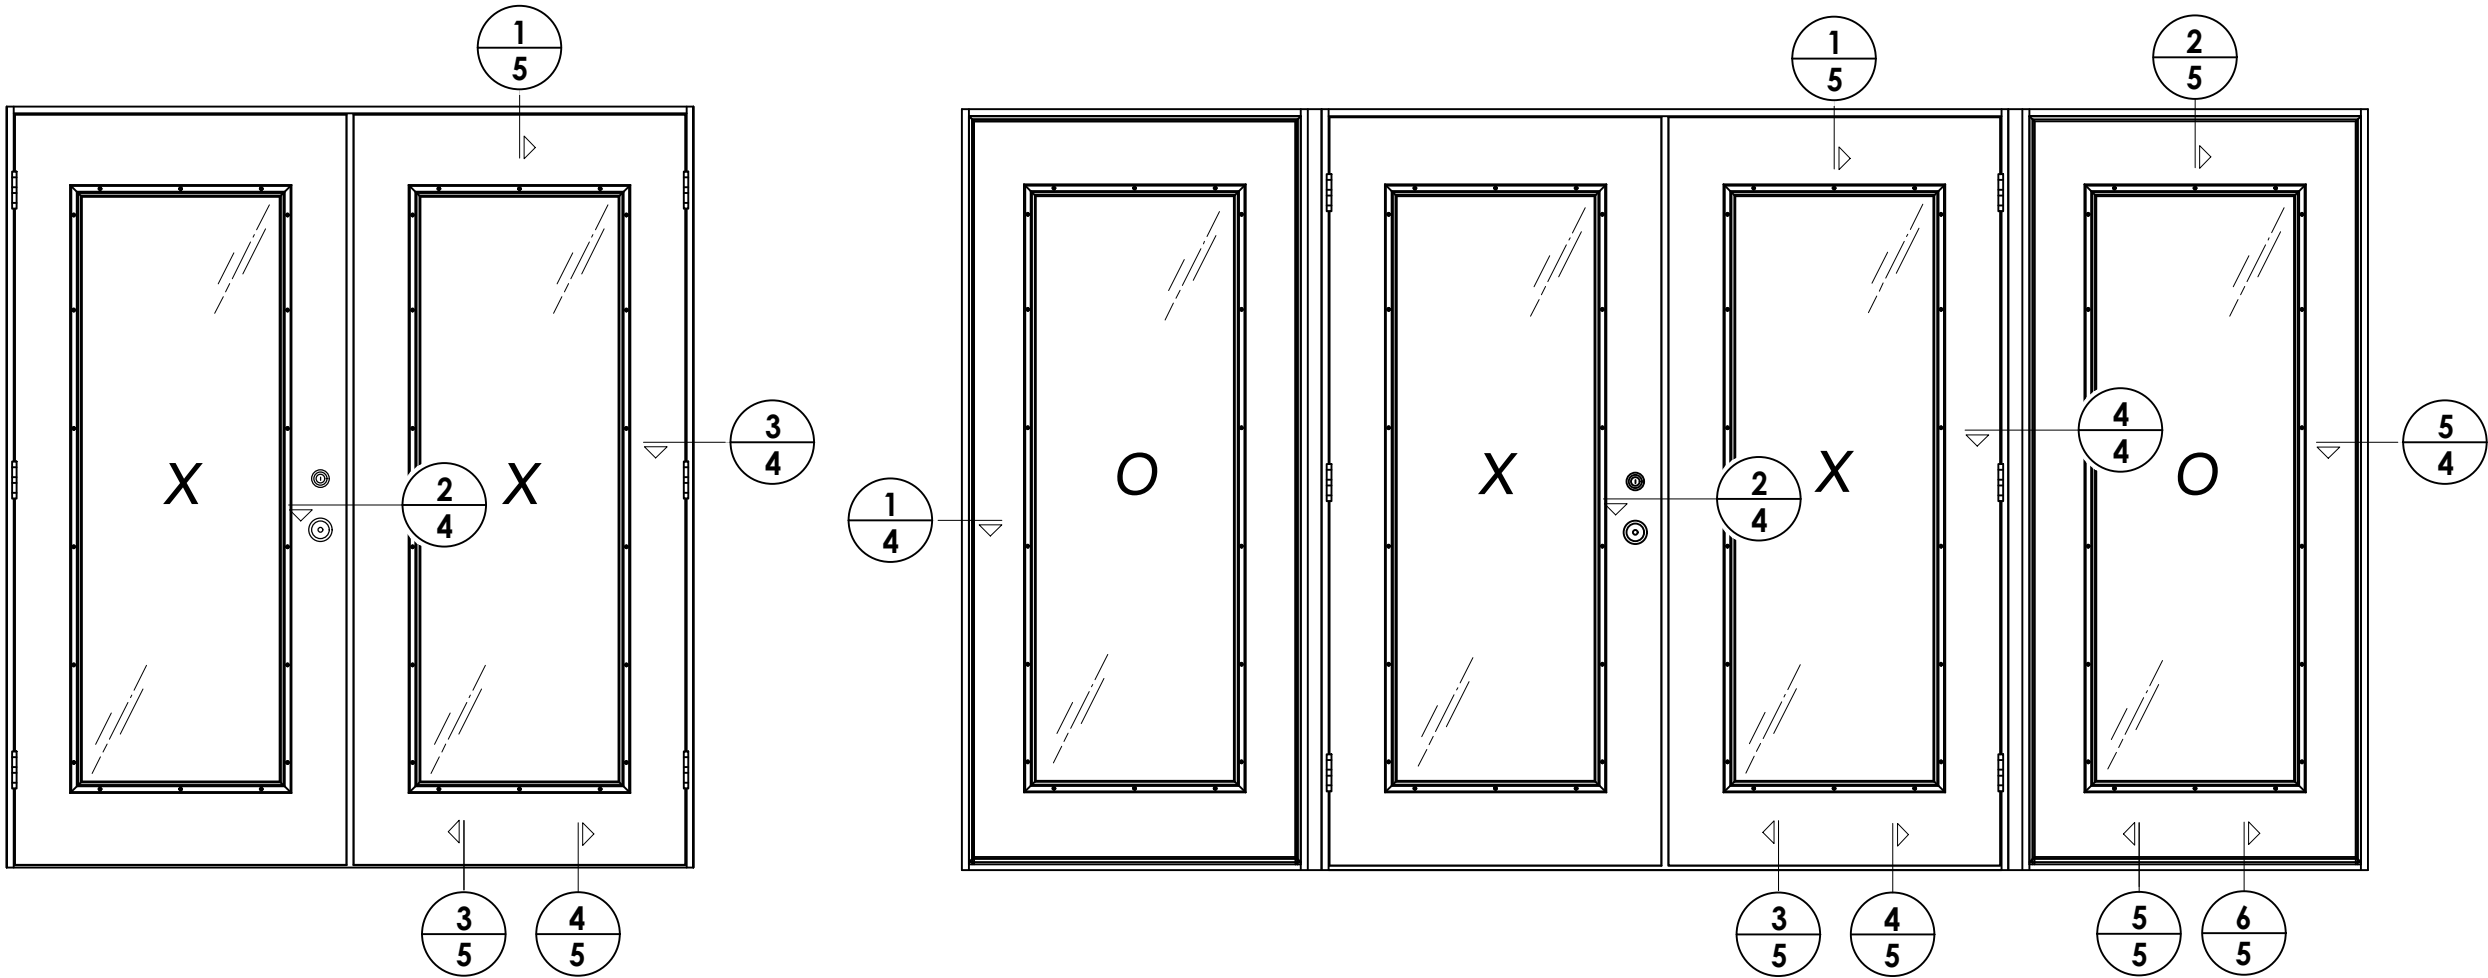


	</
--	--	----


PRODUCT: TAYLOR DOORS	
PART OR ASSEMBLY: ELEVATIONS	

Documents Prepared By:
Lyndon F. Schmidt
P.E. No. 43409


RW
BUILDING CONSULTANTS, INC.
P.O. Box 230, Valrico, FL 33595
Phone No.: 813.659.9197
FBPE Registry No. 9813

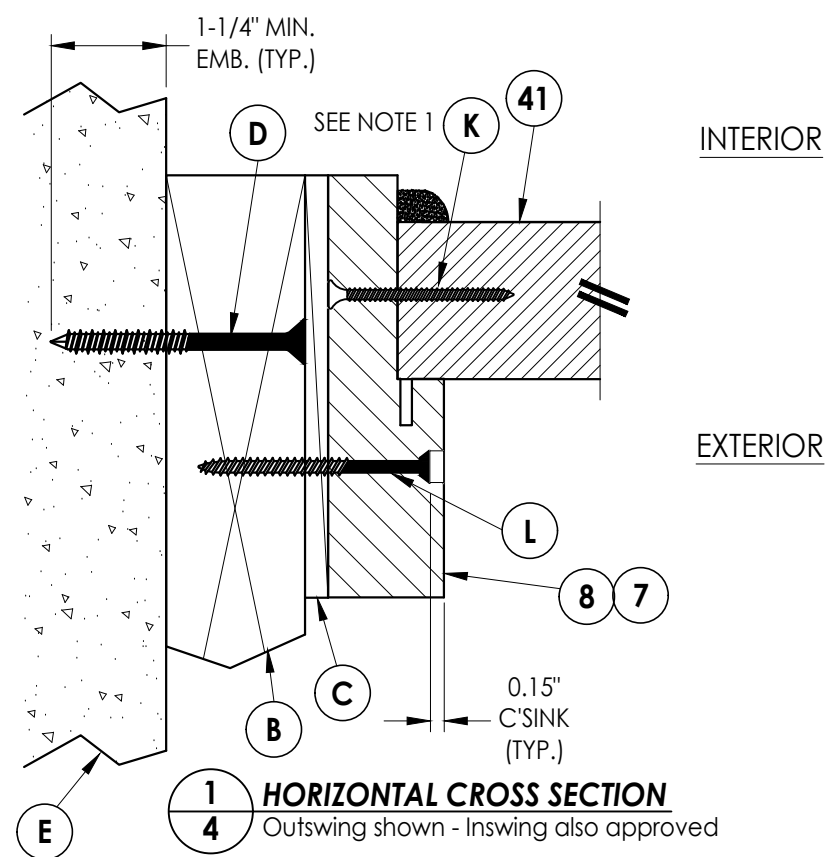


1 **HORIZONTAL CROSS SECTION**
4 Outwing shown - Inswing also approved

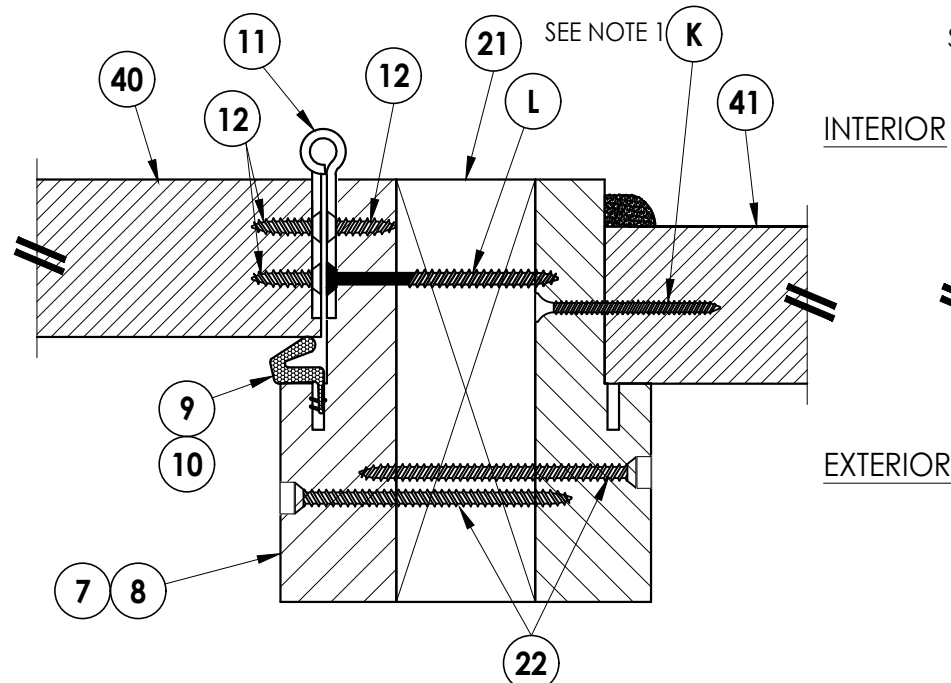


4 HORIZONTAL CROSS SECTION
4 Inswing hinge jamb @ sidelite jamb

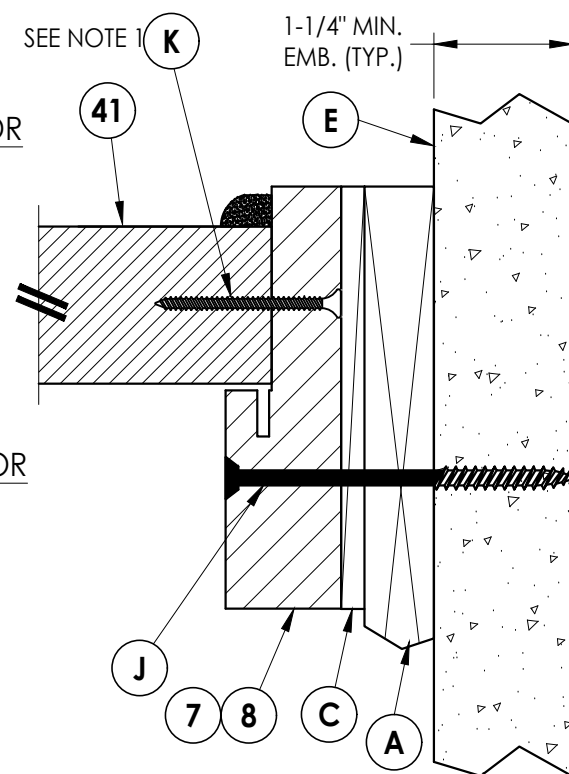

5 HORIZONTAL CROSS SECTION
4 Shown w/1X sub-buck

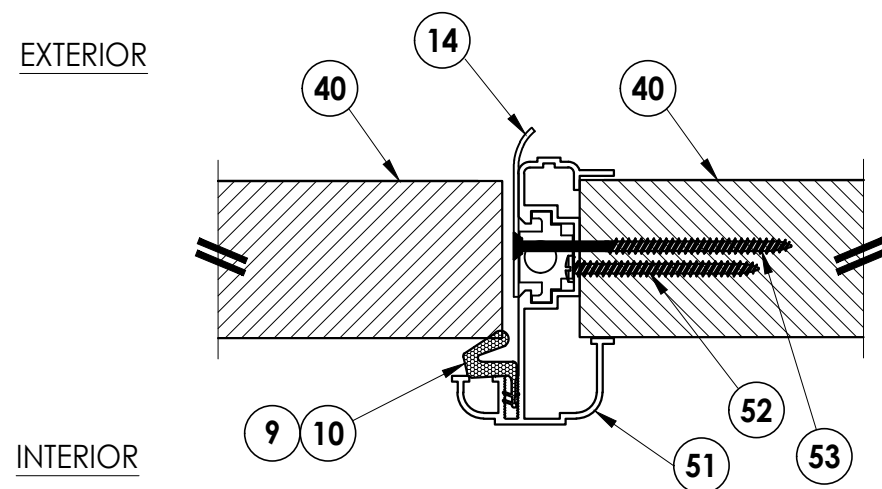

2 **HORIZONTAL CROSS SECTION**
4 Outswing shown - Inswing also approved



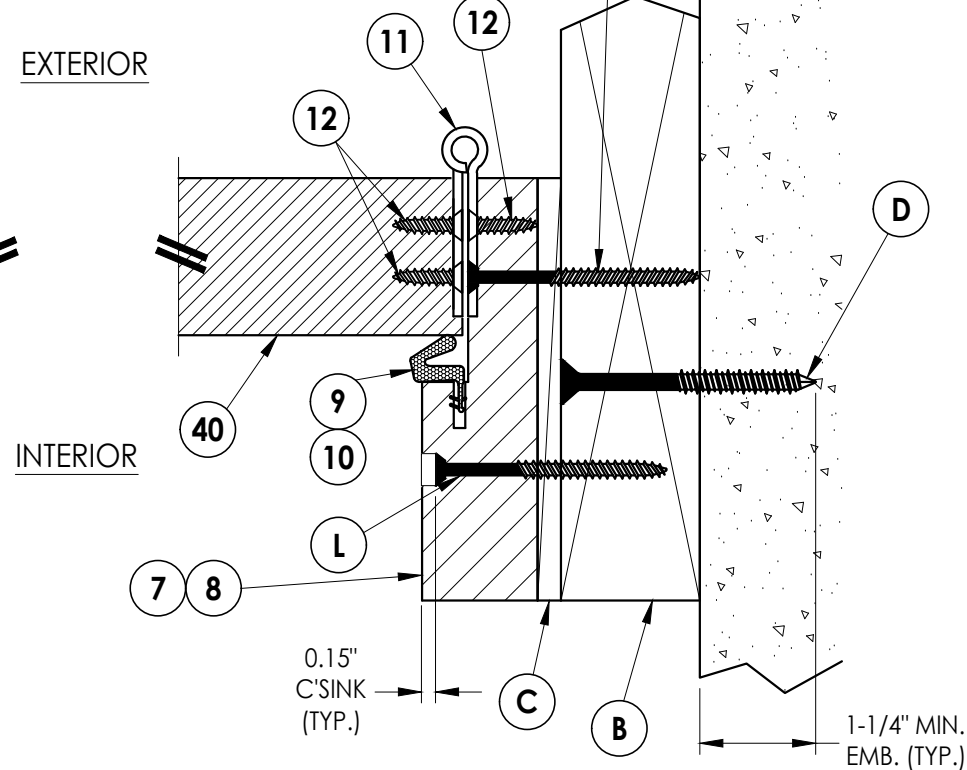


3 **HORIZONTAL CROSS SECTION**
4 Outswing shown - Inswing also approved




NOTE:

1. SIDELITE PANELS ANCHORED TO FRAME 6"
FROM TOP OF FRAME THEN 10" O.C.
(TYP.), 8 SCREWS TOTAL EACH JAMB.

DATE: 1/12/12		PRODUCT: TAYLOR DOORS		Documents Prepared By: Lyndon F. Schmidt P.E. No. 43409	
SCALE: N.T.S.		PART OR ASSEMBLY:		 BUILDING CONSULTANTS, INC. P.O. Box 230, Valrico, FL 33595 Phone No.: 813.659.9197 FBPE Registry No. 9813	
DWG. BY: JK		HORIZONTAL			
CHK. BY: LFS		CROSS SECTIONS			
DRAWING NO.: FL-15135.3					
SHEET 4 OF 9					
5		7/03/26	UPDATE TO 9TH ED. (2026)	FBC	LFS
4		7/06/23	UPDATE TO 8TH ED. (2023)	FBC	LFS
3		7/20/20	UPDATE TO 7th ED (2020)	FBC	LFS
NO.		DATE			BY
				REVISIONS	

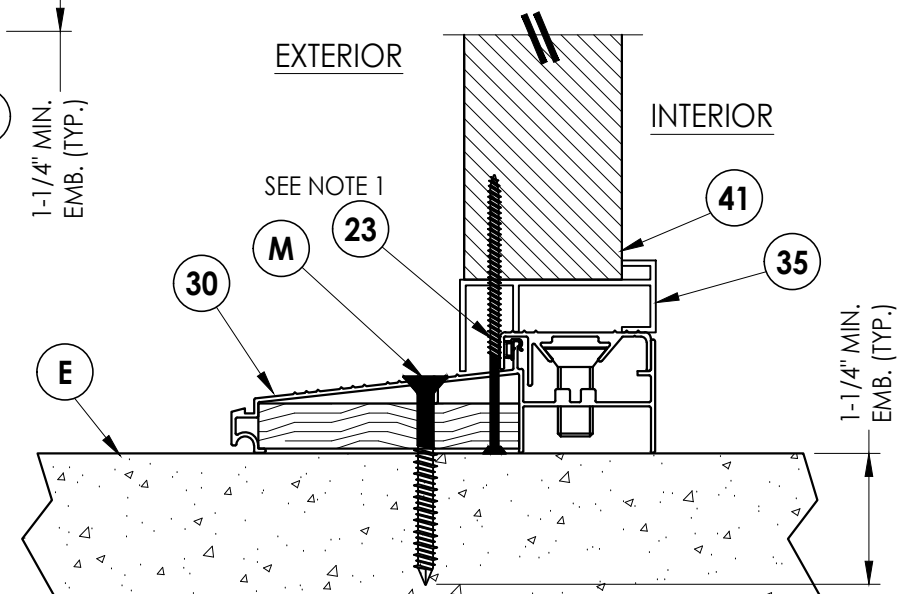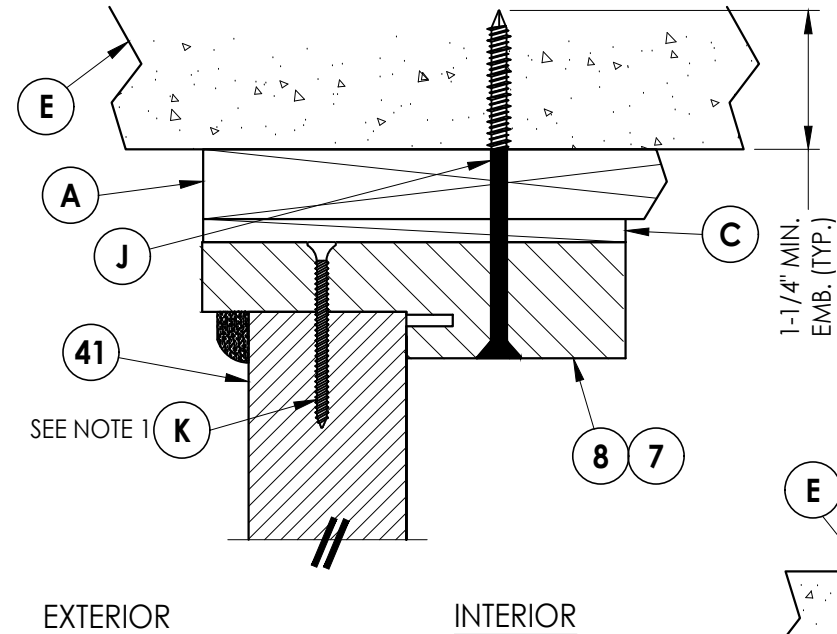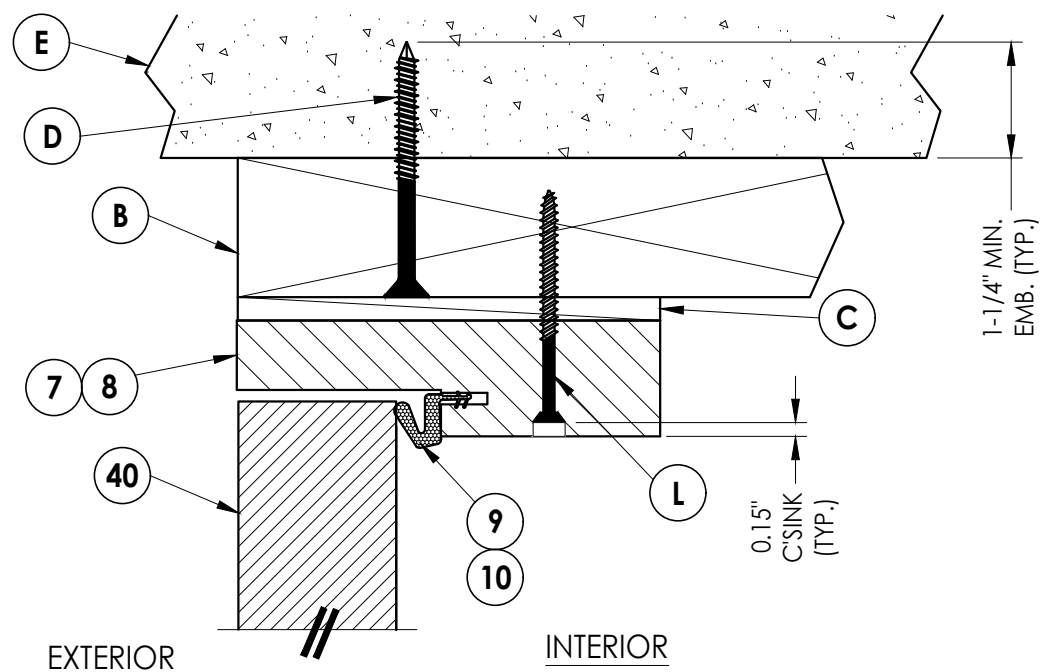

NOTE
1. SCREWS THRU FRAME & THRESHOLD INTO
SIDELITE PANEL LOCATED 6" FROM CORNERS
OF SIDELITE AND @ CENTER LINE OF SIDELITE.

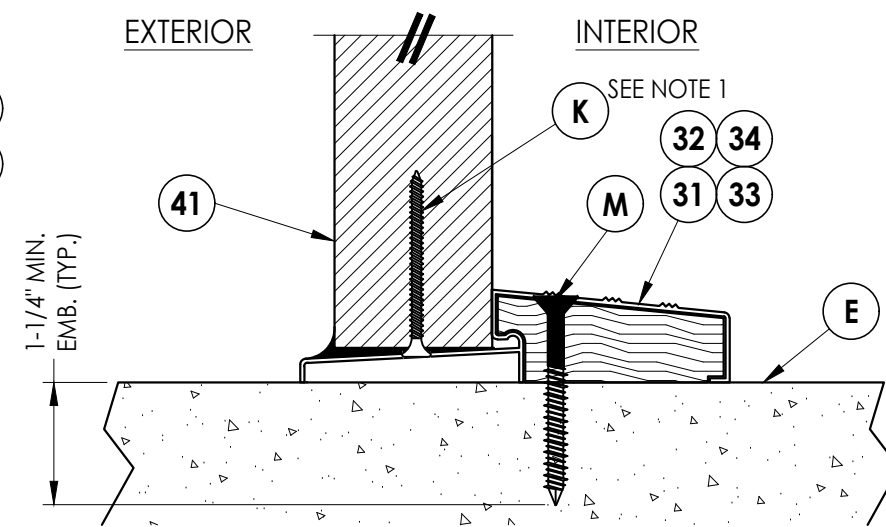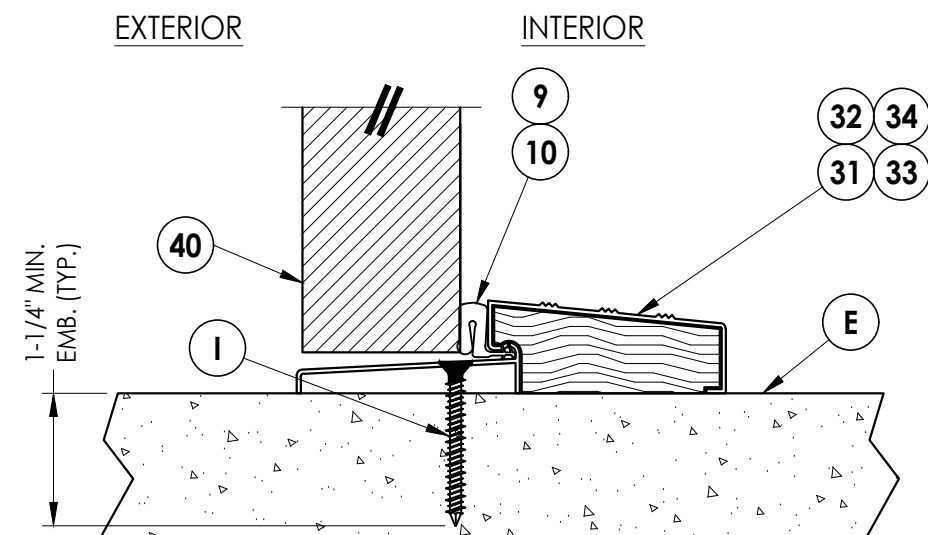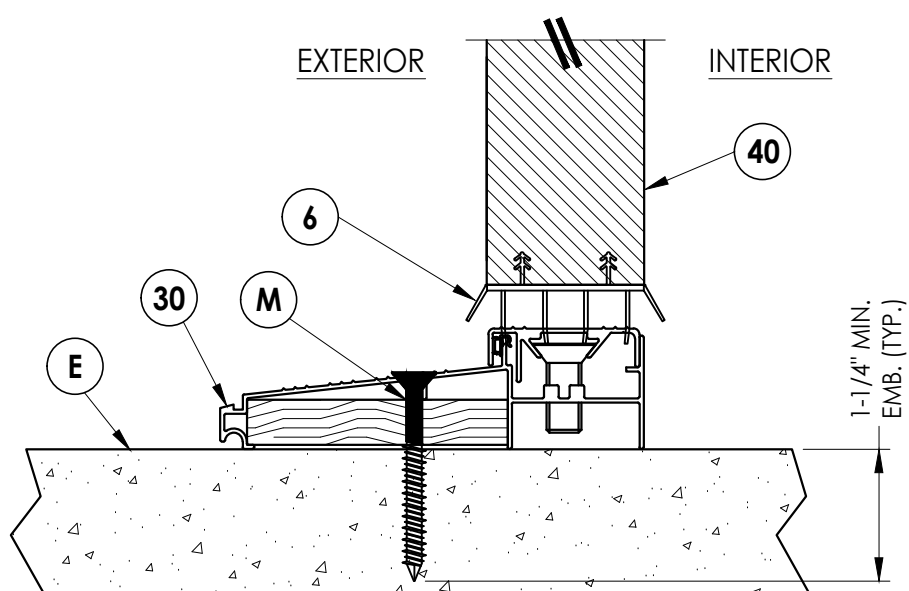


Documents Prepared By:
Lyndon F. Schmidt
P.E. No. 43409


R^gW
BUILDING CONSULTANTS, INC.
P.O. Box 230, Valrico, FL 33595
Phone No.: 813.659.9197
FBPE Registry No. 9813

DATE: 1/12/12		PRODUCT: TAYLOR DOORS	
SCALE: N.T.S.		PART OR ASSEMBLY: VERTICAL CROSS SECTIONS	
DWG. BY: JK			
CHK. BY: LFS			
DRAWING NO.: FL-15135.3			
SHEET 5 OF 9			
5	7/03/26	UPDATE TO 9TH ED. (2026)	FBC LFS
4	7/06/23	UPDATE TO 8TH ED. (2023)	FBC LFS
3	7/20/20	UPDATE TO 7th ED (2020)	FBC LFS
NO.	DATE		BY
REVISIONS			

G:\2023 FBC Drawings 7.1.26\Taylor Entrance Systems\FL-15135 R4\FL-15135.1-3.dwg

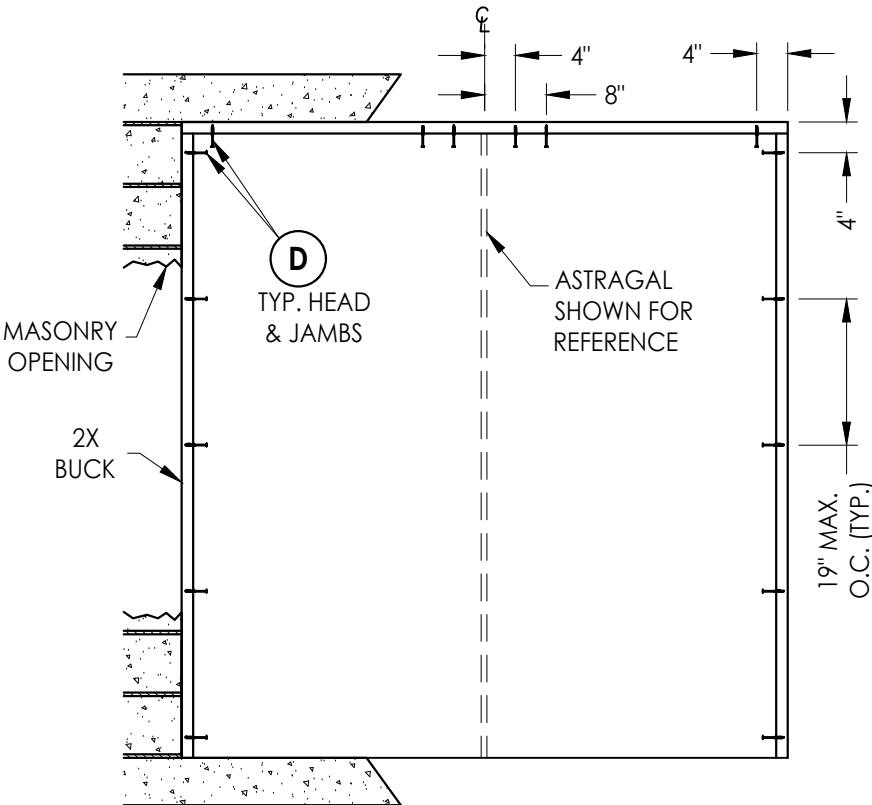

BUCK ANCHORING

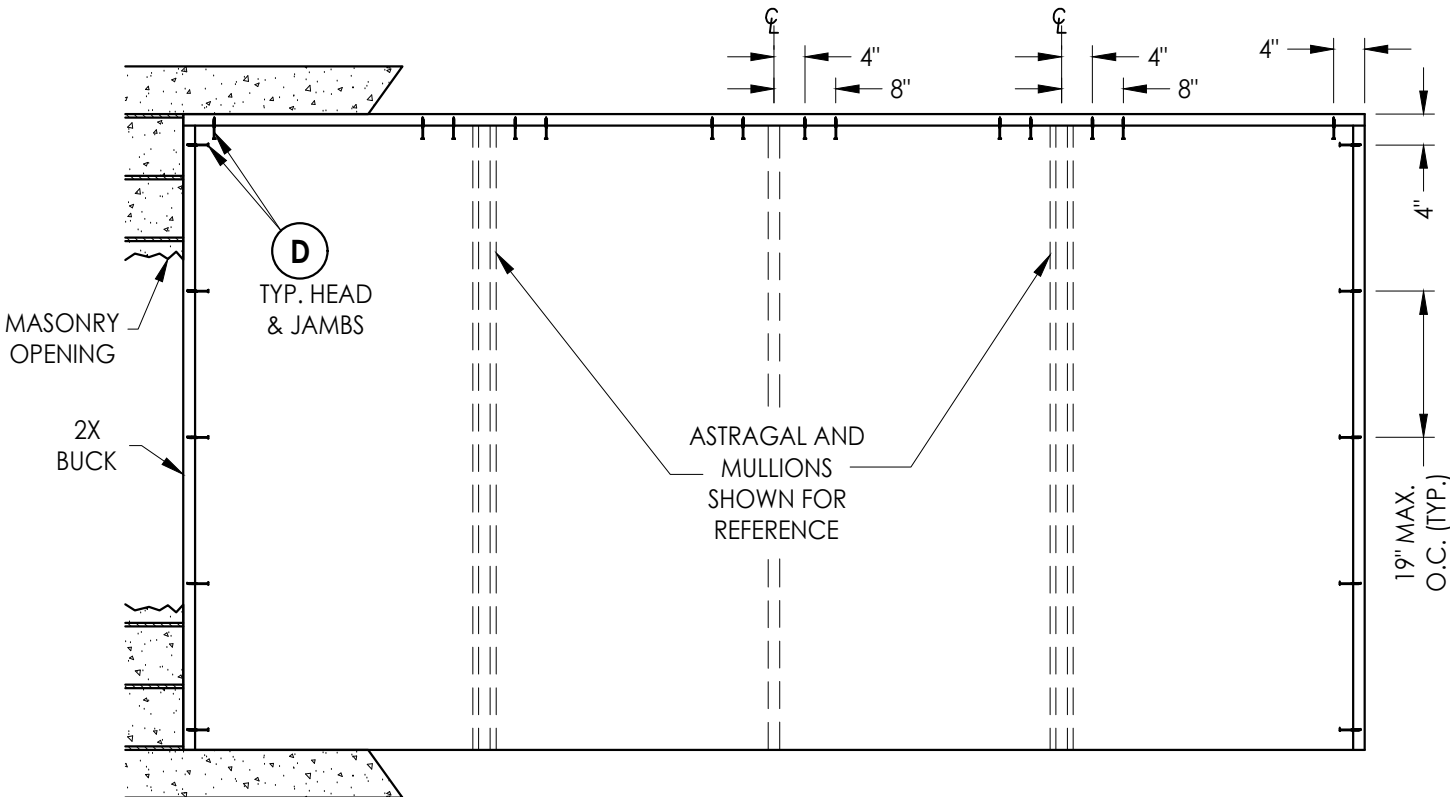

BUCK ANCHORING

CONCRETE ANCHOR NOTES:

- Concrete anchor locations at the corners may be adjusted to maintain the min. edge distance to mortar joints.
- Concrete anchor locations noted as "MAX. ON CENTER" must be adjusted to maintain the min. edge distance to mortar joints, additional concrete anchors may be required to ensure the "MAX. ON CENTER" dimension are not exceeded.
- Concrete anchor table:

ANCHOR TYPE	ANCHOR SIZE	MIN. EMBEDMENT	MIN. CLEARANCE TO MASONRY EDGE	MIN. CLEARANCE TO ADJACENT ANCHOR
ITW TAPCON®	1/4"	1-1/4"	2"	4"
DeWALT ULTRACON®	1/4"	1-1/4"	1"	4"

Documents Prepared By:
Lyndon F. Schmidt
P.E. No. 43409

TAYLOR DOORS

PART OR ASSEMBLY:
BUCK ANCHORING

5	7/03/26	UPDATE TO 9TH ED. (2026)	FBC	LFS
4	7/06/23	UPDATE TO 8TH ED. (2023)	FBC	LFS
3	7/20/20	UPDATE TO 7th ED (2020)	FBC	LFS
NO.	DATE			BY

REVISIONS

DATE: 1/12/12

SCALE: N.T.S.

DWG. BY: JK

CHK. BY: LFS

DRAWING NO.:
FL-15135.3

SHEET 6 OF 9

Building Consultants, Inc.
P.O. Box 230, Valrico, FL 33595
Phone No.: 813.659.9197
FBPE Registry No. 9813

G:\2023 FBC Drawings 7.1.26\Taylor Entrance Systems\FL-15135 R4\FL-15135.1-3.dwg

ASTRAGAL STRIKE

FRAME ANCHORING

HINGE JAMB




CONCRETE ANCHOR NOTES:

- Concrete anchor locations at the corners may be adjusted to maintain the min. edge distance to mortar joints.
- Concrete anchor locations noted as "MAX. ON CENTER" must be adjusted to maintain the min. edge distance to mortar joints, additional concrete anchors may be required to ensure the "MAX. ON CENTER" dimension are not exceeded.
- Concrete anchor table:




ANCHOR TYPE	ANCHOR SIZE	MIN. EMBEDMENT	MIN. CLEARANCE TO MASONRY EDGE	MIN. CLEARANCE TO ADJACENT ANCHOR
ITW TAPCON®	1/4"	1-1/4"	2"	4"
DeWALT ULTRACON®	1/4"	1-1/4"	1"	4"
ITW TAPCON®	3/16"	1-1/4"	3"	1-1/2"

WOOD SCREW INSTALLATION NOTES:

- Maintain a minimum 5/8" edge distance, 1" end distance, & 1" o.c. spacing of wood screws to prevent the splitting of wood.

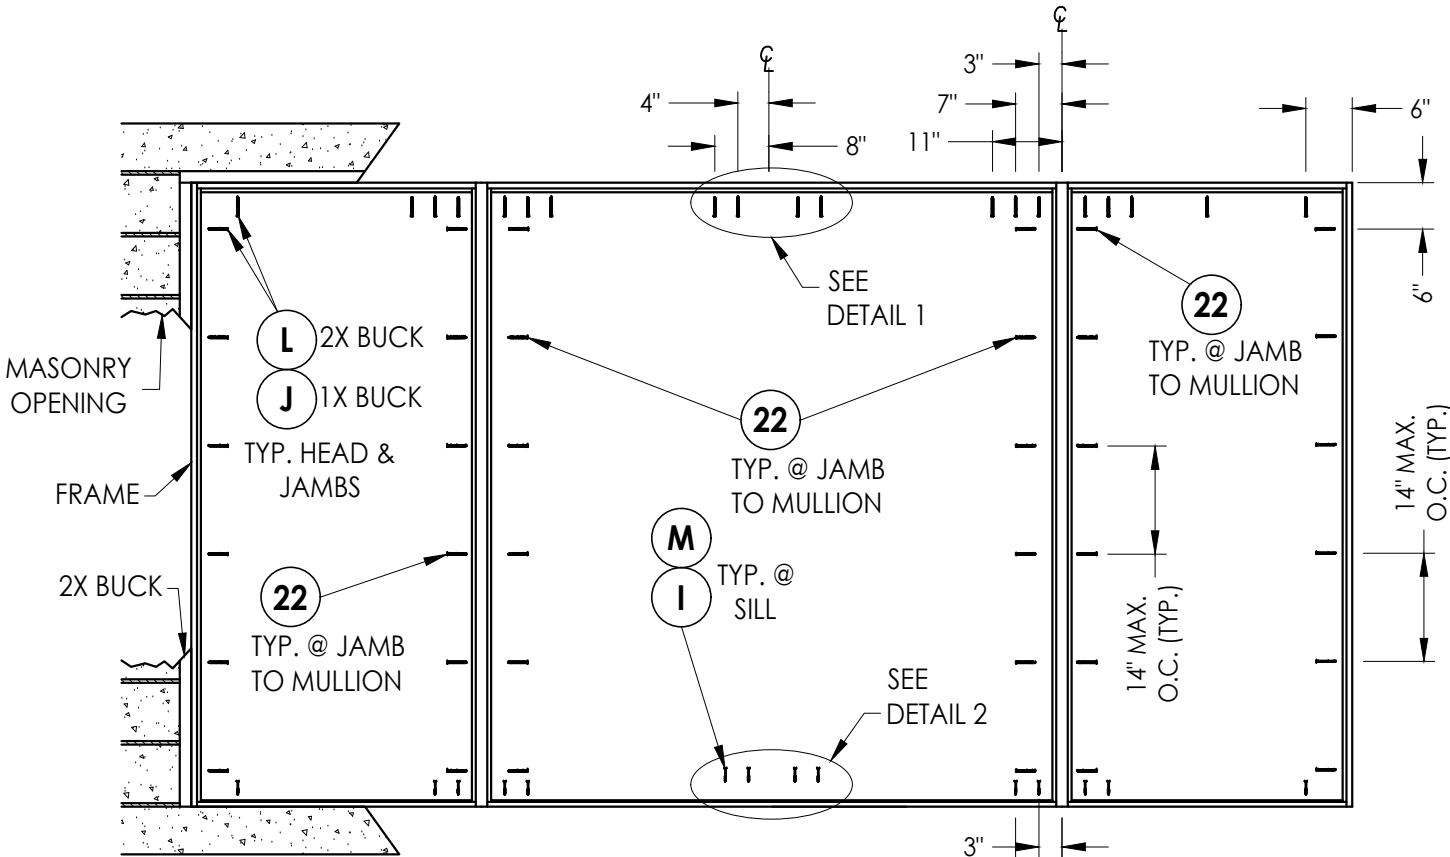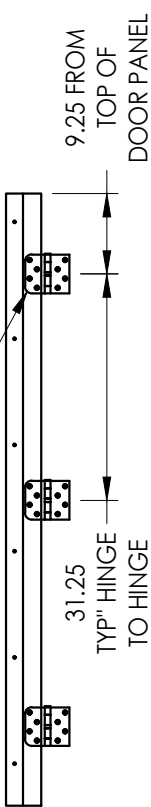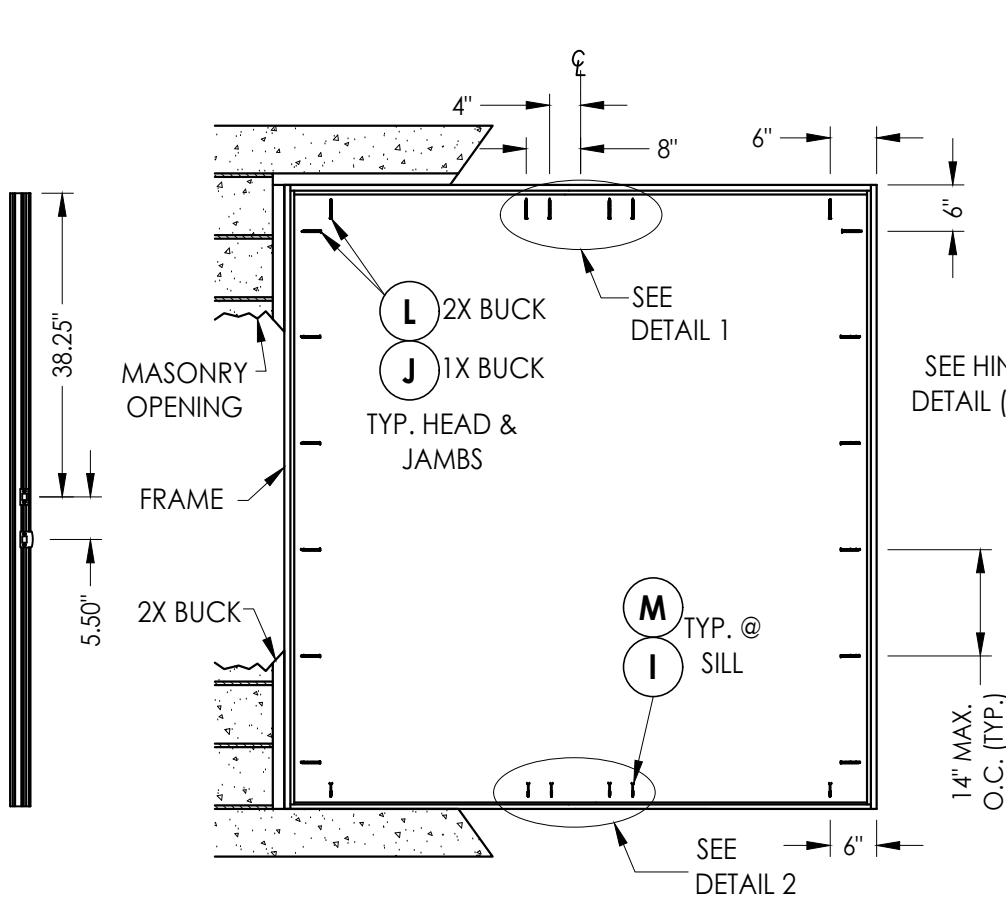

FRAME ANCHORING

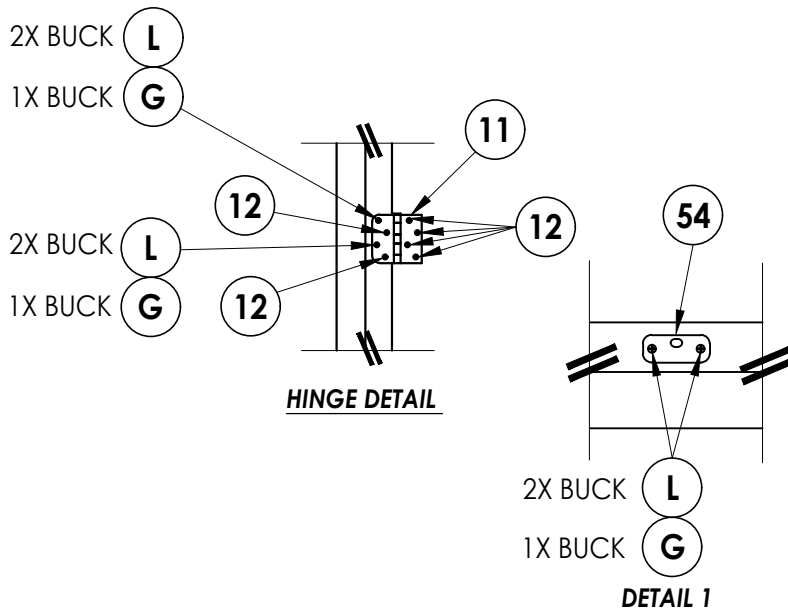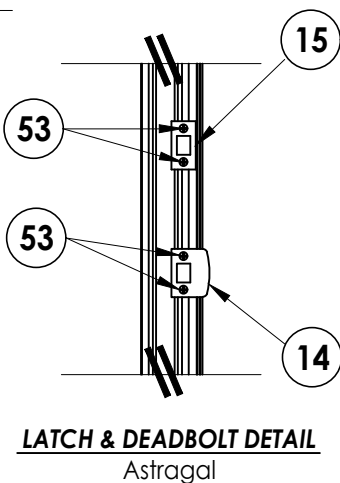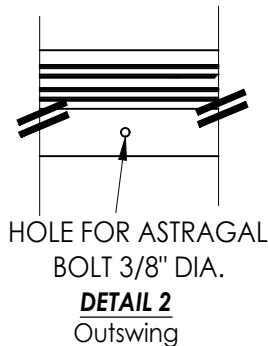

Documents Prepared By:
Lyndon F. Schmidt
P.E. No. 43409

BUILDING CONSULTANTS, INC.
P.O. Box 230, Vairico, FL 33595
Phone No.: 813.659.9197
FBPE Registry No. 9813

PRODUCT: TAYLOR DOORS

PART OR ASSEMBLY:
FRAME ANCHORING

REVISIONS				
NO.	DATE	BY	DESCRIPTION	
5	7/03/26	LFS	UPDATE TO 9TH ED. (2026) FBC	
4	7/06/23	LFS	UPDATE TO 8TH ED. (2023) FBC	
3	7/20/20	LFS	UPDATE TO 7th ED (2020) FBC	

DATE: 1/12/12

SCALE: N.T.S.


DWG. BY: JK

CHK. BY: LFS

DRAWING NO.: FL-15135.3

SHEET 7 OF 9

G:\2023 FBC Drawings 7.1.26\Taylor Entrance Systems\FL-15135 R4\FL-15135.1-3.dwg

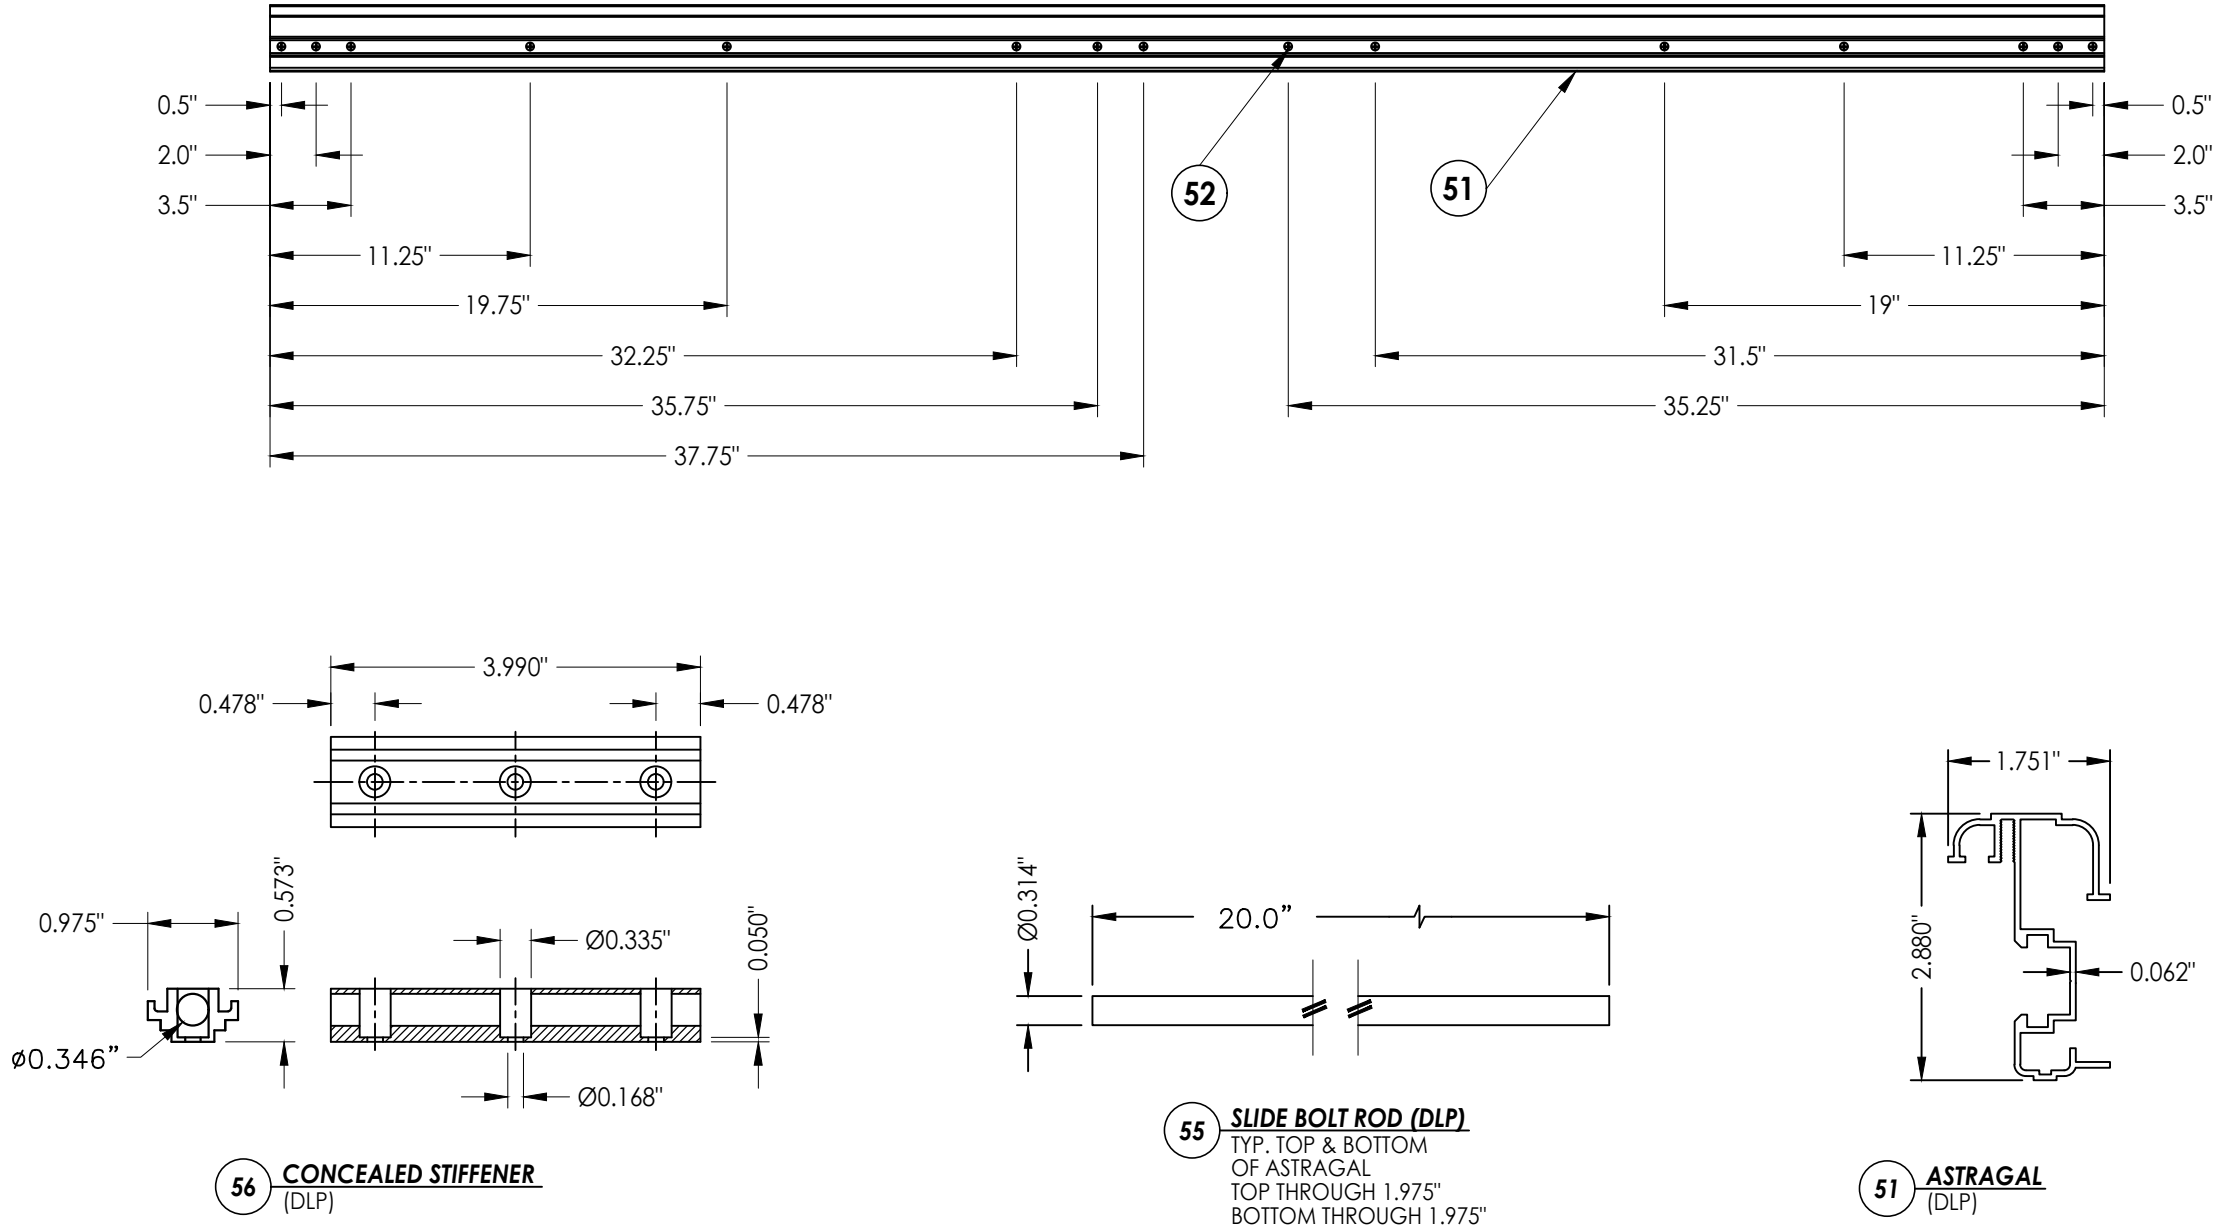

PRODUCT: TAYLOR DOORS				PART OR ASSEMBLY: ASTRAGAL DETAILS			
5	7/03/26	UPDATE TO 9TH ED. (2026)	FBC	LFS			
4	7/06/23	UPDATE TO 8TH ED. (2023)	FBC	LFS			
3	7/20/20	UPDATE TO 7th ED (2020)	FBC	LFS			
NO.	DATE						
REVISIONS							
DATE: 1/12/12							
SCALE: N.T.S.							
DWG. BY: JK							
CHK. BY: LFS							
DRAWING NO.: FL-15135.3							
SHEET 8 OF 9							

Documents Prepared By:
Lyndon F. Schmidt
P.E. No. 43409





RW

BUILDING CONSULTANTS, INC.
P.O. Box 230, Vairico, FL 33595
Phone No.: 813.659.9197
FBPE Registry No. 9813



© 2012 R.W. BUILDING CONSULTANTS INC.

G:\2023 FBC Drawings 7.1.26\Taylor Entrance Systems\FL-15135 R4\FL-15135.1-3.dwg


BILL OF MATERIALS		
ITEM #	DESCRIPTION	MATERIAL
A	1X BUCK SG >= 0.55	WOOD
B	2X BUCK SG >= 0.55	WOOD
C	1/4" MAX. SHIM SPACE	-
D	1/4" X 2-3/4" DeWALT OR ITW CONCRETE SCREW	STEEL
E	MASONRY - 3,000 PSI MIN. CONCRETE CONFORMING TO ACI 301 OR HOLLOW BLOCK CONFORMING TO ASTM C90	CONCRETE
G	3/16" X 3-1/4" PFH ITW CONCRETE SCREW	STEEL
I	1/4" X 1-3/4" PFH ITW CONCRETE SCREW	STEEL
J	1/4" X 3-3/4" PFH ITW CONCRETE SCREW	STEEL
K	#7 X 2" PFH DRYWALL SCREW	STEEL
L	#10 X 2-1/2" PFH WOOD SCREW (1.15" MIN. EMBEDMENT)	STEEL
M	1/4" X 2-1/4" PFH ITW CONCRETE SCREW	STEEL
6	DOOR BOTTOM SWEEP	VINYL
7	JAMB (POLYFIBER)	COMP
8	JAMB (PINE)	WOOD
9	MEDIUM REACH COMPRESSION WEATHERSTRIP (TAYLOR DOORS)	FOAM
10	LONG REACH COMPRESSION WEATHERSTRIP (TAYLOR DOORS)	FOAM
11	HINGE	STEEL
12	#10 X 3/4" PFH WOOD SCREW	STEEL
14	LATCH STRIKE PLATE	STEEL
15	DEADBOLT STRIKE PLATE	STEEL
21	2X MULLION REINFORCEMENT SG >= 0.42	WOOD
22	#10 X 3" PFH WOOD SCREW	STEEL
23	#6 X 3" PFH WOOD SCREW	STEEL
30	INSWING THRESHOLD (BY DLP)	ALUM./WOOD
31	OUTSWING THRESHOLD (QOS BY DLP)	ALUM./WOOD
32	OUTSWING THRESHOLD (QOSH BY DLP)	ALUM./WOOD
33	OUTSWING THRESHOLD (BY COMBO)	ALUM./WOOD
34	OUTSWING THRESHOLD (OSHC BY DLP)	ALUMINUM
35	INSWING SIDELITE ADAPTER	PVC
40	DOOR - SEE DOOR PANEL DETAIL SHEET FOR DETAILS	-
41	SIDELITE - SEE DOOR PANEL DETAIL SHEET FOR DETAILS	-
51	ASTRAGAL 6063-T5 ALUMINUM BY DLP	ALUMINUM
52	#8 X 2" PPH SCREW	STEEL
53	#8 X 3" PPH SCREW	STEEL
54	ASTRAGAL STRIKE PLATE @ HEAD	STEEL
55	SLIDE BOLT ROD	STEEL
56	CONCEALED STIFFENER 6063-T6 ALUMINUM BY DLP	ALUMINUM

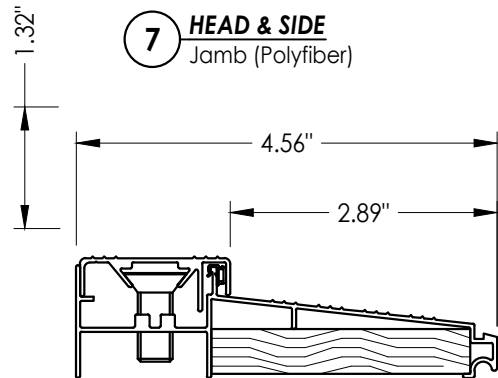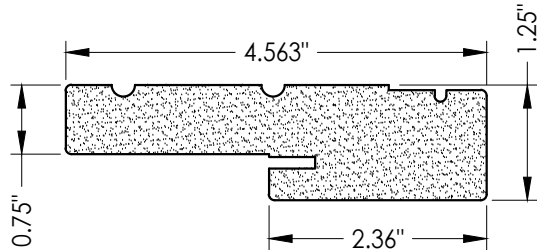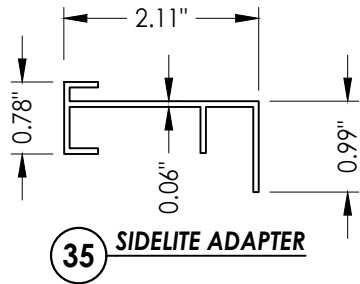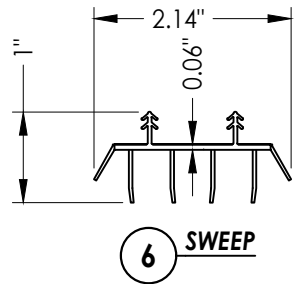


30 INSWING THRESHOLD

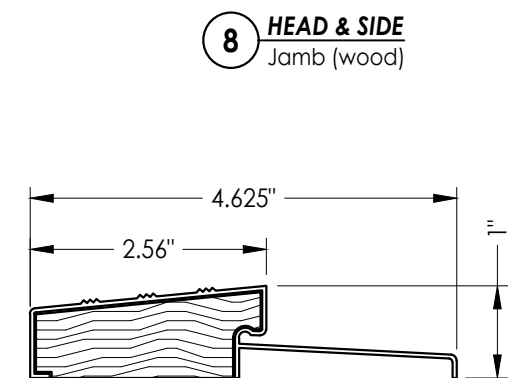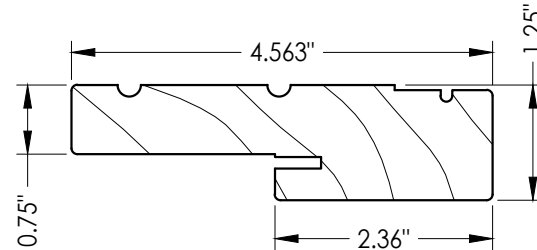


31 OUTSWING THRESHOLD QOS

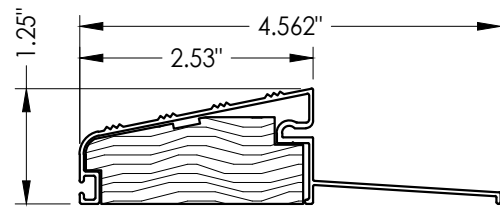

32 OUTSWING THRESHOLD QOSH

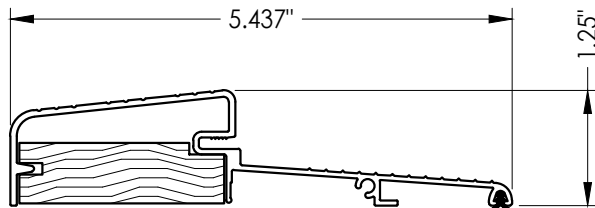

33 OUTSWING THRESHOLD By Combo

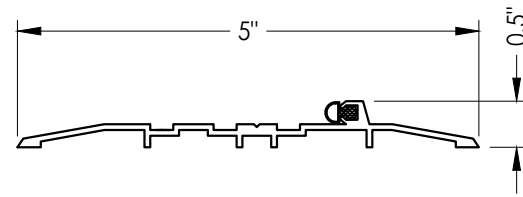

34 OUTSWING THRESHOLD OSHC

Documents Prepared By: Lyndon F. Schmidt P.E. No. 43409		BUILDING CONSULTANTS, INC. P.O. Box 230, Valrico, FL 33595 Phone No.: 813.659.9197 FBPE Registry No. 9813	
PRODUCT: TAYLOR DOORS		PART OR ASSEMBLY: BILL OF MATERIALS & COMPONENTS	
		LFS	BY
		FBC	
5	7/03/26	UPDATE TO 9TH ED. (2026)	FBC
4	7/06/23	UPDATE TO 8TH ED. (2023)	FBC
3	7/20/20	UPDATE TO 7th ED (2020)	FBC
	NO.	DATE	
REVISIONS			
DATE: 1/12/12			
SCALE: N.T.S.			
DWG. BY: JK			
CHK. BY: LFS			
DRAWING NO.: FL-15135.3			
SHEET 9 OF 9			