




Z:\2023 FBC Drawings\Aside - Siding Division\FL-15275 R4\FL-15275.1-7.dwg

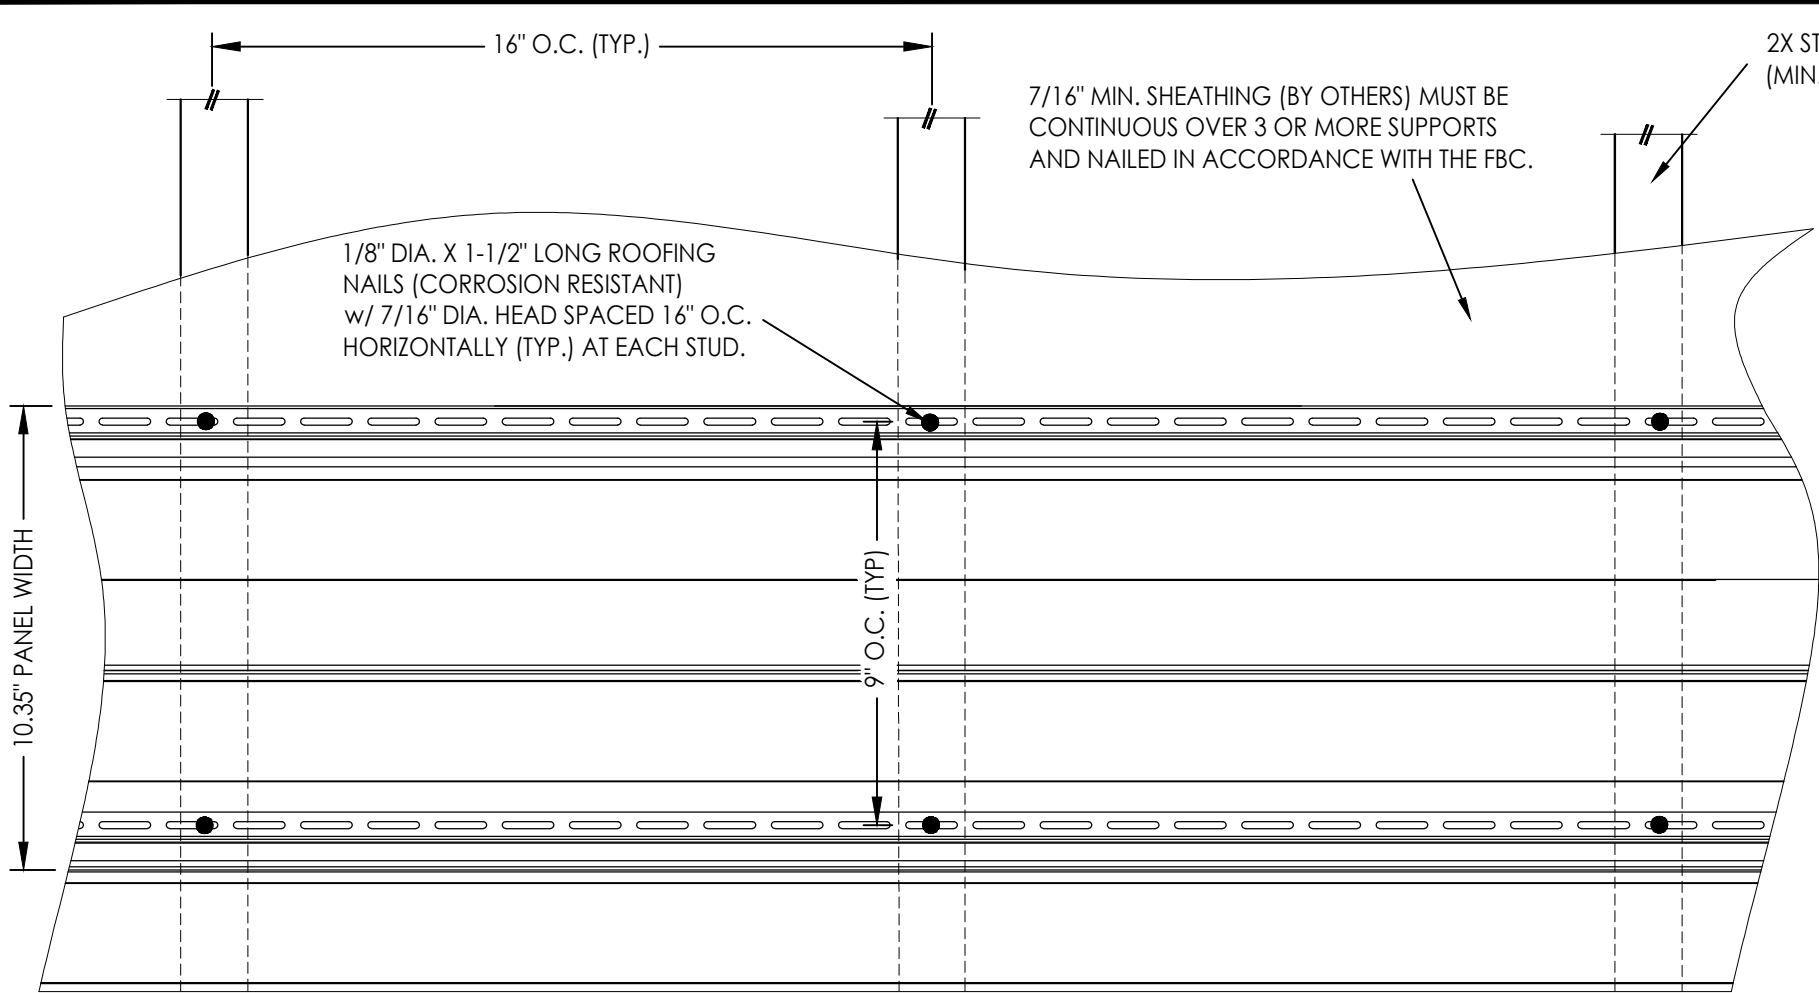


HORIZONTAL SIDING INSTALLATION
2x stud construction w/ sheathing

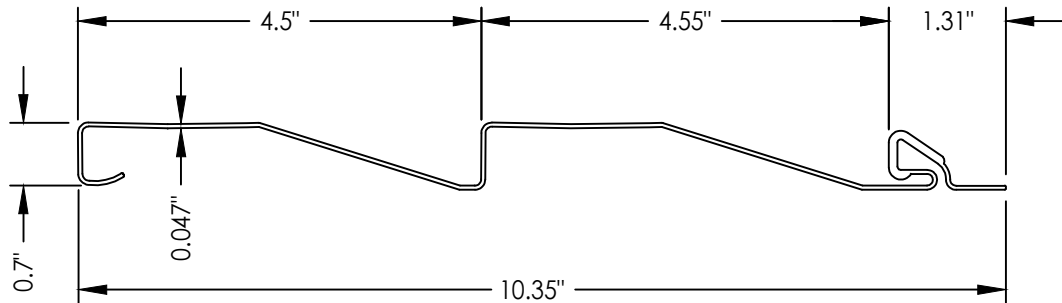

"CHARTER OAK" D4.5 DUTCH LAP

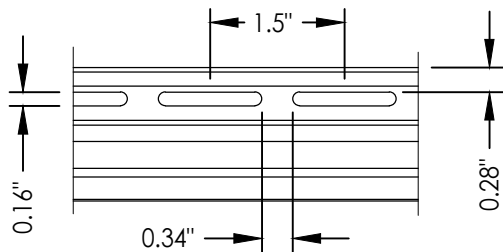

SIDING SLOT DETAILS

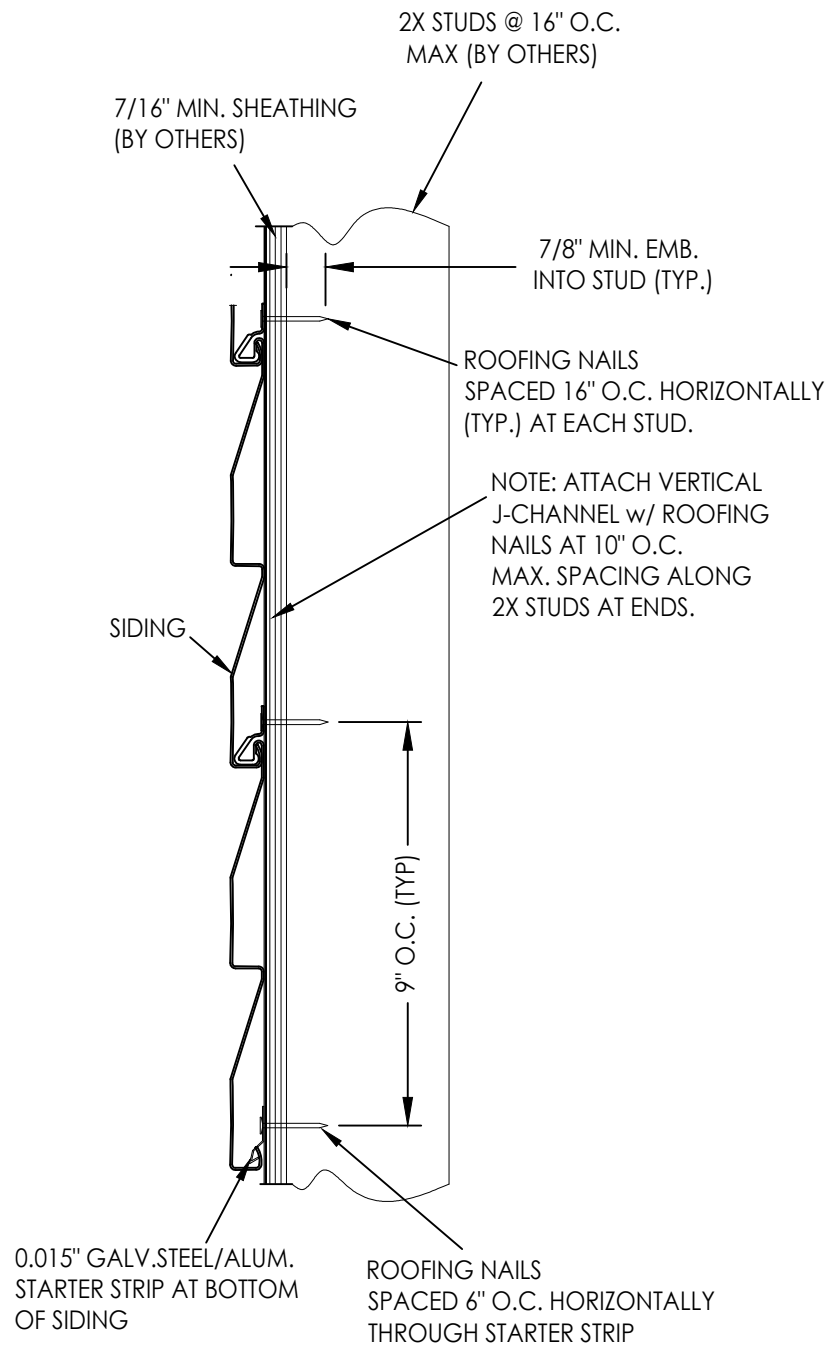

VERTICAL CROSS SECTION
2x stud construction w/ sheathing

Documents Prepared By: Lyndon F. Schmidt P.E. No. 43409		BUILDING CONSULTANTS, INC. P.O. Box 230, Valrico, FL 33595 Phone No.: 813.659.9197 FBPE Registry License No. 9813	
		<i>RW</i>	
PRODUCT:		VINYL SIDING	
PART OR ASSEMBLY:		SIDING DETAILS (D4.5 DUTCH LAP)	
REVISIONS		BY	
NO.		DATE	
5		8/26/26	
4		10/9/23	
3		9/22/20	
2		8/26/20	
1		8/26/20	
DATE		3/19/12	
SCALE:		N.T.S.	
DWG. BY:		JK	
CHK. BY:		LFS	
DRAWING NO.:		FL-15275.4	
SHEET		2 OF 3	

