

Ply Gem®
WINDOWS & DOORS

Part of the **Cornerstone Building Brands** Family

433 N. MAIN ST.,
PO BOX 559,
ROCKY MOUNT, VA 24151

PH: 540-484-6348
FX: 540-484-6683

NOTE: ALL SCREWS SHALL HAVE MOD. TRUSS, PAN, OR HEX WASHER HEAD, 0.42" MIN. HEAD OR WASHER DIAMETER. ALL NAILS SHALL HAVE FULL ROUND HEAD (OR USE CAPS/WASHERS), 0.42" MIN. HEAD OR WASHER DIAMETER.





03/03/2026
LUCAS A. TURNER, P.E.
FL PE # 58201
TURNER ENGINEERING &
CONSULTING, INC.
(COA # 29779)
2428 OLD NATCHEZ TRACE
TRAIL, CAMDEN, TN 38320
PH. 941-380-1574

FL#: 15327


DWG #: PGWI46

SHEET: 1 OF 3

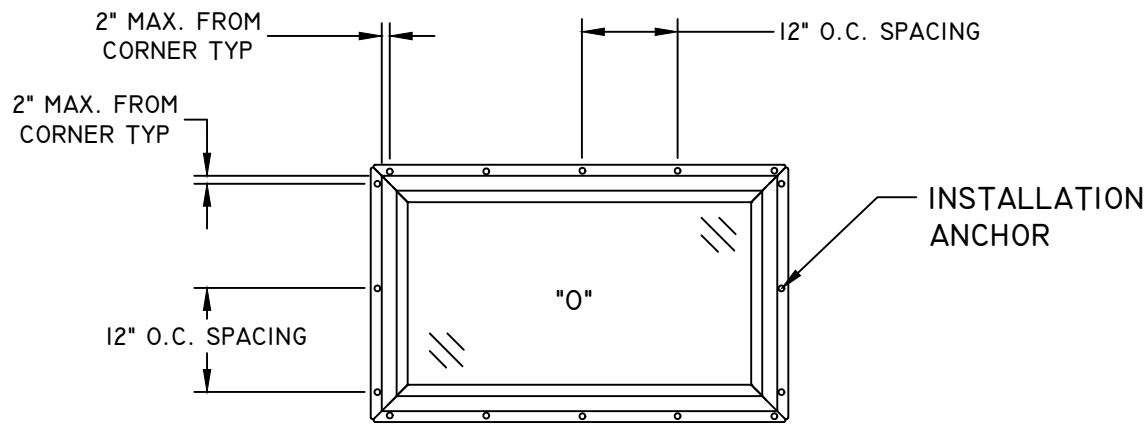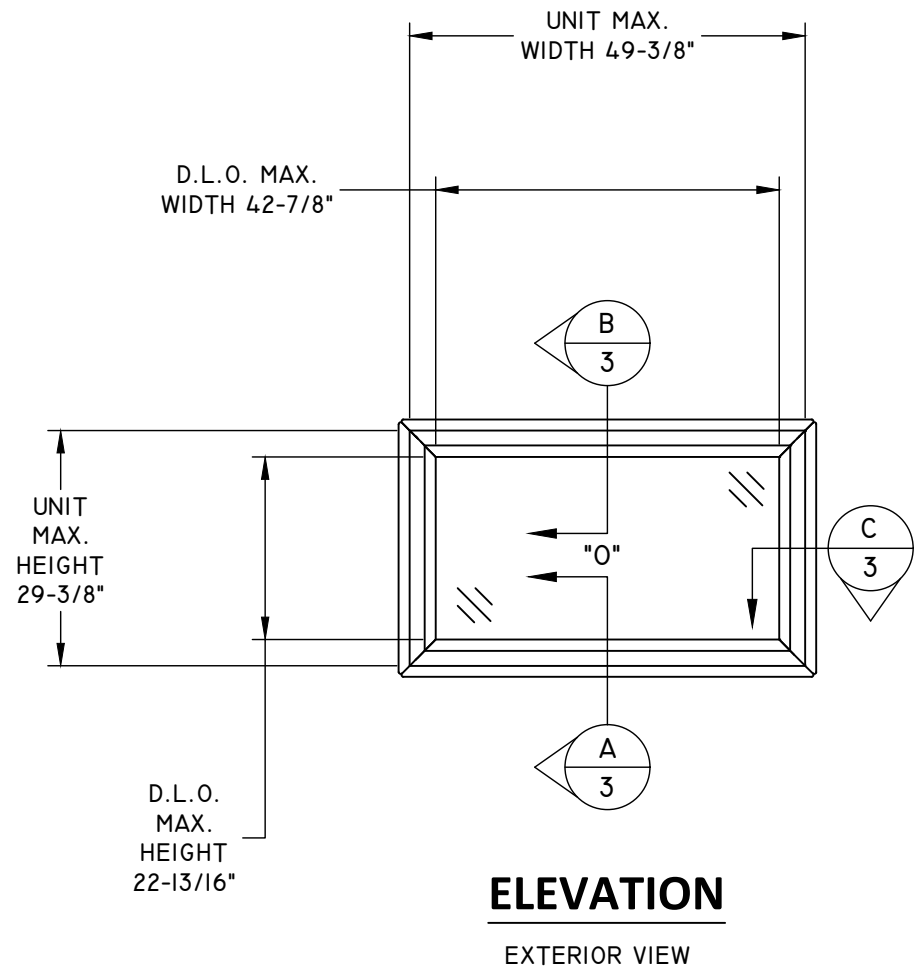


ANCHOR LAYOUT

EXTERIOR VIEW

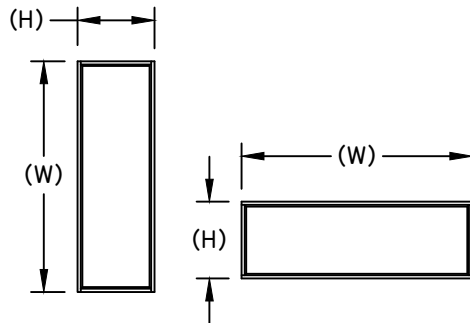


NOTE:
WINDOW WIDTH (W) AND HEIGHT (H) ARE INTERCHANGEABLE FOR ALL SIZES SHOWN HEREIN NOT TO EXCEED MAXIMUM QUALIFIED SQUARE FOOT AREA.

TITLE: PREMIUM MIRA SERIES DOUBLE HUNG TRANSOM WINDOW ELEVATIONS & ANCHOR LAYOUT				
NO.	REVISION DESCRIPTION		BY	DATE
	A	FBC 5TH EDITION UPDATE	SM	08.26.14
	B	ADDED NOTES & TABLE I	LMH	12.10.17
	C	UPDATED FOR 7TH EDITION 2020 FBC	LMH	11.29.20
D	UPDATED TO CURRENT FBC	LMH	03.03.26	
DATE: 02.21.12				
DWN BY: GRN				
CHK BY: .				
SCALE: NTS				

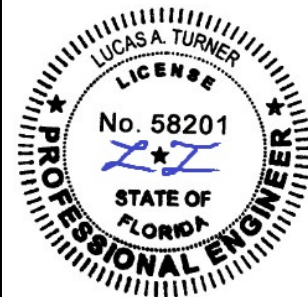


03/03/2026
LUCAS A. TURNER, P.E.
FL PE # 58201
TURNER ENGINEERING &
CONSULTING, INC.
(COA # 29779)
2428 OLD NACHEZ TRACE
TRAIL, CAMDEN, TN 38320
PH. 941-380-1574


TITLE: PREMIUM MIRA SERIES DOUBLE HUNG TRANSOM WINDOW CROSS SECTIONS & GLAZING DETAIL	NO.	REVISION DESCRIPTION	BY	DATE
	A	FBC 5TH EDITION UPDATE	SM	08.26.14
	B	ADDED NOTES & TABLE I	LMH	12.10.17
	C	UPDATED FOR 7TH EDITION 2020 FBC	LMH	11.29.20
	D	UPDATED TO CURRENT FBC	LMH	03.03.26
DATE: 02.21.12	DWN BY: GRN	CHK BY:	SCALE: NTS	

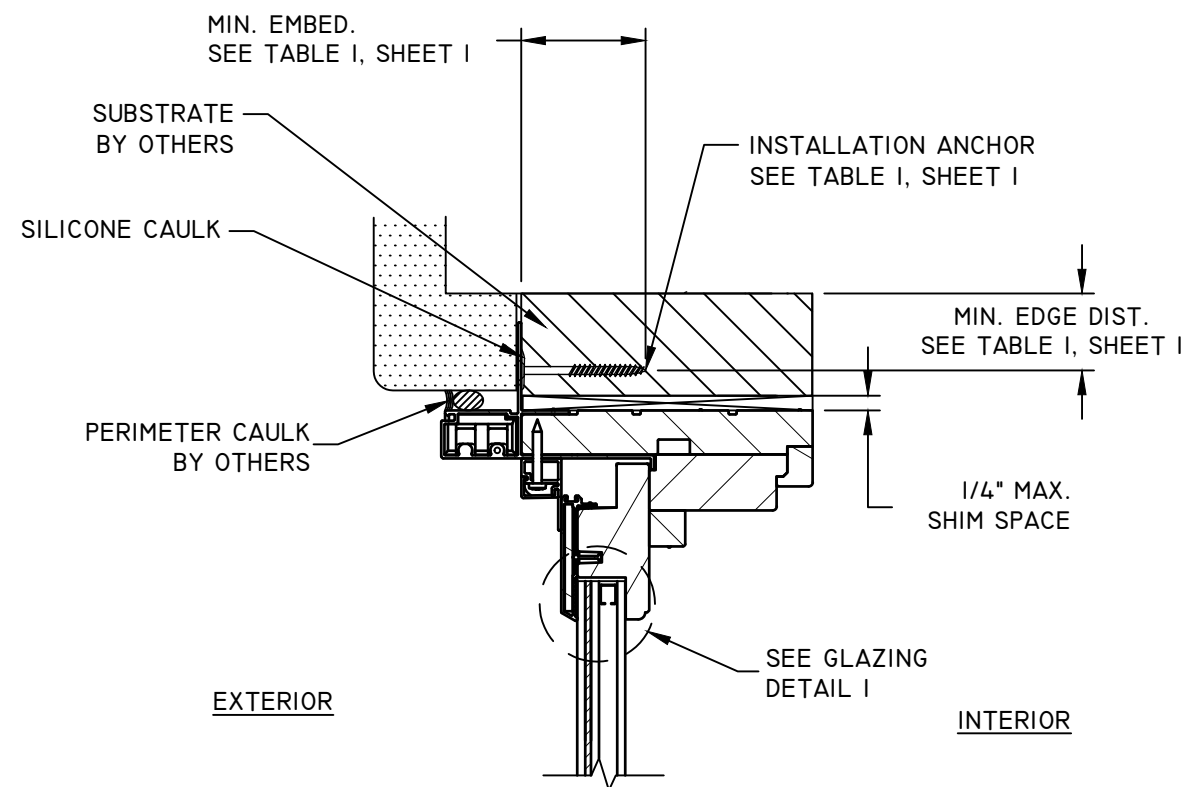


B
3 **VERTICAL SECTION**
HEAD
NAIL FIN

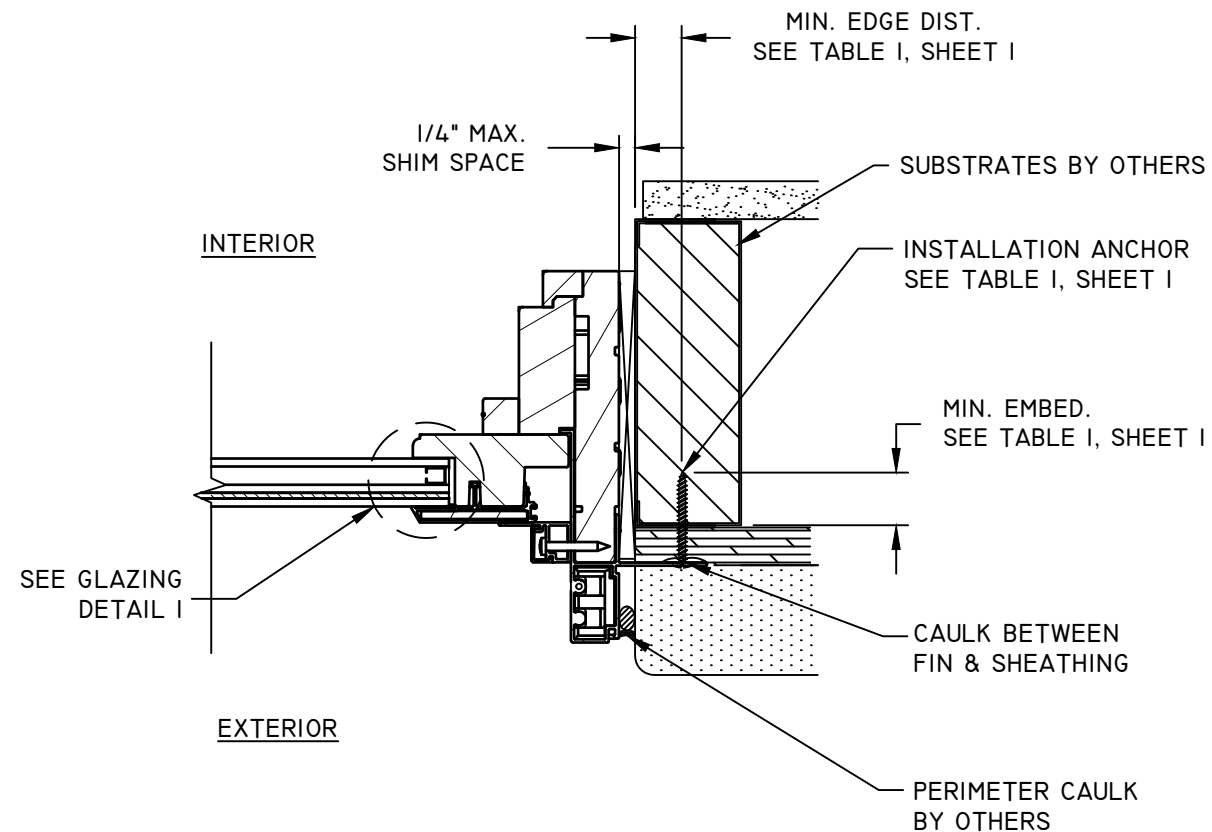

C
3 **HORIZONTAL SECTION**
JAMBS
NAIL FIN

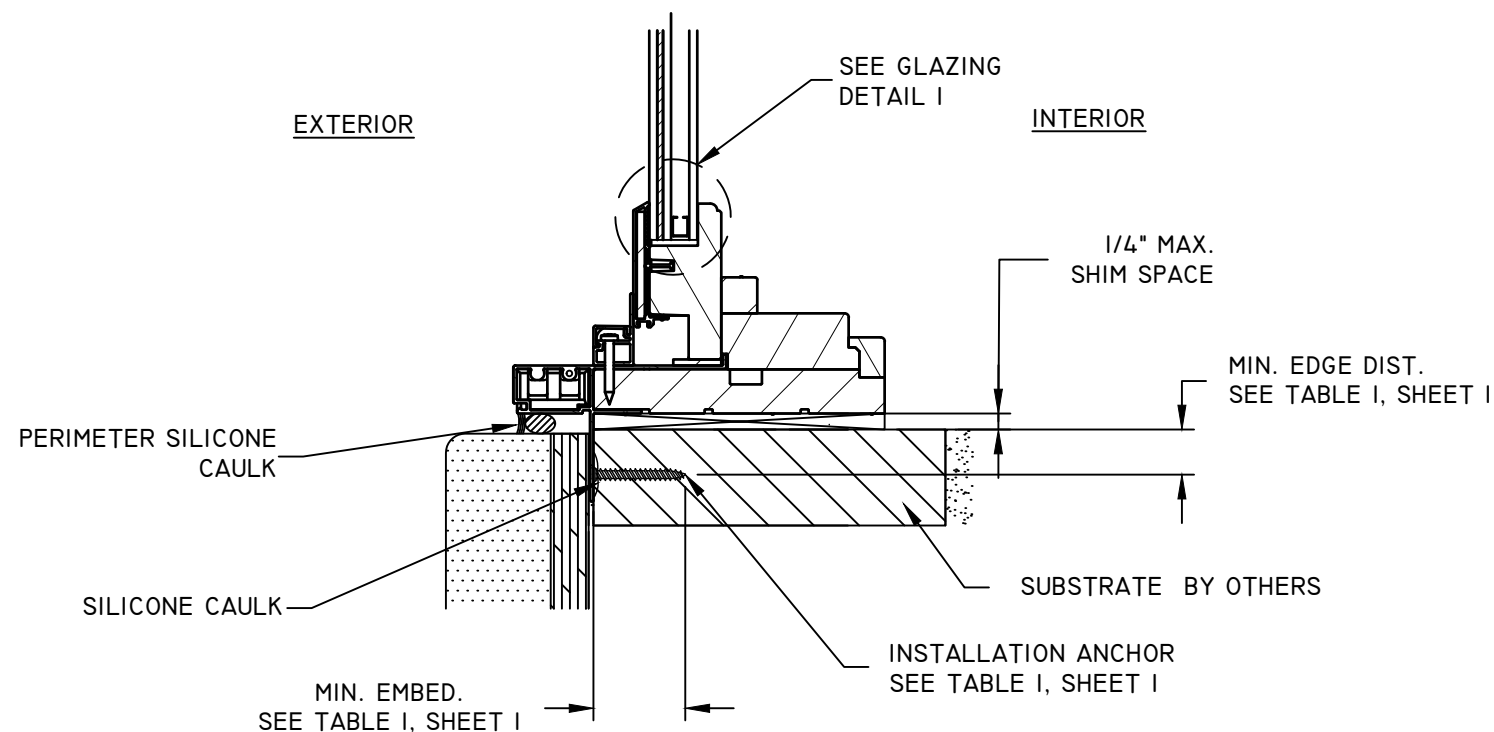


A
3 **VERTICAL SECTION**
SILL
NAIL FIN

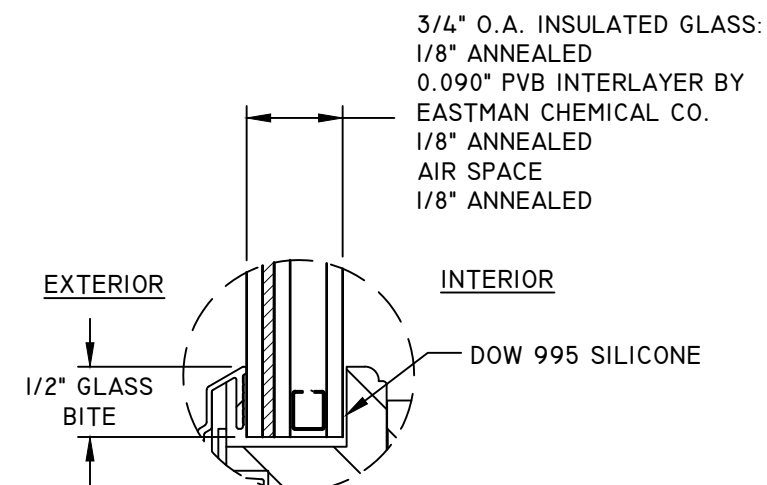

GLAZING DETAIL 1

NOTE: GLAZING CONFIGURATIONS SHALL COMPLY WITH
ASTM E 1300 GLASS CHART REQUIREMENTS

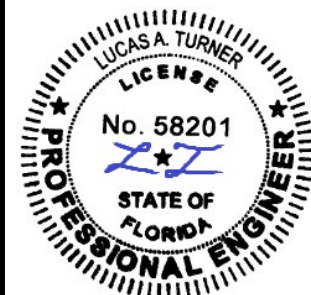

03/03/2026
LUCAS A. TURNER, P.E.
FL PE # 58201
TURNER ENGINEERING &
CONSULTING, INC.
(COA # 29779)
2428 OLD NACHEZ TRACE
TRAIL, CAMDEN, TN 38320
PH. 941-380-1574

FL#: **15327**

DWG #: **PGWI46**

SHEET: **3 OF 3**