

KAYCAN LTD

VINYL SOFFIT - 12" TRIPLE 4 FULL-O-VENT ECO (NO. 0639)

WITH SINGLE SPANS

INSTALLATION ANCHORAGE DETAILS

GENERAL NOTES:

1. THIS PRODUCT HAS BEEN TESTED AND DESIGNED TO COMPLY WITH THE CURRENT EDITION OF FLORIDA BUILDING CODE- BUILDING AND RESIDENTIAL VOLUMES EXCLUDING THE HIGH VELOCITY HURRICANE ZONE (HVHZ) AT THE DESIGN PRESSURES SHOWN ON SHEET 1. THESE PRODUCTS WERE TESTED TO ASTM E330-14. STRUCTURAL TEST RESULTS BASED ON ASTM E330-14 WERE DIVIDED BY 1.5 AS REQUIRED BY THE BUILDING CODE.
2. DESIGN PRESSURE (DP) RATINGS SHOWN ON THIS SHEET ARE BASED ON 10" EAVE WIDTHS IN SINGLE SPANS. SPAN WIDTHS AT 10", 12", 14" AND 16" ARE SHOWN ON SHEET 2.
3. THE PRODUCT DETAILS CONTAINED HEREIN ARE BASED UPON TESTING PERFORMED AT MOLIMO ARCHITECTURAL PRODUCT TESTING, 11410 EDEN ROAD, YORK, PA 1740.
4. ADEQUACY OF THE EXISTING STRUCTURAL CONCRETE, MASONRY AND WOOD FRAMING COMPRISING THE ATTACHMENT SUBSTRATE FOR THE SOFFIT SHALL BE DETERMINED TO BE CAPABLE OF WITHSTANDING AND TRANSFERRING APPLIED PRODUCT LOADS TO THAT STRUCTURE AND IS THE RESPONSIBILITY OF THE ARCHITECT OR ENGINEER OF RECORD FOR THE PROJECT.
5. OVERHANGS RECEIVING SOFFIT SHALL BE CHECKED FOR STRUCTURAL ADEQUACY, DAMAGE, CRACKS OR DEFECTS THAT MAY PRECLUDE THE SOFFIT FROM PERFORMING ITS INTENDED FUNCTIONS. SUCH DEFECTS SHALL BE ELIMINATED PRIOR TO SOFFIT INSTALLATION.
6. INSTALLATION OF SOFFIT AND ACCESSORIES SUCH AS CORNER POSTS, STARTER STRIPS, AND TRIM AROUND OPENINGS SHALL BE DONE IN ACCORDANCE WITH THE CURRENT EDITION OF THE FLORIDA BUILDING CODE - BUILDING AND RESIDENTIAL VOLUMES AND THE MANUFACTURER'S INSTRUCTIONS.
7. SITE CONDITIONS THAT DEVIATE FROM THE DETAILS OF THIS DRAWING REQUIRE FURTHER ENGINEERING EVALUATION BY A LICENSED ENGINEER OR REGISTERED ARCHITECT
8. SOFFIT SHALL BE LABELED IN ACCORDANCE WITH THE CURRENT EDITION OF THE FLORIDA BUILDING CODE.
9. SOFFIT NET FREE AREA IN ACCORDANCE WITH THE CURRENT EDITION OF THE FLORIDA BUILDING CODE ARE SHOWN IN THE APPROVED SOFFIT SCHEDULE ON SHEET 1.
10. MATERIALS:

10.1. KAYCAN BUILDING PRODUCTS VINYL SOFFIT AND TRIM IS MANUFACTURED FROM A FORMULATED PVC POWDER COMPOUND MEETING THE SPECIFICATIONS OF ASTM D3679.

10.2. KAYCAN BUILDING PRODUCTS ALUMINUM TRIM IS MANUFACTURED FROM ALUMINUM ALLOY WITH ASTM E8 TESTED TENSILE STRENGTH OF 21 KSI AND YIELD STRENGTH OF 9.86 KSI.

DESIGN PRESSURE (PSF) RATING AT 10" SPAN (NOTE 2)				
VINYL SOFFIT SERIES	INSTALLATION METHOD (SEE NOTE 2)	DESIGN PRESSURE (PSF) (SEE NOTE 1)	NET FREE AREA (SQ. IN./LINEAL FT.)	NET FREE AREA (SQ. IN./SQ. FT.)
12" TRIPLE 4 FULL-O-VENT ECO NO. 0639 VENTED SOFFIT	FASCIA / J-CHANNEL	+66.7/-36.7	4.75	4.75
	J-CHANNEL / J-CHANNEL	+66.7/-36.7	4.75	4.75
NOTE 1: DESIGN PRESSURE RATINGS SHOWN ABOVE SHALL BE COMPARED TO LOADING BASED ON V _{as} d BASIC WIND SPEEDS. THUS PROJECT DESIGN PRESSURES AS DETERMINED FROM ASCE 7 BASED ON V _{ult} BASIC WIND SPEEDS ARE PERMITTED TO BE MULTIPLIED BY 0.6 PER THE CURRENT EDITION OF THE FLORIDA BUILDING CODE FOR COMPARISON TO THE DESIGN PRESSURE RATINGS ABOVE.				
NOTE 2: SEE SHEET 2 FOR DESIGN PRESSURES AT 10", 12", 14" AND 16". SEE SHEETS 3 AND 4 FOR SINGLE SPAN INSTALLATIONS FOR TRUSS/WOOD FRAMING CANTILEVER AND OVERHANG EAVE CONSTRUCTION. SEE SHEET 5 FOR CONNECTION DETAILS.				

VINYL SOFFIT AND TRIM SCHEDULE		
VINYL SOFFIT SERIES	J-CHANNEL	FASCIA
12" TRIPLE 4 FULL-O-VENT ECO NO. 0639 VENTED SOFFIT	1/2" J-CHANNEL VINYL NO. 1100	4" FASCIA ALUMINUM NO. 9700

TABLE OF CONTENT	
SHEET	DESCRIPTION
1	GENERAL NOTES, PERFORMANCE RATINGS, SOFFIT SCHEDULE
2	INSTALLATION NOTES AND DP RATINGS AT VARIOUS SPANS
3	INSTALLATION DETAILS, CANTILEVER CONSTRUCTION
4	INSTALLATION DETAILS, OVERHANG CONSTRUCTION
5	INSTALLATION DETAILS A THROUGH E
6	SOFFIT PROFILE
7	CHANNEL AND FASCIA PROFILES / BOM

REVISIONS			
REV.	DESCRIPTION	DATE	BY
D	UPDATED 12" TRIPLE 4 FULL-0-VENT ECO	11/7/24	RJA

KAYCAN LTD.

3075 TRANS-CANADA HWY
POINTE-CLAIRE, QC, H9R 1B4, CANADA

NO. 0639 VINYL SOFFIT INSTALLATION - SINGLE SPANS

GENERAL NOTES, PERFORMANCE RATINGS, SOFFIT SCHEDULE

DRAWN: RJA

DWG NO. KAY0013

PROJECT NO. ACE-2024-130

REV D

SCALE NTS

DATE 03/20/17

SHEET 1 of 7

AMORUSO CONSULTING
ENGINEERING, LLC
REGISTRATION NO. 38327

ROBERT J. AMORUSO, P.E.
FLORIDA PE NO. 49752



Digitally signed by
Robert J Amoruso®
Date: 2024.11.12
17:03:19 -05'00'

226 N. NOVA RD., #142
ORMOND BEACH, FL 32174
RJAENGPE@GMAIL.COM

VINYL AND ALUMINUM SOFFIT INSTALLATION INSTRUCTIONS
DP RATINGS AT VARIOUS SPANS

INSTALLATION NOTES:

1. EAVE WIDTHS (SPANS)
- 1.1.

THE INSTALLATION CROSS SECTIONS SHOWN ON SHEETS 3 AND 4 DEPICT SINGLE SPANS FOR EAVE CONSTRUCTION OF TRUSS/WOOD FRAMING IN EITHER CANTILEVER OR OVERHANG CONFIGURATIONS. HOWEVER, THIS DOES NOT LIMIT SOFFIT INSTALLATION TO THESE CONFIGURATIONS ONLY AS LONG AS MINIMUM FASTENER REQUIREMENTS AND SPAN LIMITS ARE MAINTAINED.
- 1.2.

SEE TABLE ON THIS SHEET FOR SPANS OF 10", 12", 14" AND 16".
2. INSTALLATION FASTENERS
- 2.1.

FASTENERS SHALL BE THE TYPE, SIZE, EMBEDMENT AND EDGE DISTANCE SHOWN HEREIN FOR RESPECTIVE SUBSTRATE. SEE FASTENER SCHEDULE TABLE ON THIS SHEET.
- 2.2.

MINIMUM EMBEDMENT EXCLUDE WALL FINISHES (INCLUDING BUT NOT LIMITED TO STUCCO, FOAM, BRICK VENEER AND SIDING). EDGE DISTANCES SHALL BE SUCH TO PREVENTIVE CRACKING OF SUBSTRATE MATERIAL.
- 2.3.

FASTENER LENGTHS SHOWN IN THE INSTALLATION DETAILS DO NOT TAKE INTO ACCOUNT WALL FINISHES. WALL FINISH THICKNESS SHALL BE ADDED TO THE REQUIRED FASTENER LENGTHS. SEE FASTENER SCHEDULE TABLE ON THIS SHEET.
3. ALL FASTENERS SHALL HAVE CORROSION RESISTANT COATINGS OR BE MADE OF CORROSION RESISTANT MATERIALS COMPATIBLE WITH THE SUBSTRATE MATERIALS.

FASTENER SCHEDULE			
FASTENER DESCRIPTION	SUBSTRATE	MIN. EMBEDMENT (SEE NOTE 1)	EDGE DISTANCE
0.097" DIAMETER x 1-1/2" T-NAIL	CONCRETE OR MASONRY	1"	1/4"
0.072" DIAMETER X 1-3/4" TRIM NAIL	WOOD	1-3/4"	1/4"
16 GA. X 7/16" WIDTH CROWN STAPLE 1" MIN. LENGTH	WOOD	7/8"	1/4"
#8 x 3" FH WOOD SCREW OR #8 x 3" FH TAPPING SCREW.	WOOD	1-1/2"	5/8"
3/16" ITW TAPCON CONCRETE SCREW	CONCRETE OR MASONRY	1"	1-1/8"
10d NAIL	WOOD	2-1/4"	1/2"
NOTE 1: EMBEDMENT BASED ON NOMINAL LENGTH OF FASTENER THROUGH SOFFIT OR CHANNEL INTO SUPPORTING SUBSTRATE W/O WALL FINISHES. WHERE WALL FINISHES ARE PRESENT, THE FASTENER LENGTH WILL BE INCREASED AS REQUIRED TO MAINTAIN EMBEDMENT DEPTH INTO SUPPORTING SUBSTRATE.			

DESIGN PRESSURE (PSF) AT VARIOUS SINGLE SPAN LENGTHS			
12" TRIPLE 4 FULL-O-VENT ECO / NO. 0639 VENTED SOFFIT			
Single Span Length "L"	INSTALLATION DETAILS A THRU F (SHEET 5)	Positive	Negative
10	ALL	66.7	-36.7
12	ALL	55.6	-30.6
14	ALL	47.6	-26.2
16	ALL	41.7	-22.9

REVISIONS			
REV.	DESCRIPTION	DATE	BY
D	UPDATED 12" TRIPLE 4 FULL-O-VENT ECO	11/7/24	RJA

KAYCAN LTD. 3075 TRANS-CANADA HWY POINTE-CLAIRE, QC, H9R 1B4, CANADA			
NO. 0639 VINYL SOFFIT INSTALLATION - SINGLE SPANS INSTALLATION NOTES AND DP RATINGS AT VARIOUS SPANS			
DRAWN: RJA	DWG NO. KAY0013	PROJECT NO. ACE-2024-130	REV D
SCALE NTS	DATE 03/20/17	SHEET 2 of 7	

AMORUSO CONSULTING
ENGINEERING, LLC
REGISTRATION NO. 38327


ROBERT J. AMORUSO, P.E.
FLORIDA PE NO. 49752




Digitally signed by
Robert J Amoruso®
Date: 2024.11.12
17:03:32 -05'00'

226 N. NOVA RD., #142
ORMOND BEACH, FL 32174
RJAENGPE@GMAIL.COM

TRUSS/FRAMING CANTILEVER EAVE CONSTRUCTION

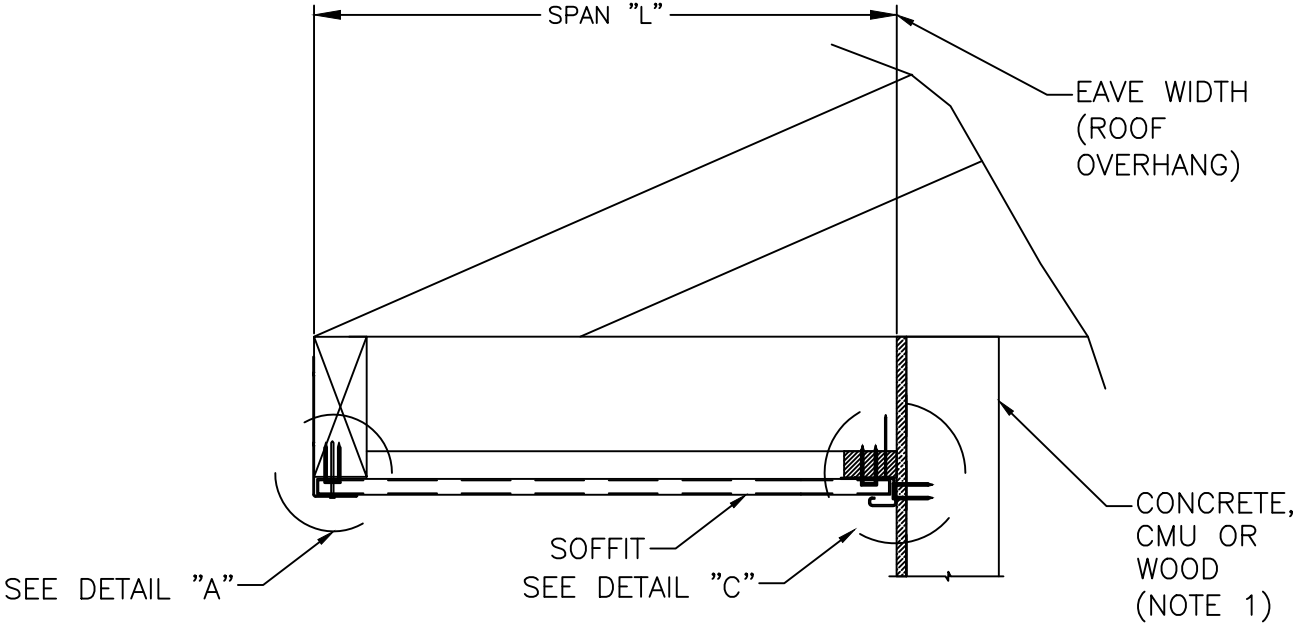

EAVE CROSS-SECTION
SINGLE SPAN W/J-CHANNEL
J-CHANNEL @ WALL, FASCIA @ FASCIA END

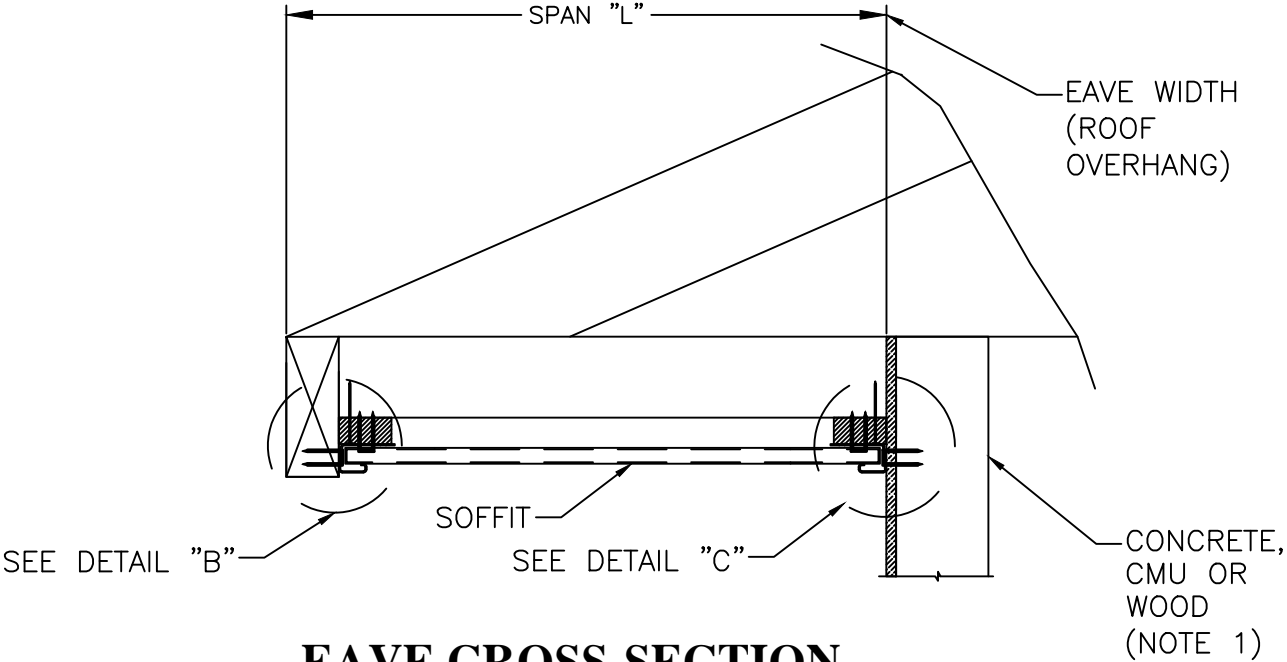

EAVE CROSS-SECTION
SINGLE SPAN W/J-CHANNELS
J-CHANNEL @ WALL AND FASCIA END

SEE SHEET 2 FOR INSTALLATION
NOTES, FASTENER SCHEDULE AND
DESIGN PRESSURE PERFORMANCE
RATING TABLES. SEE SHEET 5 OR
DETAILS A, B & C.

NOTE 1: MINIMUM SPRUCE-PINE-FIR FRAMING OR CONCRETE/MASONRY. BUILDING
CODE REQUIREMENTS FOR SUBSTRATE MATERIAL MUST BE MET.

REVISIONS			
REV.	DESCRIPTION	DATE	BY
D	UPDATED 12" TRIPLE 4 FULL-0-VENT ECO	11/7/24	RJA

KAYCAN LTD. 3075 TRANS-CANADA HWY POINTE-CLAIRE, QC, H9R 1B4, CANADA			
NO. 0639 VINYL SOFFIT INSTALLATION - SINGLE SPANS INSTALLATION DETAILS, CANTILEVER CONSTRUCTION			
DRAWN: RJA	DWG NO. KAY0013	PROJECT NO. ACE-2024-130	REV D
SCALE NTS	DATE 03/20/17	SHEET 3 of 7	

AMORUSO CONSULTING
ENGINEERING, LLC
REGISTRATION NO. 38327


ROBERT J. AMORUSO, P.E.
FLORIDA PE NO. 49752




Digitally signed by
Robert J Amoruso®
Date: 2024.11.12
17:03:41 -05'00'

226 N. NOVA RD., #142
ORMOND BEACH, FL 32174
RJAENGPE@GMAIL.COM

TRUSS/FRAMING OVERHANG EAVE CONSTRUCTION

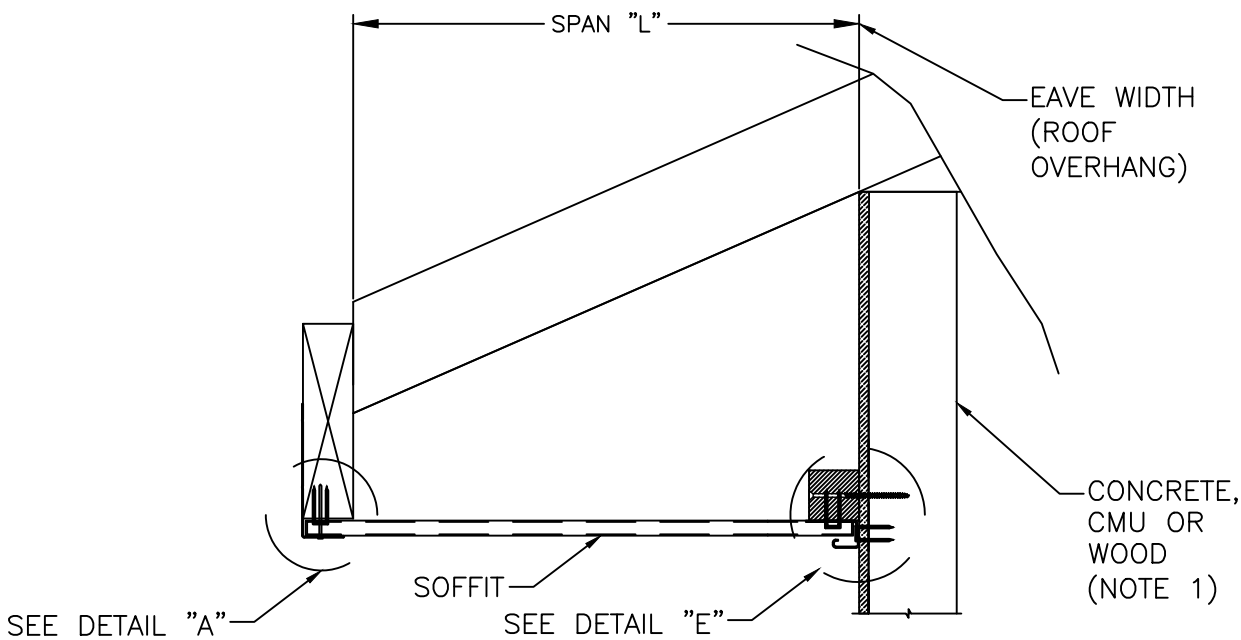

EAVE CROSS-SECTION
SINGLE SPAN W/J-CHANNEL
J-CHANNEL @ WALL, FASCIA @ FASCIA END

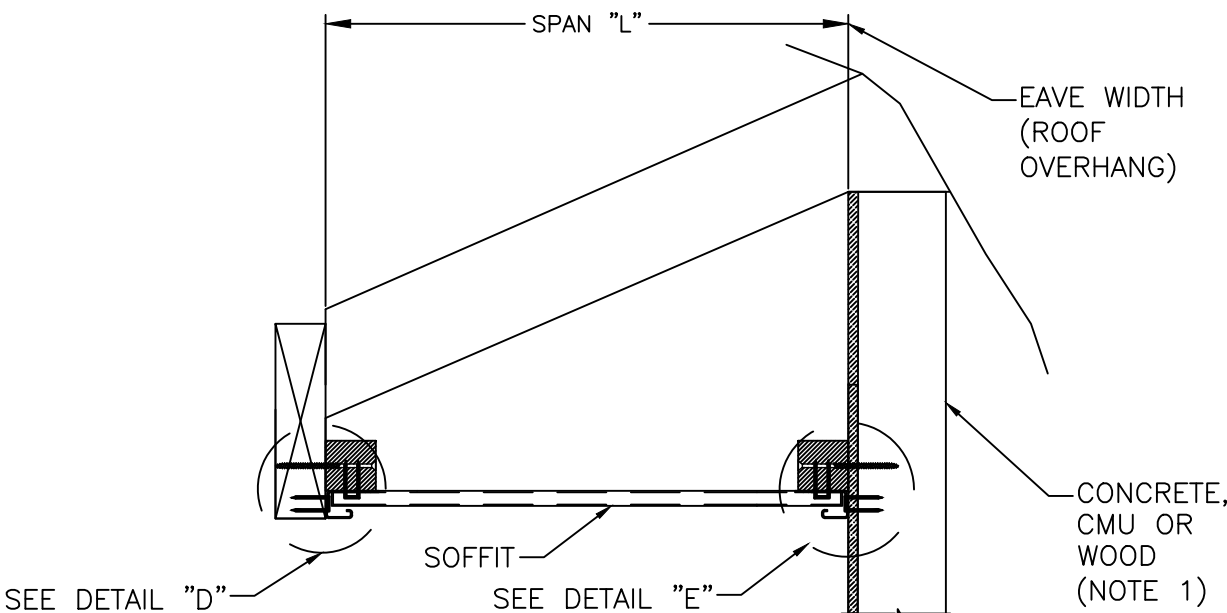

EAVE CROSS-SECTION
SINGLE SPAN W/J-CHANNELS
J-CHANNEL @ WALL AND FASCIA END

SEE SHEET 2 FOR INSTALLATION NOTES, FASTENER SCHEDULE AND DESIGN PRESSURE PERFORMANCE RATING TABLES. SEE SHEET 5 OR DETAILS A, D & E.


NOTE 1: MINIMUM SPRUCE-PINE-FIR FRAMING OR CONCRETE/MASONRY. BUILDING CODE REQUIREMENTS FOR SUBSTRATE MATERIAL MUST BE MET.

REVISIONS			
REV.	DESCRIPTION	DATE	BY
D	UPDATED 12" TRIPLE 4 FULL-0-VENT ECO	11/7/24	RJA

KAYCAN LTD. 3075 TRANS-CANADA HWY POINTE-CLAIRE, QC, H9R 1B4, CANADA			
NO. 0639 VINYL SOFFIT INSTALLATION - SINGLE SPANS INSTALLATION DETAILS, OVERHANG CONSTRUCTION			
DRAWN: RJA	DWG NO. KAY0013	PROJECT NO. ACE-2024-130	REV D
SCALE NTS	DATE 03/20/17	SHEET 4 of 7	





AMORUSO CONSULTING
ENGINEERING, LLC
REGISTRATION NO. 38327

ROBERT J. AMORUSO, P.E.
FLORIDA PE NO. 49752

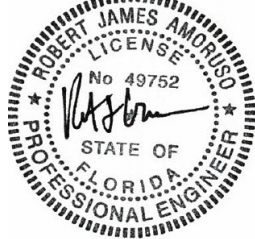

Digitally signed by
Robert J Amoruso®
Date: 2024.11.12
17:03:56 -05'00'

226 N. NOVA RD., #142
ORMOND BEACH, FL 32174
RJAENGPE@GMAIL.COM

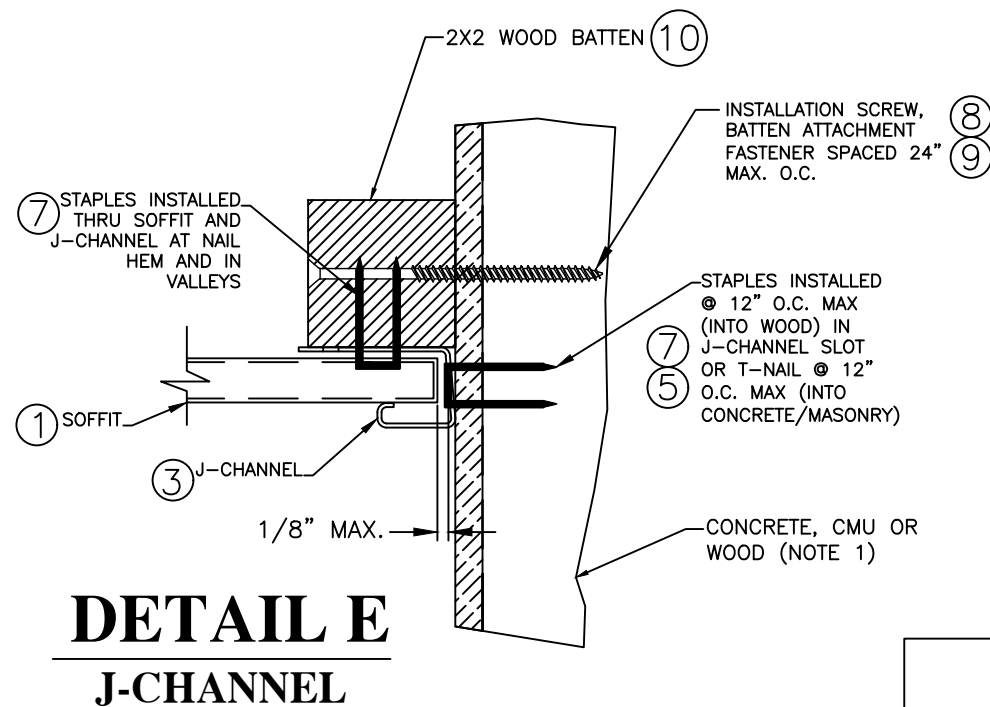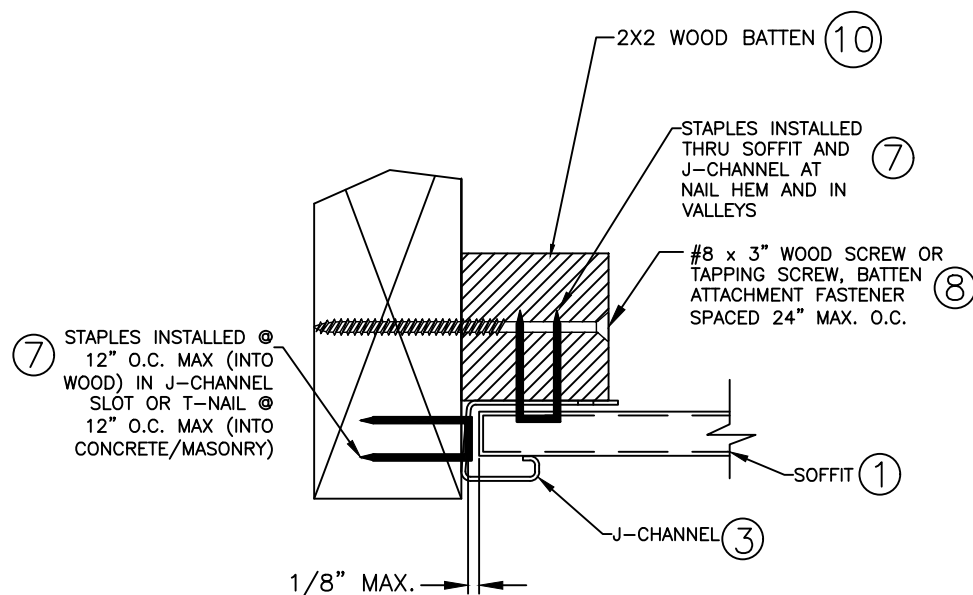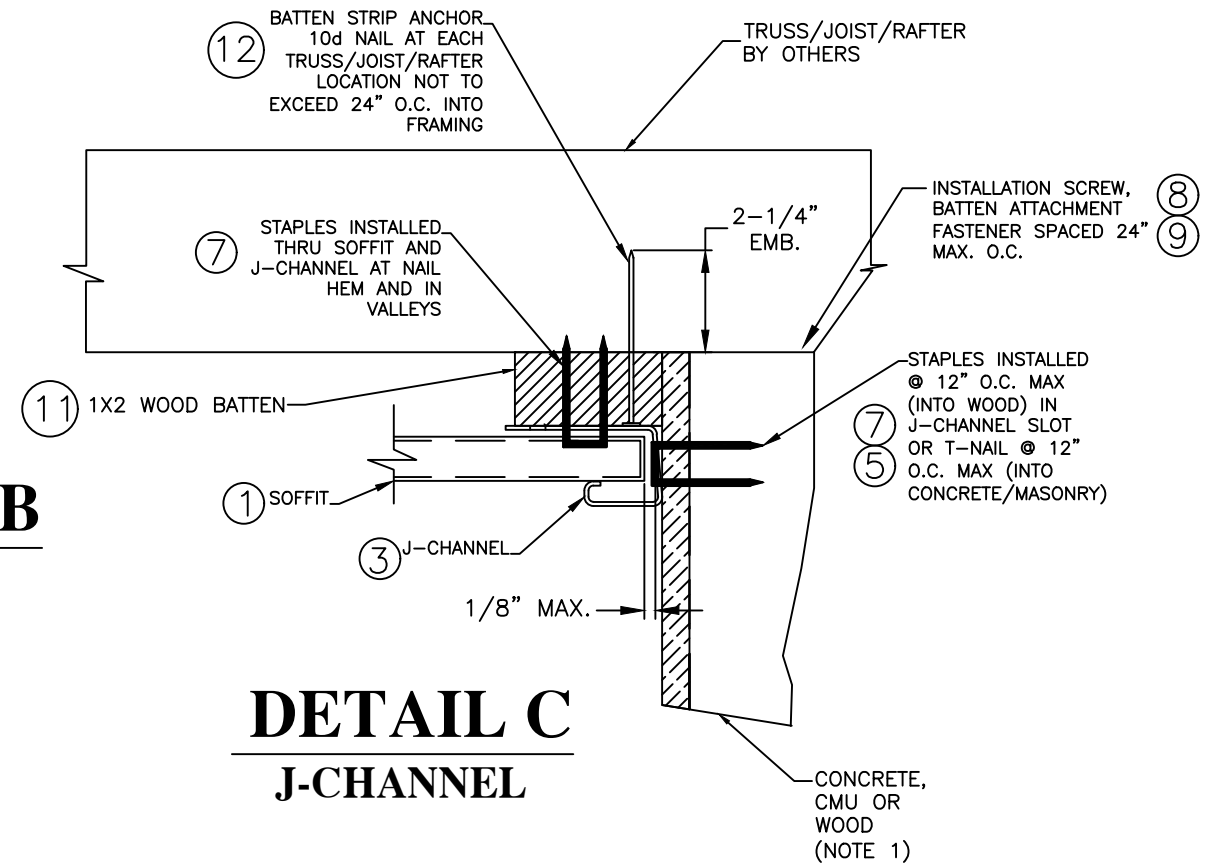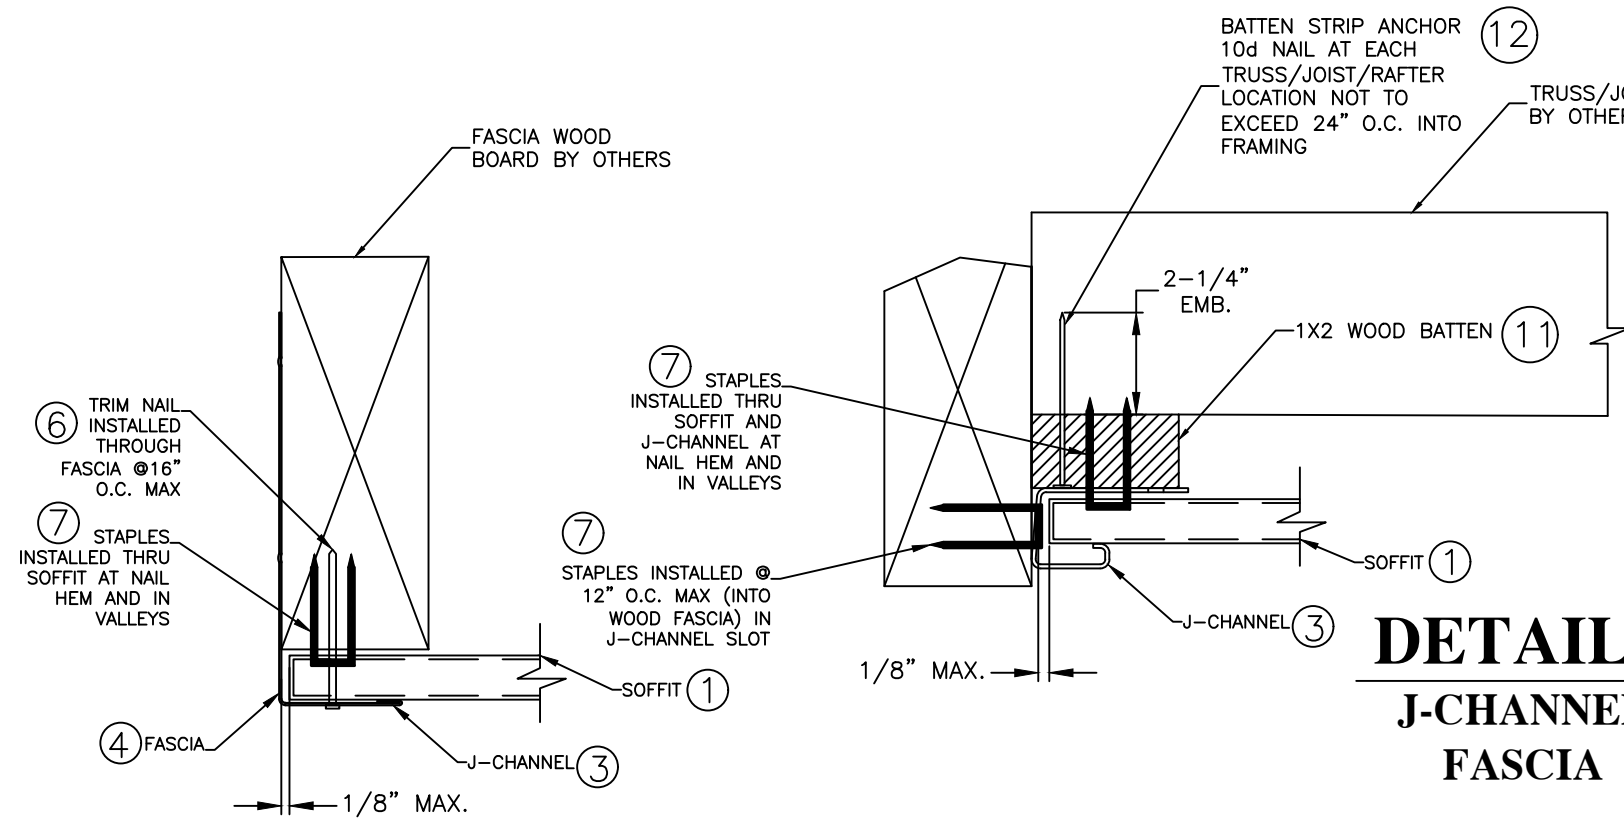

NOTE 1: MINIMUM SPRUCE-PINE-FIR FRAMING OR CONCRETE/MASONRY. BUILDING CODE REQUIREMENTS FOR SUBSTRATE MATERIAL MUST BE MET.

REVISIONS			
REV.	DESCRIPTION	DATE	BY
D	UPDATED 12" TRIPLE 4 FULL-0-VENT ECO	11/7/24	RJA

KAYCAN LTD.			
3075 TRANS-CANADA HWY POINTE-CLAIRE, QC, H9R 1B4, CANADA			
NO. 0639 VINYL SOFFIT INSTALLATION - SINGLE SPANS			
INSTALLATION DETAILS A THROUGH E			
DRAWN: RJA	DWG NO. KAY0013	PROJECT NO. ACE-2024-130	REV D
SCALE NTS	DATE 03/20/17	SHEET 5 of 7	




AMORUSO CONSULTING
ENGINEERING, LLC
REGISTRATION NO. 38327

ROBERT J. AMORUSO, P.E.
FLORIDA PE NO. 49752




Digitally signed by
Robert J Amoruso
Date: 2024.11.12
17:04:07 -05'00'

226 N. NOVA RD., #142
ORMOND BEACH, FL 32174
RJAENGPE@GMAIL.COM

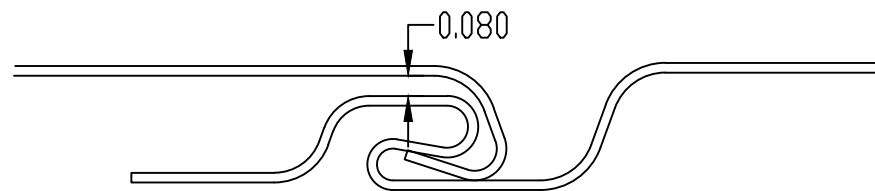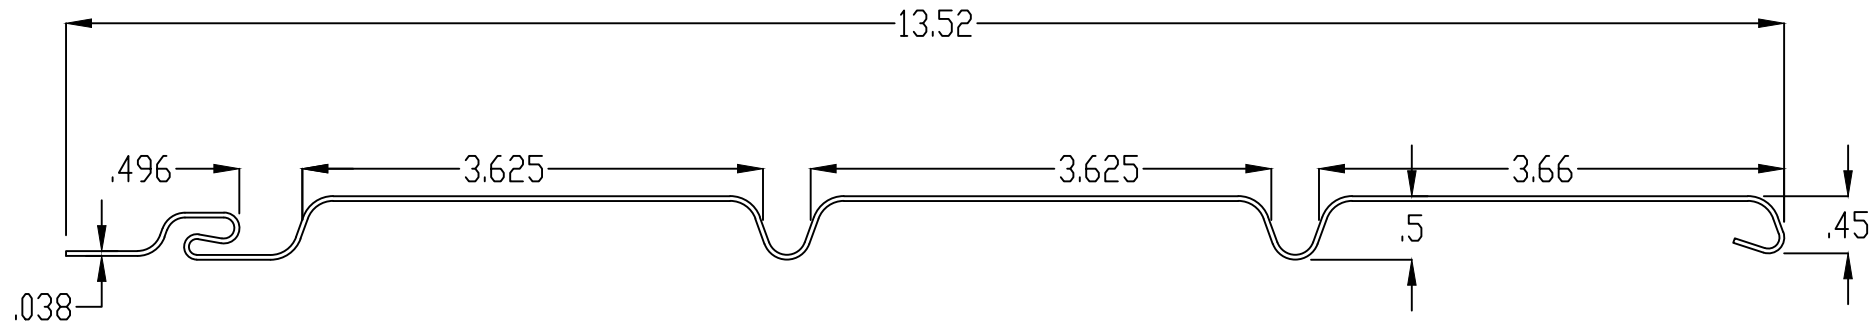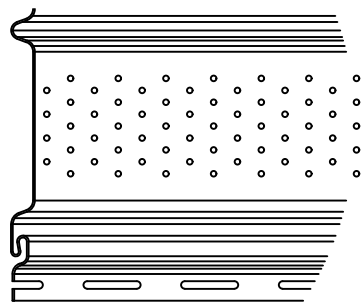

DETAIL A

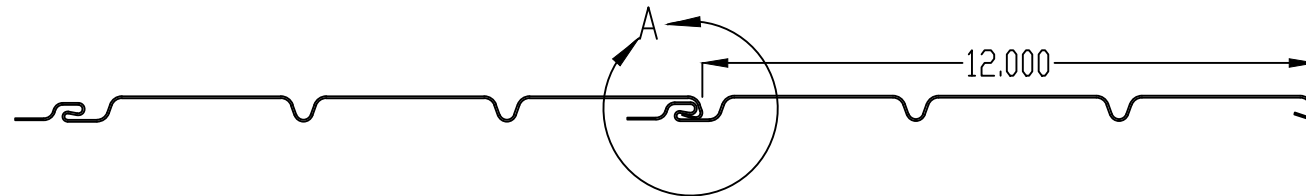

12" TRIPLE 4 FULL-O-VENT SOFFIT ECO
VINYL (NO. 0639)

REVISIONS			
REV.	DESCRIPTION	DATE	BY
D	UPDATED 12" TRIPLE 4 FULL-O-VENT ECO	11/7/24	RJA

KAYCAN LTD. 3075 TRANS-CANADA HWY POINTE-CLAIRE, QC, H9R 1B4, CANADA			
NO. 0639 VINYL SOFFIT INSTALLATION - SINGLE SPANS			
SOFFIT PROFILE			
DRAWN: RJA	DWG NO. KAY0013	PROJECT NO. ACE-2024-130	REV D
SCALE NTS	DATE 03/20/17	SHEET 6 of 7	


AMORUSO CONSULTING
ENGINEERING, LLC
REGISTRATION NO. 38327

ROBERT J. AMORUSO, P.E.
FLORIDA PE NO. 49752




Digitally signed by
Robert J Amoruso®
Date: 2024.11.12
17:04:18 -05'00'

226 N. NOVA RD., #142
ORMOND BEACH, FL 32174
RJAENGPE@GMAIL.COM

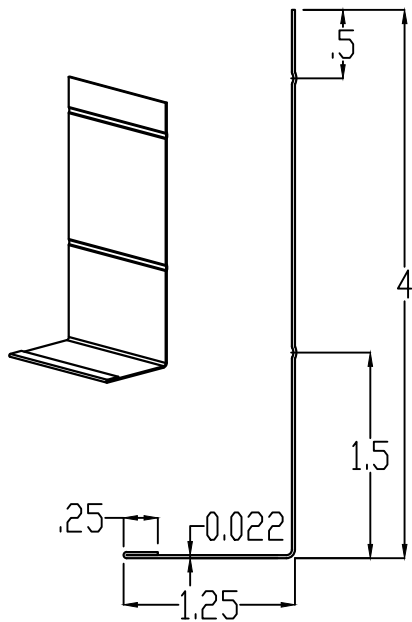

4" FASCIA SMOOTH
ALUMINUM (No. 9700)

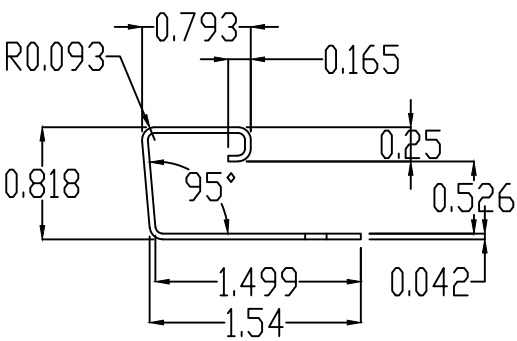

1/2" J-CHANNEL/TRIM
VINYL (No. 1100)

BILL OF MATERIALS

ITEM	DESCRIPTION	MATERIAL
1	SOFFIT – SEE SCHEDULE ON SHEET 1 AND DRAWINGS ON SHEET 6	VINYL (SEE NOTE 10 ON SHEET 1)
2	NOT USED	
3	J-CHANNEL – SEE DRAWING ON SHEET 7	
4	FASCIA – SEE DRAWING ON SHEET 7	ALUMINUM (SEE NOTE 10 ON SHEET 1)
5	0.097" DIAMETER x 1-1/2" T-NAIL FOR CONCRETE AND MASONRY SUBSTRATES.	STEEL
6	0.072" DIAMETER X 1-3/4" TRIM NAIL	STEEL
7	16 GA. X 7/16" WIDTH CROWN STAPLE 1" MIN. LENGTH	STEEL
8	#8 x 3" FH WOOD SCREW OR #8 x 3" FH TAPPING SCREW. USED TO ATTACH BATTEN TO WOOD STRUCTURE.	STEEL
9	3/16" ITW TAPCON CONCRETE SCREW, MIN. 1" EMBEDMENT	STEEL
10	2" X 2" NOMINAL WOOD BATTEN – SG = 0.42 MIN.	WOOD
11	1" X 2" NOMINAL WOOD BATTEN – SG = 0.42 MIN.	WOOD
12	10d NAIL	STEEL

REVISIONS

REV.	DESCRIPTION	DATE	BY
D	UPDATED 12" TRIPLE 4 FULL-0-VENT ECO	11/7/24	RJA

KAYCAN LTD.

3075 TRANS-CANADA HWY
POINTE-CLAIRE, QC, H9R 1B4, CANADA

NO. 0639 VINYL SOFFIT INSTALLATION - SINGLE SPANS

CHANNEL AND FASCIA PROFILES / BOM

DRAWN: RJA	DWG NO. KAY0013	PROJECT NO. ACE-2024-130	REV D
SCALE NTS	DATE 03/20/17	SHEET 7 of 7	

AMORUSO CONSULTING
ENGINEERING, LLC
REGISTRATION NO. 38327

ROBERT J. AMORUSO, P.E.
FLORIDA PE NO. 49752



Digitally signed by
Robert J Amoruso®
Date: 2024.11.12
17:04:29 -05'00'

226 N. NOVA RD., #142
ORMOND BEACH, FL 32174
RJAENGPE@GMAIL.COM