




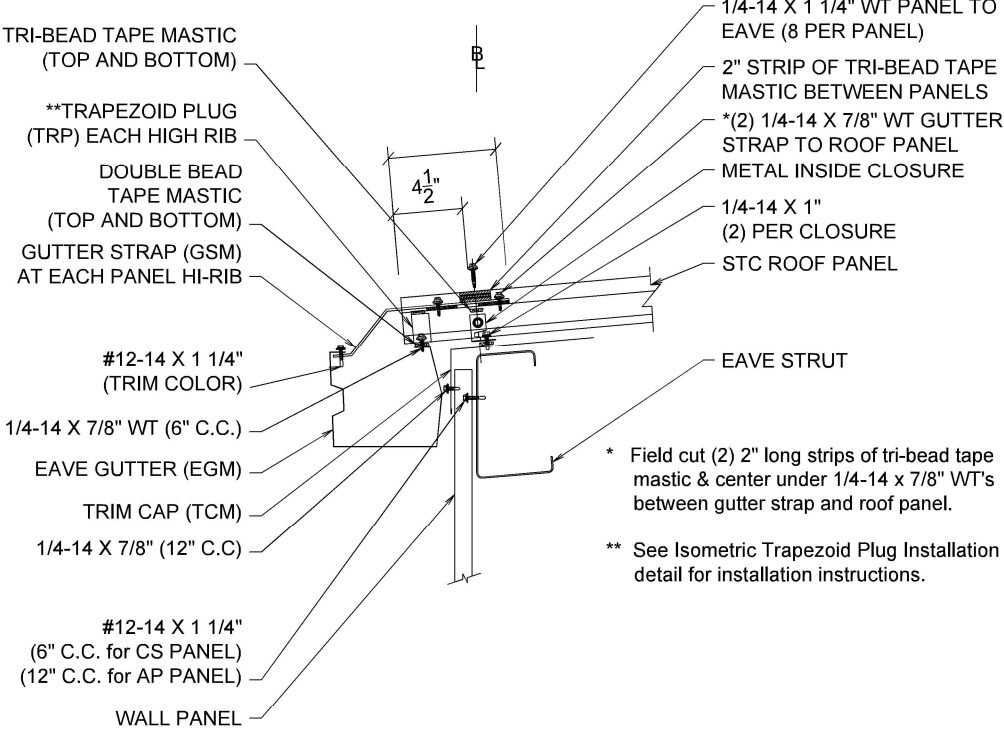


STC / MSC ROOF WITH CS OR AP WALLS AND EAVE GUTTER

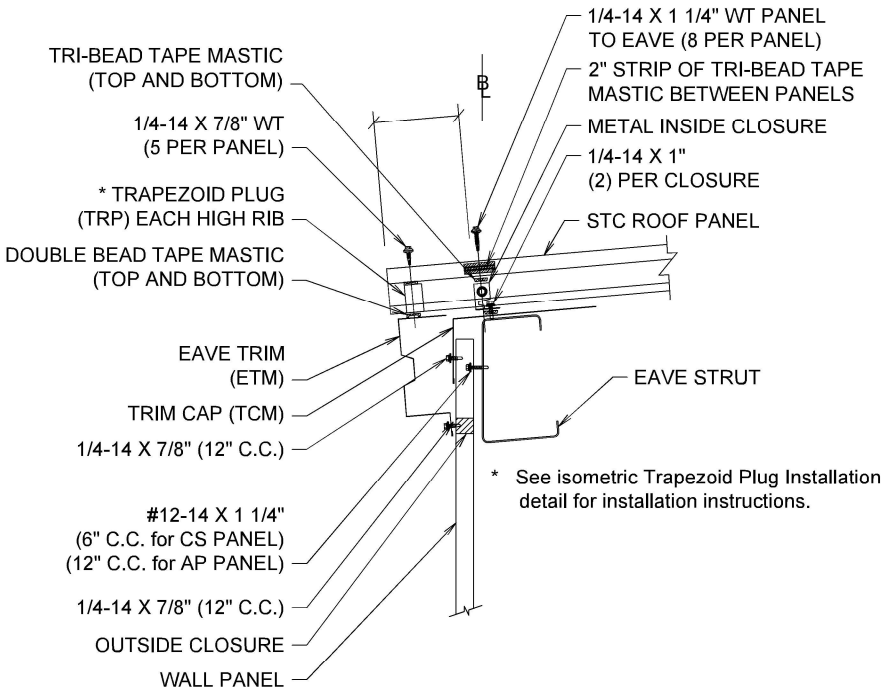

STC / MSC ROOF WITH CS OR AP WALLS AND EAVE TRIM

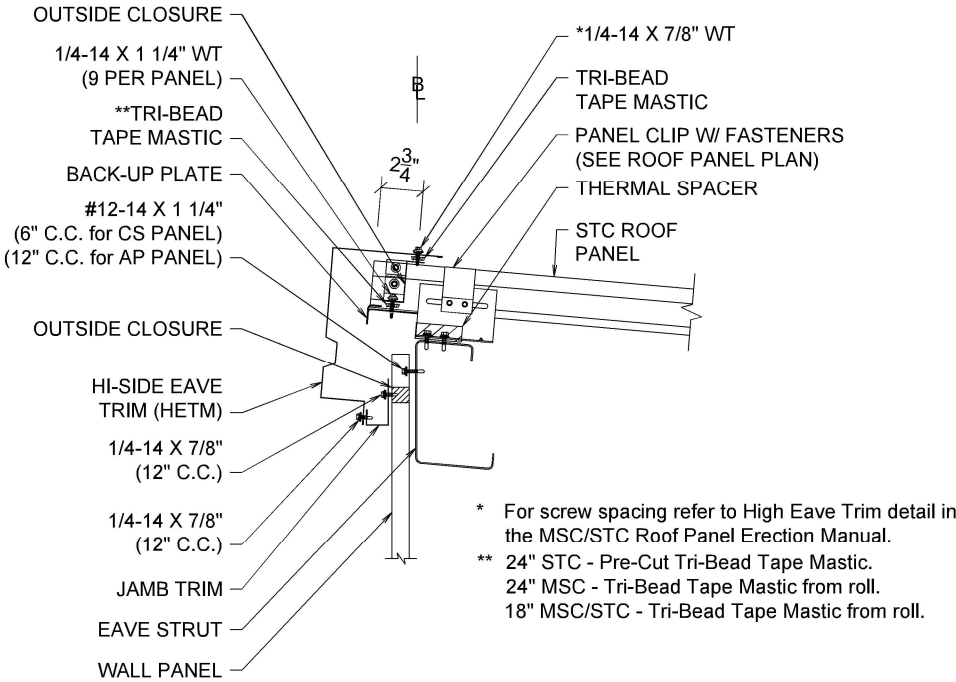

STC / MSC ROOF WITH CS OR AP WALLS AND HIGH SIDE EAVE TRIM

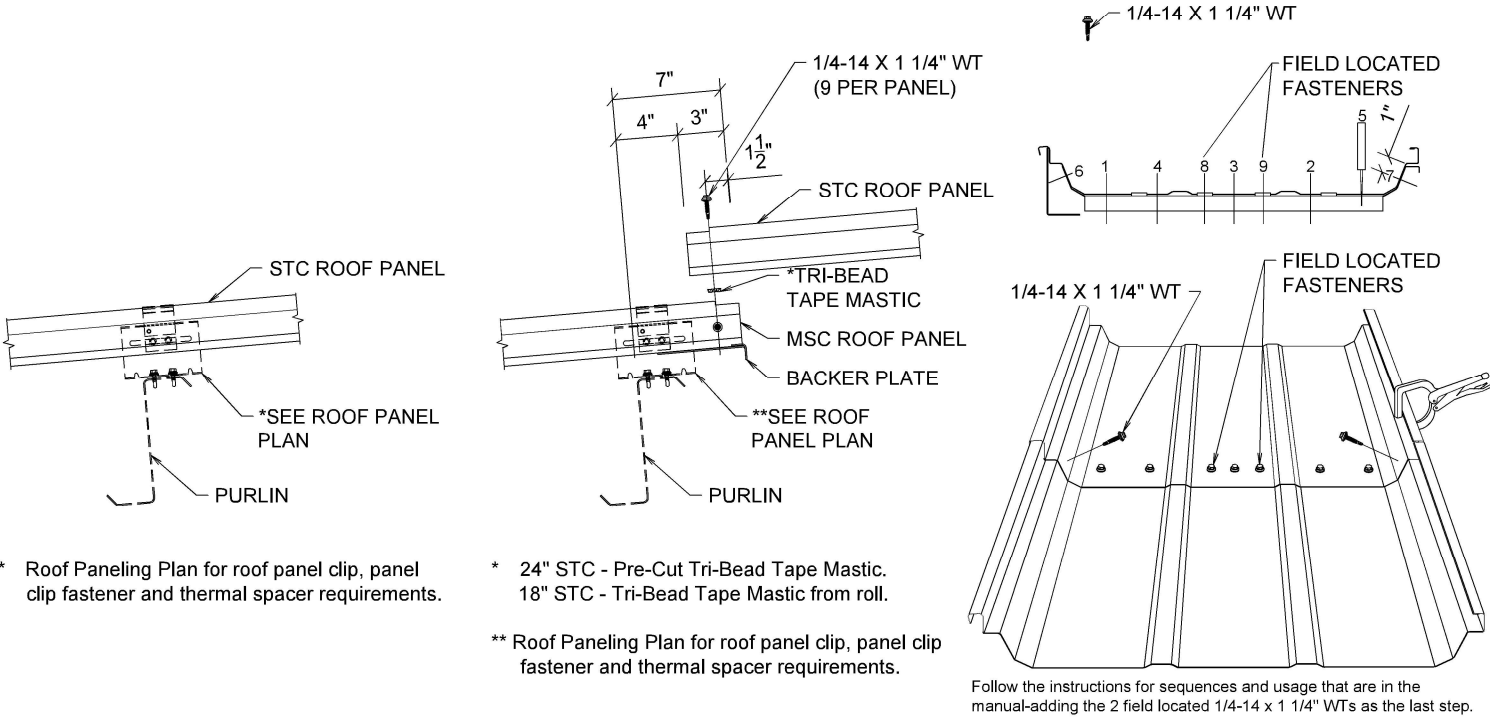

STC / MSC ROOF INTERMEDIAT PURLIN CONNECTION


REVISIONS

4	
3	
2	
1	


Notwithstanding the adjacent seal, neither the Engineer named nor Chief Buildings is acting as The Engineer of Record. The Engineer named and Chief Buildings responsibility is limited to the structural performance of the pre-engineered components designed by Chief Buildings.

This drawing has been electronically signed and sealed by Dustin Cole, PE on 9/8/2023 using a Digital Signature. Printed copies of this document are not considered signed and sealed and the signature must be verified on any electronic copies.


Chief Buildings
PO Box 2078, Grand Island, NE 68802-2078
(308) 389-7289 cs@chiefind.com

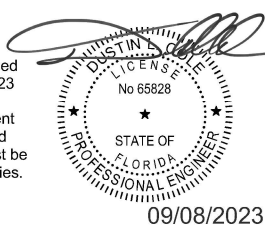


Drawing	MSC Roof Installation Details			
Buyer	----			
Customer	----			
Project Name	----			
CHIEF BUILDINGS	DRAWN	CHECK	ORDER NO.	D4
	CMS	xxx	----	
	09/07/23	xx/xx/xx	----	

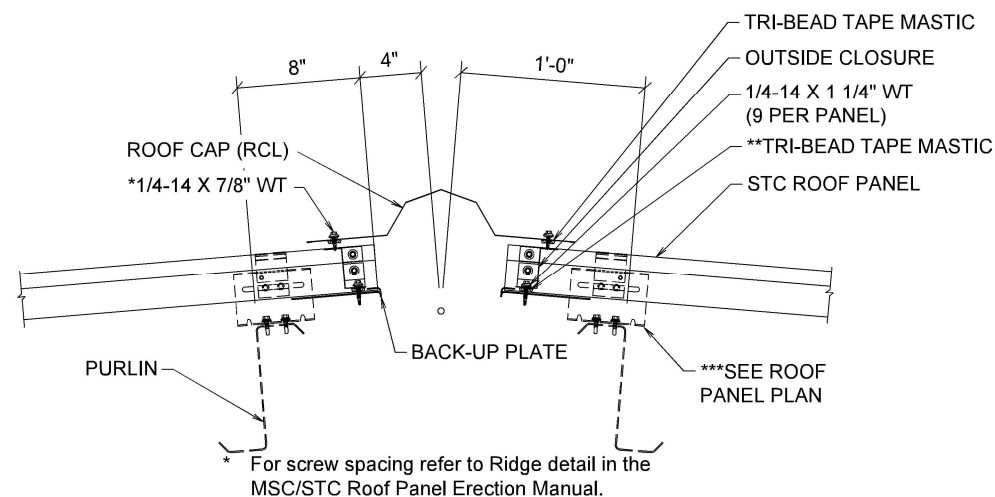

STC / MSC ROOF CAP

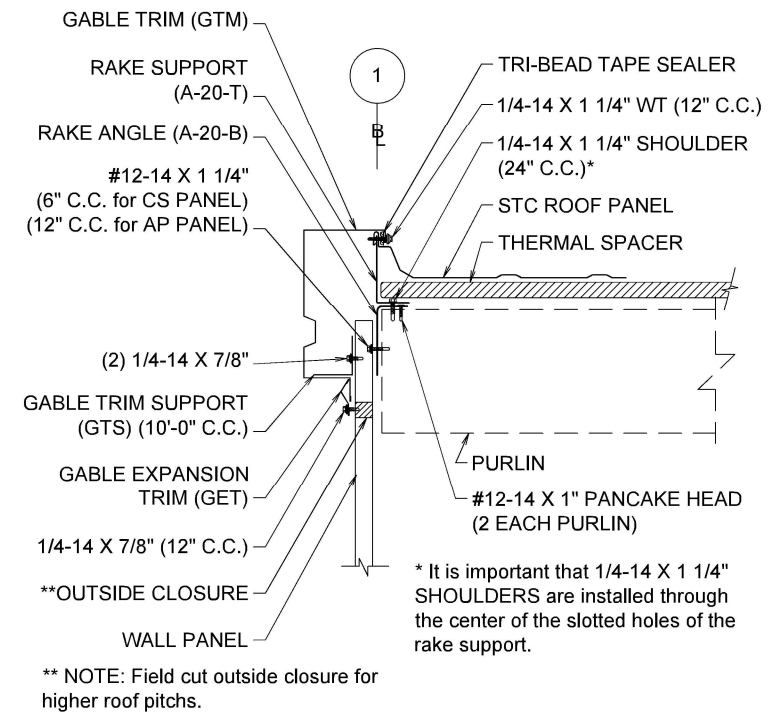

STC / MSC ROOF WITH CS OR AP WALLS AND GABLE TRIM (LEAD)

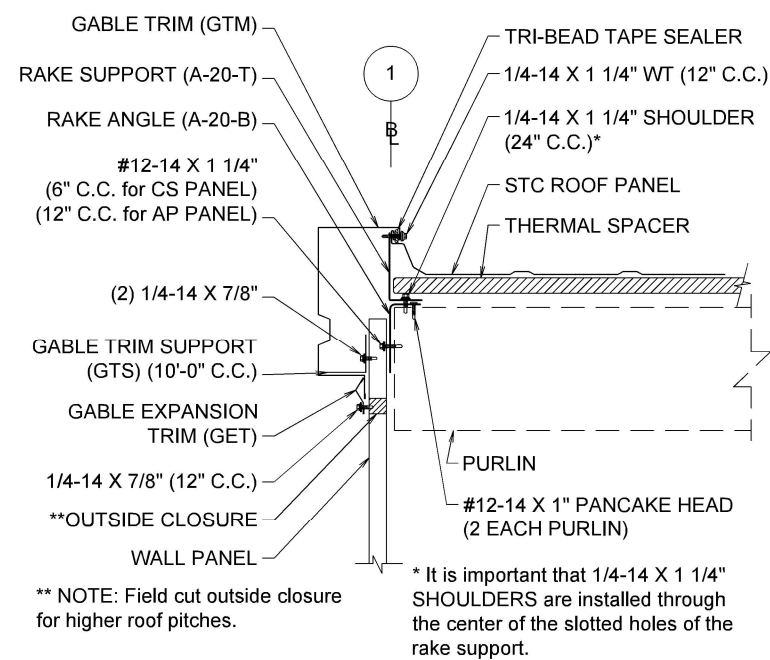

STC / MSC ROOF WITH CS OR AP WALLS AND GABLE TRIM (LEAD)

REVISIONS

4	
3	
2	
1	

Notwithstanding the adjacent seal, neither the Engineer named nor Chief Buildings is acting as The Engineer of Record. The Engineer named and Chief Buildings responsibility is limited to the structural performance of the pre-engineered components designed by Chief Buildings.

Chief Buildings
PO Box 2078, Grand Island, NE 68802-2078
(308) 389-7289 cs@chiefind.com

This drawing has been electronically signed and sealed by Dustin Cole, PE on 9/8/2023 using a Digital Signature. Printed copies of this document are not considered signed and sealed and the signature must be verified on any electronic copies.



Drawing	MSC Roof Installation Details			
Buyer	----			
Customer	----			
Project Name	----			
CHIEF BUILDINGS	DRAWN	CHECK	ORDER NO.	D5
	CMS	xxx	----	
	09/07/23	xx/xx/xx		