



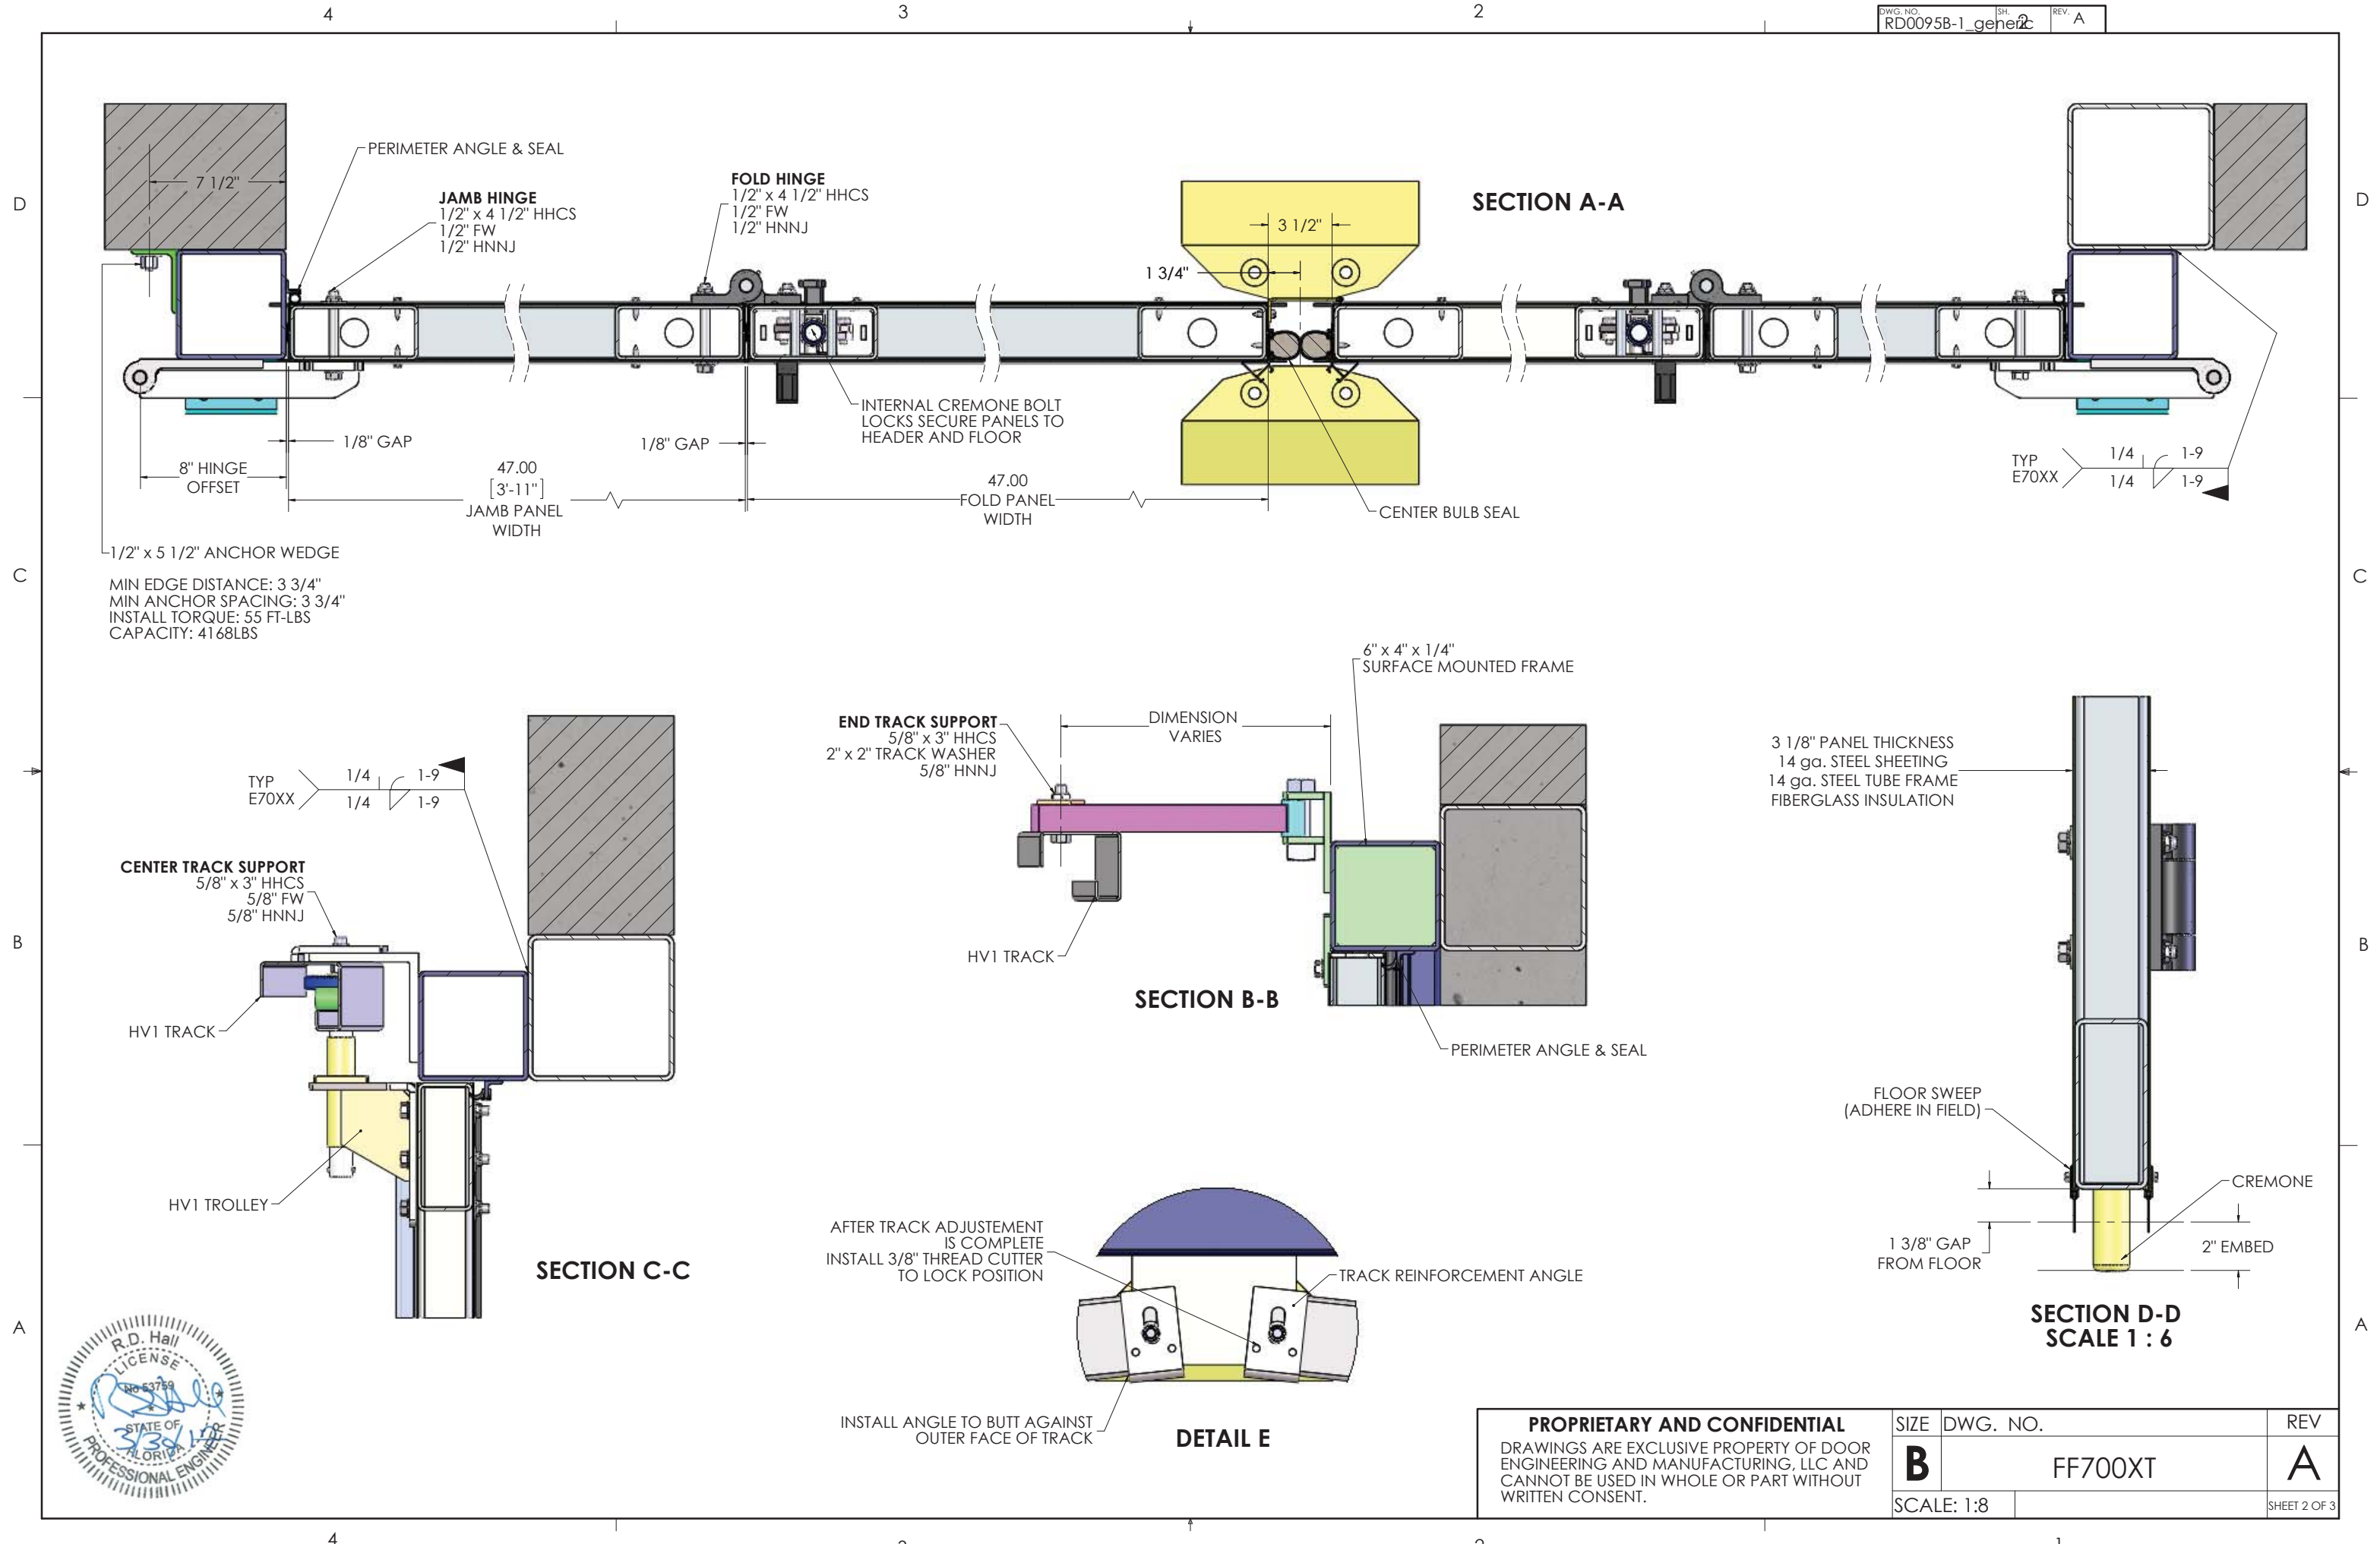




|   |  |                  |                     |                 |
|---|--|------------------|---------------------|-----------------|
| <b>PROPRIETARY AND CONFIDENTIAL</b><br>DRAWINGS ARE EXCLUSIVE PROPERTY OF DOOR<br>ENGINEERING AND MANUFACTURING, LLC AND<br>CANNOT BE USED IN WHOLE OR PART WITHOUT<br>WRITTEN CONSENT. |  | SIZE<br><b>B</b> | DWG. NO.<br>FF700XT | REV<br><b>A</b> |
| SCALE: 1:8   |  |                  |                     | SHEET 2 OF 3    |

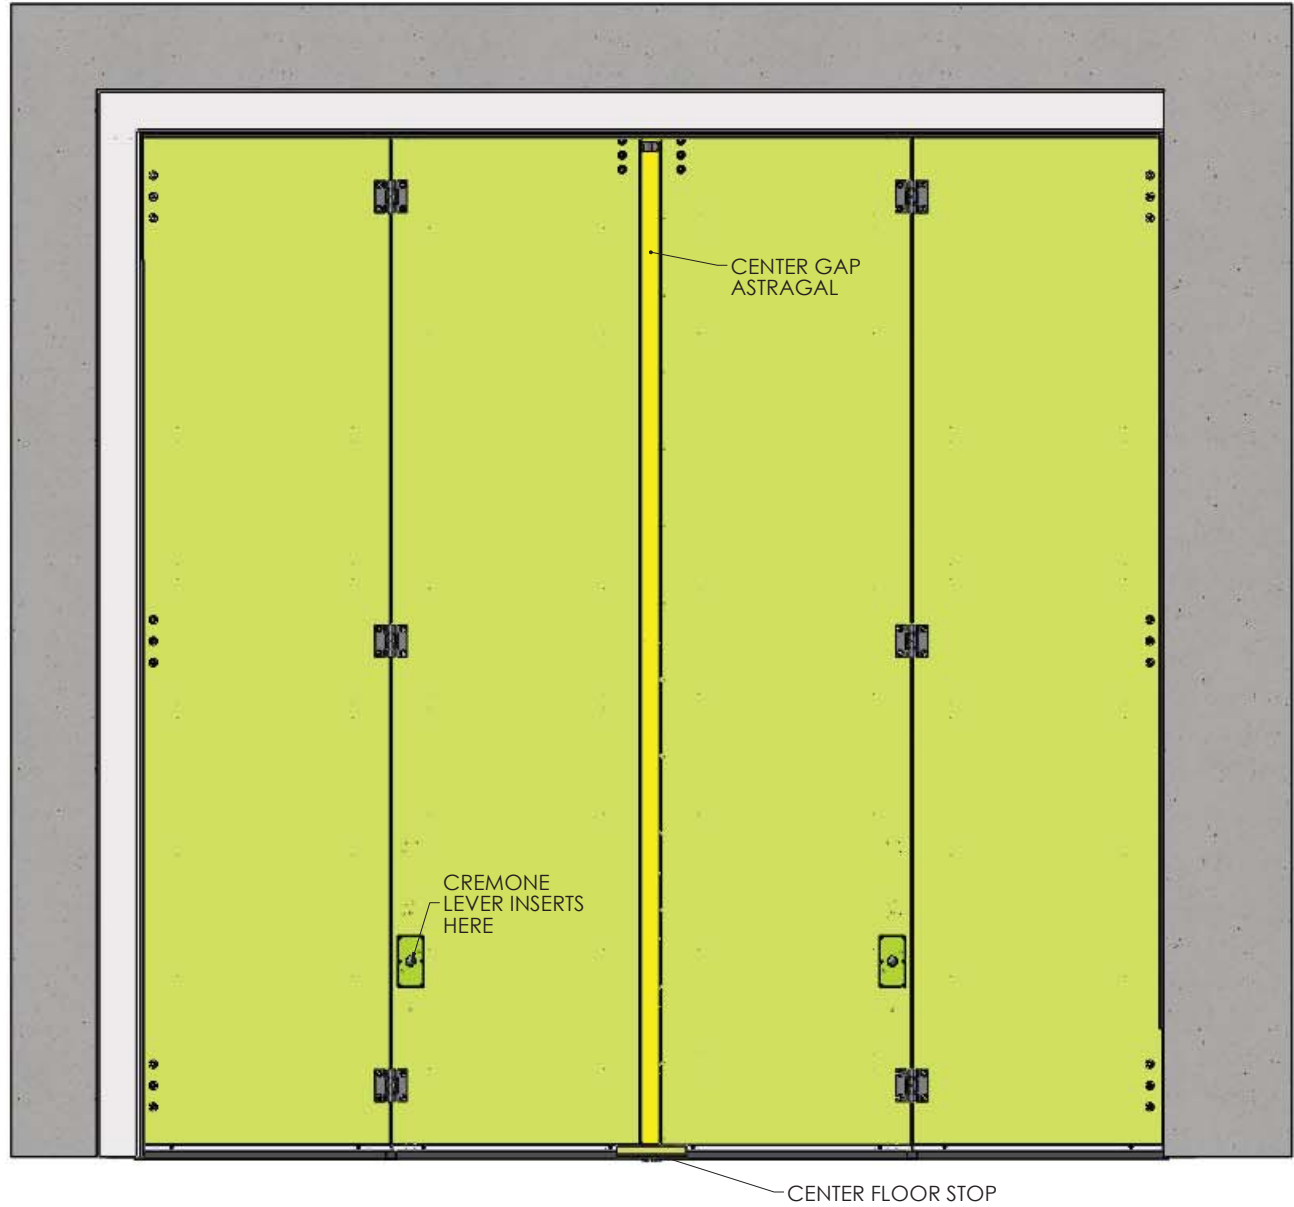

INTERIOR ELEVATION

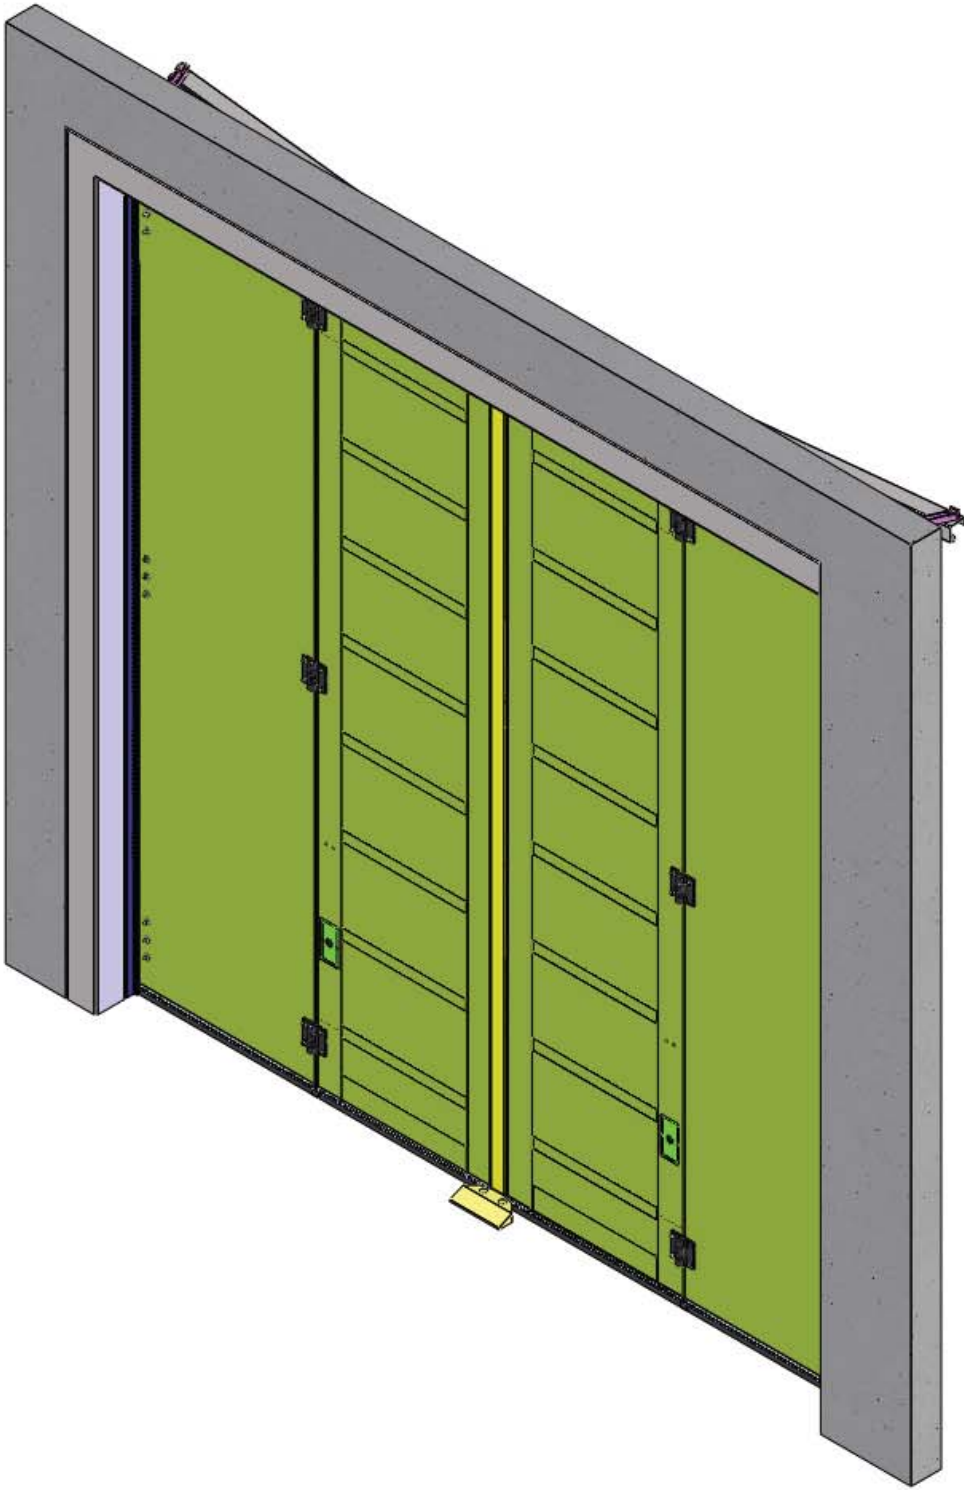

NOTES:

1. FACTORY FINISH: COMPLETED DOOR SECTIONS AND OPERATOR COMPONENTS TO BE COATED WITH GRAY PRIMER. FINISH IS INCLUDED IN THE MANUFACTURER'S STD. WARRANTY.
2. FIELD VERIFY OPENING PRIOR TO RELEASE TO PRODUCTION.

|   |  |  |                  |                     |                 |
|---|--|--|------------------|---------------------|-----------------|
| PROPRIETARY AND CONFIDENTIAL<br>DRAWINGS ARE EXCLUSIVE PROPERTY OF DOOR<br>ENGINEERING AND MANUFACTURING, LLC AND<br>CANNOT BE USED IN WHOLE OR PART WITHOUT<br>WRITTEN CONSENT. |  |  | SIZE<br><b>B</b> | DWG. NO.<br>FF700XT | REV<br><b>A</b> |
| SCALE: 1:36   |  |  | SHEET 3 OF 3     |                     |                 |