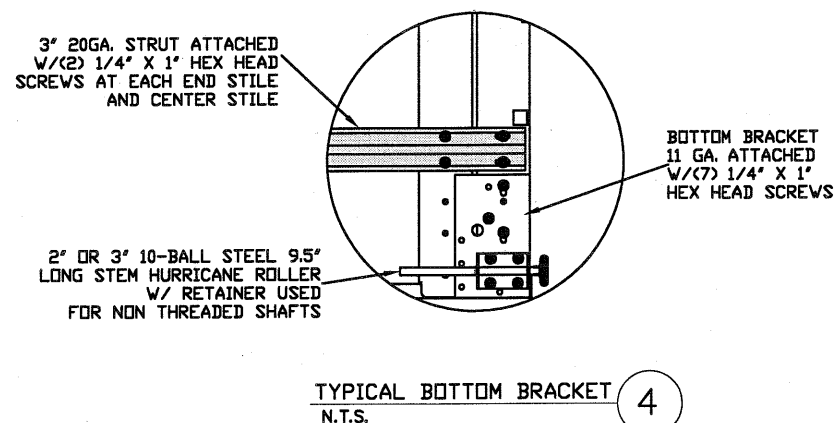
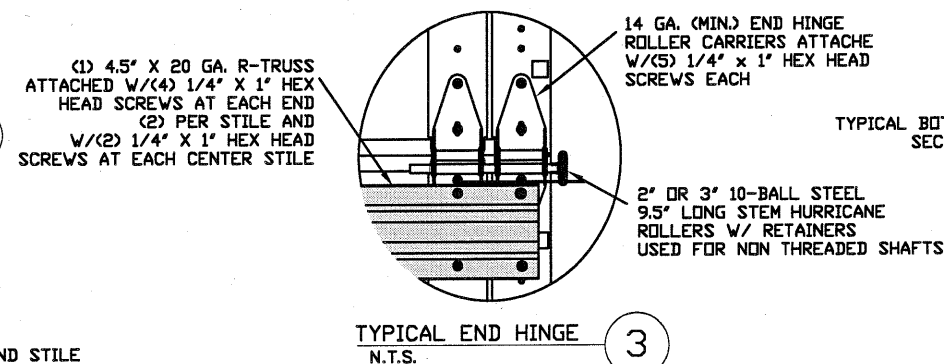
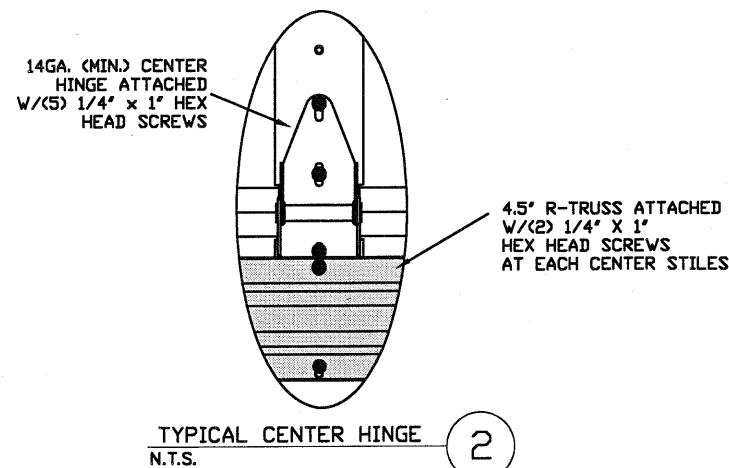


WIND SPEED (MPH)	187	170	161	154	148
EXPOSURE LEVEL	B	C	C	D	D
MEAN ROOF HEIGHT	30'	15'	25'	15'	25'

REV	DESCRIPTION OF REVISIONS	DATE	BY

MAX SIZE
14'2" x 24'

DESIGN LOADS
+29.2 PSF
-33.3 PSF

TEST LOADS
+43.8 PSF
-50.0 PSF

Thomas L. Shelmerdine, PE (FL PE #0048579)
Structural Solutions, PA (FL Firm #29412)

FL




dba Structural Solutions of North Carolina, Inc.
7701

Amar

MODEL 2400 AMARR 2402, 2412, 2422
MODEL 2000 AMARR 2002, 2012, 2022

SIZE	DRAWN BY	RS	DATE	1/22/15	DRAWING NUMBER
B	CHECKED BY	RLR	DATE	1/22/15	
ENTREMTATIC 165 CARRIAGE COURT WINSTON-SALEM, N.C. 27105					IBC-2414-145-24
					SHEET 1 OF 4


TRACK CONNECTION DIRECTLY TO STRUCTURE OPTIONS

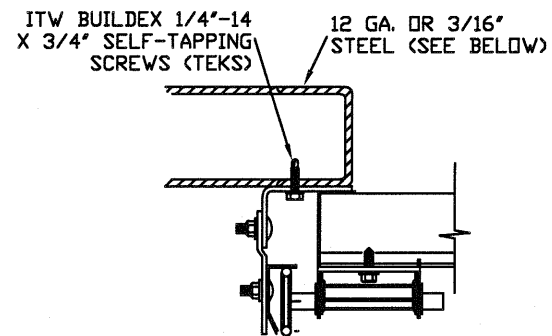

CLIP STYLE REVERSE ANGLE MOUNT SHOWN
BRACKET, CONTINUOUS AND TAPERED ANGLE
MOUNT AVAILABLE


12 GA. STEEL FRAMING
232 LBS./SCREW ALLOWABLE LOAD - 6"
FROM ENDS AND 12" O.C.
REFER TO NOTES: 1, 2 AND 5

3/16" STEEL FRAMING
569 LBS./SCREW ALLOWABLE LOAD - 6"
FROM ENDS AND 24" O.C.
REFER TO NOTES: 1, 2 AND 5

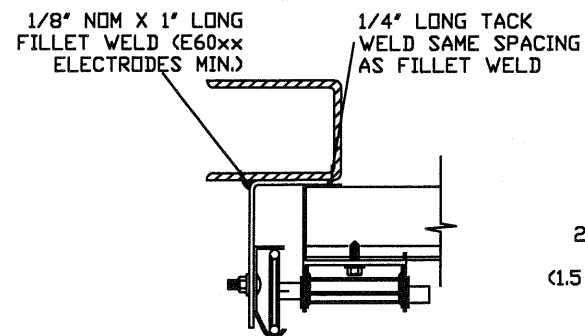


REVERSE ANGLE MOUNT SHOWN
BRACKET, CONTINUOUS AND
TAPERED ANGLE MOUNT AVAILABLE

STEEL FRAMING 12GA OR BETTER
1590 LBS./IN. ALLOWABLE LOAD -
6" FROM ENDS AND 24" O.C.
REFER TO NOTES: 1, 2, 5, 6, 7, 8
AND 9

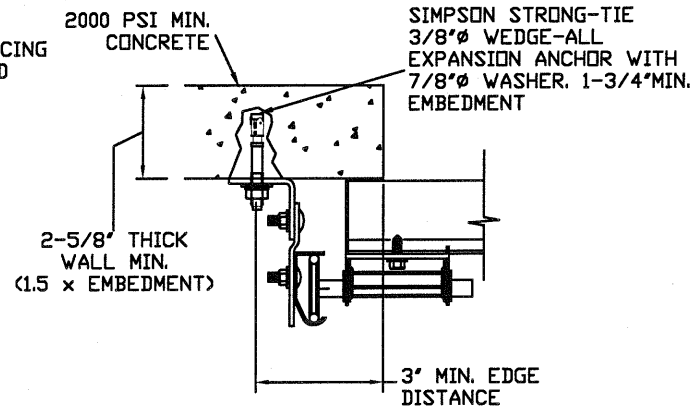

CLIP STYLE CONTINUOUS ANGLE MOUNT SHOWN
BRACKET, REVERSE AND TAPERED ANGLE MOUNT
AVAILABLE

2000 PSI CONCRETE OR GREATER
351 LBS./EXPANSION ANCHOR ALLOWABLE LOAD -
6" FROM ENDS AND 18" O.C.
REFER TO NOTES: 1, 2, 3, 4 AND 5

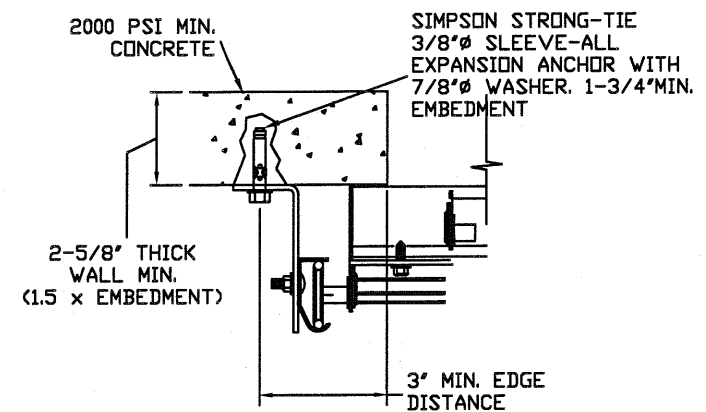

CONTINUOUS ANGLE MOUNT SHOWN
BRACKET, CONTINUOUS AND TAPERED ANGLE
MOUNT AVAILABLE

2000 PSI CONCRETE OR GREATER
336 LBS./EXPANSION ANCHOR ALLOWABLE
LOAD - 6" FROM ENDS AND 18" O.C.
REFER TO NOTES 1, 2, 3, 4 AND 5

SPECIFICATIONS AND NOTES

1. ALL THE LOAD FROM THE DOOR IS TRANSFERRED TO THE VERTICAL TRACK, FROM THE TRACK THE LOAD IS TRANSFERRED TO THE VERTICAL JAMBS. THE HORIZONTAL JAMB OR HEADER RECEIVES NO PORTION OF THE LOAD TRANSFERRED FROM THE DOOR.
2. EACH VERTICAL JAMBS RECEIVES MAXIMUM DESIGN LOADS OF:
+206.8 LBS/FT AND -235.9 LBS/FT
3. DOOR AND HARDWARE WILL BE DESIGNED, MANUFACTURED AND INSTALLED WITH STANDARDS AS SET FORTH BY DASMA.
4. DOOR SECTIONS SHALL BE 24 GA. (.022) MIN. EXTERIOR SKIN ROLLED FORMED, GALVANIZATION W/ BAKED ON POLYESTER FINISH
5. DOORS UP TO 24' HIGH USE (1) 4 1/2" R-TRUSS PER SECTION AND (1) 3" 20GA STRUT AT TOP OF THE BOTTOM BRACKET.
6. SUPPORTING STRUCTURAL ELEMENTS SHALL BE DESIGNED BY A REGISTERED PROFESSIONAL ENGINEER FOR WIND LOADS INDICATED ON THIS DRAWING IN ADDITION TO OTHER LOADS.

WOOD JAMB ATTACHMENT TO STRUCTURE (OPTIONAL)


2 X 6 VERTICAL JAMB ATTACHMENT TO WOOD FRAME STRUCTURE
5/16" X 3" LAG SCREWS STARTING 6" FROM ENDS THEN 22" O.C. (1 1/2" EMBEDMENT)

2 X 6 VERTICAL JAMB ATTACHMENT TO 2,000 PSI CONCRETE
HILTI KWIK BOLT 3/8" X 4" STARTING 6" FROM ENDS THEN 24" O.C. (2 1/2" EMBEDMENT)
HILTI SLEEVE ANCHOR 3/8" X 2-3/4" STARTING 6" FROM ENDS THEN 20" O.C. (1 1/4" EMBEDMENT)
ITW/RAMSET REDHEAD (TRU-BOLT) 3/8" X 4" STARTING 6" FROM ENDS THEN 24" O.C. (2 1/2" EMBEDMENT)

2 X 6 VERTICAL JAMB ATTACHMENT TO HOLLOW C-90 BLOCK
SIMPSON 1/4" X 3" TITEN SCREWS STARTING 6" FROM ENDS, USE PAIRS OF FASTENERS
(3" APART) AT 16" O.C. (1 1/2" EMBEDMENT)
HILTI 1/4" X 2-3/4" KWIK-CON II- SCREWS STARTING 6" FROM ENDS, USE PAIRS OF FASTENERS
(3" APART) AT 16" O.C. (1 1/4" EMBEDMENT)


2 X 6 VERTICAL JAMB ATTACHMENT TO GROUTED C-90 BLOCK (2000 PSI GROUT)
HILTI SLEEVE ANCHOR 3/8" X 2-3/4" STARTING 6" FROM ENDS THEN 24" O.C. (1 1/4" EMBEDMENT)
(OR, USE FASTENERS FOR HOLLOW C-90 BLOCK)

*LAGS AND BOLTS CAN BE COUNTERSUNK TO PROVIDE A FLUSH MOUNTING SURFACE.
*PREPARATION OF WOOD JAMBS BY OTHERS

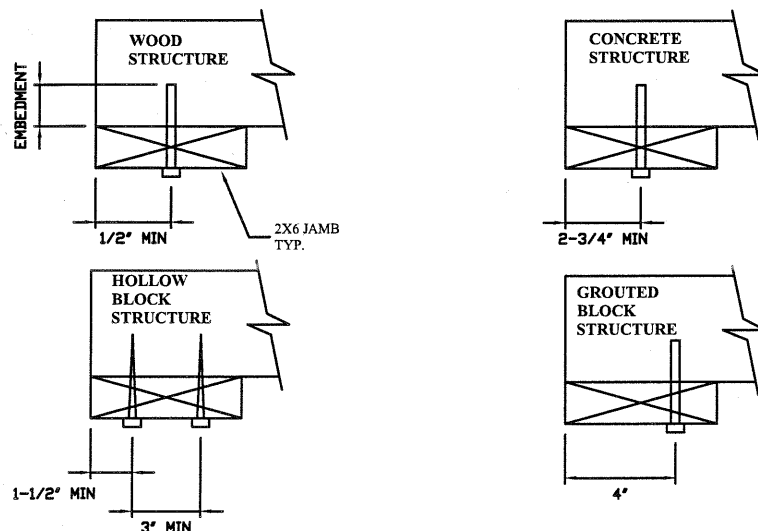


TRACK CONNECTION TO WOOD JAMB OPTIONS


FOR LAG SCREWS & BRACKET SPACING SEE PAGE 4 FOR TRACK CONFIGURATION DETAIL


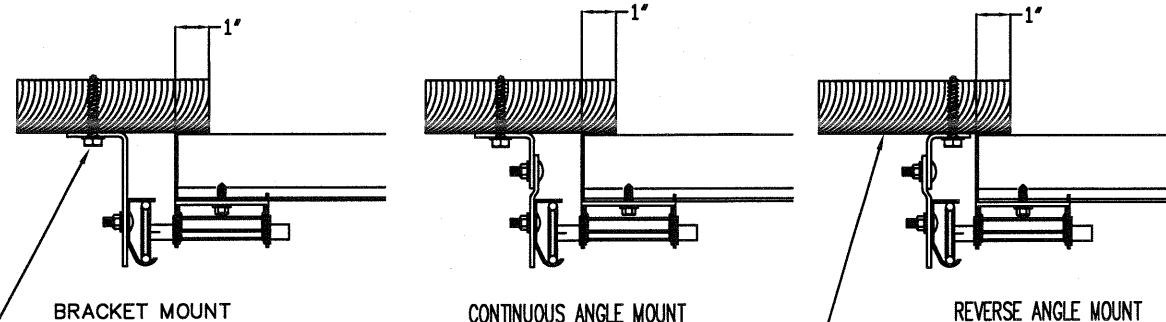


5/16" x 1 5/8" LAG SCREW (1)
PER JAMB BRACKET (1-1/2"
EMBEDMENT MINIMUM) (TYP.)



2x6 WOOD JAMB SYP
(NO.2) OR BETTER (TYP.)

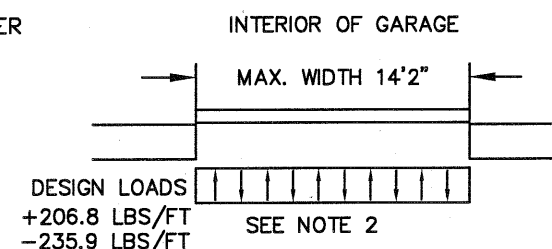






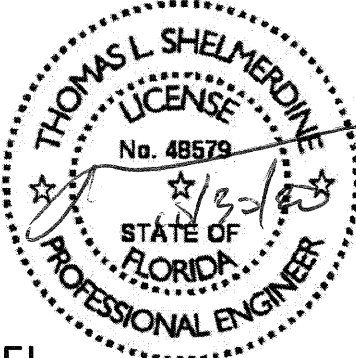
REV	DESCRIPTION OF REVISIONS	DATE	BY
MAX SIZE 14'2" x 24' DESIGN LOADS +29.2 PSF -33.3 PSF TEST LOADS +43.8 PSF -50.0 PSF		Thomas L. Shelmerdine, PE (FL PE #0048579) Structural Solutions, PA (FL Firm #29412) FL  dba Structural Solutions of North Carolina, Inc. 5921-G W. Friendly Ave., Greensboro, NC 27410	
			
MODEL 2400 AMARR 2402, 2412, 2422 MODEL 2000 AMARR 2002, 2012, 2022			
SIZE	DRAWN BY	RS	DATE 1/22/15
B	CHECKED BY	RLR	DATE 1/22/15
ENTREMATIC 165 CARRIAGE COURT WINSTON-SALEM, N.C. 27105			DRAWING NUMBER IBC-2414-145-24 SHEET 2 OF 4

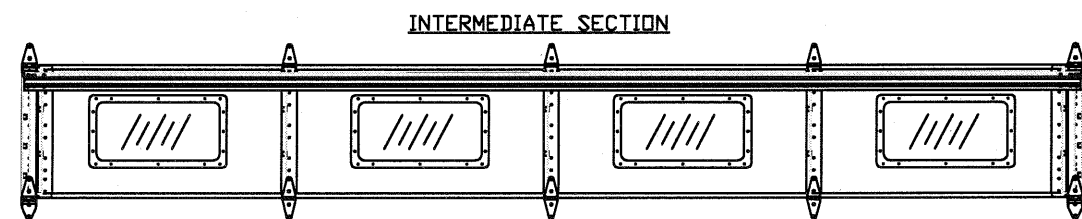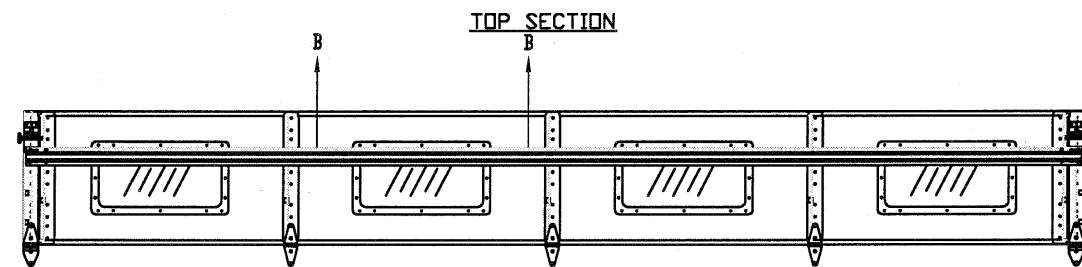


OPTIONAL GLAZED SECTION W/ 24' X 12' WINDOWS AND R-TRUSS LAYOUT
N.T.S.

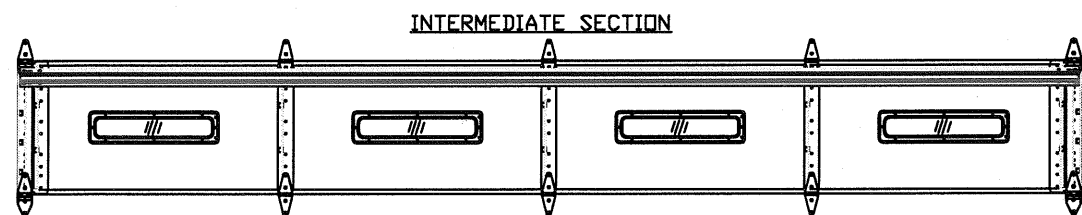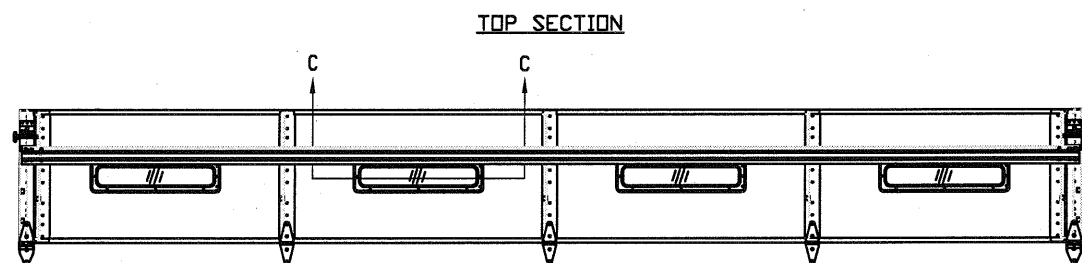

OPTIONAL GLAZED SECTION W/ 24" X 6" WINDOWS AND R-TRUSS LAYOUT
N.T.S.

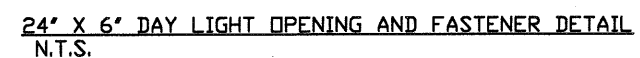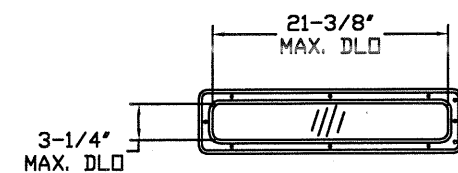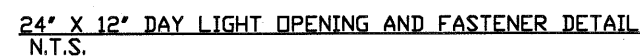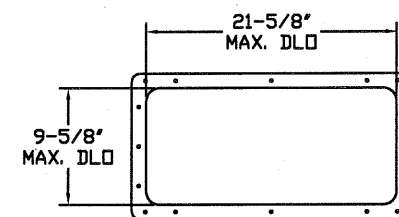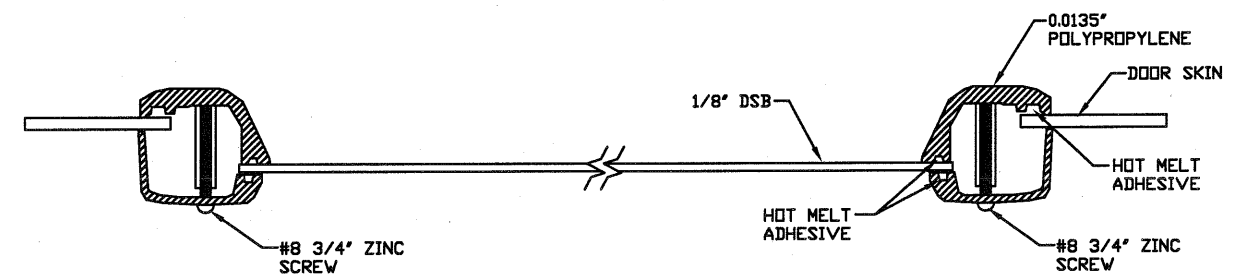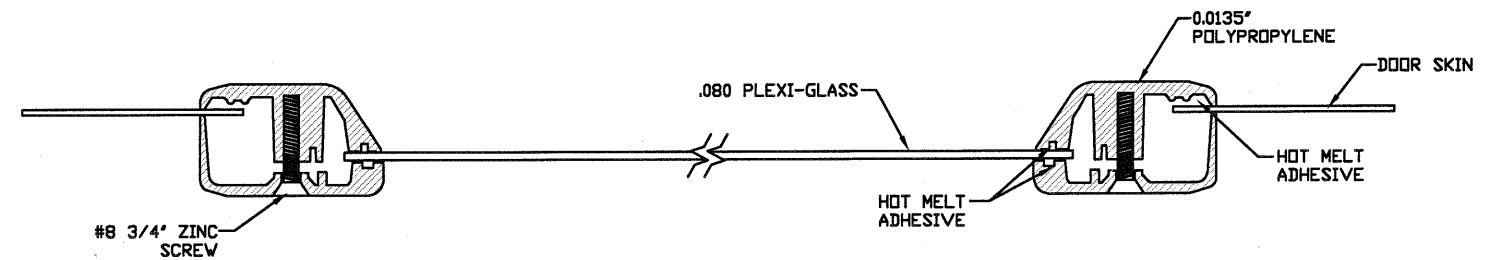

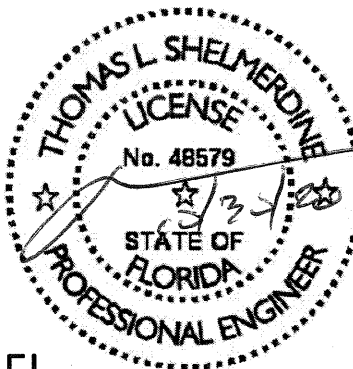REV	DESCRIPTION OF REVISIONS	DATE	BY
MAX SIZE 14'2 x 24' DESIGN LOADS +29.2 PSF -33.3 PSF TEST LOADS +43.8 PSF -50.0 PSF	Thomas L. Shelmerdine, PE (FL PE #00048579) Structural Solutions, PA (FL Firm #29412) FL	 dba Structural Solutions of North Carolina, Inc. 5921-G W. Friendly Ave., Greensboro, NC 27410	
			
MODEL 2400 AMARR 2402, 2412, 2422 MODEL 2000 AMARR 2002, 2012, 2022			
SIZE	DRAWN BY RS	DATE 1/22/15	DRAWING NUMBER IBC-2414-145-24
B	CHECKED BY RLR	DATE 1/22/15	
ENTREMATICS 165 CARRIAGE COURT WINSTON-SALEM, N.C. 27105			SHEET 3 OF 4

Section Width (ft)		Center Stile Locations (Measured from Left)			Max Design Loads Allowed	
		1st (in)	2nd (in)	3rd (in)	Positive (PSF)	Negative (PSF)
9'	4"	36"	76"	-	32.4	37.0
9'	6"	37"	77"	-	32.0	36.5
9'	8"	38"	78"	-	31.6	36.1
9'	10"	39"	79"	-	31.2	35.6
10'	0"	40"	80"	-	30.8	35.2
10'	2"	41"	81"	-	30.4	34.7
10'	4"	42"	82"	-	30.1	34.3
10'	6"	43"	83"	-	29.7	33.9
10'	8"	44"	84"	-	29.3	33.5
10'	10"	45"	85"	-	29.0	33.1
11'	0"	46"	86"	-	28.7	32.7
11'	2"	47"	87"	-	28.3	32.3
11'	4"	48"	88"	-	28.0	32.0
11'	6"	49"	89"	-	27.7	31.6
11'	8"	50"	90"	-	27.4	31.2
11'	10"	51"	91"	-	27.1	30.9
12'	0"	48"	96"	-	25.7	29.3
12'	2"	49"	97"	-	25.4	29.0
12'	4"	50"	98"	-	25.1	28.7
12'	6"	51"	99"	-	24.9	28.4
12'	8"	52"	100"	-	24.6	28.1
12'	10"	53"	101"	-	24.4	27.8
13'	0"	36"	78"	120"	29.3	33.5
13'	2"	37"	79"	121"	29.3	33.5
13'	4"	38"	80"	122"	29.3	33.5
13'	6"	39"	81"	123"	29.3	33.5
13'	8"	40"	82"	124"	29.3	33.5
13'	10"	41"	83"	125"	29.3	33.5
14'	0"	42"	84"	126"	29.3	33.5
14'	2"	43"	85"	127"	29.2	33.3

14 GA. (MIN.) FLAG BRACKET
ATTACHED TO WOOD JAMB
W/(3) 5/16 DIA. X 1-5/8" LAG BOLTS
AND TO TRACK W/(4) 1/4"-20 x 5/8"
TRACK SPLICE BOLTS AND NUTS

13 GA. SPLICE BRACKET ATTACHED
TO WOOD JAMB W/ (1) 5/16 DIA. X
1-5/8" LAG BOLT AND TO TRACK W/
(4) 1/4"-20 x 5/8" TRACK SPLICE
BOLTS AND NUTS

(1) 5/16" DIA. x 1-5/8"
LAG BOLT ATTACHED TO JAMB
AT EA. JAMB BRACKET

12 GA. GALV. STEEL
JAMB BRACKETS
ATTACHED W/(1) 1/4"-20 x 5/8"
TRACK SPLICE BOLT & NUT

TRACK ATTACHMENT CAN BE BRACKET
MOUNT, CONTINUOUS, REVERSE ANGLE
MOUNT OR TAPERED REVERSE ANGLE
MOUNT. (SEE AVAILABLE TRACK
CONFIGURATIONS)

ALL TRACK BRACKETS AND TRACK
CLIPS ARE ATTACHED TO TRACK
WITH (2) RIVETS OR (1) 1/4"-20
BOLT & NUT

ALL TRACK BRACKETS OR TRACK
CLIPS ARE TO FOLLOW SPACING AS
INDICATED

DOOR HEIGHT		TRACK ATTACHMENT												TYPICAL
		A	B	C	D	E	F	G	H	I	J	K	L	SPLICE
7'	0"	10.0"	21"	39"										76"
7'	6"	10.0"	21"	39"	58"									82"
8'	0"	10.0"	21"	39"	58"	75"								88"
8'	6"	10.0"	21"	39"	58"	75"								94"
9'	0"	10.0"	21"	39"	58"	75"	93"							100"
9'	6"	10.0"	21"	39"	58"	75"	93"							106"
10'	0"	10.0"	21"	39"	58"	75"	93"							112"
11'	0"	10.0"	21"	39"	58"	75"	93"	111"						124"
12'	0"	10.0"	21"	39"	58"	75"	93"	111"	129"					136"
13'	0"	10.0"	21"	39"	58"	75"	93"	111"	129"					148"
14'	0"	10.0"	21"	39"	58"	75"	93"	111"	129"	147"				160"
15'	0"	10.0"	21"	39"	58"	75"	93"	111"	129"	147"	165"			172"
16'	0"	10.0"	21"	39"	58"	75"	93"	111"	129"	147"	165"			184"
17'	0"	10.0"	21"	39"	58"	75"	93"	111"	129"	147"	165"	183"		196"
18'	0"	10.0"	21"	39"	58"	75"	93"	111"	129"	147"	165"	183"	201"	208"
19'	0"	10.0"	21"	39"	58"	75"	93"	111"	129"	147"	165"	183"	201"	220"
20'	0"	10.0"	21"	39"	58"	75"	93"	111"	129"	147"	165"	183"	201"	232"
21	0"	10.0"	21"	39"	58"	75"	93"	111"	129"	147"	165"	183"	201"	244"
22	0"	10.0"	21"	39"	58"	75"	93"	111"	129"	147"	165"	183"	201"	256"
23	0"	10.0"	21"	39"	58"	75"	93"	111"	129"	147"	165"	183"	201"	268"
24	0"	10.0"	21"	39"	58"	75"	93"	111"	129"	147"	165"	183"	201"	280"

DOOR HEIGHT

VERTICAL LIFT

HIGH LIFT


STANDARD LIFT

LOW HEADROOM

SPLICE TRACKS W/ (4)-20 TRACK SPLICE BOLTS & NUTS

2" (0.063 MIN.) OR 3" (12 GA. MIN.) VERTICAL TRACK

AVAILABLE TRACK CONFIGURATIONS
N.T.S.

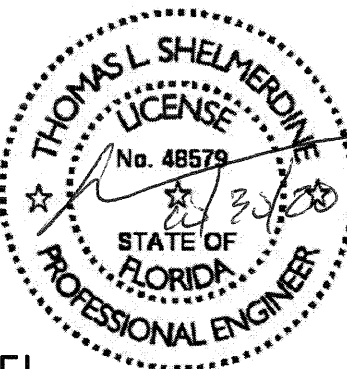REV	DESCRIPTION OF REVISIONS	DATE	BY
MAX SIZE 14'2" x 24' DESIGN LOADS +29.2 PSF -33.3 PSF TEST LOADS +43.8 PSF -50.0 PSF	Thomas L. Shelmerdine, PE (FL PE #0048579) Structural Solutions, PA (FL Firm #29412) FL	 dba Structural Solutions of North Carolina, Inc. 5921-G W. Friendly Ave., Greensboro, NC 27410	
			
MODEL 2400 AMARR 2402, 2412, 2422 MODEL 2000 AMARR 2002, 2012, 2022			
SIZE	DRAWN BY	RS	DATE 1/22/15
B	CHIECKED BY	RLR	DATE 1/22/15
ENTREMATIIC			DRAWING NUMBER
165 CARRIAGE COURT WINSTON-SALEM, N.C. 27105			IBC-2414-145-24
SHEET 4 OF 4			