


**COMPOSITE EDGE
OPAQUE FIBERGLASS SINGLE DOOR
INSWING/OUTSWING
"IMPACT"**

1. This product evaluation drawing has been developed in compliance with the 9th Edition (2026) Florida Building Code (FBC) including the "High Velocity Hurricane Zone" (HVHZ).
2. Product anchors shall be as listed and spaced as shown on details. Anchor embedment to base material shall be beyond wall dressing or stucco.
3. When used in the "HVHZ" this product complies with Section 1626 of the FBC and does not require an impact resistant covering.
4. When used in areas outside of the "HVHZ" requiring wind borne debris protection, this product complies with FBC Sections 1609.1.2 & R301.2.1.2 and does not require an impact resistant covering. This product meets missile level "D" and includes Wind Zone 4 as defined in ASTM E 1996.
5. For 2x stud framing construction, anchoring of these units shall be the same as that shown for 2x buck masonry construction.
6. Site conditions that deviate from the details of this drawing require further engineering analysis by a licensed engineer or registered architect.
7. This product meets the water infiltration requirements for the "HVHZ".
8. Outswing configurations using Coastal Sill (item #19) & Composite Sill (item #16) under active doors meet water infiltration requirements for "HVHZ". All other configurations do not meet the water infiltration requirements for the "HVHZ" and shall be installed only in non-habitable areas or at habitable locations protected by an overhang or canopy such that the angle between the edge of canopy or overhang to sill is less than 45 degrees.

TABLE OF CONTENTS			
SHEET#	DESCRIPTION	SHEET#	
1	Typical Elevations, Design Pressures & General Notes	7	Vertical Cross Sections (Thresholds)
2	Door Panel Details	8	Buck & Frame Anchoring
3	Elevations	9	Hardware Details
4	Horizontal & Vertical Cross Sections (2X Buck)	10	Components
5	Horizontal & Vertical Cross Sections (1X Buck)	11	Components & Bill of Materials
6	Horizontal & Vertical Cross Sections (Direct to Masonry)		

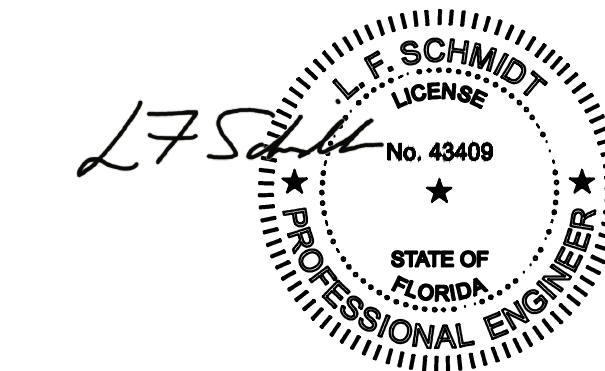


Digitally signed by
Lyndon F Schmidt
Date: 2026.08.06
10:47:49 -04'00'

This item has been digitally signed and sealed by
L. F. Schmidt, P.E. on the date adjacent to the seal.

Printed copies of this document are not considered signed and sealed and the signature must be verified on any electronic copies.

THIS PRODUCT APPROVAL IS VALID
ONLY FOR THE STATE OF FLORIDA

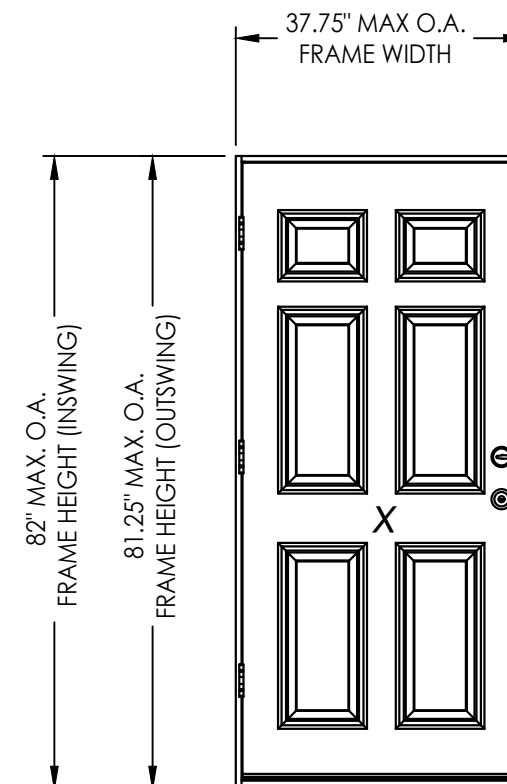

CONFIGURATION	LOCK HARDWARE	DESIGN PRESSURE (PSF) INSWING		DESIGN PRESSURE (PSF) OUTSWING	
		POSITIVE	NEGATIVE	POSITIVE	NEGATIVE
X	Kwikset	+75.0	-75.0	+80.0	-80.0
X	Schlage	+75.0	-75.0	+75.0	-75.0
X	Multipoint	+55.0	-60.0	+55.0	-55.0


See Sheet 3 for Hardware Specifications

DATE: 08/02/16	
SCALE: N.T.S.	
DWG. BY: JK	
CHK. BY: LFS	
DRAWING NO.: FL-20470.1	
SHEET	1 OF 11


NO.	DATE	REVIEWS
4	7/02/26	UPDATE TO 9TH ED. (2026) FBC
3	7/25/23	UPDATE TO 8TH ED. (2023) FBC
2	7/22/20	UPDATE TO 7th ED (2020) FBC
1	7/14/17	UPDATE TO 6TH ED. (2017) FBC
		BY

PRODUCT: THERMA-TRU FIBERGLASS DOOR	PART OR ASSEMBLY: TYPICAL ELEVATION, DESIGN PRESSURES & GENERAL NOTES
--	--

Documents Prepared By: Lyndon F. Schmidt P.E. No. 43409	RW BUILDING CONSULTANTS, INC. P.O. Box 230, Valrico, FL 33595 Phone No.: 813.659.9197 FBPE Registry No. 9813
--	--

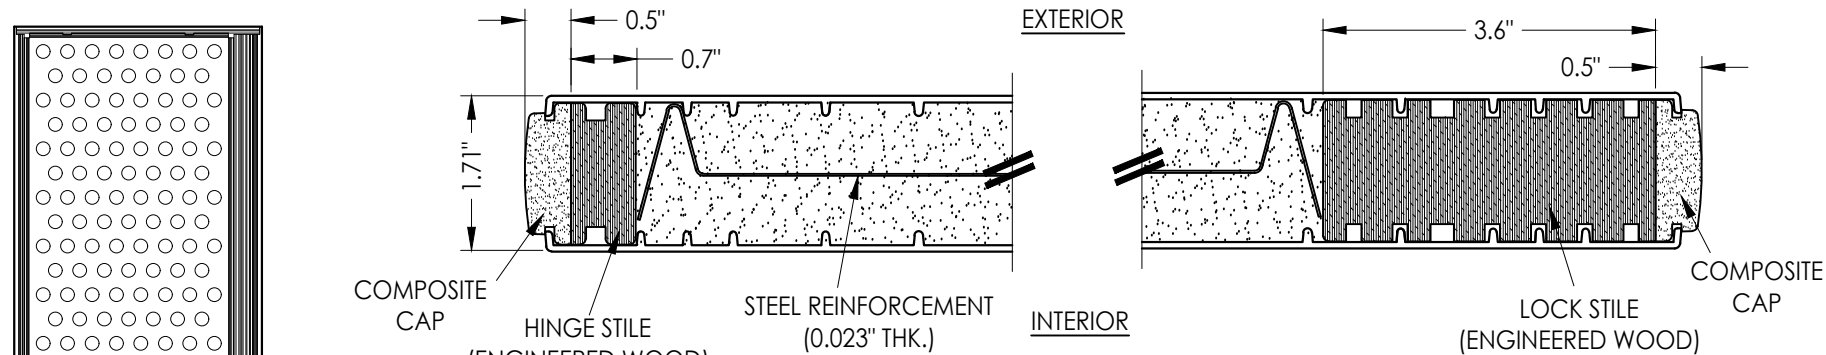


1
2 **HORIZONTAL CROSS SECTION**

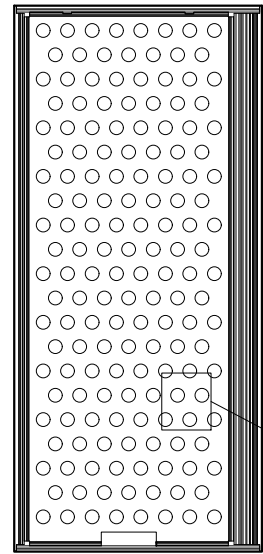


DETAIL A-A
PANEL REINFORCEMENT
(0.023" Thick Steel)

STEEL REINFORCEMENT
28.86% OPEN
AREA MAX.


* #8 X 2.5" PFH WS (TYP. @ EACH DOOR CORNER)

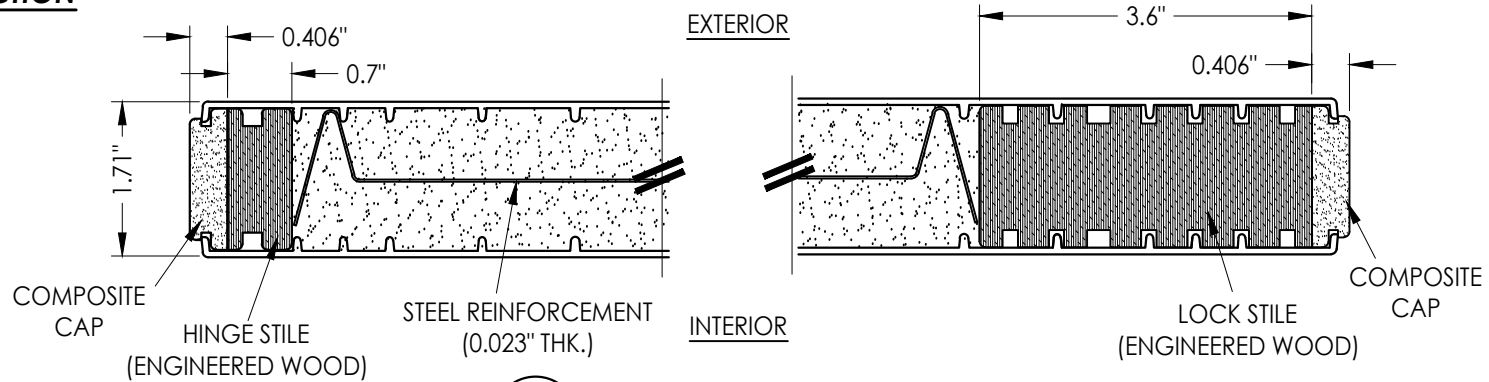


2
2 **HORIZONTAL CROSS SECTION**

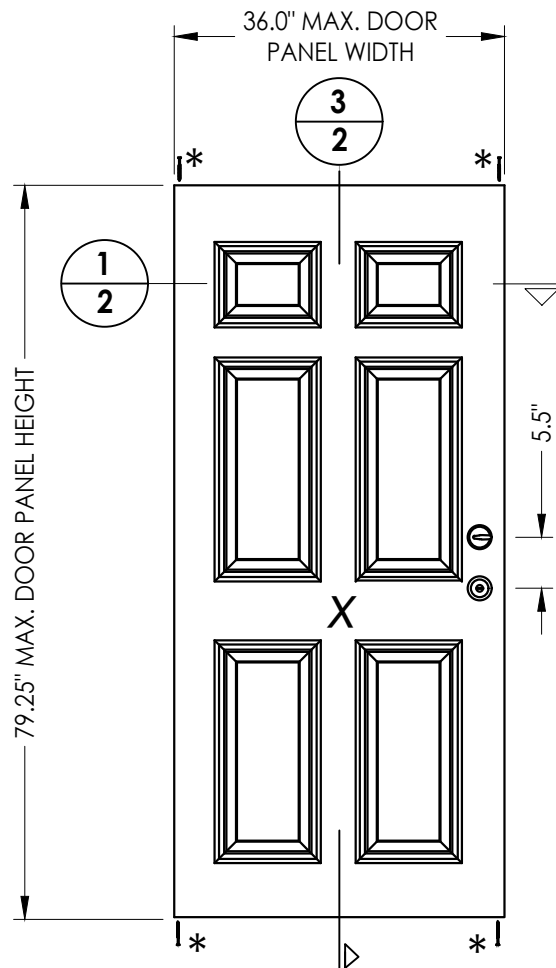


40 **DOOR PANEL**
BOOK

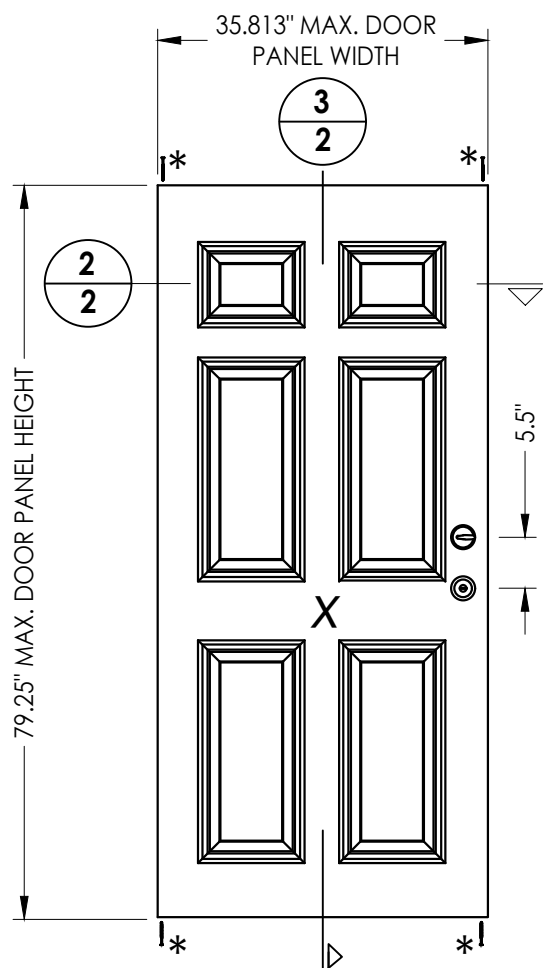

41 **DOOR PANEL**
Hybrid Door

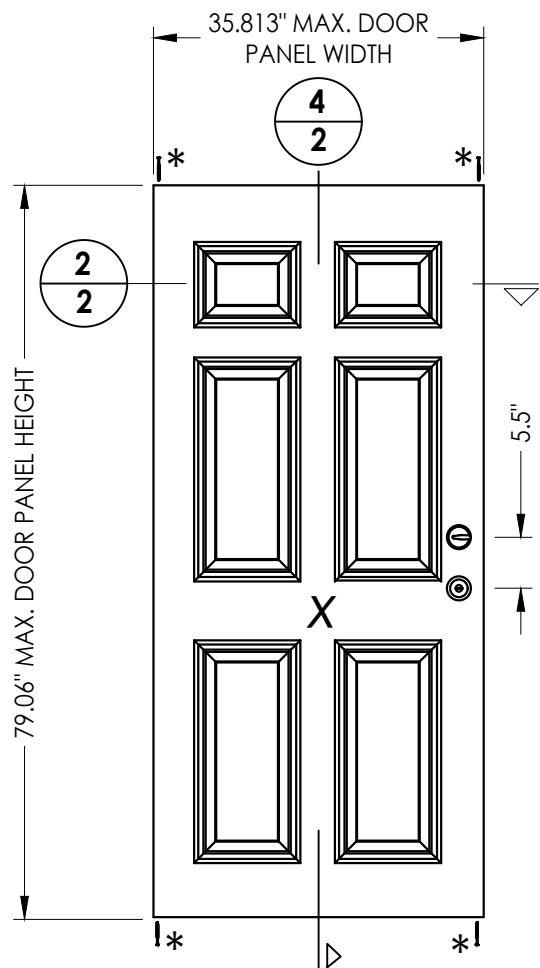

42 **DOOR PANEL**
U1 Door

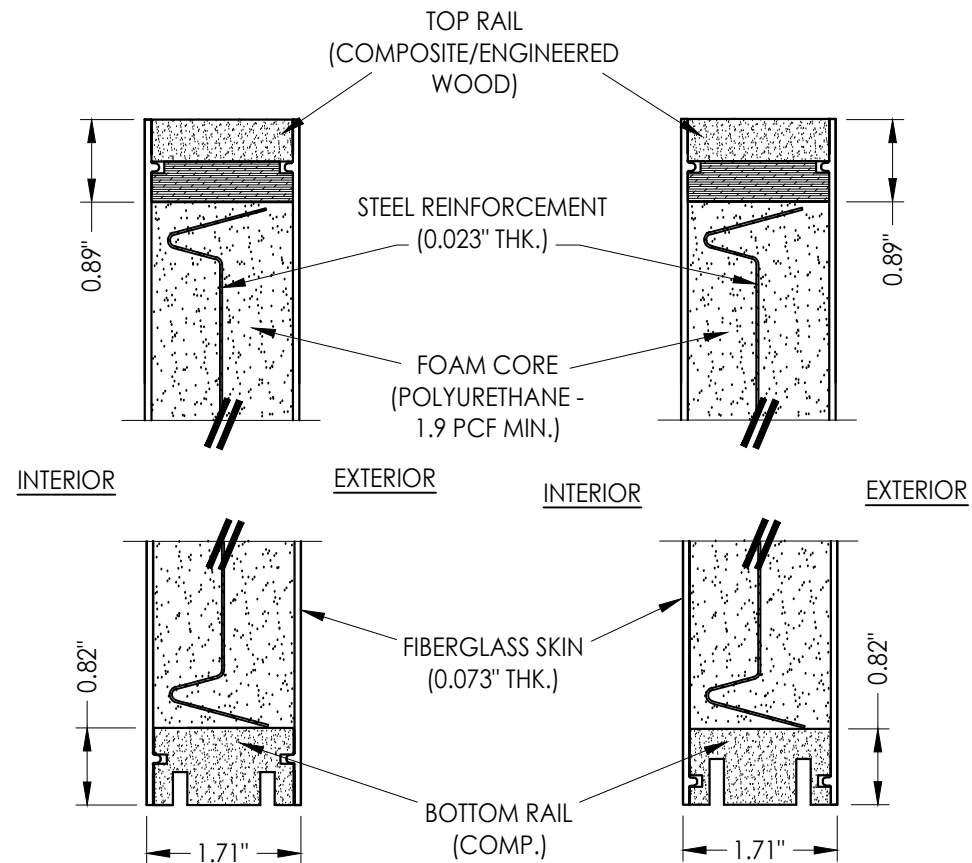

3
2 **VERTICAL CROSS SECTION**

4
2 **VERTICAL CROSS SECTION**

Documents Prepared By:
Lyndon F. Schmidt
P.E. No. 43409

RW BUILDING CONSULTANTS, INC.
P.O. Box 230, Valrico, FL 33595
Phone No.: 813.659.9197
FBPE Registry No. 9813

PRODUCT:
THERMA-TRU
FIBERGLASS DOOR

PART OR ASSEMBLY:
DOOR PANEL DETAILS

NO.	DATE	REVISIONS			
		DATE	BY	CHK	APP
4	7/02/26	UPDATE TO 9TH ED. (2026) FBC	LFS		
3	7/25/23	UPDATE TO 8TH ED. (2023) FBC	LFS		
2	7/22/20	UPDATE TO 7th ED (2020) FBC	LFS		
1	7/14/17	UPDATE TO 6TH ED. (2017) FBC	JK		

DATE: 08/02/16

SCALE: N.T.S.


DWG. BY: JK

CHK. BY: LFS

DRAWING NO.: FL-20470.1

SHEET 2 OF 11

HARDWARE TABLE		
MANUFACTURER	MODEL	
SCHLAGE	KNOB: F51 DEADBOLT: B60	
KWIKSET	KNOB: SIGNATURE SERIES DEADBOLT: SIGNATURE SERIES (980)	
HOPPE (THERMA-TRU)	MULTIPOINT : MPDGART (3 pt. Manual Tongue)	

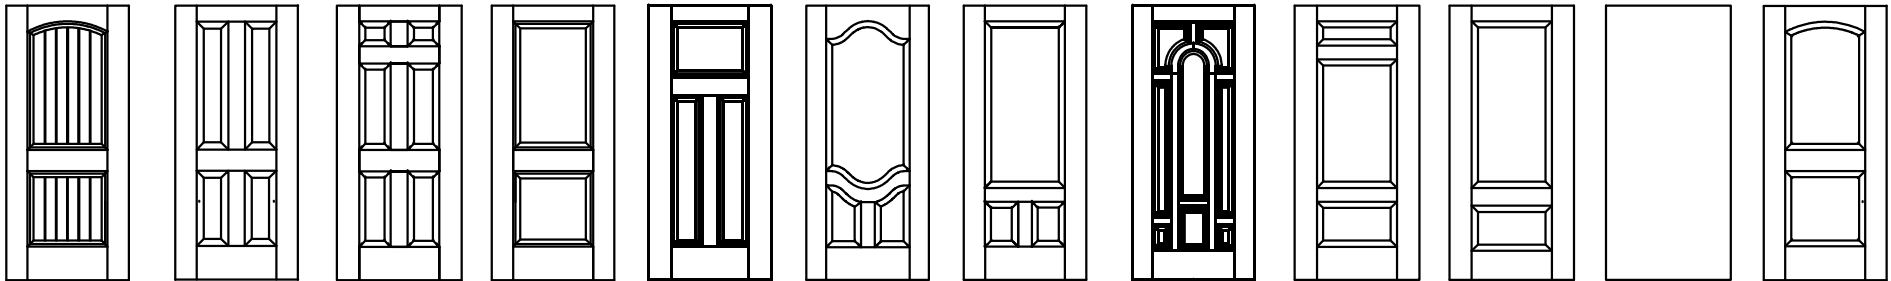

Fiber-Classic/Smooth-Star Door Panel Options

Panel options shown are for illustration and are representative only
(similar opaque panel configurations are allowed)


[illegible]

Documents Prepared By:
Lyndon F. Schmidt
P.E. No. 43409


R²W BUILDING CONSULTANTS, INC.
P.O. Box 230, Valrico, FL 33593

P.O. Box 230, Valrico, FL 33595
Phone No.: 813.659.9197
FBPE Registry No. 9813


Z:\2023 FBC Drawings\Therma-Tru\FL-20470 R5\FL-20470.1-3.dwg

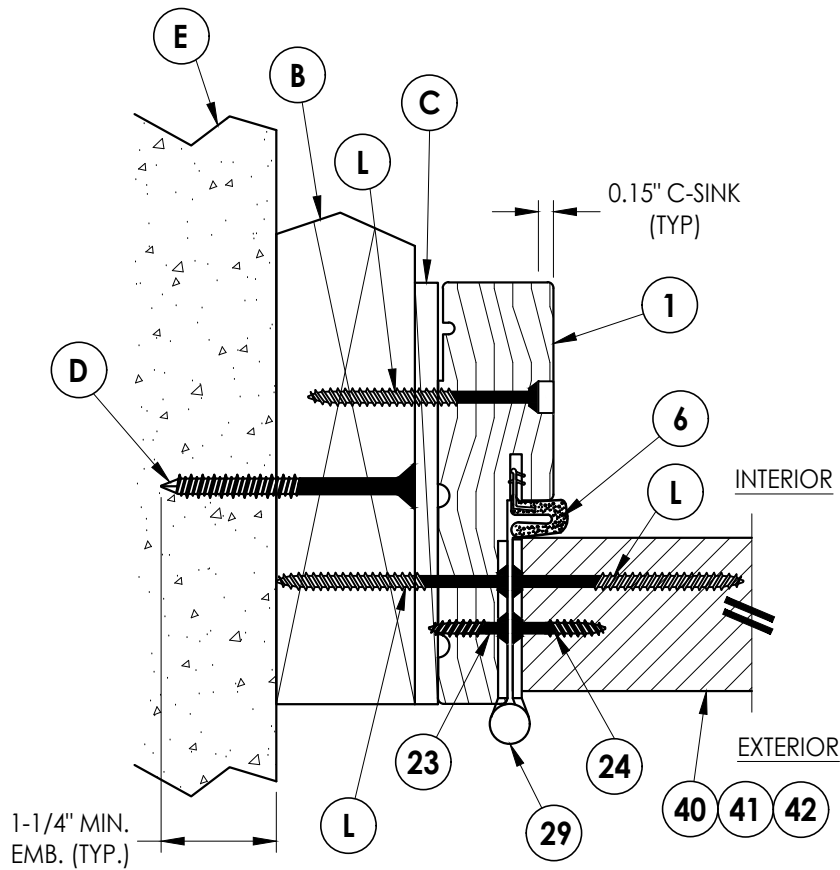

2 HORIZONTAL CROSS SECTION
4 Shown w/ 2X Buck
Outswing shown (Inswing similar)

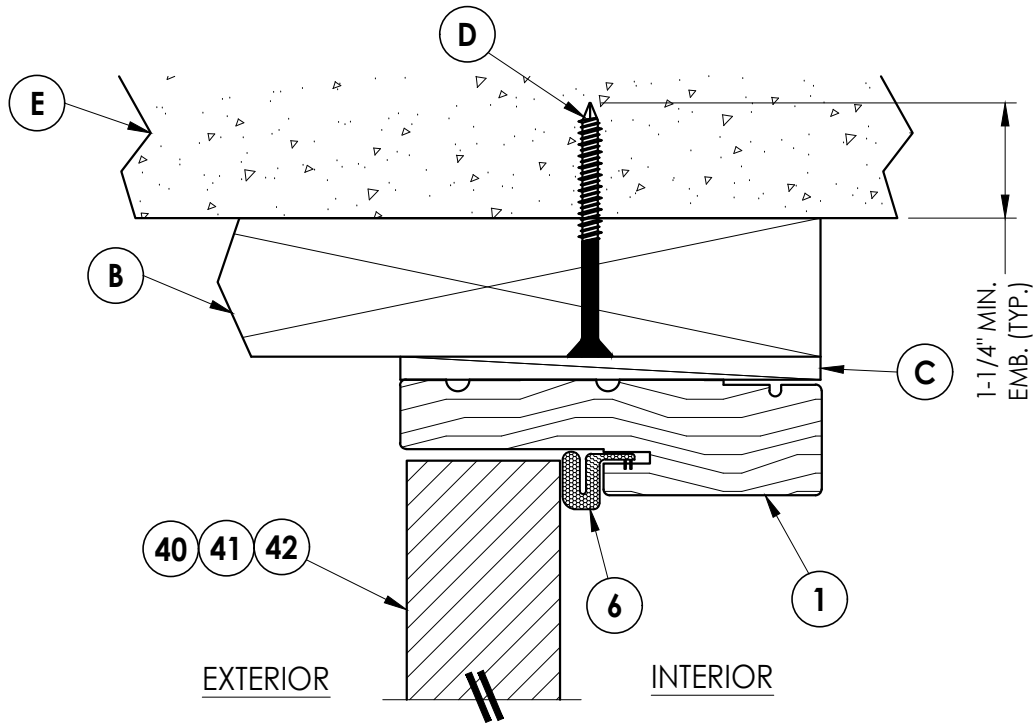

1 VERTICAL CROSS SECTION
4 Shown w/ 2X Buck
Outswing shown (Inswing similar)

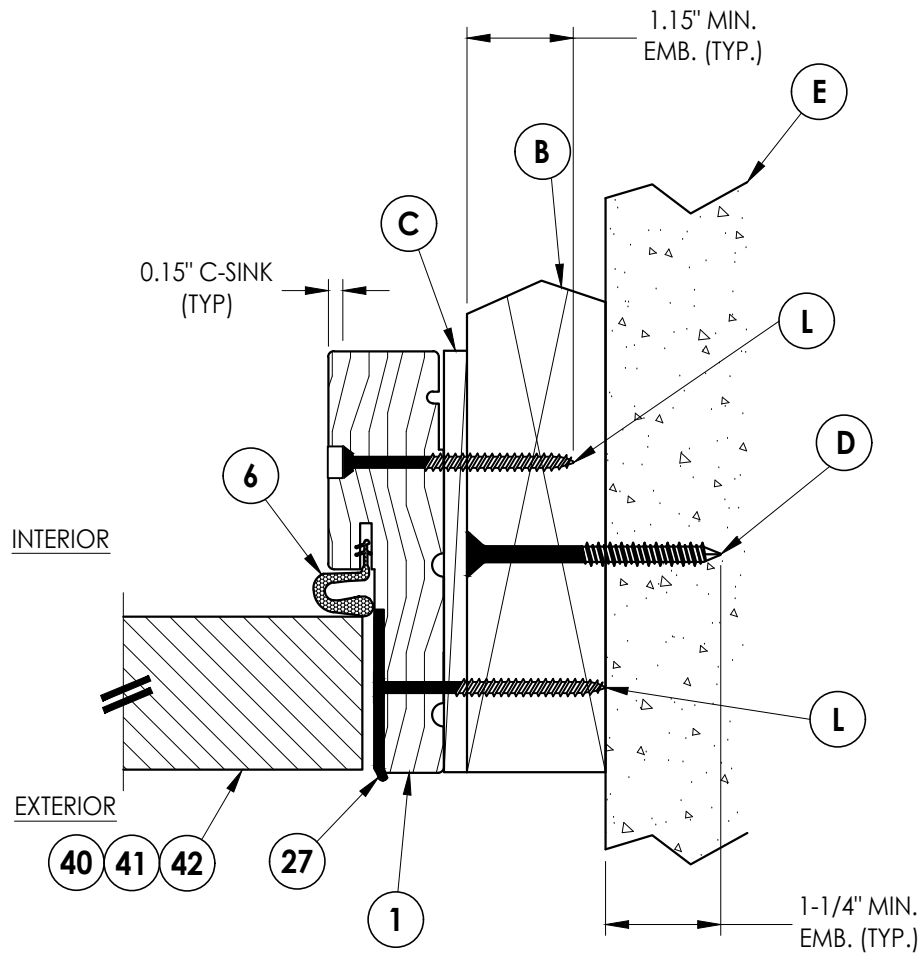

3 HORIZONTAL CROSS SECTION
4 Shown w/ 2X Buck
Outswing shown (Inswing similar)


DATE		NO.		DATE		BY	
08/02/16		4		7/02/26		LFS	
SCALE: N.T.S.		3		7/25/23		LFS	
DWG. BY: JK		2		7/22/20		LFS	
CHK. BY: LFS		1		7/14/17		JK	
DRAWING NO.: FL-20470.1							
SHEET 4 OF 11							

PRODUCT:		PART OR ASSEMBLY:	
THERMA-TRU FIBERGLASS DOOR		HORIZONTAL & VERTICAL CROSS SECTIONS (2X BUCK)	


Documents Prepared By:
Lyndon F. Schmidt
P.E. No. 43409

R^W BUILDING CONSULTANTS, INC.
P.O. Box 230, Valrico, FL 33595
Phone No.: 813.659.9197
FBPE Registry No. 9813


Z:\2023 FBC Drawings\Therma-Tru\FL-20470 R5\FL-20470.1-3.dwg

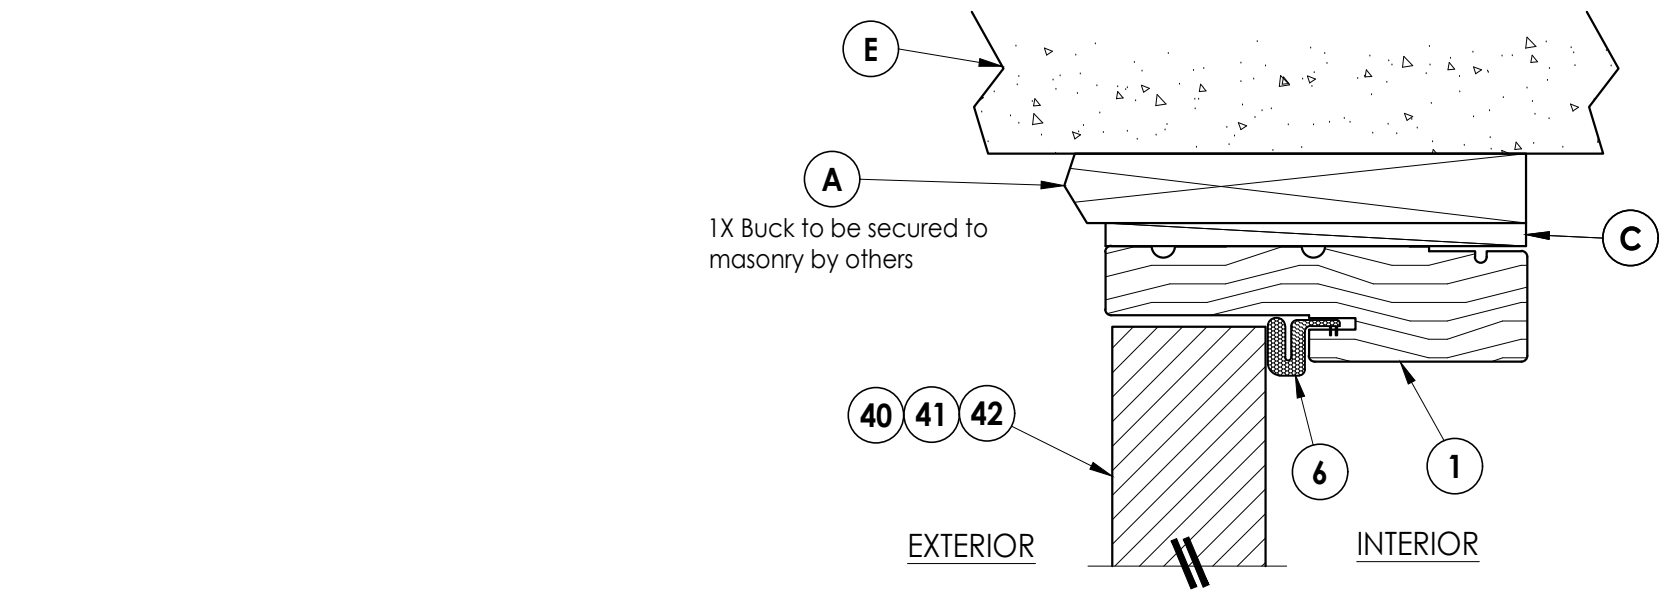

1 **VERTICAL CROSS SECTION**
5 Shown w/ 1X sub-buck
Outswing shown (Inswing similar)

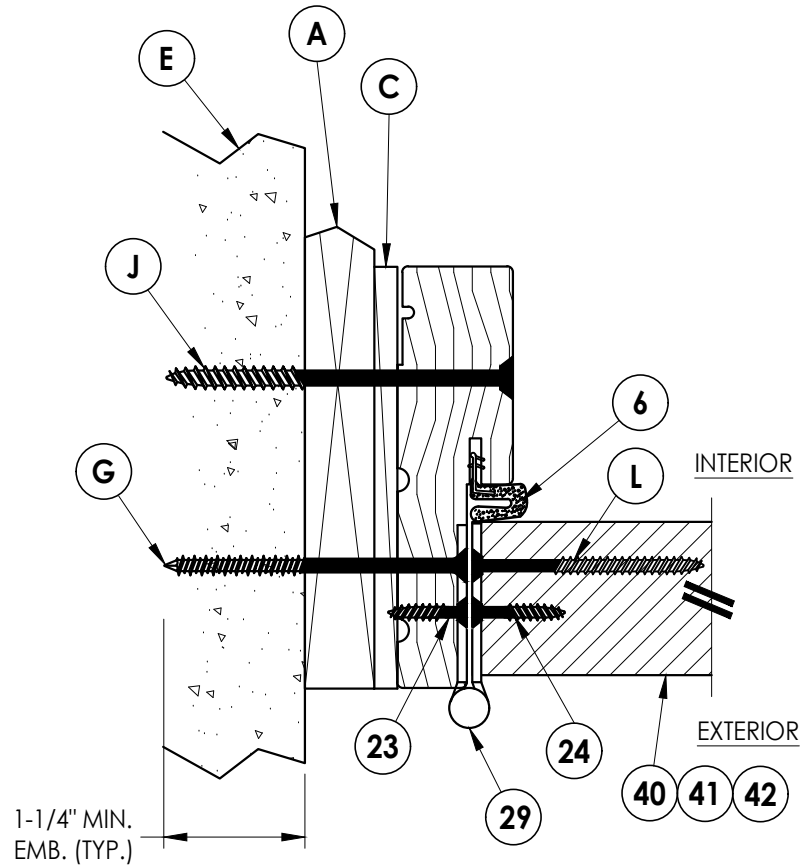

2 **HORIZONTAL CROSS SECTION**
5 Shown w/ 1X sub-buck
Outswing shown (Inswing similar)

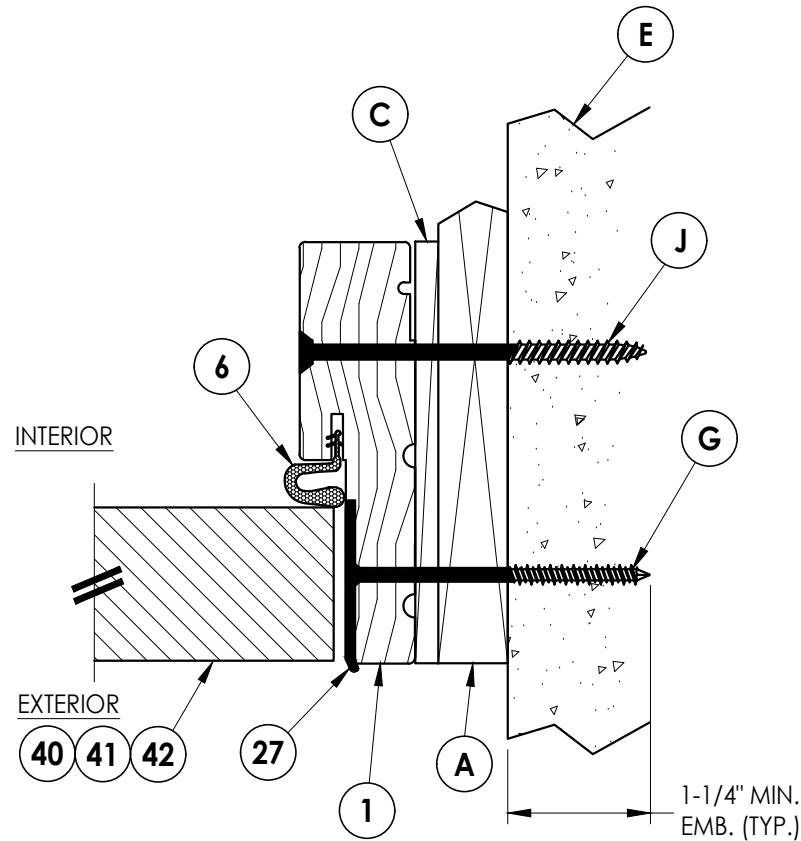

3 **HORIZONTAL CROSS SECTION**
5 Shown w/ 1X sub-buck
Outswing shown (Inswing similar)

Documents Prepared By:
Lyndon F. Schmidt
P.E. No. 43409

RW BUILDING CONSULTANTS, INC.
P.O. Box 230, Valrico, FL 33595
Phone No.: 813.659.9197
FBPE Registry No. 9813

PRODUCT:
THERMA-TRU
FIBERGLASS DOOR

PART OR ASSEMBLY:
HORIZONTAL & VERTICAL
CROSS SECTIONS (1X BUCK)

NO.	DATE	REVISIONS
4	7/02/26	UPDATE TO 9TH ED. (2026) FBC LFS
3	7/25/23	UPDATE TO 8TH ED. (2023) FBC LFS
2	7/22/20	UPDATE TO 7th ED (2020) FBC LFS
1	7/14/17	UPDATE TO 6TH ED. (2017) FBC JK
NO.	DATE	BY

DATE: 08/02/16

SCALE: N.T.S.


DWG. BY: JK

CHK. BY: LFS

DRAWING NO.:

FL-20470.1

SHEET 5 OF 11

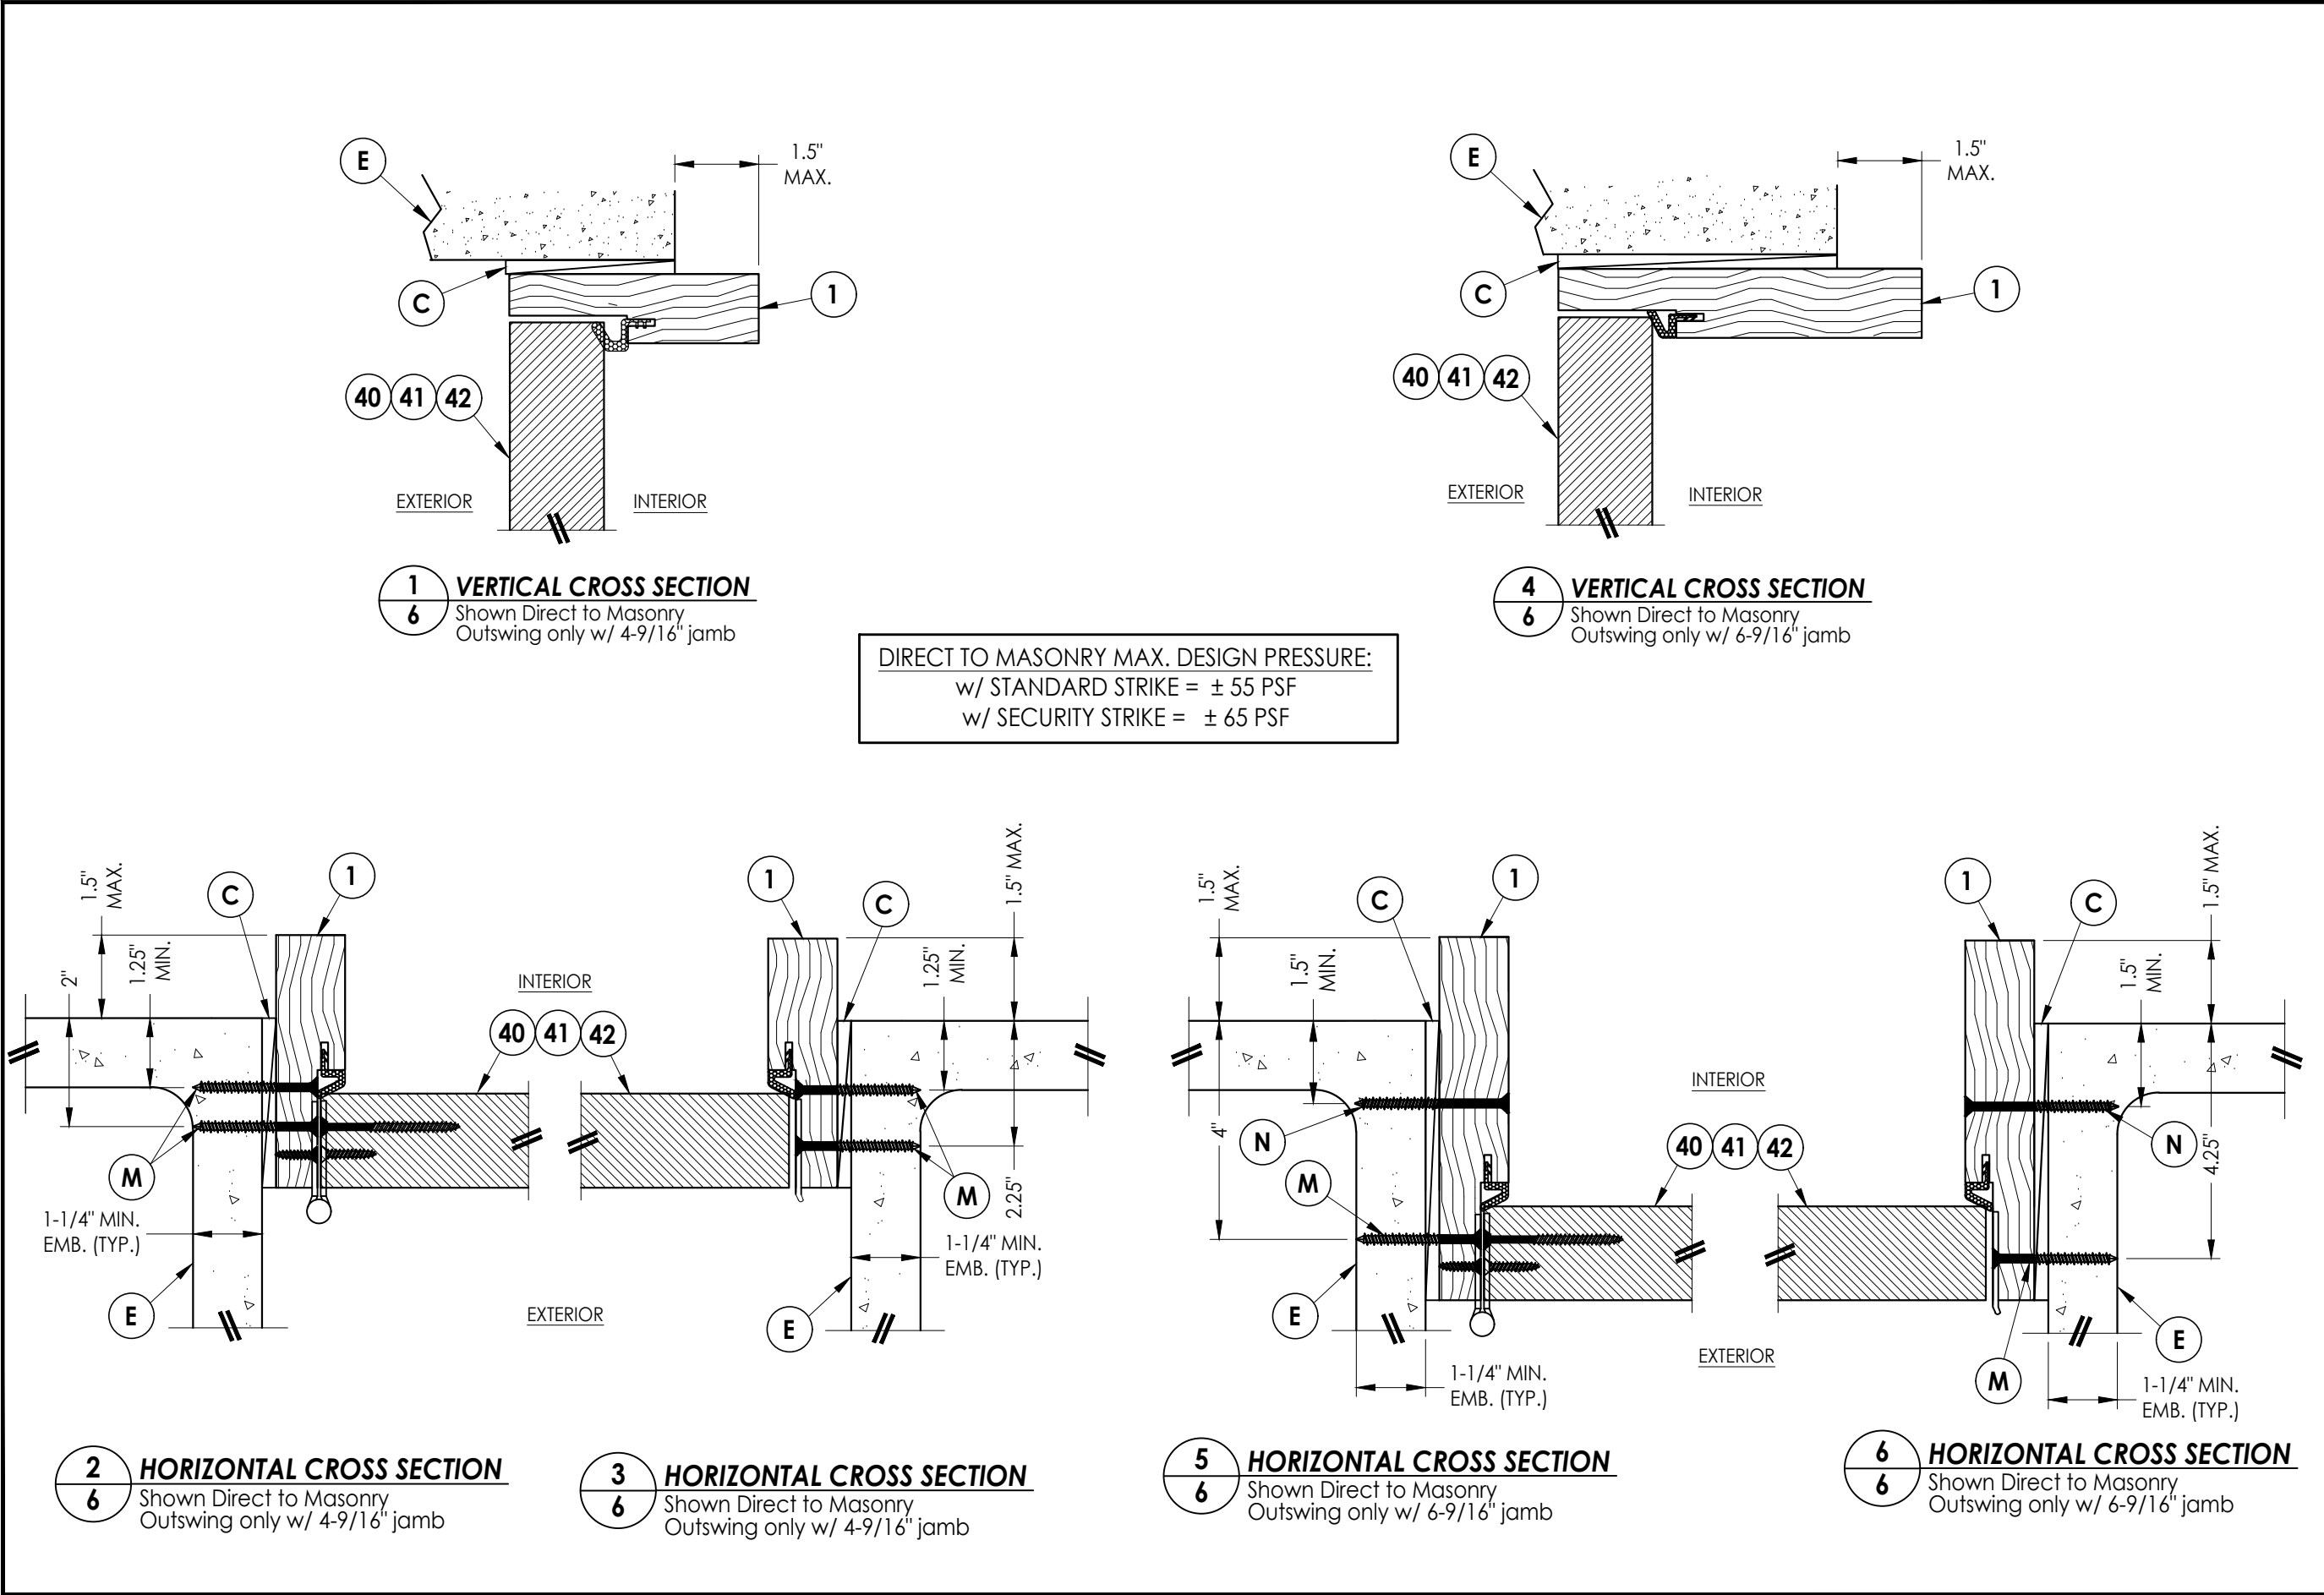

Documents Prepared By:
Lyndon F. Schmidt
P.E. No. 43409

RW BUILDING CONSULTANTS, INC.
P.O. Box 230, Valrico, FL 33595
Phone No.: 813.659.9197
FBPE Registry No. 9813


PRODUCT: THERMA-TRU
FIBERGLASS DOOR

PART OR ASSEMBLY:
**HORIZONTAL & VERTICAL
SECTIONS (DIRECT TO MASONRY)**


	4	7/02/26	UPDATE TO	9TH ED.	(2026)	FBC LFS
	3	7/25/23	UPDATE TO	8TH ED.	(2023)	FBC LFS
	2	7/22/20	UPDATE TO	7th ED	(2020)	FBC LFS
	1	7/14/17	UPDATE TO	6TH ED.	(2017)	FBC JK
	NO	DATE				BY
						REVISIONS
DATE: 08/02/16						
SCALE: N.T.S.						
DWG. BY: JK						
CHK. BY: LFS						
DRAWING NO.: FL-20470.1						
SHEET 6 OF 11						

Z:\2023 FBC Drawings\Therma-Tru\FL-20470 R5\FL-20470.1-3.dwg


- Notes:
- 1. Sill Item #'s 16, 32, 36, 37, 38, 39, 43, 44, 45, 46, 47 & 48 are attached to jambs w/ (3) #8 X 2-1/2" pfh screws at each end.
 - Sill Item #'s 17, 18 & 19 are attached to jambs w/ (2) #8 X 2-1/2" pfh screws at each end.
 - Sill Item #15 is attached to jambs utilizing (2) #10 X 2" pph SMS at each end.

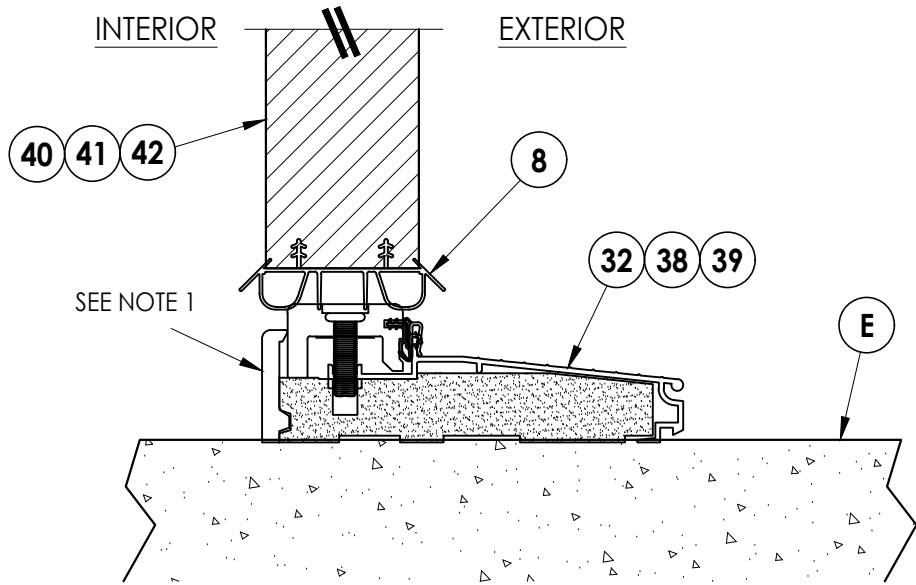


1
7 **VERTICAL CROSS SECTION**
Inswing Sill

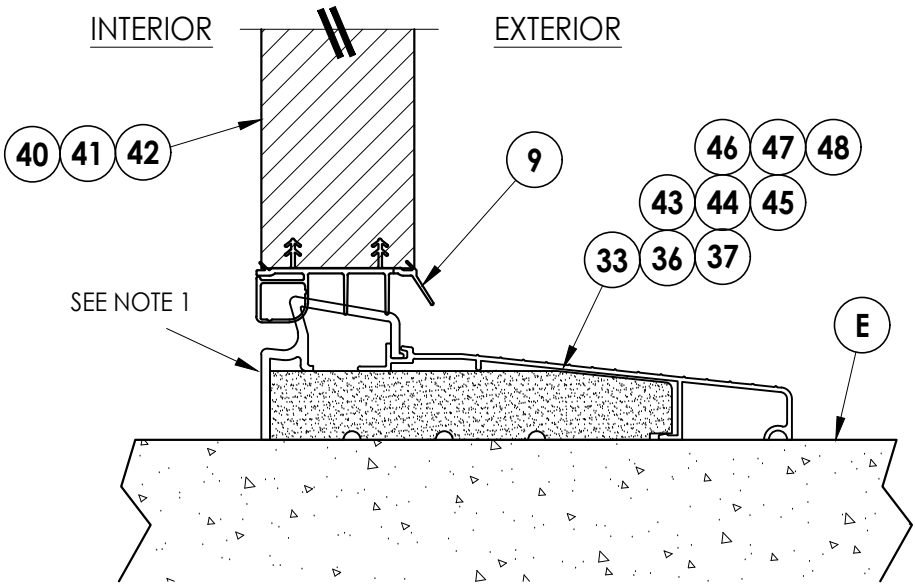

2
7 **VERTICAL CROSS SECTION**
Inswing Sill

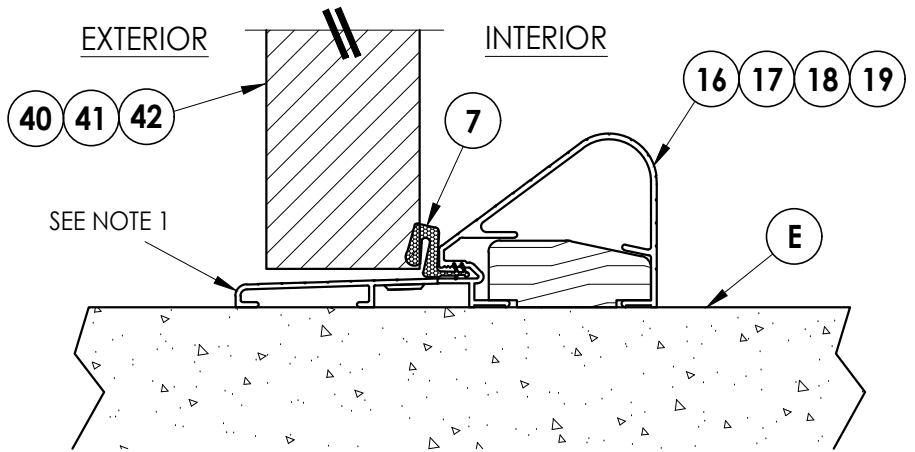

3
7 **VERTICAL CROSS SECTION**
Outswing Sill (Coastal Sill Shown)

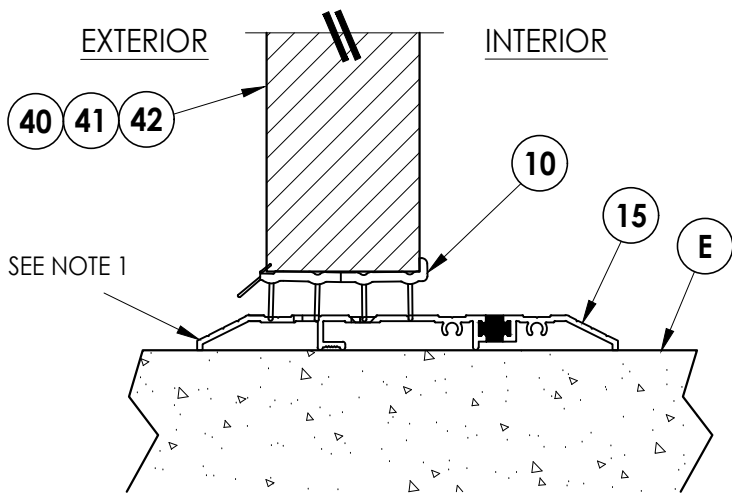

4
7 **VERTICAL CROSS SECTION**
Public Access Sill

Documents Prepared By:
Lyndon F. Schmidt
P.E. No. 43409





RW BUILDING CONSULTANTS, INC.
P.O. Box 230, Valrico, FL 33595
Phone No.: 813.659.9197
FBPE Registry No. 9813

PRODUCT:	THERMA-TRU FIBERGLASS DOOR	
	PART OR ASSEMBLY: VERTICAL CROSS SECTIONS (THRESHOLDS)	

						REVISIONS	
						NO.	DATE
4	7/02/26	UPDATE TO 9TH ED. (2026)	FBC	LFS			
3	7/25/23	UPDATE TO 8TH ED. (2023)	FBC	LFS			
2	7/22/20	UPDATE TO 7th ED. (2020)	FBC	LFS			
1	7/14/17	UPDATE TO 6TH ED. (2017)	FBC	JK			

DATE:	08/02/16
SCALE:	N.T.S.
DWG. BY:	JK
CHK. BY:	LFS
DRAWING NO.:	FL-20470.1
SHEET	7 OF 11

Z:\2023 FBC Drawings\Therma-Tru\FL-20470 R5\FL-20470.1-3.dwg

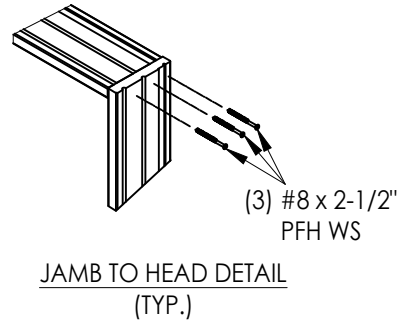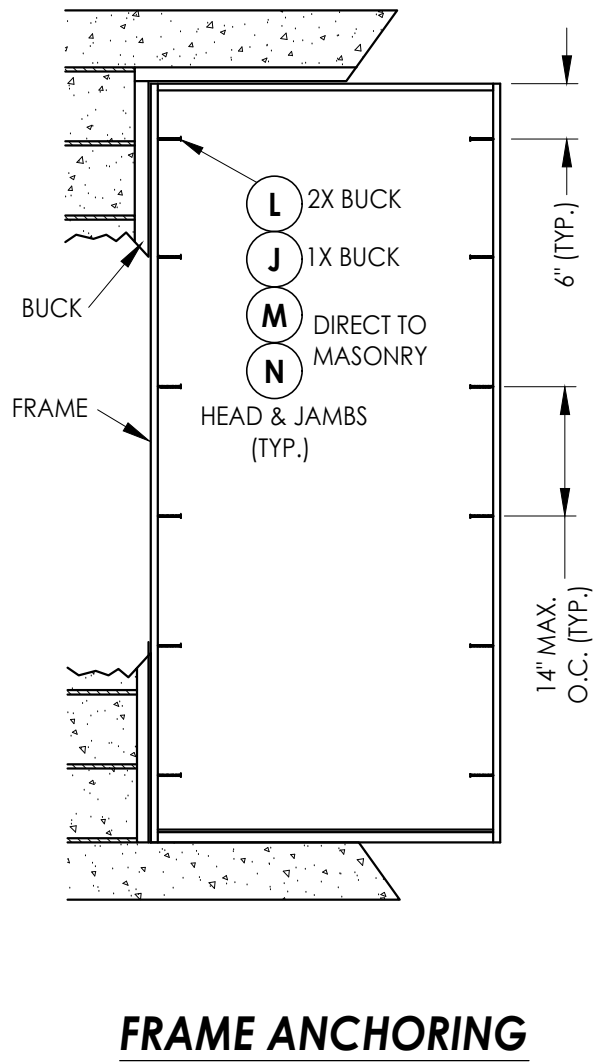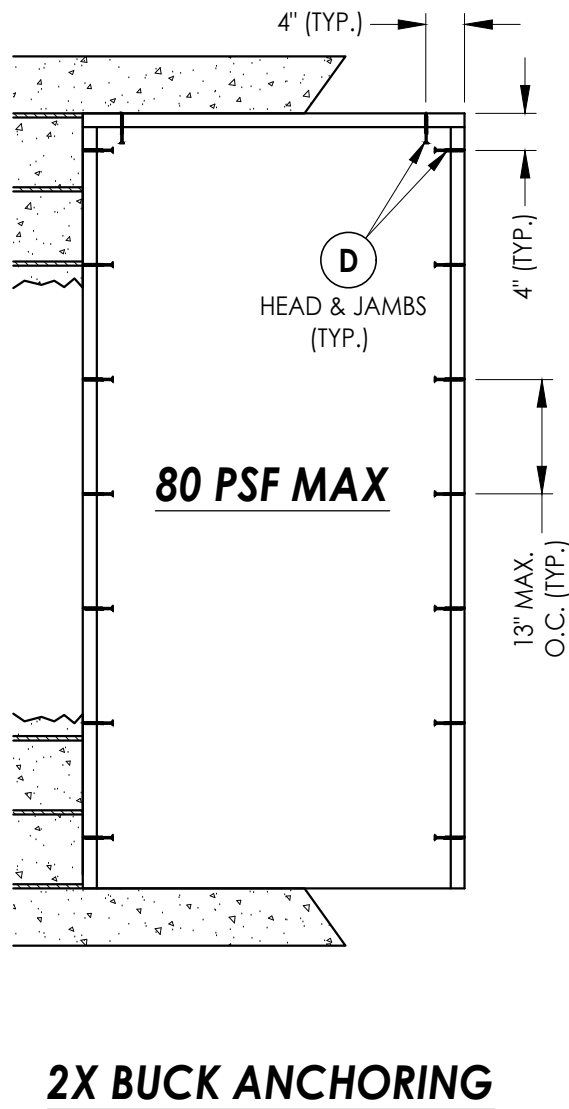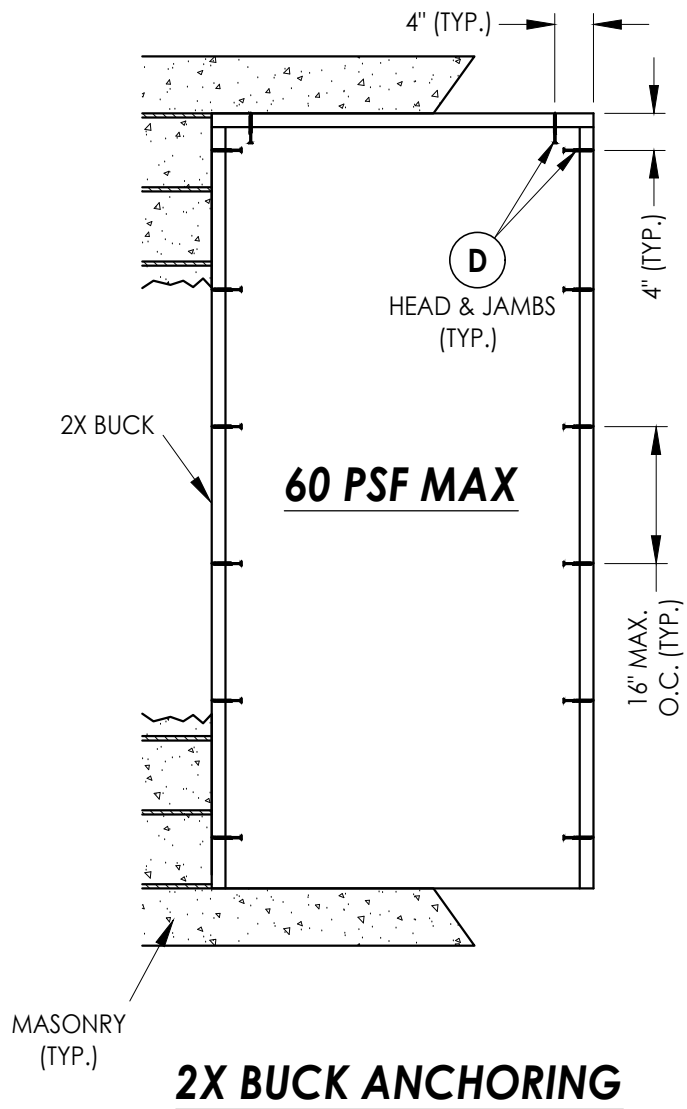

DATE		NO.		DATE		BY		REVISIONS	
4	7/02/26	UPDATE TO 9TH ED. (2026)	FBC	LFS					
3	7/25/23	UPDATE TO 8TH ED. (2023)	FBC	LFS					
2	7/22/20	UPDATE TO 7th ED (2020)	FBC	LFS					
1	7/14/17	UPDATE TO 6TH ED. (2017)	FBC	JK					

DATE: 08/02/16

SCALE: N.T.S.

DWG. BY: JK

CHK. BY: LFS

DRAWING NO.:
FL-20470.1

SHEET 8 OF 11


Documents Prepared By:
Lyndon F. Schmidt
P.E. No. 43409

PRODUCT:
THERMA-TRU
FIBERGLASS DOOR


PART OR ASSEMBLY:
BUCK & FRAME ANCHORING

RW BUILDING CONSULTANTS, INC.
P.O. Box 230, Valrico, FL 33595
Phone No.: 813.659.9197
FBPE Registry No. 9813


Z:\2023 FBC Drawings\Therma-Tru\FL-20470 R5\FL-20470.1-3.dwg

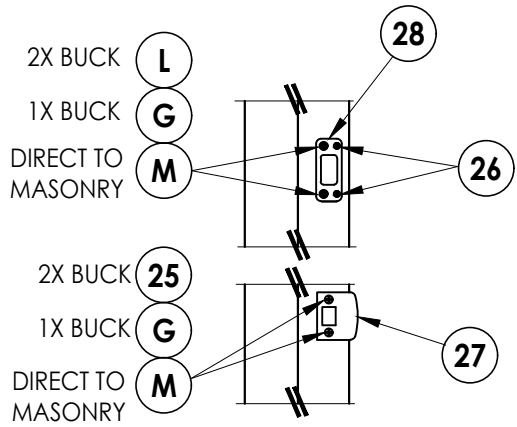


LATCH & DEADBOLT DETAIL
Kwikset

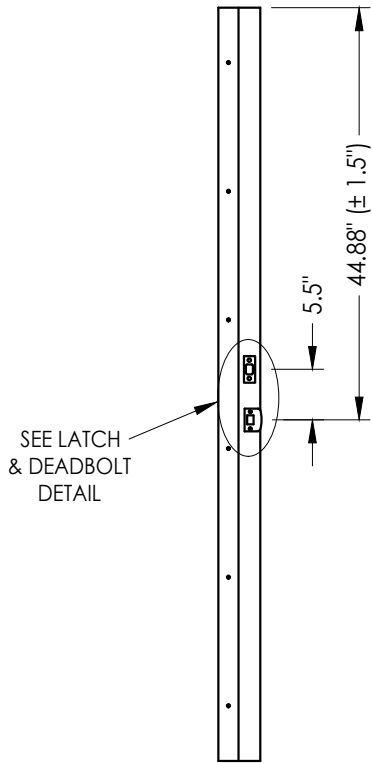


STRIKE JAMB
Latch and Deadbolt

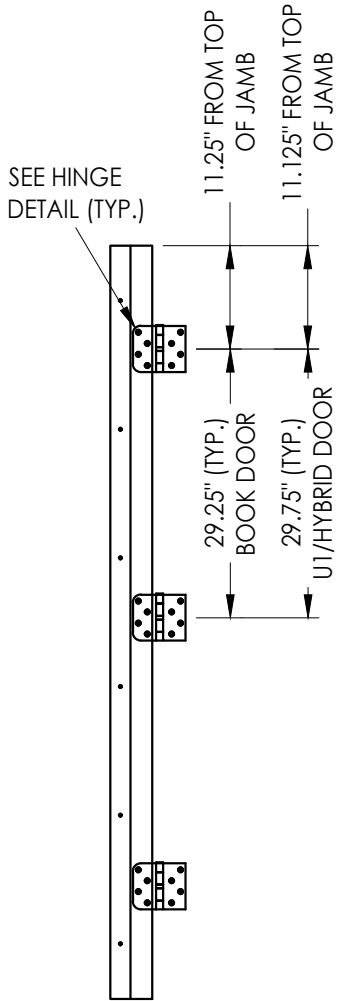


HINGE JAMB

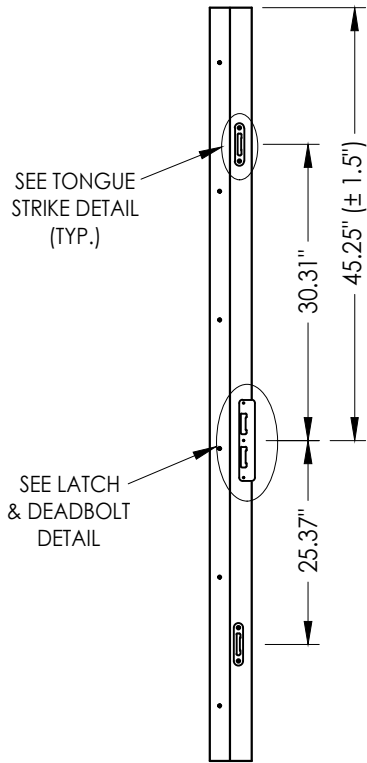


STRIKE JAMB
Multipoint Lock

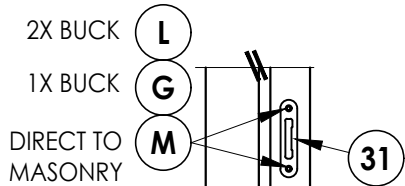

TONGUE STRIKE DETAIL
Multipoint Lock

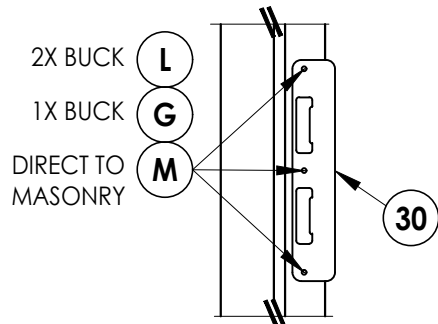


LATCH & DEADBOLT DETAIL
Multipoint Lock

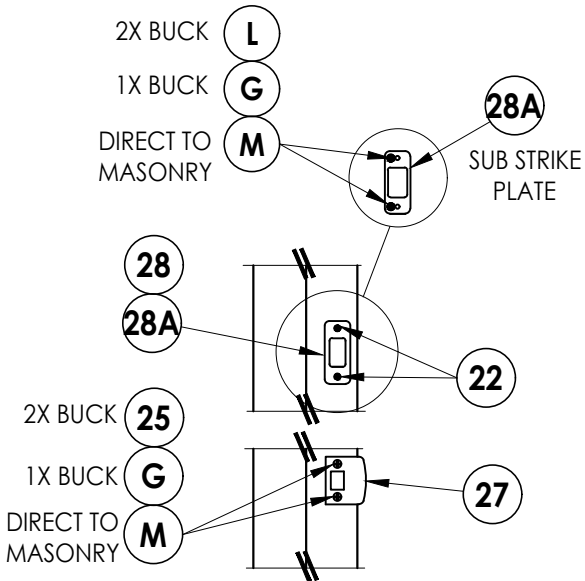


LATCH & DEADBOLT DETAIL
Schlage

LATCH & DEADBOLT STRIKE DETAILS
(Standard Deadbolt Strike Plate)

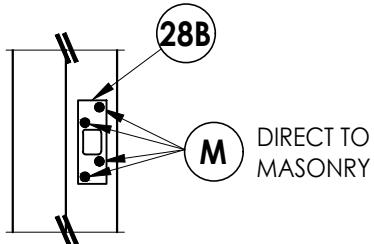

DEADBOLT STRIKE DETAILS
(Security Deadbolt Strike Plate)

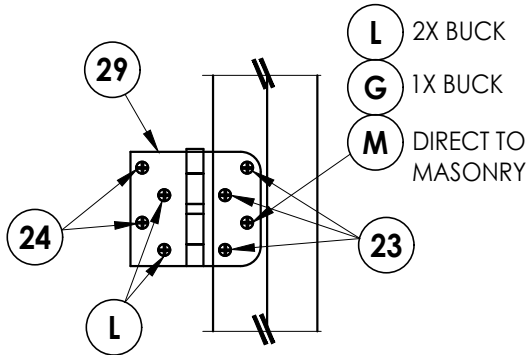

HINGE DETAIL

MULTIPOINT LOCK STRIKE DETAILS

NO.	DATE	REVISIONS			
		DATE	BY	JK	LFS
4	7/02/26	UPDATE TO 9TH ED. (2026)	FBC	LFS	
3	7/25/23	UPDATE TO 8TH ED. (2023)	FBC	LFS	
2	7/22/20	UPDATE TO 7th ED (2020)	FBC	LFS	
1	7/14/17	UPDATE TO 6TH ED. (2017)	FBC	JK	

DATE: 08/02/16

SCALE: N.T.S.

DWG. BY: JK

CHK. BY: LFS

DRAWING NO.:

FL-20470.1


SHEET 9 OF 11

Documents Prepared By:
Lyndon F. Schmidt
P.E. No. 43409

PRODUCT: THERMA-TRU
FIBERGLASS DOOR


PART OR ASSEMBLY:
HARDWARE DETAILS

RW BUILDING CONSULTANTS, INC.
P.O. Box 230, Valrico, FL 33595
Phone No.: 813.659.9197
FBPE Registry No. 9813

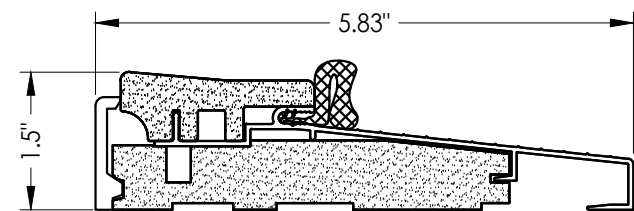


16 OUTSWING THRESHOLD


MAX. +55 PSF
(where water infiltration is required)

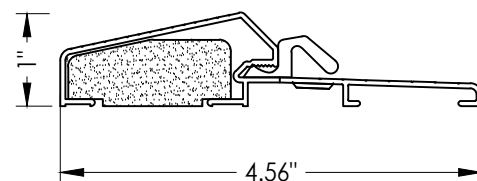


17 OUTSWING THRESHOLD

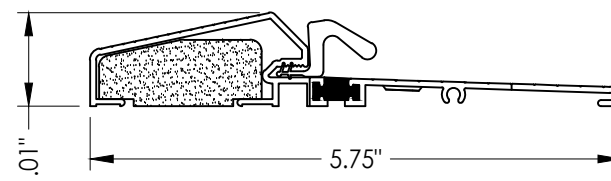


18 **OUTSWING THRESHOLD**
Composite / Aluminum Sill
(Thermal Break)

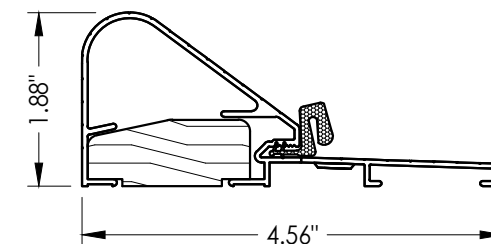


19 COASTAL OUTSWING THRESHOLD

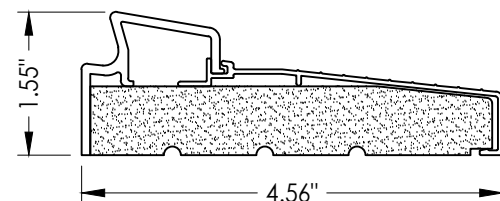


33 INSWING THRESHOLD

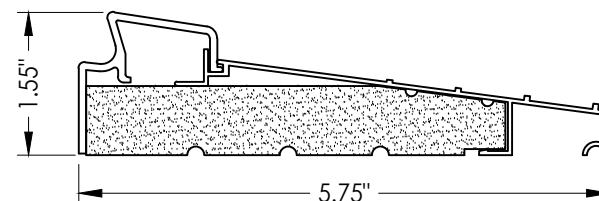


36 INSWING THRESHOLD

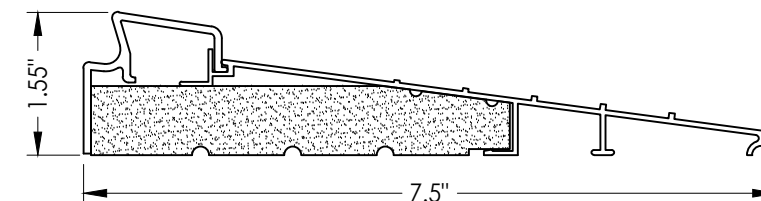


37 **INSWING THRESHOLD**
Inswing Basic Fixed 7-1/2" Sill

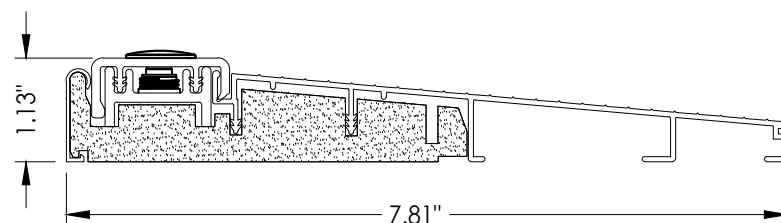


32 **INSWING THRESHOLD**
Inswing Composite Adjustable 7-3/4" Sill

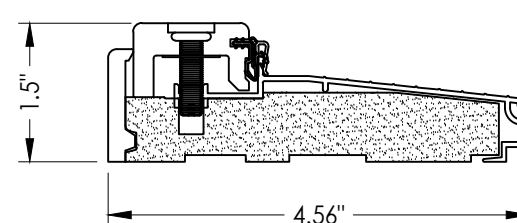


38 **INSWING THRESHOLD**

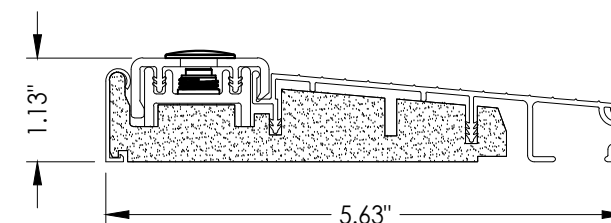


39 INSWING THRESHOLD

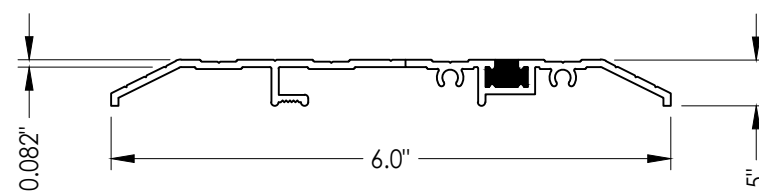


15 PUBLIC ACCESS THRESHOLD

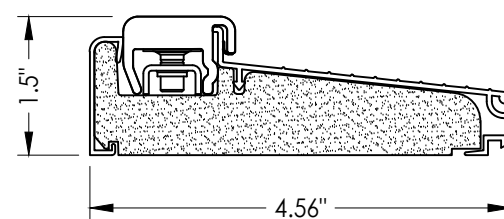


43 **INSWING THRESHOLD**
Inswing Composite Adjustable Sill
Book, Hybrid

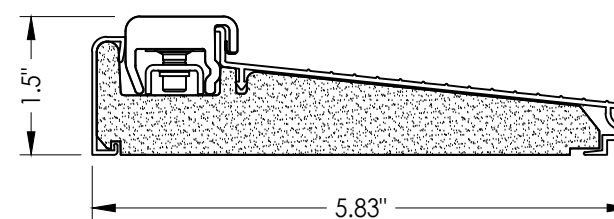


44 **INSWING THRESHOLD**
Inswing Composite Adjustable Sill
Book, Hybrid

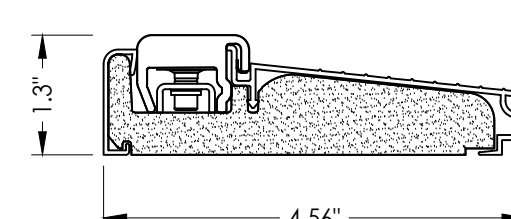


46 **INSWING THRESHOLD**
Inswing Composite Adjustable Sill
[1]

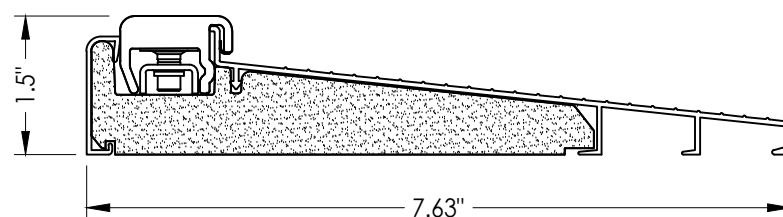

45 **INSWING THRESHOLD**
Inswing Composite Adjustable Sill
Book, Hybrid

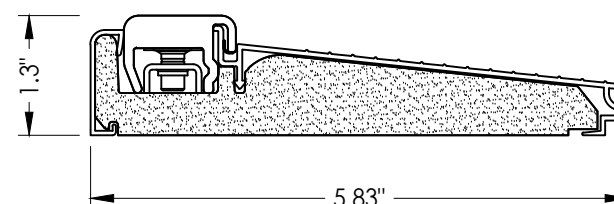

47 **INSWING THRESHOLD**
Inswing Composite Adjustable Sill
111

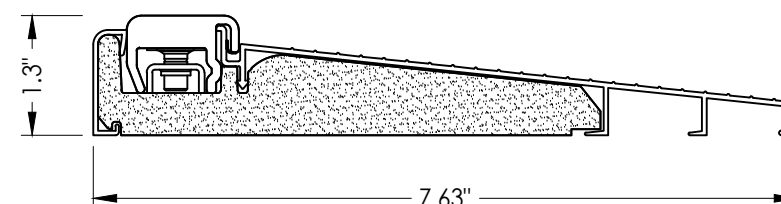

48 **INSWING THRESHOLD**
Inswing Composite Adjustable Sill
111

Documents Prepared By:
Lyndon F. Schmidt
P.E. No. 43409

RW BUILDING CONSULTANTS, INC.
P.O. Box 230, Valrico, FL 33595
Phone No.: 813.659.9197
FBPE Registry No. 9813

PRODUCT: THERMA-TRU
FIBERGLASS DOOR

PART OR ASSEMBLY:

COMPONENTS

4	7/02/26	UPDATE TO 9TH ED.	(2026)	FBC	LFS
3	7/25/23	UPDATE TO 8TH ED.	(2023)	FBC	LFS
2	7/22/20	UPDATE TO 7th ED	(2020)	FBC	LFS
1	7/14/17	UPDATE TO 6TH ED.	(2017)	FBC	JK
NO.	DATE				
		REVISIONS			

DATE: 08/02/16

SCALE: N.T.S.

DWG. BY: JK

CHK. BY: LFS

DRAWING NO.:

FL-20470.1

© 2016 R.W. BUILDING CONSULTANTS INC.

Z:\2023 FBC Drawings\Therma-Tru\FL-20470 R5\FL-20470.1-3.dwg

BILL OF MATERIALS		
ITEM #	DESCRIPTION	MATERIAL
A	1X BUCK (SG >= 0.42)	WOOD
B	2X BUCK (SG >= 0.42)	WOOD
C	1/4" MAX. SHIM SPACE	-
D	1/4" X 2-3/4" PFH DeWALT OR ITW CONCRETE SCREW	STEEL
E	MASONRY - 3,000 PSI MIN. CONCRETE CONFORMING TO ACI 301 OR HOLLOW BLOCK CONFORMING TO ASTM C90	CONCRETE
G	3/16" X 3-1/4" ITW CONCRETE SCREW	STEEL
J	1/4" X 3-3/4" PFH DeWALT OR ITW CONCRETE SCREW	STEEL
L	#10 X 2-1/2" PFH WOOD SCREW (1.15" MIN. EMBEDMENT)	STEEL
M	3/16" X 2-1/4" ITW CONCRETE SCREW	STEEL
N	3/16" X 2-3/4" ITW CONCRETE SCREW	STEEL
1	JAMB (FINGER JOINT PINE)	WOOD
6	WEATHERSTRIP (MEDIUM REACH)	FOAM
7	WEATHERSTRIP (LONG REACH)	FOAM
8	SWEEP	VINYL
9	SWEEP (USE W/ MODERATE CLIMATE THRESHOLD)	VINYL
10	SWEEP (USE W/ PUBLIC ACCESS THRESHOLD)	VINYL
15	PUBLIC ACCESS THRESHOLD	ALUM
16	OUTSWING THRESHOLD	ALUM/COMP
17	OUTSWING THRESHOLD	ALUM/COMP
18	OUTSWING THRESHOLD	ALUM/COMP
19	COASTAL OUTSWING THRESHOLD	ALUM/WOOD
22	#8 x 3/4" PFH WOOD SCREW	STEEL
23	#10 x 3/4" PFH WOOD SCREW	STEEL
24	#10 x 1" PFH WOOD SCREW	STEEL

BILL OF MATERIALS		
ITEM #	DESCRIPTION	MATERIAL
25	#8 x 2-1/2" PFH WOOD SCREW	STEEL
26	#8 x 5/8" PFH WOOD SCREW	STEEL
27	LATCH STRIKE PLATE	STEEL
28	DEADBOLT STRIKE PLATE	STEEL
28A	DEADBOLT SECURITY SUB STRIKE PLATE	STEEL
28B	DEADBOLT STRIKE PLATE (SECURITY)	STEEL
29	4" X 4" HINGE	STEEL
30	LATCH & DEADBOLT STRIKE PLATE (TONGUE SYSTEM)	ALUM/COMP
31	MULTIPOINT STRIKE PLATE (TONGUE SYSTEM)	ALUM/COMP
32	INSWING THRESHOLD	ALUM/COMP
33	INSWING THRESHOLD	ALUM/COMP
36	INSWING THRESHOLD	ALUM/COMP
37	INSWING THRESHOLD	ALUM/COMP
38	INSWING THRESHOLD	ALUM/COMP
39	INSWING THRESHOLD	ALUM/COMP
40	DOOR PANEL (BOOK)	-
41	DOOR PANEL (HYBRID)	-
42	DOOR PANEL (U1)	-
43	INSWING THRESHOLD	ALUM/COMP
44	INSWING THRESHOLD	ALUM/COMP
45	INSWING THRESHOLD	ALUM/COMP
46	INSWING THRESHOLD	ALUM/COMP
47	INSWING THRESHOLD	ALUM/COMP
48	INSWING THRESHOLD	ALUM/COMP


CONCRETE ANCHOR NOTES:

- Concrete anchor locations at the corners may be adjusted to maintain the min. edge distance to mortar joints.
- Concrete anchor locations noted as "MAX. ON CENTER" must be adjusted to maintain the min. edge distance to mortar joints, additional concrete anchors may be required to ensure the "MAX. ON CENTER" dimension are not exceeded.
- Concrete anchor table:

ANCHOR TYPE	ANCHOR SIZE	MIN. EMBEDMENT	MIN. CLEARANCE TO MASONRY EDGE	MIN. CLEARANCE TO ADJACENT ANCHOR
ITW TAPCON®	1/4"	1-1/4"	2"	4"
DeWALT ULTRACON®	1/4"	1-1/4"	1"	4"
ITW TAPCON®	3/16"	1-1/4"	AS SHOWN	1-1/2"

WOOD SCREW INSTALLATION NOTES:

- Maintain a minimum 5/8" edge distance, 1" end distance, & 1" o.c. spacing of wood screws to prevent the splitting of wood.

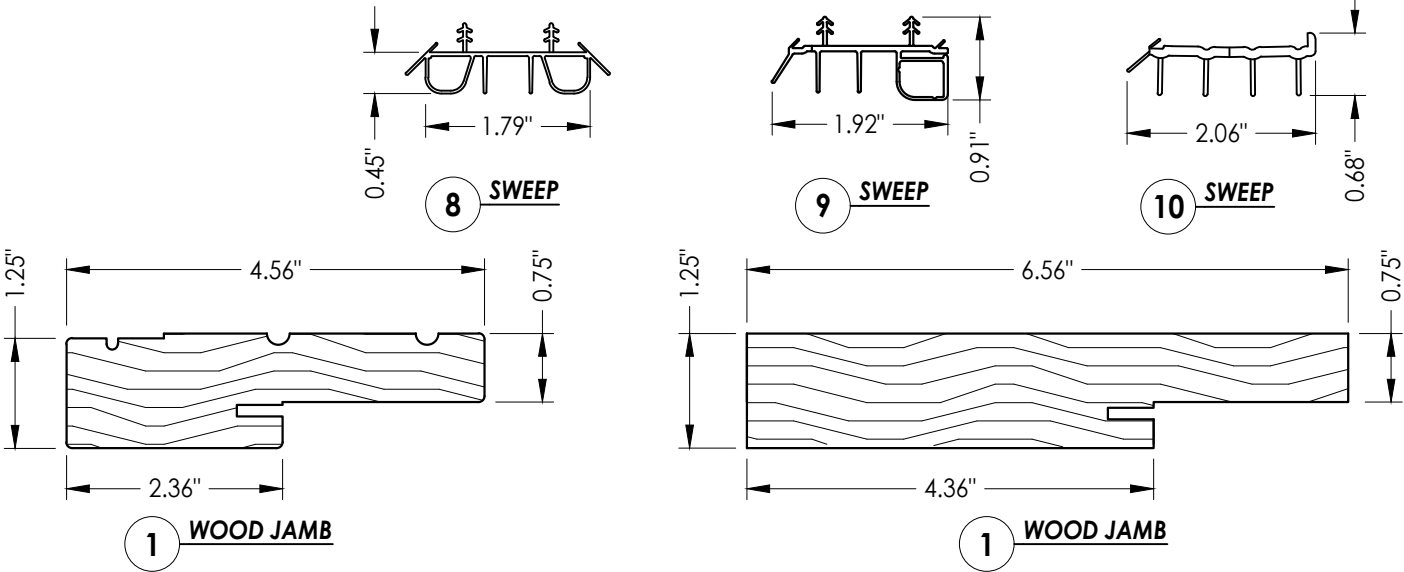

CORROSION RESISTANCE - SALTWATER ENVIRONMENTS
Fasteners & connectors in areas within 3000 ft (914 m) of a saltwater coastline shall comply with FBC Sections 1711.1 or R332.1.

Documents Prepared By:
Lyndon F. Schmidt
P.E. No. 43409

R.W. BUILDING CONSULTANTS, INC.
P.O. Box 230, Valrico, FL 33595
Phone No.: 813.659.9197
FBPE Registry No. 9813

PRODUCT:
THERMA-TRU
FIBERGLASS DOOR

PART OR ASSEMBLY:
COMPONENTS
& BILL OF MATERIALS

--	--	

DATE:	08/02/16
SCALE:	N.T.S.
DWG. BY:	JK
CHK. BY:	LFS
DRAWING NO.:	FL-20470.1
SHEET	11 OF 11