



TUBULAR SKYLIGHT - LOW ROOF MOUNT

0.093" LEXAN DOME SKYLIGHT WITH 0.020" REFLECTIVE ALUMINUM TUBE
INSTALLED ON 5/8" (MIN) CDX PLYWOOD DECK.

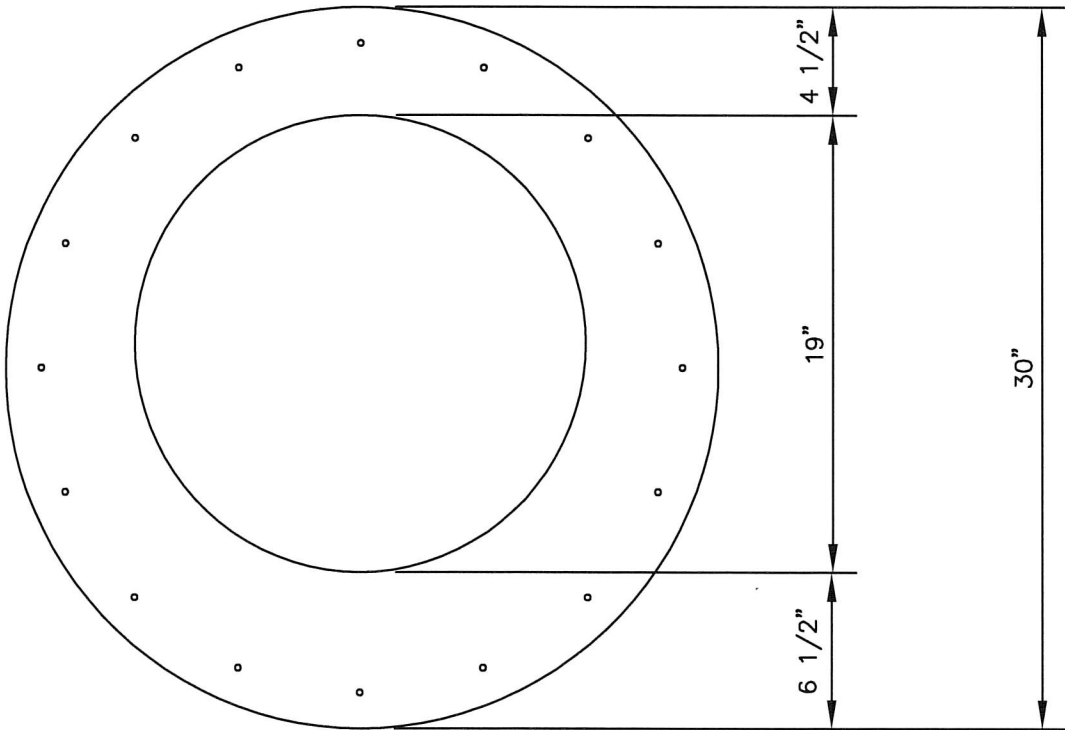


0.060" POLYVINYL CLORIDE SINGLE-PLY MEMBRANE

DESIGN PRESSURE
+67.5 / -90 psf

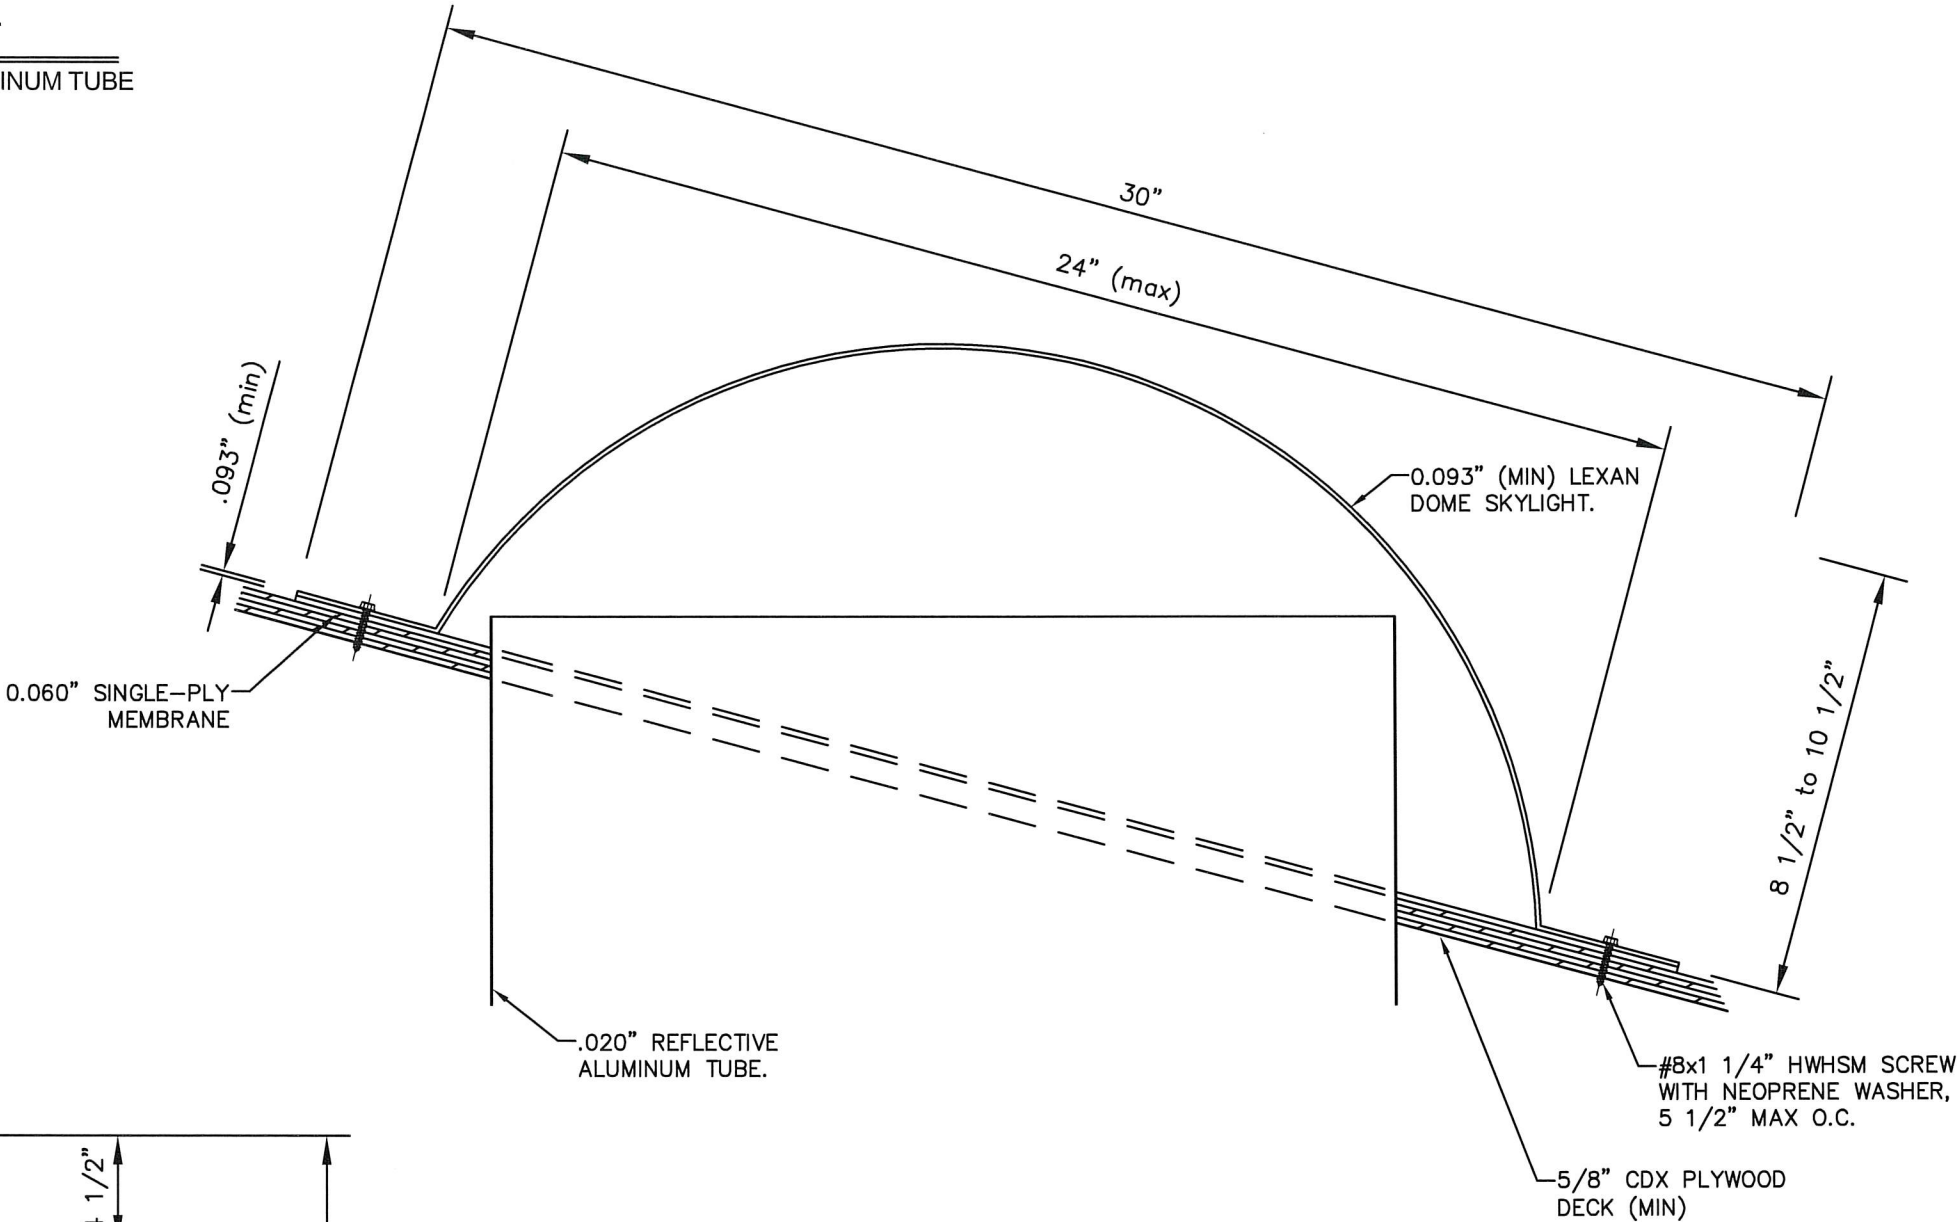

GENERAL NOTES:

1. THIS PRODUCT HAS BEEN TESTED PER TAS 201/202/203. IT MEETS ALL OF THE REQUIREMENTS OF THE 7TH EDITION (2020) FLORIDA BUILDING CODE, INCLUDING THE HVHZ PROVISIONS.
2. THIS PRODUCT HAS BEEN TESTED FOR LARGE AND SMALL MISSILE IMPACT RESISTANCE. IMPACT RESISTANT PROTECTIVE DEVICES ARE NOT REQUIRED IN WINDBORNE DEBRIS REGIONS.
3. MAX. DESIGN PRESSURES ARE +67.5 / -90 PSF.
4. ROOF DECK DESIGN IS BY OTHERS AND MUST BE DESIGNED AND INSTALLED PER FBC REQUIREMENTS TO SAFELY TRANSFER THE LOADS FROM THIS SYSTEM TO THE BUILDING STRUCTURE.
5. FIRE RATINGS OR FIRE RESISTANCE IS NOT A PART OF THIS REVIEW.
6. THE 4/3 INCREASE IN ALLOWABLE STRESS FOR SHORT-TERM LOADING HAS NOT BEEN USED IN THE DESIGN OF THIS SYSTEM. THE 1.6 Cd FACTOR HAS BEEN USED IN THE ANALYSIS OF WOOD SCREWS ONLY.
7. DISSIMILAR MATERIALS THAT COME INTO CONTACT SHALL BE PROTECTED TO PREVENT GALVANIC REACTIONS IN ACCORDANCE WITH FBC CHAPTERS 20 AND 23.

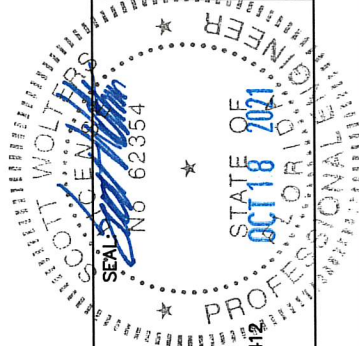

TUBULAR SKYLIGHT, INC.

753 CATTLEMEN RD
SARASOTA, FL 34323
PH: (941) 378-8823
www.tubular-skylight.com
EMAIL: info@tubular-skylight.com
FAX: (941) 342-8844



DWG: TSLRM-IR
SHEET: 1/1

REV.	DATE	DESCRIPTION
1	10/18/21	DATE
2		REV.
3		ISSUED
4		FOR
5		REV.
6		DATE
7		DATE
