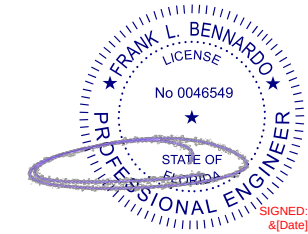


c:\users\milton\engineering express\production - documents\projects\23-123-63468 2023 product fbc update f125658\work\2023 fbc\drawings & cad\23-63468a - f125658.1 - cad.dwg



EL

FL 25658.1

EX ENGINEERING[®] EXPRESS[®]

2234 NORTH FEDERAL HWY #7664
BOCA RATON, FL 33431
ENGINEERINGEXPRESS.COM

LEGACY BUILDING SOLUTIONS, INC.
19500 COUNTY ROAD 142

19300 COUNTY ROAD 142
SOUTH HAVEN, MN 55382
(320) 258-0500

LEGACY PREMIER RIGID FRAME MEMBRANE STRUCTURE
FLORIDA BUILDING CODE EIGHTH EDITION (2023)
FLORIDA STATEWIDE APPROVAL (FSA FL#25658.1)

REMARKS	PREV. SUBMITTAL (20-32049)	DWRN CTRD	DATE
2023 FBC UPDATE	MRT	RWN	09/26/23
"	"	"	"
"	"	"	"
"	"	"	"

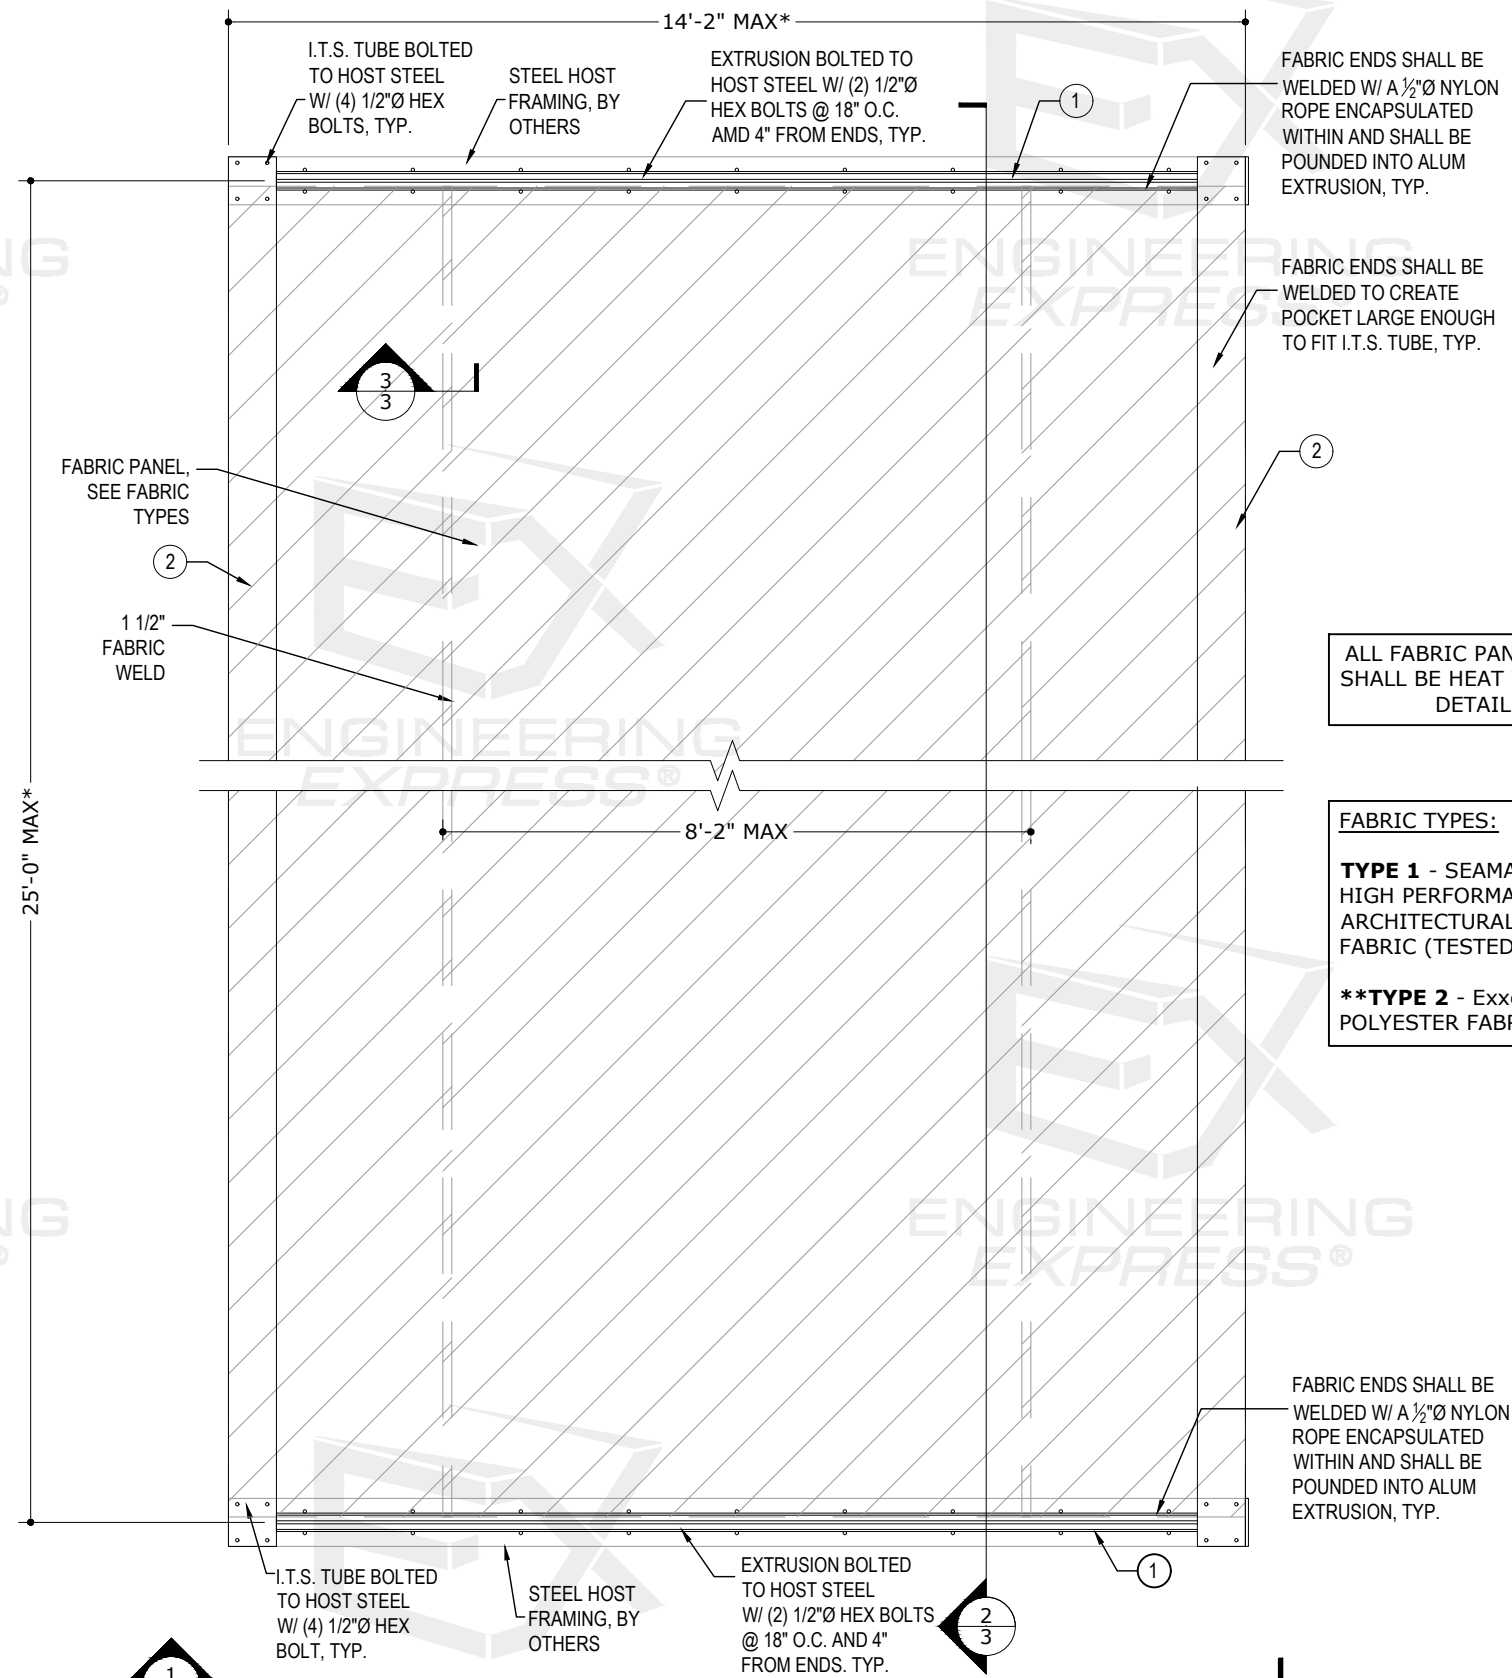
COPYRIGHT ENGINEERING EXPRESS®

23-63468

SALE: NTS UNLESS NOTED

2

3



1 RIGID FRAME FABRIC MEMBRANE

SCALE: NTS

ELEV/PLAN VIEW



DETAIL 3/3

ITS TUBE BOLTED TO HOST STEEL
W/ (4) 1/2"Ø HEX BOLT, TYP.

1

2

ALUM EXTRUSION ATTACHED TO
HOST STEEL FRAMING W/ (2) 1/2"Ø
HEX BOLTS SPACED AT 18" O.C.
AND 4" FROM ENDS, TYP.

PROVIDE 1/4" X 1/4" X 5/16" THICK
STEEL WASHER AT TOP ANGLED
TO MATCH SLOPE OF ALUM
EXTRUSION FLANGE, TYP.

ENGINEERING
EXPRESS

3

RIGID FRAME FABRIC MEMBRANE

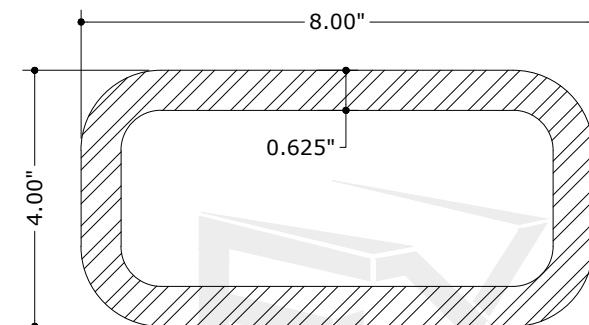
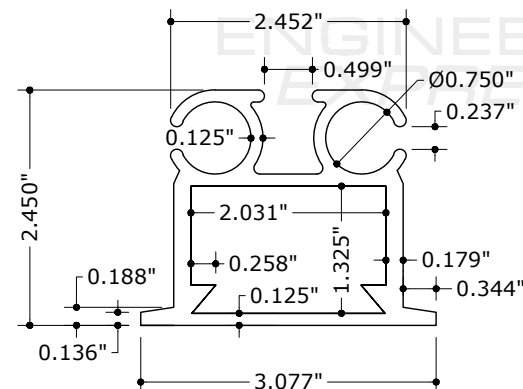
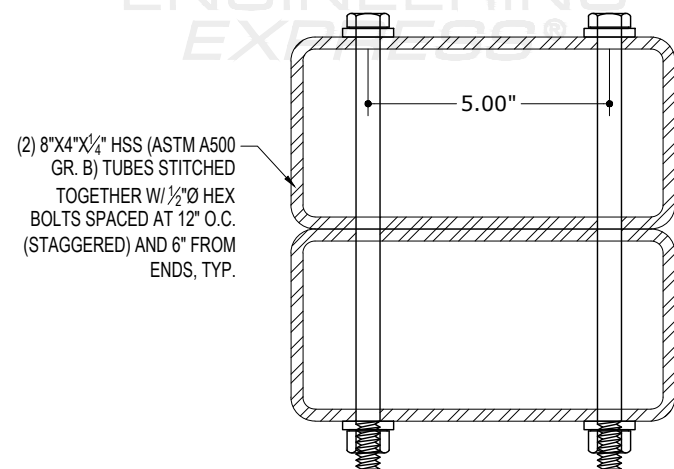
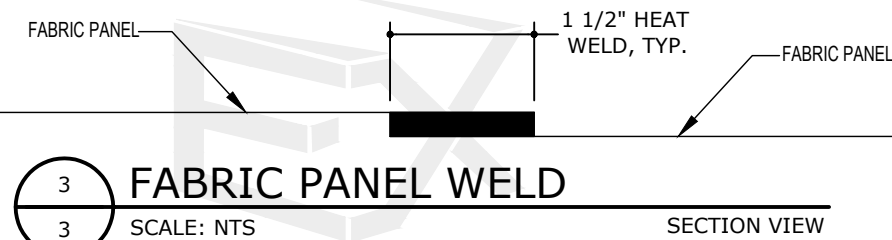
SCALE: NTS

SECTION VIEW

FABRIC
PANEL, TYP.

1/2"Ø NYLON ROPE
ENCAPSULATED WITHIN
FABRIC POUNDED INTO
ALUM EXTRUSION, TYP.

ENGINEERING
EXPRESS

FL 25658.1

**ENGINEERING
EXPRESS®**

POSTAL ADDRESS:
2234 NORTH FEDERAL HWY #7664
BOCA RATON, FL 33431
ENGINEERINGEXPRESS.COM

LEGACY BUILDING SOLUTIONS, INC.
10500 COUNTRY ROAD 142

19500 COUNTY ROAD 142
SOUTH HAVEN, MN 55382
(320) 258-0500

LEGACY PREMIER RIGID FRAME MEMBRANE STRUCTURE
FLORIDA BUILDING CODE EIGHTH EDITION (2023)
FLORIDA STATEWIDE APPROVAL (FSA FL#25658.1)

[illegible]

COPYRIGHT ENGINEERING EXPRESS®

23-63468

SCALE: NTS UNLESS NOTED

3