


s:\projects\optimum windows\customer service\optimum sh fl25841\dwgs\opw008-fr7650tshi-single hung.dwg

1


s:\projects\optimum windows\customer service\optimum sh fl25841.dwg

s:\projects\optimum windows\customer service\optimum sh fl25841.dwg

3/2/2021 2:54 PM

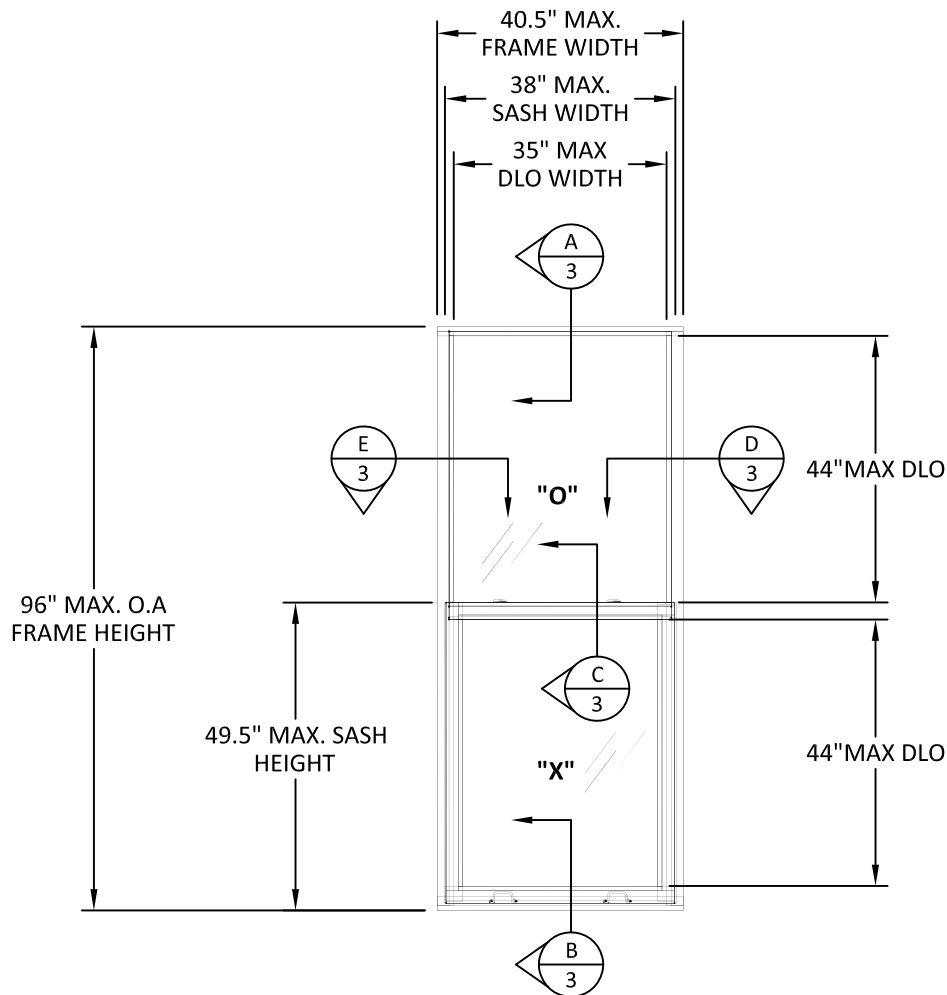

ELEVATION
SERIES "FR7650TShi" STEEL SINGLE HUNG WINDOW

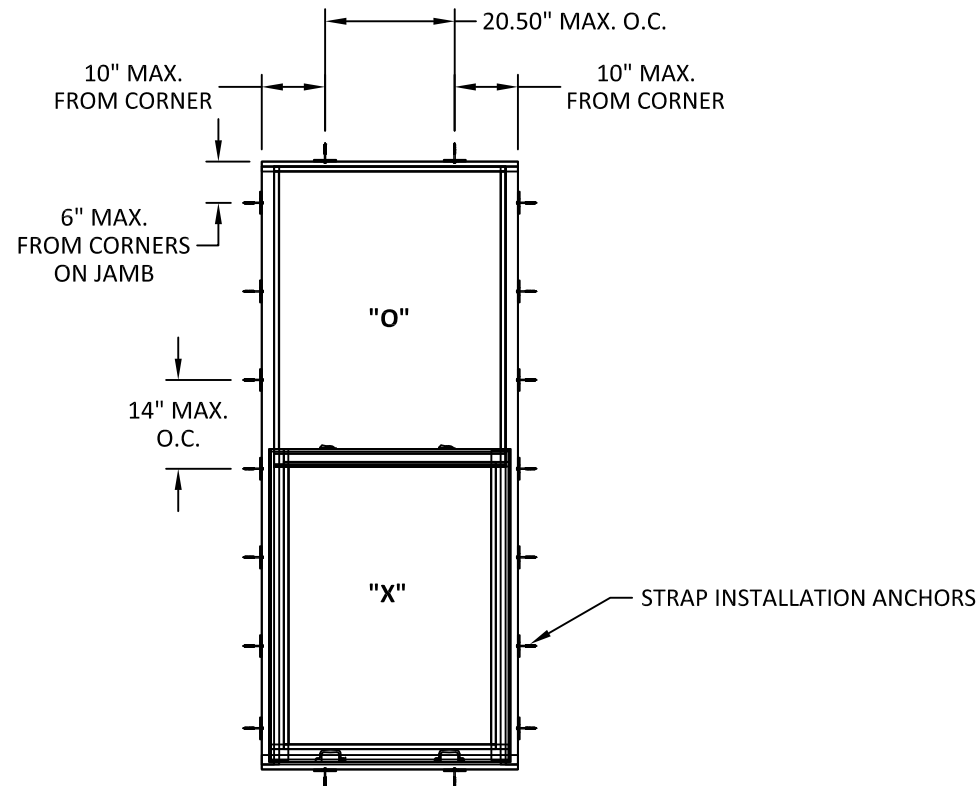

ANCHOR LAYOUT
STRAP INSTALLATION

*NOTE: MAXIMUM SASH D.L.O.: 31.75" X 44".

PREPARED BY:



BUILDING DROPS, INC.

398 E. DANIA BEACH BLVD., STE. 338
DANIA BEACH, FL 33004
PH: (954)399-8478
FAX: (954)744.4738
WEB: www.buildingdrops.com

TITLE: SERIES "FR7650TShi" SINGLE HUNG WINDOW
(HVHZ) (IMPACT)


ELEVATIONS AND ANCHOR LOCATIONS

OPTIMUM WINDOW
28 Canal Street
Ellenville, NY 12428
PH: (845)647-1900
FAX: (845)647-1494



REMARKS	BY	DATE

THE INSTALLATION DETAILS DESCRIBED HEREIN ARE GENERIC AND MAY NOT REFLECT ACTUAL CONDITIONS FOR A SPECIFIC SITE. IF SITE CONDITIONS CAUSE INSTALLATION TO DEVIATE FROM THE REQUIREMENTS DETAILED HEREIN, A LICENSED ENGINEER OR ARCHITECT SHALL PREPARE SITE SPECIFIC DOCUMENTS FOR USE WITH THIS DOCUMENT.

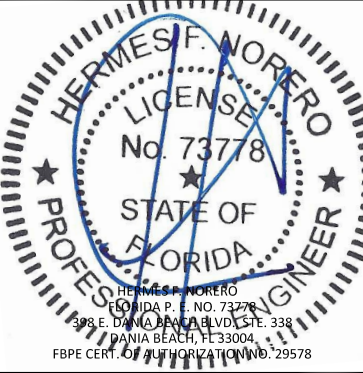

FL #: **FL25841**

DATE: **01/05/21**

DWG. BY: **AC** CHK. BY: **SM**


SCALE: **NTS**

DWG. #: **OPW008**


SHEET: OF 3

3/2/2021 2:54 PM


s:\projects\optimum windows\customer service\optimum.sh-fl25841\dwgs\opw008-fr7650-shi-single hung.dwg

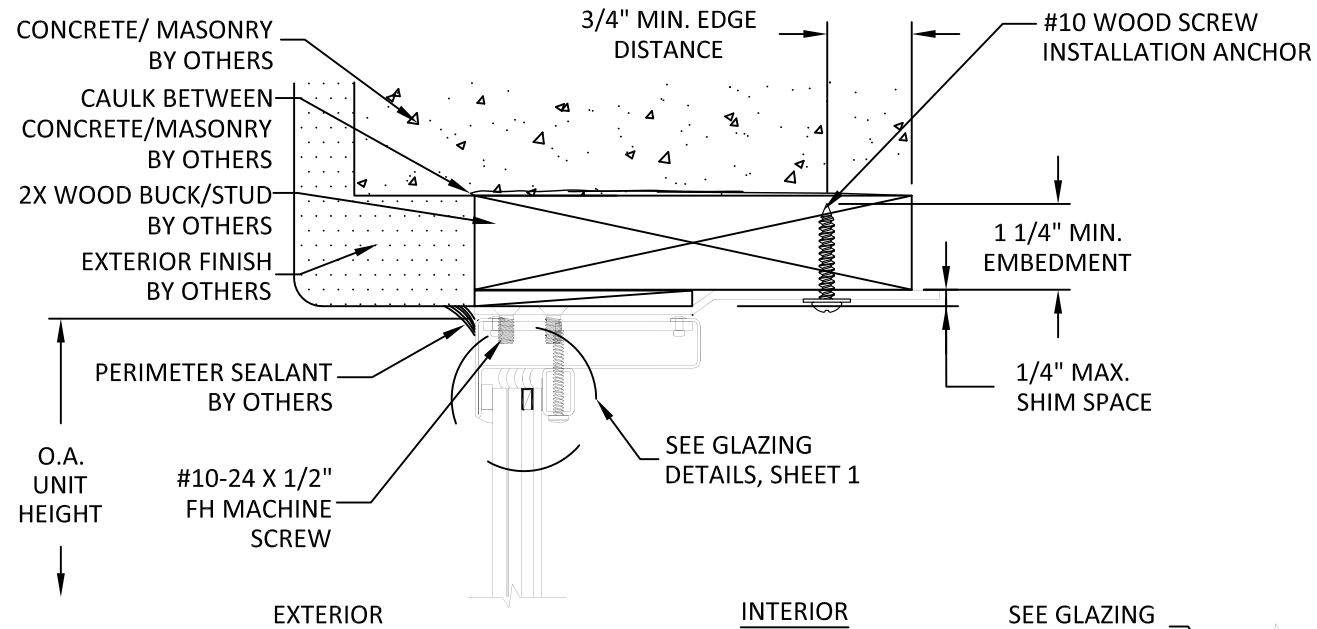


A
3 **VERTICAL SECTION**
HEAD - TYP. 2X WOOD BUCK
STRAP INSTALLATION

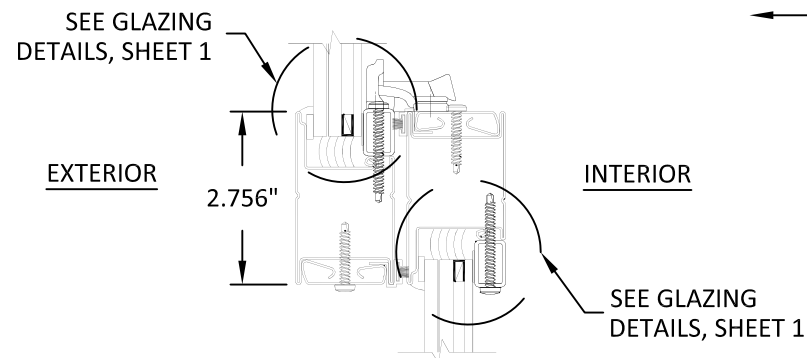


C
3 **VERTICAL SECTION**
MEETING RAIL

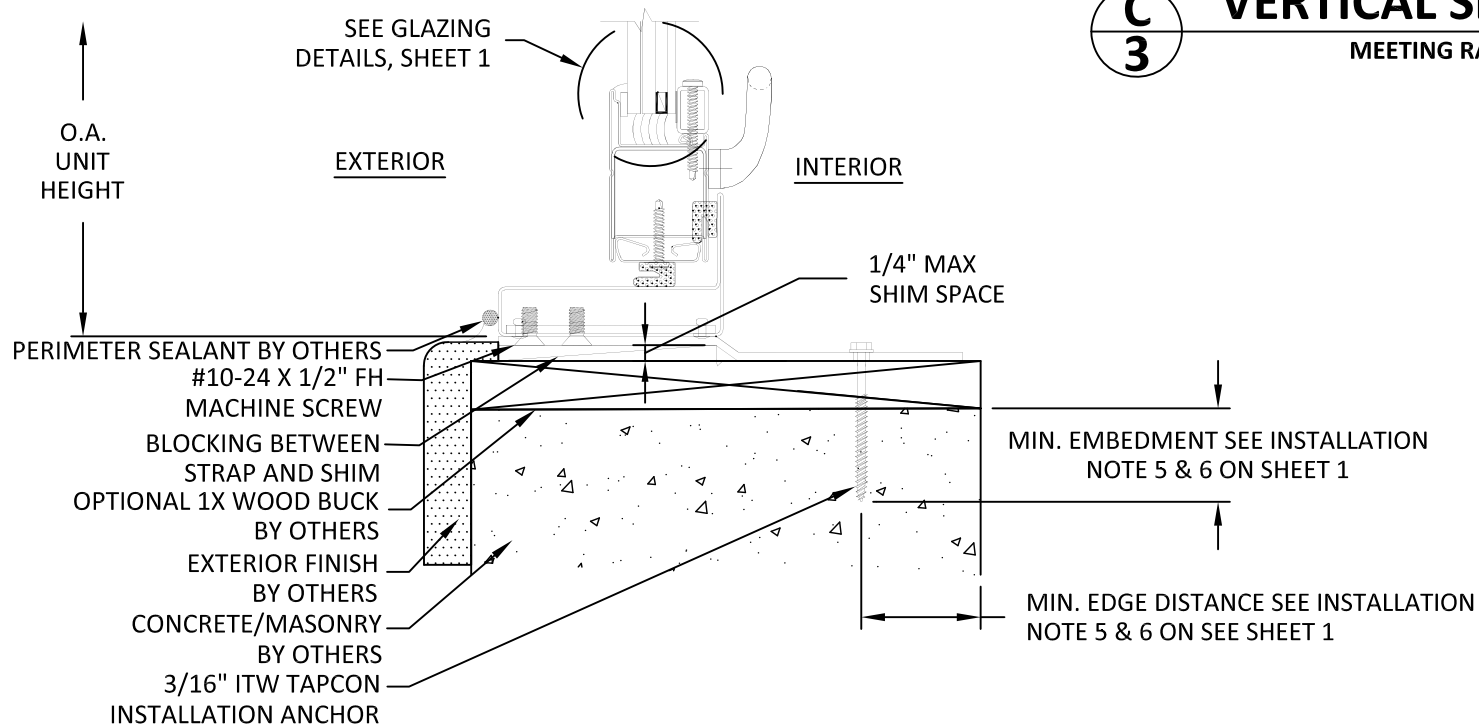

B
3 **VERTICAL SECTION**
SILL - TYP. CONCRETE/MASONRY
STRAP INSTALLATION

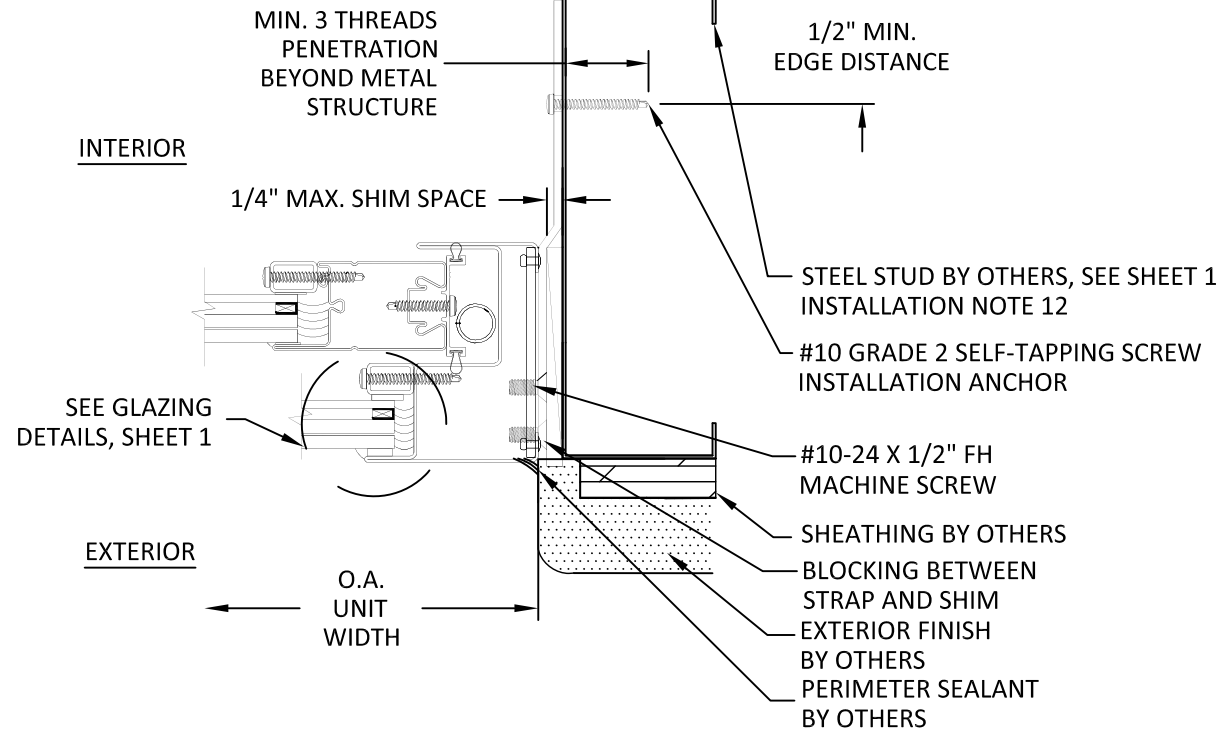

D
3 **HORIZONTAL SECTION**
JAMB - TYP. METAL STUD
STRAP INSTALLATION

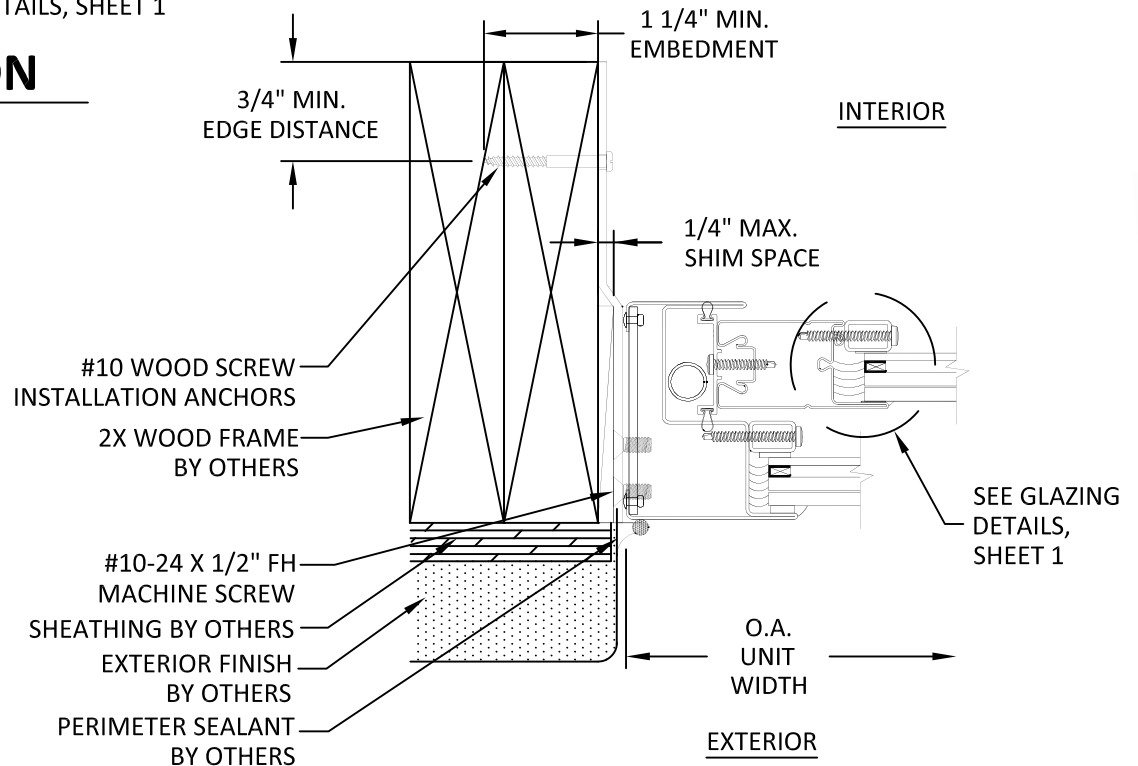

E
3 **VERTICAL SECTION**
JAMB - TYP. 2X WOOD FRAME
STRAP INSTALLATION

PREPARED BY:



BUILDING DROPS, INC.

398 E. DANIA BEACH BLVD., STE. 338
DANIA BEACH, FL 33004
PH: (954)399-8478
FAX: (954)744.4738
WEB: www.buildingdrops.com

TITLE: SERIES "FR7650TSH" SINGLE HUNG WINDOW
(HVHZ) (IMPACT)


HORIZONTAL AND VERTICAL SECTION

OPTIMUM WINDOW
28 Canal Street
Ellenville, NY 12428
PH: (845)647-1900
FAX: (845)647-1494



REMARKS	BY	DATE

THE INSTALLATION DETAILS DESCRIBED HEREIN ARE GENERIC AND MAY NOT REFLECT ACTUAL CONDITIONS FOR A SPECIFIC SITE. IF SITE CONDITIONS CAUSE INSTALLATION TO DEVIATE FROM THE REQUIREMENTS DETAILED HEREIN, A LICENSED ENGINEER OR ARCHITECT SHALL PREPARE SITE SPECIFIC DOCUMENTS FOR USE WITH THIS DOCUMENT.

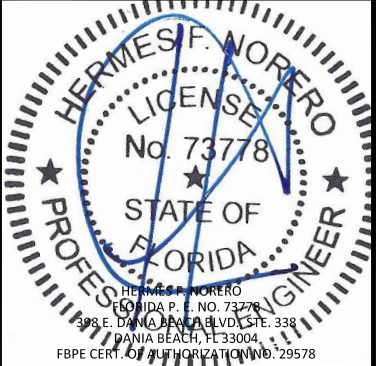

FL #:

FL25841

DATE: **01/05/21**

DWG. BY:

AC

CHK. BY:

SM

SCALE: **NTS**

DWG. #: **OPW008**

SHEET: OF 3

3