

8/16/2026 7:23 PM ERICREITPE z:\shared\projects\26-\26-101305 2026 multiple product fbc update fl28906\work\2026 fbc\drawings & cad\26-101795b - fl28906.4 - dwg4.dwg



KD1250A-1750  
SOUND LEVEL 2 ALUMINUM ENCLOSURE:  
ENCLOSURE ASSEMBLY DRAWINGS & PARTS

| MODULE NO.      | REV | ITEM | PART NO        | QTY  | DESCRIPTION                         | COLOR<br>DEPENDENT |
|-----------------|-----|------|----------------|------|-------------------------------------|--------------------|
| 114010204XX-KA3 | -   |      |                |      | ENCLOSURE, SL2, ALUMINUM, AQMD      | +                  |
|                 |     | 1    | 11402003501-73 | 2    | INSULATION, ACOUSTIC FOAM           |                    |
|                 |     | 2    | 11402003501-74 | 5    | INSULATION, ACOUSTIC FOAM           |                    |
|                 |     | 3    | 114010551XX-1  | 1    | ENCLOSURE ASSY, SL2 ALUM            | ++                 |
|                 |     | 4    | 114060027XX    | 5    | DOOR ASSY, SGL                      | ++                 |
|                 |     | 5    | 114060030XX    | 2    | DOOR ASSY, DBL                      | ++                 |
|                 |     | 6    | GM101625-2     | 1.00 | ASSEMBLY, DECAL (BLACK)             |                    |
|                 |     | 7    | GM79666        | 12   | HINGE ASSY, LIFT-OFF RH             |                    |
|                 |     | 10   | 11405000500    | 2    | LOUVER/BAFFLE ASSY                  |                    |
|                 |     | 12   | 114040106XX    | 2    | SUPPORT, FOAM SL2                   | ++                 |
|                 |     | 13   | 114040107XX    | 2    | SUPPORT, FOAM SL2                   | ++                 |
|                 |     | 14   | 114040108XX    | 2    | SUPPORT, FOAM SL2                   | ++                 |
|                 |     | 15   | 114040109XX    | 6    | SUPPORT, FOAM SL2                   | ++                 |
|                 |     | 16   | 114040110XX    | 2    | SUPPORT, FOAM SL2                   | ++                 |
|                 |     | 17   | 114040111XX    | 2    | SUPPORT, FOAM SL2                   | ++                 |
|                 |     | 18   | 114040112XX    | 2    | SUPPORT, FOAM SL2                   | ++                 |
|                 |     | 19   | 114040113XX    | 6    | SUPPORT, FOAM SL2                   | ++                 |
|                 |     | 20   | 114040114XX    | 3    | SUPPORT, FOAM SL2                   | ++                 |
|                 |     | 21   | 114040115XX    | 1    | SUPPORT, FOAM SL2                   | ++                 |
|                 |     | 22   | 114040116XX    | 4    | SUPPORT, FOAM SL2                   | ++                 |
|                 |     | 23   | 114040158XX    | 2    | SUPPORT, FOAM SL2                   | ++                 |
|                 |     | 24   | 114040159XX    | 2    | SUPPORT, FOAM SL2                   | ++                 |
|                 |     | 25   | 114050013XX    | 42   | PLATE, HINGE MOUNTING               | ++                 |
|                 |     | 28   | GM79667        | 9    | HINGE ASSY, LIFT-OFF LH             |                    |
|                 |     | 31   | M933-06010-60  | 14   | SCREW, HEX CAP                      |                    |
|                 |     | 34   | M965A-05016-SS | 168  | SCREW, FLAT HEAD MACHINE            |                    |
|                 |     | 36   | SA11939        | 4    | SCREW, HEX HD, DRILL, 1/4-14 X 7/8" |                    |
|                 |     | 39   | X-22-13        | 4    | WASHER, LOCK                        |                    |
|                 |     | 41   | X-781-15       | 96   | RIVET, POP, .187 IN.                |                    |
|                 |     | 42   | X-6351-7       | 168  | NUT, FLANGE SERRATED LOCK, M5-0.8   |                    |
| 114010204XX-KA4 | -   |      |                |      | ALUMINUM SL2 ENCLOSURE, AQMD        | +                  |
|                 |     | 1    | 11402003501-73 | 2    | INSULATION, ACOUSTIC FOAM           |                    |
|                 |     | 2    | 11402003501-74 | 5    | INSULATION, ACOUSTIC FOAM           |                    |
|                 |     | 3    | 114010551XX-2  | 1    | ENCLOSURE ASSY, SL2 ALUM            | ++                 |
|                 |     | 4    | 114040158XX    | 2    | SUPPORT, FOAM SL2                   | ++                 |
|                 |     | 5    | 114040159XX    | 2    | SUPPORT, FOAM SL2                   | ++                 |
|                 |     | 6    | GM101625-2     | 1.00 | ASSEMBLY, DECAL (BLACK)             |                    |
|                 |     | 7    | GM79666        | 12   | HINGE ASSY, LIFT-OFF RH             |                    |
|                 |     | 10   | 11405000500    | 2    | LOUVER/BAFFLE ASSY                  |                    |
|                 |     | 12   | 114040106XX    | 2    | SUPPORT, FOAM SL2                   | ++                 |
|                 |     | 13   | 114040107XX    | 2    | SUPPORT, FOAM SL2                   | ++                 |
|                 |     | 14   | 114040108XX    | 2    | SUPPORT, FOAM SL2                   | ++                 |
|                 |     | 15   | 114040109XX    | 6    | SUPPORT, FOAM SL2                   | ++                 |
|                 |     | 16   | 114040110XX    | 2    | SUPPORT, FOAM SL2                   | ++                 |
|                 |     | 17   | 114040111XX    | 2    | SUPPORT, FOAM SL2                   | ++                 |
|                 |     | 18   | 114040112XX    | 2    | SUPPORT, FOAM SL2                   | ++                 |
|                 |     | 19   | 114040113XX    | 6    | SUPPORT, FOAM SL2                   | ++                 |
|                 |     | 20   | 114040114XX    | 3    | SUPPORT, FOAM SL2                   | ++                 |
|                 |     | 21   | 114040115XX    | 1    | SUPPORT, FOAM SL2                   | ++                 |
|                 |     | 22   | 114040116XX    | 4    | SUPPORT, FOAM SL2                   | ++                 |
|                 |     | 23   | GM79667        | 9    | HINGE ASSY, LIFT-OFF LH             |                    |
|                 |     | 24   | X-781-15       | 96   | RIVET, POP, .187 IN.                |                    |
|                 |     | 25   | 114050013XX    | 42   | PLATE, HINGE MOUNTING               | ++                 |
|                 |     | 26   | 114060027XX    | 5    | DOOR ASSY, SGL                      | ++                 |
|                 |     | 27   | 114060030XX    | 2    | DOOR ASSY, DBL                      | ++                 |
|                 |     | 31   | M933-06010-60  | 14   | SCREW, HEX CAP                      |                    |
|                 |     | 34   | M965A-05016-SS | 168  | SCREW, FLAT HEAD MACHINE            |                    |
|                 |     | 36   | SA11939        | 6    | SCREW, HEX HD, DRILL, 1/4-14 X 7/8" |                    |
|                 |     | 39   | X-22-13        | 6    | WASHER, LOCK                        |                    |
|                 |     | 42   | X-6351-7       | 168  | NUT, FLANGE SERRATED LOCK, M5-0.8   |                    |

THIS IS AN AUTOMATED TABLE. ALL UPDATES MUST BE MADE IN THE ASSEMBLY.

1 SOUND LEVEL 2 ALUMINUM ENCLOSURE KA3 & KA4  
3 SCALE: N.T.S


NOTE: LATEST REHLKO DRAWING EDITION INCLUDED IN THIS APPROVAL:

DRAWING: 114010204XX  
REVISION (IF APPLICABLE) & DATE: REV "J", 04/23/25

SEE REHLKO DRAWING SEPARATELY. IMAGES INCLUDED AS SHOWN. FOLLOW THE LIMITATIONS, CONDITIONS, AND SPECIFICATIONS HEREIN.

COLBY BENNARD, PE  
PE#95197 CA# 9885

AUGUST 16, 2026

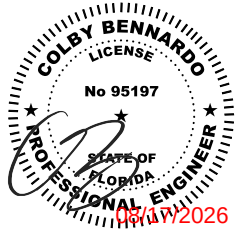

FL

FL 28906.4

ENGINEERING  
EXPRESS

POSTAL ADDRESS:  
2234 NORTH FEDERAL HWY # 7664  
BOCA RATON, FL 33431  
ENGINEERINGEXPRESS.COM

DISCOVERY ENERGY, LLC

200 TWIN OAKS ROAD  
KOHLER, WI 53044  
(920) 457 4441

KD1250A-1750 SOUND LEVEL 2 ALUMINUM ENCLOSURE  
FLORIDA BUILDING CODE NINTH EDITION (2026)  
FLORIDA STATEWIDE APPROVAL (FSA FL#28906.4)

| REMARKS                    | DRWN  | CHKD | DATE     |
|----------------------------|-------|------|----------|
| PREV. SUBMITTAL (20-28107) | EWR   | RWN  | 02/15/21 |
| PREV. SUBMITTAL (23-68384) | EPR   | RWN  | 10/23/23 |
| CHANGE COMPANY ADDRESS     | MARH  | EPR  | 06/21/23 |
| 2026 FBC UPDATE            | BVIER | EPR  | 08/13/26 |

COPYRIGHT ENGINEERING EXPRESS®

26-101795

SCALE: NTS UNLESS NOTED

3

OF  
14

2 SOUND LEVEL 2 ALUMINUM ENCLOSURE KA2  
3 SCALE: N.T.S

4 14

THIS IS AN AUTOMATED TABLE. ALL UPDATES MUST BE MADE IN THE ASSEMBLY.

THIS IS AN AUTOMATED TABLE. ALL UPDATES MUST BE MADE  
IN THE ASSEMBLY.

TABLE

KD1250A-1750  
SOUND LEVEL 2 ALUMINUM ENCLOSURE:  
ENCLOSURE ASSEMBLY DRAWINGS & PARTS

| MODULE NO.                                                            | REV | ITEM | PART NO        | QTY  | DESCRIPTION                           | COLOR DEPENDENT |
|-----------------------------------------------------------------------|-----|------|----------------|------|---------------------------------------|-----------------|
| 114010204XX-KA7                                                       | A   |      |                |      | ENCLOSURE, ALUMINUM SL2               | +               |
|                                                                       |     | 1    | 10901001308    | 2    | SILENCER, 6IN DUAL INLET, 10IN OUTLET |                 |
|                                                                       |     | 2    | 10901001408    | 2    | SILENCER, 10IN INLET, 12IN OUTLET     |                 |
|                                                                       |     | 3    | 10901001608    | 2    | PIPE, EXHAUST CONNECTOR ASSY          |                 |
|                                                                       |     | 4    | 10901006908    | 1    | TUBE, EXHAUST                         |                 |
|                                                                       |     | 5    | 10901007008    | 1    | TUBE, EXHAUST                         |                 |
|                                                                       |     | 6    | 10901007108    | 1    | TUBE, EXHAUST                         |                 |
|                                                                       |     | 7    | 10901007208    | 1    | TUBE, EXHAUST                         |                 |
|                                                                       |     | 8    | 10901007901    | 1    | FLEX, INSULATION WRAP                 |                 |
|                                                                       |     | 9    | 10901008001    | 1    | FLEX, INSULATION WRAP                 |                 |
|                                                                       |     | 10   | 10901008101    | 1    | FLEX, INSULATION WRAP                 |                 |
|                                                                       |     | 11   | 10901008201    | 1    | FLEX, INSULATION WRAP                 |                 |
|                                                                       |     | 12   | 11402003501-73 | 2    | INSULATION, ACOUSTIC FOAM             |                 |
|                                                                       |     | 13   | 11402003501-74 | 5    | INSULATION, ACOUSTIC FOAM             |                 |
|                                                                       |     | 14   | 11405000500    | 2    | LOUVER/BAFFLE ASSY                    |                 |
|                                                                       |     | 15   | 114010551XX-4  | 1    | ENCLOSURE ASSY, SL2 ALUM              | ++              |
|                                                                       |     | 16   | 114040106XX    | 2    | SUPPORT, FOAM SL2                     | ++              |
|                                                                       |     | 17   | 114040107XX    | 2    | SUPPORT, FOAM SL2                     | ++              |
|                                                                       |     | 18   | 114040108XX    | 2    | SUPPORT, FOAM SL2                     | ++              |
|                                                                       |     | 19   | 114040109XX    | 6    | SUPPORT, FOAM SL2                     | ++              |
|                                                                       |     | 20   | 114040110XX    | 2    | SUPPORT, FOAM SL2                     | ++              |
|                                                                       |     | 21   | 114040111XX    | 2    | SUPPORT, FOAM SL2                     | ++              |
|                                                                       |     | 22   | 114040112XX    | 2    | SUPPORT, FOAM SL2                     | ++              |
|                                                                       |     | 23   | 114040113XX    | 6    | SUPPORT, FOAM SL2                     | ++              |
|                                                                       |     | 24   | 114040114XX    | 3    | SUPPORT, FOAM SL2                     | ++              |
|                                                                       |     | 25   | 114050013XX    | 42   | PLATE, HINGE MOUNTING                 | ++              |
|                                                                       |     | 26   | 114060027XX    | 5    | DOOR ASSY, SGL                        | ++              |
|                                                                       |     | 27   | 114060030XX    | 2    | DOOR ASSY, DBL                        | ++              |
|                                                                       |     | 28   | GM22424        | 4    | GASKET, EXHAUST SILENCER              |                 |
|                                                                       |     | 30   | M125A-20-80    | 48   | WASHER, PLAIN                         |                 |
|                                                                       |     | 31   | M933-06010-60  | 14   | SCREW, HEX CAP                        |                 |
|                                                                       |     | 32   | M933-20055-60  | 48   | SCREW, HEX CAP                        |                 |
|                                                                       |     | 34   | M965A-05016-SS | 168  | SCREW, FLAT HEAD MACHINE              |                 |
|                                                                       |     | 35   | SA10615        | 2    | CAP, RAIN (12.00")                    |                 |
|                                                                       |     | 36   | SA11939        | 6    | SCREW, HEX HD, DRILL, 1/4-14 X 7/8"   |                 |
|                                                                       |     | 39   | X-22-13        | 6    | WASHER, LOCK                          |                 |
|                                                                       |     | 40   | X-722-6        | 4    | CLAMP, MUFFLER, 6.12 IN.              |                 |
|                                                                       |     | 42   | X-6351-7       | 168  | NUT, FLANGE SERRATED LOCK, M5-0.8     |                 |
|                                                                       |     | 43   | GM101625-2     | 1.00 | ASSEMBLY, DECAL (BLACK)               |                 |
|                                                                       |     | 44   | M6921-08020-60 | 8    | SCREW, HEX FLANGE M8 X 20             |                 |
|                                                                       |     | 45   | GM79666        | 12   | HINGE ASSY, LIFT-OFF RH               |                 |
|                                                                       |     | 46   | 114040115XX    | 1    | SUPPORT, FOAM SL2                     | ++              |
|                                                                       |     | 47   | 114040116XX    | 4    | SUPPORT, FOAM SL2                     | ++              |
|                                                                       |     | 48   | 114040158XX    | 2    | SUPPORT, FOAM SL2                     | ++              |
|                                                                       |     | 49   | 114040159XX    | 2    | SUPPORT, FOAM SL2                     | ++              |
|                                                                       |     | 50   | GM79667        | 9    | HINGE ASSY, LIFT-OFF LH               |                 |
|                                                                       |     | 51   | M933-10030-60  | 24   | SCREW, HEX CAP                        |                 |
|                                                                       |     | 52   | X-781-15       | 96   | RIVET, POP, .187 IN.                  |                 |
| THIS IS AN AUTOMATED TABLE. ALL UPDATES MUST BE MADE IN THE ASSEMBLY. |     |      |                |      |                                       |                 |

1 SOUND LEVEL 2 ALUMINUM ENCLOSURE KA7  
5 SCALE: N.T.S. TABLE


NOTE: LATEST REHLKO DRAWING EDITION INCLUDED IN THIS APPROVAL:

DRAWING: 114010204XX  
REVISION (IF APPLICABLE) & DATE: REV "J", 04/23/25

SEE REHLKO DRAWING SEPARATELY. IMAGES INCLUDED AS SHOWN. FOLLOW THE LIMITATIONS, CONDITIONS, AND SPECIFICATIONS HEREIN.

COLBY BENNARD, PE  
PE#95197 CA# 9885

AUGUST 16, 2026

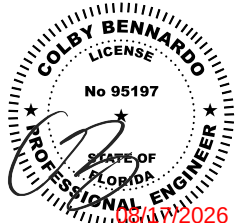

FL

FL 28906.4

ENGINEERING  
EXPRESS®

POSTAL ADDRESS:  
2234 NORTH FEDERAL HWY # 7664  
BOCA RATON, FL 33431  
ENGINEERINGEXPRESS.COM

DISCOVERY ENERGY, LLC

200 TWIN OAKS ROAD  
KOHLER, WI 53044  
(920) 457 4441

KD1250A-1750 SOUND LEVEL 2 ALUMINUM ENCLOSURE  
FLORIDA BUILDING CODE NINTH EDITION (2026)  
FLORIDA STATEWIDE APPROVAL (FSA FL#28906.4)

| REMARKS                    | DRWN  | CHKD | DATE     |
|----------------------------|-------|------|----------|
| PREV. SUBMITTAL (20-28107) | EWR   | RWN  | 02/15/21 |
| PREV. SUBMITTAL (23-68384) | EPR   | RWN  | 10/23/23 |
| CHANGE COMPANY ADDRESS     | MARH  | EPR  | 06/21/23 |
| 2026 FBC UPDATE            | BVIER | EPR  | 08/13/26 |

COPYRIGHT ENGINEERING EXPRESS®

26-101795

SCALE: NTS UNLESS NOTED

5

OF 14

2 SOUND LEVEL 2 ALUMINUM ENCLOSURE KA8  
5 SCALE: N.T.S. TABLE

KD1250A-1750  
SOUND LEVEL 2 ALUMINUM ENCLOSURE:  
ENCLOSURE ASSEMBLY DRAWINGS & PARTS

| MODULE NO.                                                            | REV | ITEM | PART NO        | QTY  | DESCRIPTION                           | COLOR DEPENDENT |
|-----------------------------------------------------------------------|-----|------|----------------|------|---------------------------------------|-----------------|
| 114010204XX-KA9                                                       | A   |      |                |      | ENCLOSURE, SL2, ALUMINUM, 50HZ        | +               |
|                                                                       |     | 1    | 10901001308    | 2    | SILENCER, 6IN DUAL INLET, 10IN OUTLET |                 |
|                                                                       |     | 2    | 10901001408    | 2    | SILENCER, 10IN INLET, 12IN OUTLET     |                 |
|                                                                       |     | 3    | 10901001608    | 2    | PIPE, EXHAUST CONNECTOR ASSY          |                 |
|                                                                       |     | 4    | 10901006908    | 1    | TUBE, EXHAUST                         |                 |
|                                                                       |     | 5    | 10901007008    | 1    | TUBE, EXHAUST                         |                 |
|                                                                       |     | 6    | 10901007108    | 1    | TUBE, EXHAUST                         |                 |
|                                                                       |     | 7    | 10901007208    | 1    | TUBE, EXHAUST                         |                 |
|                                                                       |     | 8    | 10901007901    | 1    | FLEX, INSULATION WRAP                 |                 |
|                                                                       |     | 9    | 10901008001    | 1    | FLEX, INSULATION WRAP                 |                 |
|                                                                       |     | 10   | 10901008101    | 1    | FLEX, INSULATION WRAP                 |                 |
|                                                                       |     | 11   | 10901008201    | 1    | FLEX, INSULATION WRAP                 |                 |
|                                                                       |     | 12   | 11402003501-73 | 2    | INSULATION, ACOUSTIC FOAM             |                 |
|                                                                       |     | 13   | 11402003501-74 | 5    | INSULATION, ACOUSTIC FOAM             |                 |
|                                                                       |     | 14   | 11405000500    | 2    | LOUVER/BAFFLE ASSY                    |                 |
|                                                                       |     | 15   | 114010205XX-5  | 1    | ENCLOSURE ASSY, SL2, 50hz             | ++              |
|                                                                       |     | 16   | 114040106XX    | 2    | SUPPORT, FOAM SL2                     | ++              |
|                                                                       |     | 17   | 114040107XX    | 2    | SUPPORT, FOAM SL2                     | ++              |
|                                                                       |     | 18   | 114040108XX    | 2    | SUPPORT, FOAM SL2                     | ++              |
|                                                                       |     | 19   | 114040109XX    | 6    | SUPPORT, FOAM SL2                     | ++              |
|                                                                       |     | 20   | 114040110XX    | 2    | SUPPORT, FOAM SL2                     | ++              |
|                                                                       |     | 21   | 114040112XX    | 2    | SUPPORT, FOAM SL2                     | ++              |
|                                                                       |     | 22   | 114040113XX    | 6    | SUPPORT, FOAM SL2                     | ++              |
|                                                                       |     | 23   | GM101625-2     | 1.00 | ASSEMBLY, DECAL (BLACK)               |                 |
|                                                                       |     | 24   | GM79666        | 12   | HINGE ASSY, LIFT-OFF RH               |                 |
|                                                                       |     | 25   | 114050013XX    | 42   | PLATE, HINGE MOUNTING                 | ++              |
|                                                                       |     | 26   | 114060027XX    | 5    | DOOR ASSY, SGL                        | ++              |
|                                                                       |     | 27   | 114060030XX    | 2    | DOOR ASSY, DBL                        | ++              |
|                                                                       |     | 28   | GM22424        | 4    | GASKET, EXHAUST SILENCER              |                 |
|                                                                       |     | 30   | M125A-20-80    | 48   | WASHER, PLAIN                         |                 |
|                                                                       |     | 31   | M933-06010-60  | 14   | SCREW, HEX CAP                        |                 |
|                                                                       |     | 32   | M933-20055-60  | 48   | SCREW, HEX CAP                        |                 |
|                                                                       |     | 33   | M934-20-80     | 48   | NUT, HEX                              |                 |
|                                                                       |     | 34   | M965A-05016-SS | 168  | SCREW, FLAT HEAD MACHINE              |                 |
|                                                                       |     | 35   | SA10615        | 2    | CAP, RAIN (12.00")                    |                 |
|                                                                       |     | 36   | SA11939        | 6    | SCREW, HEX HD, DRILL, 1/4-14 X 7/8"   |                 |
|                                                                       |     | 39   | X-22-13        | 6    | WASHER, LOCK                          |                 |
|                                                                       |     | 40   | X-722-6        | 4    | CLAMP, MUFFLER, 6.12 IN.              |                 |
|                                                                       |     | 41   | X-781-9        | 88   | RIVET, POP, .187 IN.                  |                 |
|                                                                       |     | 42   | X-6351-7       | 168  | NUT, FLANGE SERRATED LOCK, M5-0.8     |                 |
|                                                                       |     | 43   | GM79667        | 9    | HINGE ASSY, LIFT-OFF LH               |                 |
|                                                                       |     | 44   | M6921-08020-60 | 8    | SCREW, HEX FLANGE M8 X 20             |                 |
|                                                                       |     | 45   | M933-10030-60  | 24   | SCREW, HEX CAP                        |                 |
|                                                                       |     | 46   | 114040115XX    | 1    | SUPPORT, FOAM SL2                     | ++              |
|                                                                       |     | 47   | 114040116XX    | 4    | SUPPORT, FOAM SL2                     | ++              |
|                                                                       |     | 48   | 114040158XX    | 2    | SUPPORT, FOAM SL2                     | ++              |
|                                                                       |     | 49   | 114040159XX    | 2    | SUPPORT, FOAM SL2                     | ++              |
|                                                                       |     | 50   | 114040188XX    | 2    | SUPPORT, FOAM, SL2                    | ++              |
|                                                                       |     | 51   | 114040189XX    | 3    | SUPPORT, FOAM                         | ++              |
| THIS IS AN AUTOMATED TABLE. ALL UPDATES MUST BE MADE IN THE ASSEMBLY. |     |      |                |      |                                       |                 |


NOTE: LATEST REHLKO DRAWING EDITION INCLUDED IN THIS APPROVAL:

DRAWING: 114010204XX  
REVISION (IF APPLICABLE) & DATE: REV "J", 04/23/25

SEE REHLKO DRAWING SEPARATELY. IMAGES INCLUDED AS SHOWN. FOLLOW THE LIMITATIONS, CONDITIONS, AND SPECIFICATIONS HEREIN.

COLBY BENNARD, PE  
PE#95197 CA# 9885

AUGUST 16, 2026

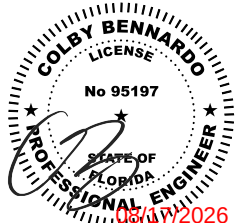

FL

FL 28906.4

ENGINEERING  
EXPRESS®

POSTAL ADDRESS:  
2234 NORTH FEDERAL HWY # 7664  
BOCA RATON, FL 33431  
ENGINEERINGEXPRESS.COM

DISCOVERY ENERGY, LLC

200 TWIN OAKS ROAD  
KOHLER, WI 53044  
(920) 457 4441

KD1250A-1750 SOUND LEVEL 2 ALUMINUM ENCLOSURE  
FLORIDA BUILDING CODE NINTH EDITION (2026)  
FLORIDA STATEWIDE APPROVAL (FSA FL#28906.4)

| REMARKS                    | DRWN  | CHKD | DATE     |
|----------------------------|-------|------|----------|
| PREV. SUBMITTAL (20-28107) | EWR   | RWN  | 02/15/21 |
| PREV. SUBMITTAL (23-68384) | EPR   | RWN  | 10/23/23 |
| CHANGE COMPANY ADDRESS     | MARH  | EPR  | 06/21/23 |
| 2026 FBC UPDATE            | BVIER | EPR  | 08/13/26 |

COPYRIGHT ENGINEERING EXPRESS®

26-101795

SCALE: NTS UNLESS NOTED

6

OF  
14

1  
6

SOUND LEVEL 2 ALUMINUM ENCLOSURE KA9

SCALE: N.T.S

TABLE

2  
6

SOUND LEVEL 2 ALUMINUM ENCLOSURE KA10

SCALE: N.T.S

TABLE

KD1250A-1750  
SOUND LEVEL 2 ALUMINUM ENCLOSURE:  
ENCLOSURE RETROFITS


NOTE: LATEST REHLKO DRAWING EDITION INCLUDED IN THIS APPROVAL:

DRAWING: 114120130XX  
REVISION (IF APPLICABLE) & DATE: REV "B", 05/10/25

SEE REHLKO DRAWING SEPARATELY. IMAGES INCLUDED AS SHOWN.  
FOLLOW THE LIMITATIONS, CONDITIONS, AND SPECIFICATIONS HEREIN.

COLBY BENNARD, PE  
PE#95197 CA# 9885

AUGUST 16, 2026


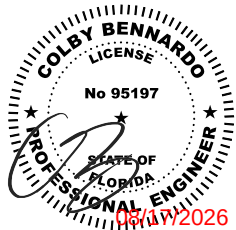


FL

| KIT NO.         | REV | ITEM | PART NO         | QTY | DESCRIPTION                          | COLOR DEPENDENT |
|-----------------|-----|------|-----------------|-----|--------------------------------------|-----------------|
| 114120130XX-KA1 | B   |      |                 |     |                                      |                 |
|                 |     | 1    | 11404012001     | 4   | BRACING, HURRICANE RATED ENCL        | +               |
|                 |     | 2    | 114040246XX     | 4   | FOAM, LOUVER SUPPORT                 | ++              |
|                 |     | 3    | 114040247XX     | 2   | SUPPORT, SGL DOOR                    | ++              |
|                 |     | 4    | 114040248XX     | 2   | SUPPORT, SGL DOOR                    | ++              |
|                 |     | 5    | 114040249XX     | 2   | SUPPORT, DBL DOOR, UPPER             | ++              |
|                 |     | 6    | 114040250XX     | 2   | SUPPORT, DBL DOOR                    | ++              |
|                 |     | 7    | 114040255XX     | 6   | SUPPORT, LOUVER FIN                  | ++              |
|                 |     | 8    | 114040497XX     | 4   | SUPPORT, LOUVER FIN                  | ++              |
|                 |     | 9    | 114040506XX     | 2   | SPACER, HURRICANE RATED ENC          |                 |
|                 |     | 10   | 114040507XX     | 12  | SPACER, HURRICANE RATED ENC          |                 |
|                 |     | 11   | 114040510XX     | 12  | SUPPORT, ROOF                        |                 |
|                 |     | 12   | 114040565XX     | 24  | GUSSET, DOOR                         |                 |
|                 |     | 13   | GM106341        | 2   | DECAL, HURRICANE RATED ENCLOSURE     |                 |
|                 |     | 14   | GM106712        | 2   | DECAL, BRACKET INSTRUCTION           |                 |
|                 |     | 15   | GM11040-4       | 20  | INSERT, THREADED M8-1.25             |                 |
|                 |     | 16   | M6921-08030-60  | 70  | SCREW, HEX FLANGE (M8-1.25 X 30MM)   |                 |
|                 |     | 17   | M6921-08035-SS  | 12  | SCREW, HEX FLANGE M8                 |                 |
|                 |     | 18   | M6923-08-80     | 104 | NUT, HEX 8MM                         |                 |
|                 |     | 19   | M7985A-05030-20 | 16  | SCREW, PAN HEAD MACHINE              |                 |
|                 |     | 20   | M933-12035-60   | 4   | SCREW, HEX CAP                       |                 |
|                 |     | 21   | SA11939         | 40  | SCREW, HEX HD, DRILL, 1/4-14 X 7/8"  |                 |
|                 |     | 22   | SA33851         | 40  | WASHER, RUBBER BONDED                |                 |
|                 |     | 23   | X-25-38         | 46  | WASHER, PLAIN, .406 ID X 1.25 IN. OD |                 |
|                 |     | 24   | X-25-45         | 94  | WASHER, PLAIN, .203 ID X .75 IN. OD  |                 |
|                 |     | 25   | X-400-207       | 28  | SPACER, .344 ID X .625 OD X .5 IN.   |                 |
|                 |     | 26   | X-781-23        | 190 | RIVET, POP, .187 IN.                 |                 |
|                 |     | 27   | X-6351-7        | 16  | NUT, FLANGE SERRATED LOCK, M5-0.8    |                 |

THIS IS AN AUTOMATED TABLE. ALL UPDATES MUST BE MADE IN THE ASSEMBLY.


COMPONENT LOCATIONS TYPICAL  
BOTH SIDES OF ENCLOSURE  
LEFT SIDE SHOWN

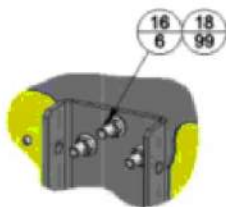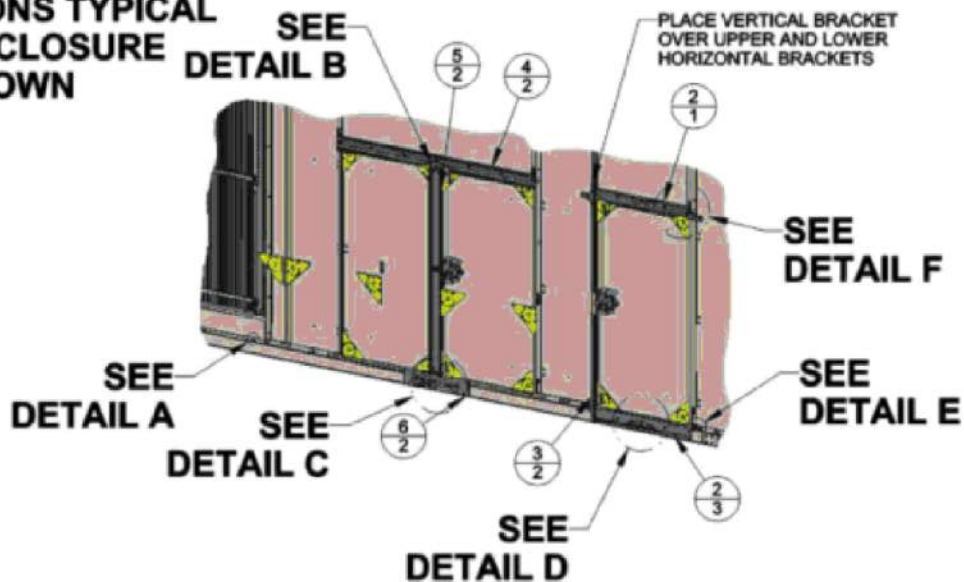

DETAIL B  
DBL DOOR CENTER  
SUPPORT  
SCALE 0.20

NOTE: DO NOT INSTALL  
THREADED INSERTS IN  
PANELS FOR CONNECTION  
BETWEEN ENCLOSURE  
AND FRAME

USE EXISTING  
MOUNTING BOLT

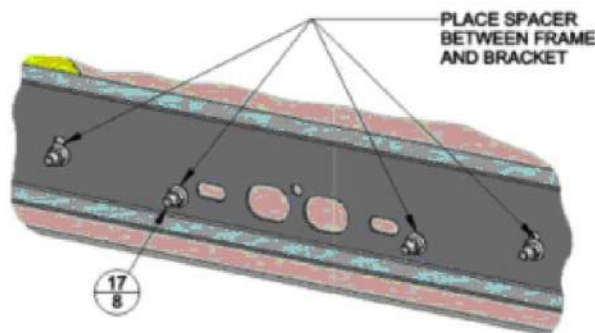

DETAIL D  
LOWER SGL DOOR  
SCALE 0.20


NOTE:  
FOR PROPER ASSEMBLY METHOD OF HARDWARE, USE G-585 AS A GUIDELINE

+ ASSEMBLIES DENOTED WITH A + ARE COLOR DEPENDENT.  
REFER TO THE ASSEMBLY SUFFIX IN SAP FOR THE COLOR CODE PER G-702.

++ REFER TO ASSEMBLY BILL OF MATERIAL IN SAP FOR PAINT COLOR  
CODE SUFFIX FOR ALL PARTS WITH THE ++ DESIGNATION PER G-702.

| REV | DATE      | ON COMPOSITE DWGS, SEE PART NO. FOR REVISION LEVEL<br>D INDICATES PART NUMBERS AFFECTED BY LATEST<br>DRAWING REVISION   | BY  | THIS ASSEMBLY OR PART MUST COMPLY WITH PEP-RML-001.<br>REFERENCE CAD MODEL FOR UNSPECIFIED DIMENSIONS.                                                         | DO NOT SCALE.   |
|-----|-----------|---|-----|---|---|
| -   | 1-23-19   | NEW DRAWING [CT191794]   | ZJS |   |   |
| A   | 23MAR2020 | (A-2) SQUARE NOTE ADDED: "PEP-RML-001"<br>NOTE ADDED: (C-8) X-6351-7 (16) WAS<br>GM11040-6 (16); SEE SHEET 4 [CT202610]   | SSS |   |   |
| B   | 10MAY2025 | (D,C-8,7,6) 114040497XX (4) WAS 114040119XX (4);<br>114040506XX (2) WAS 114040251XX (2); 114040565XX (28)<br>WAS SA32977 (28); 114040510XX (12) WAS 114040259XX (12);<br>114040507XX (12) WAS 114040252XX (12); SEE SHEET 4 | ASP |   |   |
|     |           |   |     | UNLESS OTHERWISE SPECIFIED:<br>ALL DIMENSIONS IN MILLIMETERS<br>GENERAL TOLERANCES:<br>X.XX ± 0.25<br>X.X ± 1.0<br>X ± 1.5<br>ANGLES ± 30°<br>BEND ANGLES ± 1° | MAJOR CRITICAL<br>CHARACTERISTICS COMPLY<br>WITH KPS-80022<br>SCALE: 0.02<br>SHEET SIZE: B<br>SHEET: 1 OF 6<br>TITLE:<br>BRACING, HURRICANE<br>RATED ENCL<br>DWG NO.: 114120130XX |
|     |           |   |     | DRAWN: ZJS<br>APPROVED: SEE PLM<br>SYSTEM   | DATE: 1-23-19   |


THIS DRAWING IN DESIGN AND DETAIL IS DISCOVERY ENERGY, LLC PROPERTY AND MUST NOT BE USED EXCEPT IN CONNECTION WITH DISCOVERY ENERGY, LLC WORK. ALL RIGHTS OF DESIGN OR INVENTION ARE RESERVED.

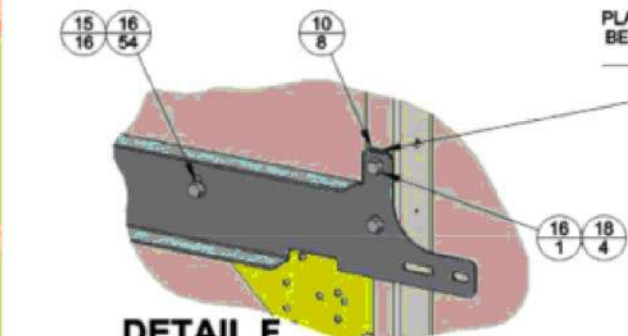

DETAIL F  
SGL & DBL DOOR  
UPPER HORIZONTAL  
BRACKET MOUNTING  
SCALE 0.15


SPACER  
PLATE

DETAIL E  
LOWER SGL DOOR  
SIDE MOUNTING  
SCALE 0.20

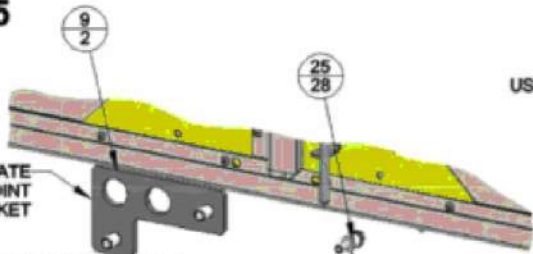

BRACKET HIDDEN FOR  
ADDITIONAL DETAIL  
REF DETAIL C

DETAIL C  
LOWER DBL DOOR  
SCALE 0.15

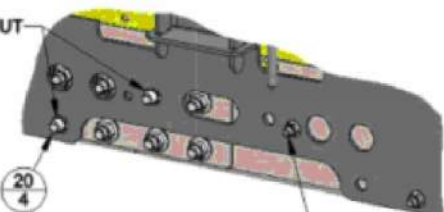

KD800-1000  
KPS / MOSEL ENCLOSURE

FL 28906.4

ENGINEERING  
EXPRESS

POSTAL ADDRESS:  
2234 NORTH FEDERAL HWY # 7664  
BOCA RATON, FL 33431  
ENGINEERINGEXPRESS.COM

DISCOVERY ENERGY, LLC

200 TWIN OAKS ROAD  
KOHLER, WI 53044  
(920) 457 4441

KD1250A-1750 SOUND LEVEL 2 ALUMINUM ENCLOSURE  
FLORIDA BUILDING CODE NINTH EDITION (2026)  
FLORIDA STATEWIDE APPROVAL (FSA FL #28906.4)

| REMARKS                    | DRWN  | CHKD | DATE     |
|----------------------------|-------|------|----------|
| PREV. SUBMITTAL (20-28107) | EWR   | RWN  | 02/15/21 |
| PREV. SUBMITTAL (23-68384) | EPR   | RWN  | 10/23/23 |
| CHANGE COMPANY ADDRESS     | MARH  | EPR  | 06/21/23 |
| 2026 FBC UPDATE            | BVIER | EPR  | 08/13/26 |

COPYRIGHT ENGINEERING EXPRESS

26-101795

SCALE: NTS UNLESS NOTED

7

14

KD1250A-1750  
SOUND LEVEL 2 ALUMINUM ENCLOSURE:  
ENCLOSURE RETROFITS


NOTE: LATEST REHLKO DRAWING EDITION INCLUDED IN THIS APPROVAL:

DRAWING: 114120130XX  
REVISION (IF APPLICABLE) & DATE: REV "B", 05/10/25

SEE REHLKO DRAWING SEPARATELY. IMAGES INCLUDED AS SHOWN.  
FOLLOW THE LIMITATIONS, CONDITIONS, AND SPECIFICATIONS HEREIN.

COLBY BENNARD, PE  
PE#95197 CA# 9885

AUGUST 16, 2026

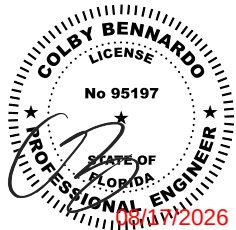

FL

FL 28906.4

ENGINEERING  
EXPRESS

POSTAL ADDRESS:  
2234 NORTH FEDERAL HWY # 7664  
BOCA RATON, FL 33431  
ENGINEERINGEXPRESS.COM

DISCOVERY ENERGY, LLC

200 TWIN OAKS ROAD  
KOHLER, WI 53044  
(920) 457 4441

KD1250A-1750 SOUND LEVEL 2 ALUMINUM ENCLOSURE  
FLORIDA BUILDING CODE NINTH EDITION (2026)  
FLORIDA STATEWIDE APPROVAL (FSA FL#28906.4)

| REMARKS                    | DRWN  | CHKD | DATE     |
|----------------------------|-------|------|----------|
| PREV. SUBMITTAL (20-28107) | EWR   | RWN  | 02/15/21 |
| PREV. SUBMITTAL (23-68384) | EPR   | RWN  | 10/23/23 |
| CHANGE COMPANY ADDRESS     | MARH  | EPR  | 06/21/23 |
| 2026 FBC UPDATE            | BVIER | EPR  | 08/13/26 |

COPYRIGHT ENGINEERING EXPRESS®


26-101795

SCALE: NTS UNLESS NOTED

88


OF 14

SEE  
DETAIL G

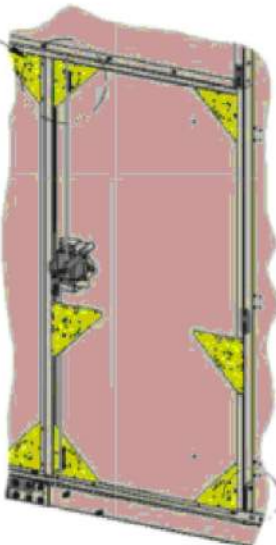


SEE  
DETAIL H

REPLACE STANDARD DOOR  
RIVETS WITH FULL STEEL  
RIVET - ALL LOCATIONS

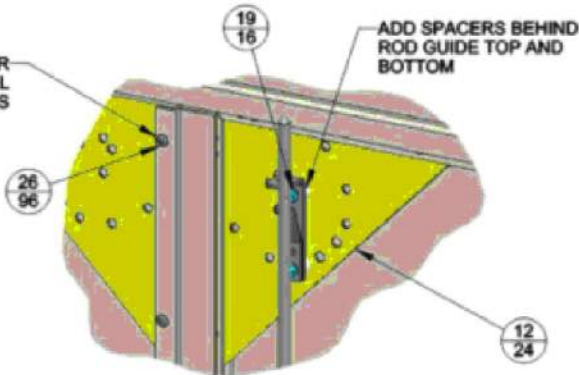

DETAIL G  
TYPICAL  
SGL & DBL DOOR  
SCALE 0.20

PLACE STEEL DOOR GUSSET  
BEHIND EXISTING DOOR GUSSET  
INSTALL INSERTS INTO THE  
STEEL GUSSET FOR ROD GUIDE  
MOUNTING

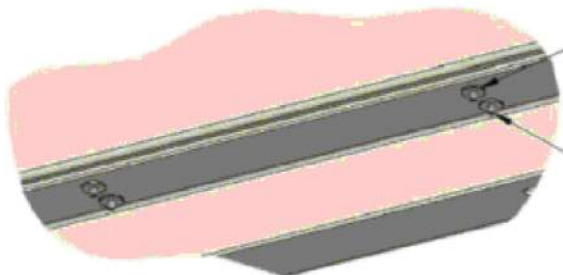

REPLACE ALL THRESHOLD  
RIVETS WITH FULL STEEL  
RIVETS ADD WASHER TO  
BACKSIDE OF ALL RIVETS


DETAIL K  
DOOR THRESHOLD  
SCALE 0.20

SEE  
DETAIL I




SEE  
DETAIL J

REPLACE ALL PANEL  
SUPPORT RIVETS WITH  
FULL STEEL RIVETS ADD  
WASHER TO BACKSIDE OF  
ALL RIVETS

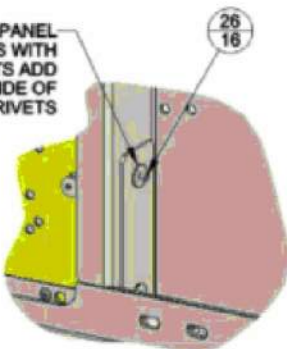



DETAIL H  
PANEL SUPPORTS  
SCALE 0.20

REPLACE ALL INTERNAL DBL  
DOOR RIVETS WITH FULL STEEL  
RIVETS ADD WASHER TO  
BACKSIDE OF ALL RIVETS

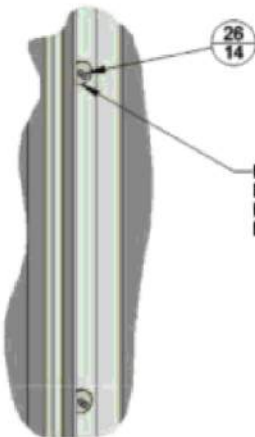

DETAIL J  
DBL DOOR INTERNAL  
SCALE 0.20

SEE  
DETAIL K

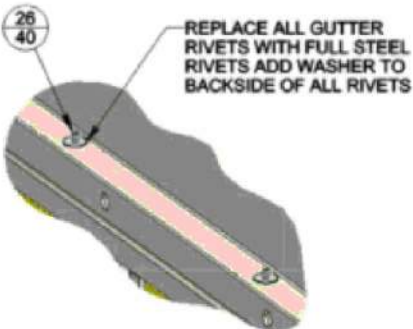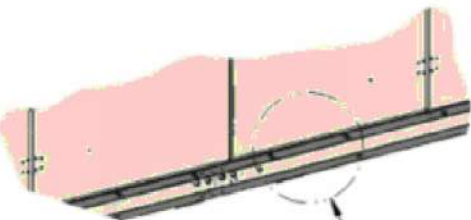

DETAIL I  
GUTTER MOUNTING  
SCALE 0.20

KD800-1000  
KPS / MOSEL ENCLOSURE

| REV | DATE      | ON COMPOSITE DWGS, SEE PART NO. FOR REVISION LEVEL<br>□ INDICATES PART NUMBERS AFFECTED BY LATEST<br>DRAWING REVISION | BY  | DO NOT SCALE.<br>THIS ASSEMBLY OR PART MUST COMPLY WITH PEP-RML-001.<br>REFERENCE CAD MODEL FOR UNSPECIFIED DIMENSIONS.                                          | REHLKO                                     |
|-----|-----------|---|-----|---|--------------------------------------------|
| -   | 1-23-19   | NEW DRAWING [CT191794]                                                                                                | ZJS | UNLESS OTHERWISE SPECIFIED:<br>ALL DIMENSIONS IN MILLIMETERS<br>GENERAL TOLERANCES:<br>X.XX ± 0.25<br>X.X ± 1.0<br>X ± 1.5<br>ANGLES 90° 30'<br>BEND ANGLES ± 1° | THIRD ANGLE PROJECTION                     |
| A   | 23MAR2020 | SEE SHEET 1 & 4 [CT202610]                                                                                            | SSS | MAJOR ○ = 0<br>CRITICAL △ = 0   | CHARACTERISTICS COMPLY<br>WITH KPS-00022   |
| B   | 10MAY2025 | SEE SHEET 1 & 4   | ASP | SCALE: 0.04   | SHEET SIZE: B                              |
|     |           |   |     |   | SHEET: 2 OF 6                              |
|     |           |   |     | DRAWN: ZJS   | DATE: 1-23-19                              |
|     |           |   |     | APPROVED: SEE PLM<br>SYSTEM   | TITLE:<br>BRACING, HURRICANE<br>RATED ENCL |
|     |           |   |     |   | DWG NO.: 114120130XX                       |

THIS DRAWING IN DESIGN AND DETAIL IS DISCOVERY ENERGY, LLC PROPERTY AND MUST NOT BE USED EXCEPT IN CONNECTION WITH DISCOVERY ENERGY, LLC WORK. ALL RIGHTS OF DESIGN OR INVENTION ARE RESERVED.

KD1250A-1750  
SOUND LEVEL 2 ALUMINUM ENCLOSURE:  
ENCLOSURE RETROFITS

**NOTE:** LATEST REHLKO DRAWING EDITION INCLUDED IN THIS APPROVAL:

**DRAWING:** 114120130XX  
**REVISION (IF APPLICABLE) & DATE:** REV "B", 05/10/25


SEE REHLKO DRAWING SEPARATELY. IMAGES INCLUDED AS SHOWN.  
FOLLOW THE LIMITATIONS, CONDITIONS, AND SPECIFICATIONS HEREIN.

COLBY BENNARDO, PE  
PE#95197 CA# 9885

AUGUST 16, 2026

FL

COLBY BENNARDO  
LICENSE  
No 95197  
STATE OF FLORIDA  
PROFESSIONAL ENGINEER  
08/17/2026

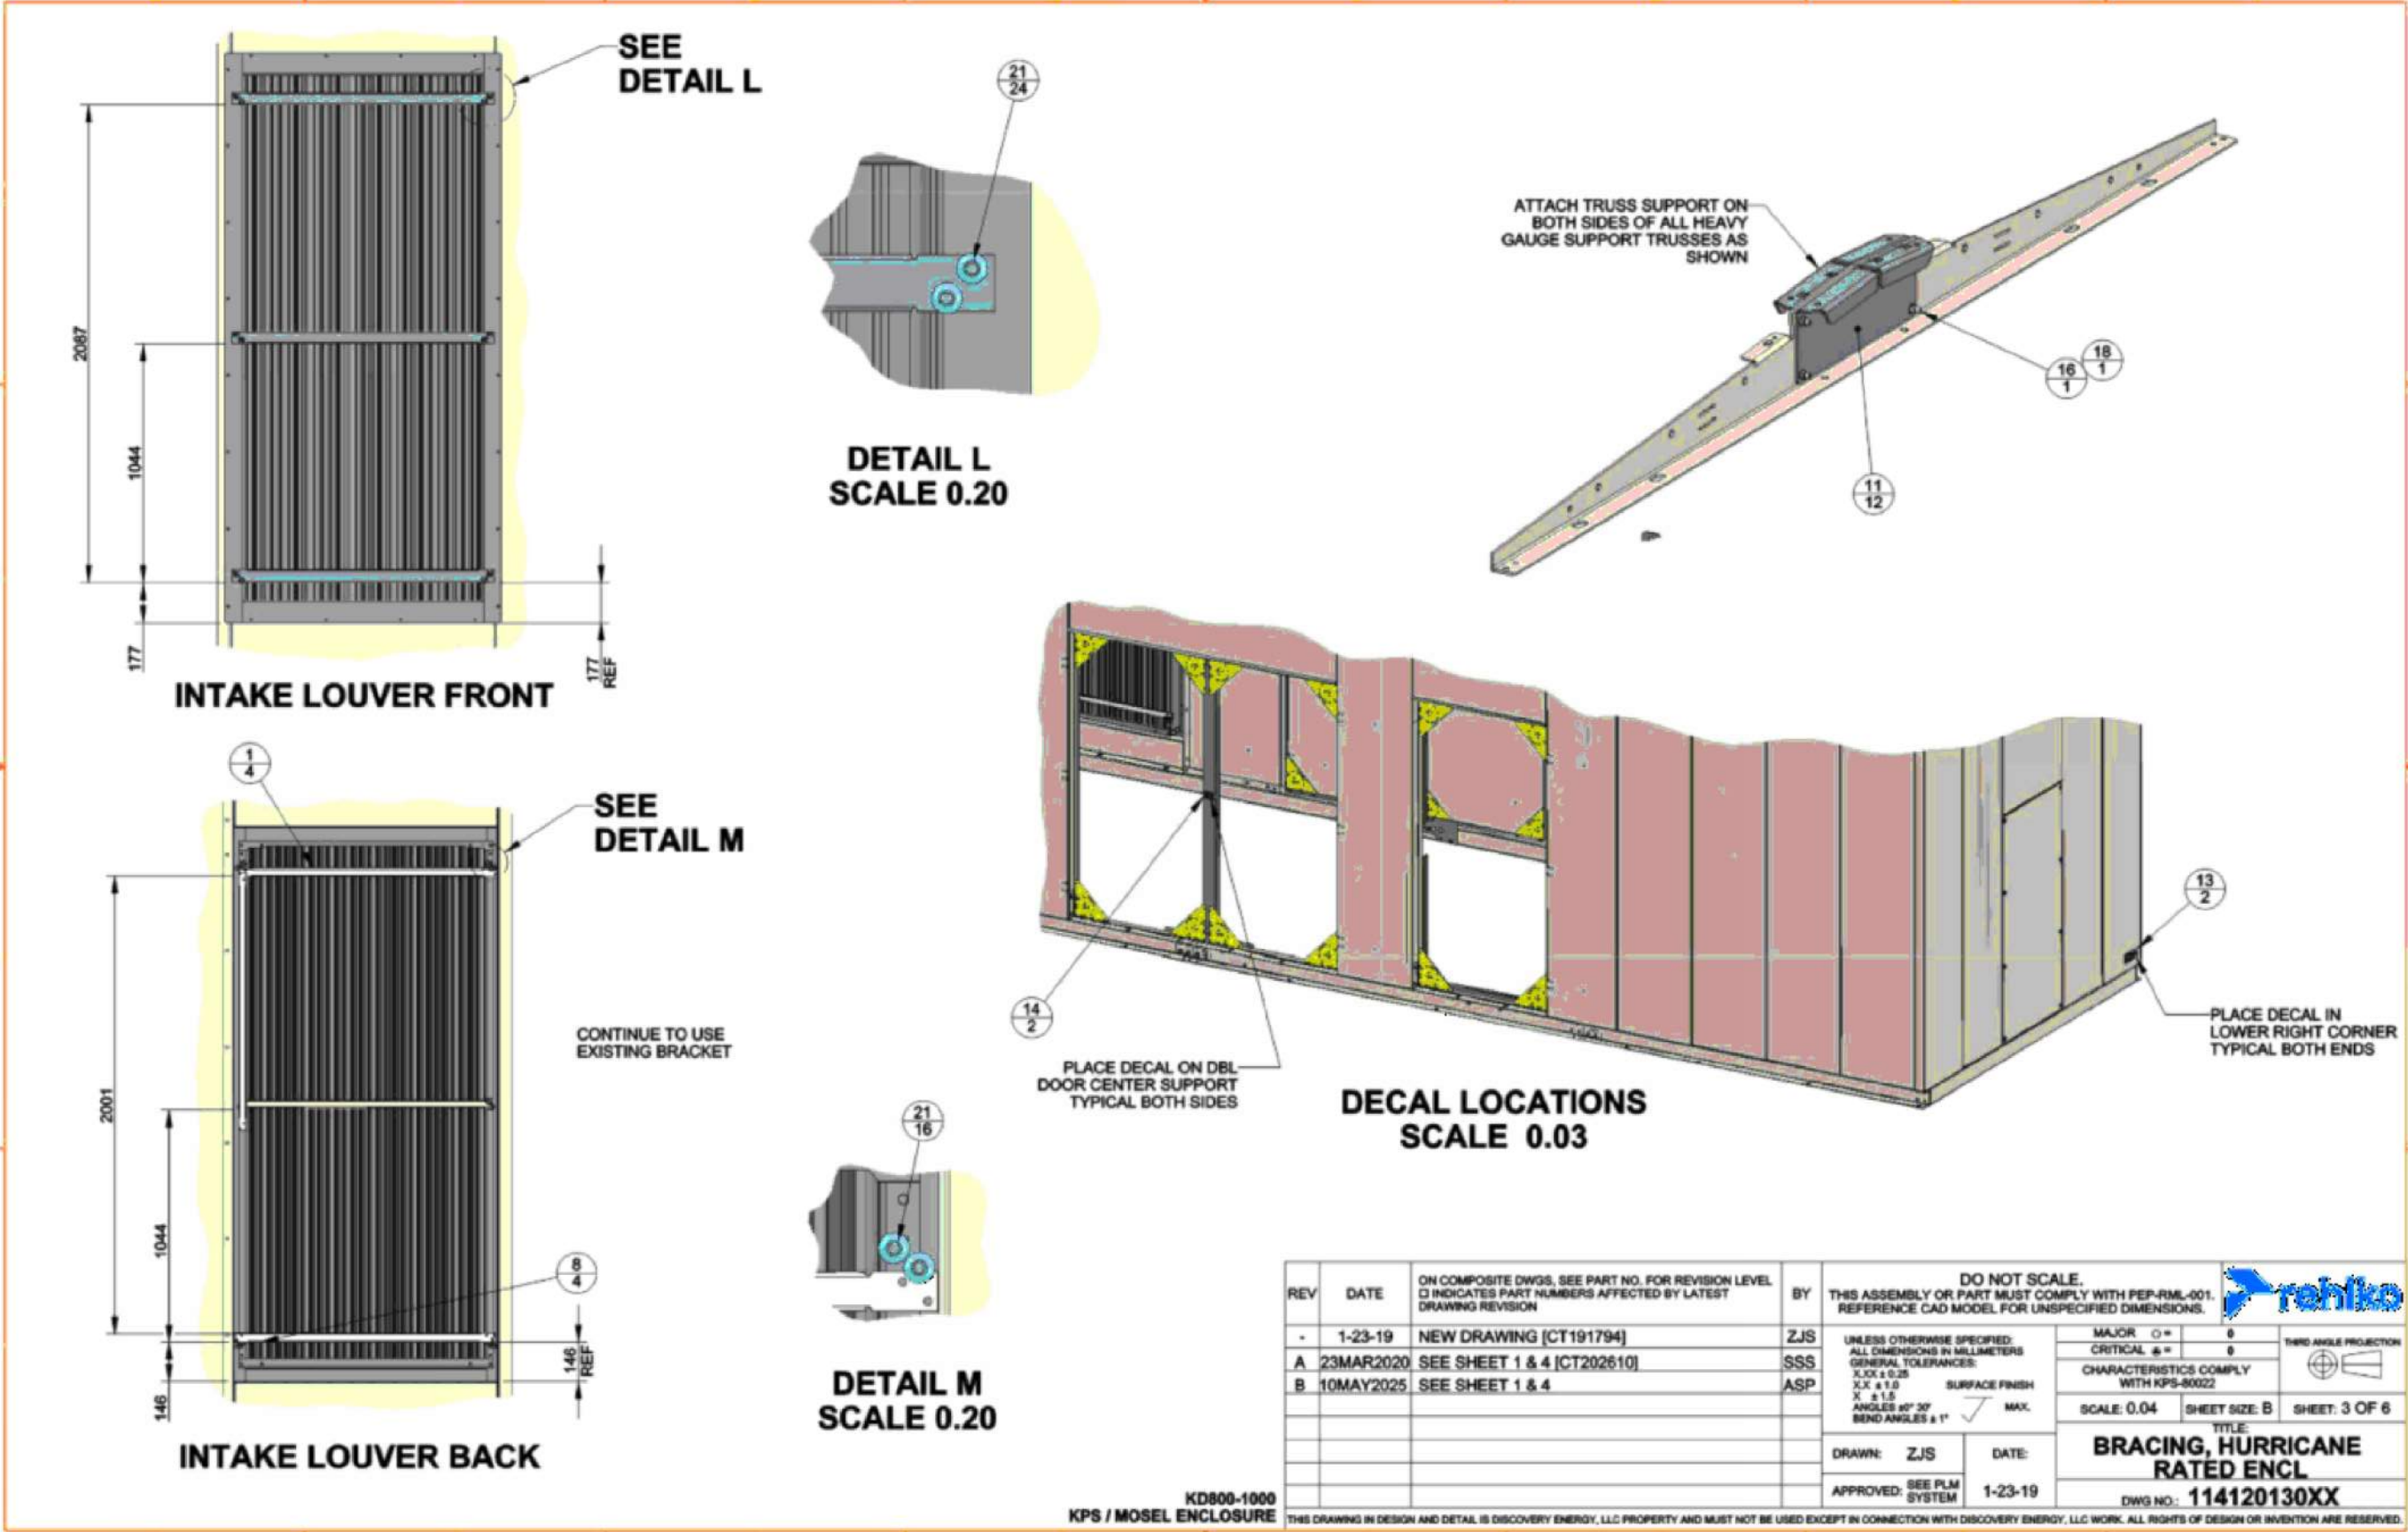

FL 28906.4

DISCOVERY ENERGY, LLC

200 TWIN OAKS ROAD  
KOHLER, WI 53044  
(920) 457 4441

KD1250A-1750 SOUND LEVEL 2 ALUMINUM ENCLOSURE  
FLORIDA BUILDING CODE NINTH EDITION (2026)  
FLORIDA STATEWIDE APPROVAL (FSA FL #28906.4)

| REMARKS                    | DRWN  | CHKD | DATE     |
|----------------------------|-------|------|----------|
| PREV. SUBMITTAL (20-28107) | EWB   | RWN  | 02/15/21 |
| PREV. SUBMITTAL (23-68384) | EPR   | RWN  | 10/23/23 |
| CHANGE COMPANY ADDRESS     | MARH  | EPR  | 06/21/23 |
| 2026 FBC UPDATE            | BVIER | EPR  | 08/13/26 |

26-101795

SCALE: NTS UNLESS NOTED

9 OF 14

KD1250A-1750  
SOUND LEVEL 2 ALUMINUM ENCLOSURE:  
ENCLOSURE VIEWS


NOTE: LATEST REHLKO DRAWING EDITION INCLUDED IN THIS APPROVAL:

DRAWING: ADV-8927  
REVISION (IF APPLICABLE) & DATE: REV "F", 05/02/23

SEE REHLKO DRAWING SEPARATELY. IMAGES INCLUDED AS SHOWN.  
FOLLOW THE LIMITATIONS, CONDITIONS, AND SPECIFICATIONS HEREIN.

COLBY BENNARD, PE  
PE#95197 CA# 9885

AUGUST 16, 2026

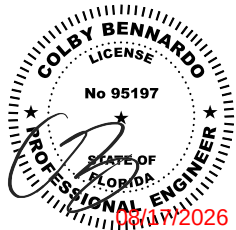

FL

FL 28906.4

DISCOVERY ENERGY, LLC

POSTAL ADDRESS:  
2234 NORTH FEDERAL HWY # 7664  
BOCA RATON, FL 33431  
ENGINEERINGEXPRESS.COM

DISCOVERY ENERGY, LLC

200 TWIN OAKS ROAD  
KOHLER, WI 53044  
(920) 457 4441




KD1250A-1750 SOUND LEVEL 2 ALUMINUM ENCLOSURE  
FLORIDA BUILDING CODE NINTH EDITION (2026)  
FLORIDA STATEWIDE APPROVAL (FSA FL#28906.4)

| REMARKS                    | DRWN  | CHKD | DATE     |
|----------------------------|-------|------|----------|
| PREV. SUBMITTAL (20-28107) | EWR   | RWN  | 02/15/21 |
| PREV. SUBMITTAL (23-68384) | EPR   | RWN  | 10/23/23 |
| CHANGE COMPANY ADDRESS     | MARH  | EPR  | 06/21/23 |
| 2026 FBC UPDATE            | BVIER | EPR  | 08/13/26 |

26-101795

SCALE: NTS UNLESS NOTED

10 OF 14

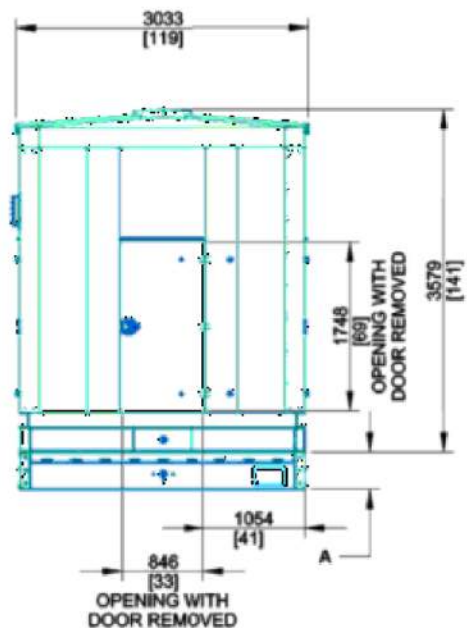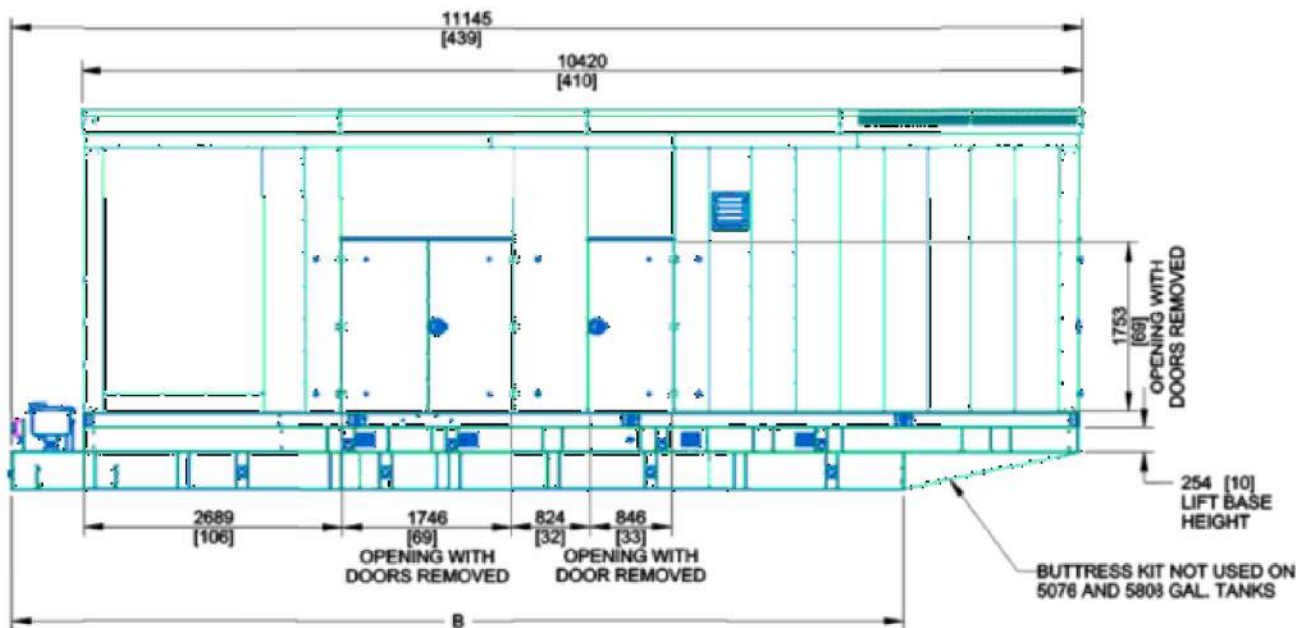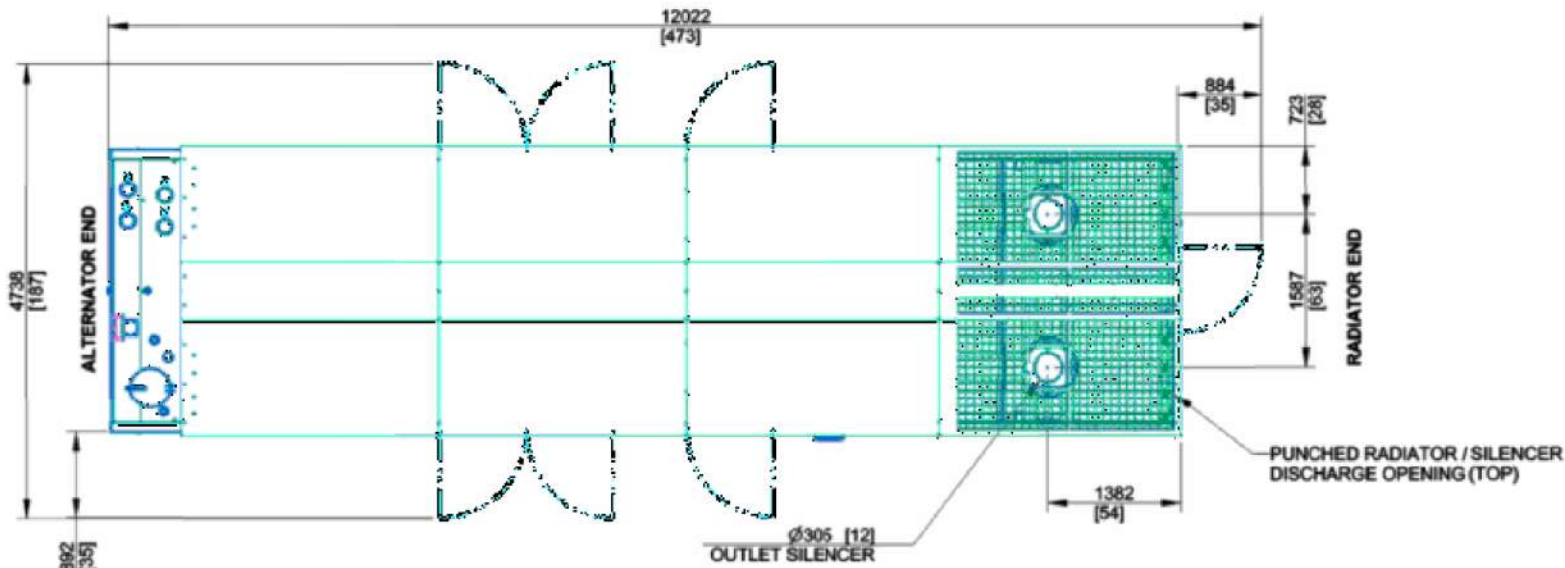

NOTE: DIMENSIONS IN [ ] ARE ENGLISH EQUIVALENTS.  
\*WEIGHT INCLUDES ENCLOSURE AND SILENCER.

ALUM. SL2 ENCLOSURE WEIGHT KG [LBS] 3711 [8181]

| REV | DATE      | ON COMPOSITE DWGS, SEE PART NO. FOR REVISION LEVEL<br>Q INDICATES PART NUMBERS AFFECTED BY LATEST<br>DRAWING REVISION | BY  | THIS ASSEMBLY OR PART MUST COMPLY WITH PEP-RML-001.<br>REFERENCE CAD MODEL FOR UNSPECIFIED DIMENSIONS. |
|-----|-----------|---|-----|---|
| E   | 12-14-17  | SEE SHEET 5 & 7 [CT182350]                                                                                            | RVM |   |
| F   | 02MAY2023 | SEE SHEET 5 [CT227188]                                                                                                | APM |   |

UNLESS OTHERWISE SPECIFIED:  
ALL DIMENSIONS IN MILLIMETERS  
GENERAL TOLERANCES: N/A

MAJOR CRITICAL  
CHARACTERISTICS COMPLY  
WITH KPS-80022

SCALE: 0.02 SHEET SIZE: B SHEET: 3 OF 11

TITLE:  
DIMENSION PRINT KD1250-1750 TANK &  
ENCLOSURE

DWG NO.: ADV-8927

DRAWN: CCL DATE: 9-28-16

APPROVED: SEE PLM SYSTEM

THIS DRAWING IN DESIGN AND DETAIL IS DISCOVERY ENERGY, LLC PROPERTY AND MUST NOT BE USED EXCEPT IN CONNECTION WITH DISCOVERY ENERGY, LLC WORK. ALL RIGHTS OF DESIGN OR INVENTION ARE RESERVED.


TANK & LIFT BASE INFORMATION

| LITERS [GALLONS] | GENSETS     | HEIGHT<br>DIM A MM [INCH] | LENGTH<br>DIM B MM [INCH] | TANK WEIGHT KG [LBS]<br>(NO FUEL) |
|------------------|-------------|---------------------------|---------------------------|-----------------------------------|
| SL2 LIFT BASE    | KD1250-1750 | SEE DIM                   | 10350 [407]               | 1424 [3140]                       |
| 5863 [1549]      | KD1250-1750 | 381 [15]                  | 9261 [365]                | 5210 [11,486]                     |
| 9860 [2605]      | KD1250-1750 | 559 [22]                  | 9261 [365]                | 5692 [12,548]                     |
| 11204 [2960]     | KD1250-1750 | 635 [25]                  | 9261 [365]                | 5857 [12,913]                     |
| 19214 [5076]     | KD1250-1750 | 889 [35]                  | 11113 [437]               | 8161 [17,993]                     |
| 21985 [5808]     | KD1250-1750 | 991 [39]                  | 11113 [437]               | 8568 [18,889]                     |


TANK WEIGHT + LIFT BASE WEIGHT +  
ENCLOSURE WEIGHT + GENERATOR SET  
WEIGHT (REFERENCE FROM GENERATOR  
SET ADV) = TOTAL WEIGHT

KD1250-1750 SL2 ENCLOSURE  
AND LIFTING BASE WITH SUB  
BASE TANK OPTION

KD1250A-1750  
SOUND LEVEL 2 ALUMINUM ENCLOSURE:  
LIFTING BASE ATTACHMENT TO HOST

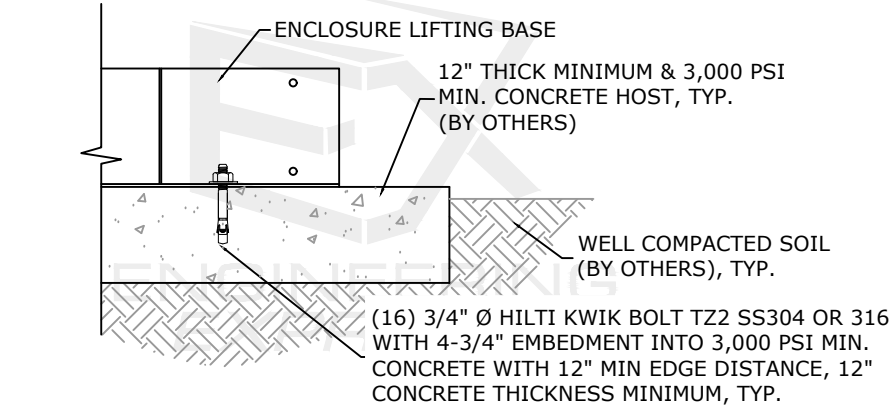

1 LIFTING BASE ATTACHMENT TO HOST  
11 SCALE: N.T.S

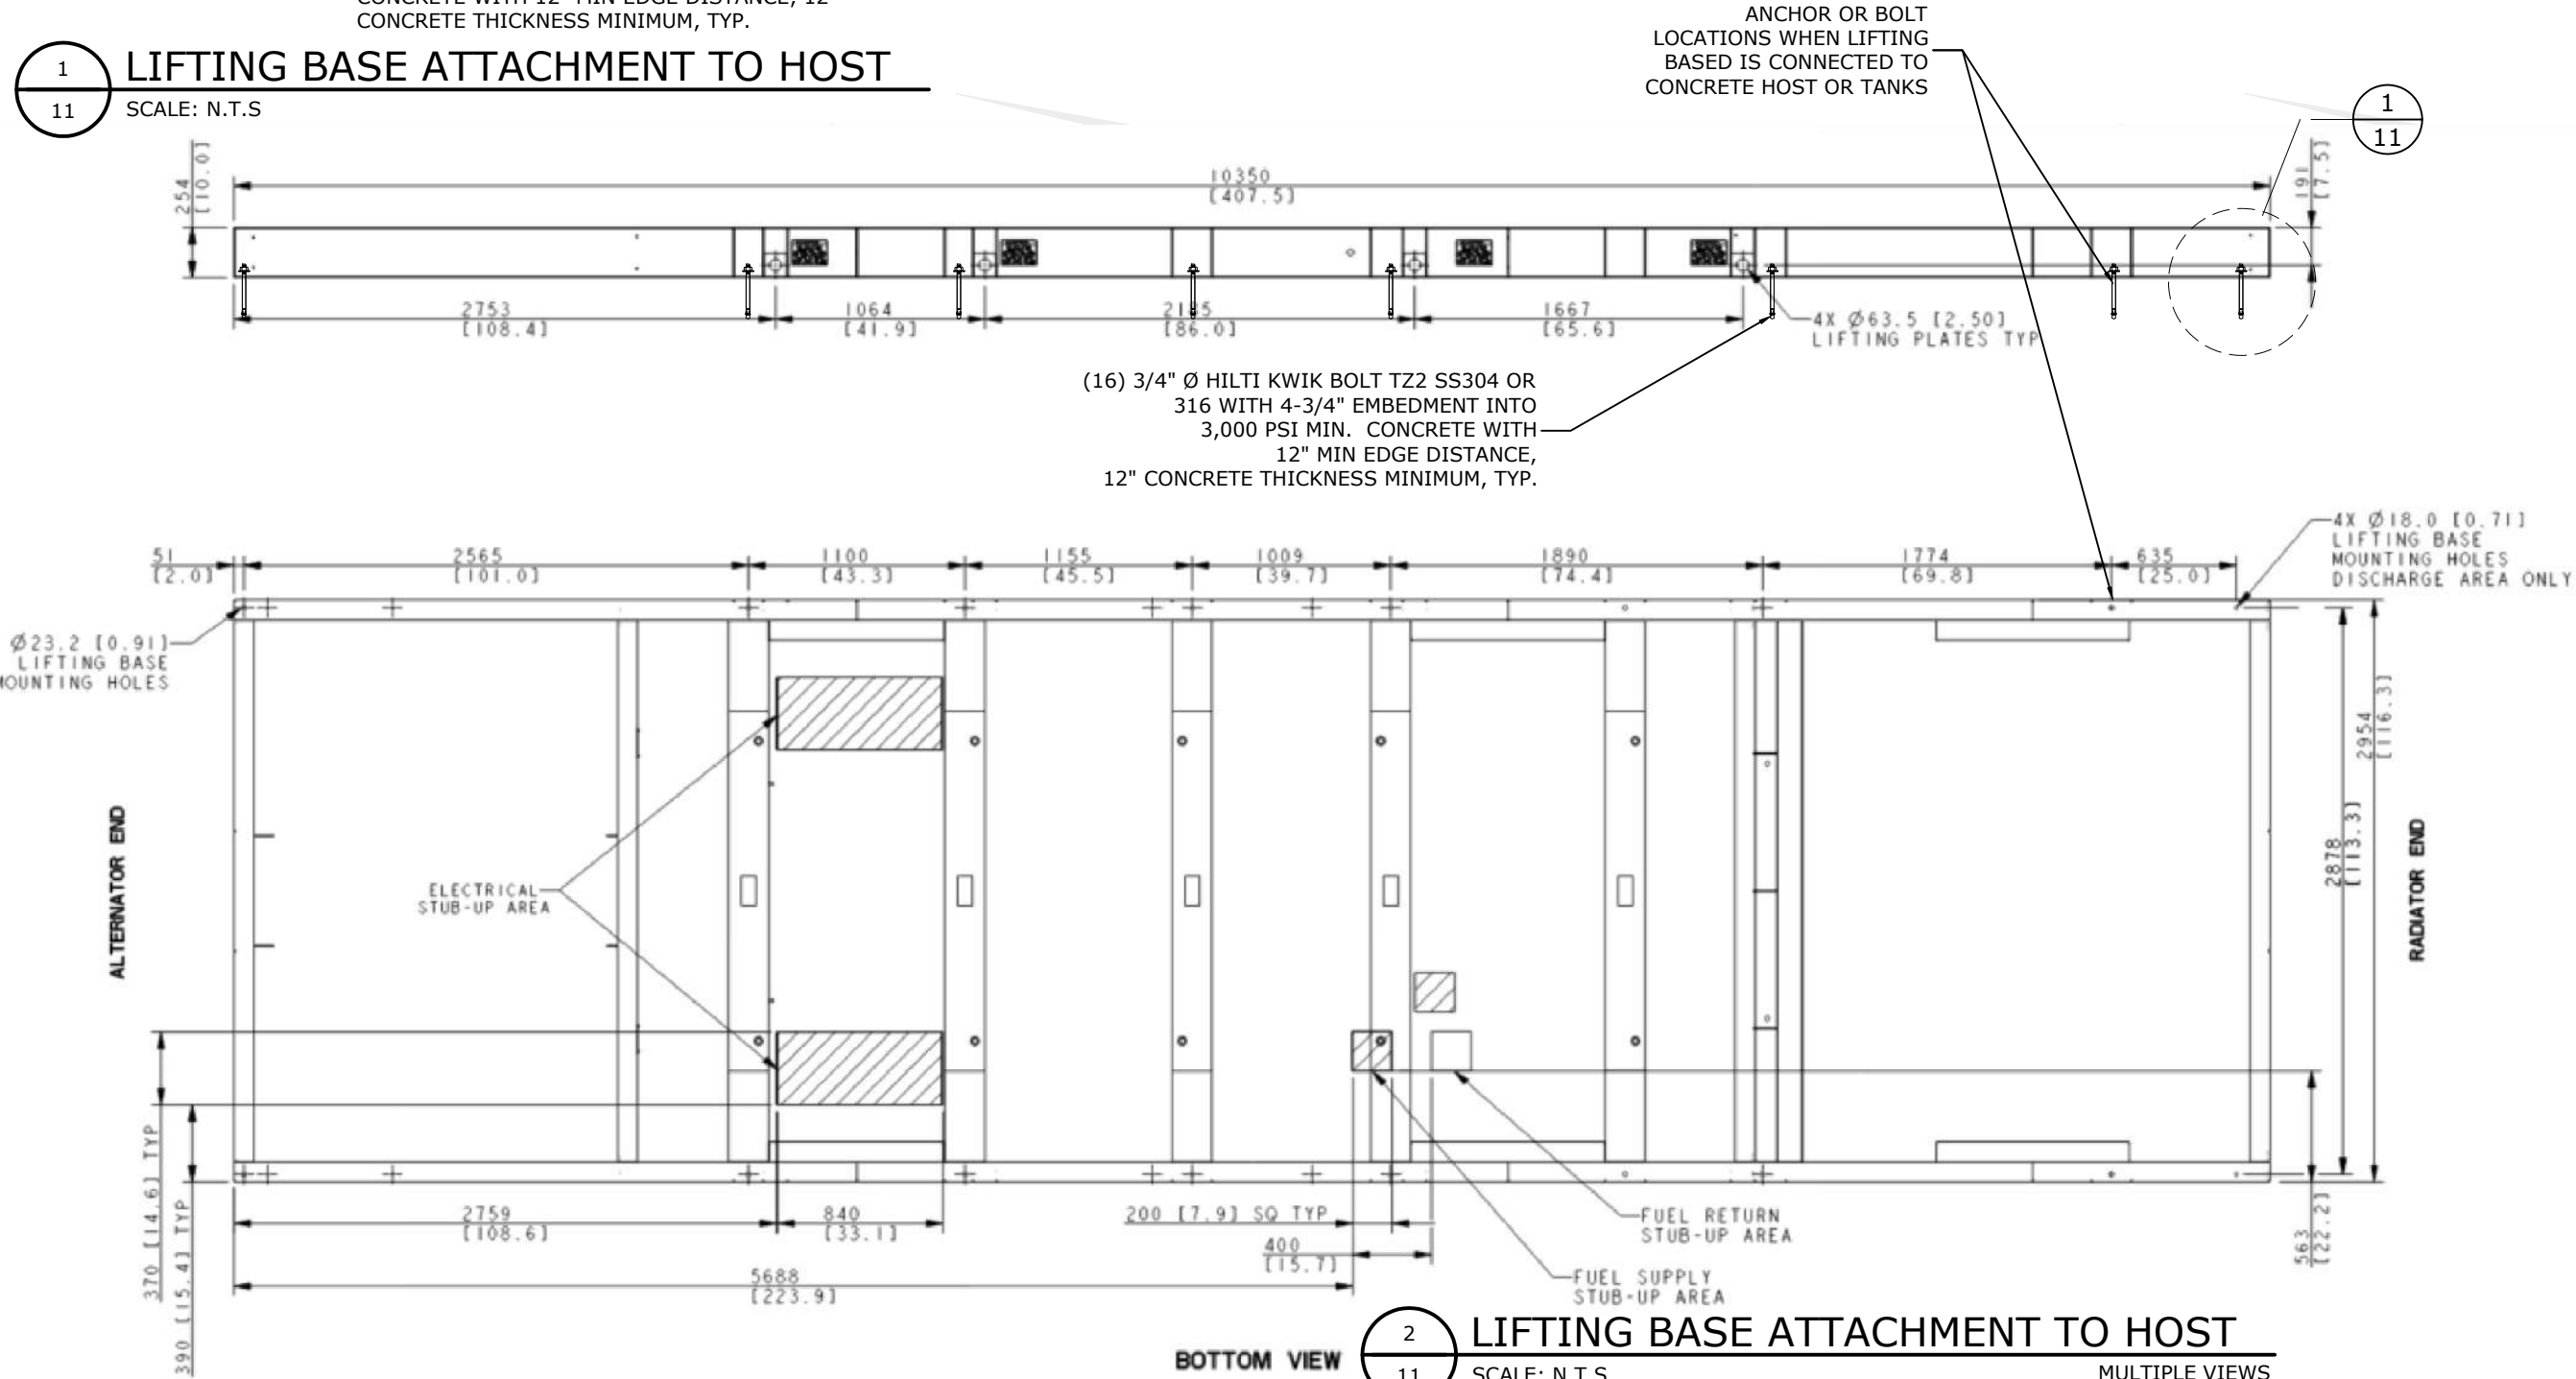


NOTE: LATEST REHLKO DRAWING EDITION INCLUDED IN THIS APPROVAL:

DRAWING: ADV-8927  
REVISION (IF APPLICABLE) & DATE: REV "F", 05/02/23

SEE REHLKO DRAWING SEPARATELY. IMAGES INCLUDED AS SHOWN.  
FOLLOW THE LIMITATIONS, CONDITIONS, AND SPECIFICATIONS HEREIN.

COLBY BENNARD, PE  
PE#95197 CA# 9885

AUGUST 16, 2026

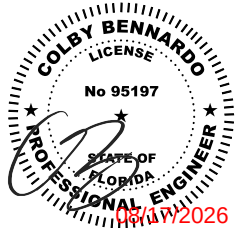

FL

FL 28906.4

ENGINEERING  
EXPRESS

POSTAL ADDRESS:  
2234 NORTH FEDERAL HWY # 7664  
BOCA RATON, FL 33431  
ENGINEERINGEXPRESS.COM

DISCOVERY ENERGY, LLC

200 TWIN OAKS ROAD  
KOHLER, WI 53044  
(920) 457 4441

KD1250A-1750 SOUND LEVEL 2 ALUMINUM ENCLOSURE  
FLORIDA BUILDING CODE NINTH EDITION (2026)  
FLORIDA STATEWIDE APPROVAL (FSA FL#28906.4)

| REMARKS                    | DRWN  | CHKD | DATE     |
|----------------------------|-------|------|----------|
| PREV. SUBMITTAL (20-28107) | EWB   | RWN  | 02/15/21 |
| PREV. SUBMITTAL (23-68384) | EPR   | RWN  | 10/23/23 |
| CHANGE COMPANY ADDRESS     | MARH  | EPR  | 06/21/23 |
| 2026 FBC UPDATE            | BVIER | EPR  | 08/13/26 |
|                            |       |      |          |
|                            |       |      |          |
COPYRIGHT ENGINEERING EXPRESS

26-101795


SCALE: NTS UNLESS NOTED

11 OF 14

KD1250A-1750  
SOUND LEVEL 2 ALUMINUM ENCLOSURE:  
TANKS, LIFTING BASE ATTACHMENT TO TANK

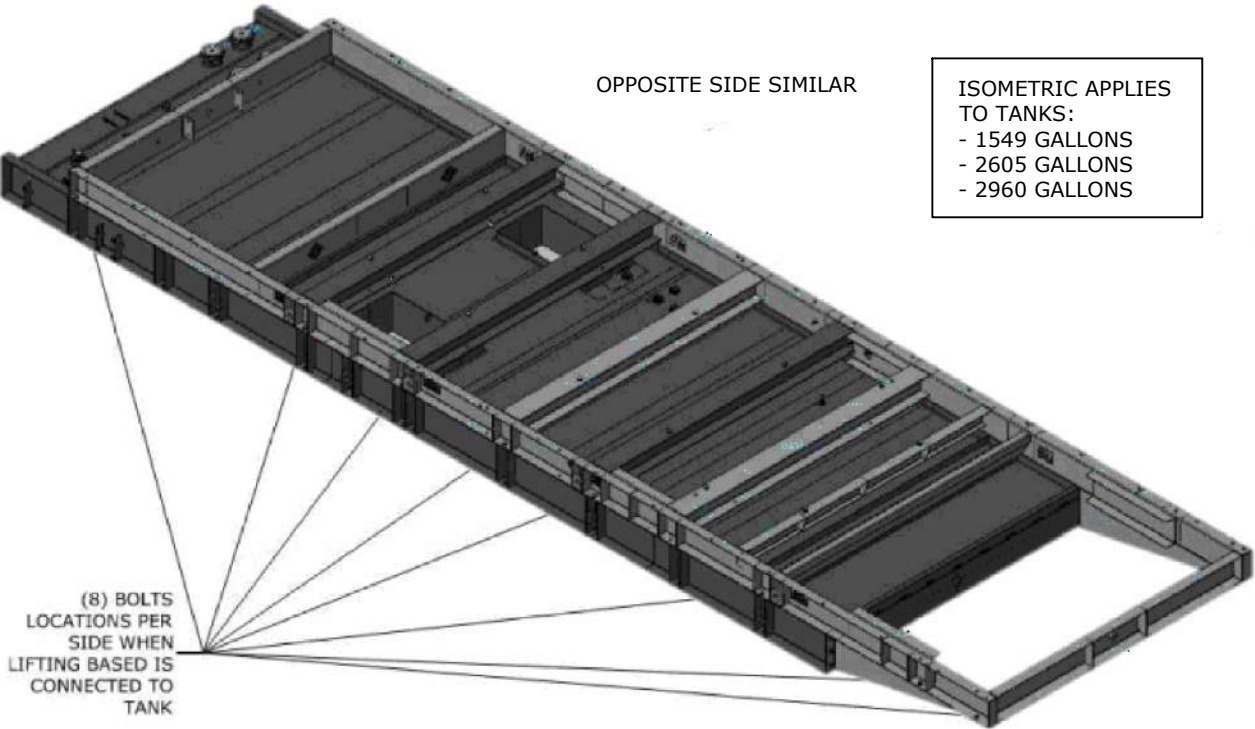

1 918 GALLONS TANK & LIFTING BASE  
12 SCALE: N.T.S ISOMETRIC

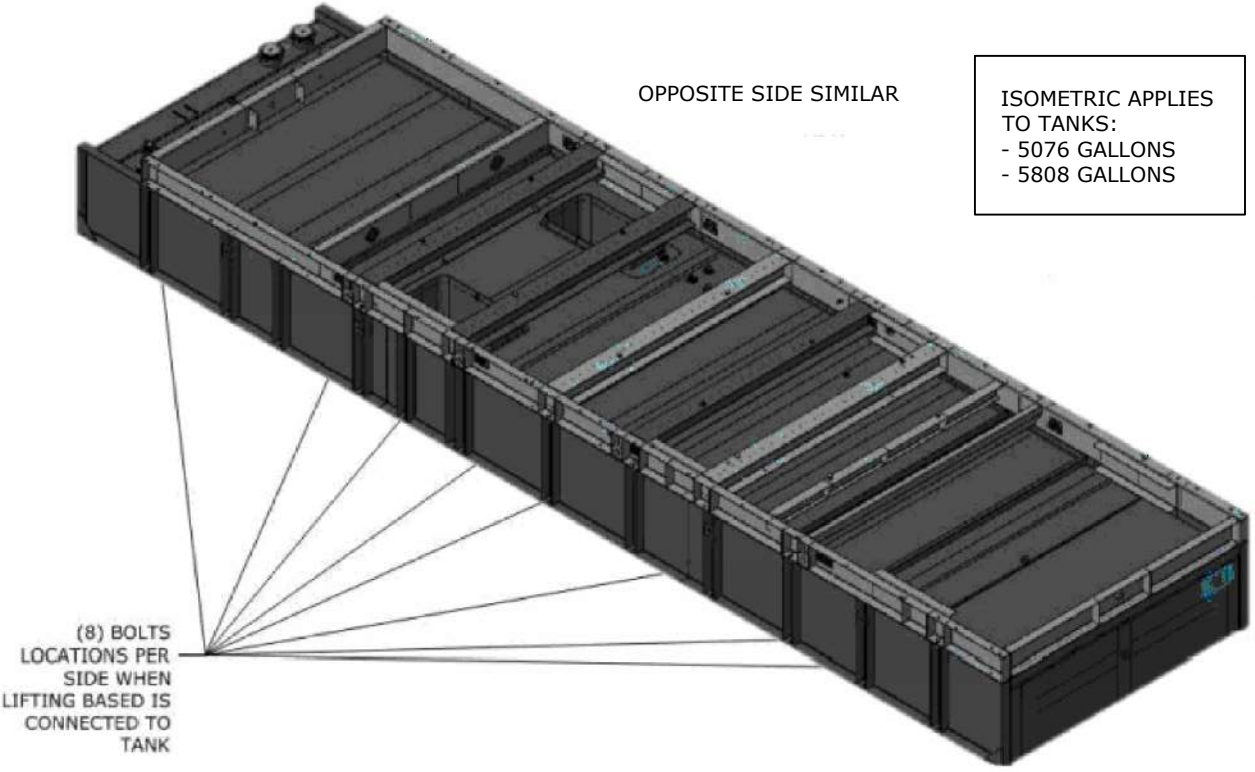


2 3426 GALLONS TANK & LIFTING BASE  
12 SCALE: N.T.S ISOMETRIC

**NOTE:** LATEST REHLKO DRAWING EDITION INCLUDED IN THIS APPROVAL:

**DRAWING:** ADV-8927  
**REVISION (IF APPLICABLE) & DATE:** REV "F", 05/02/23

SEE REHLKO DRAWING SEPARATELY. IMAGES INCLUDED AS SHOWN.  
FOLLOW THE LIMITATIONS, CONDITIONS, AND SPECIFICATIONS HEREIN.

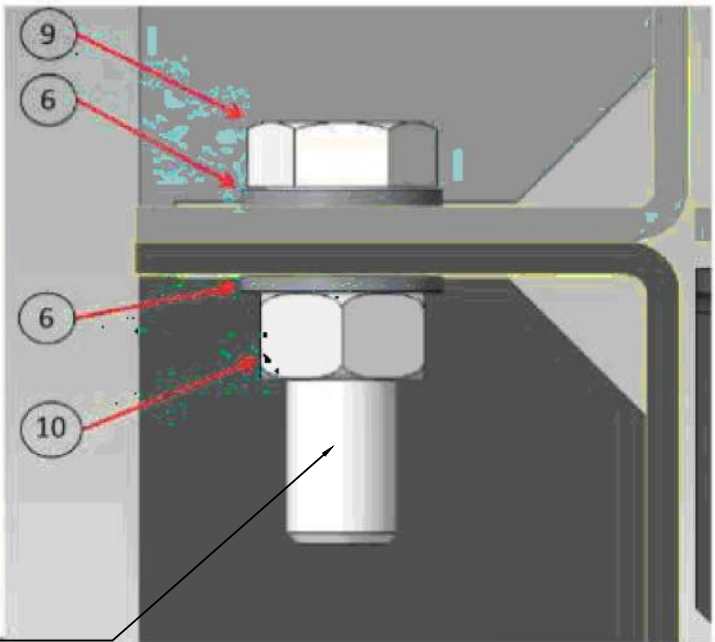


(8) M20 HEX HEAD CLASS 8.8  
THRUBOLT WITH 37MM O.D.  
WASHER TOP AND BOTTOM, &  
20MM NUT CLASS 10, PER SIDE,  
TYP.

| KIT NUMBER      | No | PART NUMBER    | QTY     | DESCRIPTION                               |
|-----------------|----|----------------|---------|-------------------------------------------|
| 11302009200-KA3 |    |                |         | HARDWARE, TANK INSTALLATION               |
|                 | 1  | 19010-08118    | 36.0 FT | NEOPRENE, CLOSED CELL (1"W X 1/4" T)      |
|                 | 2  | 239411         | 1       | CONNECTOR, JACK, 4-POSITION               |
|                 | 3  | GM101776       | 1.00    | Harness, Fuel Tank Liberte V12            |
|                 | 4  | 241606         | 2.00    | Terminal, socket, female, 18-26 AWG       |
|                 | 5  | 11607011200    | 1       | STRAP, GROUND 711 [28.0]                  |
|                 | 6  | M125A-20-80    | 28      | WASHER, PLAIN                             |
|                 | 7  | M6921-08050-60 | 1       | SCREW, HEX FLANGE M8 X .50                |
|                 | 8  | M6923-08-80    | 2       | NUT, HEX 8MM                              |
|                 | 9  | M931-20065-60  | 14      | SCREW, HEX CAP                            |
|                 | 10 | M934-20-80     | 14      | NUT, HEX                                  |
|                 | 11 | SA10897        | 68.0 FT | FOAM, NEOPRENE (1/8" T X 2" W) W/ADHESIVE |
|                 | 12 | X-22-14        | 2       | WASHER, LOCK                              |
|                 | 13 | M933-08025-60  | 1       | SCREW, HEX CAP                            |
|                 | 14 | X-25-37        | 1       | WASHER, PLAIN, .406 ID X .812 IN. OD      |
|                 | 15 | X-672-38       | 1       | CLAMP                                     |

3 LIFTING BASE ATTACHMENT TO TANKS  
12 SCALE: N.T.S

COLBY BENNARD, PE  
PE#95197 CA# 9885

AUGUST 16, 2026

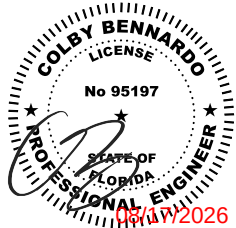

FL

FL 28906.4

ENGINEERING  
EXPRESS®

POSTAL ADDRESS:  
2234 NORTH FEDERAL HWY # 7664  
BOCA RATON, FL 33431  
ENGINEERINGEXPRESS.COM

DISCOVERY ENERGY, LLC

200 TWIN OAKS ROAD  
KOHLER, WI 53044  
(920) 457 4441

KD1250A-1750 SOUND LEVEL 2 ALUMINUM ENCLOSURE  
FLORIDA BUILDING CODE NINTH EDITION (2026)  
FLORIDA STATEWIDE APPROVAL (FSA FL#28906.4)

| REMARKS                    | DRWN  | CHKD | DATE     |
|----------------------------|-------|------|----------|
| PREV. SUBMITTAL (20-28107) | EWR   | RWN  | 02/15/21 |
| PREV. SUBMITTAL (23-68384) | EPR   | RWN  | 10/23/23 |
| CHANGE COMPANY ADDRESS     | MARH  | EPR  | 06/21/23 |
| 2026 FBC UPDATE            | BVIER | EPR  | 08/13/26 |

COPYRIGHT ENGINEERING EXPRESS®

26-101795

SCALE: NTS UNLESS NOTED

KD125A-1750  
SOUND LEVEL 2 ALUMINUM ENCLOSURE:  
TANK MOUNTING LOCATIONS  
(1549/2605/2960 GALLON TANKS)


NOTE: LATEST REHLKO DRAWING EDITION INCLUDED IN THIS APPROVAL:

DRAWING: ADV-8927  
REVISION (IF APPLICABLE) & DATE: REV "F", 05/02/23

SEE REHLKO DRAWING SEPARATELY. IMAGES INCLUDED AS SHOWN.  
FOLLOW THE LIMITATIONS, CONDITIONS, AND SPECIFICATIONS HEREIN.

COLBY BENNARD, PE  
PE#95197 CA# 9885

AUGUST 16, 2026

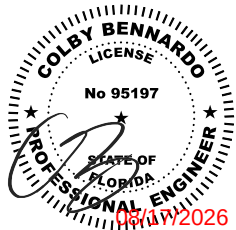

FL

FL 28906.4

ENGINEERING  
EXPRESS

POSTAL ADDRESS:  
2234 NORTH FEDERAL HWY # 7664  
BOCA RATON, FL 33431  
ENGINEERINGEXPRESS.COM

DISCOVERY ENERGY, LLC

200 TWIN OAKS ROAD  
KOHLER, WI 53044  
(920) 457 4441

KD1250A-1750 SOUND LEVEL 2 ALUMINUM ENCLOSURE  
FLORIDA BUILDING CODE NINTH EDITION (2026)  
FLORIDA STATEWIDE APPROVAL (FSA FL#28906.4)


| REMARKS                    | DRWN  | CHKD | DATE     |
|----------------------------|-------|------|----------|
| PREV. SUBMITTAL (20-28107) | EWR   | RWN  | 02/15/21 |
| PREV. SUBMITTAL (23-68384) | EPR   | RWN  | 10/23/23 |
| CHANGE COMPANY ADDRESS     | MARH  | EPR  | 06/21/23 |
| 2026 FBC UPDATE            | BVIER | EPR  | 08/13/26 |

26-101795

SCALE: NTS UNLESS NOTED


13 OF 14

⊕ INDICATES BOLT LOCATION  
USING DETAIL 2/12.

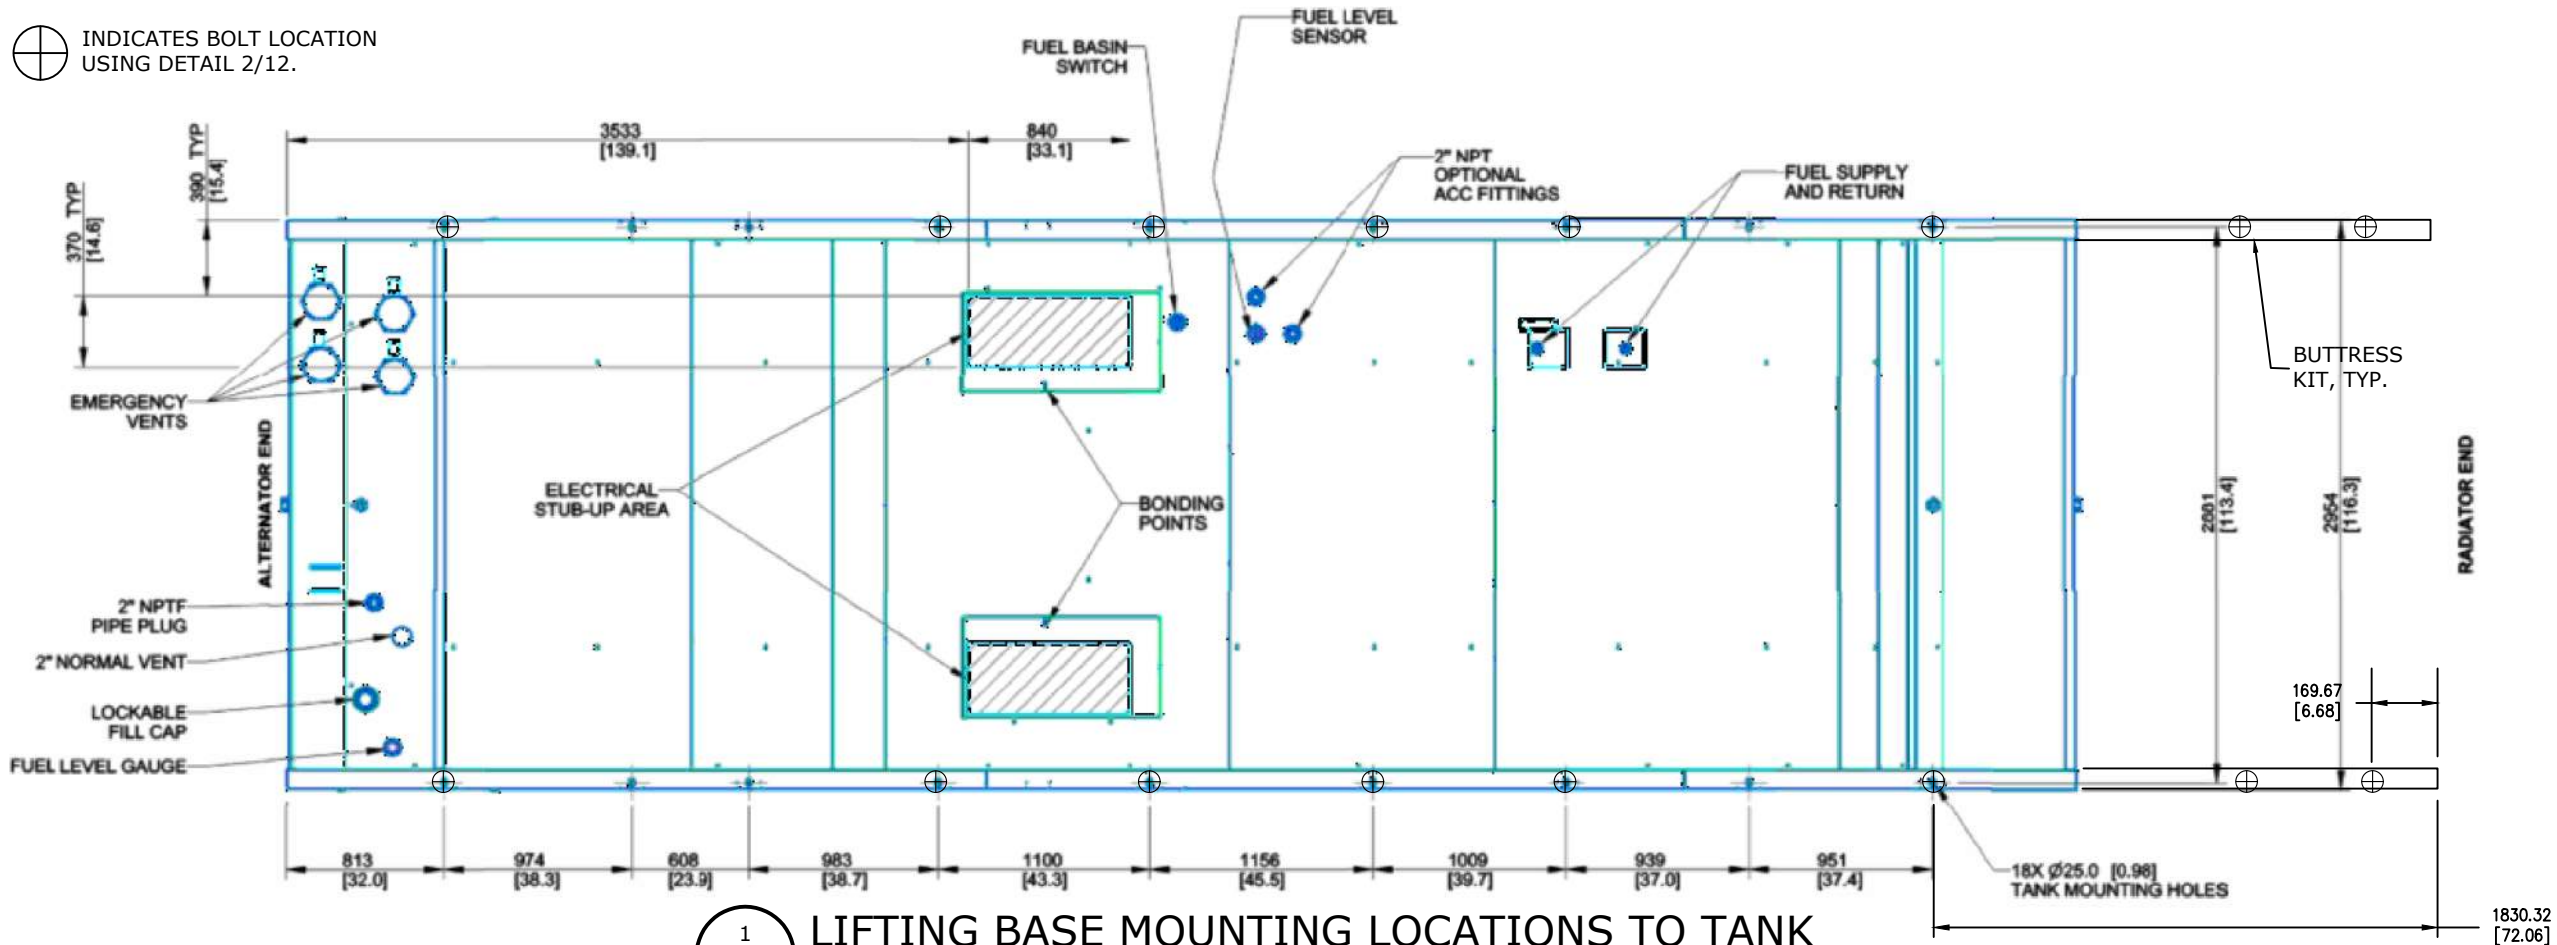

1 LIFTING BASE MOUNTING LOCATIONS TO TANK  
13 SCALE: N.T.S ELEVATION

(18) M16 Ø HILTI HDA-PR  
SS UNDERCUT ANCHORS  
WITH 7-1/2" EMBEDMENT  
INTO 3,000 PSI MIN.  
CONCRETE WITH 8" MIN  
EDGE DISTANCE, 12"  
CONCRETE THICKNESS  
MINIMUM, TYP.

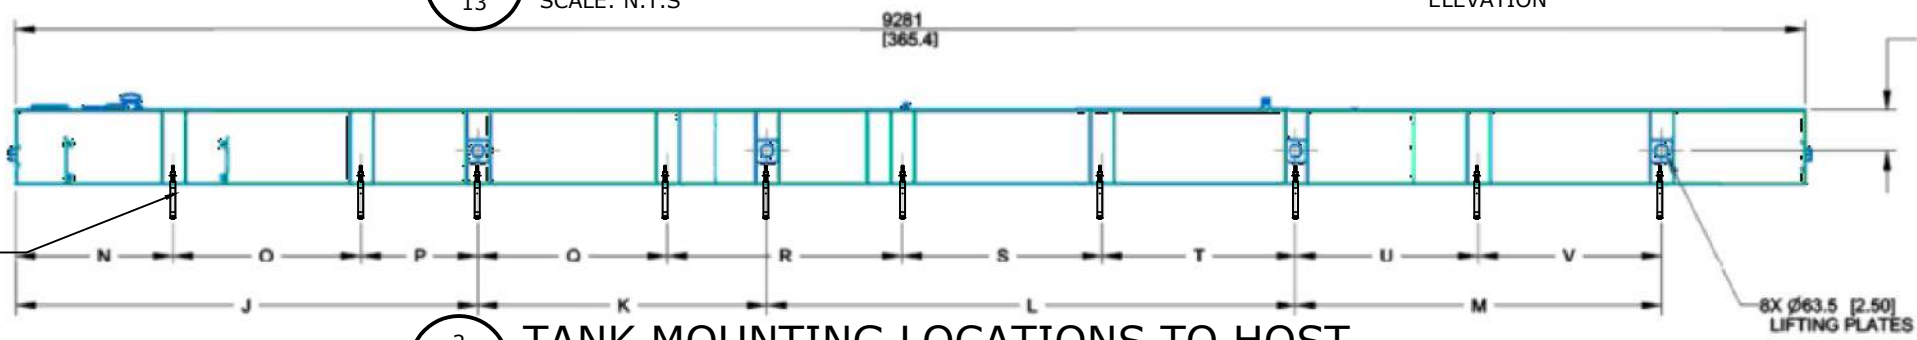

2 TANK MOUNTING LOCATIONS TO HOST  
13 SCALE: N.T.S ELEVATION

| TANK MOUNTING INFORMATION |                |                |                |                |                |                |                |                |                |
|---------------------------|----------------|----------------|----------------|----------------|----------------|----------------|----------------|----------------|----------------|
| LITERS [GALLONS]          | DIMENSIO N "N" | DIMENSIO N "O" | DIMENSIO N "P" | DIMENSIO N "Q" | DIMENSIO N "R" | DIMENSIO N "S" | DIMENSIO N "T" | DIMENSIO N "U" | DIMENSIO N "V" |
| 5863[1549]                | 813.0          | 974.0          | 608.3          | 982.9          | 1220.7         | 1034.8         | 1008.9         | 939.3          | 950.8          |
| 9860[2605]                | 813.0          | 974.0          | 608.3          | 982.9          | 1220.7         | 1034.8         | 1008.9         | 939.3          | 950.8          |
| 11204[2960]               | 813.0          | 974.0          | 608.3          | 982.9          | 1220.7         | 1034.8         | 1008.9         | 939.3          | 950.8          |

| TANK LIFT PLATE INFORMATION |                           |                           |                           |                           |                           |
|-----------------------------|---------------------------|---------------------------|---------------------------|---------------------------|---------------------------|
| LITERS [GALLONS]            | DIMENSION "J" MM [INCHES] | DIMENSION "K" MM [INCHES] | DIMENSION "L" MM [INCHES] | DIMENSION "M" MM [INCHES] | DIMENSION "N" MM [INCHES] |
| 5863 [1549]                 | 2395 [94]                 | 1498 [59]                 | 2749 [108]                | 1890 [74]                 | 159 [6]                   |
| 9860 [2605]                 | 2395 [94]                 | 1498 [59]                 | 2749 [108]                | 1890 [74]                 | 210 [8]                   |
| 11204 [2960]                | 1787 [70]                 | 2106 [83]                 | 2749 [108]                | 1890 [74]                 | 210 [8]                   |

MOUNTING AND LIFTING LOCATIONS  
1549 GAL. TANK SHOWN  
ALSO REFERENCING TANKS:  
2605 GAL. & 2960 GAL.

| REV | DATE      | ON COMPOSITE DWGS. SEE PART NO. FOR REVISION LEVEL<br>□ INDICATES PART NUMBERS AFFECTED BY LATEST<br>DRAWING REVISION | BY  | THIS ASSEMBLY OR PART MUST COMPLY WITH PEP-RML-001.<br>REFERENCE CAD MODEL FOR UNSPECIFIED DIMENSIONS. | DO NOT SCALE.                                                                                          |
|-----|-----------|---|-----|---|---|
| E   | 12-14-17  | (A-8) 2605 WAS 2060 [CT182360]                                                                                        | RVM | UNLESS OTHERWISE SPECIFIED:<br>ALL DIMENSIONS IN MILLIMETERS<br>GENERAL TOLERANCES: N/A                | MAJOR CRITICAL<br>CHARACTERISTICS COMPLY<br>WITH KPS-80022<br>SCALE: 0.03 SHEET SIZE: B SHEET: 7 OF 11 |
| F   | 02MAY2023 | SEE SHEET 5 [CT227188]                                                                                                | APM | DRAWN: CCL DATE: 9-28-16                                                                               | TITLE:<br>DIMENSION PRINT KD1250-1750 TANK &<br>ENCLOSURE<br>DWG NO.: ADV-8927                         |

THIS DRAWING IN DESIGN AND DETAIL IS DISCOVERY ENERGY, LLC PROPERTY AND MUST NOT BE USED EXCEPT IN CONNECTION WITH DISCOVERY ENERGY, LLC WORK. ALL RIGHTS OF DESIGN OR INVENTION ARE RESERVED.

