

c:\users\dwaniwata\building_drops, inc\building drops, inc\building drops landing - common\projects\arcadia custom\fb-25-0662 - fbc submittal - steel products - profile redesign\dwgs\128910\acwd015.dwg 8/15/2025 3:51 PM

ARCADIA CUSTOM

TSX1000 3.0 FIXED WINDOW


(NON-IMPACT) (NON-HVHZ)

GENERAL NOTES:

1. THE PRODUCT SHOWN HEREIN IS DESIGNED AND MANUFACTURED TO COMPLY WITH THE CURRENT FLORIDA BUILDING CODE (FBC), EXCLUDING HVHZ AND HAS BEEN EVALUATED ACCORDING TO THE FOLLOWING:
 - AAMA/WDMA/CSA 101/I.S.2/A440-11
2. ADEQUACY OF THE EXISTING STRUCTURAL CONCRETE/MASONRY, 2X FRAMING, AND METAL FRAMING AS A MAIN WIND FORCE RESISTING SYSTEM CAPABLE OF WITHSTANDING AND TRANSFERRING APPLIED PRODUCT LOADS TO THE FOUNDATION IS THE RESPONSIBILITY OF THE ENGINEER OR ARCHITECT OF RECORD FOR THE PROJECT OF INSTALLATION.
3. 1X AND 2X BUCKS (WHEN USED) SHALL BE DESIGNED AND ANCHORED TO PROPERLY TRANSFER ALL LOADS TO THE STRUCTURE. BUCK DESIGN AND INSTALLATION IS THE RESPONSIBILITY OF THE ENGINEER OR ARCHITECT OF RECORD FOR THE PROJECT OF INSTALLATION.
4. THE INSTALLATION DETAILS DESCRIBED HEREIN ARE GENERIC AND MAY NOT REFLECT ACTUAL CONDITIONS FOR A SPECIFIC SITE. IF SITE CONDITIONS CAUSE INSTALLATION TO DEVIATE FROM THE REQUIREMENTS DETAILED HEREIN, A LICENSED ENGINEER OR ARCHITECT SHALL PREPARE SITE SPECIFIC DOCUMENTS FOR USE WITH THIS DOCUMENT IN NON-HVHZ AREAS.
5. APPROVED IMPACT PROTECTIVE SYSTEM **IS REQUIRED** ON THIS PRODUCT.
6. FRAME MATERIAL: STAINLESS STEEL
7. GLASS SHALL MEET THE REQUIREMENTS OF ASTM E1300 GLASS CHARTS. SEE SHEET 1 FOR GLAZING DETAIL.

MAX OVERALL SIZE	DESIGN PRESSURE	MISSILE IMPACT RATING
SEE PRESSURE TABLE ON PAGE 2-3	SEE PRESSURE TABLE ON PAGE 2-3	NON-IMPACT

TABLE OF CONTENTS	
SHEET	SHEET DESCRIPTION
1	GENERAL NOTES & GLAZING DETAIL
2	ELEVATION & ANCHOR LAYOUT
3	ELEVATION & ANCHOR LAYOUT
4	ELEVATION & ANCHOR LAYOUT
5	VERTICAL SECTIONS
6	HORIZONTAL SECTIONS
7	INSTALLATION NOTES, ANCHOR DETAILS & SCHEDULE

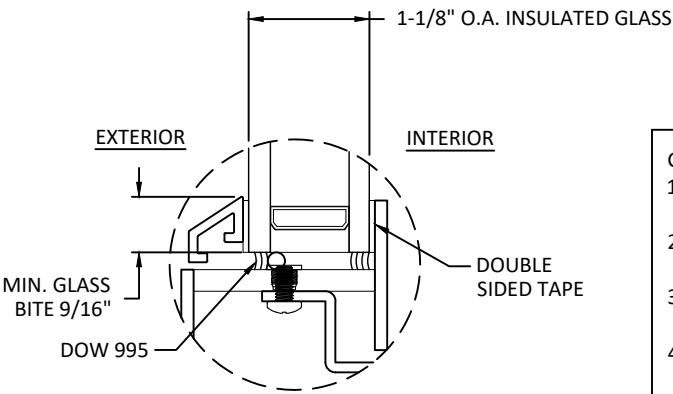

- GLAZING NOTES:
1. GLASS TYPE SHALL COMPLY WITH ASTM E1300 REQUIREMENTS .
2. WHERE SAFETY GLAZING IS REQUIRED SACRIFICIAL LITE SHALL USE TEMPERED GLASS.
3. SETTING BLOCKS TO BE LOCATED AT 1/4 SPAN LENGTH FOR GLASS WIDER THAN 36" AS PER FBC CHAPTER 24.
4. SETTING BLOCK DUROMETER HARDNESS OF 70-90 (SHORE A) AS REFERENCED IN FBC CHAPTER 24.



ARCADIA CUSTOM
9280 E OLD VAIL RD,
TUCSON, AZ 85747
PH: (520) 284-2061 FX: (520) 349-1964

TITLE: TSX1000 3.0 FIXED WINDOW (NON-IMPACT)/(NON-HVHZ)

GENERAL NOTES & GLAZING DETAIL

PREPARED BY:

BUILDING DROPS, INC.
1900 NE MIAMI COURT, STE. 2-15
MIAMI, FL 33132
PH: (954) 399-8478
FAX: (954) 744-4738
WEB: www.buildingdrops.com

REMARKS	BY	DATE
THE INSTALLATION DETAILS DESCRIBED HERE IN ARE GENERIC AND MAY NOT REFLECT ACTUAL CONDITIONS FOR A SPECIFIC SITE. IF SITE CONDITIONS CAUSE INSTALLATION TO DEVIATE FROM THE REQUIREMENTS DETAILED HEREIN, A LICENSED ENGINEER OR ARCHITECT SHALL PREPARE SITE SPECIFIC DOCUMENTS FOR USE WITH THIS DOCUMENT.		

Digitally signed by Hermes F. Norero, P.E.
Reason: I am approving this document
Date: 2025.08.13.19:04:58 /04:00'



HERMES F. NORERO, P.E.
BUILDING DROPS, INC.
1900 NE MIAMI COURT # 2-15
MIAMI, FL 33132
FBPE CERT. OF AUTHORIZATION No. 29578

FL#:

FL28910

DATE: 08.13.25

DWG. BY: DI

CHK. BY: HFN

SCALE: NTS


DWG. #: ACWD015

SHEET:


1

OF 7


c:\users\dylanwata\building drops, inc\building drops landing - common\projects\arcadia custom\bc-25-0662 - fbc submittal - steel products - profile redesign.dwg (128910)acwd015.dwg 8/15/2025 3:51 PM

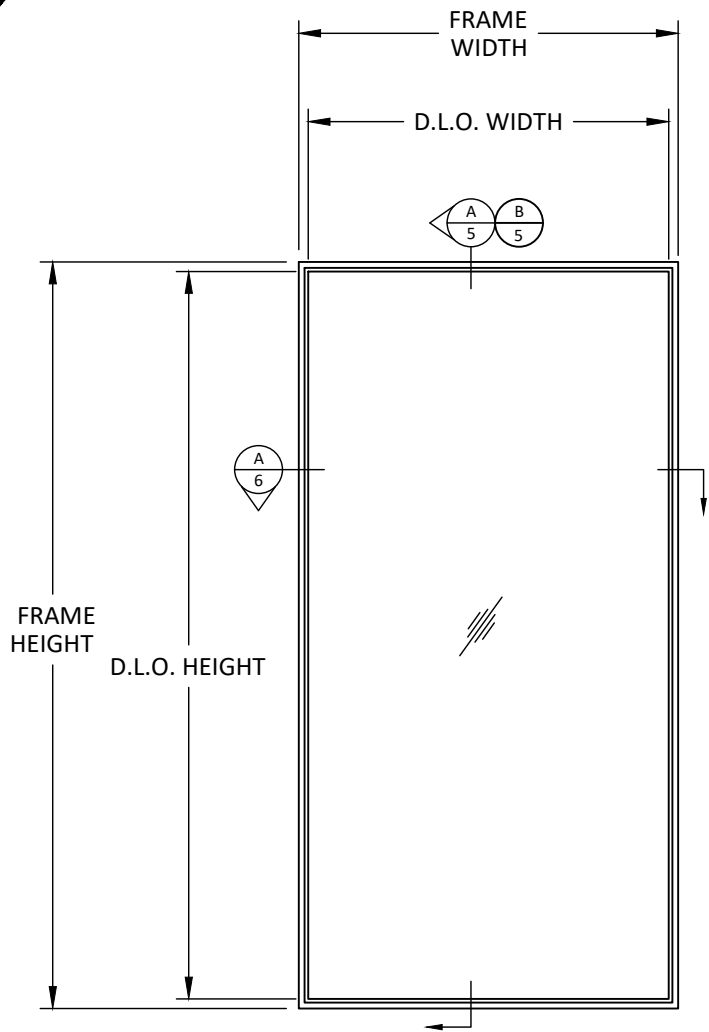


ELEVATION
FIXED WINDOW

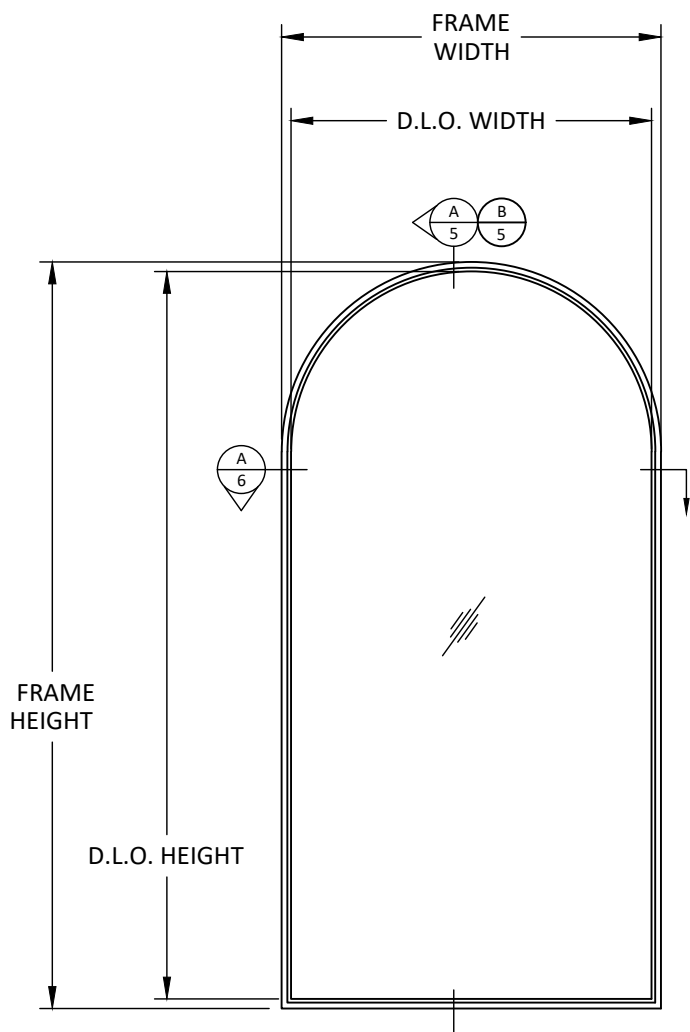

ELEVATION
FIXED TRUE ARCH WINDOW

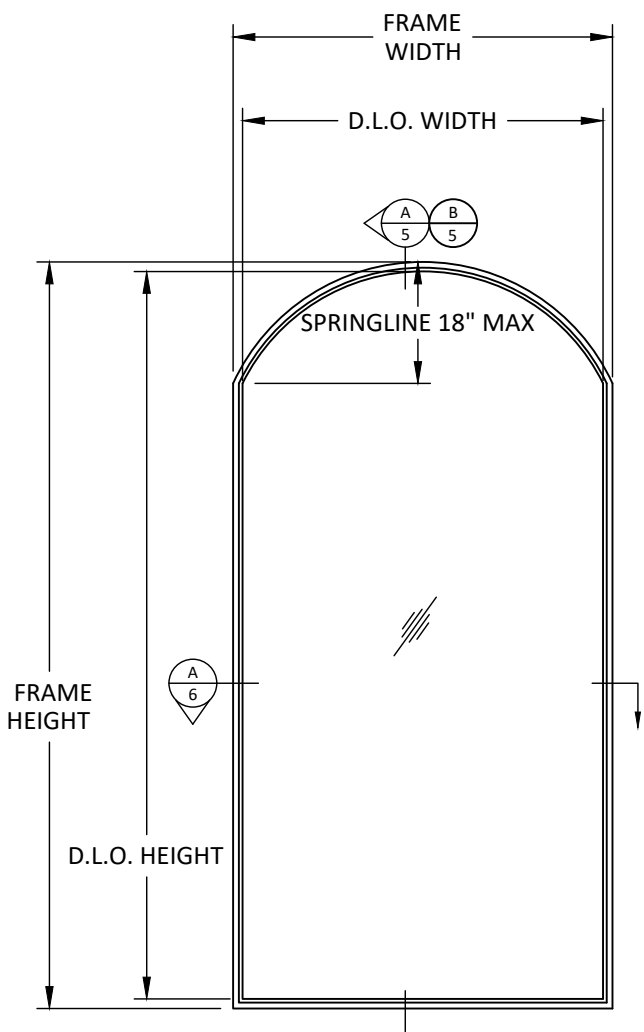

ELEVATION
FIXED FLAT TOP ARCH WINDOW

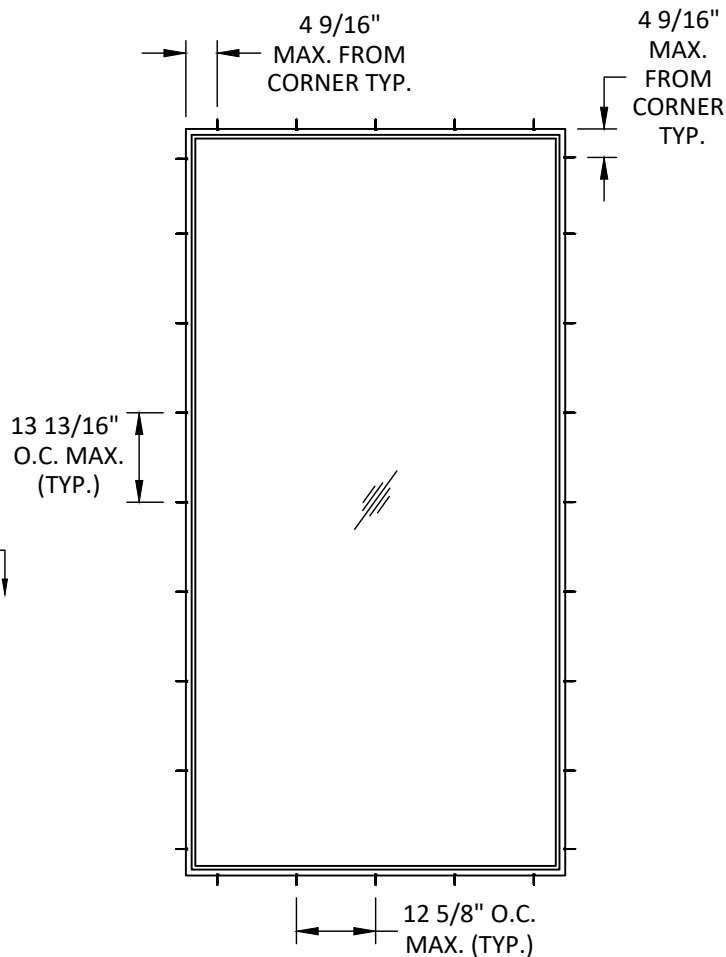

ANCHOR LAYOUT (TYP)
CLIP OR U-CLIP AT SILL

NOTE:
D.L.O. HEIGHT = FRAME HEIGHT - 3.25"
D.L.O. WIDTH = FRAME WIDTH - 3.25"

DESIGN PRESSURE TABLE (PSF) - SINGLE CONFIGURATION													
FRAME HEIGHT (INCHES)	FRAME WIDTH (INCHES)												
		42	48	54	60.125	66	72	78	84	90	96	102	108
	66	70.0	70.0	66.8	60.0	54.7	54.7	54.7	54.7	54.7	54.7	54.7	54.7
	72	70.0	70.0	66.8	60.0	54.7	50.1	50.1	50.1	50.1	50.1		
	78	70.0	70.0	66.8	60.0	54.7	50.1	46.3	46.3	46.3			
	84	70.0	70.0	66.8	60.0	54.7	50.1	46.3	42.9				
	90	70.0	70.0	66.8	60.0	54.7	50.1	46.3					
	96	70.0	70.0	66.8	60.0	54.7	50.1						
	102	70.0	70.0	66.8	60.0	54.7							
	108	70.0	70.0	66.8	60.0	54.7							
	114	70.0	70.0	65.6	60.0								
	120	70.0	70.0	64.6	60.0								
	126	70.0	69.6	63.7									



ARCADIA CUSTOM
9280 E OLD VAIL RD,
TUCSON, AZ 85747

PH: (520) 284-2061 FX: (520) 349-1964

TITLE: TSX1000 3.0 FIXED WINDOW
(NON-IMPACT)/(NON-HVHZ)


ELEVATION & ANCHOR LAYOUT

PREPARED BY:

BUILDING DROPS, INC.

1900 NE MIAMI COURT, STE. 2-15
MIAMI, FL 33132
PH: (954) 399-8478
FAX: (954) 744-4738
WEB: www.buildingdrops.com

THE INSTALLATION DETAILS DESCRIBED HERE IN ARE GENERIC AND MAY NOT REFLECT ACTUAL CONDITIONS FOR A SPECIFIC SITE. IF SITE CONDITIONS CAUSE INSTALLATION TO DEVIATE FROM THE REQUIREMENTS DETAILED HEREIN, A LICENSED ENGINEER OR ARCHITECT SHALL PREPARE SITE SPECIFIC DOCUMENTS FOR USE WITH THIS DOCUMENT.

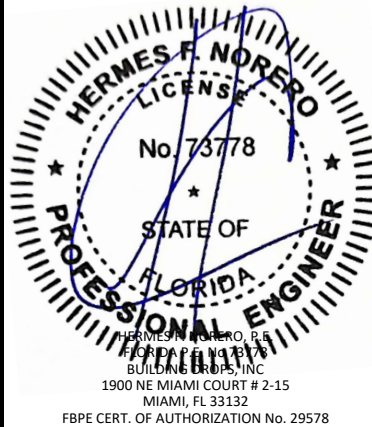

FL#:

FL28910

DATE: 08.13.25

DWG. BY:
DI

CHK. BY:
HFN

SCALE: NTS


DWG. #: ACWD015

SHEET:


2

OF 7

c:\users\dylanwata\building drops, inc\building drops landing - common\projects\arcadia custom\bc-25-0662 - fbc submittal - steel products - profile redesign\dwgs\128910\acwd015.dwg 8/15/2025 3:51 PM

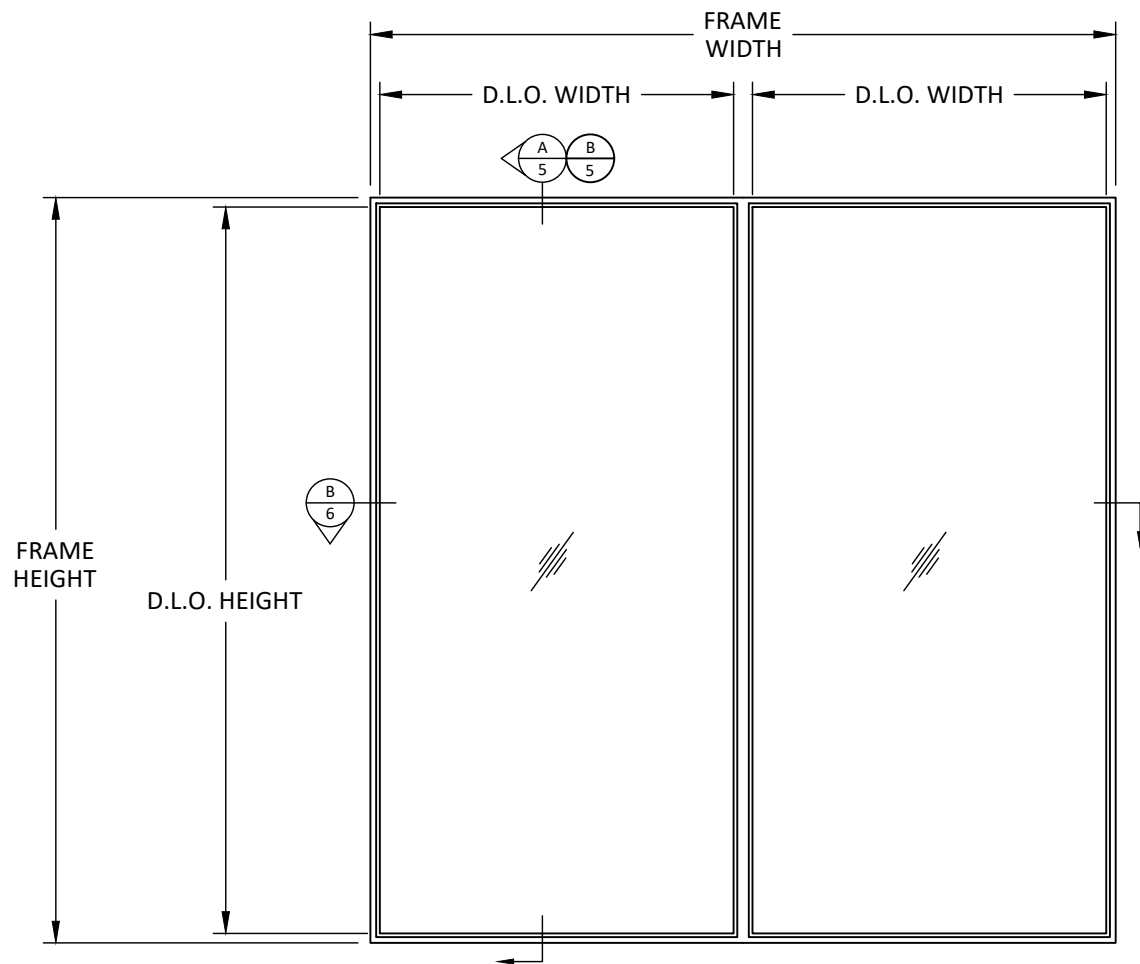

ELEVATION
FIXED MULLED WINDOW

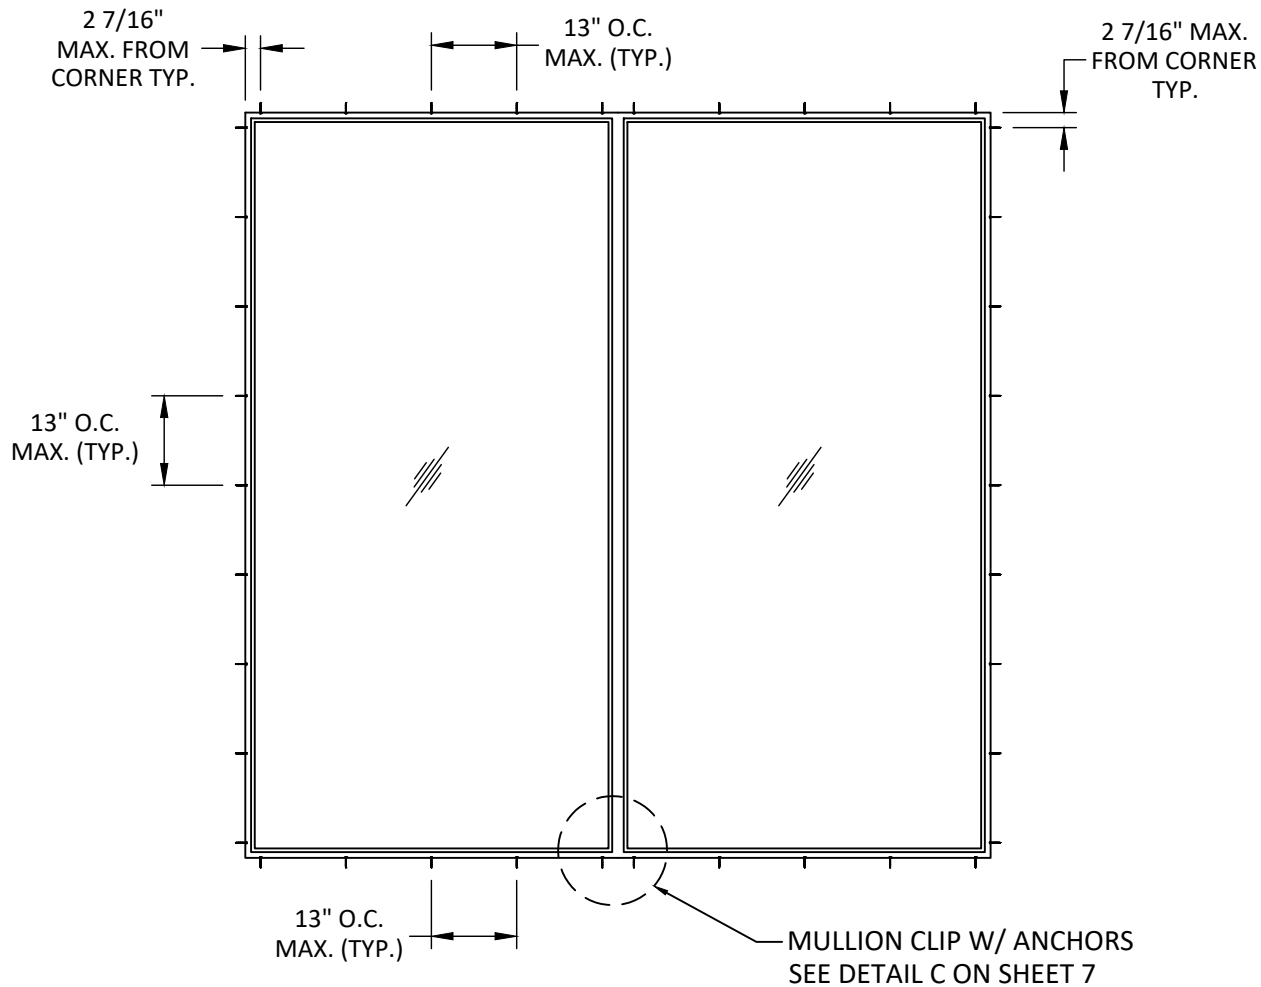

ANCHOR LAYOUT
CLIP OR U-CHANNEL AT SILL

NOTE:
D.L.O. HEIGHT = FRAME HEIGHT - 3.25"
D.L.O. WIDTH = FRAME WIDTH/2 - 3.115"

DESIGN PRESSURE TABLE (PSF) - DOUBLE CONFIGURATION													
FRAME WIDTH (INCHES)													
FRAME HEIGHT (INCHES)		84	96	108	120.5	132	144	156	168	180	192	204	216
	48	70.0	62.8	62.8	62.8	62.8	62.8	62.8	62.8	62.8	62.7	61.5	60.4
	54	70.0	62.8	55.8	55.8	55.8	55.8	55.8	55.8	55.8	55.8	55.8	55.7
	60	70.0	62.8	55.8	50.2	50.2	50.2	50.2	50.2	50.2	50.2	50.2	50.2
	66	70.0	62.8	55.8	50.0	45.6	45.6	45.6	45.6	45.6	45.6	45.6	45.6
	72	70.0	62.8	55.8	50.0	45.6	41.8	41.8	41.8	41.8	41.8		
	78	70.0	62.8	55.8	50.0	45.6	41.8	38.6	38.6	38.6			
	84	70.0	62.8	55.8	50.0	45.6	41.8	38.6	35.9				
	90	70.0	62.8	55.8	50.0	45.6	41.8	38.6					
	96	68.8	62.7	55.8	50.0	45.6	41.8						
	102	67.6	61.5	55.8	50.0	45.6							
	108	66.7	60.4	55.7	50.0	45.6							
	114	65.9	59.5	54.7	50.0								
	120	65.1	58.8	53.9	50.0								
	126	62.0	54.2	48.2									
	132	53.9	47.2	41.9									
138	47.2	41.3											
144	41.5	36.3											



ARCADIA CUSTOM
9280 E OLD VAIL RD,
TUCSON, AZ 85747
PH: (520) 284-2061 FX: (520) 349-1964

TITLE: TSX1000 3.0 FIXED WINDOW
(NON-IMPACT)/(NON-HVHZ)
ELEVATION & ANCHOR LAYOUT

PREPARED BY:
BUILDING DROPS, INC.
1900 NE MIAMI COURT, STE. 2-15
MIAMI, FL 33132
PH: (954) 399-8478
FAX: (954) 744-4738
WEB: www.buildingdrops.com

REMARKS	BY	DATE
THE INSTALLATION DETAILS DESCRIBED HERE IN ARE GENERIC AND MAY NOT REFLECT ACTUAL CONDITIONS FOR A SPECIFIC SITE. IF SITE CONDITIONS CAUSE INSTALLATION TO DEVIATE FROM THE REQUIREMENTS DETAILED HEREIN, A LICENSED ENGINEER OR ARCHITECT SHALL PREPARE SITE SPECIFIC DOCUMENTS FOR USE WITH THIS DOCUMENT.		



HERMES F. NORERO
LICENSE
No. 73778
STATE OF
FLORIDA
PROFESSIONAL ENGINEER
HERMES F. NORERO, P.E.
BUILDING DROPS, INC.
1900 NE MIAMI COURT # 2-15
MIAMI, FL 33132
FBPE CERT. OF AUTHORIZATION No. 29578

FL#: **FL28910**

DATE: **08.13.25**


DWG. BY: **DI** CHK. BY: **HFN**

SCALE: **NTS**


DWG. #: **ACWD015**

SHEET:
3
OF 7

c:\users\dylanwata\building drops, inc\building drops, inc\projects\arcadia custom\bc-25-0662 - fbc submittal - steel products - profile redesign\dwgs\128910\acwd015.dwg 8/15/2025 3:51 PM

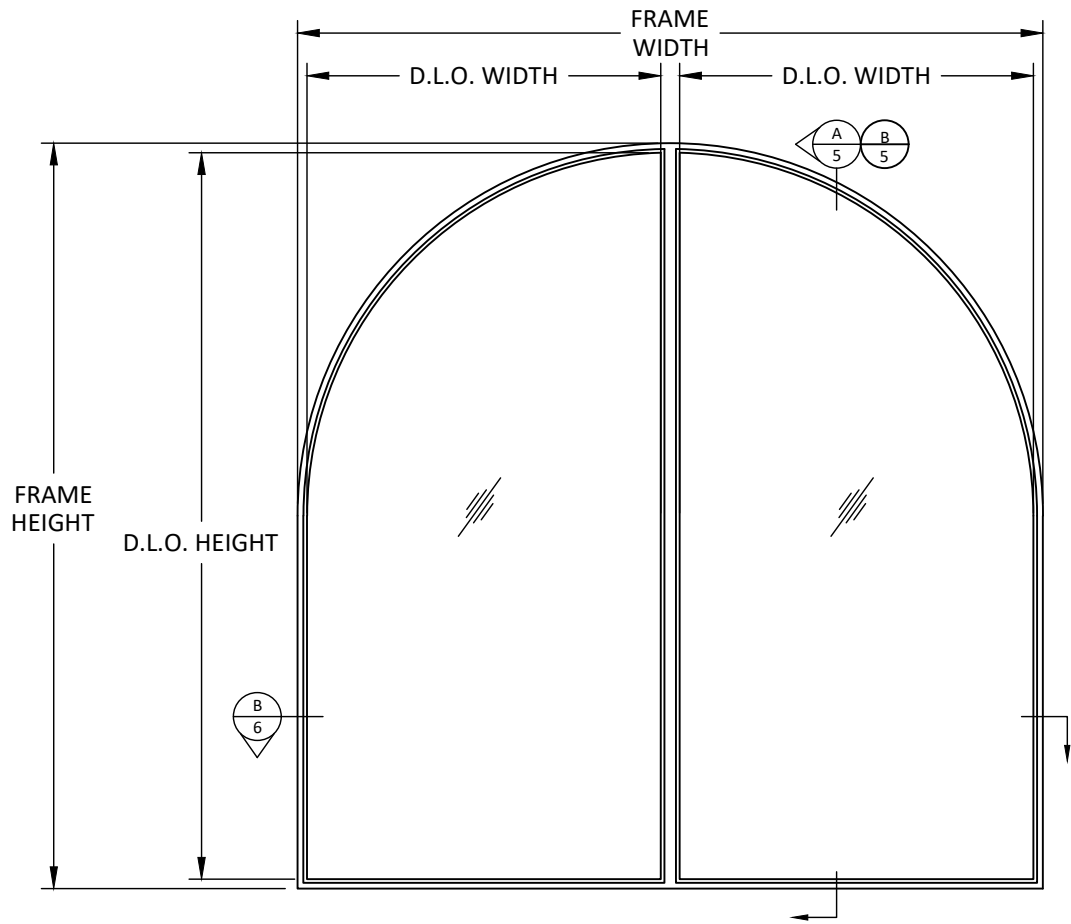


ELEVATION
FIXED MULLED TRUE ARCH WINDOW

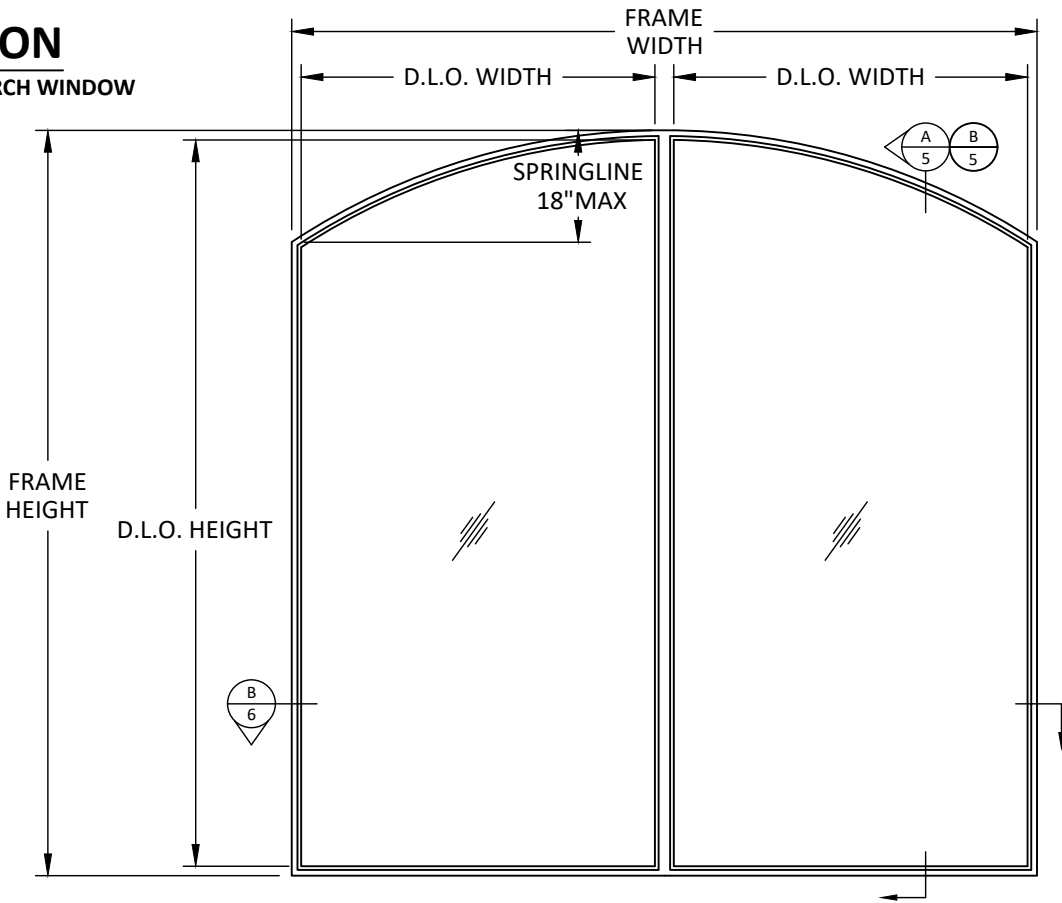

ELEVATION
FIXED MULLED FLAT TOP ARCH WINDOW

NOTE:
D.L.O. HEIGHT = FRAME HEIGHT - 3.0625"
D.L.O. WIDTH = FRAME WIDTH/2 - 3.115"

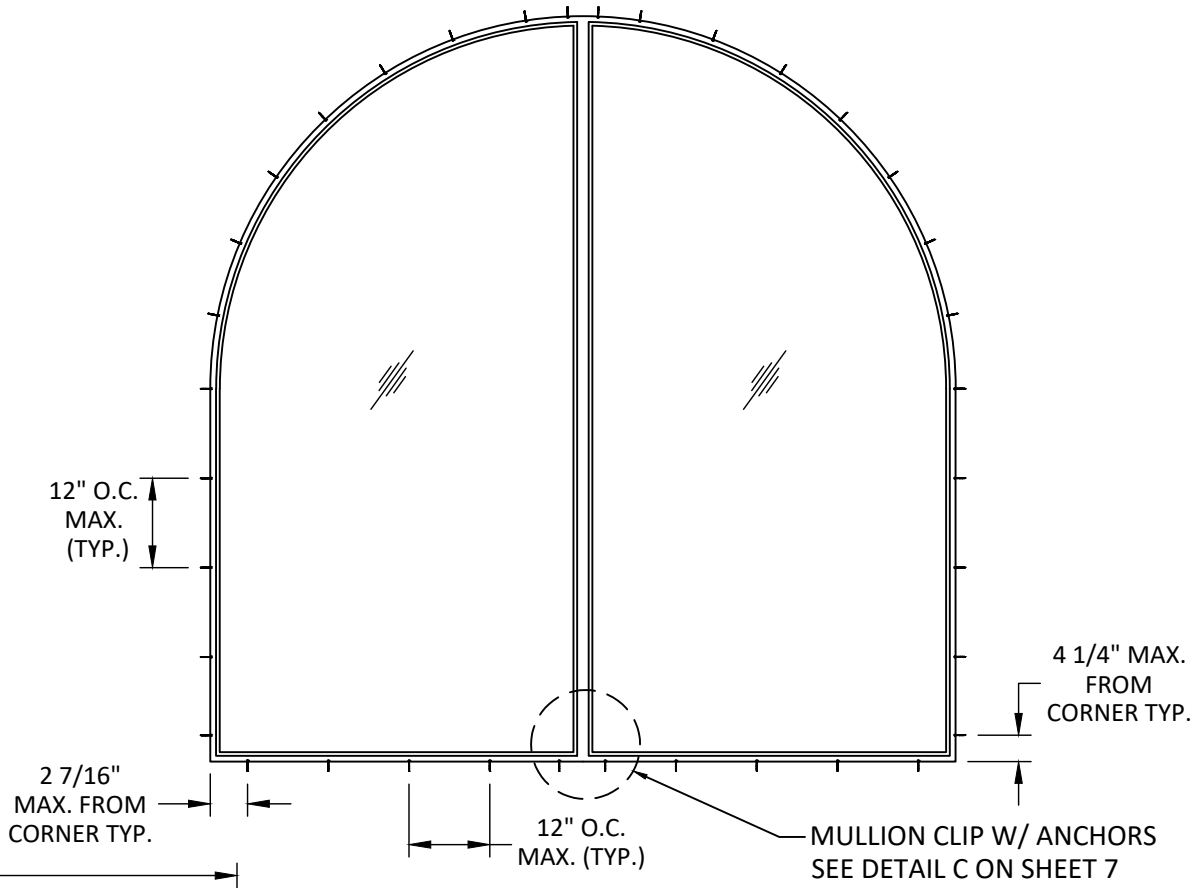

ANCHOR LAYOUT (TYP)
CLIP OR U-CHANNEL AT SILL



ARCADIA CUSTOM
9280 E OLD VAIL RD,
TUCSON, AZ 85747
PH: (520) 284-2061 FX: (520) 349-1964

TITLE: TSX1000 3.0 FIXED WINDOW
(NON-IMPACT)/(NON-HVHZ)
ELEVATION & ANCHOR LAYOUT

PREPARED BY:
BUILDING DROPS, INC.
1900 NE MIAMI COURT, STE. 2-15
MIAMI, FL 33132
PH: (954) 399-8478
FAX: (954) 744-4738
WEB: www.buildingdrops.com

REMARKS	BY	DATE

THE INSTALLATION DETAILS DESCRIBED HEREIN ARE GENERIC AND MAY NOT REFLECT ACTUAL CONDITIONS FOR A SPECIFIC SITE. IF SITE CONDITIONS CAUSE INSTALLATION TO DEVIATE FROM THE REQUIREMENTS DETAILED HEREIN, A LICENSED ENGINEER OR ARCHITECT SHALL PREPARE SITE SPECIFIC DOCUMENTS FOR USE WITH THIS DOCUMENT.



HERMES F. NORERO, P.E.
BUILDING DROPS, INC.
1900 NE MIAMI COURT # 2-15
MIAMI, FL 33132
FBPE CERT. OF AUTHORIZATION No. 29578

FL#: FL28910

DATE: 08.13.25


DWG. BY: DI CHK. BY: HFN

SCALE: NTS


DWG. #: ACWD015

SHEET: 4 OF 7

c:\users\dylanwata\building drops, inc\building drops, inc\building drops landing - common\projects\arcadia custom\bc-25-0662 - fbc submittal - steel products - profile redesign\dwgs\128910\acwd015.dwg 8/15/2025 3:51 PM

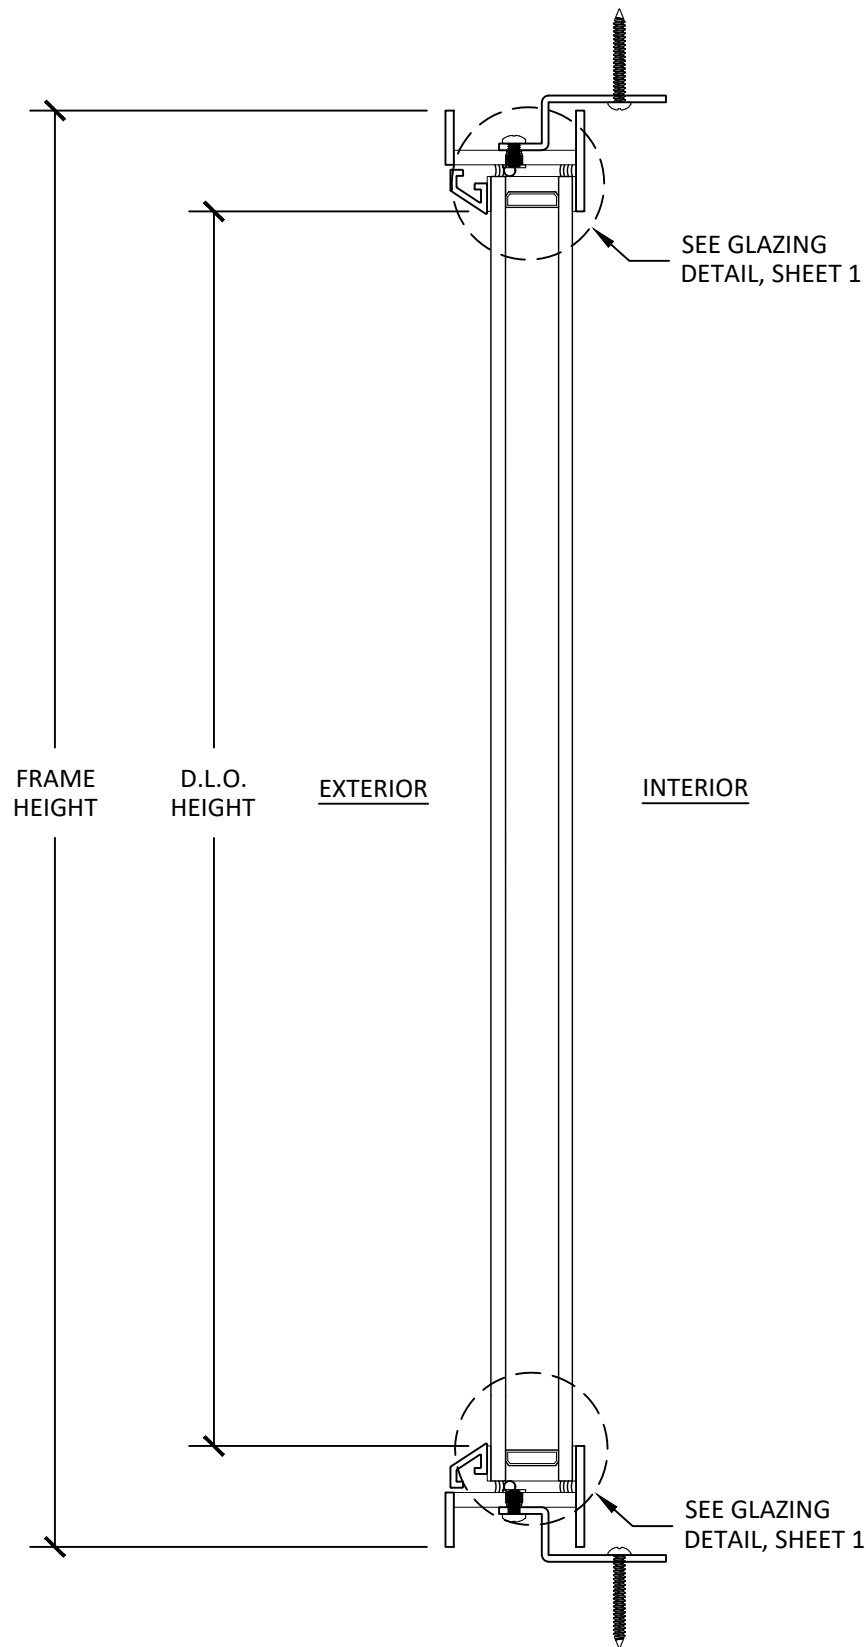

A
5 VERTICAL SECTION
CLIP

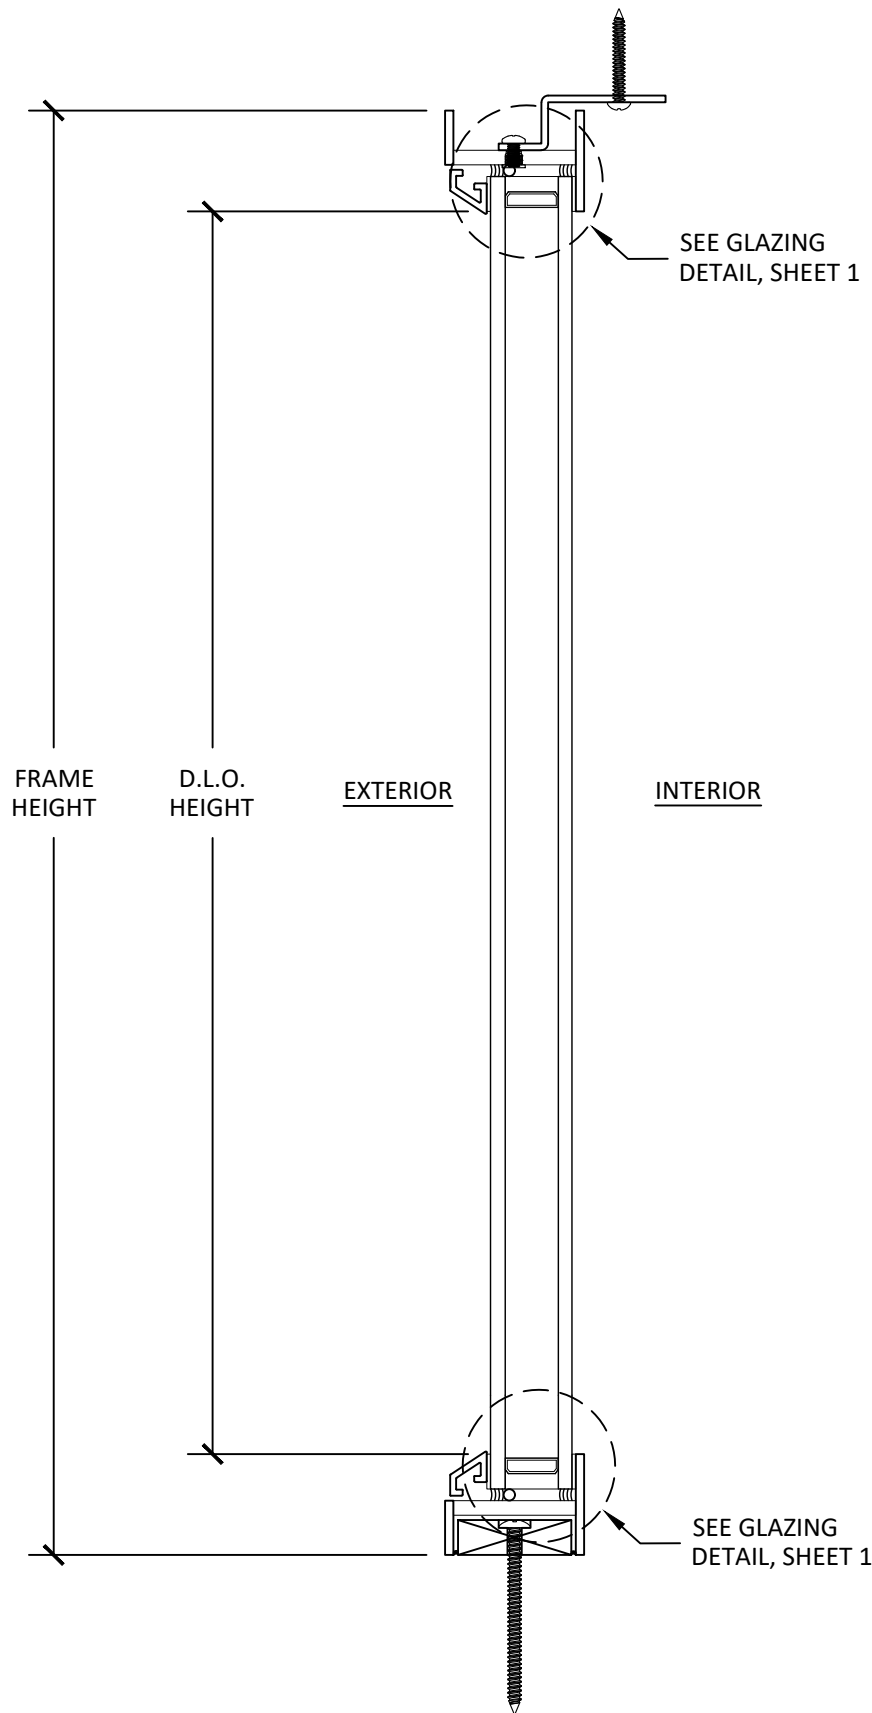

B
5 VERTICAL SECTION
U-CHANNEL AT SILL - CLIP AT HEAD



ARCADIA CUSTOM
9280 E OLD VAIL RD,
TUCSON, AZ 85747

PH: (520) 284-2061 FX: (520) 349-1964

TITLE: TSX1000 3.0 FIXED WINDOW
(NON-IMPACT)/(NON-HVHZ)

VERTICAL SECTIONS

PREPARED BY:
BUILDING DROPS, INC.
1900 NE MIAMI COURT, STE. 2-15
MIAMI, FL 33132
PH: (954) 399-8478
FAX: (954) 744-4738
WEB: www.buildingdrops.com


REMARKS	BY	DATE

THE INSTALLATION DETAILS DESCRIBED HERE IN ARE GENERIC AND MAY NOT REFLECT ACTUAL CONDITIONS FOR A SPECIFIC SITE. IF SITE CONDITIONS CAUSE INSTALLATION TO DEVIATE FROM THE REQUIREMENTS DETAILED HEREIN, A LICENSED ENGINEER OR ARCHITECT SHALL PREPARE SITE SPECIFIC DOCUMENTS FOR USE WITH THIS DOCUMENT.




FL#:	FL28910
DATE:	08.13.25
DWG. BY:	DI
CHK. BY:	HFN
SCALE:	NTS
DWG. #:	ACWD015
SHEET:	5

c:\users\dylanwata\building drops, inc\building drops landing - common\projects\arcadia custom\bc-25-0662 - fbc submittal - steel products - steel products - profile redesign\dwgs\128910\acwd015.dwg 8/15/2025 3:51 PM

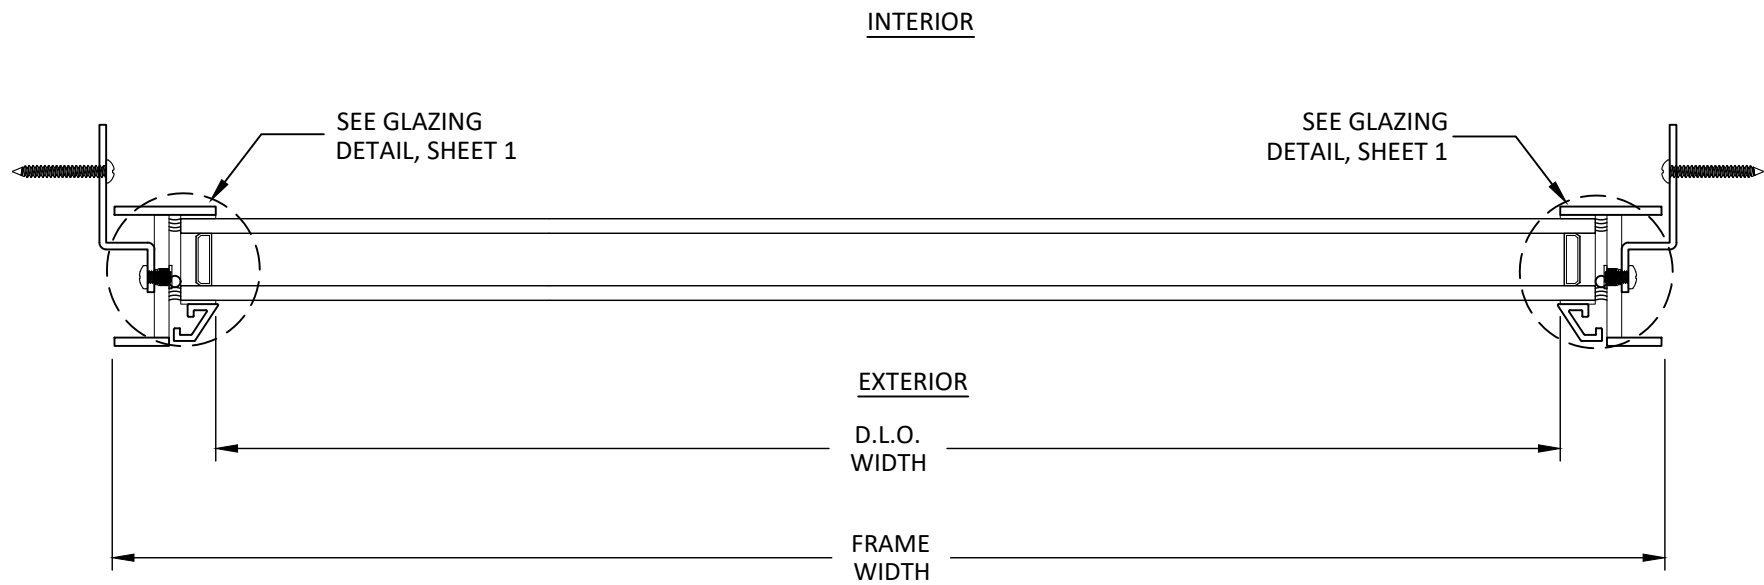

A
6 **HORIZONTAL SECTION**
FIXED JAMB - CLIP

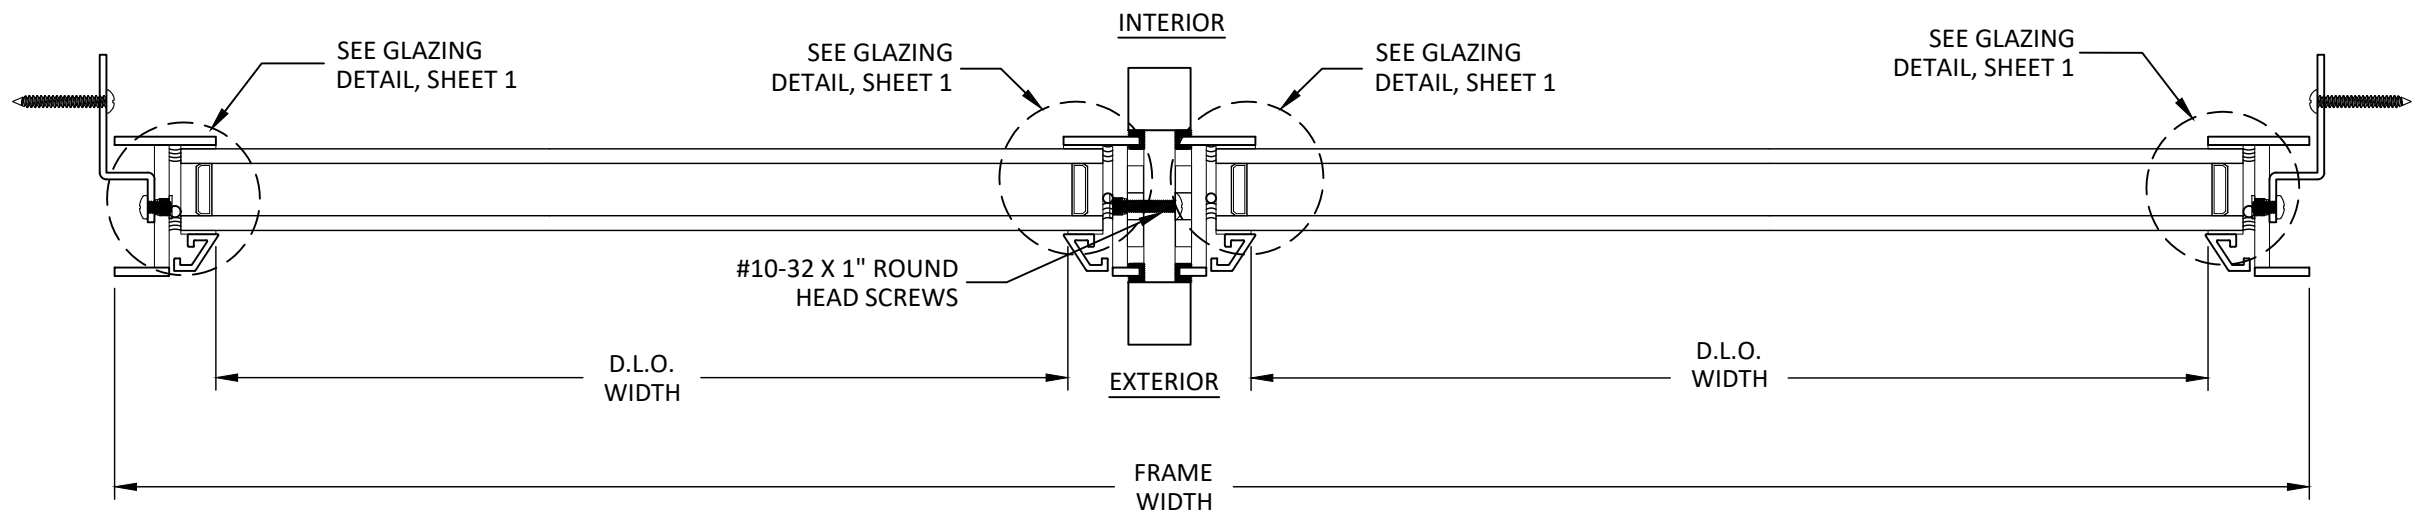

B
6 **HORIZONTAL SECTION**
FIXED JAMB - MULLION - FIXED JAMB - CLIP



ARCADIA CUSTOM
9280 E OLD VAIL RD,
TUCSON, AZ 85747

PH: (520) 284-2061 FX: (520) 349-1964

TITLE: TSX1000 3.0 FIXED WINDOW
(NON-IMPACT)/(NON-HVHZ)

HORIZONTAL SECTIONS

PREPARED BY:
BUILDING DROPS, INC.
1900 NE MIAMI COURT, STE. 2-15
MIAMI, FL 33132
PH: (954) 399-8478
FAX: (954) 744-4738
WEB: www.buildingdrops.com

REMARKS	BY	DATE

THE INSTALLATION DETAILS DESCRIBED HERE IN ARE GENERIC AND MAY NOT REFLECT ACTUAL CONDITIONS FOR A SPECIFIC SITE. IF SITE CONDITIONS CAUSE INSTALLATION TO DEVIATE FROM THE REQUIREMENTS DETAILED HEREIN, A LICENSED ENGINEER OR ARCHITECT SHALL PREPARE SITE SPECIFIC DOCUMENTS FOR USE WITH THIS DOCUMENT.



FL#: **FL28910**

DATE: **08.13.25**

DWG. BY: **DI** CHK. BY: **HFN**

SCALE: **NTS**


DWG. #: **ACWD015**

SHEET:

6


OF 7

c:\users\dylanwata\building drops, inc\building drops landing - common\projects\arcadia custom\bc-25-0662 - fbc submittal - steel products - profile redesign\dwgs\128910\acwd015.dwg 8/15/2025 3:51 PM

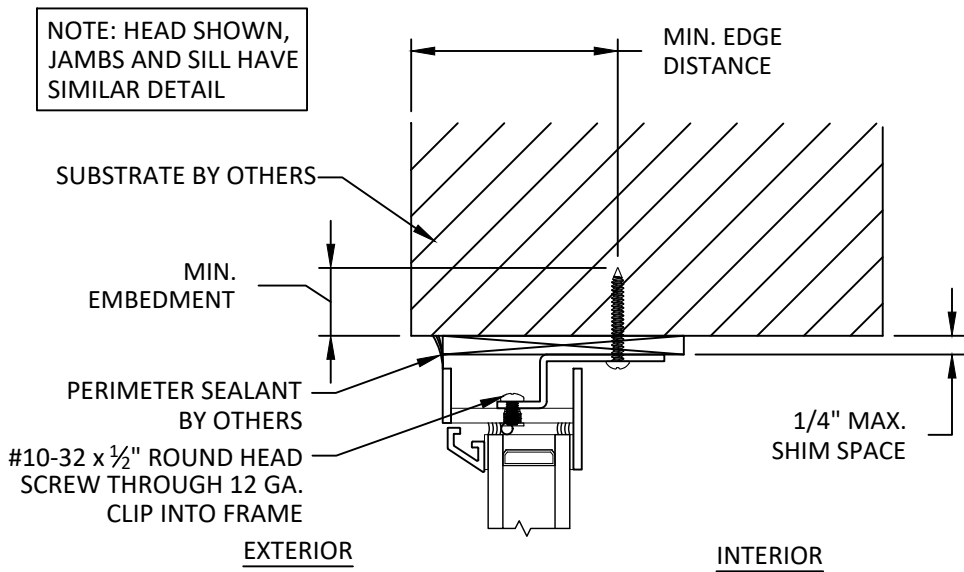


A
7

ANCHOR DETAIL
HEAD - CLIP

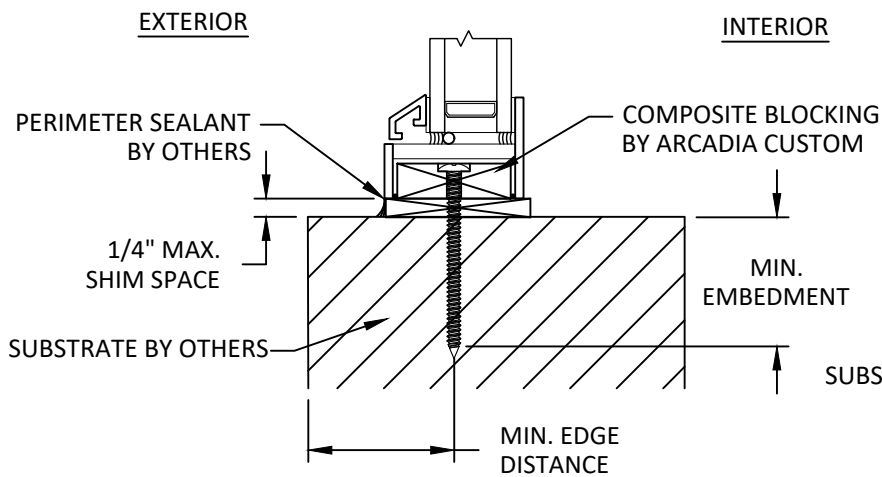

B
7

ANCHOR DETAIL
SILL - U CHANNEL

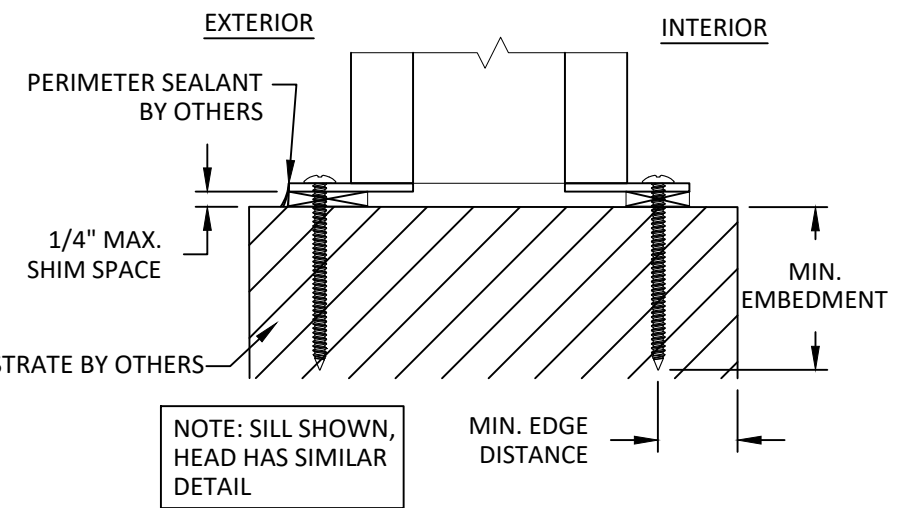

C
7

ANCHOR DETAIL
MULLION CLIP

INSTALLATION NOTES:

- ONE (1) INSTALLATION ANCHOR IS REQUIRED AT EACH ANCHOR LOCATION SHOWN ON SHEET 2-4 UNLESS OTHERWISE SHOWN.
- THE NUMBER OF INSTALLATION ANCHORS DEPICTED IS THE MINIMUM NUMBER OF ANCHORS TO BE USED FOR PRODUCT INSTALLATION OF THE MAXIMUM SIZE LISTED.
- INSTALL INDIVIDUAL INSTALLATION ANCHORS WITHIN A TOLERANCE OF $\pm 1/2$ INCH THE DEPICTED LOCATION & SPACING IN THE ANCHOR LAYOUT DETAILS (I.E., WITHOUT CONSIDERATION OF TOLERANCES). TOLERANCES ARE NOT CUMULATIVE FROM ONE INSTALLATION ANCHOR TO THE NEXT.
- SHIM AS REQUIRED AT EACH INSTALLATION ANCHOR WITH LOAD BEARING SHIM(S). MAXIMUM ALLOWABLE SHIM STACK TO BE 1/4 INCH. SHIM WHERE SPACE OF 1/16 INCH OR GREATER OCCURS. SHIM(S) SHALL BE CONSTRUCTED OF HIGH DENSITY PLASTIC OR BETTER.
- MINIMUM EMBEDMENT AND EDGE DISTANCE EXCLUDE WALL FINISHES, INCLUDING BUT NOT LIMITED TO STUCCO, FOAM, BRICK VENEER, AND SIDING.
- INSTALLATION ANCHORS AND ASSOCIATED HARDWARE MUST BE MADE OF CORROSION RESISTANT MATERIAL OR HAVE A CORROSION RESISTANT COATING.
- FOR HOLLOW BLOCK AND GROUT FILLED BLOCK, DO NOT INSTALL INSTALLATION ANCHORS INTO MORTAR JOINTS. EDGE DISTANCE IS MEASURED FROM FREE EDGE OF BLOCK OR EDGE OF MORTAR JOINT INTO FACE SHELL OF BLOCK.
- INSTALLATION ANCHORS SHALL BE INSTALLED IN ACCORDANCE WITH ANCHOR MANUFACTURER'S INSTALLATION INSTRUCTIONS, AND ANCHORS SHALL NOT BE USED IN SUBSTRATES WITH STRENGTHS LESS THAN THE MINIMUM STRENGTH SPECIFIED BY THE ANCHOR MANUFACTURER.

ANCHOR SCHEDULE					
METHOD	SUBSTRATE	ANCHOR SCHEDULE	MIN EMBEDMENT	MIN. EDGE DISTANCE	QUANTITY PER LOCATION
CLIP	WOOD: MIN. SG = 0.55	#12 WOOD SCREW	1.5"	0.75"	1
	METAL: 18 GAUGE STEEL, MIN. Fy = 33KSI	#12 TEK SCREW	3 THREADS MIN PENETRATION BEYOND METAL	0.50"	1
	METAL: ALUMINUM MIN. 6063-T5 1/8" WALL THICKNESS	#12 TEK SCREW	3 THREADS MIN PENETRATION BEYOND METAL	0.50"	1
	CONCRETE: MIN. f'c = 3000 PSI	3/16" ITW TAPCON FLATHEAD	1.25"	2.5"	1
	MASONRY: CMU MIN. 2000 PSI	3/16" ITW TAPCON FLATHEAD	1.25"	2.5"	1
MULLION CLIP	WOOD: MIN. SG = 0.55	#14 WOOD SCREW	1.5"	0.75"	2
	METAL: 18 GAUGE STEEL, MIN. Fy = 33KSI	#14 TEK SCREW	3 THREADS MIN PENETRATION BEYOND METAL	0.50"	2
	METAL: ALUMINUM MIN. 6063-T5 1/8" WALL THICKNESS	#12 TEK SCREW	3 THREADS MIN PENETRATION BEYOND METAL	0.50"	2
	CONCRETE: MIN. f'c = 3000 PSI	5/16" ITW TAPCON FLATHEAD	1.75"	2.5"	2
	MASONRY: CMU MIN. 2000 PSI	5/16" ITW TAPCON FLATHEAD	1.75"	4"	2
U-CHANNEL (FOR SILL ONLY)	WOOD: MIN. SG = 0.55	#12 WOOD SCREW	1.5"	0.75"	1
	METAL: 18 GAUGE STEEL, MIN. Fy = 33KSI	#12 TEK SCREW	3 THREADS MIN PENETRATION BEYOND METAL	0.50"	1
	METAL: ALUMINUM MIN. 6063-T5 1/8" WALL THICKNESS	#12 TEK SCREW	3 THREADS MIN PENETRATION BEYOND METAL	0.50"	1
	CONCRETE: MIN. f'c = 3000 PSI	3/16" ITW TAPCON FLATHEAD	1.25"	2.5"	1
	MASONRY: CMU MIN. 2000 PSI	3/16" ITW TAPCON FLATHEAD	1"	2.5"	1

ARCADIA CUSTOM
9280 E OLD VAIL RD,
TUCSON, AZ 85747
PH: (520) 284-2061 FX: (520) 349-1964

TITLE: TSX1000 3.0 FIXED WINDOW (NON-IMPACT)/(NON-HVHZ)

INSTALLATION NOTES & ANCHOR DETAIL

PREPARED BY: BUILDING DROPS, INC.
1900 NE MIAMI COURT, STE. 2-15
MIAMI, FL 33132
PH: (954) 399-8478
FAX: (954) 744-4738
WEB: www.buildingdrops.com

REMARKS	BY	DATE

THE INSTALLATION DETAILS DESCRIBED HEREIN ARE GENERIC AND MAY NOT REFLECT ACTUAL CONDITIONS FOR A SPECIFIC SITE. IF SITE CONDITIONS CAUSE INSTALLATION TO DEVIATE FROM THE REQUIREMENTS DETAILED HEREIN, A LICENSED ENGINEER OR ARCHITECT SHALL PREPARE SITE SPECIFIC DOCUMENTS FOR USE WITH THIS DOCUMENT.

HERMES F. NORERO, P.E.
BUILDING DROPS, INC.
1900 NE MIAMI COURT # 2-15
MIAMI, FL 33132
FBPE CERT. OF AUTHORIZATION No. 29578

FL#:

FL28910

DATE: **08.13.25**

DWG. BY: DI	CHK. BY: HFN
--------------------	---------------------

SCALE: **NTS**

DWG. #: **ACWD015**

SHEET:

7

OF 7