
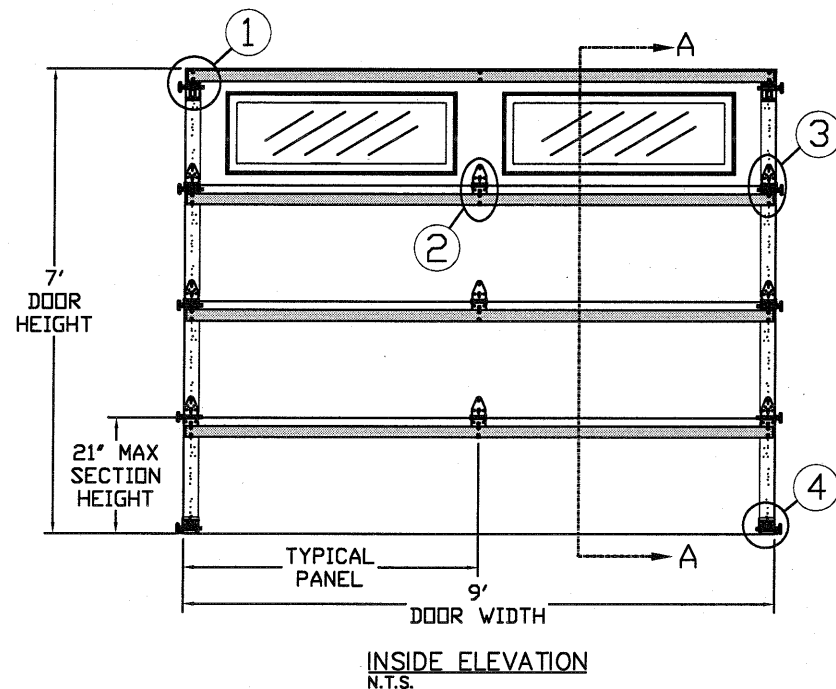


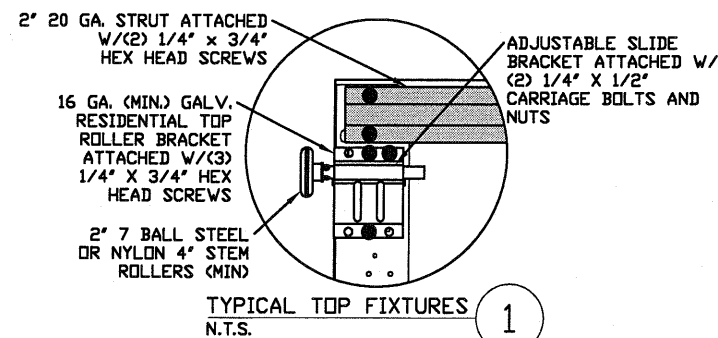

2" 20 GA. STRUT ATTACHED W/(2) 1/4" x 3/4" HEX HEAD SCREWS AT END STILES AND CENTER STILES

STRUT SPACER AND (2) 1/4" x 1" HEX HEAD SCREWS USED ON GLAZED INTERMEDIATE SECTION ONLY

TYPICAL CENTER HINGE 2
N.T.S.


14 GA. (MIN.) END HINGE ROLLER CARRIER ATTACHED W/(5) 1/4" x 3/4" HEX HEAD SCREWS

2" 7 BALL STEEL OR NYLON 4" STEM ROLLERS (MIN.)




2" 20 GA. STRUT ATTACHED W/(2) 1/4" x 3/4" HEX HEAD SCREWS AT END STILES AND CENTER STILES

STRUT SPACER AND (2) 1/4" x 1" HEX HEAD SCREWS USED ON GLAZED INTERMEDIATE SECTION ONLY

TYPICAL END HINGE 3
N.T.S.

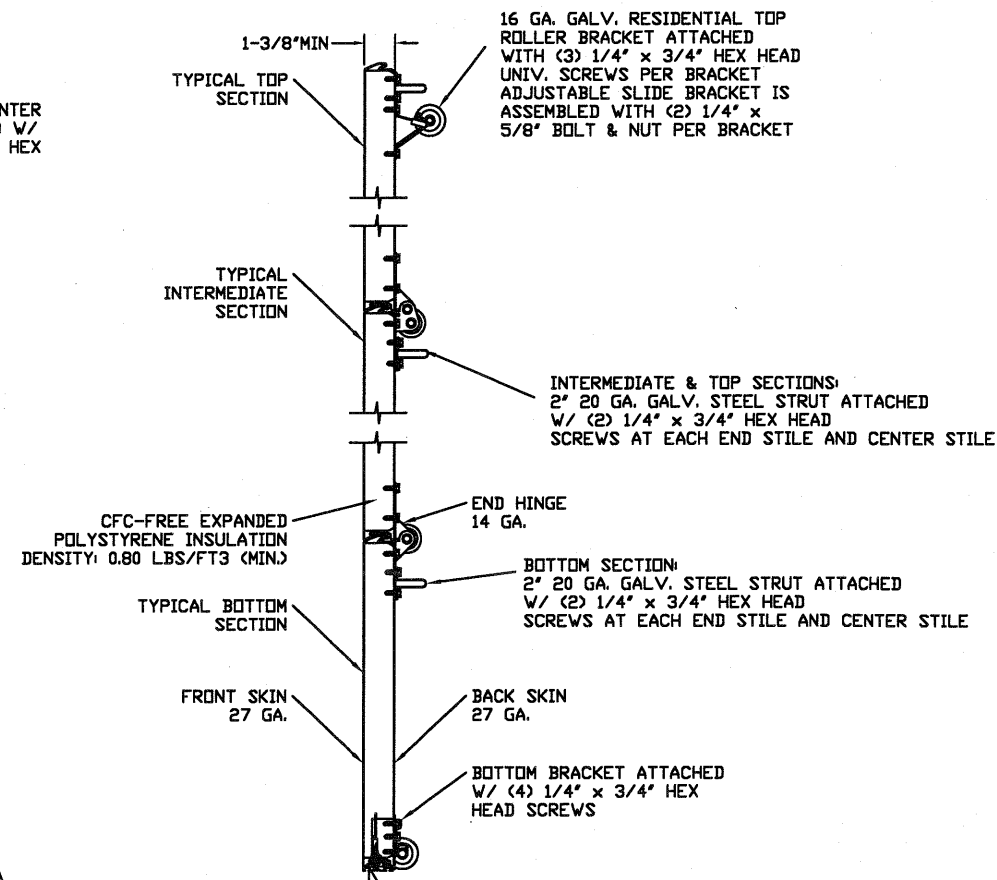

SECTION A-A (SIDE VIEW)
N.T.S.

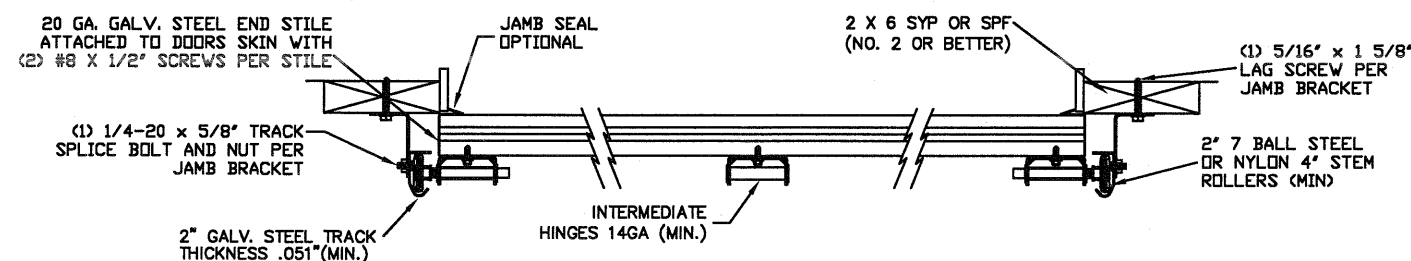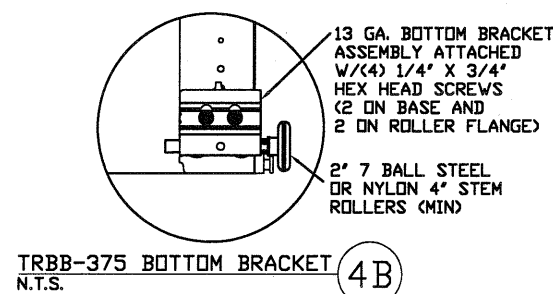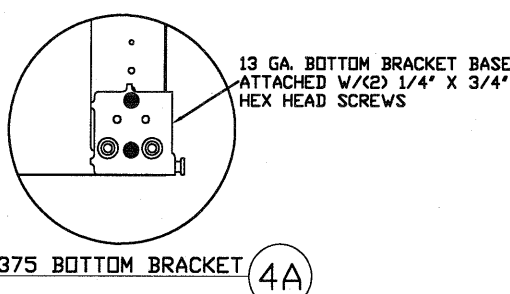

TRACK MOUNTING DETAIL
N.T.S.

NOTE: FOR STRUT SCHEDULE SEE TABLE 4 ON PAGE 3

THE METHOD OF TESTING WAS IN SUBSTANTIAL CONFORMANCE WITH THE PROCEDURE DESCRIBED IN DASMA 108 AND ASTM E330. THE PRESSURES SHOWN ON THE DRAWINGS WERE CALCULATED USING ASCE 7-16 WITH THE FOLLOWING PARAMETERS (5 FEET OF DOOR WIDTH IN THE END ZONE, ROOF AT ANY SLOPE):					
WIND SPEED (MPH)	155	141	134	128	122
EXPOSURE LEVEL	B	C	C	D	D
MEAN ROOF HEIGHT	30'	15'	25'	15'	25'

REV	DESCRIPTION OF REVISIONS	DATE	BY

MAX SIZE
9' x 14'

DESIGN LOADS
+22.8 PSF
-26.9 PSF

TEST LOADS
+34.2 PSF
-40.4 PSF

THOMAS L. SHELMEYER
LICENSE
No. 48579
STATE OF FLORIDA
PROFESSIONAL ENGINEER
FL

Thomas L. Shelmerdine, PE (FL PE #0048579)
Structural Solutions, PA (FL Firm #29412)

dba Structural Solutions of North Carolina, Inc.
5921-G W. Friendly Ave., Greensboro, NC 27410

Amarr


MODEL #3100 AMARR LINCOLN 3138			
MODEL #3150 AMARR HILLCREST 3138			
MODEL #1600 AMARR LINCOLN 3000			
MODEL #1650 AMARR HILLCREST 3000			

SIZE	DRAWN BY	DRD	DATE	12/12/18	DRAWING NUMBER IRC-3109-120-11
B	CHECKED BY	DLJ	DATE	01/25/19	


ENTREMATIC
165 CARRIAGE COURT WINSTON-SALEM, NC 27105

SHEET 1 OF 3


OPTIONAL SHORT AND LONG PANEL GLAZING LAYOUTS
GLAZING MEETS ASTM E1300-04

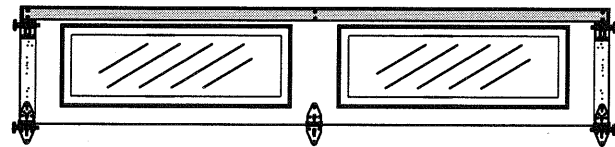


OPTIONAL GLAZED TOP SECTION W/ RESIDENTIAL LONG PANEL
N.T.S.

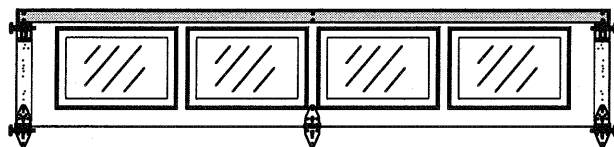

OPTIONAL GLAZED TOP SECTION W/ RESIDENTIAL SHORT PANEL
N.T.S.

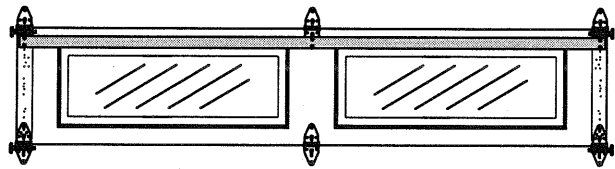



OPTIONAL GLAZED INTERMEDIATE SECTION W/ RESIDENTIAL LONG PANEL
N.T.S.

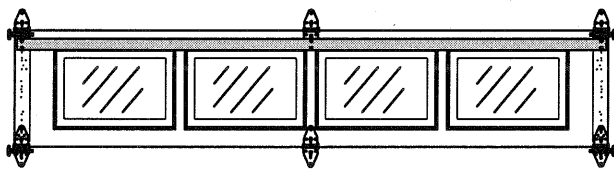


OPTIONAL GLAZED INTERMEDIATE SECTION W/ RESIDENTIAL SHORT PANEL
N.T.S.

GLAZING OPTION CROSS SECTION


GLAZING NOT AVAILABLE IN WIND-BORNE DEBRIS REGION
GLAZING MEETS ASTM E1300-04

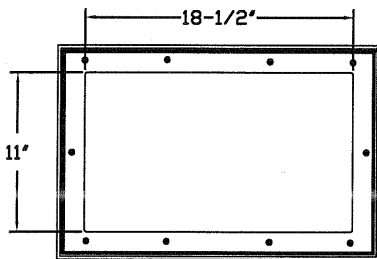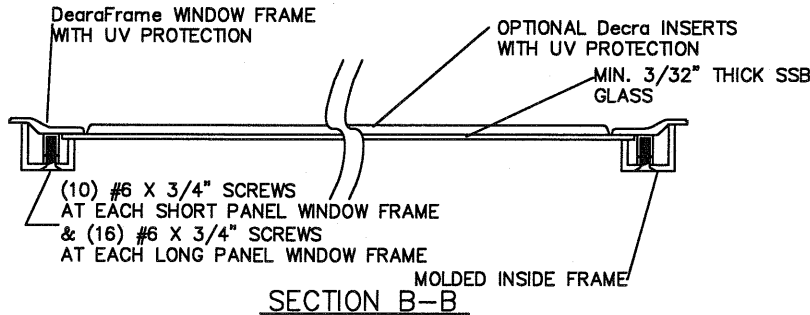

SHORT PANEL GLAZING FASTENER DETAIL
N.T.S.

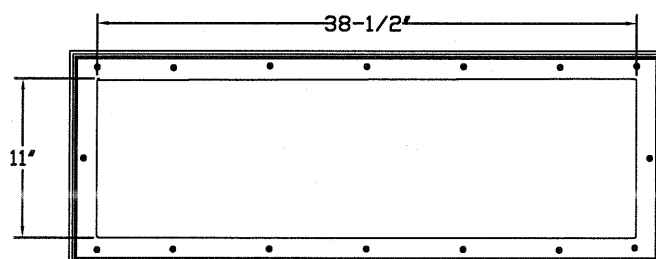

LONG PANEL GLAZING FASTENER DETAIL
N.T.S.

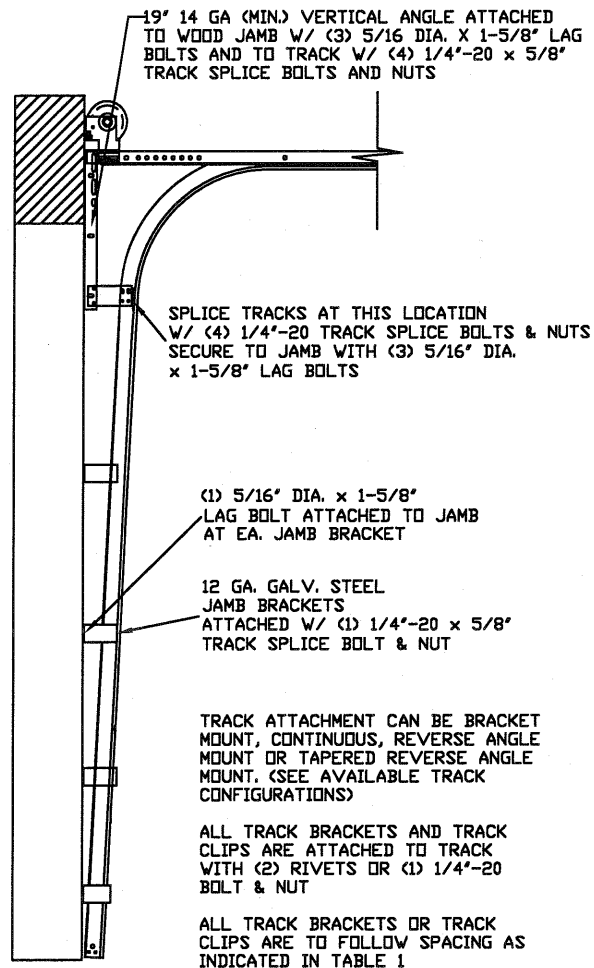

TRACK CONFIGURATION FOR UP TO 14' TALL DOORS
N.T.S.

TABLE 1

HEIGHT	TRACK ATTACHMENT							SPLICE
	A	B	C	D	E	F	G	
6' 0"	10"	38"	58"					64"
6' 6"	10"	38"	58"					70"
7' 0"	10"	38"	58"					76"
7' 6"	10"	38"	58"					82"
8' 0"	10"	38"	58"	82"				88"
8' 6"	10"	38"	58"	82"				94"
9' 0"	10"	38"	58"	82"				100"
9' 6"	10"	38"	58"	82"				106"
10' 0"	10"	38"	58"	82"	106"			112"
10' 6"	10"	38"	58"	82"	106"			118"
11' 0"	10"	38"	58"	82"	106"			124"
11' 6"	10"	38"	58"	82"	106"			130"
12' 0"	10"	38"	58"	82"	106"	130"		136"
12' 6"	10"	38"	58"	82"	106"	130"		142"
13' 0"	10"	38"	58"	82"	106"	130"		148"
13' 6"	10"	38"	58"	82"	106"	130"		154"
14' 0"	10"	38"	58"	82"	106"	130"	154"	160"

ALL TRACK ATTACHMENT SPACING +/- 2" ALLOWED WITH SYP OR SPF NO. 2 OR BETTER ONLY

REV	DESCRIPTION OF REVISIONS	DATE	BY

MAX SIZE
9' x 14'

DESIGN LOADS
+22.8 PSF
-26.9 PSF

TEST LOADS
+34.2 PSF
-40.4 PSF

Thomas L. Shelmerdine, PE (FL PE #0048579)
Structural Solutions, PA (FL Firm #29412)

FL

THOMAS L. SHELMERDINE
LICENSE
No. 48579
STATE OF FLORIDA
PROFESSIONAL ENGINEER

dba Structural Solutions of North Carolina, Inc.
5921-G W. Friendly Ave., Greensboro, NC 27410

Amarr

MODEL #3100 AMARR LINCOLN 3138
MODEL #3150 AMARR HILLCREST 3138
MODEL #1600 AMARR LINCOLN 3000
MODEL #1650 AMARR HILLCREST 3000

SIZE	DRAWN BY DRD	DATE 12/12/18	DRAWING NUMBER
B	CHECKED BY DLJ	DATE 01/25/19	IRC-3109-120-11

ENTREMATIC
165 CARRIAGE COURT WINSTON-SALEM, NC. 27105

SHEET 2 OF 3

TABLE 2



DOOR HEIGHT	SECTION HEIGHTS							
	Btm	#2	#3	#4	#5	#6	#7	#8
6' 0"	18"	18"	18"	18"				
6' 6"	21"	18"	18"	21"				
7' 0"	21"	21"	21"	21"				
7' 6"	18"	18"	18"	18"	18"			
8' 0"	21"	18"	18"	18"	21"			
8' 6"	21"	21"	21"	18"	21"			
9' 0"	18"	18"	18"	18"	18"	18"		
9' 6"	21"	18"	18"	18"	18"	21"		
10' 0"	21"	21"	21"	18"	18"	21"		
10' 6"	21"	21"	21"	21"	21"	21"		
11' 0"	21"	18"	18"	18"	18"	18"	21"	
11' 6"	21"	21"	21"	18"	18"	18"	21"	
12' 0"	21"	21"	21"	21"	21"	18"	21"	
12' 6"	21"	18"	18"	18"	18"	18"	18"	21"
13' 0"	21"	21"	21"	18"	18"	18"	18"	21"
13' 6"	21"	21"	21"	21"	21"	18"	18"	21"
14' 0"	21"	21"	21"	21"	21"	21"	21"	21"

TABLE 4

SECTION	STRUT SIZE
8TH	2"
7TH	2"
6TH	2"
5TH	2"
4TH	2"
3RD	2"
2ND	2"
BOTTOM	2"

SPECIFICATIONS AND NOTES

1. ALL THE LOAD FROM THE DOOR IS TRANSFERRED TO THE VERTICAL TRACK, FROM THE TRACK THE LOAD IS TRANSFERRED TO THE VERTICAL JAMBS. THE HORIZONTAL JAMB OR HEADER RECEIVES NO PORTION OF THE LOAD TRANSFERRED FROM THE DOOR.
2. EACH VERTICAL JAMBS RECEIVES MAXIMUM DESIGN LOADS OF: +102.6 LBS/FT & -121.1 LBS/FT.
3. DOOR AND HARDWARE WILL BE DESIGNED, MANUFACTURED AND INSTALLED WITH STANDARDS AS SET FORTH BY DASMA.
4. DOOR SECTIONS SHALL BE 27GA MIN. INTERIOR AND 27GA MIN. EXTERIOR SKIN ROLLED FORMED, W/ BAKED ON POLYESTER FINISH.
5. SUPPORTING STRUCTURAL ELEMENTS SHALL BE DESIGNED BY A REGISTERED PROFESSIONAL ENGINEER FOR WIND LOADS INDICATED ON THIS DRAWING IN ADDITION TO OTHER LOADINGS.
6. PANEL STAMP DOES NOT AFFECT WINDLOAD CAPABILITIES.

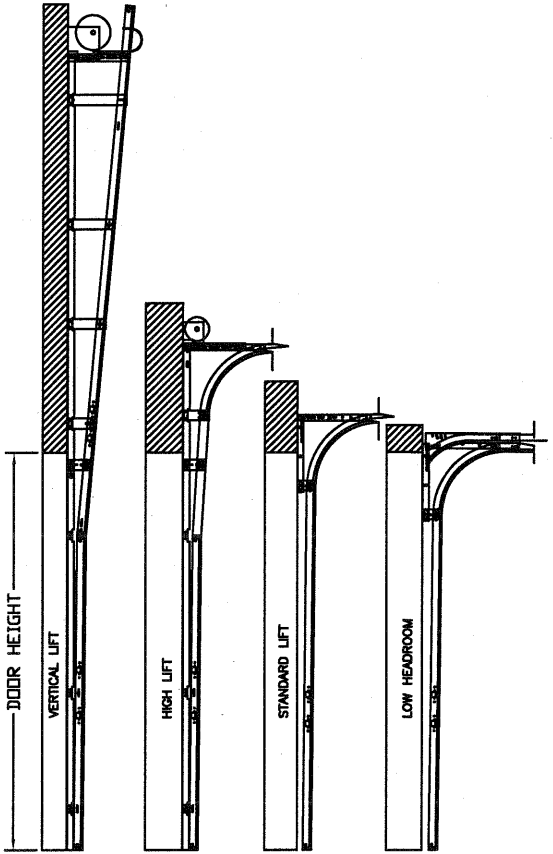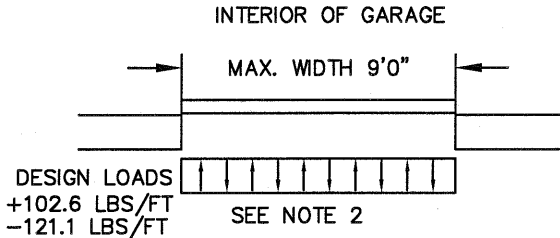

AVAILABLE TRACK CONFIGURATIONS
N.T.S.

TABLE 3

Section	Panel Type	Center Stile Location (Measured from Left Edge)		Max Design Loads Allowed	
		1st (in)	2nd (in)	Positive (PSF)	Negative (PSF)
6' 0	Short	24.406	47.594	34.2	40.3
7' 0	Short	29.200	54.800	29.3	34.5
7' 2	Short	30.200	55.800	28.6	33.7
7' 4	Short	31.200	56.800	27.9	33.0
7' 6	Short	32.200	57.800	27.3	32.2
7' 6	Long	45.000		27.3	32.2
7' 8	Short	32.200	60.000	26.7	31.5
7' 8	Long	46.000		26.7	31.5
7' 10	Short	33.000	61.000	26.1	30.9
7' 10	Long	47.000		26.1	30.9
8' 0	Short	48.000		25.6	30.2
8' 0	Long	48.000		25.6	30.2
8' 2	Short	49.000		25.1	29.6
8' 2	Long	49.000		25.1	29.6
8' 4	Short	50.000		24.6	29.0
8' 4	Long	50.000		24.6	29.0
8' 6	Short	51.000		24.1	28.4
8' 6	Long	51.000		24.1	28.4
8' 8	Short	52.000		23.6	27.9
8' 8	Long	52.000		23.6	27.9
8' 10	Short	53.000		23.2	27.4
8' 10	Long	53.000		23.2	27.4
9' 0	Short	54.000		22.8	26.9
9' 0	Long	54.000		22.8	26.9

WOOD JAMB ATTACHMENT TO STRUCTURE

2 X 6 VERTICAL JAMB ATTACHMENT TO WOOD FRAME STRUCTURE
5/16" X 3" LAG SCREWS STARTING 6" FROM ENDS THEN 24" O.C. (1 1/2" EMBEDMENT)

2 X 6 VERTICAL JAMB ATTACHMENT TO 2,000 PSI CONCRETE
HILTI KWIK BOLT 3/8" X 4" STARTING 6" FROM ENDS THEN 24" O.C. (2 1/2" EMBEDMENT)
HILTI SLEEVE ANCHOR 3/8" X 2-3/4" STARTING 6" FROM ENDS THEN 24" O.C. (1 1/4" EMBEDMENT)
ITW/RAMSET REDHEAD (TRU-BOLT) 3/8" X 4" STARTING 6" FROM ENDS THEN 24" O.C. (2 1/2" EMBEDMENT)

2 X 6 VERTICAL JAMB ATTACHMENT TO HOLLOW C-90 BLOCK
SIMPSON 1/4" X 3" TITEN SCREWS STARTING 6" FROM ENDS, USE PAIRS OF FASTENERS (3" APART)
AT 24" O.C. (1 1/2" EMBEDMENT)
HILTI 1/4" X 2-3/4" KWIK-CON II+ SCREWS STARTING 6" FROM ENDS, USE PAIRS OF FASTENERS (3" APART)
AT 24" O.C. (1 1/4" EMBEDMENT)

2 X 6 VERTICAL JAMB ATTACHMENT TO GROUTED C-90 BLOCK (2000 PSI GROUT)
HILTI SLEEVE ANCHOR 3/8" X 2-3/4" STARTING 6" FROM ENDS THEN 24" O.C. (1 1/4" EMBEDMENT)
(OR, USE FASTENERS FOR HOLLOW C-90 BLOCK)

*LAGS AND BOLTS CAN BE COUNTERSUNK TO PROVIDE A FLUSH MOUNTING SURFACE.
*PREPARATION OF WOOD JAMBS BY OTHERS

REV	DESCRIPTION OF REVISIONS	DATE	BY

MAX SIZE
9' x 14'

DESIGN LOADS
+22.8 PSF
-26.9 PSF

TEST LOADS
+34.2 PSF
-40.4 PSF

Thomas L. Shelmerdine, PE (FL #0048579)
Structural Solutions, PA (FL Firm #29412)

THOMAS L. SHELMERDINE
LICENSE
No. 48579
STATE OF
FLORIDA
PROFESSIONAL ENGINEER
FL

dba Structural Solutions of North Carolina, Inc.
5921-G W. Friendly Ave., Greensboro, NC 27410

Amarr

MODEL #3100 AMARR LINCOLN 3138
MODEL #3150 AMARR HILLCREST 3138
MODEL #1600 AMARR LINCOLN 3000
MODEL #1650 AMARR HILLCREST 3000

SIZE	DRAWN BY	DRD	DATE	12/12/18	DRAWING NUMBER IRC-3109-120-11
B	CHECKED BY	DLJ	DATE	01/25/19	

ENTREMATIC
165 CARRIAGE COURT WINSTON-SALEM, N.C. 27105

SHEET 3 OF 3