

**WITH CSC CLIP OVER GYPSUM BOARD (PANELS
MAY ALSO BE INSTALLED
DIRECTLY TO SUPPORT SYSTEM
WITHOUT SHEATHING)**

PANEL ATTACHMENT CLIP
1/PANEL/SUPPORT

WEATHER RESISTIVE
AIR BARRIER (NBC)

EXTERIOR SHEATHING (NBC)

1/4" - 14 HEX
HEAD FASTENER
(1) PER CLIP

STRUCTURAL SUPPORT
16-GA. MIN. (NBC)

6 GA. GALV. OR
STAINLESS STEEL)

CSC-1SS
CSC-2
CSC-2SS
CSC-3
CSC-3SS

CSC-1 OR CSC-1SS



CSC-2 OR CSC-2SS

CSC-3 OR CSC-3SS

CUSTOMER:
OWNER:
PROJECT:
LOCATION:

	BY	DATE	CONTRACT No. N/A	
DRAWN	SLM	04-20-18		
CHECKED	AK	04-20-18	DRAWING No. 1 of 4	ISSUE 0
SECTION MANAGER				

NBC= NOT BY CENTRIA

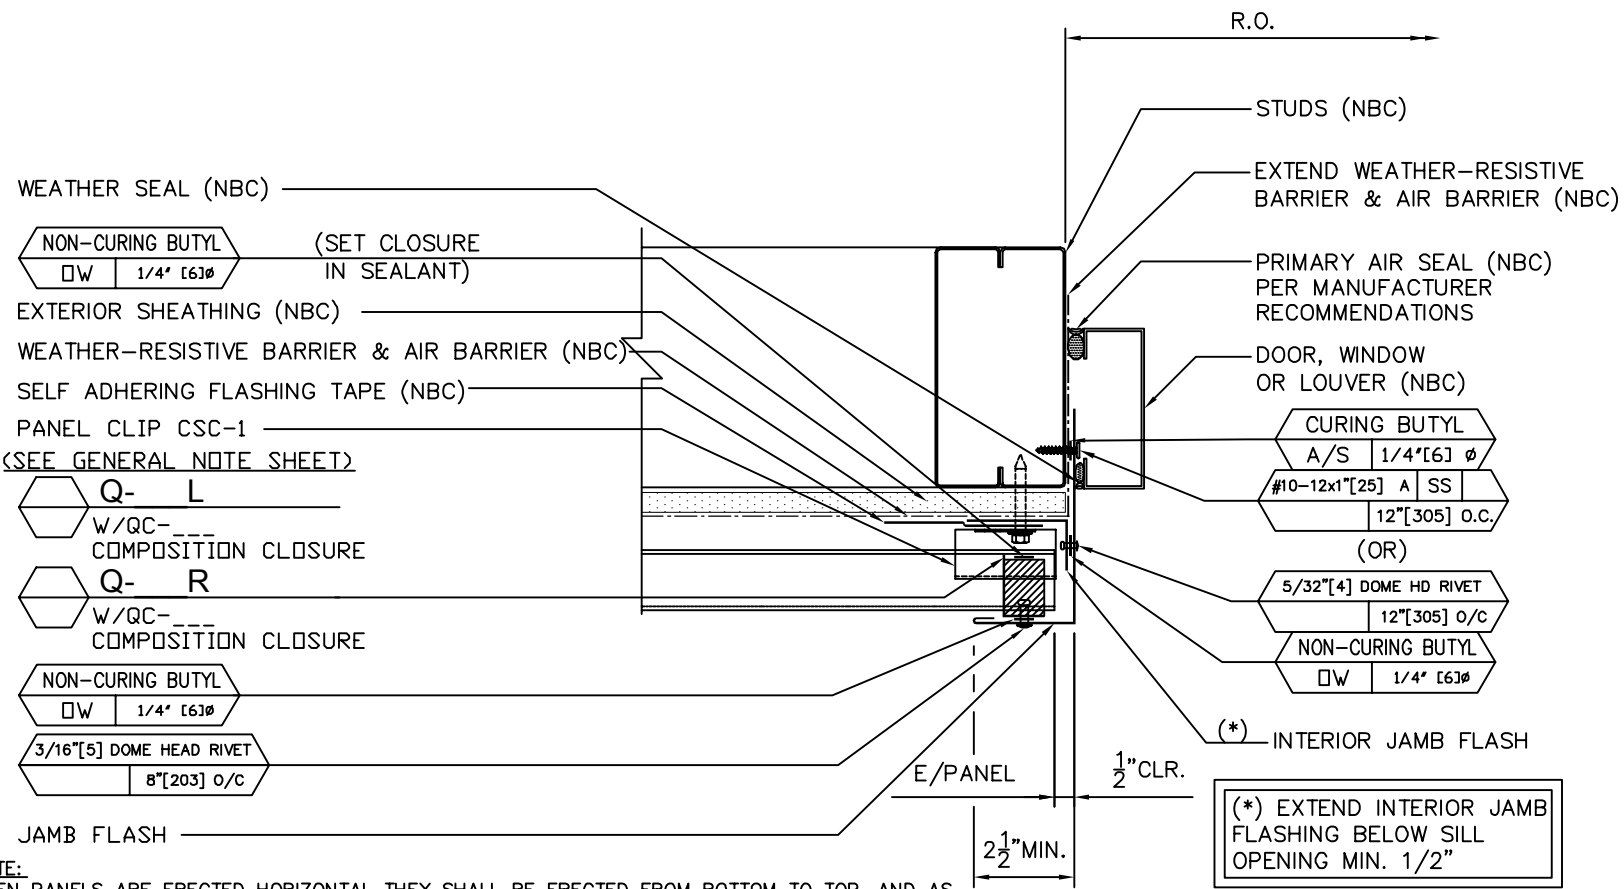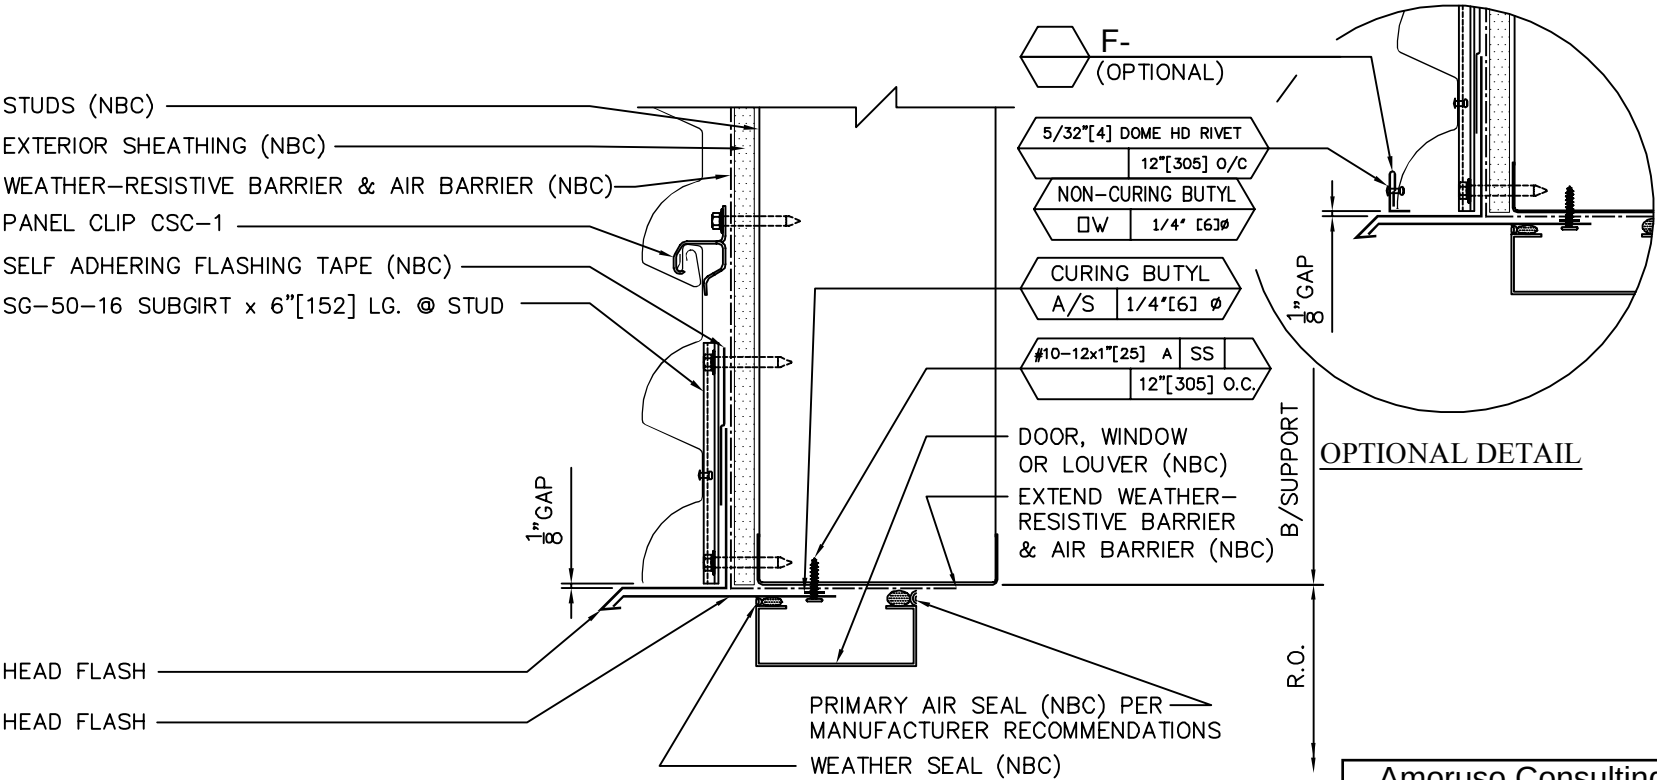

NOTE:
WHEN PANELS ARE ERECTED HORIZONTAL THEY SHALL BE ERECTED FROM BOTTOM TO TOP, AND AS SUCH, REQUIRES THE Q-___L METAL CLOSURE ON THE LEFT SIDE OF THE PANEL AND THE Q-___R METAL CLOSURE ON THE RIGHT SIDE OF THE PANEL.

Amoruso Consulting Engineering, LLC, FL Reg. No. 38327
Robert J. Amoruso, FL P.E. No. 49752
226 N. Nova Rd., #142, Ormond Beach, FL 32174-5124
rjaengpe@gmail.com

Digitally signed
by Robert J
Amoruso
Date: 2025.08.18
16:45:10 -04'00'

This item has been digitally signed and sealed by Robert J. Amoruso, PE on the date adjacent to the seal. Signature must be verified on any electronic copies.


700 State Highway 121 Bypass, Suite 200, Lewisville, TX 75067
972-221-6656

				HORIZONTAL CASCADE		BY	DATE	CONTRACT No. N/A		
					CUSTOMER:	DRAWN	SLM			04-20-18
					OWNER:	CHECKED	AK	04-20-18	DRAWING No. 2 of 4	ISSUE 0
0	HORIZONTAL CONCEPT SERIES	DT	04-26-18		PROJECT:	SECTION MANAGER				
ISSUE	DESCRIPTION	BY	DATE	LOCATION:						

CASCADE


12" or 16" PANEL WIDTH
VERTICAL SIDING WITH CSC-3 CLIP
(PANELS MAY ALSO BE INSTALLED
DIRECTLY TO SUPPORT SYSTEM
WITHOUT SHEATHING)

PANEL SIDE JOINT

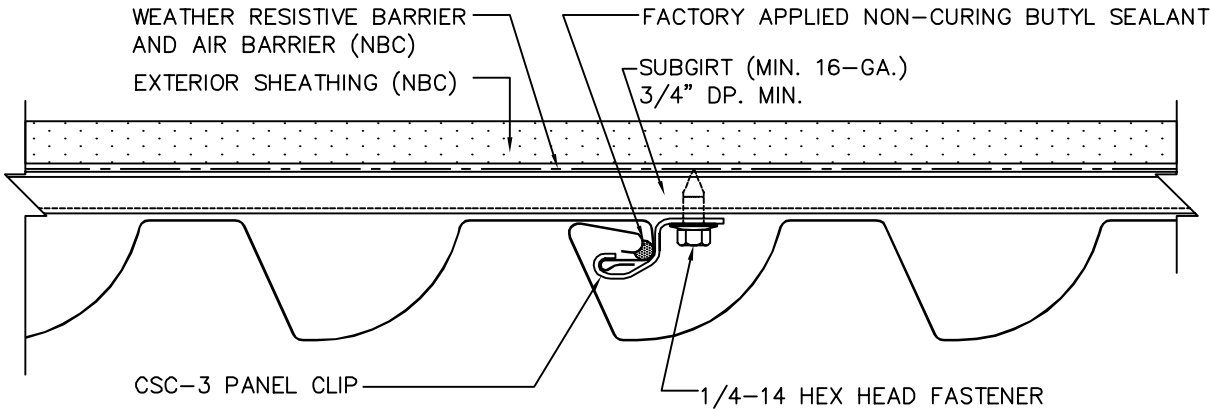


PANEL LEGEND

NBC= NOT BY CENTRIA

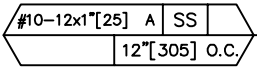

WINDOW OR LOUVER (NBC)
WEATHER SEAL (NBC)

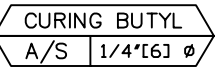

PRIMARY AIR SEAL (NBC) PER
MANUFACTURER RECOMMENDATIONS
EXTEND WEATHER-RESISTIVE
BARRIER & AIR BARRIER (NBC)

SILL FLASH

CLEAT

(SEE GENERAL NOTE SHEET)

Q- L

Q- R

SILL OPENING
(FLASHING)


NOTE
ALL VERTICAL CASCADE
PANELS MUST UTILIZE A
FIXING POINT DETAIL AT
OR NEAR THE TOP OF ALL
PANELS. SEE DETAIL
CC-7022 FOR THE METHOD
TO BE USED.

NOTE:
1.)WHEN PANELS ARE ERECTED VERTICALLY THEY
SHALL BE ERECTED FROM LEFT TO RIGHT, AND
AS SUCH, REQUIRES THE Q-___L METAL
CLOSURE. IN THE EVENT THAT RIGHT TO LEFT
ERECTION IS REQUIRED, THE Q-___R METAL
CLOSURE IS REQUIRED.
2.)DO NOT AFFIX PANELS THAT ARE FIELD
NOTCHED @ JAMBS. USE A CSC-3 CLIP TO
MAINTAIN THE FLOATING CONDITION.

STUDS (NBC)
EXTERIOR SHEATHING (NBC)
WEATHER-RESISTIVE BARRIER
& AIR BARRIER (NBC)
SELF ADHERING FLASHING TAPE (NBC)
3/4" SUBGIRT CONTINUOUS
PANEL CLIP CSC-3

BASE FLASH

BASE FLASH

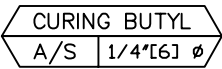

BASE @ SLAB
(FLASHING)

Amoruso Consulting Engineering, LLC, FL Reg. No. 38327
Robert J. Amoruso, FL P.E. No. 49752
226 N. Nova Rd., #142, Ormond Beach, FL 32174-5124
rjaengpe@gmail.com



Digitally signed
by Robert J
Amoruso
Date: 2025.08.18
16:45:24 -04'00'

This item has been digitally signed and sealed by Robert J. Amoruso, PE on the date adjacent to the seal. Signature must be verified on any electronic copies.




CENTRIA

700 State Highway 121 Bypass, Suite 200, Lewisville, TX 75067
972-221-6656


0	VERTICAL CASCADE	DT	04-26-18
ISSUE	DESCRIPTION	BY	DATE

VERTICAL CASCADE			
CUSTOMER:			
OWNER:			
PROJECT:			
LOCATION:			

	BY	DATE	CONTRACT No.	
DRAWN	SLM	04-23-18	N/A	
CHECKED	AK	04-23-18	DRAWING No.	
SECTION MANAGER			3 of 4	
			0	

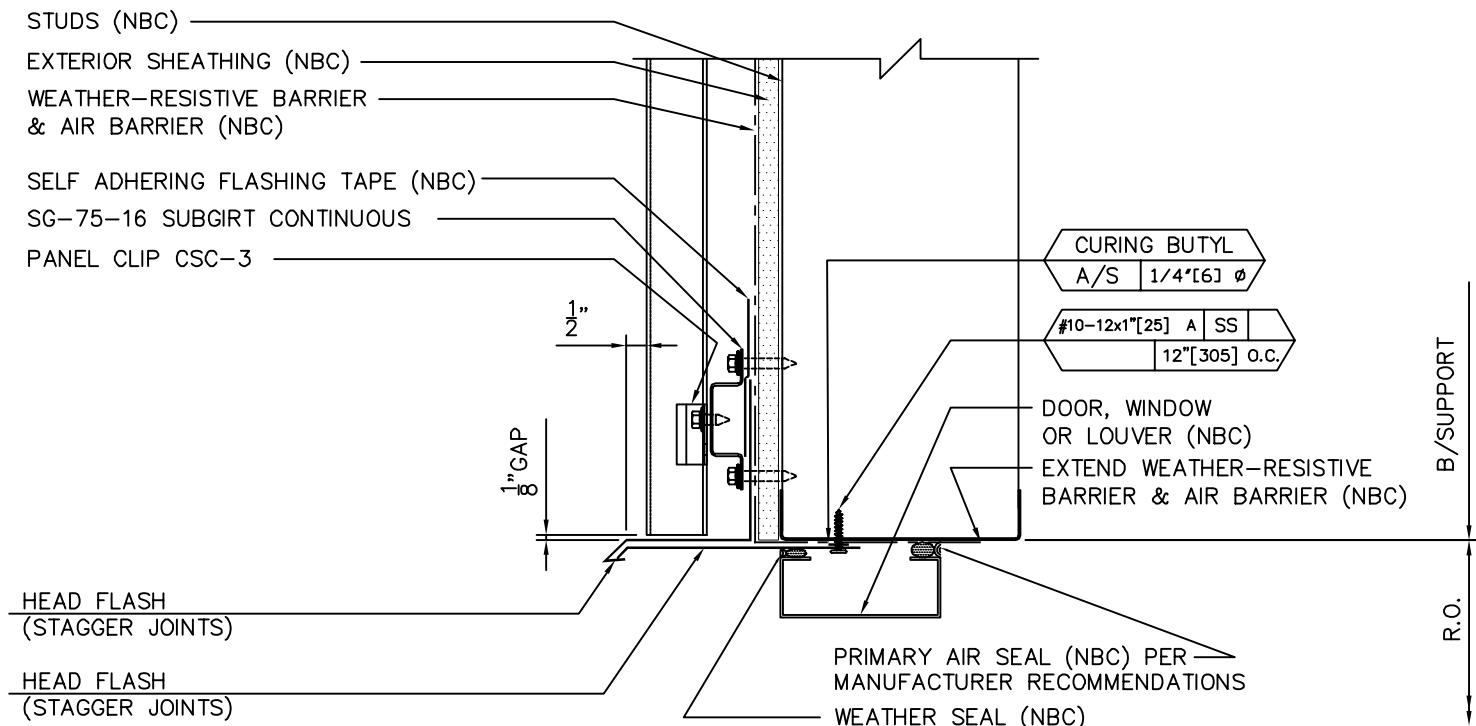

HEAD OPENING
(FLASHING)

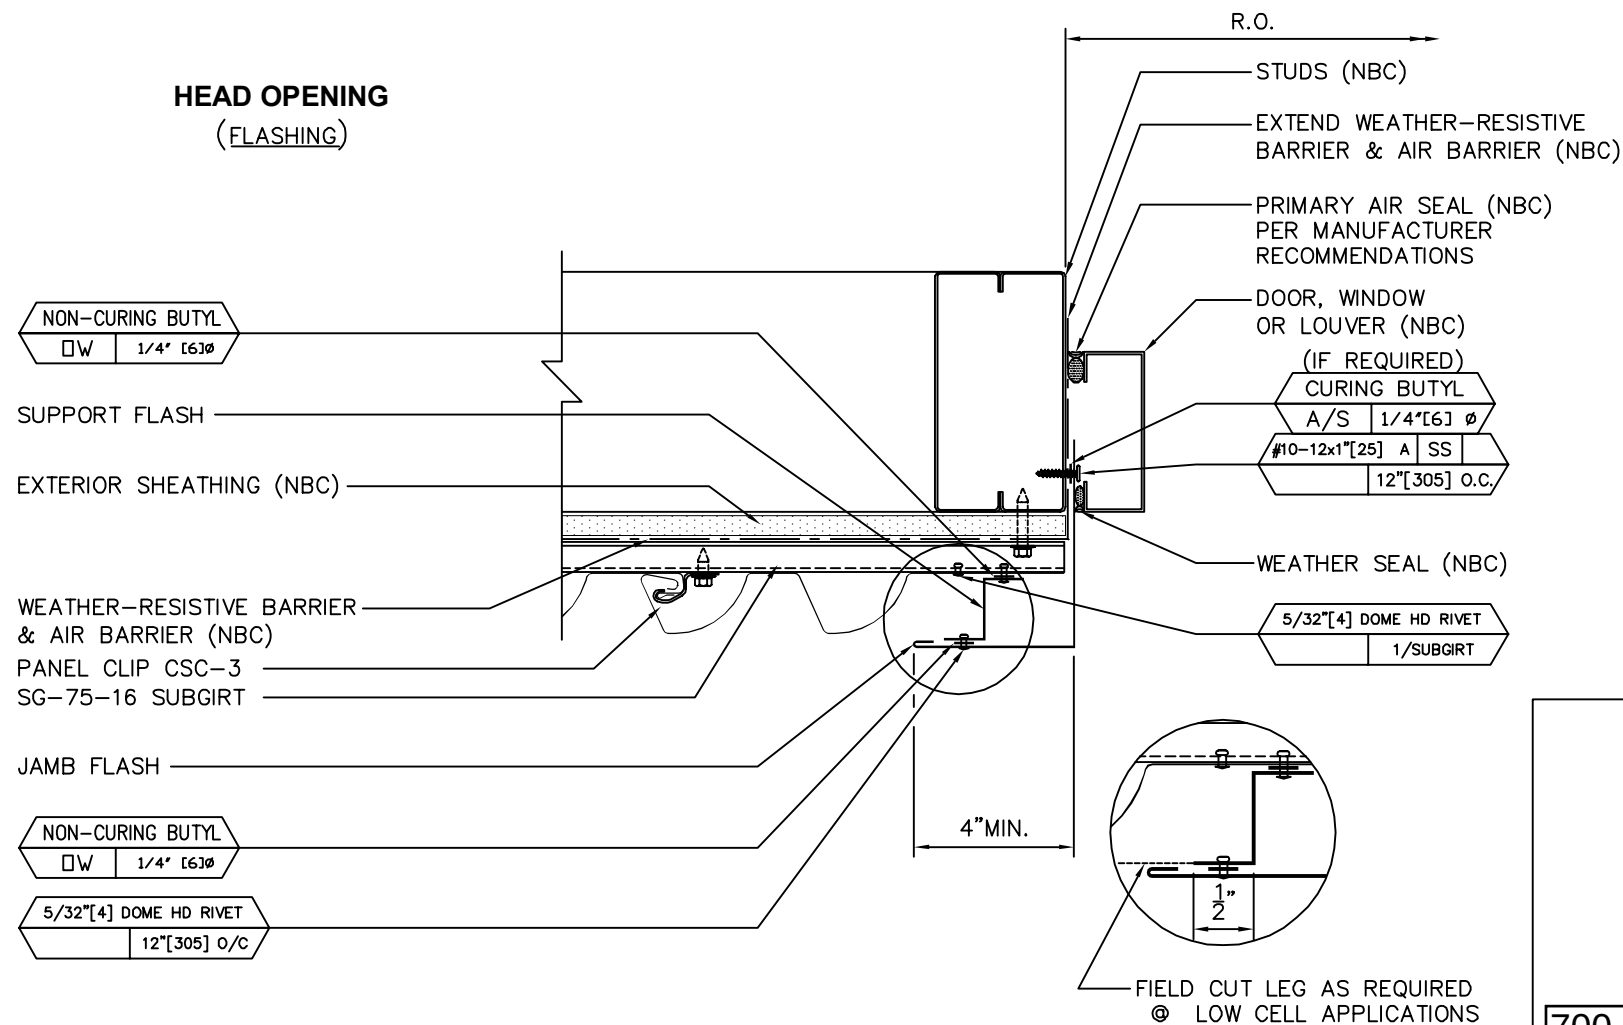

JAMB OPENING
(FLASHING)

NBC= NOT BY CENTRIA

Amoruso Consulting Engineering, LLC, FL Reg. No. 38327
Robert J. Amoruso, FL P.E. No. 49752
226 N. Nova Rd., #142, Ormond Beach, FL 32174-5124
rjaengpe@gmail.com



Digitally signed
by Robert J
Amoruso
Date: 2025.08.18
16:45:53 -04'00'

This item has been digitally signed and sealed by Robert J. Amoruso, PE on the date adjacent to the seal. Signature must be verified on any electronic copies.



CENTRIA

700 State Highway 121 Bypass, Suite 200, Lewisville, TX 75067
972-221-6656

VERTICAL CASCADE				BY	DATE	CONTRACT No.	
				DRAWN	SLM	04-23-18	N/A
				CHECKED	AK	04-23-18	
				SECTION MANAGER			DRAWING No.
0	VERTICAL CASCADE	DT	04-26-18				4 of 4
ISSUE	DESCRIPTION	BY	DATE				
							ISSUE
							0