
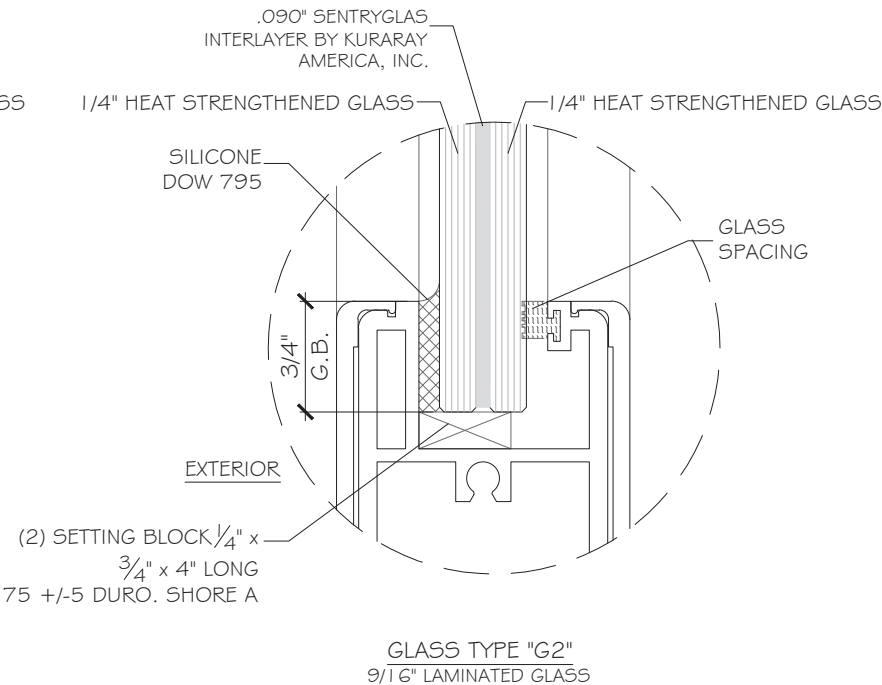


CONTINENTAL GLASS SYSTEMS, LLC  
SERIES 10000 OUTSWING DOOR - LMI

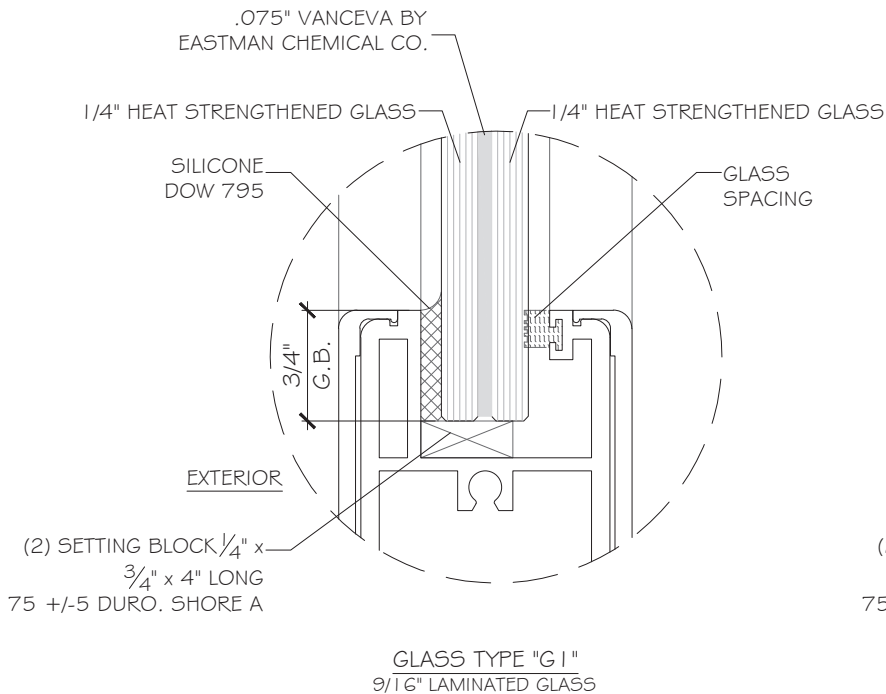

NOTE:  
GLASS COMPLIES WITH ASTM E1300-16  
(3 SEC. GUSTS).

GENERAL NOTES:

- THIS PRODUCT HAS BEEN DESIGNED AND TESTED TO COMPLY WITH THE REQUIREMENTS OF THE 8TH EDITION FLORIDA BUILDING CODE (2023) INCLUDING HIGH VELOCITY HURRICANE ZONE (HVHZ).
- DOOR IS RATED FOR LARGE MISSILE IMPACT ONLY. IMPACT SHUTTERS ARE NOT REQUIRED WHEN USED IN HVHZ.
- DOORS ARE RATED FOR AIR INFILTRATION. DOORS FOR WATER INFILTRATION SEE DETAIL ON SHEET D1.
- ANCHORING OR LOADING CONDITIONS NOT SHOWN IN THESE DETAILS ARE NOT PART OF THIS APPROVAL.
- MATERIALS INCLUDING BUT NOT LIMITED TO STEEL / METAL SCREWS THAT COME INTO CONTACT WITH OTHER DISSIMILAR MATERIALS SHALL MEET THE REQUIREMENTS OF THE FLORIDA BUILDING CODE 2023.
- METAL STRUCTURES NOT BY CONTINENTAL GLASS SYSTEMS, LLC., SHALL BE DESIGNED TO SUPPORT THE LOADS IMPOSED BY THIS GLAZING SYSTEM AND TO TRANSFER SUCH LOADS TO THE MAIN BUILDING STRUCTURE.
- ULTIMATE LOAD OBTAINED FROM ASCE 7-22, MULTIPLIED BY 0.6, SHALL BE LESS THAN OR EQUAL TO MAX. DESIGN LOAD IN THIS DOCUMENT. THE DESIGN LOADS SHOWN IN THIS DOCUMENT ARE ALLOWABLE DESIGN LOADS.
- MANUFACTURER'S LABEL SHALL BE LOCATED ON A READILY VISIBLE LOCATION IN ACCORDANCE WITH SECTION 1709.9.3 OF FLORIDA BUILDING CODE LABELING TO COMPLY WITH SECTION 1709.9.2.

-SEALANTS:  
ALL FRAME CORNERS, JOINTS, MULLION SEAMS AND PERIMETER GLAZING BEAD TO FRAME INSTALLATION FASTENERS SEALED WITH SILICONE SEALANT.

INSTRUCTIONS:  
USE CHARTS AS FOLLOWS.

- STEP 1: DETERMINE DESIGN WIND LOAD REQUIREMENTS BASED ON WIND VELOCITY, BLDG. HEIGHT, WIND ZONE USING APPLICABLE ASCE 7-22 STANDARD.
- STEP 2: SEE SHEET E1 TO E2 FOR FOR APPROVED TYPICAL ELEVATION & CONFIGURATION. GLASS TYPE SEE SHEET C1.
- STEP 3: SEE ANCHOR TYPE ON SHEET A1. ANCHOR LAYOUT SEE ELEVATION.
- STEP 4: THE LOWEST VALUE RESULTING FROM STEPS 2 & 3 THAT EXCEED THE DESIGN WIND PRESSURES DETERMINED THRU STEP 1 SHALL APPLY TO ENTIRE SYSTEM. WHEN USE SYSTEM WITH DOOR, THE LOWER VALUE OF THE DESIGN PRESSURE RATING FOR THE SYSTEM AND THE DOOR SHALL APPLY.

ABBREVIATIONS AND SYMBOLS

D.L.O. - DAYLITE OPENING P.H. - PANEL HEIGHT  
F.H. - FRAME HEIGHT P.W. - PANEL WIDTH  
F.W. - FRAME WIDTH  
W/ - WITH  
W/O - WITHOUT  
O.C. - ON CENTER  
G.B. - GLASS BITE




LIMITATIONS OF USE

- A- THIS PRODUCT EVALUATION DOCUMENT (P.E.D.) PREPARED BY THIS ENGINEER IS GENERIC AND DOES NOT PROVIDE INFORMATION FOR A SITE SPECIFIC PROJECT; i.e. WHERE THE SITE CONDITIONS DEVIATE FROM THE P.E.D.
- B- CONTRACTOR TO BE RESPONSIBLE FOR THE SELECTION, PURCHASE AND INSTALLATION OF THIS PRODUCT BASED ON THIS PRODUCT EVALUATION PROVIDED HE/SHE DOES NOT DEVIATE FROM THE CONDITIONS DETAILED ON THIS DOCUMENT.
- C- THIS PRODUCT EVALUATION DOCUMENT WILL BE CONSIDERED INVALID IF ALTERED BY ANY MEANS.
- D- SITE SPECIFIC PROJECTS SHALL BE PREPARED BY A FLORIDA REGISTERED ENGINEER OR ARCHITECT WHICH WILL BECOME THE ENGINEER OF RECORD (E.O.R.) FOR THE PROJECT AND WHO WILL BE RESPONSIBLE FOR THE PROPER USE OF THE P.E.D.
- E- THIS P.E.D. SHALL BEAR THE DATE AND ORIGINAL SEAL AND SIGNATURE OF THE PROFESSIONAL ENGINEER OF RECORD THAT PREPARED IT.

FLORIDA APPROVAL:

FL#35404.3

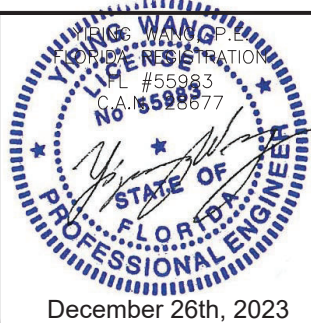

SERIES 10000 OUTSWING DOOR-LMI

CONTINENTAL GLASS SYSTEMS

325 WEST 74 PLACE,

HIALEAH, FL 33014

TEL. (305) 231-1101

MCY ENGINEERING, INC.

GLAZING CONSULTANTS


12781 MIRAMAR PKWY. STE. 301

MIRAMAR, FL 33027

P: 305.271.0117

www.MCYEngineering.com

mcy@mcyengineering.com

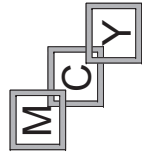

| Rev. No. | Date       | Drawn By | REVISION | Description |
|----------|------------|----------|----------|-------------|
| 1.       | 12.14.2023 | James    |          |             |

Drawn Date 12.14.2023 Scale AS SHOWN


DRAWING NO.

AD23-33

C1

Sheet No.


1 OF 10

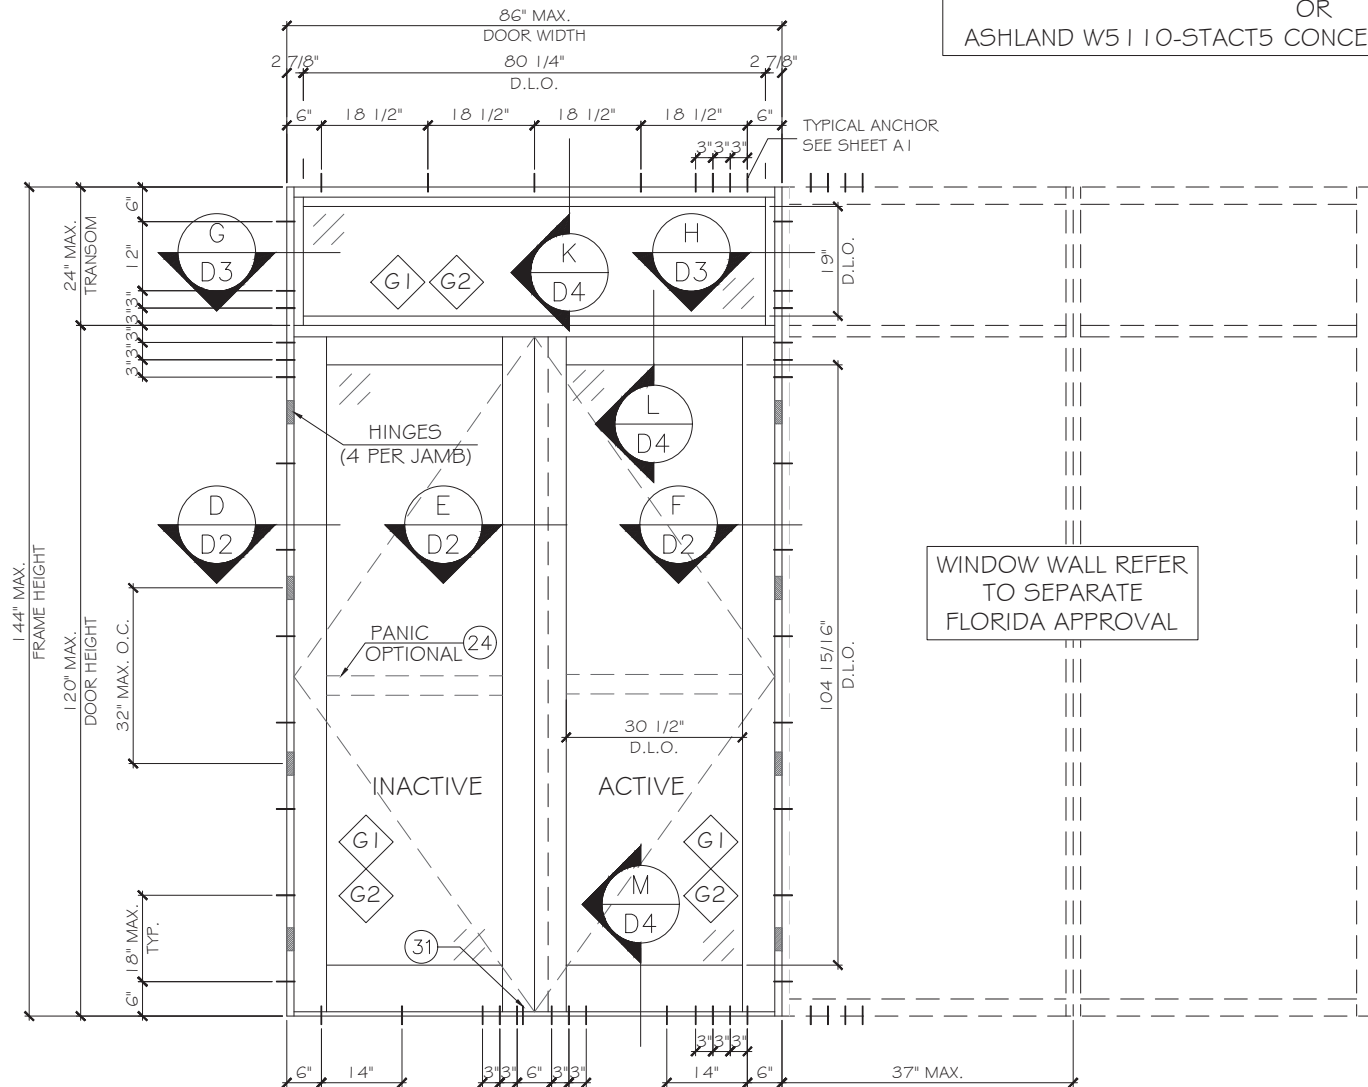

PANIC HARDWARE (VON DUPRIN MODEL 33/3547A)  
CONCEALED CLOSER BY DNW  
OR  
STANDARD HARDWARE - CONCEALED CLOSER BY DNW  
REGENT OR DNW MULTIPOINT  
OR  
ASHLAND W5 I I O-STACT5 CONCEALED MULTIPOINT ACTIVE

WINDOW WALL REFER  
TO SEPARATE  
FLORIDA APPROVAL

TYPICAL DOUBLE DOOR (XX) ELEVATION

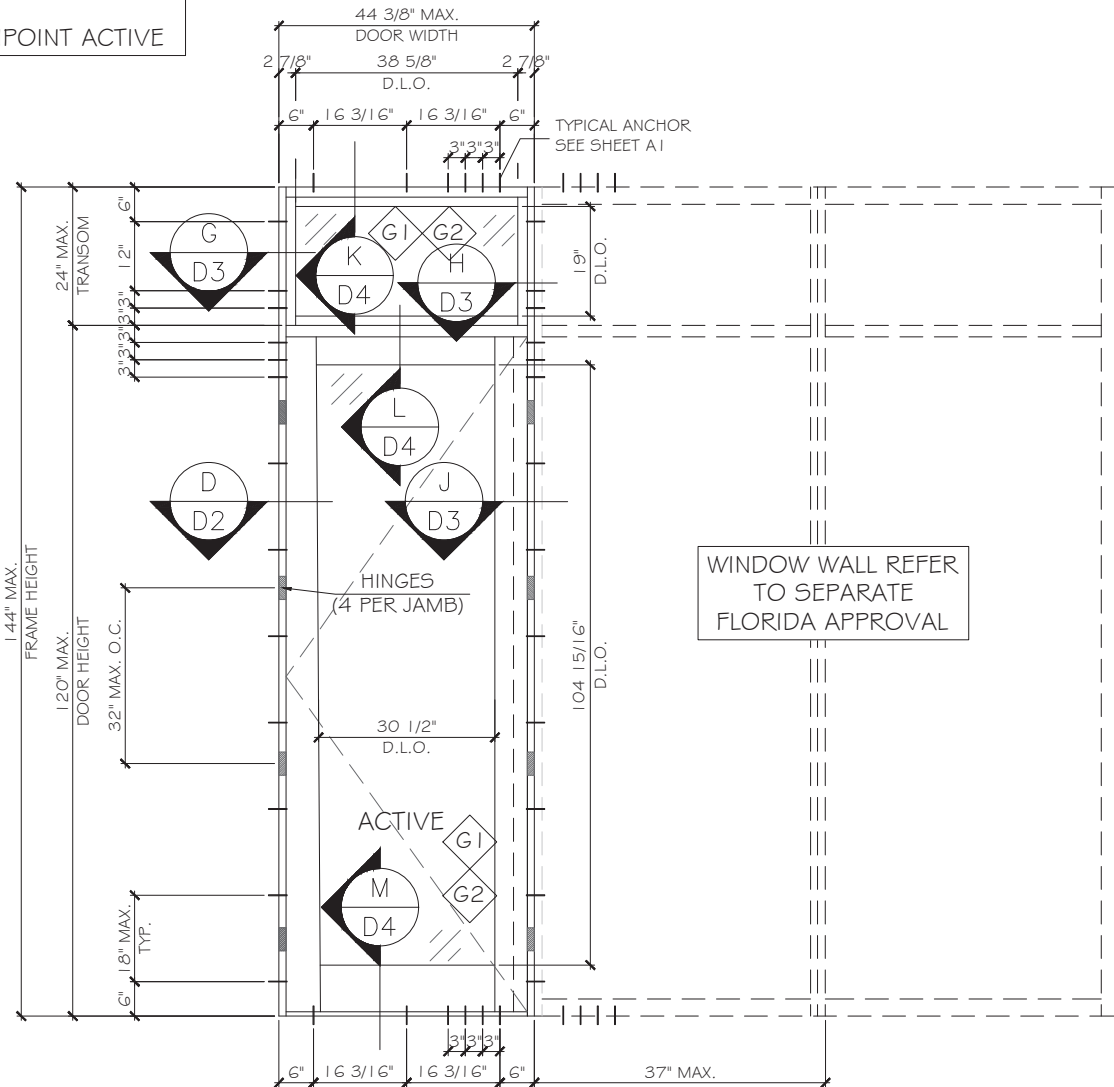

WINDOW WALL REFER  
TO SEPARATE  
FLORIDA APPROVAL

TYPICAL SINGLE DOOR (X) ELEVATION

| DESIGN LOAD CAPACITY - PSF |                         |            |             |
|----------------------------|-------------------------|------------|-------------|
| DOOR MAX. D.L.O. WIDTH     | DOOR MAX. D.L.O. HEIGHT | GLASS TYPE | DESIGN LOAD |
| INCH                       | INCH                    |            | PSF         |
| 30 1/2"                    | 104 15/16"              | G1,G2      | ±90         |

NOTE: FOR SIZE SHOWN ABOVE OR SMALLER AS PERMITTED BY FBC.

FLORIDA APPROVAL:  
FL#35404.3



SERIES 10000 OUTSWING DOOR-LMI  
CONTINENTAL GLASS SYSTEMS  
325 WEST 74 PLACE,  
HIALEAH, FL 33014  
TEL. (305) 231-1101


| Rev. No. | Date       | Drawn By | REVISION Description |
|----------|------------|----------|----------------------|
| 1.       | 12.14.2023 | James    |                      |

Drawn Date 12.14.2023 Scale AS SHOWN

DRAWING NO. AD23-33


EI

Sheet No. 2 OF 10

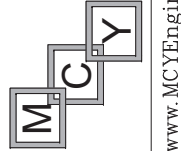


MCY ENGINEERING, INC.  
GLAZING CONSULTANTS  
12781 MIRAMAR PKWY. STE. 301  
MIRAMAR, FL 33027 P: 305.271.0117  
www.MCYEngineering.com mcy@mcyengineering.com

PANIC HARDWARE (VON DUPRIN MODEL 33/3547A)  
CONCEALED CLOSER BY DNW  
OR  
STANDARD HARDWARE - CONCEALED CLOSER BY DNW  
REGENT OR DNW MULTIPOINT  
OR  
ASHLAND W5 I I O-STACT5 CONCEALED MULTIPOINT ACTIVE

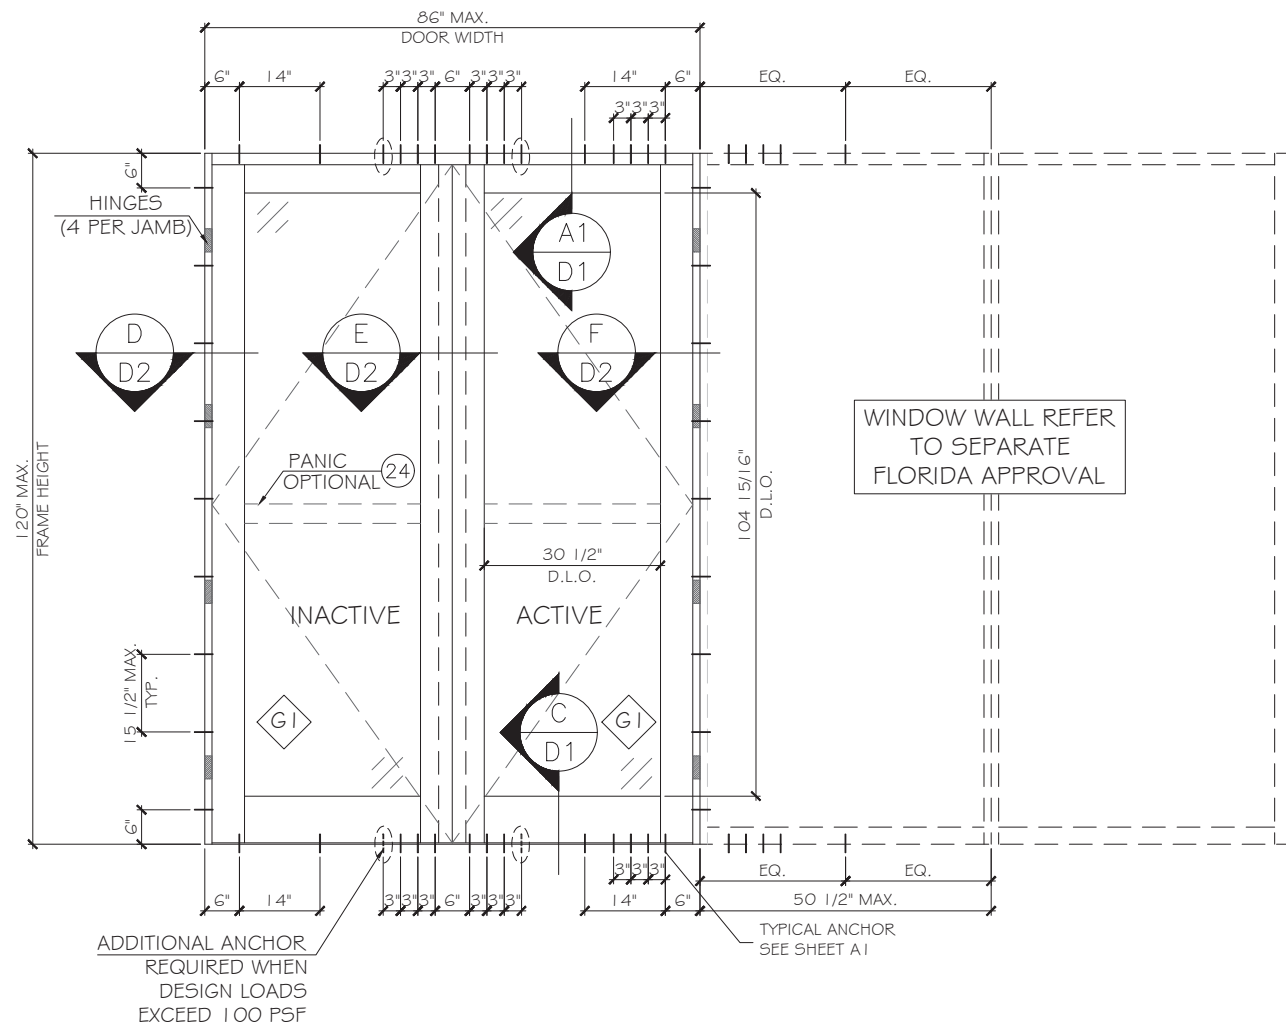

TYPICAL DOUBLE DOOR (XX) ELEVATION

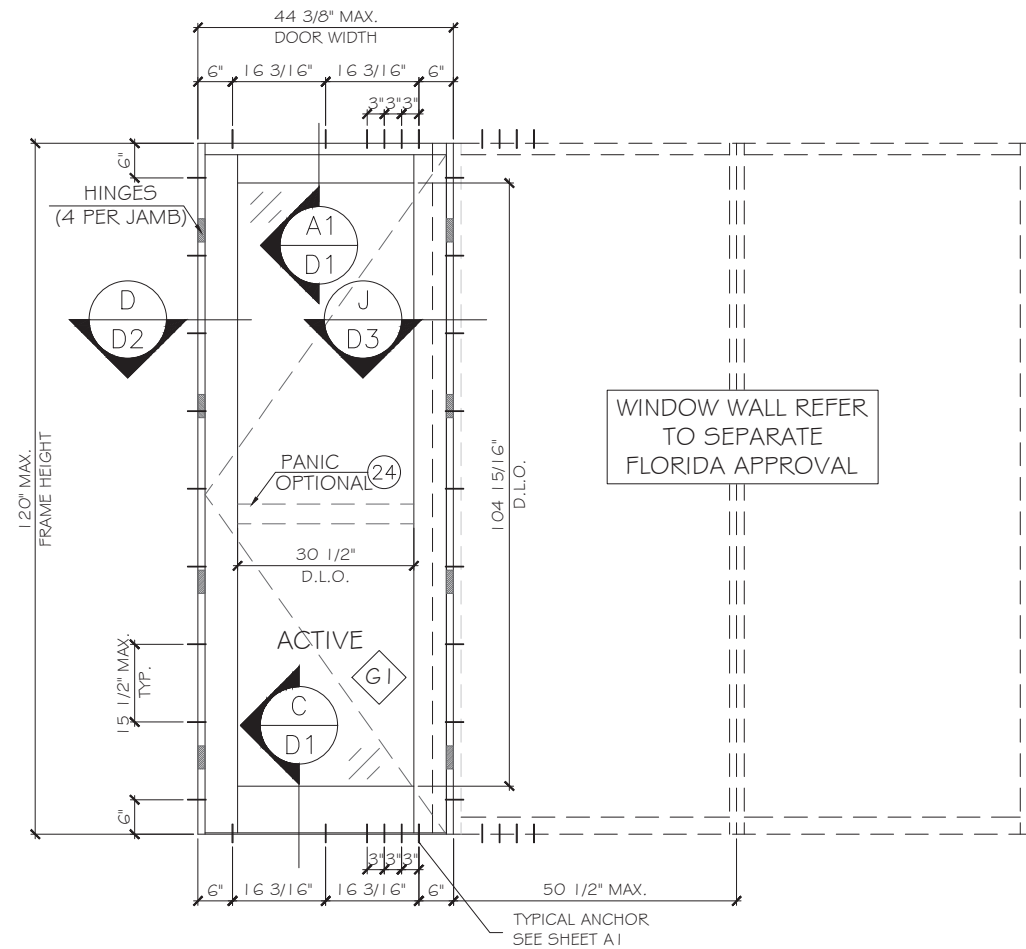


TYPICAL SINGLE DOOR (X) ELEVATION


| DESIGN LOAD CAPACITY - PSF |                         |            |             |
|----------------------------|-------------------------|------------|-------------|
| DOOR MAX. D.L.O. WIDTH     | DOOR MAX. D.L.O. HEIGHT | GLASS TYPE | DESIGN LOAD |
| INCH                       | INCH                    |            | PSF         |
| 30 1/2"                    | 104 15/16"              | G1         | ±110        |

NOTE: FOR SIZE SHOWN ABOVE OR SMALLER AS PERMITTED BY FBC.

FLORIDA APPROVAL:  
FL#35404.3

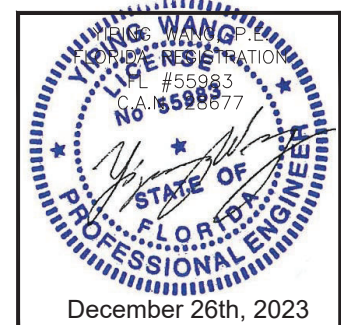

SERIES 10000 OUTSWING DOOR-LMI  
CONTINENTAL GLASS SYSTEMS  
325 WEST 74 PLACE,  
HIALEAH, FL 33014  
TEL. (305) 231-1101

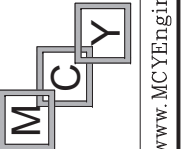

MCY ENGINEERING, INC.  
GLAZING CONSULTANTS  
12781 MIRAMAR PKWY. STE. 301  
MIRAMAR, FL 33027  
P: 305.271.0117  
www.MCYEngineering.com mcy@mcyengineering.com

| |
|---|
| |
|---|

METAL STRUCTURES / WOOD BUCKS BY OTHERS TO BE DESIGNED TO SUPPORT THE LOADS IMPOSED BY THIS GLAZING SYSTEM AND TO TRANSFER SUCH LOADS TO THE BUILDING MAIN STRUCTURE.

## TYPICAL ANCHOR TYPES

ANCHOR TYPE 'A' - #14 WOOD SCREW OR SELF DRILLING SCREW  
(GRADE 5,  $F_u = 120\text{ KSI}$ ,  $F_y = 90\text{ KSI}$ )  
INTO 2BY WOOD BUCKS / WOOD STRUCTURE  
WITH 1 1/2" MIN. PENETRATION. (HEAD / JAW)

(HEAD / JAMBS)

ANCHOR TYPE 'B' - 5/16" DIA. ULTRACON+ BY 'DEWALT' ( $F_u = 177\text{KSI}$ ,  $F_y = 155\text{KSI}$ )  
DIRECTLY INTO CONCRETE.  
W/ 3/4" MIN. EMBEDMENT INTO CONCRETE (HEAD / JAMBS / SILL)




(HEAD / JAMBS / SILL)

ANCHOR TYPE 'C' - 1/4" DIA. TEKS/SELF DRILLING SCREW (GRADE 5, F<sub>u</sub> = 120 ksi, F<sub>y</sub> = 90 ksi)  
 INTO F.B.C. APPROVED MULLIONS OR INTO METAL STRUCTURES. (HEAD / JAMB)  
 (3) THREADS MIN. PENETRATION BEYOND METAL SUBSTRATE  
 ALUMINUM: 1/8" THK. MIN. (6063-T5, MIN)  
 STEEL STUD: 1.8GA THK. MIN. ASTM A653 GRADE 33 (F<sub>y</sub> = 33 KSI)  
 STEEL IN CONTACT WITH ALUMINUM TO BE PLATED OR PAINTED)


(HEAD / JAMB)

ANCHOR EDGE DISTANCE:  
 NTO WOOD STRUCTURE: 1" MIN.  
 NTO CONCRETE: 2 1/2" MIN.  
 NTO METAL STRUCTURE: 3/4" MIN.


SUBSTRATE:  
WOOD AT HEAD OR JAMB, SG = 0.55 MIN.  
CONCRETE AT HEAD / SILL / JAMB, f'c = 3000 PSI MIN.

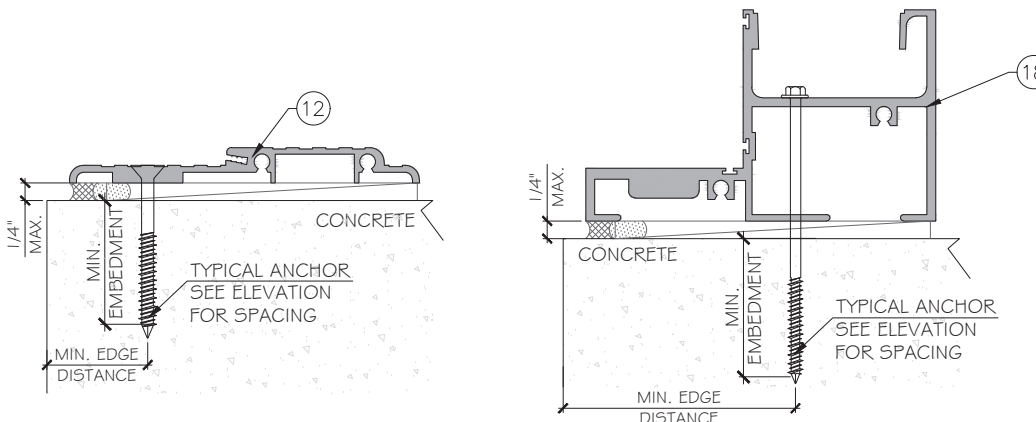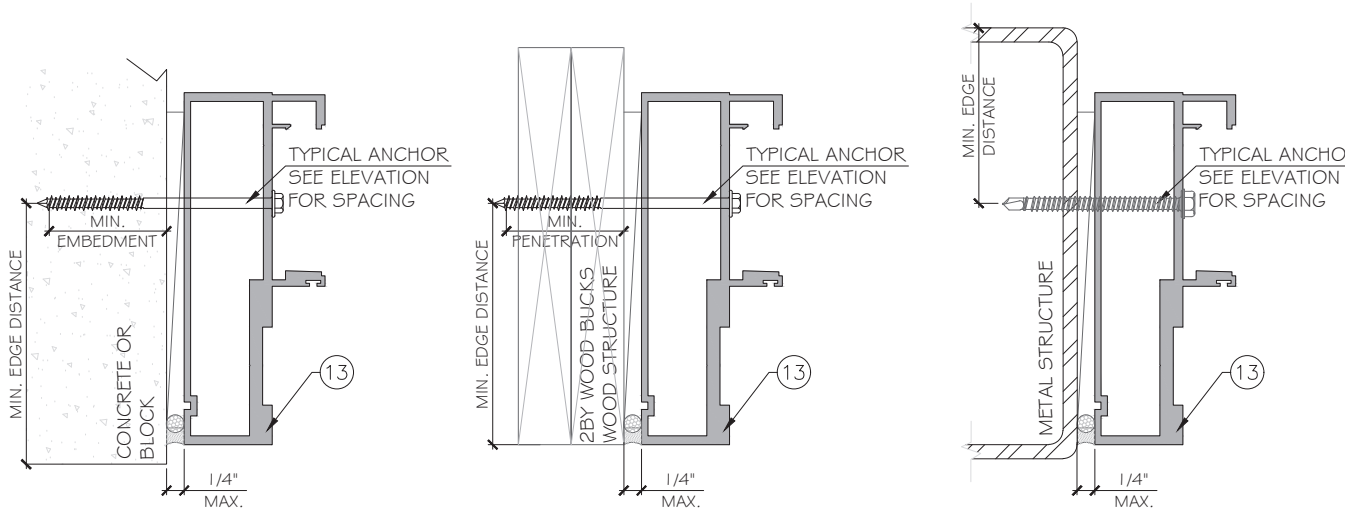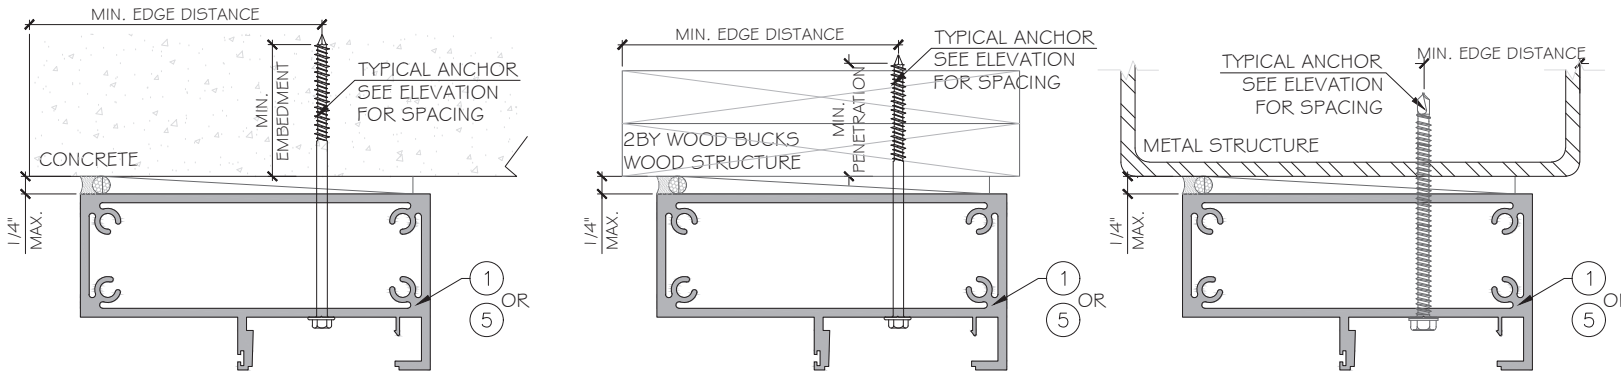

FLORIDA APPROVAL:  
FL#35404.3

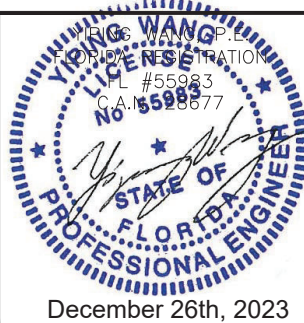

**MCY ENGINEERING, INC.**  
GLAZING CONSULTANTS

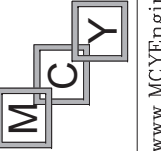

www.MC1Engineering.com  
mscy@mscyengineering.com



SERIES 10000 OUTSWING DOOR-LMI

---

CONTINENTAL GLASS SYSTEMS

325 WEST 74 PLACE,  
HIALEAH, FL 33014  
TEL. (305) 231-1101

[illegible]

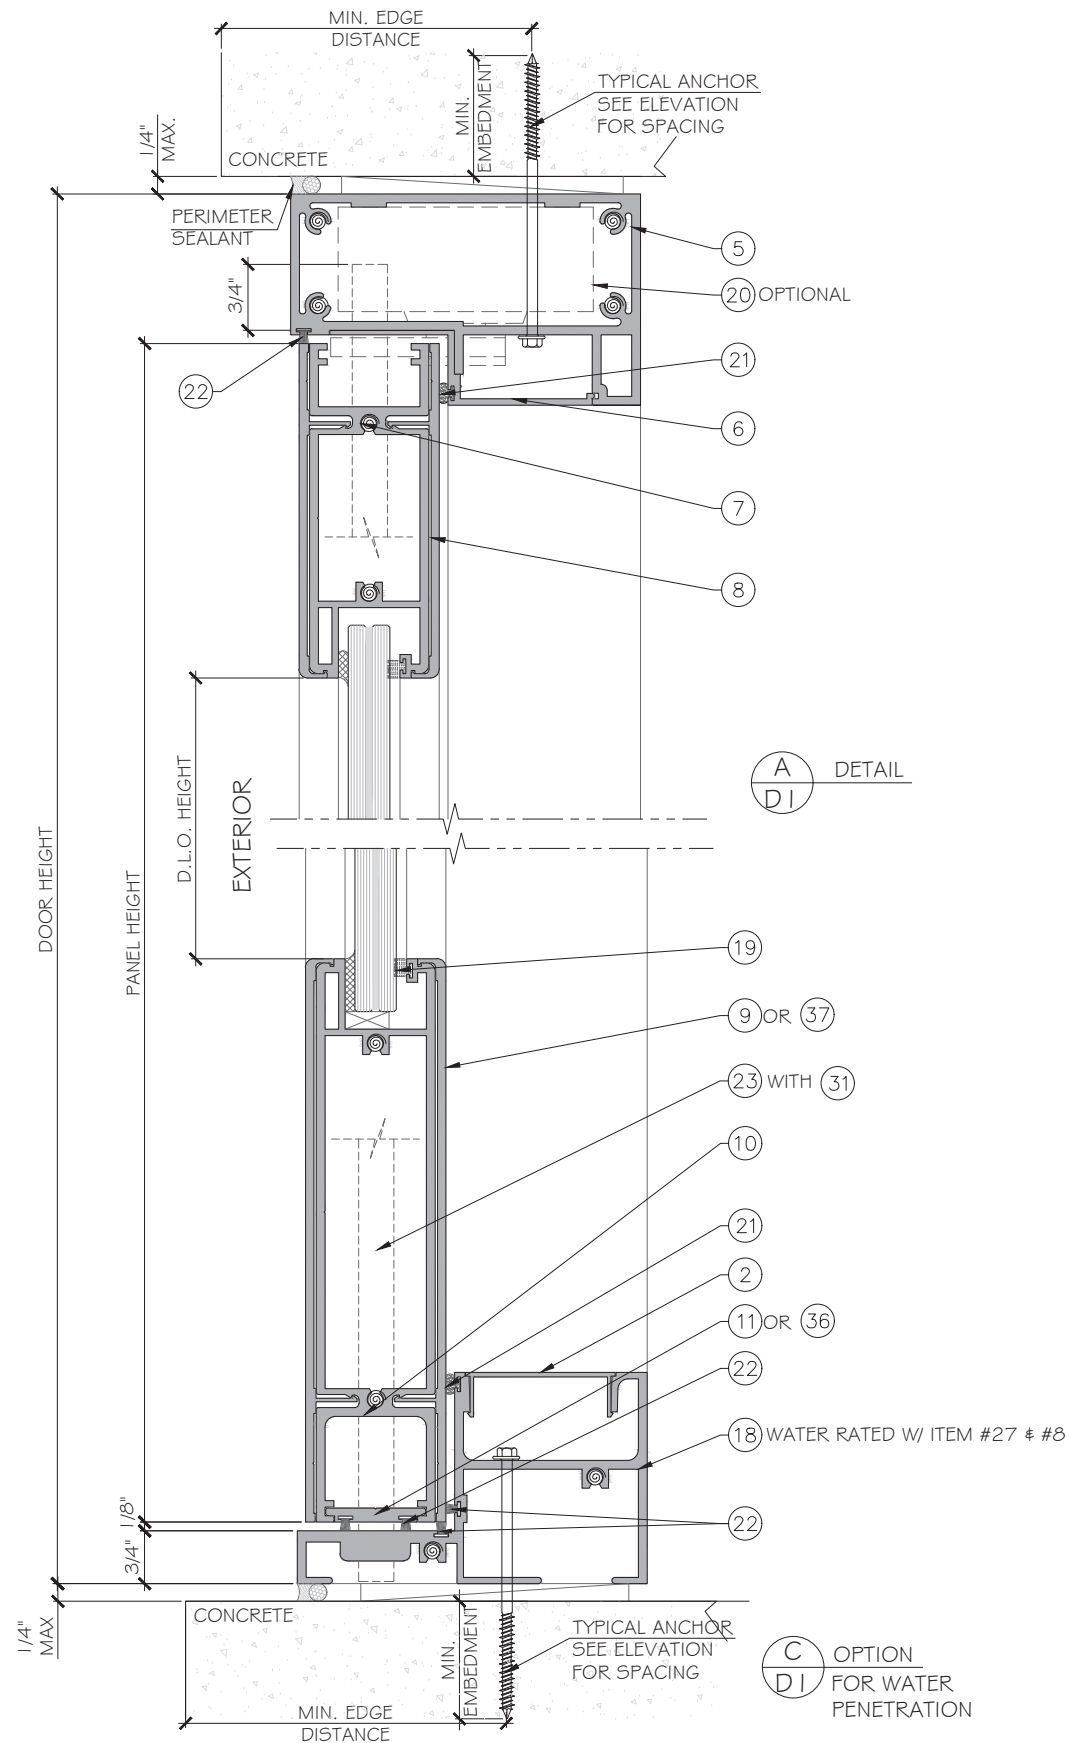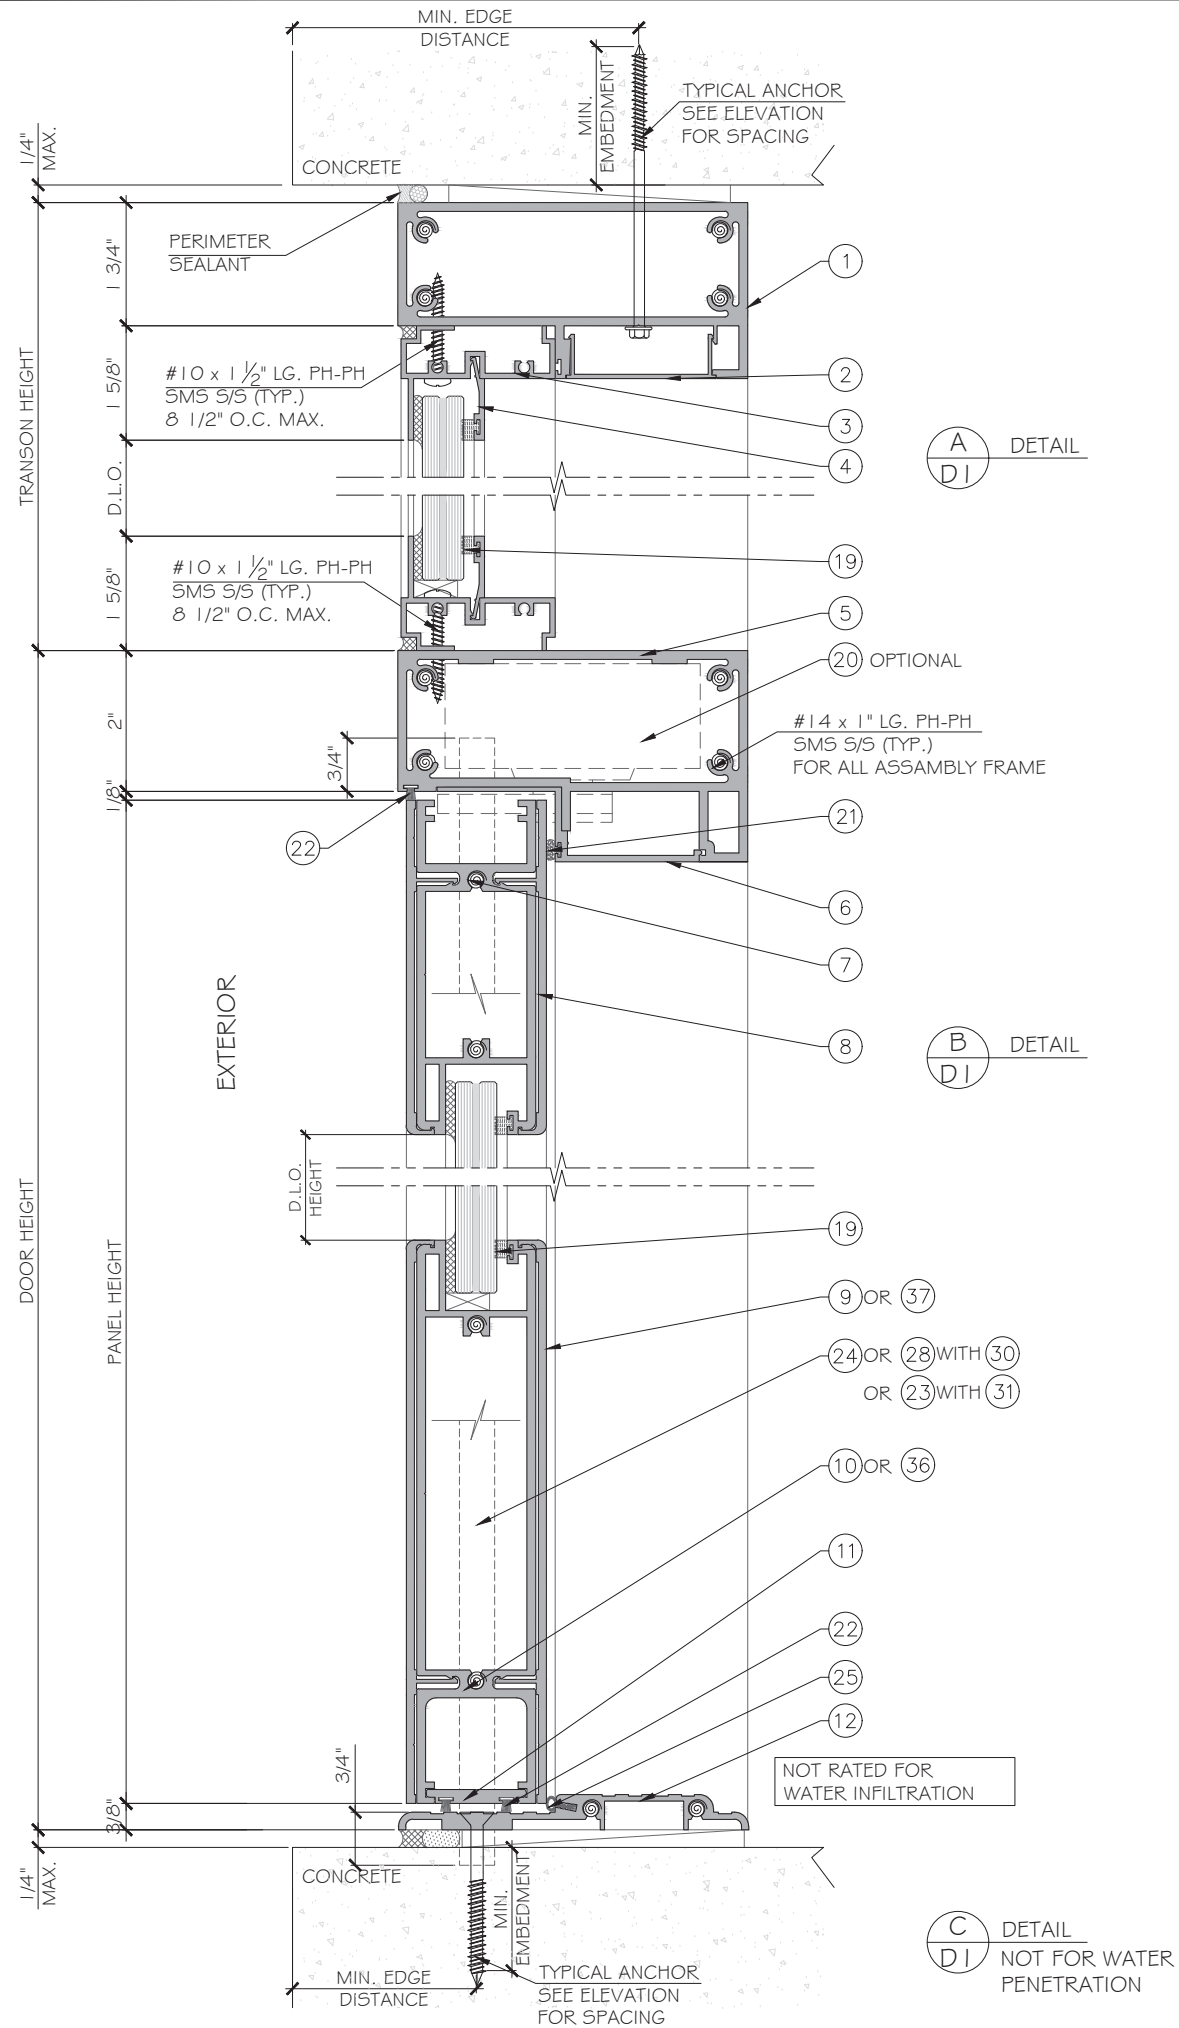

FLORIDA APPROVAL:  
FL#35404.3


YIPING WANG  
P.E.  
FLORIDA REGISTRATION  
No. 55983  
C.A.# 128677  
STATE OF FLORIDA  
PROFESSIONAL ENGINEER  
December 26th, 2023

SERIES 10000 OUTSWING DOOR-LMI  
CONTINENTAL GLASS SYSTEMS

325 WEST 74 PLACE,  
HIALEAH, FL 33014  
TEL. (305) 231-1101

MCY ENGINEERING, INC.  
GLAZING CONSULTANTS  
12781 MIRAMAR PKWY. STE. 301  
MIRAMAR, FL 33027  
P: 305.271.0117  
www.MCYEngineering.com mcy@mcyengineering.com


| |
|---|
| |
|---|

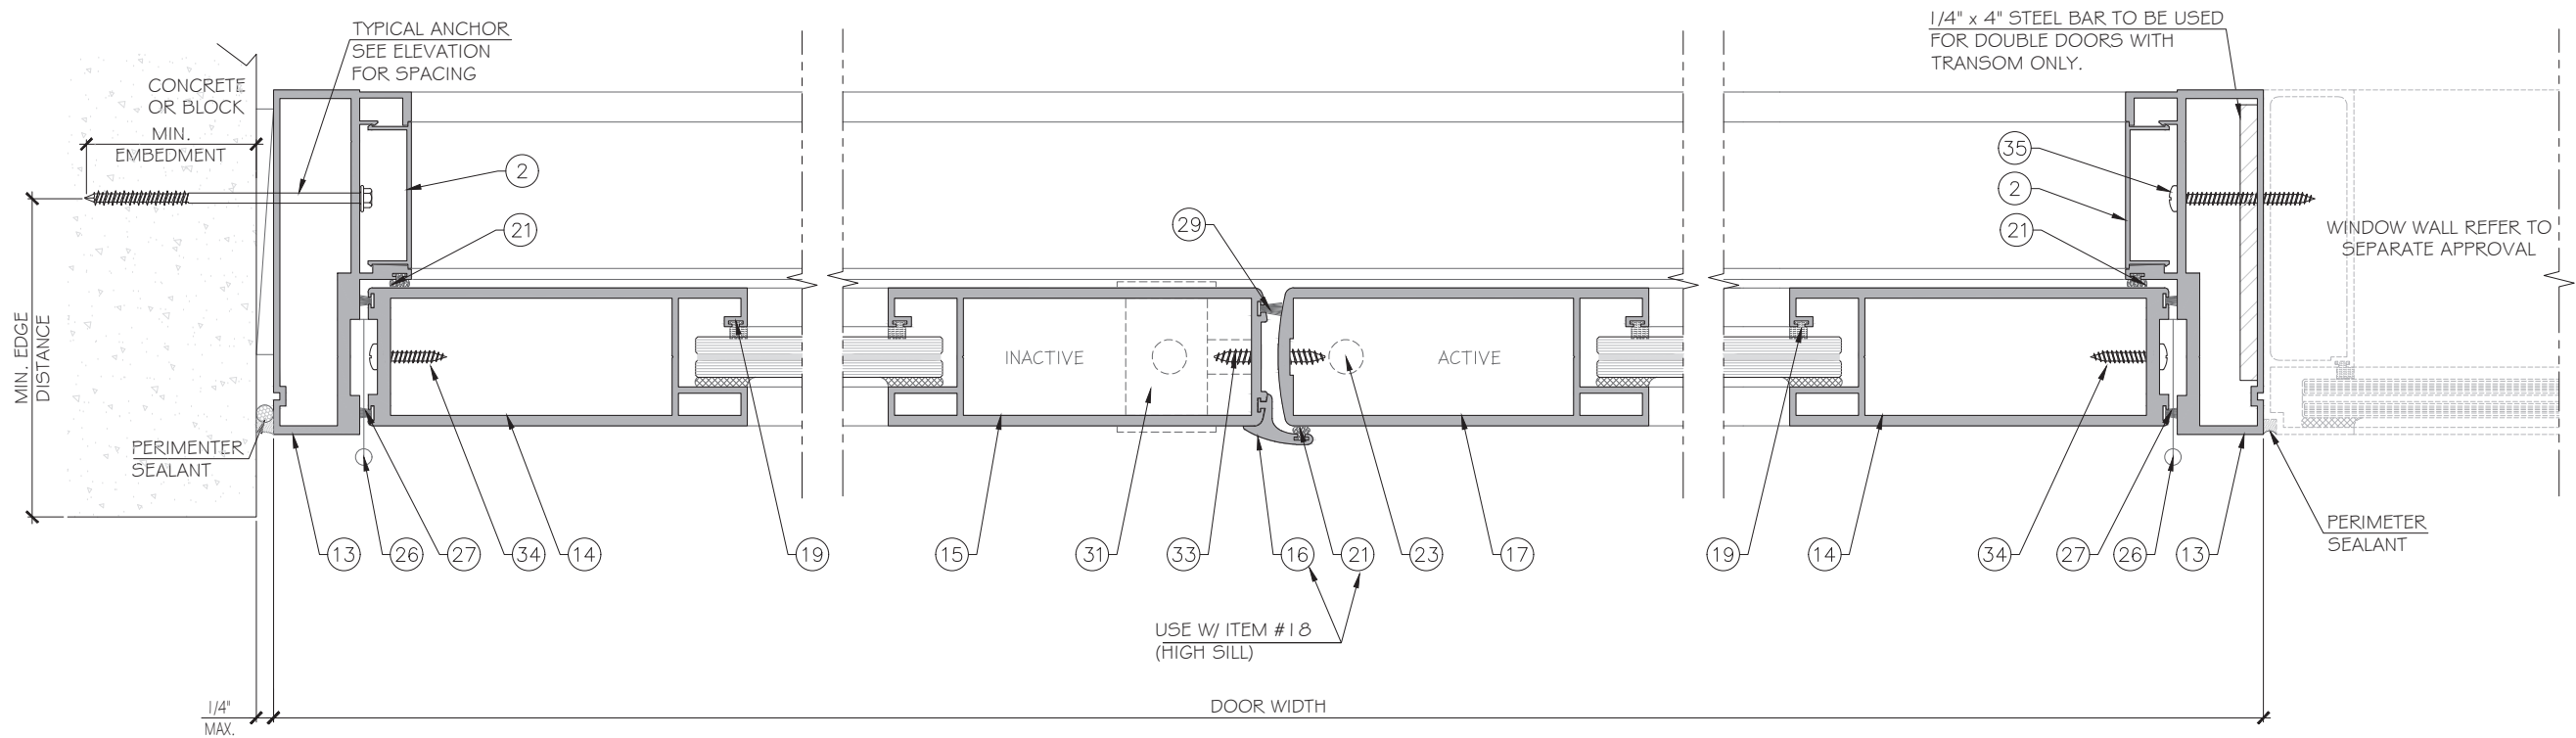

D  
D2  
DETAIL

E  
D2  
DETAIL  
FOR WATER  
INFILTRATION

F  
D2  
DETAIL

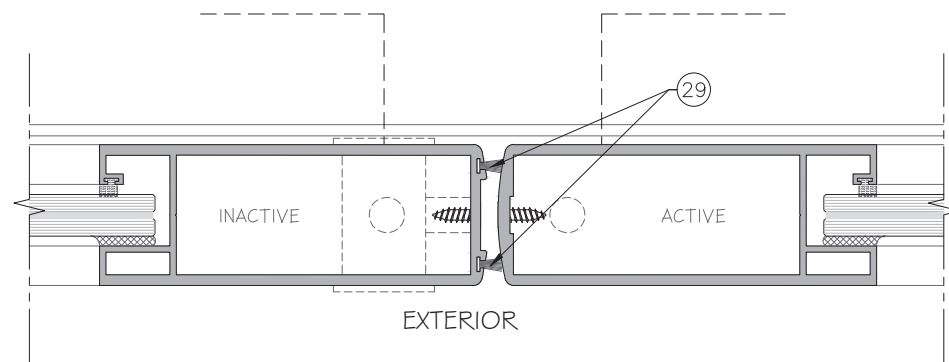

E  
D2  
DETAIL  
NOT FOR WATER  
INFILTRATION

FLORIDA APPROVAL:  
FL#35404.3

YIPING WANG, P.E.  
FLORIDA REGISTRATION  
#55983  
C.A.#128877  
STATE OF FLORIDA  
PROFESSIONAL ENGINEER  
December 26th, 2023

MCY ENGINEERING, INC.  
GLAZING CONSULTANTS  
12781 MIRAMAR PKWY. STE. 301  
MIRAMAR, FL 33027  
P: 305.271.0117  
www.MCYEngineering.com mcy@mcyengineering.com

M

C

Y

SERIES 10000 OUTSWING DOOR-LMI  
CONTINENTAL GLASS SYSTEMS  
325 WEST 74 PLACE,  
HIALEAH, FL 33014  
TEL. (305) 231-1101

| Rev. No. | Date       | Drawn By | REVISION | Description |
|----------|------------|----------|----------|-------------|
| 1.       | 12.14.2023 | James    |          |             |



Drawn Date  
12.14.2023

Scale  
AS SHOWN


DRAWING NO.  
AD23-33

D2

Sheet No.  
6 OF 10

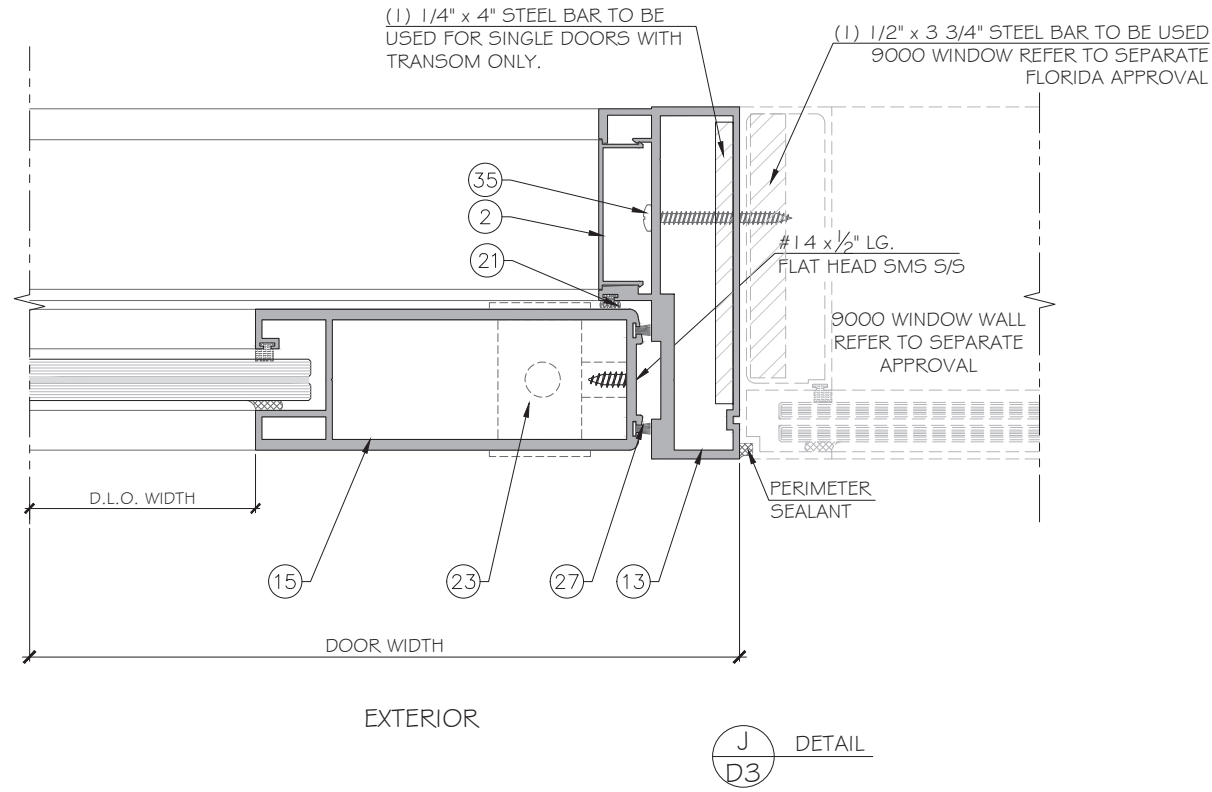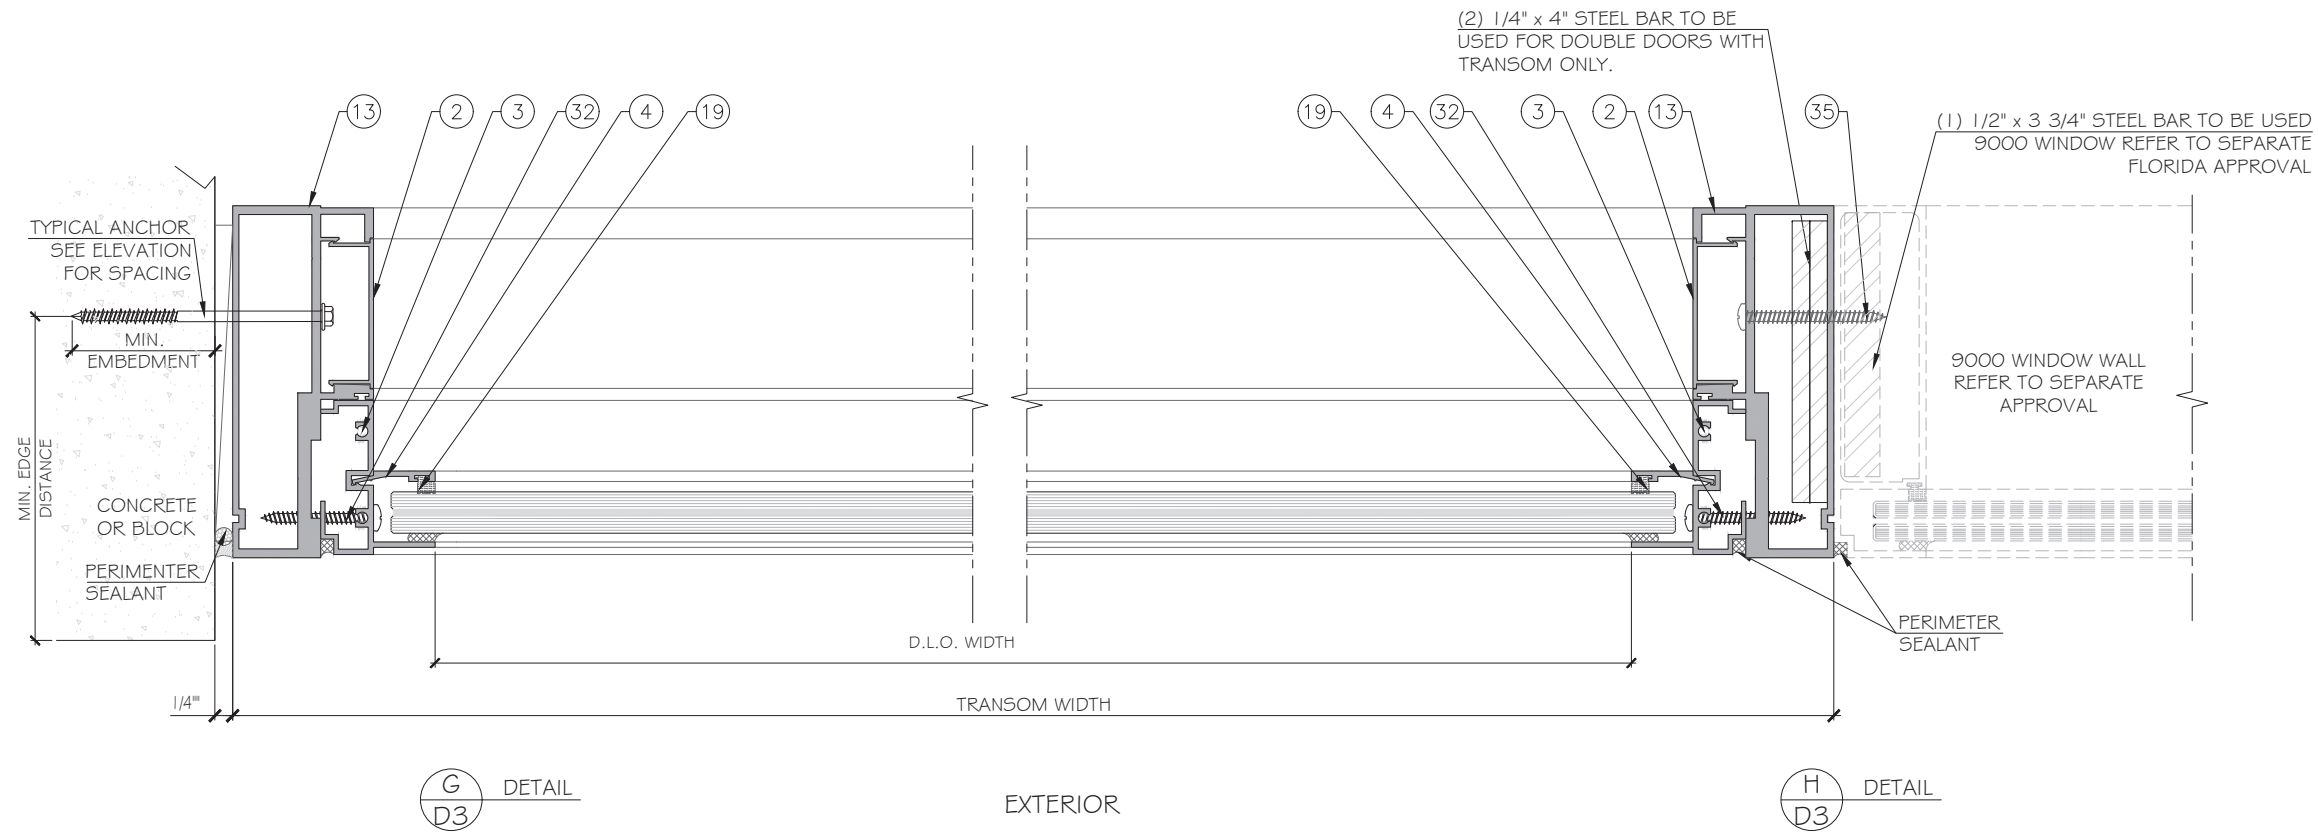

FLORIDA APPROVAL:  
FL#35404.3

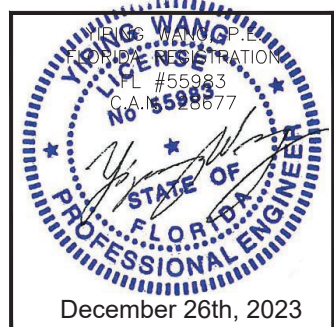

SERIES 10000 OUTSWING DOOR-LMI  
CONTINENTAL GLASS SYSTEMS  
325 WEST 74 PLACE,  
HIALEAH, FL 33014  
TEL. (305) 231-1101

| Rev. No. | Date       | Drawn By | REVISION | Description |
|----------|------------|----------|----------|-------------|
| 1.       | 12.14.2023 | James    |          |             |

Drawn Date  
12.14.2023






Scale  
AS SHOWN

DRAWING NO.  
AD23-33

D3

Sheet No.  
7 OF 10

MCY ENGINEERING, INC.  
GLAZING CONSULTANTS  
12781 MIRAMAR PKWY. STE. 301  
MIRAMAR, FL 33027  
P: 305.271.0117  
www.MCYEngineering.com mcy@mcyengineering.com

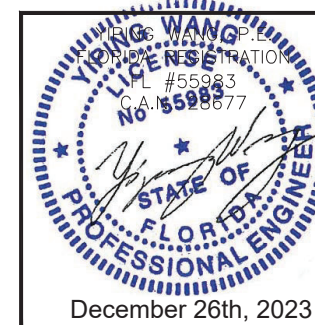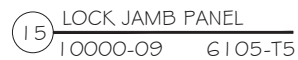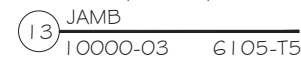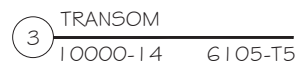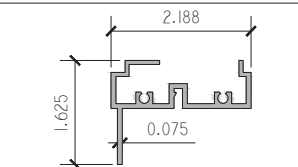

**SERIES 10000 OUTSWING DOOR-LMI**  
**CONTINENTAL GLASS SYSTEMS**

**MCY ENGINEERING, INC.**  
GLAZING CONSULTANTS  
2781 MIRAMAR PKWY. STE. 301  
MIRAMAR, FL 33027 P: 305.271.0111  
mcycyengineering.com

**MCY ENGINEERING**  
GL  
12781 MIRAMAR BLVD  
MIRAMAR, CA 92023  
www.MCYEngineering.com

|    |            |          |             |
|----|------------|----------|-------------|
| 1. | 12.14.2023 | James    | REV/ISION   |
|    |            | Drawn By | Description |
|    |            | Date     |             |
|    |            |          |             |
|    |            |          |             |
|    |            |          |             |

|            |          |
|------------|----------|
| Drawn Date | Scale    |
| 12.14.2023 | AS SHOWN |

DRAWING NO.  
AD23-33

MI

Sheet No.  
8 OF 10





**MCY ENGINEERING, INC.**  
GLAZING CONSULTANTS

12781 MIRAMAR PKWY. STE. 301  
MIRAMAR, FL 33027 P: 305.271.0117  
www.MCYEngineering.com mcy@mcyengineering.com

SERIES 10000 OUTSWING DOOR-LMI  
CONTINENTAL GLASS SYSTEMS  
325 WEST 74 PLACE,  
HIALEAH, FL 33014  
TEL. (305) 231-1101



| Rev. No. | Date       | Drawn By | REVISION | Description |
|----------|------------|----------|----------|-------------|
| 1.       | 12.14.2023 | James    |          |             |

Drawn Date 12.14.2023 Scale AS SHOWN


DRAWING NO.  
AD23-33

ASSEMBLY

Sheet No.  
10 OF 10

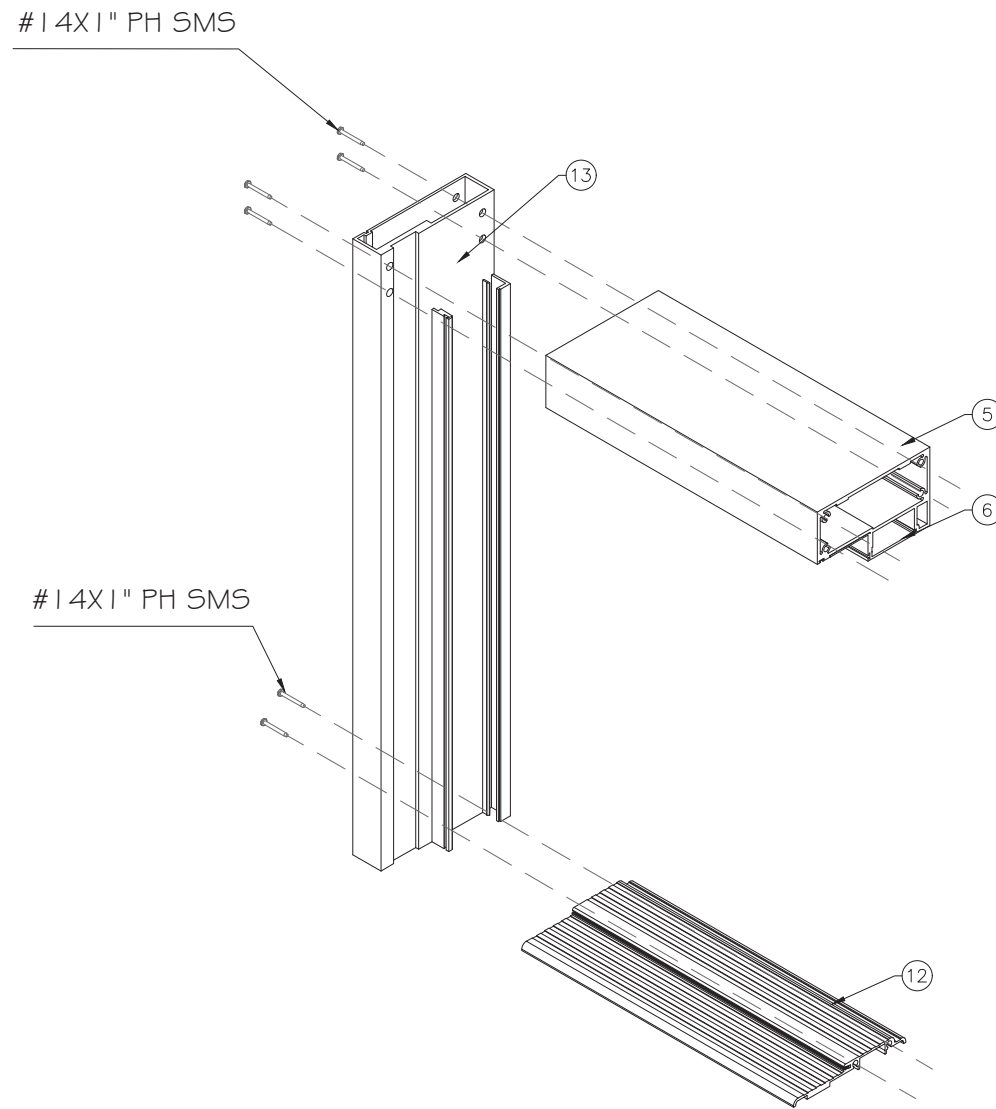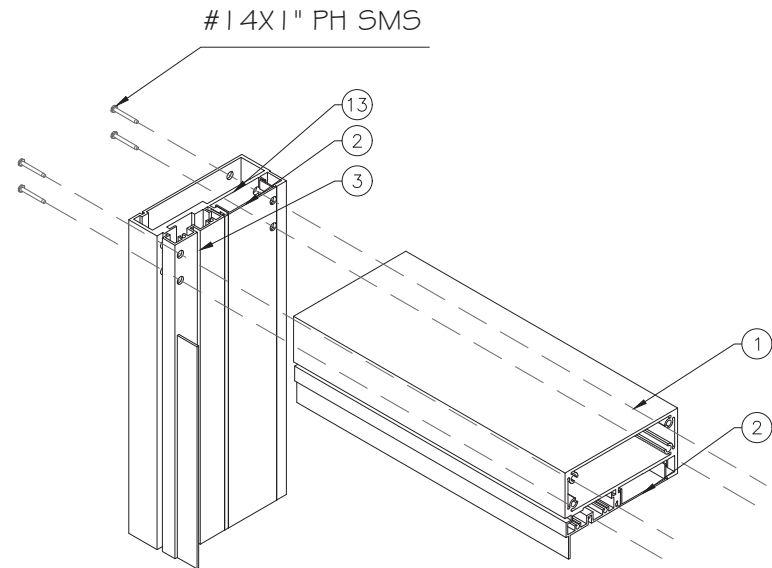


DOOR FRAME CORNER CONSTRUCTION

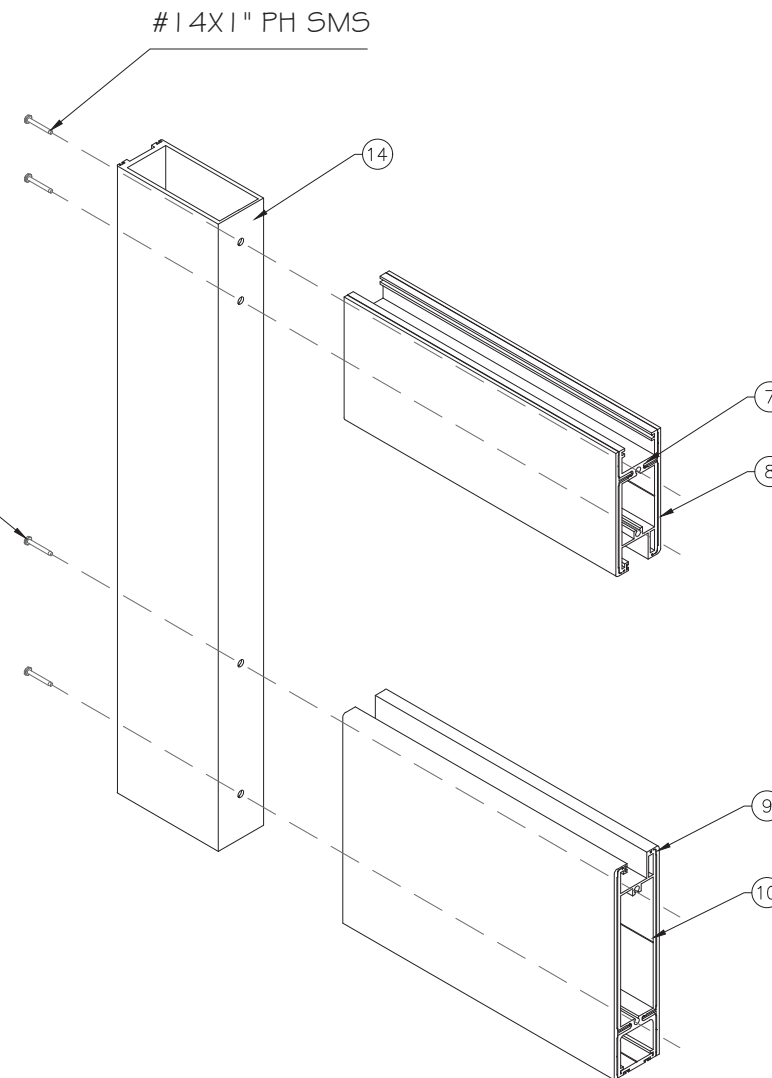

DOOR PANEL CORNER CONSTRUCTION

FLORIDA APPROVAL:  
FL#35404.3

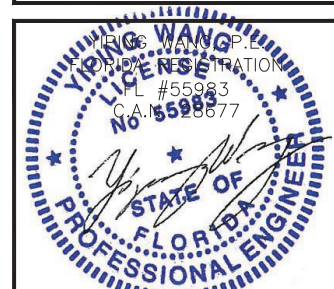

December 26th, 2023