

OPAQUE EXTERIOR OUTSWING DOOR

(HVHZ) (IMPACT)

GENERAL NOTES:

1. THE PRODUCT SHOWN HEREIN IS DESIGNED AND MANUFACTURED TO COMPLY WITH THE CURRENT FLORIDA BUILDING CODE (FBC), INCLUDING HVHZ AND HAS BEEN EVALUATED ACCORDING TO THE FOLLOWING:
 - TAS 201-94
 - TAS 202-94
 - TAS 203-94
 - AAMA/WDMA/CSA 101/I.S.2/A440-17
 - ASTM E1886-13
 - ASTM E1996-14
2. ADEQUACY OF THE EXISTING STRUCTURAL CONCRETE/MASONRY, STEEL, AND 2X FRAMING AS A MAIN WIND FORCE RESISTING SYSTEM CAPABLE OF WITHSTANDING AND TRANSFERRING APPLIED PRODUCT LOADS TO THE FOUNDATION IS THE RESPONSIBILITY OF THE ENGINEER OR ARCHITECT OF RECORD FOR THE PROJECT OF INSTALLATION.
3. 1X AND 2X BUCKS (WHEN USED) SHALL BE DESIGNED AND ANCHORED TO PROPERLY TRANSFER ALL LOADS TO THE STRUCTURE. BUCK DESIGN AND INSTALLATION IS THE RESPONSIBILITY OF THE ENGINEER OR ARCHITECT OF RECORD FOR THE PROJECT OF INSTALLATION.
4. THE INSTALLATION DETAILS DESCRIBED HEREIN ARE GENERIC AND MAY NOT REFLECT ACTUAL CONDITIONS FOR A SPECIFIC SITE. IF SITE CONDITIONS CAUSE INSTALLATION TO DEVIATE FROM THE REQUIREMENTS DETAILED HEREIN, A LICENSED ENGINEER OR ARCHITECT SHALL PREPARE SITE SPECIFIC DOCUMENTS FOR USE WITH THIS DOCUMENT IN NON-HVHZ AREAS. IN HVHZ AREAS, ONE TIME PRODUCT APPROVAL TO BE OBTAINED FROM MIAMI-DADE RER.
5. APPROVED IMPACT PROTECTIVE SYSTEM **IS NOT REQUIRED** ON THIS PRODUCT IN AREAS REQUIRING IMPACT RESISTANCE.
6. DOOR FRAME MATERIAL: STEEL
7. DISSIMILAR METALS INCLUDING FASTENERS SHALL BE PROTECTED IN ACCORDANCE WITH THE FBC.

DESIGN PRESSURE RATING		
FRAME SIZE	DESIGN PRESSURE	MISSILE IMPACT RATING
39 1/2" x 82 1/4"	+50/-50 PSF	LARGE MISSILE IMPACT LEVEL D

NOTE: TESTED FOR LIMITED WATER PER NAFS REQUIREMENTS. SHALL BE INSTALLED AT LOCATIONS WHERE DOOR IS PROTECTED BY OVERHANG SUCH THAT OVERHANG (OH) RATIO = OH LENGTH/ OH HEIGHT IS $\geq$ 1.0

TABLE OF CONTENTS		
SHEET	REVISION	SHEET DESCRIPTION
1	-	ELEVATION & GENERAL NOTES
2	-	ELEVATION & ANCHOR LAYOUT
3	-	VERTICAL & HORIZONTAL SECTIONS
4	-	INSTALLATION DETAILS & NOTES

PREPARED BY:




BUILDING DROPS, INC.
398 E. DANIA BEACH BLVD., STE. 338
DANIA BEACH, FL 33004
PH: (954)399-8478
FAX: (954)744.4738
WEB: www.buildingdrops.com

TITLE: OPAQUE EXTERIOR OUTSWING DOOR
(HVHZ) (IMPACT)
ELEVATION & GENERAL NOTES

DOMADECO
CORPORATION
7455 ARROYO CROSSING,
SUITE 220, LAS VEGAS,
NEVADA, 89113
DOMADECO

REMARKS	BY	DATE


THE INSTALLATION DETAILS DESCRIBED HEREIN ARE GENERIC AND MAY NOT REFLECT ACTUAL CONDITIONS FOR A SPECIFIC SITE. IF SITE CONDITIONS CAUSE INSTALLATION TO DEVIATE FROM THE REQUIREMENTS DETAILED HEREIN, A LICENSED ENGINEER OR ARCHITECT SHALL PREPARE SITE SPECIFIC DOCUMENTS FOR USE WITH THIS DOCUMENT

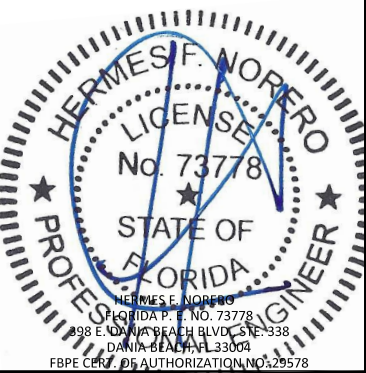


Digitally signed by Hermes F Norero
Reason: I am approving this document
Date: 2021.01.21 19:07:02 -05'00'

DATE:	12.09.20
DWG. BY: E.R.	CHK. BY: HFN
SCALE:	NTS
DWG. #:	DOM003
SHEET:	OF 4

s:\projects\hds centre limited\fbc-20-0104.1 - fbc submit\1 - opaque exterior outswing door w or w.o sidelites (double & single)\dwg\dom003-outswing door-12-09-20.dwg 1/6/2021 8:50 AM

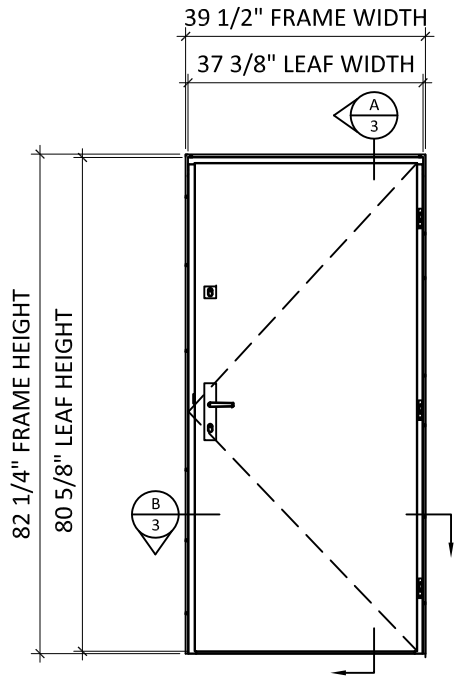

ELEVATION

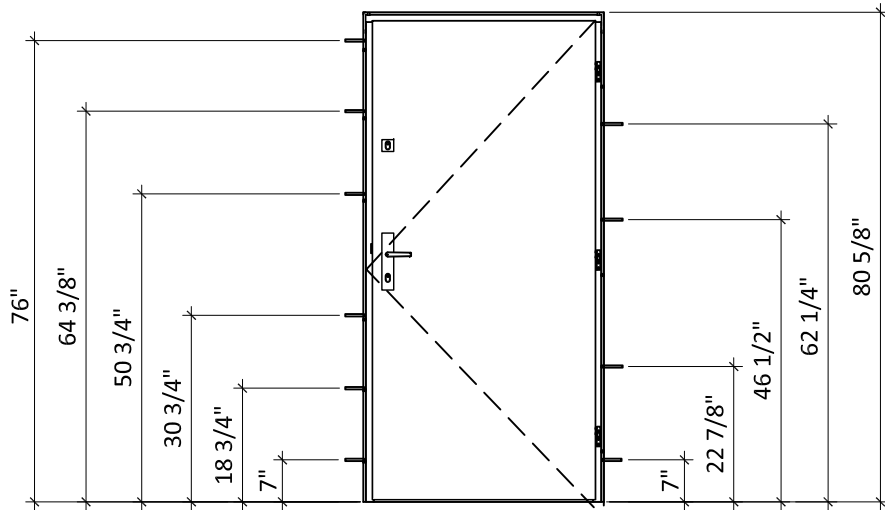

ANCHOR LAYOUT

PREPARED BY:



BUILDING DROPS, INC.

398 E. DANIA BEACH BLVD., STE. 338
DANIA BEACH, FL 33004
PH: (954)399-8478
FAX: (954)744.4738
WEB: www.buildingdrops.com

TITLE: OPAQUE EXTERIOR OUTSWING DOOR
(HVHZ) (IMPACT)


ELEVATION & ANCHOR LAYOUTS

DOMADECO
CORPORATION
7455 ARROYO CROSSING,
SUITE 220, LAS VEGAS,
NEVADA, 89113



REMARKS	BY	DATE

THE INSTALLATION DETAILS DESCRIBED HEREIN ARE GENERIC AND MAY NOT REFLECT ACTUAL CONDITIONS FOR A SPECIFIC SITE. IF SITE CONDITIONS CAUSE INSTALLATION TO DEVIATE FROM THE REQUIREMENTS DETAILED HEREIN, A LICENSED ENGINEER OR ARCHITECT SHALL PREPARE SITE SPECIFIC DOCUMENTS FOR USE WITH THIS DOCUMENT

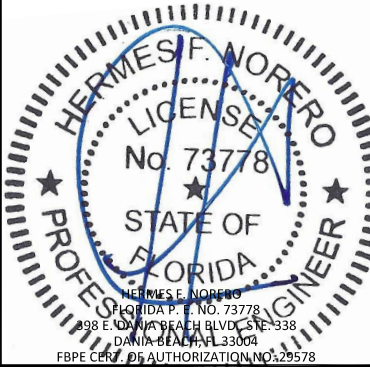

DATE: 12.09.20

DWG. BY:
E.R.


CHK. BY:
HFN

SCALE: NTS


DWG. #: DOM003

SHEET: OF 4

s:\projects\hds centre limited\fbc-20-0104.1 - fbc submittal - opaque exterior outswing door w or w.o sidelites (double & single).dwg\dom003-outswing door 12-09-20.dwg 1/6/2021 8:50 AM

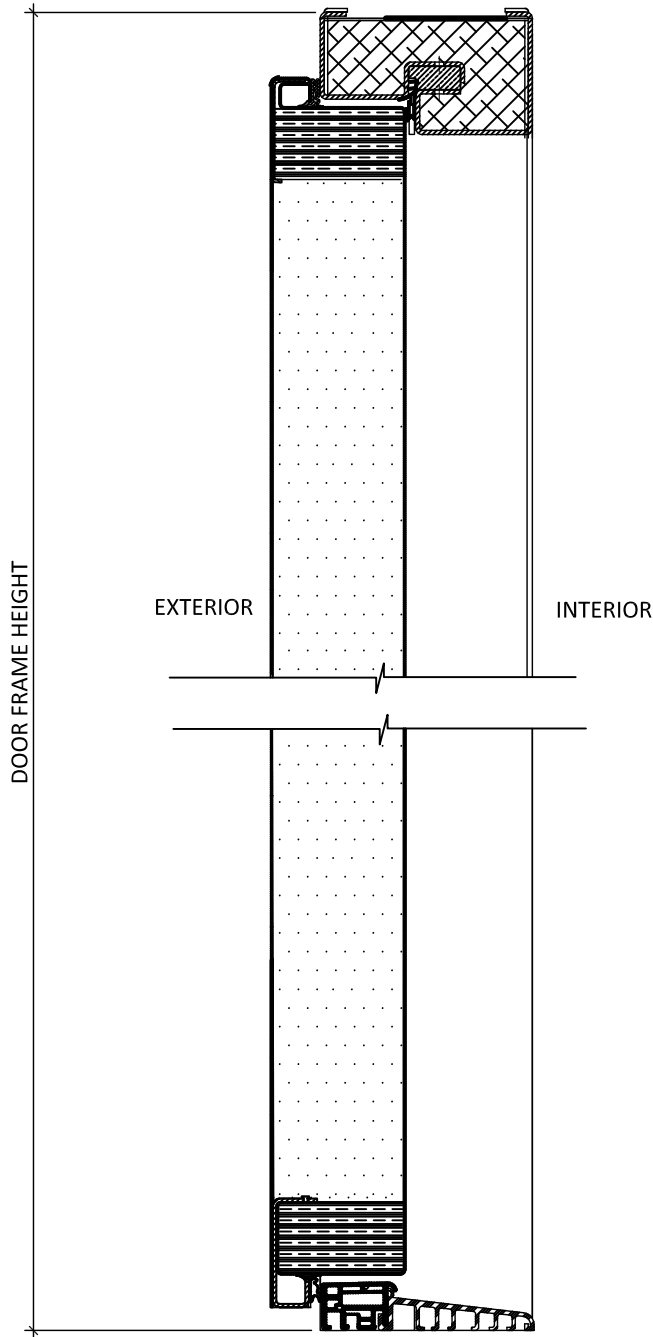

A
3 **VERTICAL SECTION**
HEAD-THRESHOLD DETAIL OUT-SWING DOOR

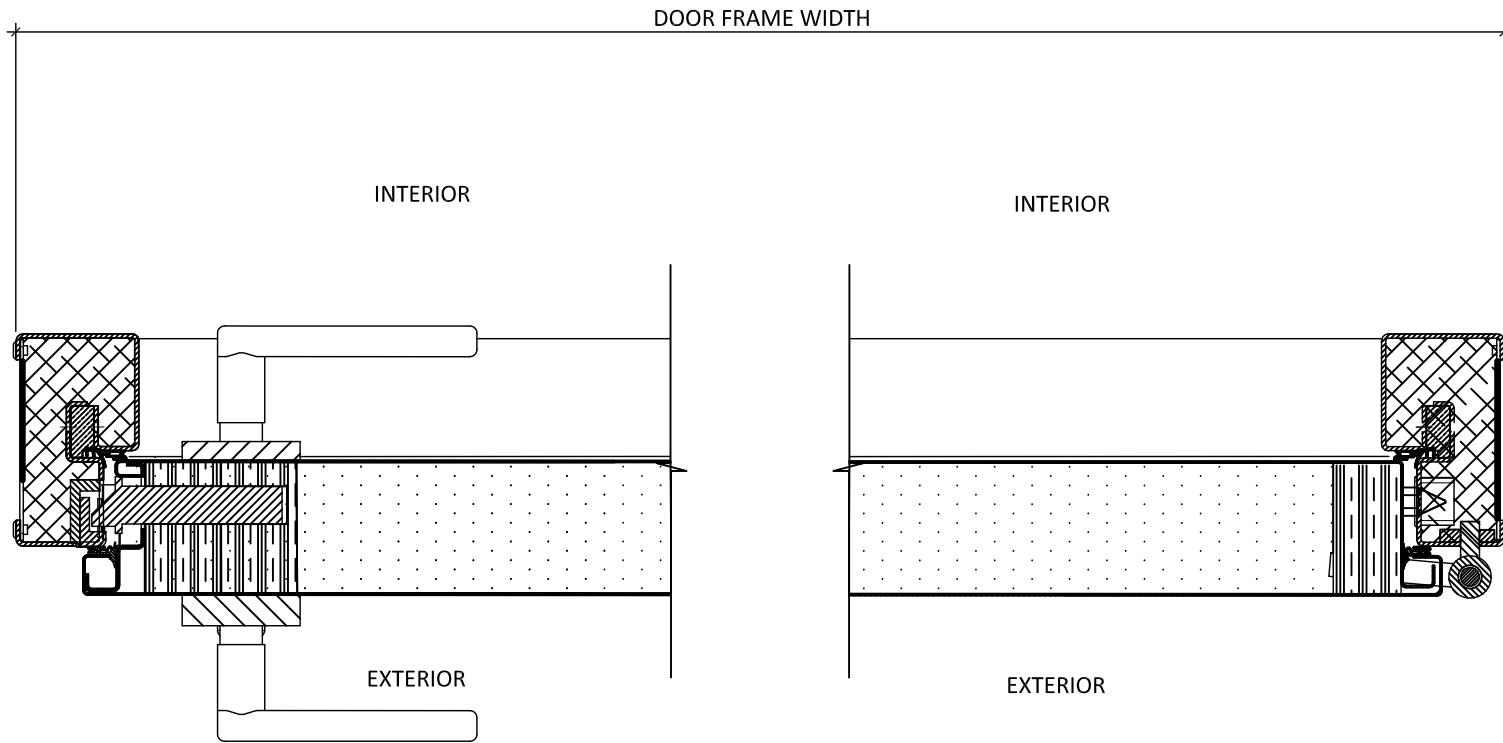

B
3 **HORIZONTAL SECTION**
JAMB DETAIL OUTSWING DOOR

PREPARED BY:



BUILDING DROPS, INC.

398 E. DANIA BEACH BLVD., STE. 338
DANIA BEACH, FL 33004
PH: (954)399-8478
FAX: (954)744.4738
WEB: www.buildingdrops.com

TITLE: OPAQUE EXTERIOR OUTSWING DOOR
(HVHZ) (IMPACT)

VERTICAL & HORIZONTAL SECTIONS


DOMADECO
CORPORATION
7455 ARROYO CROSSING,
SUITE 220, LAS VEGAS,
NEVADA, 89113

DOMADECO



REMARKS	BY	DATE

THE INSTALLATION DETAILS DESCRIBED HEREIN ARE GENERIC AND MAY NOT REFLECT ACTUAL CONDITIONS FOR A SPECIFIC SITE. IF SITE CONDITIONS CAUSE INSTALLATION TO DEVIATE FROM THE REQUIREMENTS DETAILED HEREIN, A LICENSED ENGINEER OR ARCHITECT SHALL PREPARE SITE SPECIFIC DOCUMENTS FOR USE WITH THIS DOCUMENT

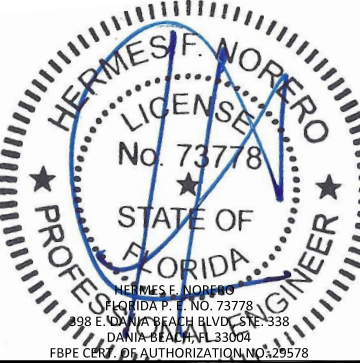

DATE: 12.09.20

DWG. BY:
E.R.

CHK. BY:
HFN

SCALE: NTS

DWG. #: DOM003

SHEET: OF 4


3

s:\projects\hds centre limited\fbc-20-0104.1 - fbc submit\hds - opaque exterior outswing door w or w.o sidelites (double & single).dwg:dom003-outswing door-12-09-20.dwg 1/6/2021 8:50 AM

INSTALLATION NOTES:

- ONE (1) INSTALLATION ANCHOR IS REQUIRED AT EACH ANCHOR LOCATION SHOWN UNLESS OTHERWISE NOTED.
- THE NUMBER OF INSTALLATION ANCHORS DEPICTED IS THE MINIMUM NUMBER OF ANCHORS TO BE USED FOR PRODUCT INSTALLATION.
- INSTALL INDIVIDUAL INSTALLATION ANCHORS WITHIN A TOLERANCE OF ±1/2 INCH OF THE DEPICTED LOCATION IN THE ANCHOR LAYOUT DETAIL (I.E., WITHOUT CONSIDERATION OF TOLERANCES). TOLERANCES ARE NOT CUMULATIVE FROM ONE INSTALLATION ANCHOR TO THE NEXT.
- SHIM AS REQUIRED AT EACH INSTALLATION ANCHOR WITH LOAD BEARING SHIM(S). MAX. ALLOWABLE SHIM STACK TO BE 1/4 INCH. SHIM WHERE SPACE OF 1/16 INCH OR GREATER OCCURS. SHIM(S) SHALL BE CONSTRUCTED OF HIGH DENSITY PLASTIC OR BETTER.
- MINIMUM EMBEDMENT AND EDGE DISTANCE EXCLUDE WALL FINISHES, INCLUDING BUT NOT LIMITED TO STUCCO, FOAM, BRICK VENEER, AND SIDING.
- INSTALLATION ANCHORS AND ASSOCIATED HARDWARE MUST BE MADE OF CORROSION RESISTANT MATERIAL OR HAVE A CORROSION RESISTANT COATING.
- FOR HOLLOW BLOCK AND GROUT FILLED BLOCK, DO NOT INSTALL INSTALLATION ANCHORS INTO MORTAR JOINTS. EDGE DISTANCE IS MEASURED FROM FREE EDGE OF BLOCK OR EDGE OF MORTAR JOINT INTO FACE SHELL OF BLOCK.
- INSTALLATION ANCHORS SHALL BE INSTALLED IN ACCORDANCE WITH ANCHOR MANUFACTURER'S INSTALLATION INSTRUCTIONS, AND ANCHORS SHALL NOT BE USED IN SUBSTRATES WITH STRENGTHS LESS THAN THE MINIMUM STRENGTH SPECIFIED BY THE ANCHOR MANUFACTURER.

ANCHOR SCHEDULE				
METHOD	SUBSTRATE	ANCHOR SCHEDULE	MIN EMBEDMENT	MIN. EDGE DISTANCE
THROUGH FRAME (HEAD AND JAMB)	WOOD: MIN. SG = 0.55	#14 WOOD SCREW	1.5"	0.75"
	CONCRETE: MIN. F'C = 3000 PSI	1/4" ITW TAPCON	1.25"	2.5"
	MASONRY: CMU per ASTM C90 MIN. 2000 PSI	1/4" ITW TAPCON	1"	2.5"
	METAL: 18 GAUGE Steel, MIN. Fy = 33KSI	#14 SELF DRILING SCRES	3 THREADS MIN PENETRATION BEYOND METAL	0.75"

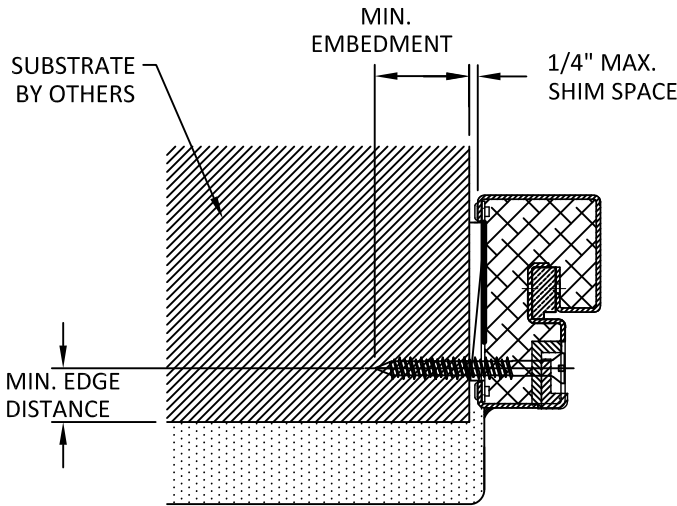

A
4 **HORIZONTAL SECTION**
THROUGH FRAME INSTALLATION

PREPARED BY:



BUILDING DROPS, INC.

398 E. DANIA BEACH BLVD., STE. 338
DANIA BEACH, FL 33004
PH: (954)399-8478
FAX: (954)744.4738
WEB: www.buildingdrops.com


TITLE: OPAQUE EXTERIOR OUTSWING DOOR
(HVHZ) (IMPACT)

INSTALLATION DETAILS & NOTES

DOMADECO
CORPORATION
7455 ARROYO CROSSING,
SUITE 220, LAS VEGAS,
NEVADA, 89113

REMARKS	BY	DATE

THE INSTALLATION DETAILS DESCRIBED HEREIN ARE GENERIC AND MAY NOT REFLECT ACTUAL CONDITIONS FOR A SPECIFIC SITE. IF SITE CONDITIONS CAUSE INSTALLATION TO DEVIATE FROM THE REQUIREMENTS DETAILED HEREIN, A LICENSED ENGINEER OR ARCHITECT SHALL PREPARE SITE SPECIFIC DOCUMENTS FOR USE WITH THIS DOCUMENT

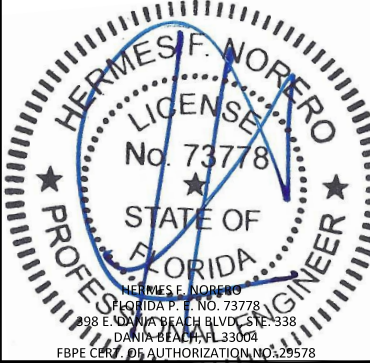

DATE: 12.09.20

DWG. BY:
E.R.

CHK. BY:
HFN

SCALE: NTS

DWG. #: DOM003

SHEET: OF 4

4