

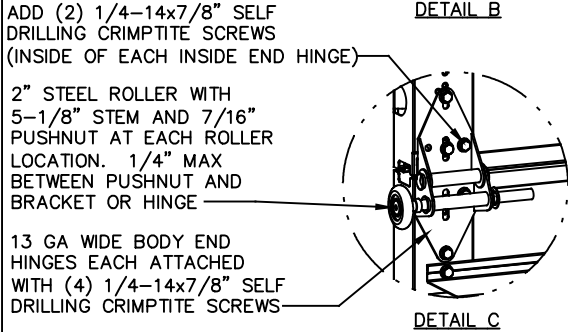
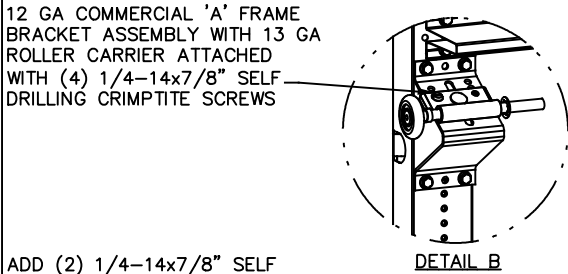
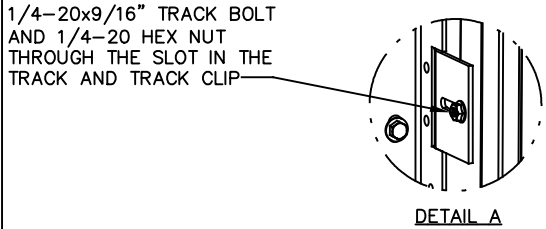
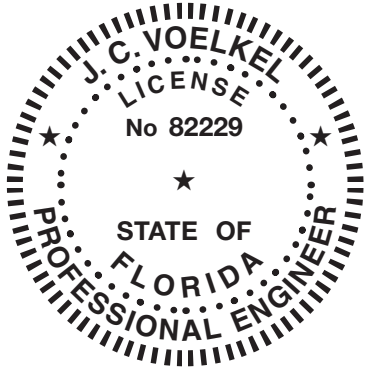


DETAIL D

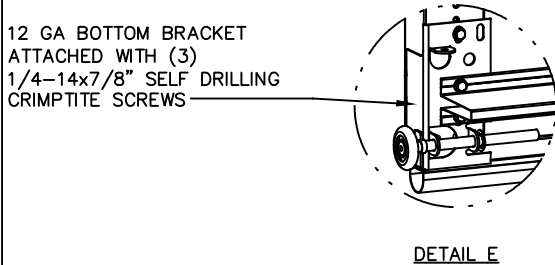

J. CHRISTIAN VOELKEL, PE
312 N. NEW WARRINGTON ROAD, UNIT 1A
PENSACOLA, FL
FL PE 82229
TX PE 133174

PROFESSIONAL ENGINEER'S SEAL PROVIDED ONLY FOR
VERIFICATION OF WINDLOAD CONSTRUCTION DETAILS.

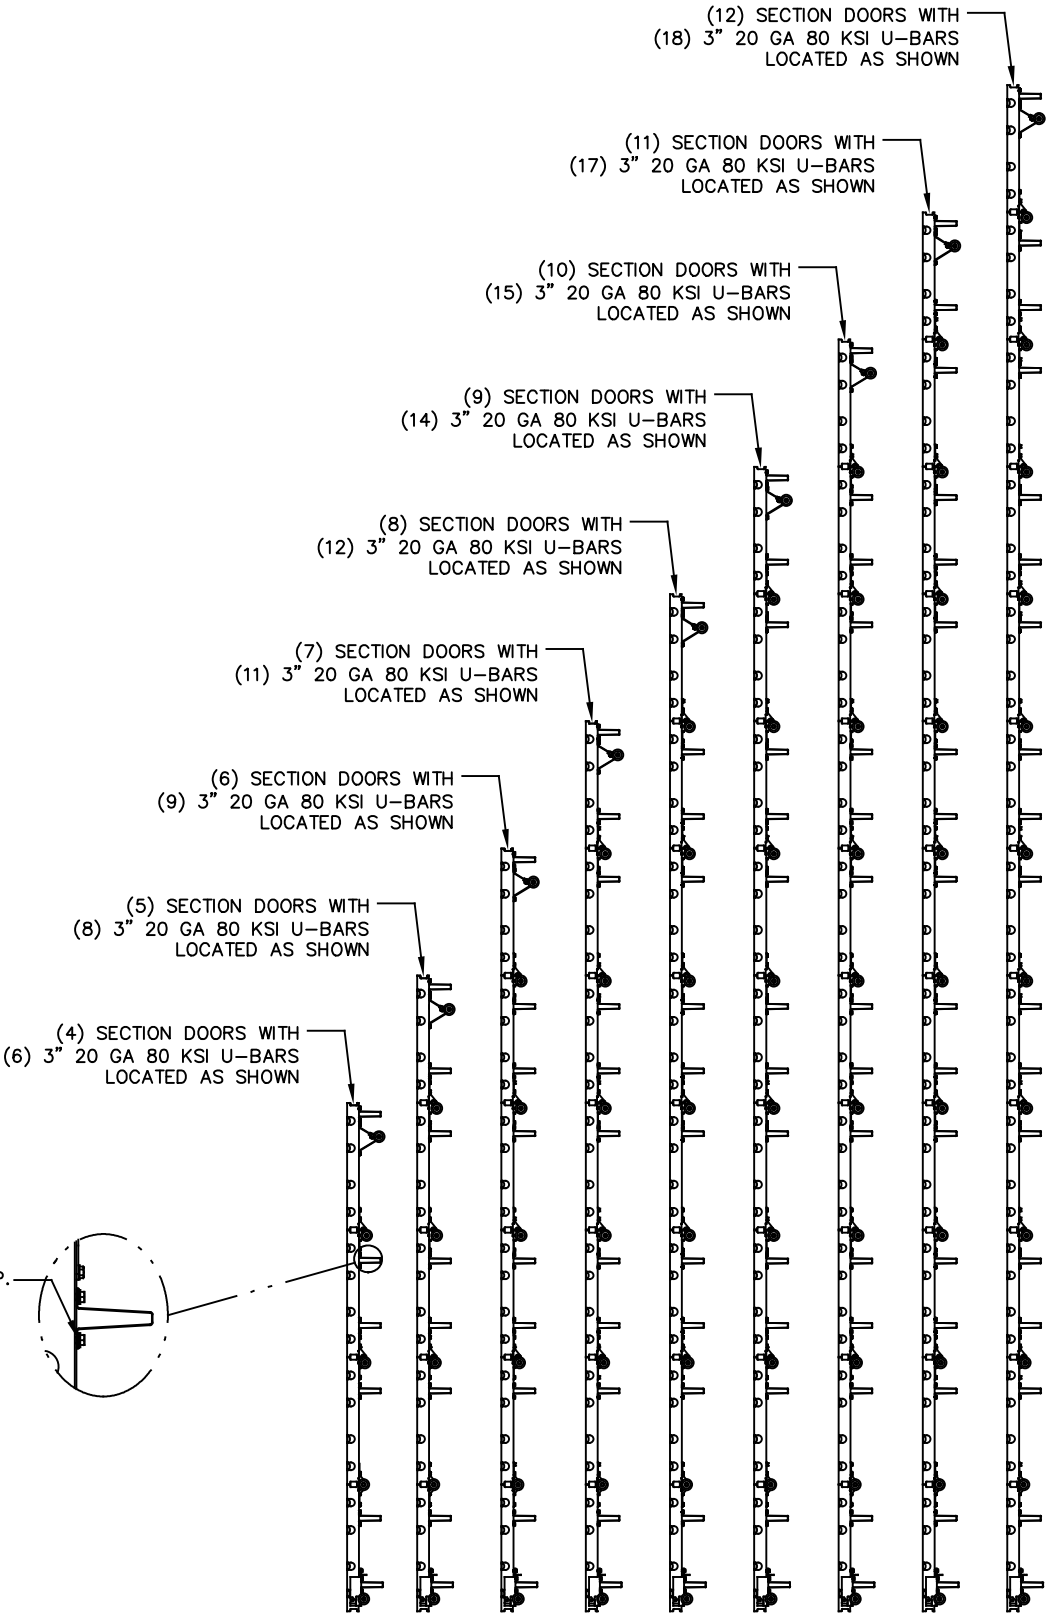


REVISIONS


Wayne Dalton
GARAGE DOORS

A DIVISION OF OVERHEAD DOOR CORP
3395 ADDISON DRIVE
PENSACOLA, FLORIDA 32514
(850) 474-9890


STATIC PRESSURE RATINGS		APPROVED SIZES		SCALE: N.T.S.		SIZE: A	
DESIGN (PSF):	+37.50/-42.50	MAX WIDTH:	10'-4"	DATE	NAME		
TEST (PSF):	+56.25/-63.75	MAX HEIGHT:	24'-1"	DRAWN	12/28/20	TLC	
IMPACT/CYCLIC RATED (YES/NO): YES		MAX SECTION HEIGHT: 24"	CHECKED	1/21/21	JQ		
MODELS C20/C24/C2400					SHEET 2 OF 3		
WINDLOAD SPECIFICATION OPTION CODE 2074					DRAWING PART NO.	REV.	
					365601	-	

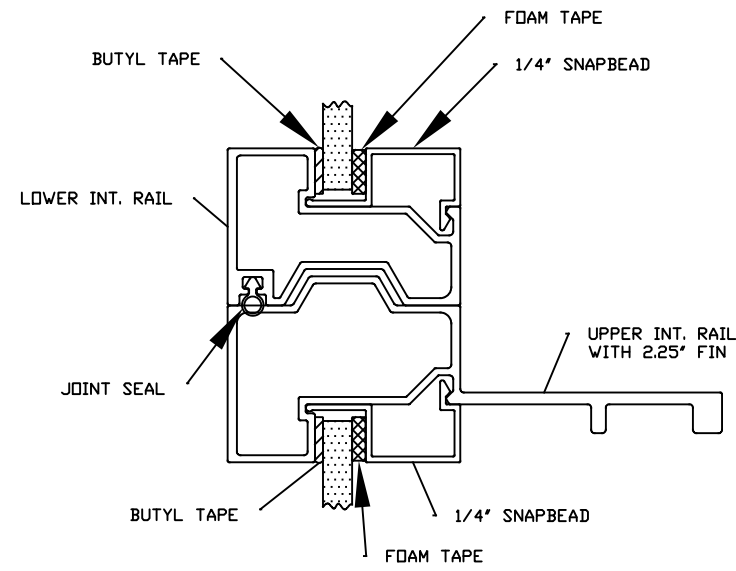


ALUMINUM FULL VIEW FRAME

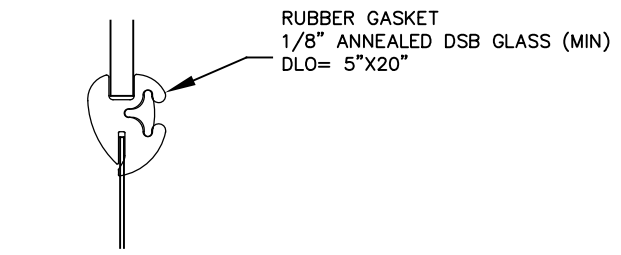


RUBBER FRAME GASKET (NON-INSULATED DOORS)

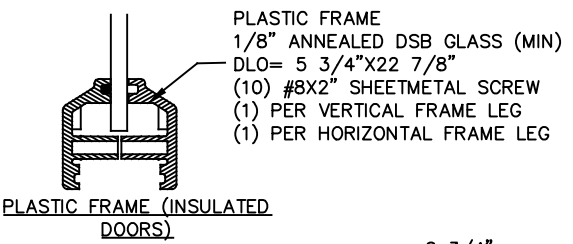


PLASTIC FRAME (INSULATED DOORS)

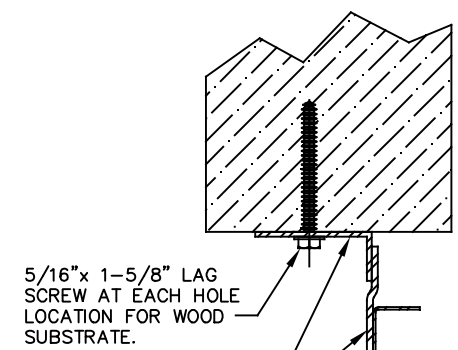


WOOD MOUNTING DETAIL - ANGLE OUT

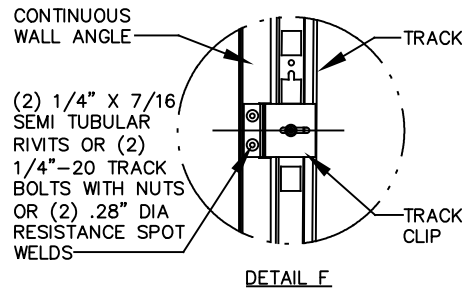


DETAIL F

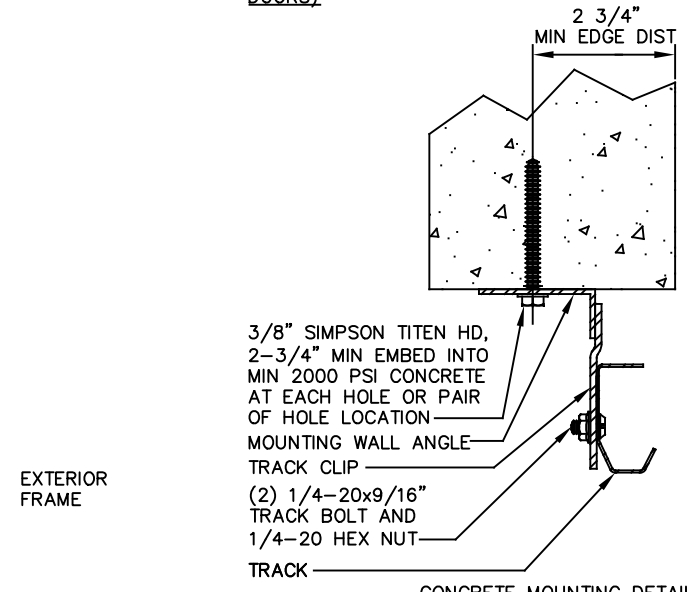


CONCRETE MOUNTING DETAIL - ANGLE OUT

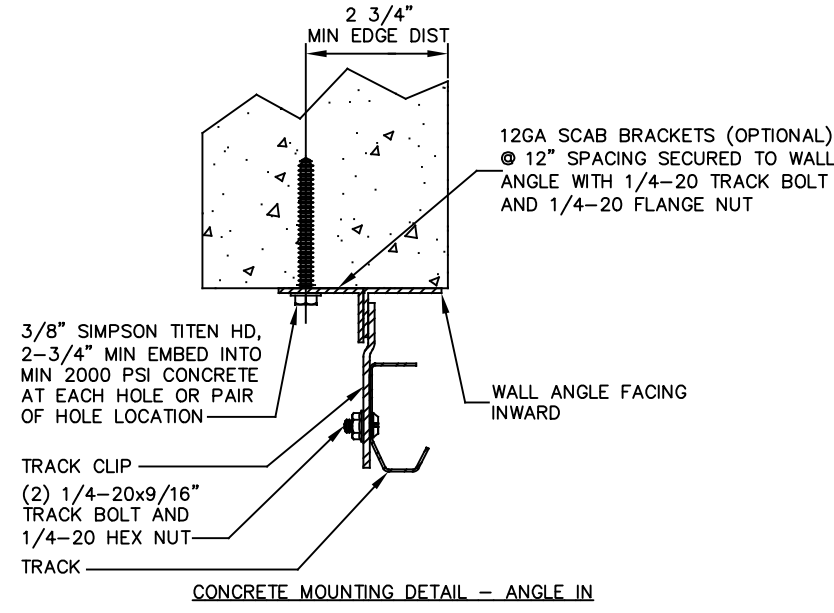


CONCRETE MOUNTING DETAIL - ANGLE IN

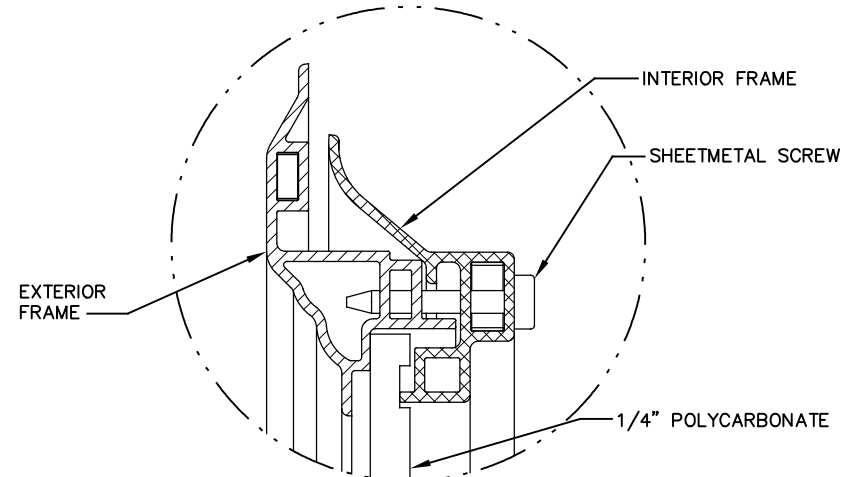

IMPACT WINDOW / ALUMINUM FRAME WITH GROOVED POLYCARBONATE

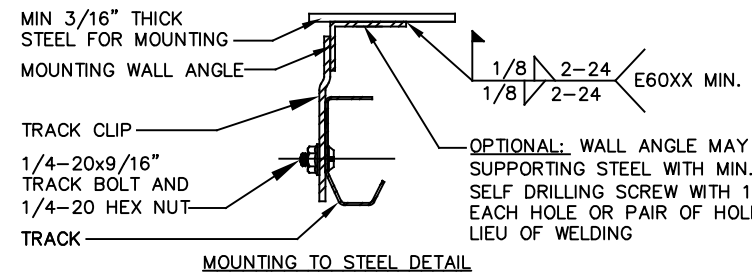

MOUNTING TO STEEL DETAIL

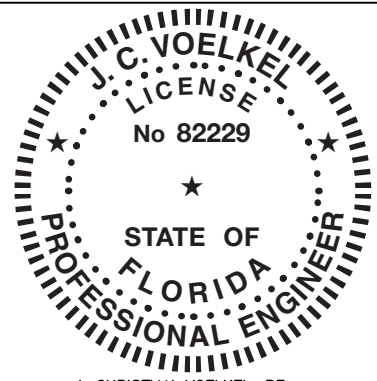

J. CHRISTIAN VOELKEL, PE
312 N. NEW WARRINGTON ROAD, UNIT 1A
PENSACOLA, FL
FL PE 82229
TX PE 133174
PROFESSIONAL ENGINEER'S SEAL PROVIDED ONLY FOR
VERIFICATION OF WINDLOAD CONSTRUCTION DETAILS.

Wayne Dalton
GARAGE DOORS
A DIVISION OF OVERHEAD DOOR CORP
3395 ADDISON DRIVE
PENSACOLA, FLORIDA 32514
(850) 474-9890

STATIC PRESSURE RATINGS		APPROVED SIZES		SCALE: N.T.S.		SIZE: A	
DESIGN (PSF):	+37.50/-42.50	MAX WIDTH:	10'-4"	DATE		NAME	
TEST (PSF):	+56.25/-63.75	MAX HEIGHT:	24'-1"	DRAWN	12/28/20	TLC	
IMPACT/CYCLIC RATED (YES/NO):	YES	MAX SECTION HEIGHT: 24"	CHECKED	1/21/21	JQ		
MODELS C20/C24/C2400					SHEET 2 OF 3		
WINDLOAD SPECIFICATION OPTION CODE 2074					DRAWING PART NO.	REV.	
					365601	-	