
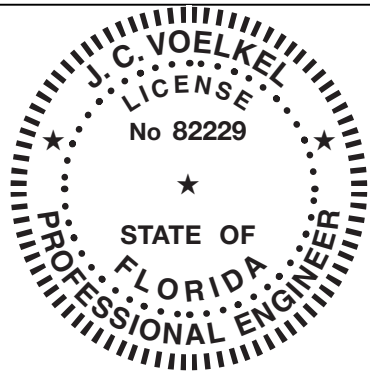
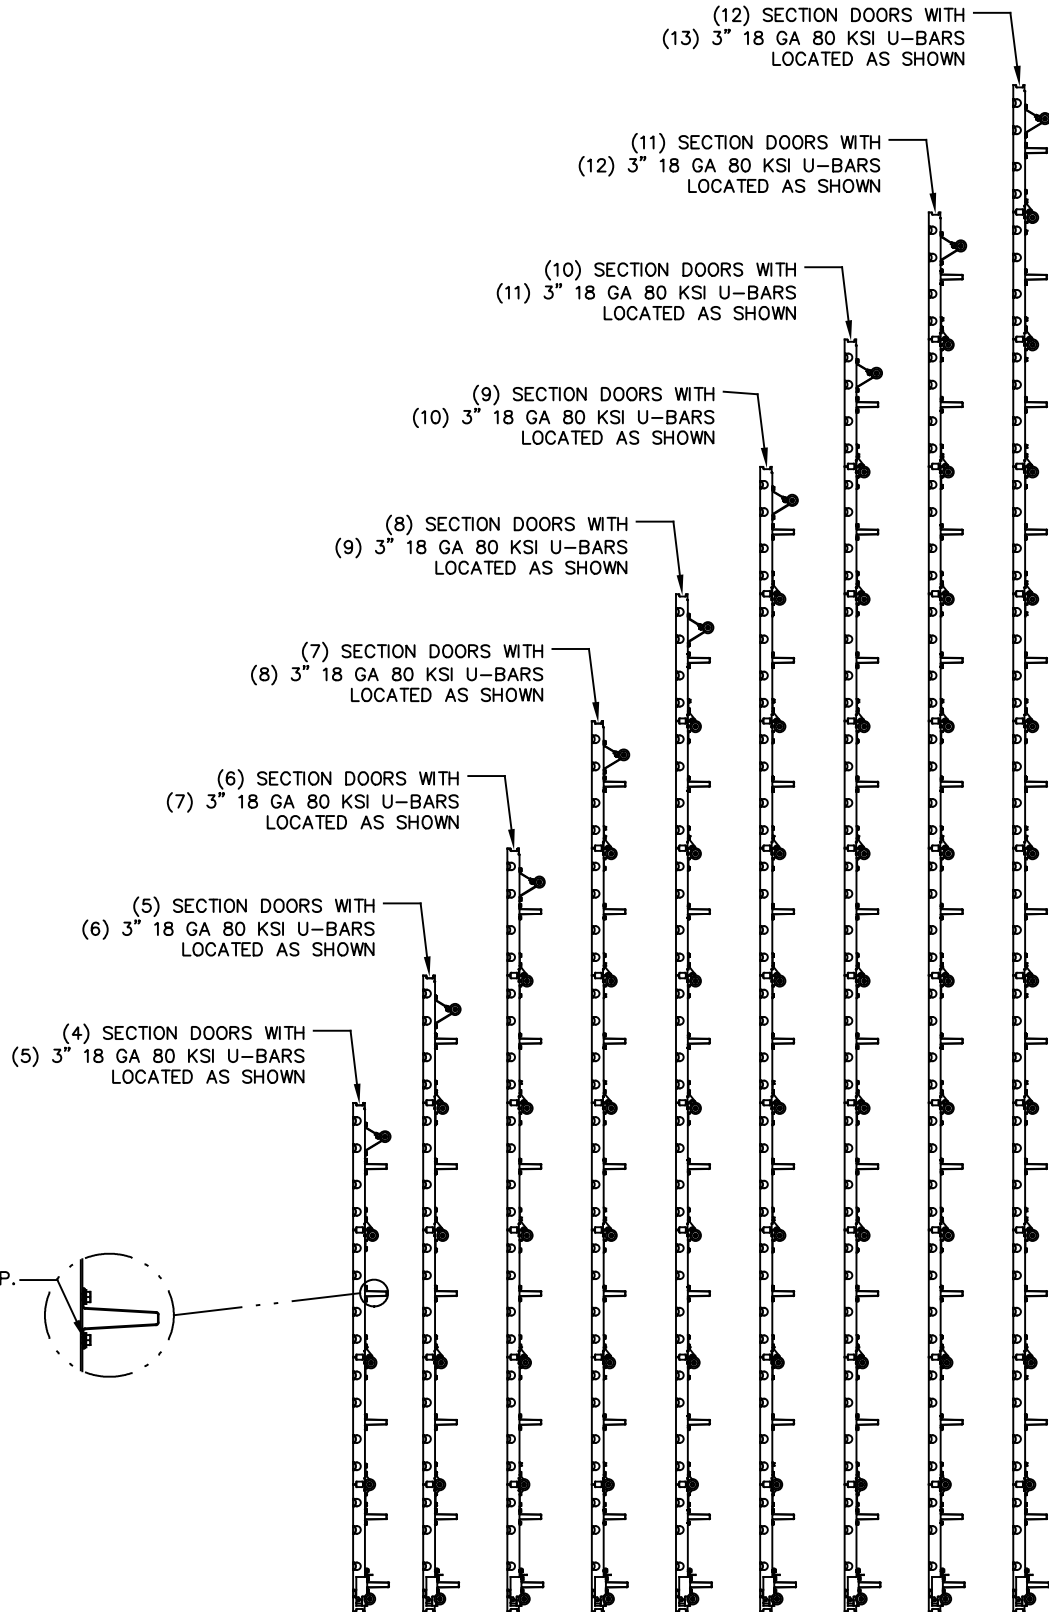
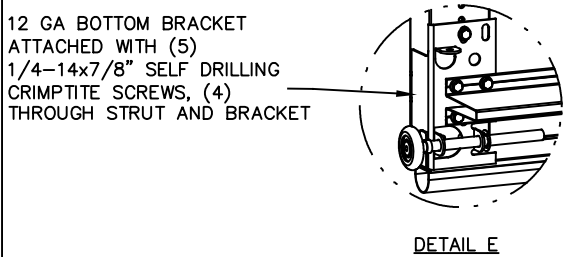
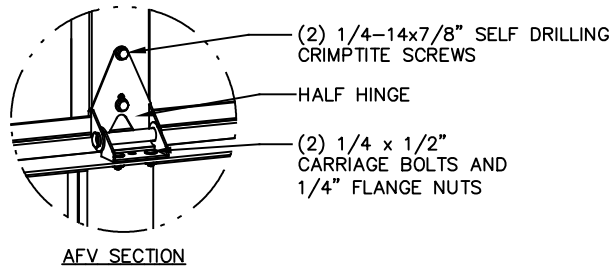
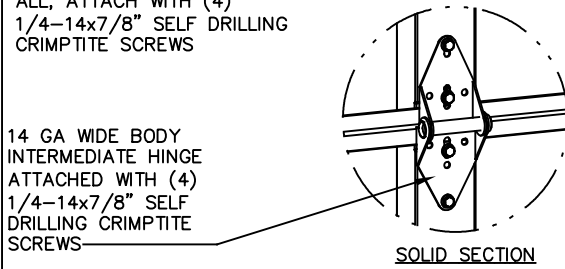
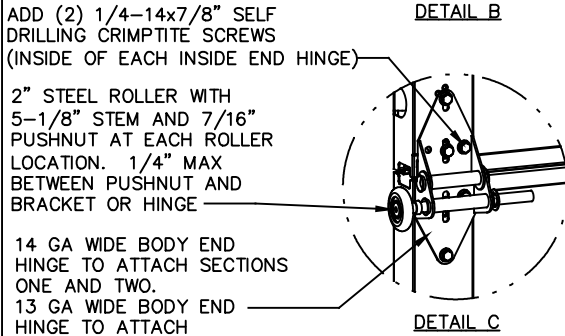
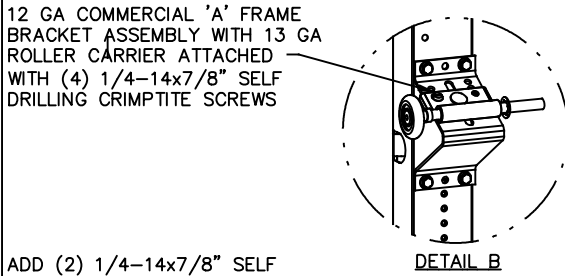



REVISIONS
REV - INITIAL DRAWING
TLC 11/24/20

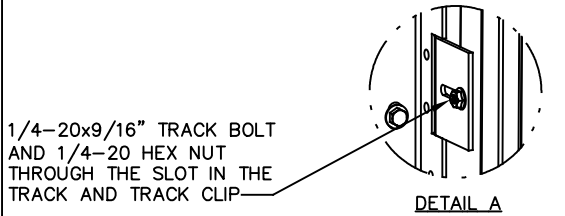





J. CHRISTIAN VOELKEL, PE
312 N. NEW WARRINGTON ROAD, UNIT 1A
PENSACOLA, FL
FL PE 82229
TX PE 133174

PROFESSIONAL ENGINEER'S SEAL PROVIDED ONLY FOR VERIFICATION OF WINDLOAD CONSTRUCTION DETAILS.






Wayne Dalton GARAGE DOORS A DIVISION OF OVERHEAD DOOR CORP 3395 ADDISON DRIVE PENSACOLA, FLORIDA 32514 (850) 474-9890	STATIC PRESSURE RATINGS		APPROVED SIZES		SCALE: N.T.S.		SIZE: A	
	DESIGN (PSF): +44.00/-49.80		MAX WIDTH: 10'-4"		DATE		NAME	
	TEST (PSF): +66.00/-74.70		MAX HEIGHT: 24'-1"		DRAWN		TLC	
	IMPACT/CYCLIC RATED (YES/NO): YES		MAX SECTION HEIGHT: 24"		CHECKED		JQ	
	MODELS C20/C24/C2400					SHEET 2 OF 3		
	WINDLOAD SPECIFICATION OPTION CODE 2075					DRAWING PART NO. 365572		REV. —

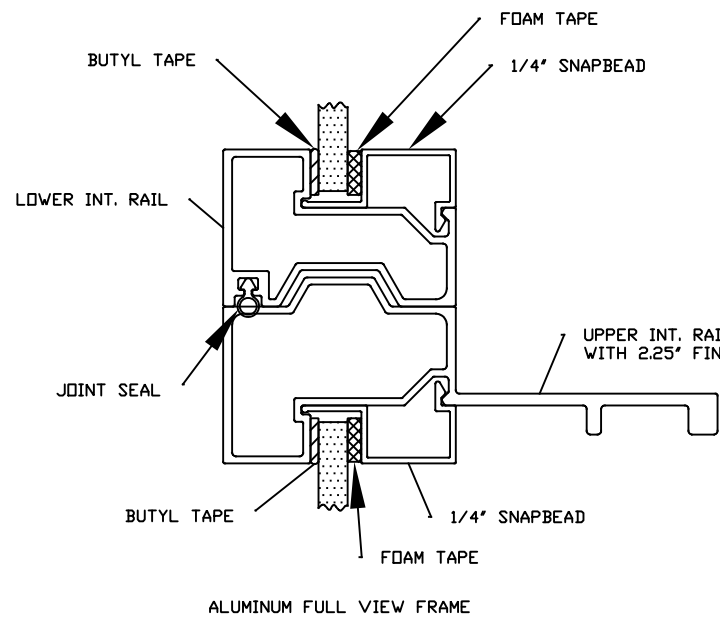

ALUMINUM FULL VIEW FRAME

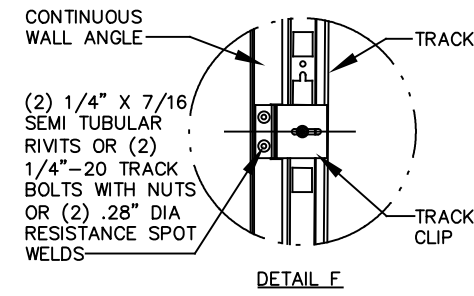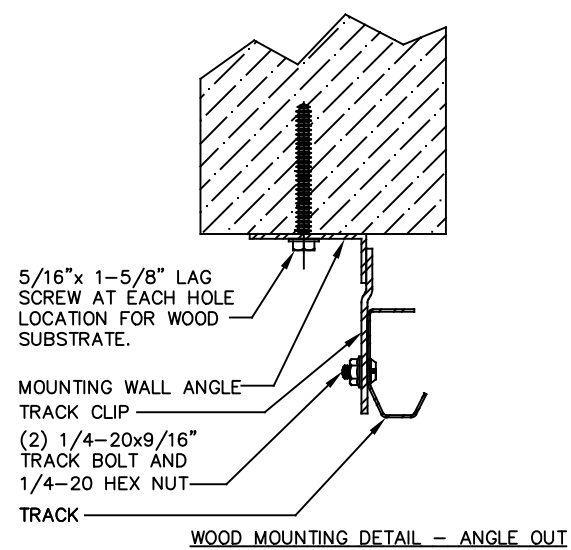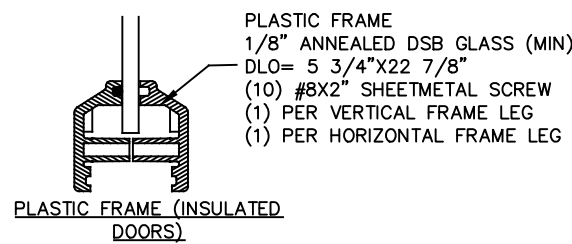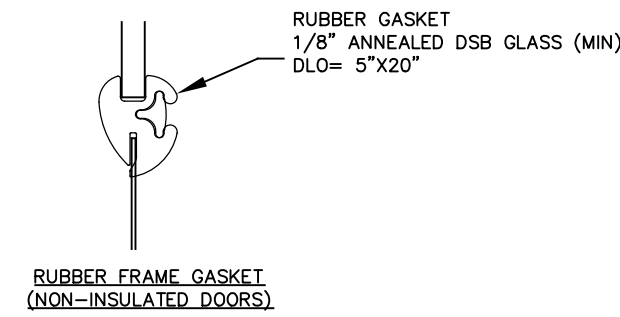

EXTERIOR FRAME

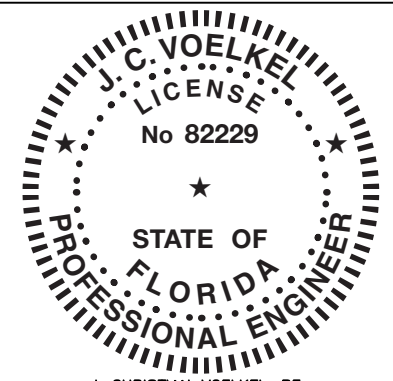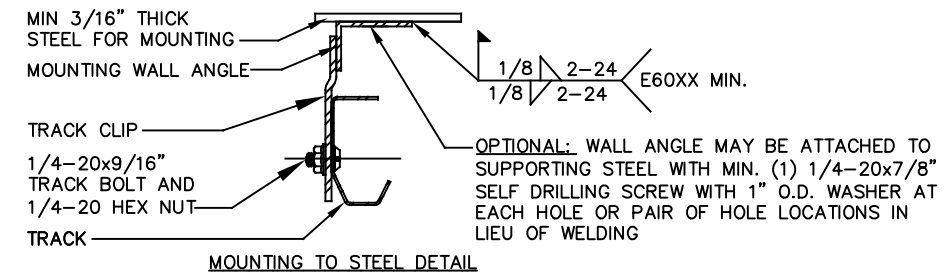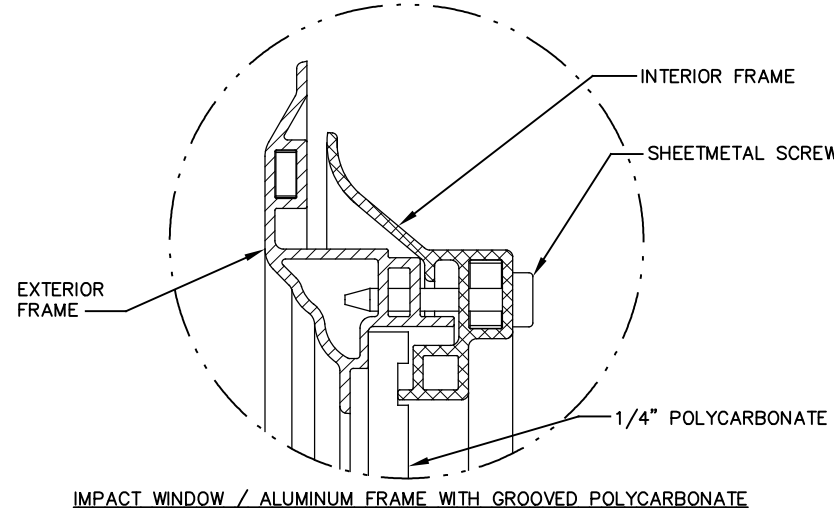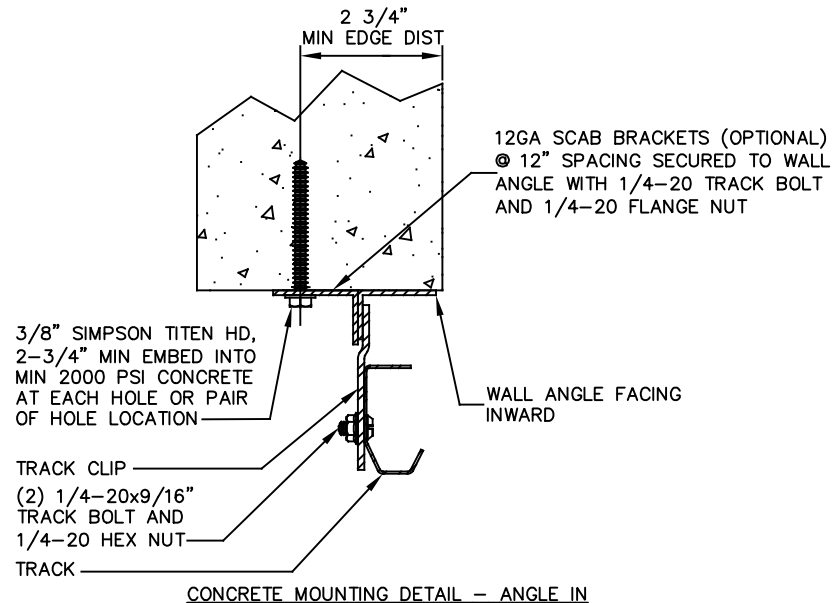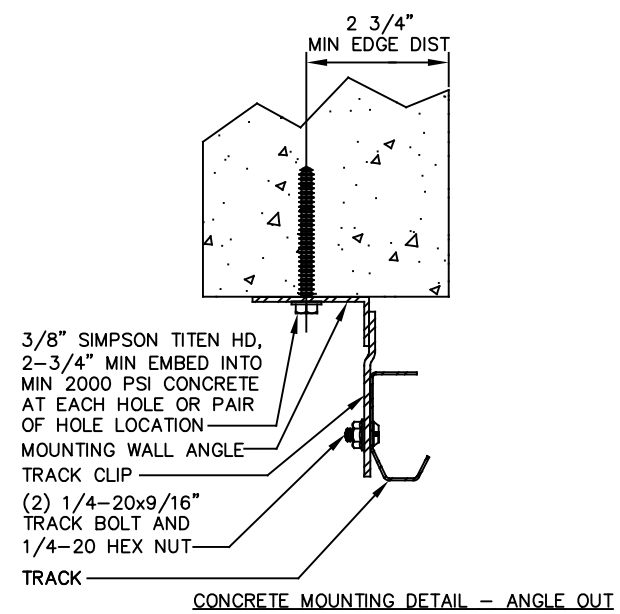

J. CHRISTIAN VOELKEL, PE
312 N. NEW WARRINGTON ROAD, UNIT 1A
PENSACOLA, FL
FL PE 82229
TX PE 133174
PROFESSIONAL ENGINEER'S SEAL PROVIDED ONLY FOR
VERIFICATION OF WINDLOAD CONSTRUCTION DETAILS.

 A DIVISION OF OVERHEAD DOOR CORP 3395 ADDISON DRIVE PENSACOLA, FLORIDA 32514 (850) 474-9890	STATIC PRESSURE RATINGS		APPROVED SIZES		SCALE: N.T.S.		SIZE: A		
	DESIGN (PSF): +44.00/-49.80		MAX WIDTH: 10'-4"		DATE		NAME		
	TEST (PSF): +66.00/-74.70		MAX HEIGHT: 24'-1"		DRAWN		TLC		
	IMPACT/CYCLIC RATED (YES/NO): YES		MAX SECTION HEIGHT: 24"		CHECKED		JQ		
	MODELS C20/C24/C2400					SHEET 3 OF 3			
	WINDLOAD SPECIFICATION OPTION CODE 2075					DRAWING PART NO. 365572		REV. —	