


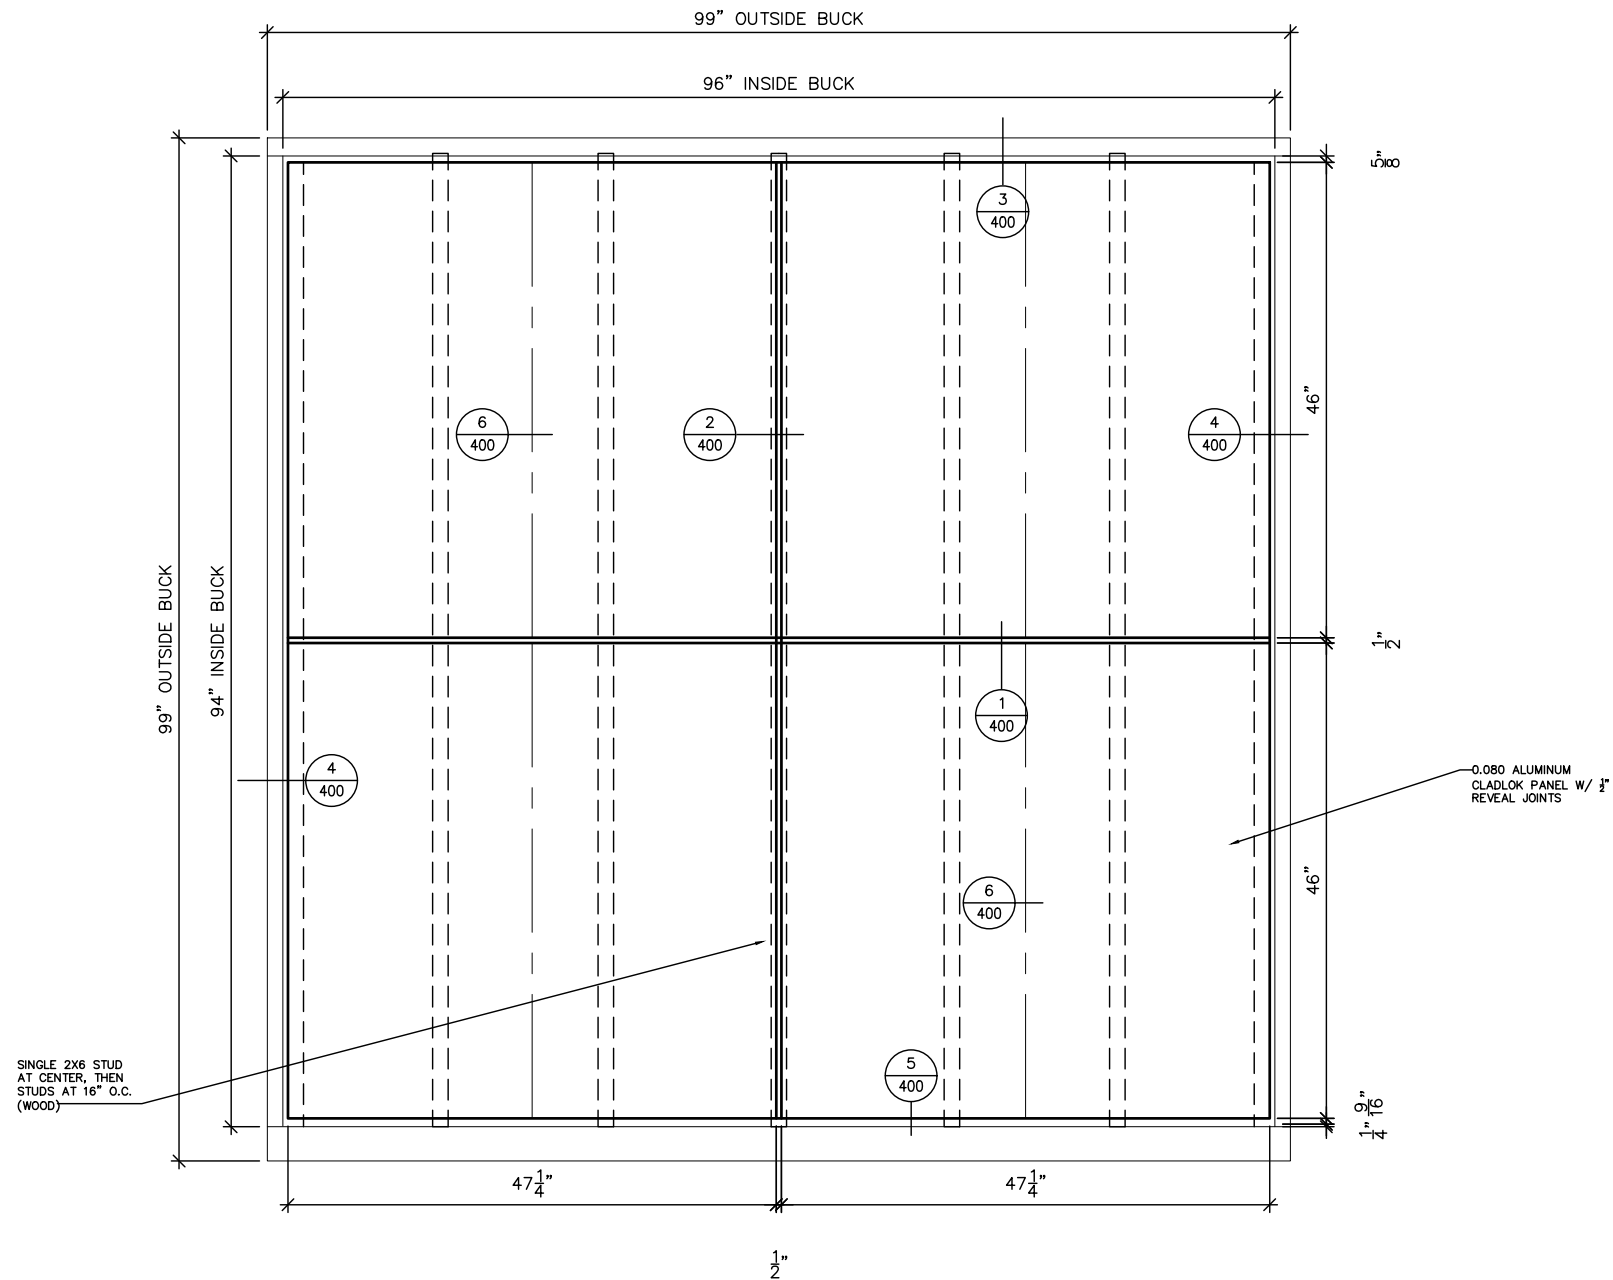


1 CLADLOK TEST WALL
200 SCALE: 1-1/2" = 1'-0" ARC REF:

LARGER PANEL MODULES MAY CAN BE CONSTRUCTED UTILIZING THE SAME CONNECTION DETAILS AND STIFFENER PROFILE. A REGISTERED DESIGN PROFESSIONAL IS TO BE CONSULTED WHEN THE PANEL MODULES EXCEED THOSE IN THE TESTED ASSEMBLY.

CLADLOK MODULAR PLATE PANEL SYSTEM MAY BE INSTALLED OVER SUBSTRATES THAT DIFFER FROM THE TESTED ASSEMBLY. A REGISTERED DESIGN PROFESSIONAL IS TO BE CONSULTED ON SUBSTRATES THAT DIFFER FROM THE TESTED ASSEMBLY.

CLADDTech ENGINEERING, LLC
FL FIRM COA NO. 32444
ACWORTH, GA. 30101
PHONE: (770) 656-9923
WWW.CLADDTechENGINEERING.COM

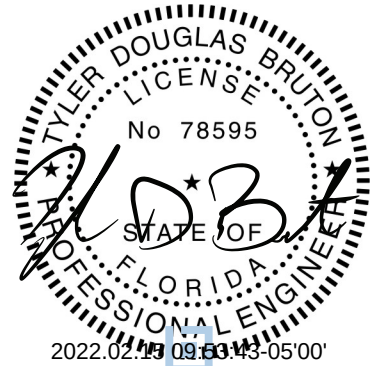

CEI MATERIALS
INVENTIVE FACADE SOLUTIONS
800 East Duncan Street.
Manchester, MI. 48158.
phone: 734.212.3006 fax: 734.661.0360
design@ceimaterials.com www.ceimaterials.com

This document contains information proprietary to C.E.I. Materials, LLC. It is to be kept confidential and not applied, reproduced, used or conveyed to others without written authorization from C.E.I. Materials, LLC.

GENERAL NOTES:

1. 16 GA. STRAPPING REQ'D OVER LEXAN SUBSTRATE FOR PANEL ATTACHMENT.

COLORS & LEGEND

KEY PLAN


N

Project: **CLADLOK MODULAR PLATE PANEL SYSTEM**


Project No: FPA NO. 40779.1
CLADLOK INSTALLATION INSTRUCTIONS
Designer: TB
Checked By: TDB
Date Sent: 02/15/2022
Revisions: -----

TEST WALL DESCRIPTION


200

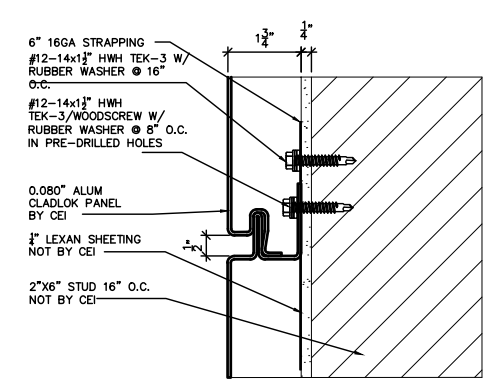


1 HORIZONTAL JOINT DETAIL
SCALE: 6" = 1'-0" ARCH REF: N/A

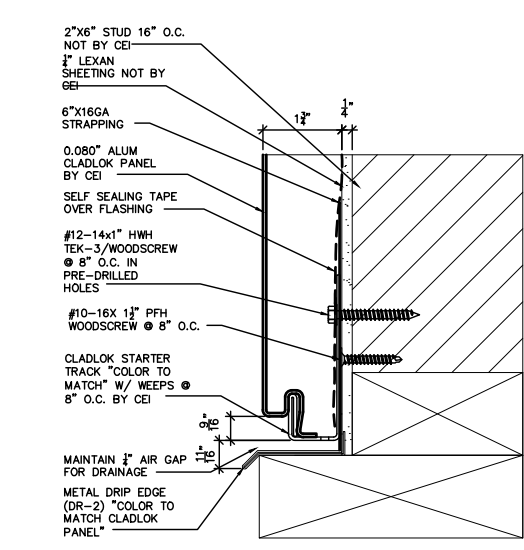


5 BASE TERMINATION
SCALE: 6" = 1'-0" ARCH REF: N/A

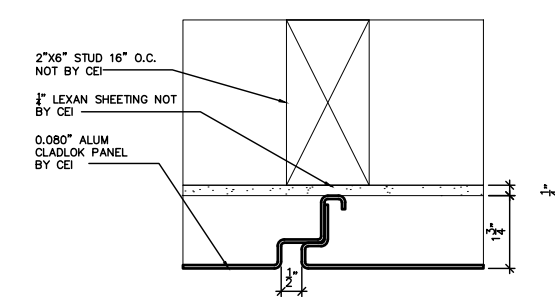


2 VERTICAL JOINT DETAIL
SCALE: 6" = 1'-0" ARCH REF: N/A

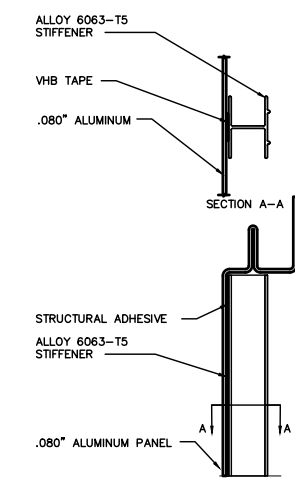

6 STIFFENER DETAIL
SCALE: 6" = 1'-0" ARCH REF: N/A

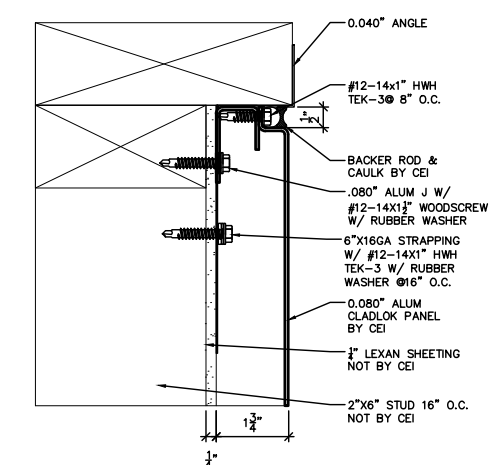


3 TOP TERMINATION DETAIL
SCALE: 6" = 1'-0" ARCH REF: N/A

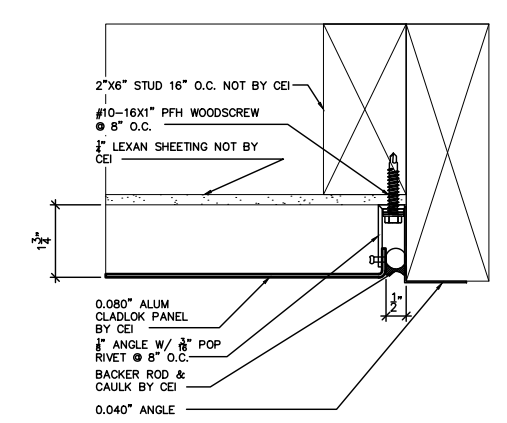


4 JAMB TERMINATION DETAIL
SCALE: 6" = 1'-0" ARCH REF: N/A

CLADDECH ENGINEERING, LLC
FL FIRM COA NO. 32444
ACWORTH, GA. 30101
PHONE: (770) 656-9923
WWW.CLADDECHENGINEERING.COM

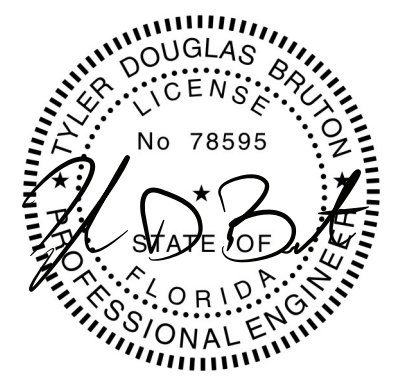

This document contains information proprietary to C.E.I. Materials, LLC. It is to be kept confidential and not applied, reproduced, used or conveyed to others without written authorization from C.E.I. Materials, LLC.

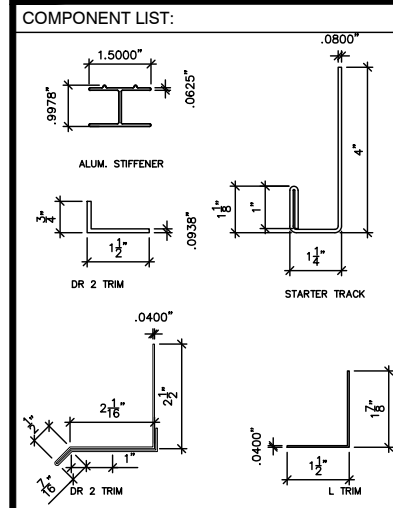

Project:
CLADLOK
MODULAR PLATE PANEL SYSTEM

Project No: FPA NO. 40779.1
CLADLOK INSTALLATION INSTRUCTIONS
Checked By: TDB

Date Sent:	02/15/2022
Revisions:	

TEST WALL DETAILS
DESCRIPTION



INVENTIVE FACADE SOLUTIONS

800 East Duncan Street.


Manchester, MI. 48158.

phone.734.212.3006. fax.734.661.0360


design@ceimaterials.com www.ceimaterials.com

This document contains information proprietary to C.E.I. Materials, LLC. It is to be kept confidential and not applied, reproduced, used or conveyed to others without written authorization from C.E.I. Materials, LLC.

COMPONENT LIST:

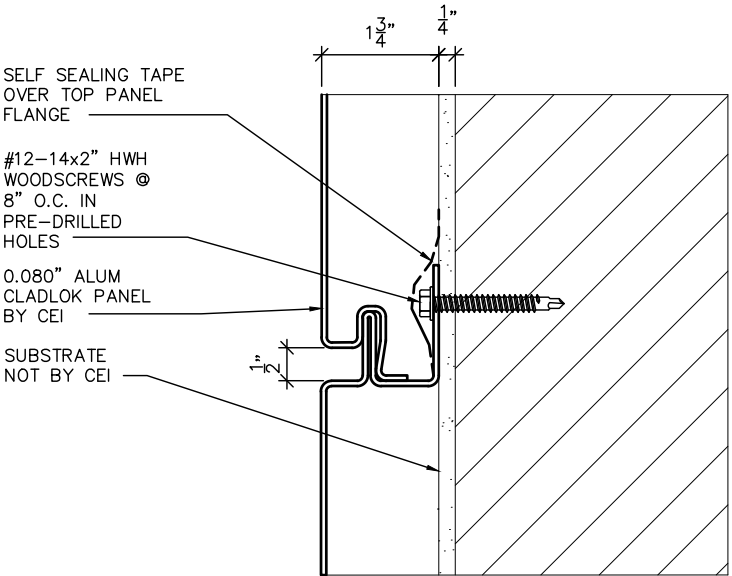


1 TYPICAL HORIZONTAL JOINT DETAIL
SCALE: NTS ARCH REF: N/A

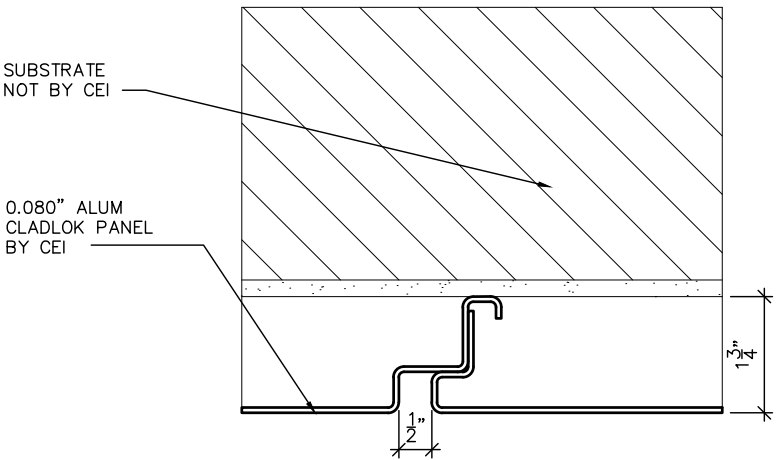

2 TYPICAL VERTICAL JOINT DETAIL
SCALE: NTS ARCH REF: N/A

CLADDTECH ENGINEERING, LLC
FL FIRM COA NO. 32444
ACWORTH, GA. 30101
PHONE: (770) 656-9923
WWW.CLADDTECHENGINEERING.COM

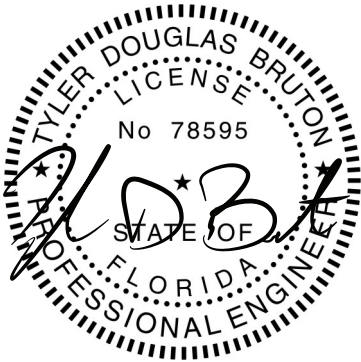

Project:
CLADLOK
MODULAR PLATE PANEL SYSTEM

Project No: FPA NO. 40779.1

CLADLOK INSTALLATION INSTRUCTIONS

Checked By: TDB

Date Sent: 02/15/2022

Revisions:

TEST WALL DETAILS
DESCRIPTION

402