





1. EVALUATED FOR USE IN LOCATIONS ADHERING TO THE FLORIDA BUILDING CODE, EXCLUDING THE HIGH VELOCITY HURRICANE ZONE, AND WHERE PRESSURE REQUIREMENTS AS DETERMINED BY ASCE 7, MINIMUM DESIGN LOADS FOR BUILDINGS AND OTHER STRUCTURES, DOES NOT EXCEED THE DESIGN PRESSURES LISTED.
2. WHEN INSTALLED IN THE WIND-BORNE DEBRIS REGION, HURRICANE PROTECTIVE SYSTEM IS NOT REQUIRED.

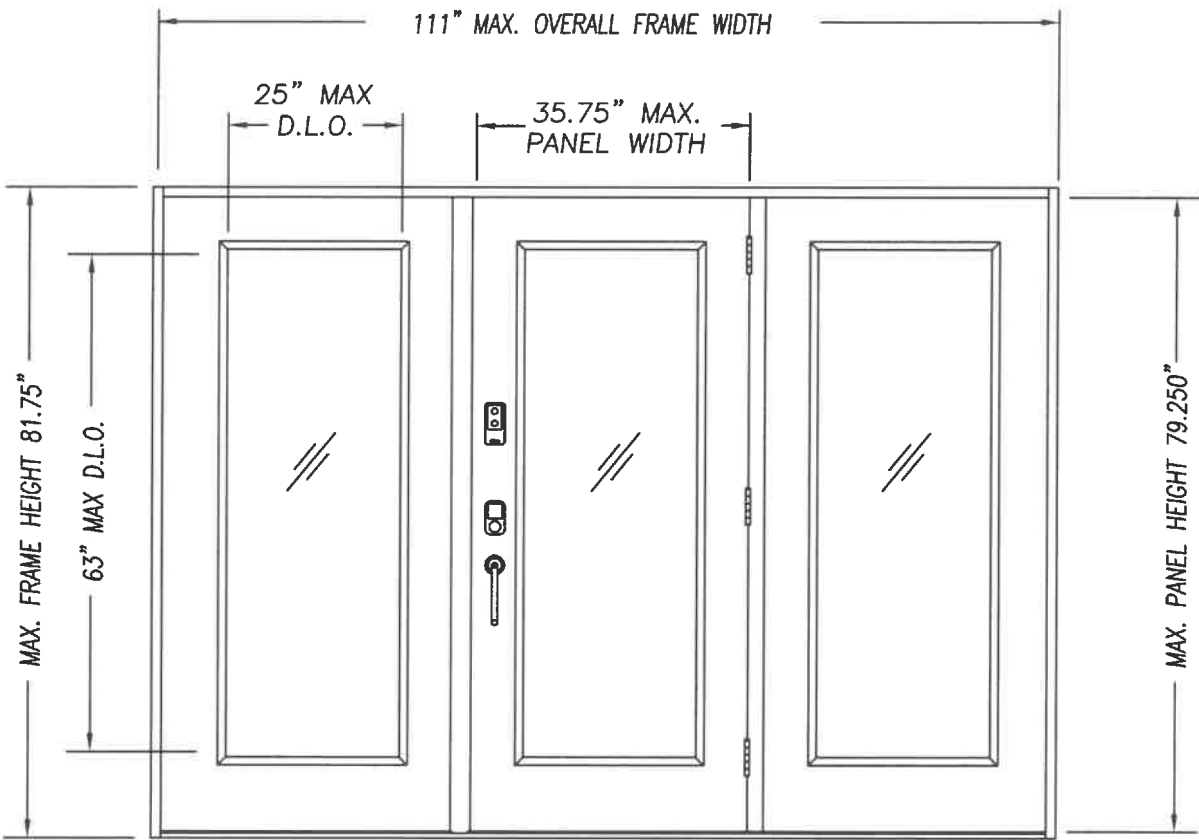

SINGLE DOOR UNIT W/ SIDELITES

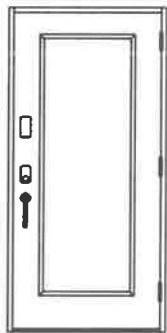


SINGLE DOOR UNIT



SINGLE DOOR UNIT
WITH SIDELITE



SINGLE DOOR UNIT
WITH SIDELITE

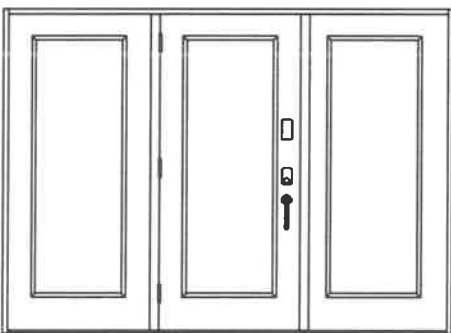

SINGLE DOOR UNIT W/SIDELITES

TABLE OF CONTENTS	
SHEET #	DESCRIPTION
1	TYPICAL ELEVATIONS & GENERAL NOTES
2	ANCHORING LOCATIONS & DETAILS
3	ANCHORING LOCATIONS & DETAILS





		DESIGN PRESSURE RATING	
CONFIG	MAX WIDTH	INSWING	OUTSWING
X	37.5"	+50.0 / -50.0	NA
OX or XO	75"	+50.0 / -50.0	NA
OXO	111"	+50.0 / -50.0	NA

* WHERE WATER INFILTRATION PERFORMANCE IS REQUIRED,
THIS PRODUCT REQUIRES A 1:1 OVERHANG.

KG 1 City

KURT BALTHAZOR
FLORIDA P.E.
#56533

[illegible]

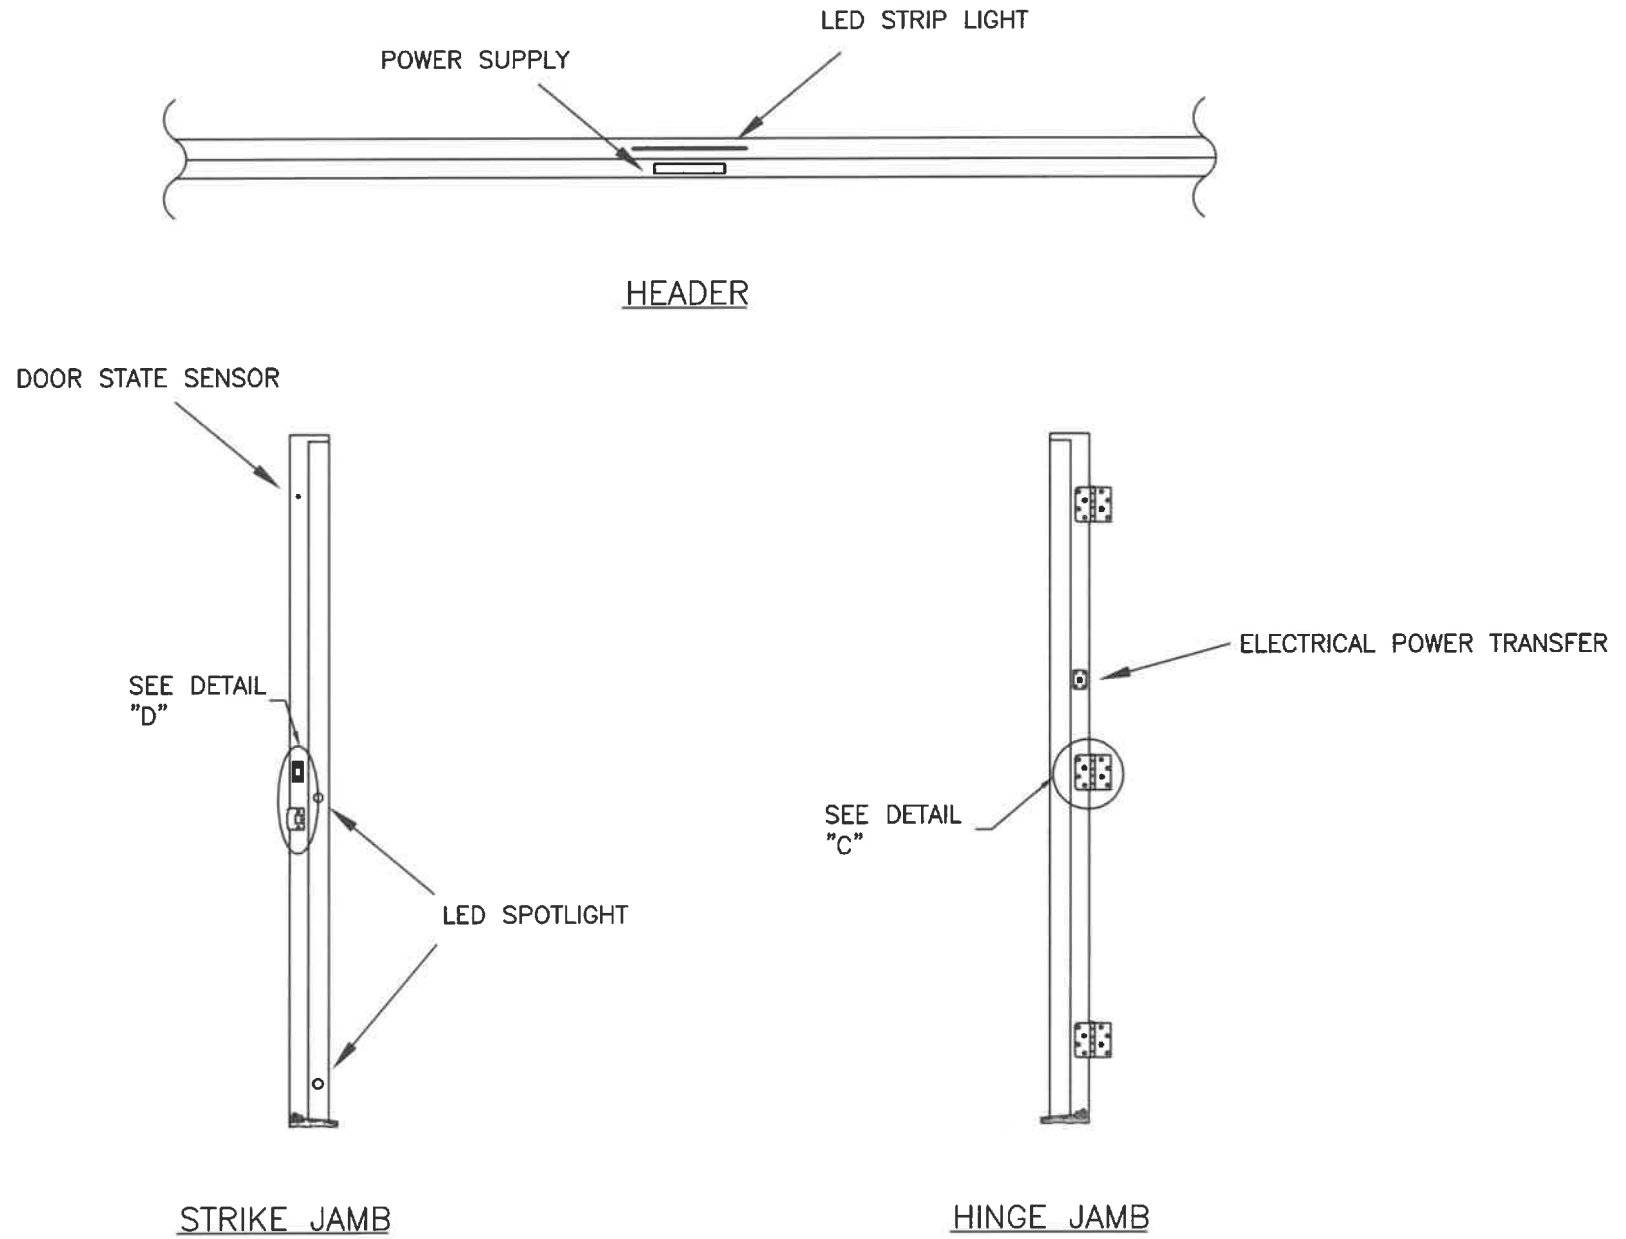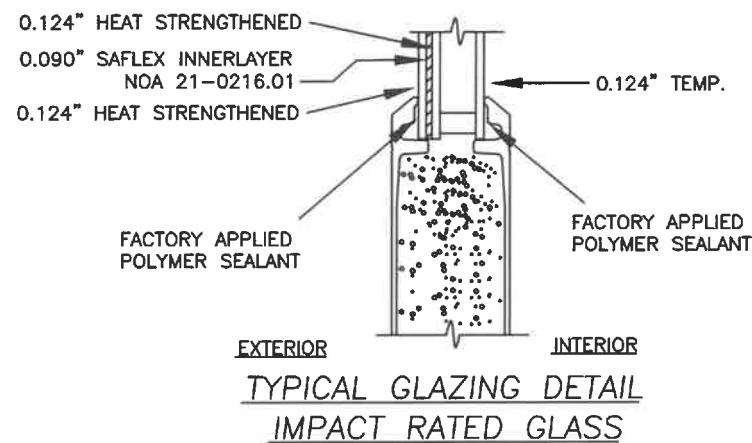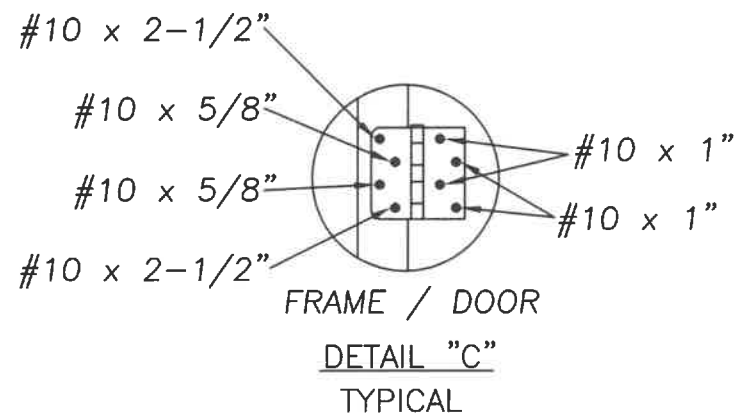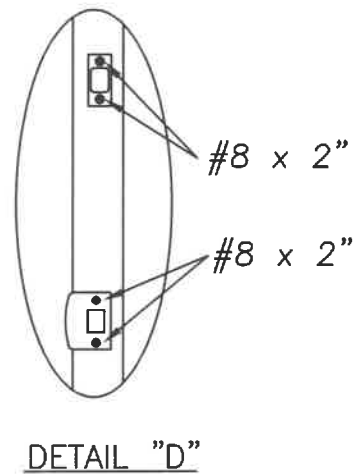

HARDWARE SCHEDULE

1a.	YALE ASSURE YRD SMART DEADBOLT WITH YALE RIDGEFIELD OR CAMBRIDGE HANDLESET AT 5-1/2" CENTERLINE.
1b.	KWIKSET SMARTCODE 916 SMART DEADBOLT WITH KWIKSET PRESCOTT HANDLESET AT 5-1/2" CENTERLINE.
1c.	KWIKSET HALO TOUCH 939 SMART DEADBOLT WITH KWIKSET SAN CLEMENTE HANDLESET AT 5-1/2" CENTERLINE.
2.	4" X 4" FULL MORTISE BUTT HINGES.

MASONITE INTERNATIONAL CORP.
1955 POWIS ROAD
WEST CHICAGO, IL 60185

PRODUCT:	POWERED AND CONNECTED 6'-8" FLUSH GLAZED FIBERGLASS DOOR	PART OR ASSEMBLY: ANCHORING LOCATIONS & DETAILS
		BY
		DATE
		NO.
REVISIONS		
DATE: 10/25/22		
SCALE: N.T.S.		
DWG. BY: SWS		
CHK. BY:		
DRAWING NO.: DWG-MA-FL0259-22		
SHEET 2 OF 3		

