





BG DOOR MOUNT DOG DOOR
in a
FIBERGLASS ENTRY DOOR
INSWING / OUTSWING
"NON-IMPACT"

GENERAL NOTES

- 1. This product has been evaluated and is in compliance with the 9th Edition (2026) Florida Building Code (FBC) structural requirements excluding the "High Velocity Hurricane Zone" (HVHZ).
- 2. Product anchors shall be as listed and spaced as shown on details. Anchor embedment to base material shall be beyond wall dressing or stucco.
- 3. When used in areas requiring wind borne debris protection, this product is required to be protected with an impact resistant covering that complies with FBC Sections 1609.1.2 & R301.2.1.2.
- 4. For 2x stud framing construction, anchoring of these units shall be the same as that shown for 2x buck masonry construction.
- 5. Site conditions that deviate from the details of this drawing require further engineering analysis by a licensed engineer or registered architect.


TABLE OF CONTENTS	
SHEET #	DESCRIPTION
1	Typical Elevations, Design Pressures & General Notes
2	Door Panel Details
3	Lite Frame Details
4	BG Dog Door Details
5	Horizontal & Vertical Cross Sections (2X Buck)
5	Horizontal & Vertical Cross Sections (1X Buck)
7	Horizontal & Vertical Cross Sections (Direct to Masonry)
8	Vertical Cross Sections (Thresholds)
9	Buck & Frame Anchoring
10	Bill of Materials & Components

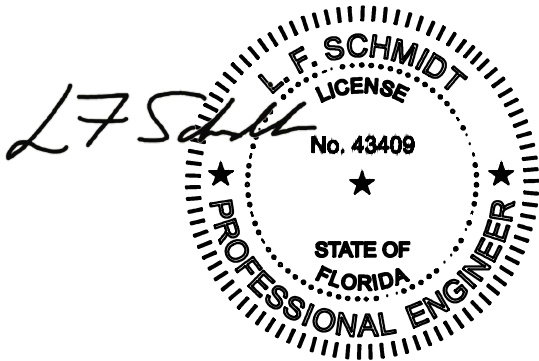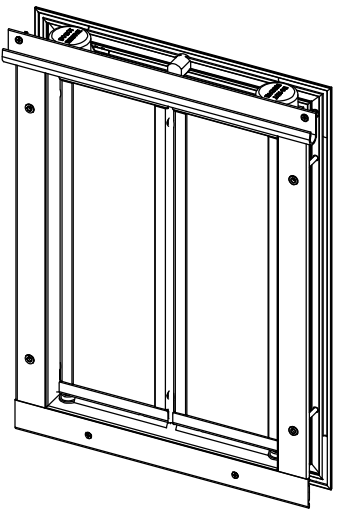

Digitally signed by
Lyndon F Schmidt
Date: 2026.07.02
11:52:15 -04'00'

This item has been digitally signed and sealed by
L. F. Schmidt, P.E. on the date adjacent to the seal.
Printed copies of this document are not
considered signed and sealed and the signature
must be verified on any electronic copies.

THIS PRODUCT APPROVAL IS VALID
ONLY FOR THE STATE OF FLORIDA

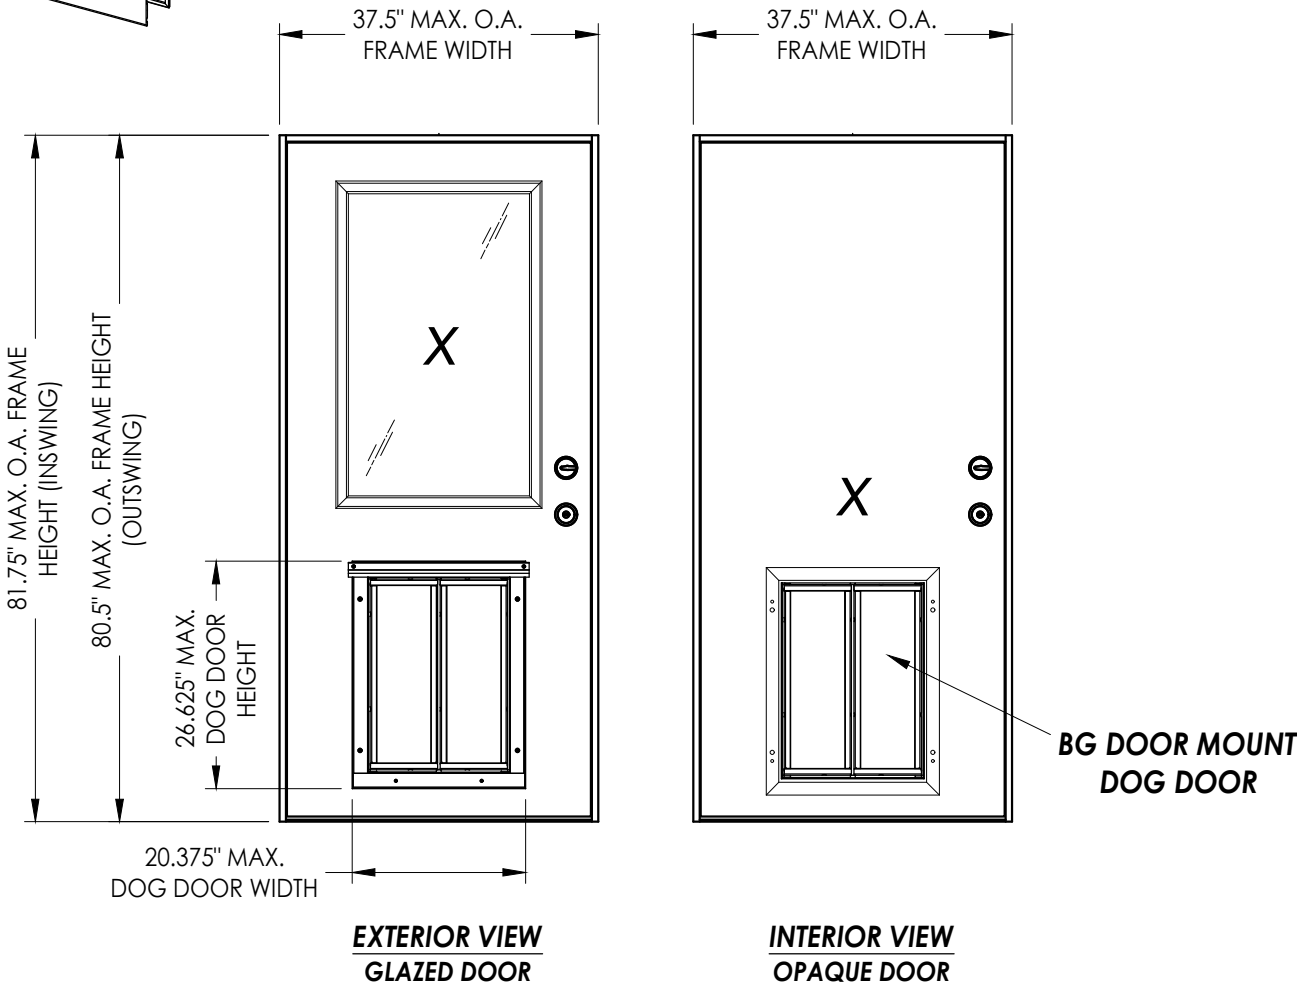

MAX. DOOR FRAME DIMENSION	MAX. BG DOG DOOR ASSEMBLY SIZE	DESIGN PRESSURE (PSF) INSWING		DESIGN PRESSURE (PSF) OUTSWING	
		POSITIVE	NEGATIVE	POSITIVE	NEGATIVE
37.5" x 81.75"	20.375" x 26.625"	+50.0	-50.0	+50.0	-50.0

Documents Prepared By:
Lyndon F. Schmidt
P.E. No. 43409

PDUSA, INC.
BG DOOR MOUNT

PART OR ASSEMBLY:
TYPICAL ELEVATION, DESIGN
PRESSURES & GENERAL NOTES

DATE: 12/05/22

SCALE: N.T.S.

DWG. BY: RW

CHK. BY: LFS

DRAWING NO.: FL-41814.5

SHEET 1 OF 10


REVISIONS

NO.	DATE	BY	DESCRIPTION
2	7/01/26	LFS	UPDATE TO 9TH ED. (2026) FBC
1	10/4/23	LFS	UPDATE TO 8TH ED. (2023) FBC


© 2022 R.W. BUILDING CONSULTANTS INC.

RW BUILDING CONSULTANTS, INC.
P.O. Box 230, Valrico, FL 33595
Phone No.: 813.659.9197
FBPE Registry No. 9813


G:\PDUSA\FL-41814 R2\FL-41814.5.dwg

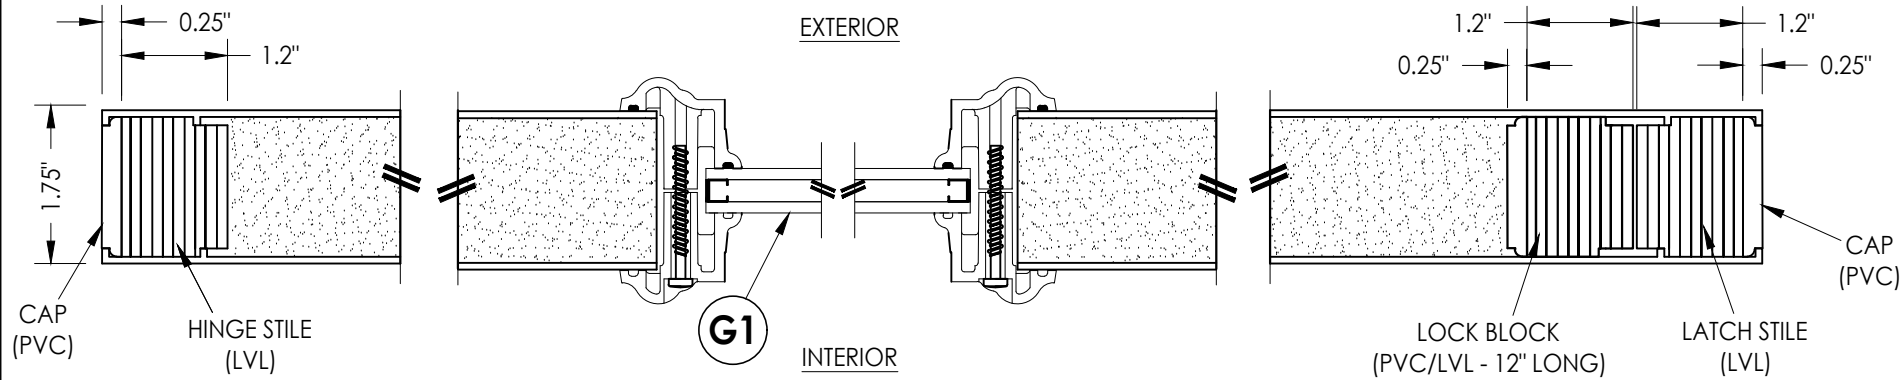

1
2 HORIZONTAL CROSS SECTION

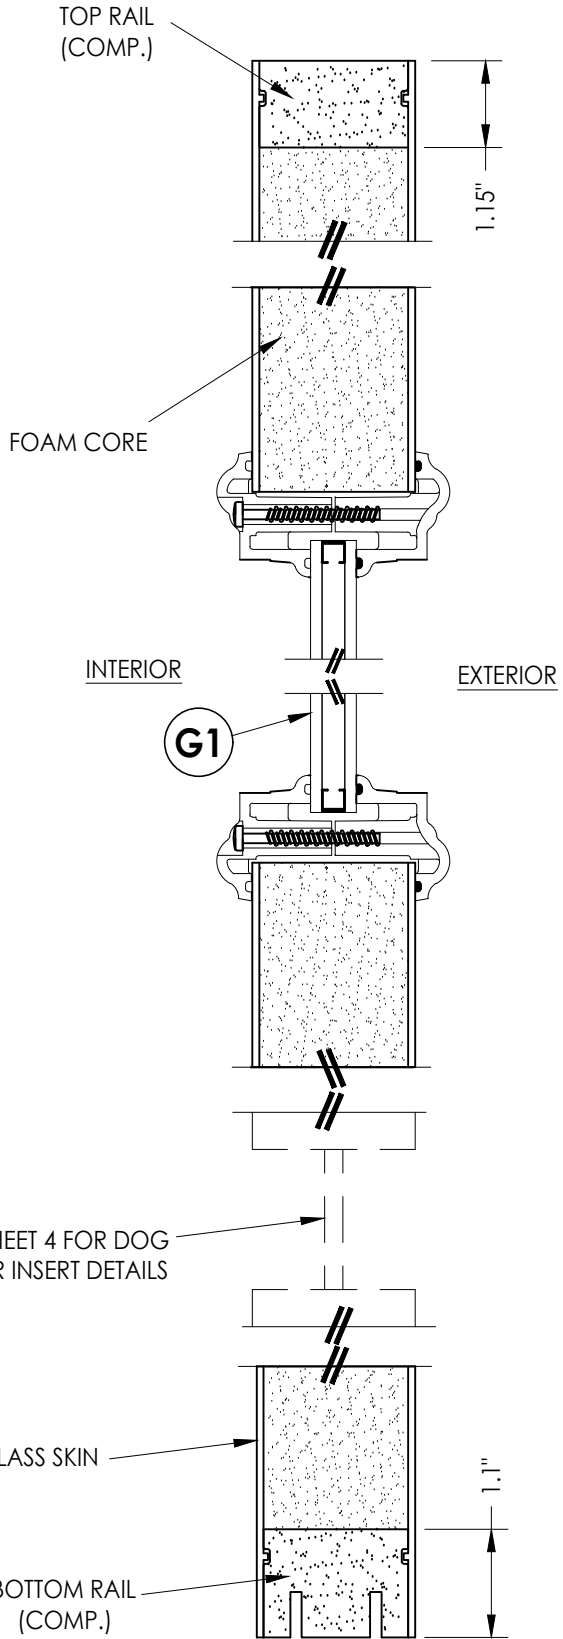

2
2 VERTICAL CROSS SECTION

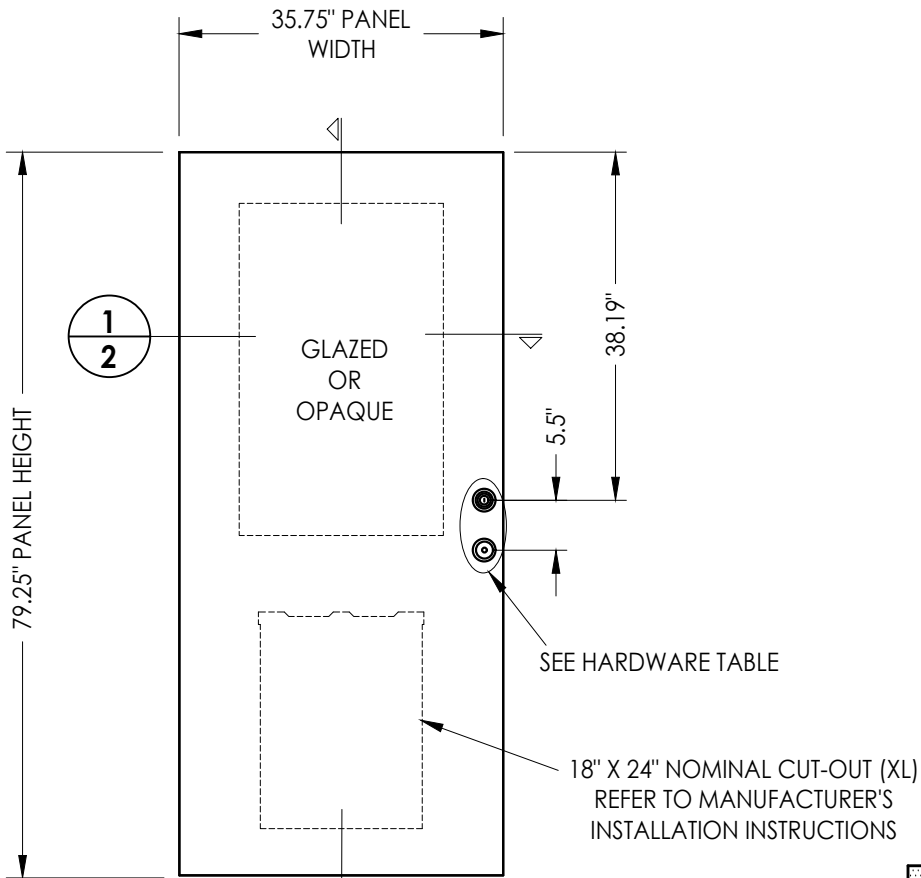

2
2 DOOR PANEL
JELD-WEN FIBERGLASS

HARDWARE TABLE		
MANUFACTURER	MODEL	
SCHLAGE	Knob:	F51
	Deadbolt:	B60
KWIKSET	Knob:	SIGNATURE SERIES
	Deadbolt:	SIGNATURE SERIES (980)

FIBERGLASS DOOR SKIN: MIN. 0.070" THK.
CORE MATERIAL: POLYURETHANE FOAM

Documents Prepared By:
Lyndon F. Schmidt
P.E. No. 43409

PRODUCT:
PDUSA, INC.
BG DOOR MOUNT

RW BUILDING CONSULTANTS, INC.
P.O. Box 230, Valrico, FL 33595
Phone No.: 813.659.9197
FBPE Registry No. 9813

PART OR ASSEMBLY:
DOOR PANEL DETAILS

NO.	DATE	REVISIONS		
		DATE	BY	DESCRIPTION
2	7/01/26	UPDATE TO 9TH ED. (2026)	FBC	LFS
1	10/4/23	UPDATE TO 8TH ED. (2023)	FBC	LFS

DATE: 12/05/22

SCALE: N.T.S.

DWG. BY: RW


CHK. BY: LFS

DRAWING NO.:


FL-41814.5

SHEET 2 OF 10


G:\PDUSA\FL-41814 R2\FL-41814.5.dwg

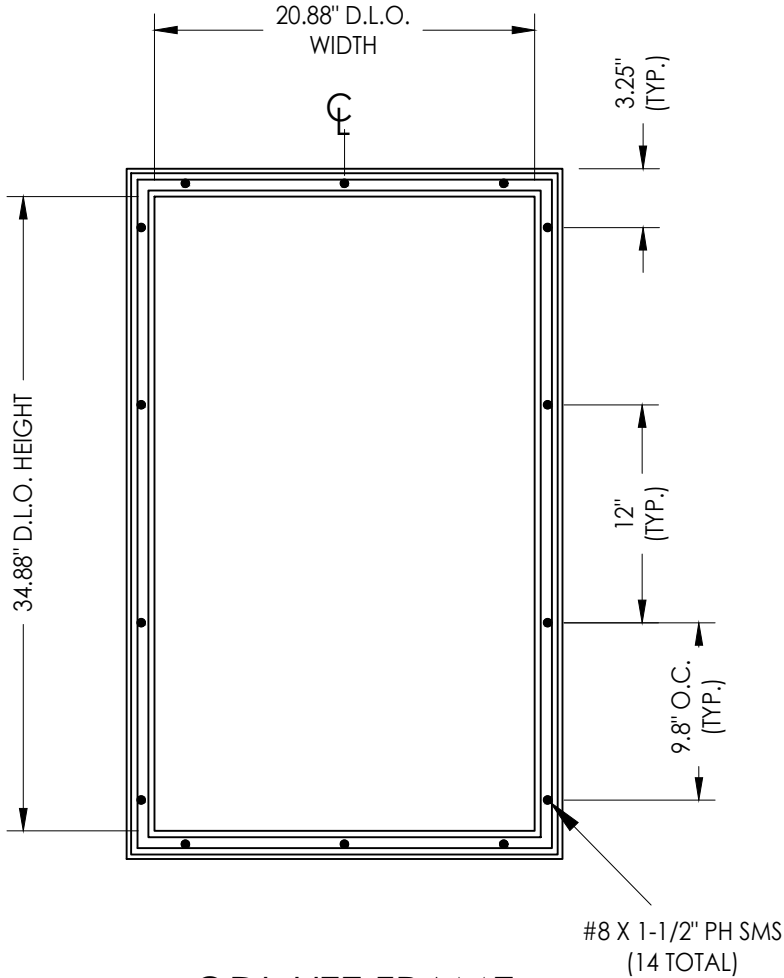

ODL LITE FRAME

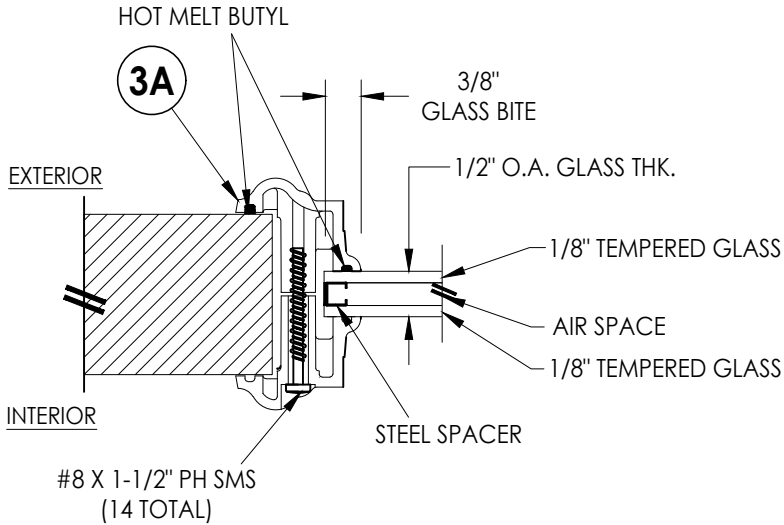


G1 GLAZING DETAIL
ODL LITE FRAME
HP POLYPROPYLENE

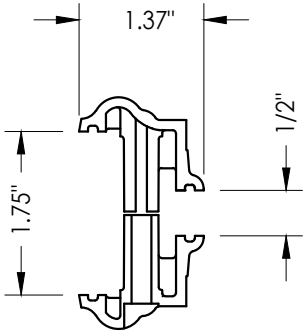


ODL LITE FRAME
HP POLYPROPYLENE


DATE: 12/05/22		PRODUCT: PDUSA, INC. BG DOOR MOUNT		Documents Prepared By: Lyndon F. Schmidt P.E. No. 43409	
SCALE: N.T.S.		PART OR ASSEMBLY: LITE FRAME DETAILS		RW BUILDING CONSULTANTS, INC. P.O. Box 230, Valrico, FL 33595 Phone No.: 813.659.9197 FBPE Registry No. 9813	
DWG. BY: RW					
CHK. BY: LFS					
DRAWING NO.: FL-41814.5					
SHEET 3 OF 10					

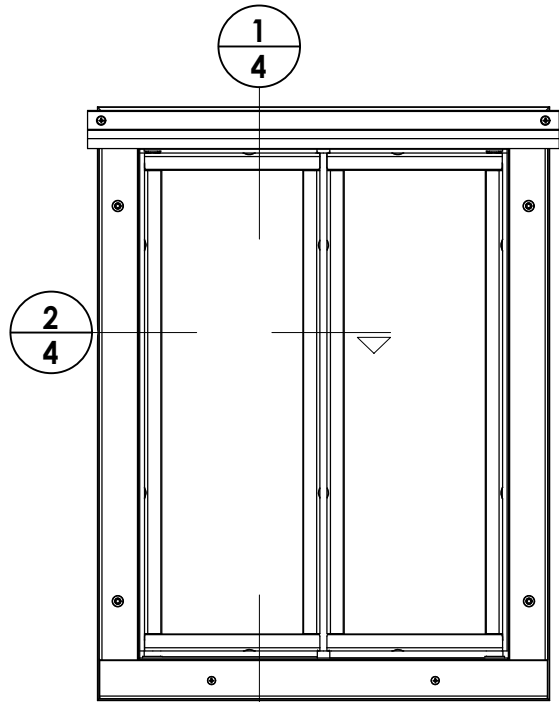

BG DOOR MOUNT

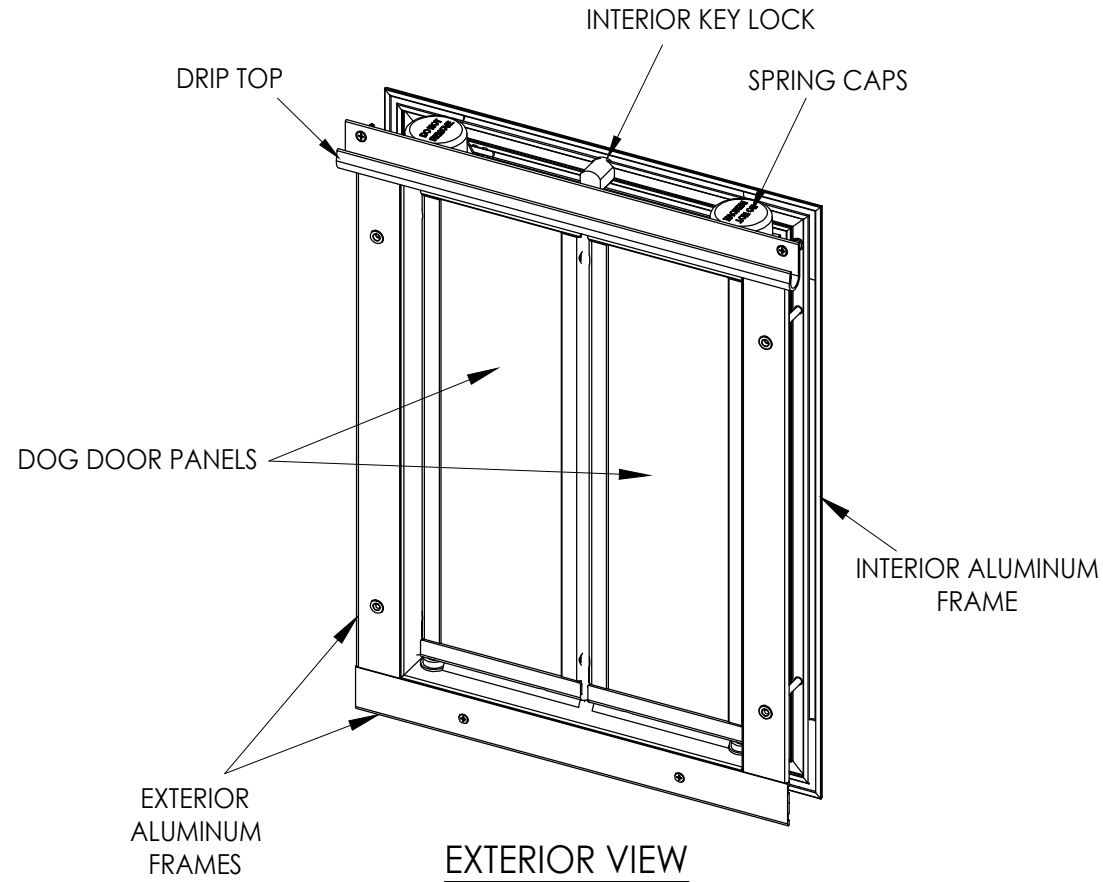


EXTERIOR VIEW

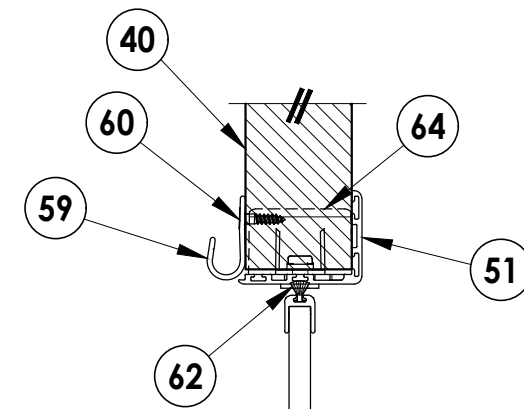


EXTERIOR

INTERIOR


0.35" ACRYLIC DOG DOOR
PANEL w/ 5/8" ALUMINUM
FRAMES

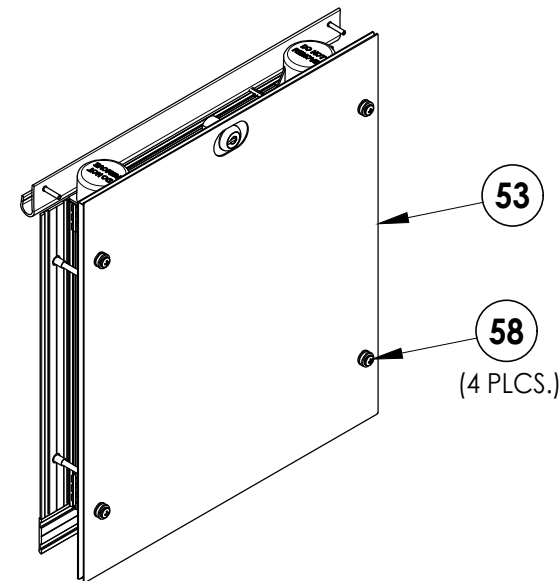

INTERIOR SECURITY COVER
OPTIONAL

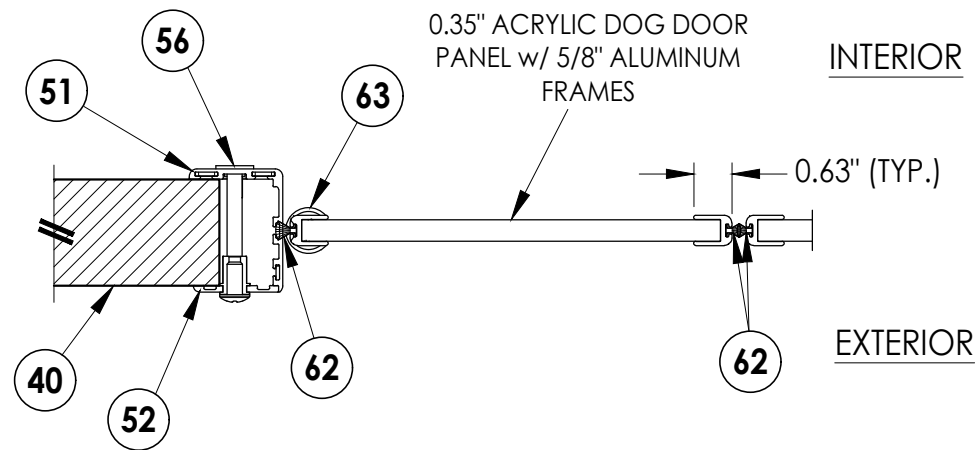

2/4 HORIZONTAL CROSS SECTION

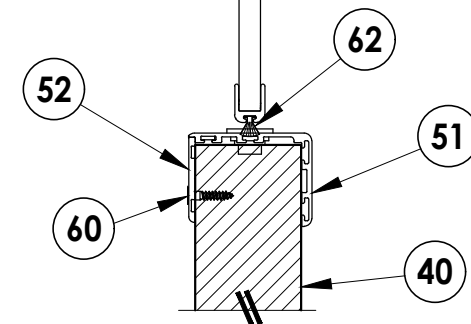

1/4 VERTICAL CROSS SECTION

Documents Prepared By:
Lyndon F. Schmidt
P.E. No. 43409

RW BUILDING CONSULTANTS, INC.
P.O. Box 230, Valrico, FL 33595
Phone No.: 813.659.9197
FBPE Registry No. 9813

PRODUCT: PDUSA, INC.
BG DOOR MOUNT

PART OR ASSEMBLY:
BG DOG DOOR DETAILS

NO.	DATE	REVISIONS
2	7/01/26	UPDATE TO 9TH ED. (2026) FBC LFS
1	10/4/23	UPDATE TO 8TH ED. (2023) FBC LFS
1		BY

DATE: 12/05/22



SCALE: N.T.S.

DWG. BY: RW


CHK. BY: LFS

DRAWING NO.: FL-41814.5


SHEET 4 OF 10

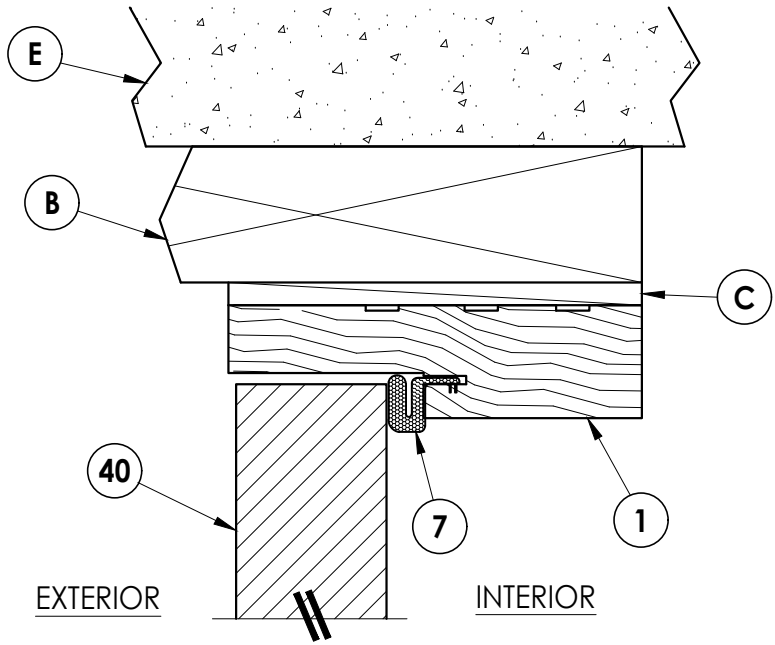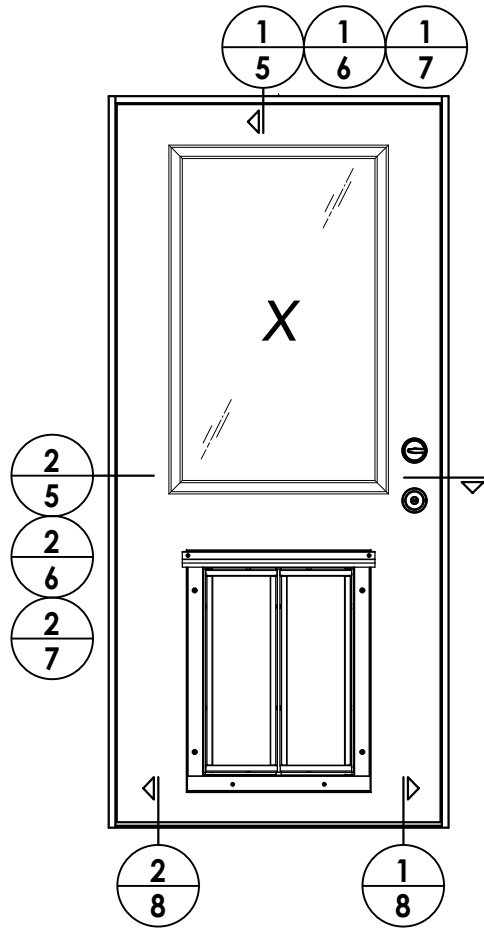

1
5 **VERTICAL CROSS SECTION**
Outswing shown (Inswing similar)

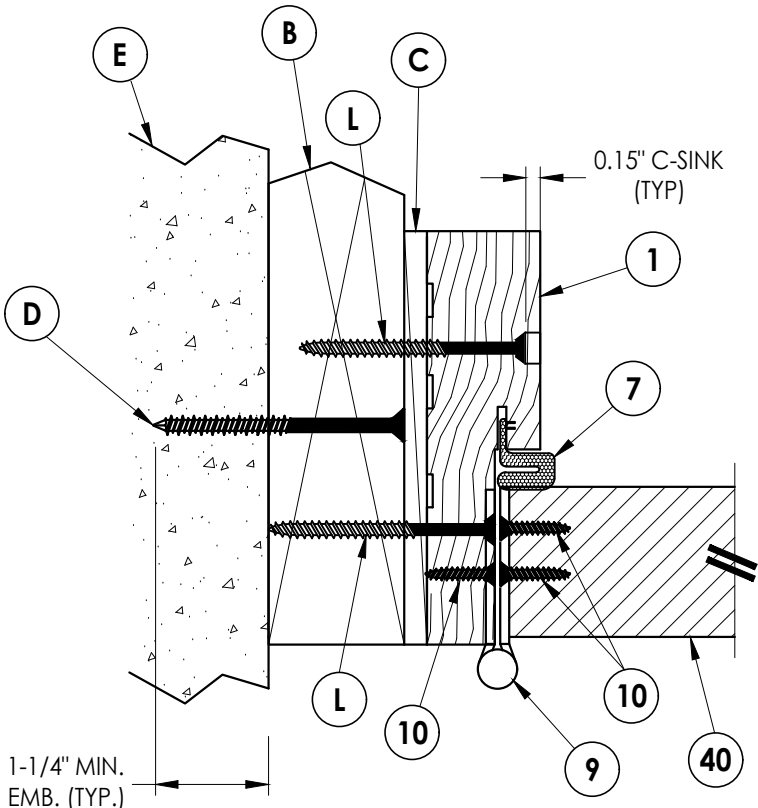


2
5 **HORIZONTAL CROSS SECTION**
Outswing shown (Inswing similar)

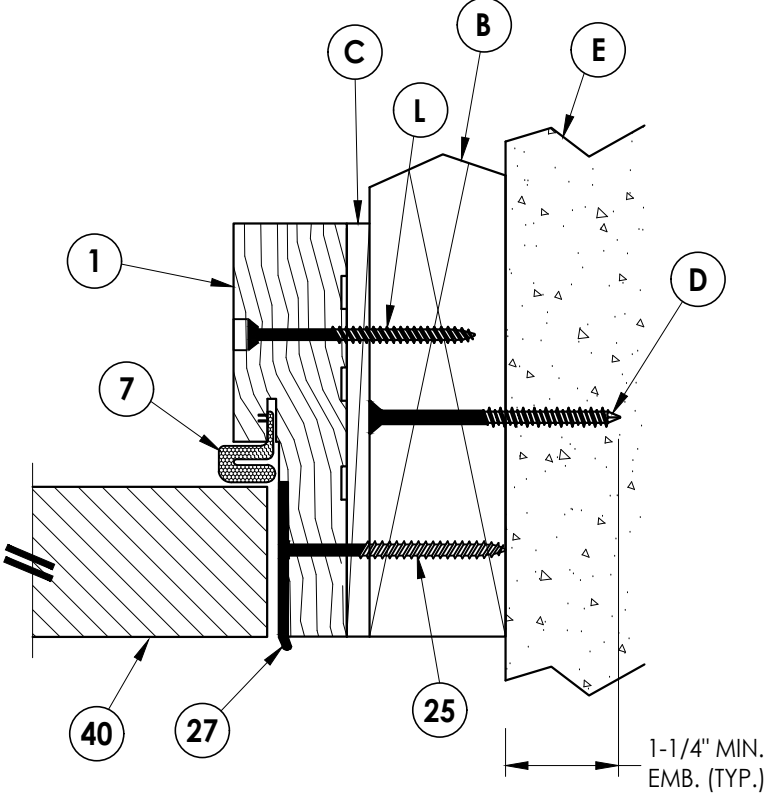


Documents Prepared By: Lyndon F. Schmidt P.E. No. 43409										BUILDING CONSULTANTS, INC. P.O. Box 230, Valrico, FL 33595 Phone No.: 813.659.9197 FBPE Registry No. 9813	
PRODUCT: PDUSA, INC. BG DOOR MOUNT										PART OR ASSEMBLY: HORIZONTAL & VERTICAL CROSS SECTIONS (2X BUCK)	

G:\PDUSA\FL-41814 R2\FL-41814.5.dwg

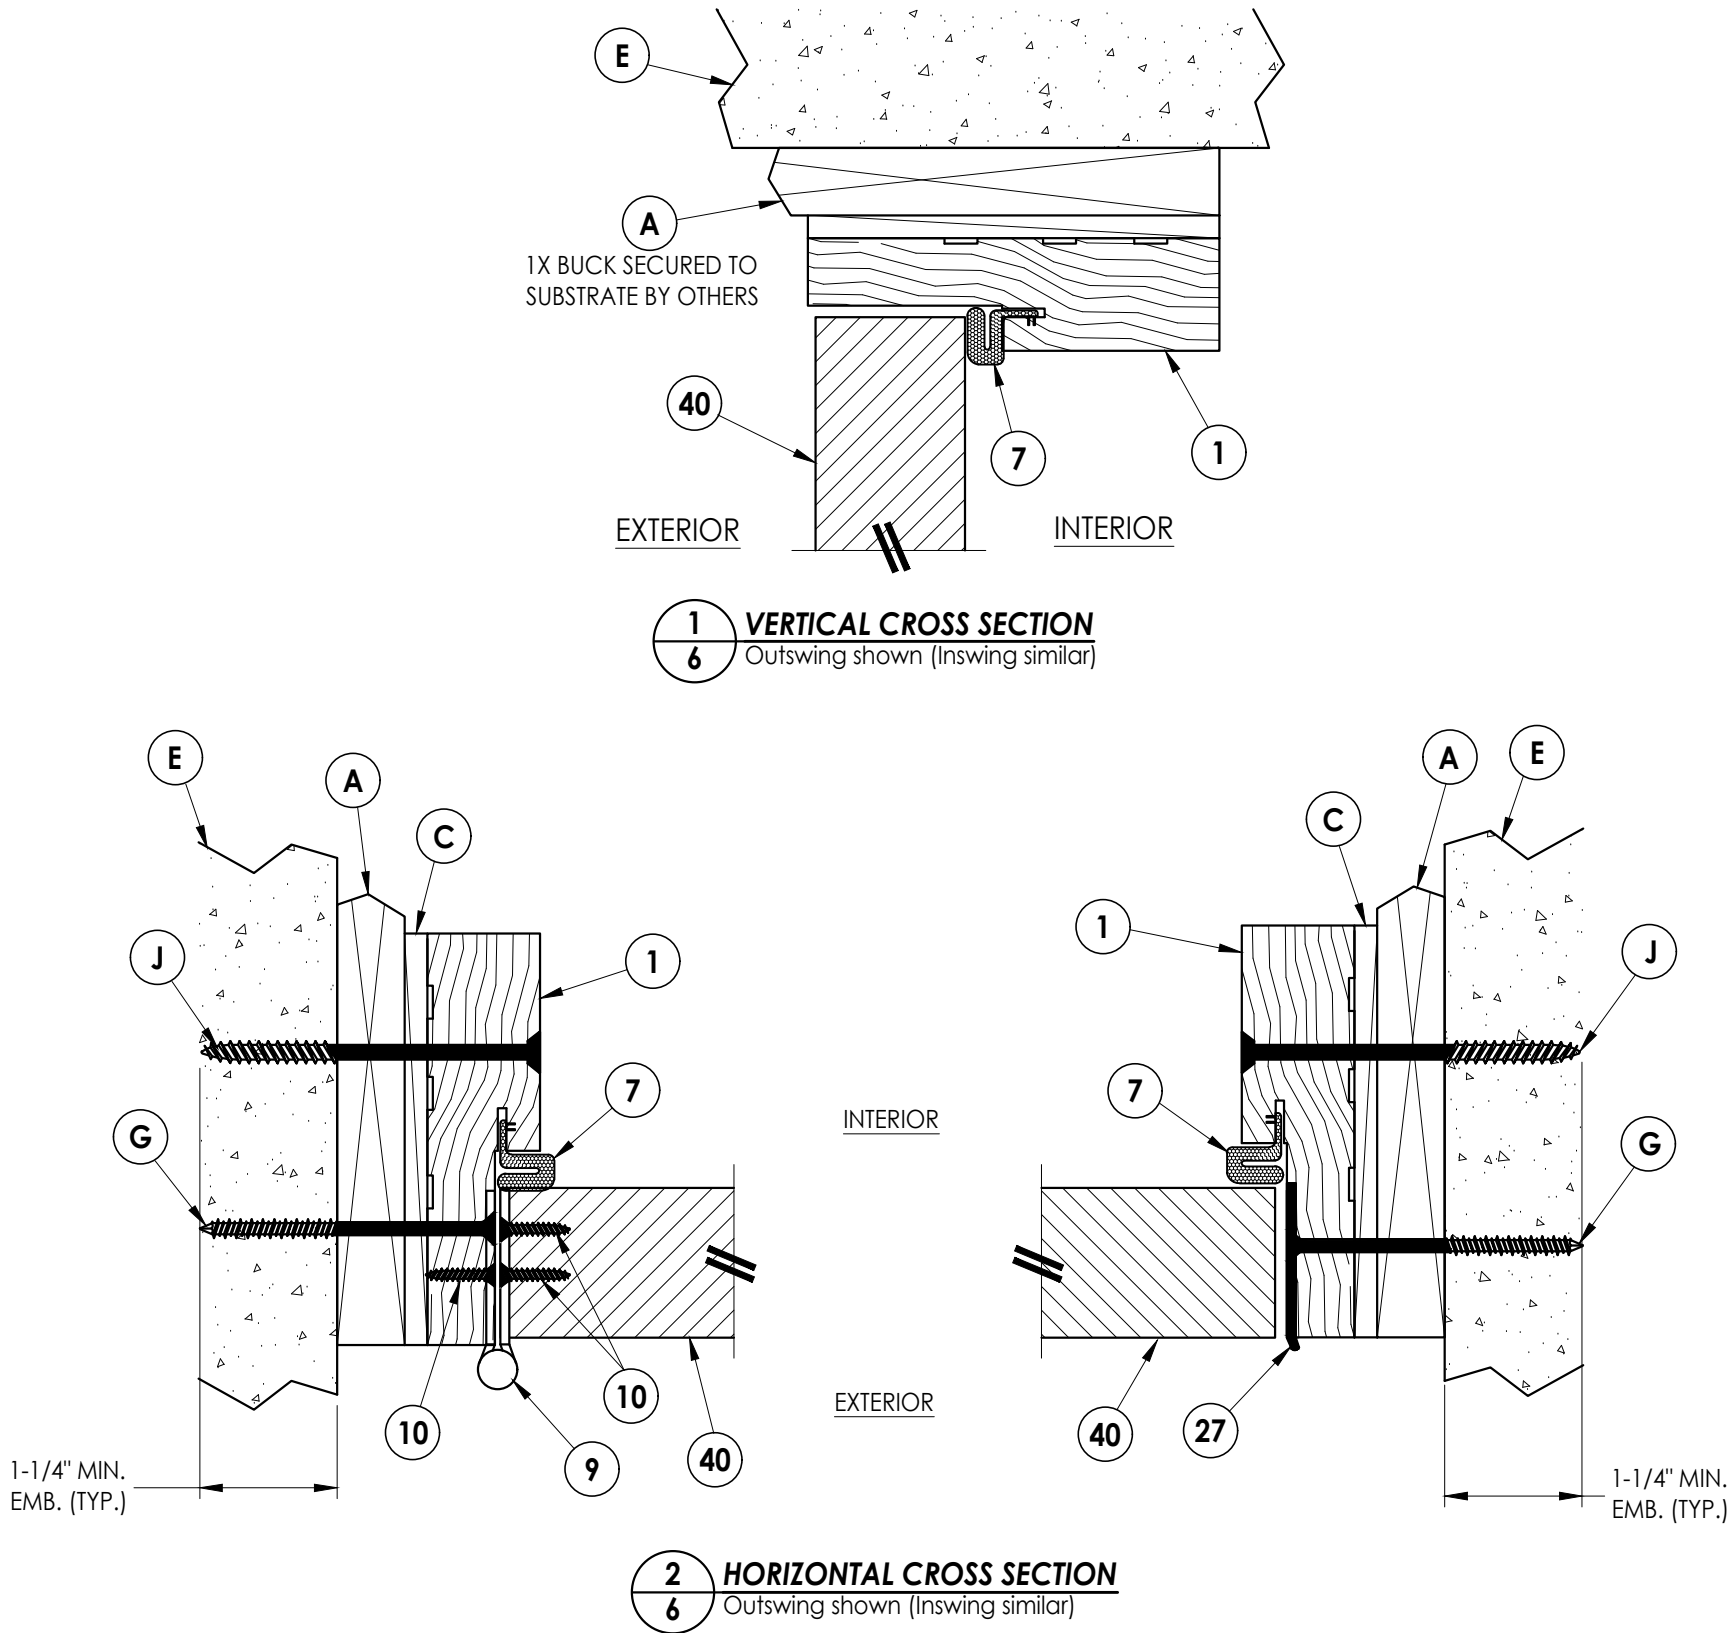

Documents Prepared By: Lyndon F. Schmidt P.E. No. 43409		PDUSA, INC. BG DOOR MOUNT		BUILDING CONSULTANTS, INC. P.O. Box 230, Valrico, FL 33595 Phone No.: 813.659.9197 FBPE Registry No. 9813	
DATE: 12/05/22		SCALE: N.T.S.		DRAWING NO.: FL-41814.5	
DWG. BY: RW		CHK. BY: LFS		SHEET 6 OF 10	
2 7/01/26 UPDATE TO 9TH ED. (2026) FBC		1 10/4/23 UPDATE TO 8TH ED. (2023) FBC		NO. DATE	
LFS		LFS		BY	
REVISIONS		PART OR ASSEMBLY: HORIZONTAL & VERTICAL CROSS SECTIONS (1X BUCK)		PRODUCT: PDUSA, INC. BG DOOR MOUNT	

G:\PDUSA\FL-41814 R2\FL-41814.5.dwg

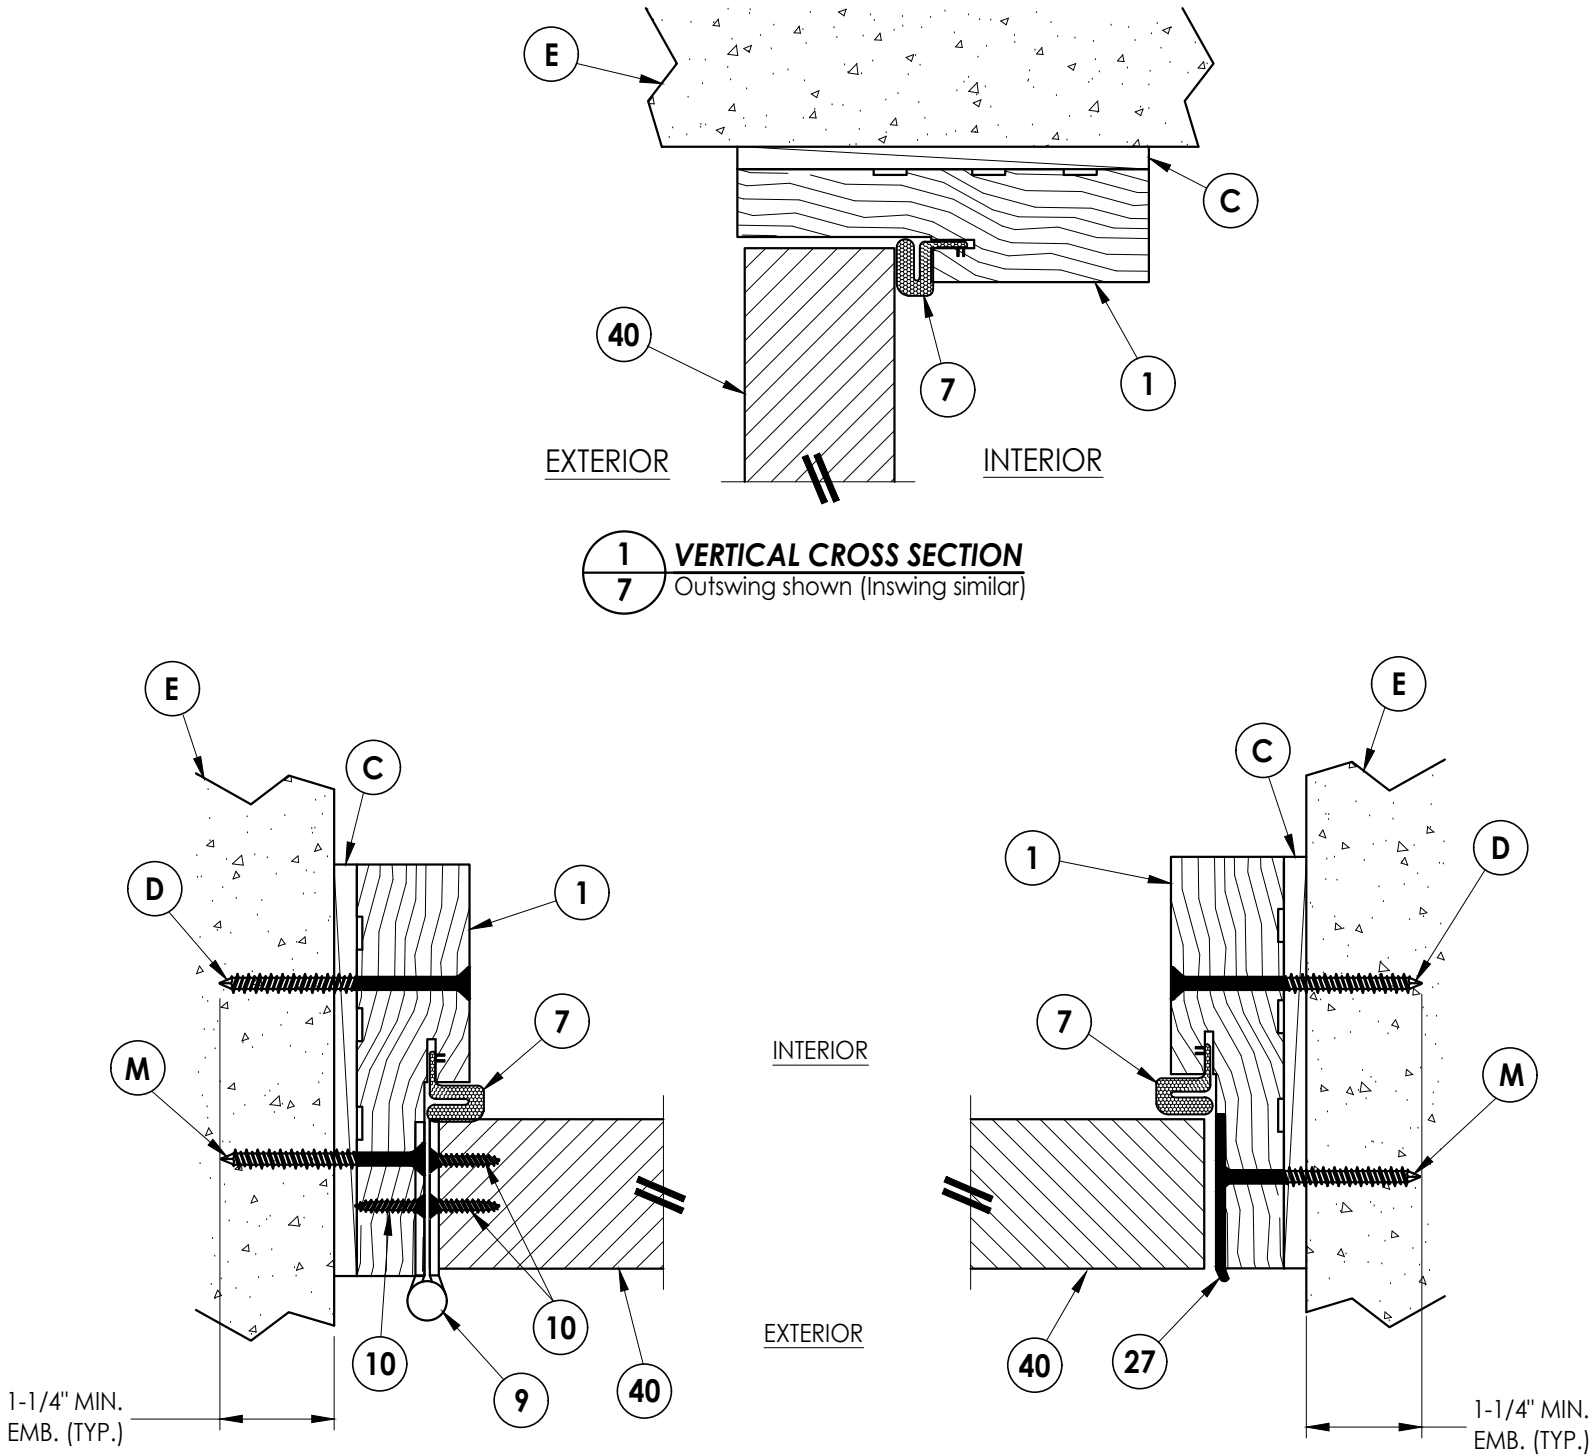


1
7 **VERTICAL CROSS SECTION**
Outswing shown (Inswing similar)

2
7 **HORIZONTAL CROSS SECTION**
Outswing shown (Inswing similar)


	</
--	--	----

Documents Prepared By:
Lyndon F. Schmidt
P.E. No. 43409

RW BUILDING CONSULTANTS, INC.
P.O. Box 230, Valrico, FL 33595
Phone No.: 813.659.9197
FBPE Registry No. 9813

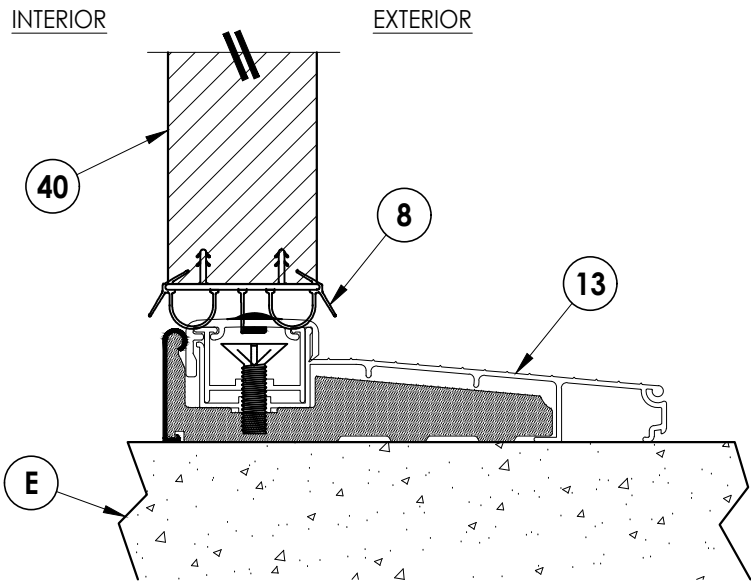

1 8 VERTICAL CROSS SECTION Inswing Threshold

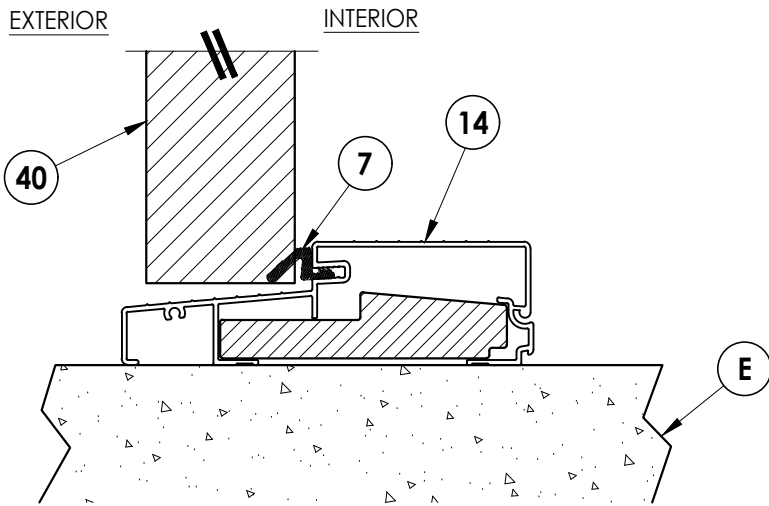

2 **VERTICAL CROSS SECTION**
8 Outswing Threshold

DATE: 12/05/22

SCALE: N.T.S.

DWG. BY: RW

CHK. BY: LFS

DRAWING NO.: FL-41814.5

SHEET 8 OF 10

Documents Prepared By:
Lyndon F. Schmidt
P.E. No. 43409


PRODUCT: PDUSA, INC.
BG DOOR MOUNT

RW BUILDING CONSULTANTS, INC.
P.O. Box 230, Valrico, FL 33595
Phone No.: 813.659.9197
FBPE Registry No. 9813

PART OR ASSEMBLY:





2	7/01/26	UPDATE TO 9TH ED. (2026)	FBC
1	10/4/23	UPDATE TO 8TH ED. (2023)	FBC
NO.	DATE		BY
REVISIONS			

© 2022 R.W. BUILDING CONSULTANTS INC.

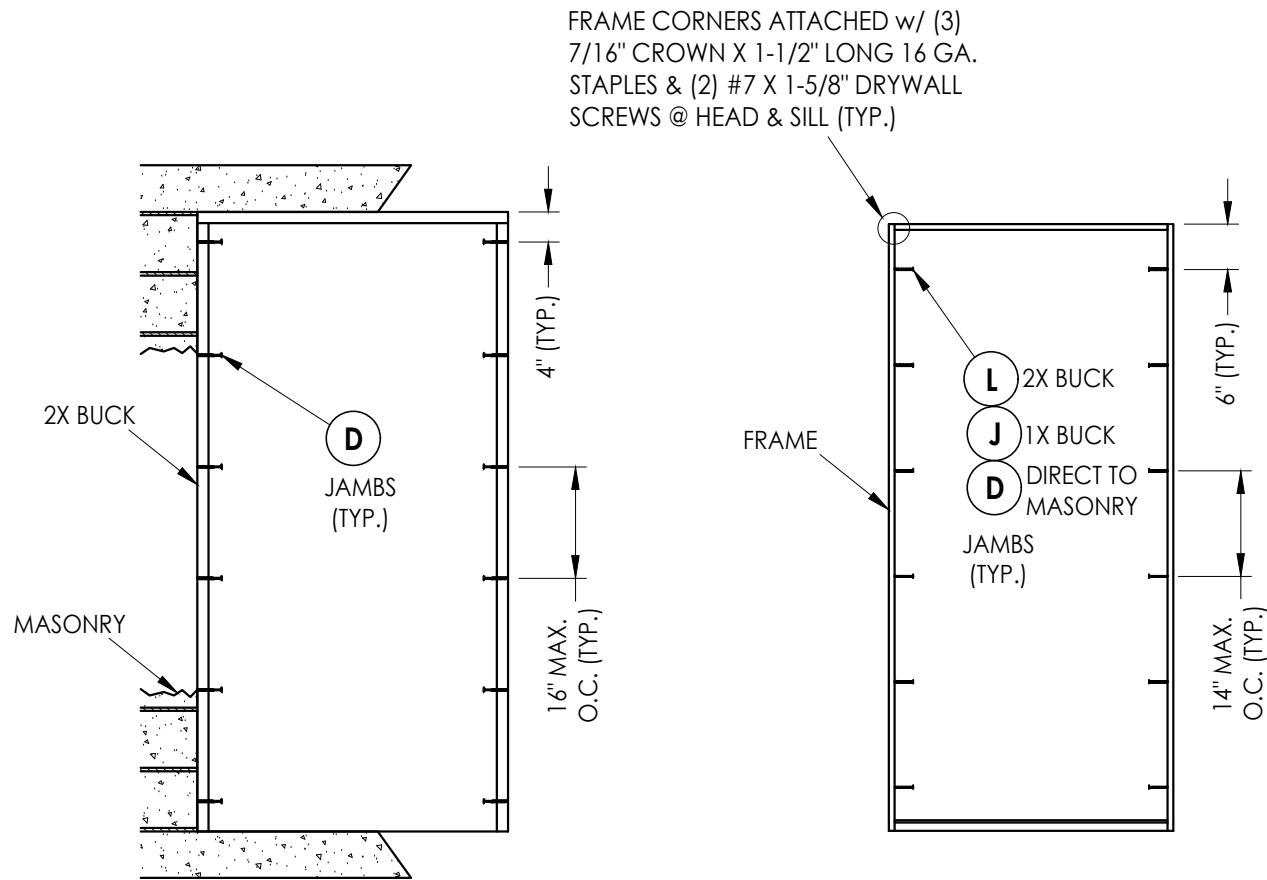

2X BUCK ANCHORING

FRAME ANCHORING

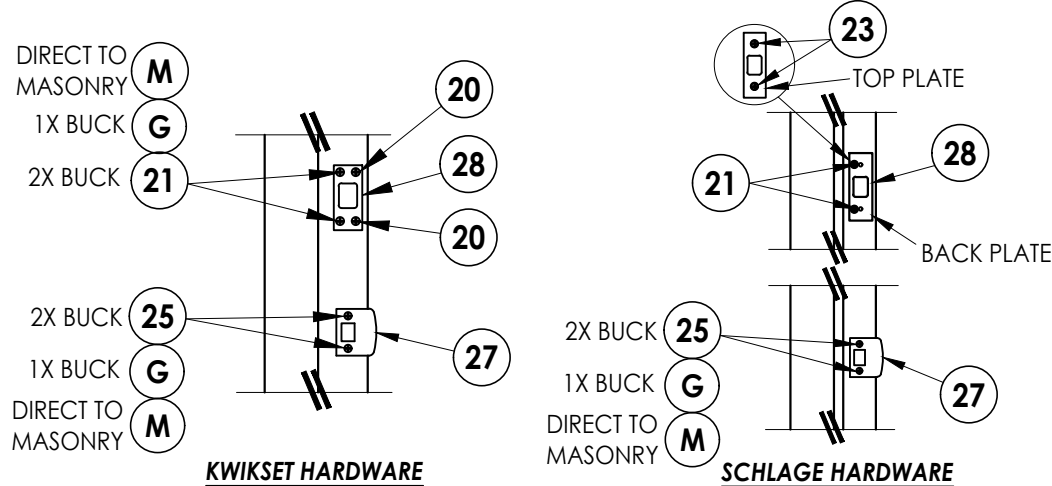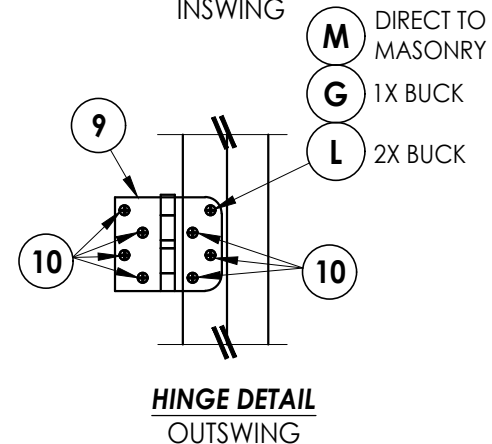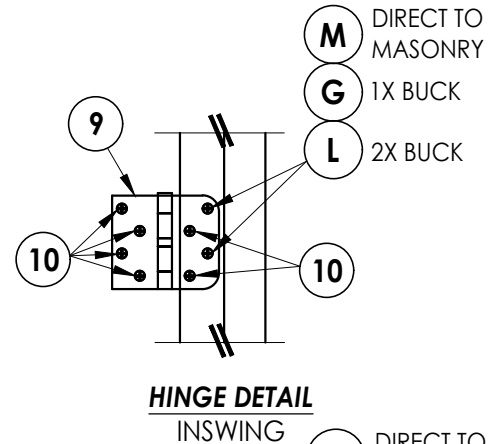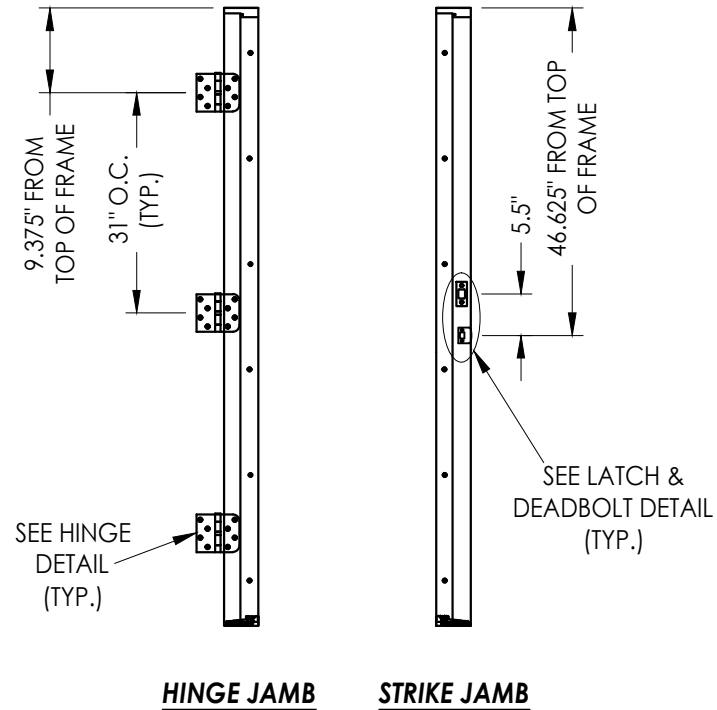

LATCH & DEADBOLT STRIKE PLATE DETAILS

CONCRETE ANCHOR NOTES:

- Concrete anchor locations at the corners may be adjusted to maintain the min. edge distance to mortar joints.
- Concrete anchor locations noted as "MAX. ON CENTER" must be adjusted to maintain the min. edge distance to mortar joints, additional concrete anchors may be required to ensure the "MAX. ON CENTER" dimension are not exceeded.
- Concrete anchor table:

ANCHOR TYPE	ANCHOR SIZE	MIN. EMBEDMENT	MIN. CLEARANCE TO MASONRY EDGE	MIN. CLEARANCE TO ADJACENT ANCHOR
ITW TAPCON®	1/4"	1-1/4"	2"	4"
DeWALT ULTRACON®	1/4"	1-1/4"	1"	4"
ITW TAPCON®	3/16"	1-1/4"	3"	1-1/2"

WOOD SCREW INSTALLATION NOTES:

- Maintain a minimum 5/8" edge distance, 1" end distance, & 1" o.c. spacing of wood screws to prevent the splitting of wood.

Documents Prepared By:
Lyndon F. Schmidt
P.E. No. 43409

RW BUILDING CONSULTANTS, INC.
P.O. Box 230, Valrico, FL 33595
Phone No.: 813.659.9197
FBPE Registry No. 9813

PRODUCT: PDUSA, INC.
BG DOOR MOUNT

PART OR ASSEMBLY:
BUCK & FRAME ANCHORING

NO.	DATE	REVISIONS
2	7/01/26	UPDATE TO 9TH ED. (2026) FBC
1	10/4/23	UPDATE TO 8TH ED. (2023) FBC

DATE: 12/05/22

SCALE: N.T.S.


DWG. BY: RW

CHK. BY: LFS

DRAWING NO.: FL-41814.5

SHEET 9 OF 10

BILL OF MATERIALS		
ITEM #	DESCRIPTION	MATERIAL
A	1X BUCK (SG >= 0.42)	WOOD
B	2X BUCK (SG >= 0.42)	WOOD
C	1/4" MAX. SHIM SPACE	-
D	1/4" X 2-3/4" PFH DeWALT OR ITW CONCRETE SCREW	STEEL
E	MASONRY - 3,000 PSI MIN. CONCRETE CONFORMING TO ACI 301 OR HOLLOW BLOCK CONFORMING TO ASTM C90	CONCRETE
G	3/16" X 3-1/4" PFH ITW CONCRETE SCREW	STEEL
J	1/4" X 3-3/4" PFH DeWALT OR ITW CONCRETE SCREW	STEEL
L	#10 X 2-1/2" PFH WOOD SCREW (1.15" MIN. EMBEDMENT)	STEEL
M	3/16" X 2-1/4" PFH ITW CONCRETE SCREW	STEEL
1	FINGER JOINT PINE JAMB	COMP
7	WEATHERSTRIP	FOAM
8	SWEEP	VINYL
9	4" X 4" HINGE	STEEL
10	#9 X 3/4" PFH WOOD SCREW	STEEL
13	INSWING THRESHOLD	ALUM/COMP
14	OUTSWING THRESHOLD	ALUM/COMP
20	#9 X 1/2" PFH WOOD SCREW	STEEL
21	#12 X 2-1/2" PFH WOOD SCREW	STEEL
23	#8 X 3/4" PFH SMS	STEEL
25	#8 X 2-1/2" PFH WOOD SCREW	STEEL
27	LATCH STRIKE PLATE	STEEL
28	DEADBOLT STRIKE PLATE	STEEL
40	DOOR PANEL	-
51	INTERIOR FRAME (BG DOOR MOUNT SERIES)	ALUM
52	EXTERIOR FRAME (BG DOOR MOUNT SERIES)	ALUM
53	INTERIOR SECURITY PANEL (0.045" STEEL)	STEEL
56	#10-32 X 2" FH MACHINE SCREW w/ RIVET NUT	STEEL
58	#10-32 X 1/2" PH MACHINE SCREW w/ RIVET NUT	STEEL
59	DRIP TOP w/ (2) #6 X 3/4" PFH SMS	ALUM
60	#6 X 3/4" PFH SMS	S.S.
62	WEATHERSTRIP	-
63	DOG DOOR PIVOT	-
64	SPRING CAPS	-

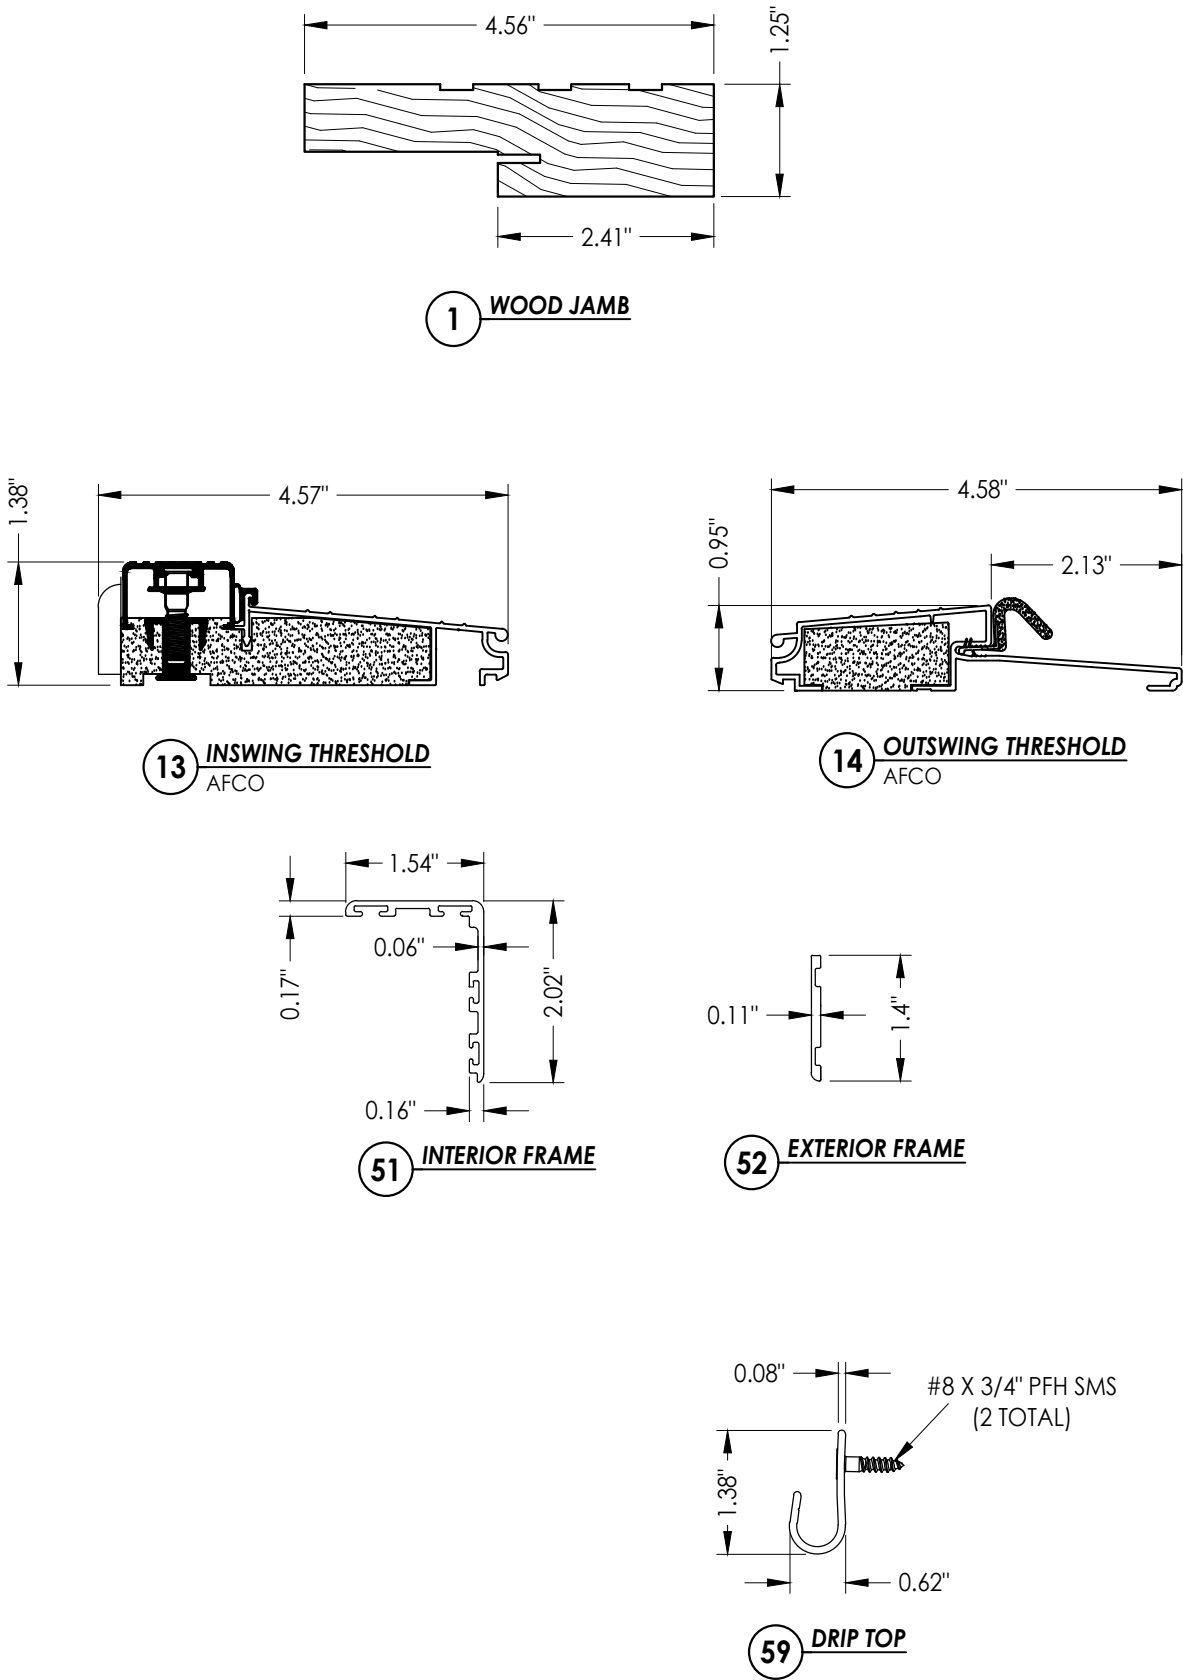

Documents Prepared By: Lyndon F. Schmidt P.E. No. 43409		BUILDING CONSULTANTS, INC. P.O. Box 230, Valrico, FL 33595 Phone No.: 813.659.9197 FBPE Registry No. 9813	
PRODUCT: PDUSA, INC. BG DOOR MOUNT		PART OR ASSEMBLY: BILL OF MATERIALS & COMPONENTS	
		LFS	BY
		FBC	
		FBC	
		DATE	REVISIONS
2	7/01/26	UPDATE TO 9TH ED. (2026)	
1	10/4/23	UPDATE TO 8TH ED. (2023)	
DATE: 12/05/22			
SCALE: N.T.S.			
DWG. BY: RW			
CHK. BY: LFS			
DRAWING NO.: FL-41814.5			
SHEET 10 OF 10			