

PUNTO GOLD USA, LLC

VITTORIA SERIES FIXED WINDOWS


(HVHZ) (IMPACT)

GENERAL NOTES:

- THE PRODUCT SHOWN HEREIN IS DESIGNED AND MANUFACTURED TO COMPLY WITH THE CURRENT EDITION FLORIDA BUILDING CODE (FBC) **INCLUDING** HVHZ. ALL PRODUCTS UNDER THE SCOPE OF THIS DOCUMENT HAVE BEEN EVALUATED ACCORDING TO THE FOLLOWING:
 - ASTM E283-19
 - ASTM E331-00(16)
 - ASTM E1886-19
 - ASTM E1996-20
 - ASTM F588-07
 - TAS 201-94
 - TAS 202-94
 - TAS 203-94
- ADEQUACY OF THE EXISTING STRUCTURAL CONCRETE/MASONRY, 2X AND METAL STUD FRAMING AS A MAIN WIND FORCE RESISTING SYSTEM CAPABLE OF WITHSTANDING AND TRANSFERRING APPLIED PRODUCT LOADS TO THE FOUNDATION IS THE RESPONSIBILITY OF THE ENGINEER OR ARCHITECT OF RECORD FOR THE PROJECT OF INSTALLATION.
- 1X AND 2X BUCKS (WHEN USED) SHALL BE DESIGNED AND ANCHORED TO PROPERLY TRANSFER ALL LOADS TO THE STRUCTURE. BUCK DESIGN AND INSTALLATION IS THE RESPONSIBILITY OF THE ENGINEER OR ARCHITECT OF RECORD FOR THE PROJECT OF INSTALLATION.
- INSTALL INDIVIDUAL INSTALLATION ANCHORS WITHIN A TOLERANCE OF ±1/4 INCH OF THE DEPICTED LOCATION IN THE ANCHOR LAYOUT DETAIL (I.E., WITHOUT CONSIDERATION OF TOLERANCES). TOLERANCES ARE NOT CUMULATIVE FROM ONE INSTALLATION ANCHOR TO THE NEXT.
- THE INSTALLATION DETAILS DESCRIBED HEREIN ARE GENERIC AND MAY NOT REFLECT ACTUAL CONDITIONS FOR A SPECIFIC SITE. IF SITE CONDITIONS CAUSE INSTALLATION TO DEVIATE FROM THE REQUIREMENTS DETAILED HEREIN, A LICENSED ENGINEER OR ARCHITECT SHALL PREPARE SITE SPECIFIC DOCUMENTS FOR USE WITH THIS DOCUMENT.
- APPROVED IMPACT PROTECTIVE SYSTEM **IS NOT REQUIRED** TO PROTECT THIS PRODUCT IN AREAS REQUIRING IMPACT RESISTANCE.
- FRAME MATERIAL: ALUMINUM 6060-T5.
- GLASS MEETS THE REQUIREMENTS OF ASTM E 1300 GLASS CHARTS. SEE SHEET 1 FOR GLAZING DETAILS.

TABLE OF CONTENTS	
SHEET	SHEET DESCRIPTION
1	GENERAL NOTES AND GLAZING DETAILS
2	TYPICAL ELEVATION, ANCHOR LAYOUT AND DESIGN PRESSURE TABLE
3	VERTICAL SECTIONS
4	HORIZONTAL SECTIONS
5	INSTALLATION DETAILS AND NOTES

DESIGN PRESSURE RATING		
FRAME SIZE	DESIGN PRESSURE	MISSILE RATING
SEE SHEET 2		LARGE AND SMALL MISSILE IMPACT

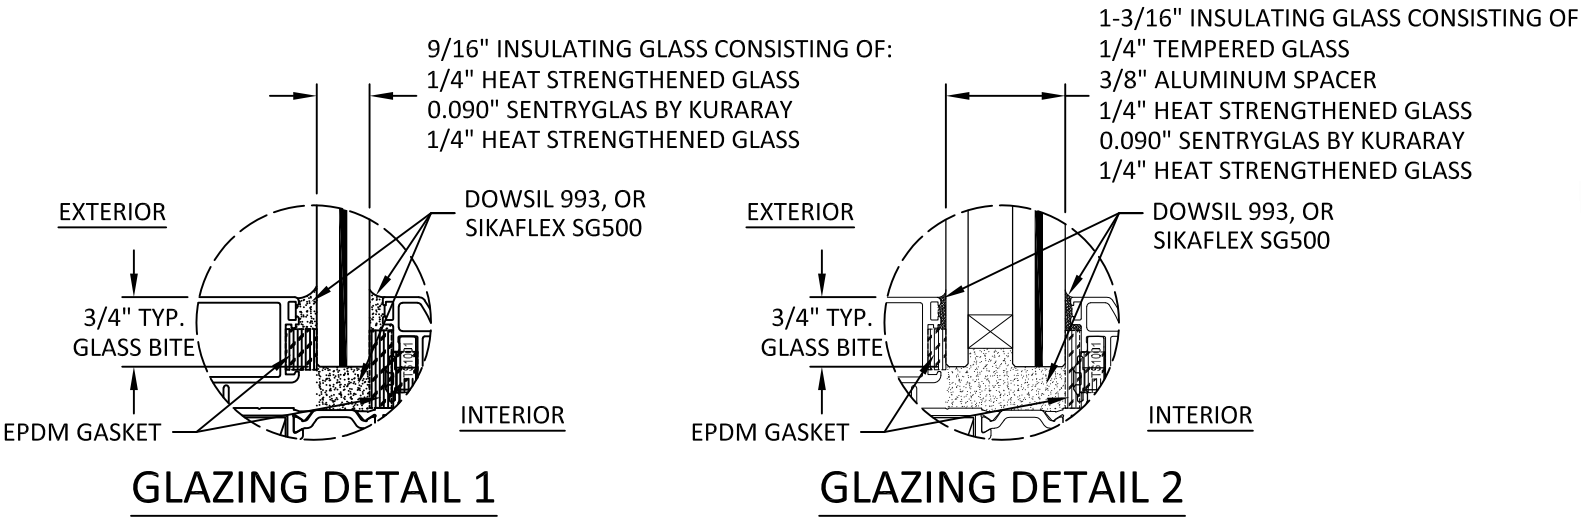

- GLAZING NOTES:
- GLASS TYPE & THICKNESS COMPLIES WITH ASTM E1300 REQUIREMENTS AS WELL AS APPLICABLE SAFETY GLAZING REQUIREMENTS PER THE FBC. TEMPER AND SAFETY GLAZING REQUIREMENTS SHALL BE REVIEWED ON A SITE SPECIFIC BASIS.
 - SETTING BLOCK DUROMETER HARDNESS OF 70-90 (SHORE A) AS REFERENCED IN FBC CHAPTER 24.
 - SETTING BLOCKS TO BE LOCATED AT 1/4 SPAN LENGTH FOR GLASS WIDER THAN 36" AS PER FBC CHAPTER 24.
 - D.L.O. AND DESIGN PRESSURES MAY NOT EXCEED MAX VALUES IN SHEET 2.

PUNTO GOLD
USA, LLC

240 SOUTH ANDREWS AVENUE, SUITE 3
POMPANO BEACH, FL 33069
PH: 800-676-7051

TITLE:
VITTORIA SERIES FIXED WINDOWS
(HVHZ) (IMPACT)

GENERAL NOTES & GLAZING DETAILS


PREPARED BY:
BUILDING DROPS, INC.
398 E. DANIA BEACH BLVD., STE. 338
DANIA BEACH, FL 33004
PH: (954)399-8478
FAX: (954)744-4738
WEB: www.buildingdrops.com


BUILDING DROPS

REMARKS	BY	DATE

THE INSTALLATION DETAILS DESCRIBED HEREIN ARE GENERIC AND MAY NOT REFLECT ACTUAL CONDITIONS FOR A SPECIFIC SITE. IF SITE CONDITIONS CAUSE INSTALLATION TO DEVIATE FROM THE REQUIREMENTS DETAILED HEREIN, A LICENSED ENGINEER OR ARCHITECT SHALL PREPARE SITE SPECIFIC DOCUMENTS FOR USE WITH THIS DOCUMENT.

Digitally signed by Hermes F. Norero, P.E.
Reason: I am approving this document
Date: 2023.10.10 13:02:41 -02'00'

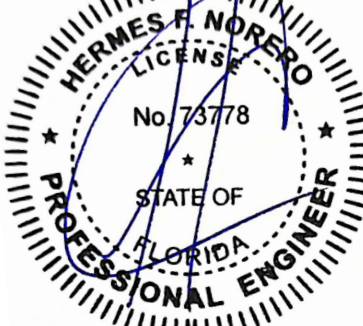

HERMES F. NORERO, P.E.
FLORIDA P.E. No. 73778
BUILDING DROPS, INC.
398 E. DANIA BEACH BLVD. # 338
DANIA BEACH, FL 33004
FBPE CERT. OF AUTHORIZATION No. 29578

FL #:
FL42465

DATE:
08.21.2023

DWG. BY:
MS

CHK. BY:
HFN


SCALE:
NTS

DWG. #:
PGU006

SHEET:


10/9/2023 12:24 PM

s:\projects\punto gold usa_lla\fbc-19-0103.2 - fbc submittal - vittoria_modena and elegante products\dwgs\pgu006.dwg

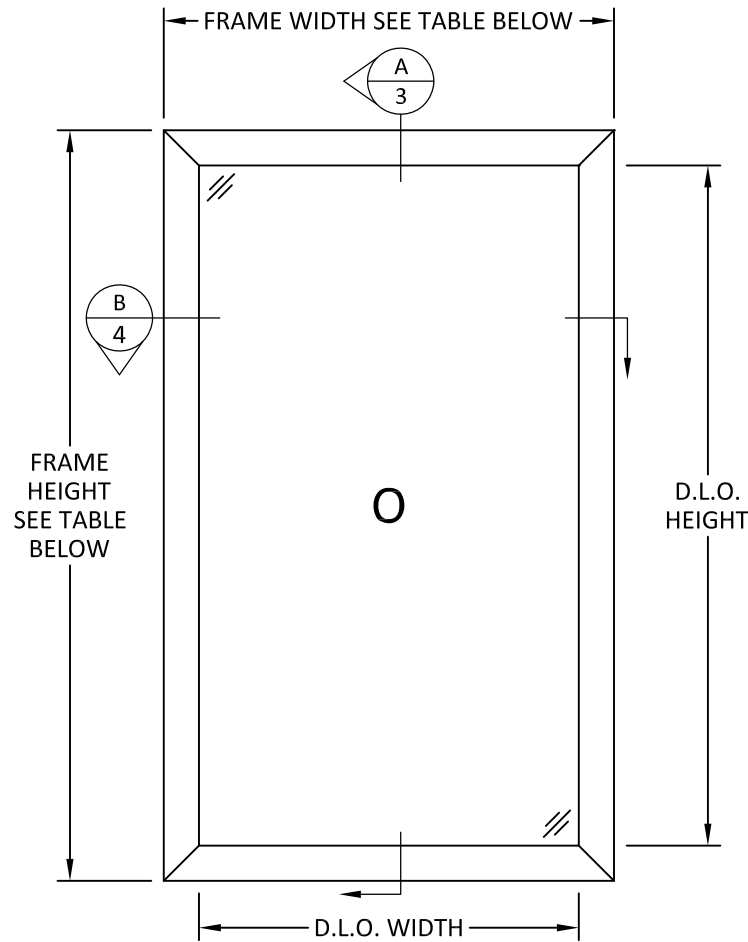

TYPICAL ELEVATION

FOR WOOD/STEEL/ALUM./
CONCRETE: 8-15/16" MAX. O.C.
FOR MASONRY: 7-3/4" MAX. O.C.

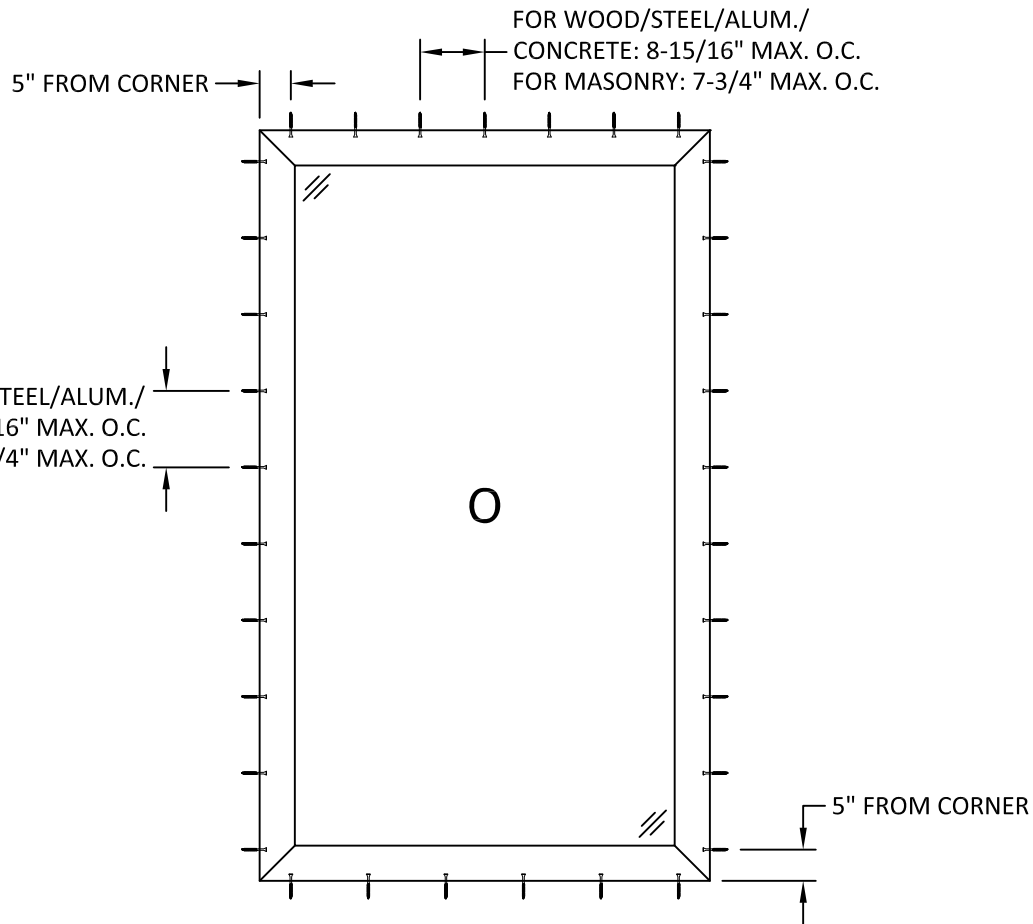

ANCHOR LAYOUT

D.L.O. WIDTH = FRAME WIDTH - 11.26"
D.L.O. HEIGHT = FRAME HEIGHT - 11.26"

VITTORIA SERIES FIXED WINDOW DESIGN PRESSURE TABLE

		FRAME WIDTH (IN.)																				
		24	30	36	42	48	54	60	66	72	80	84	90	96	102	108	114	120	126	132	138	144
FRAME HEIGHT (IN.)	24	200.00	200.00	200.00	200.00	200.00	200.00	200.00	200.00	200.00	200.00	198.88	197.44	196.22	195.17	194.26	193.46	192.76	192.13	191.57	191.07	190.61
	30	200.00	135.97	135.97	135.97	135.97	135.97	135.97	135.97	135.97	135.97	135.97	135.97	135.97	135.97	135.97	135.75	135.00	134.34	133.75	133.21	132.74
	36	200.00	135.97	102.99	102.99	102.99	102.99	102.99	102.99	102.99	102.99	102.99	102.99	102.99	102.99	102.99	102.99	102.99	102.99	102.99	102.99	102.99
	42	200.00	135.97	102.99	100.00	100.00	100.00	100.00	100.00	100.00	100.00	100.00	100.00	100.00	100.00	100.00	100.00	100.00	100.00	100.00	100.00	100.00
	48	200.00	135.97	102.99	100.00	100.00	100.00	100.00	100.00	100.00	100.00	100.00	100.00	100.00	100.00	100.00	100.00	100.00	100.00	100.00	100.00	100.00
	54	200.00	135.97	102.99	100.00	100.00	100.00	100.00	100.00	100.00	100.00	100.00	100.00	100.00	100.00	100.00	100.00	100.00	100.00	100.00	100.00	100.00
	60	200.00	135.97	102.99	100.00	100.00	100.00	100.00	100.00	100.00	100.00	100.00	100.00	100.00	100.00	100.00	100.00	100.00	100.00	100.00	100.00	100.00
	66	200.00	135.97	102.99	100.00	100.00	100.00	100.00	100.00	100.00	100.00	100.00	100.00	100.00	100.00	100.00	100.00	100.00	100.00	100.00	100.00	100.00
	72	200.00	135.97	102.99	100.00	100.00	100.00	100.00	100.00	100.00	100.00	100.00	100.00	100.00	100.00	100.00	100.00	100.00	100.00	100.00	-	-
	80	200.00	135.97	102.99	100.00	100.00	100.00	100.00	100.00	100.00	100.00	88.36	88.36	88.36	88.36	88.36	-	-	-	-	-	-
	84	198.88	135.97	102.99	100.00	100.00	100.00	100.00	100.00	100.00	100.00	88.36	83.50	83.50	83.50	83.50	-	-	-	-	-	-
	90	197.44	135.97	102.99	100.00	100.00	100.00	100.00	100.00	100.00	100.00	88.36	83.50	77.14	-	-	-	-	-	-	-	-
	96	196.22	135.97	102.99	100.00	100.00	100.00	100.00	100.00	100.00	100.00	88.36	83.50	-	-	-	-	-	-	-	-	-
	102	195.17	135.97	102.99	100.00	100.00	100.00	100.00	100.00	100.00	100.00	88.36	83.50	-	-	-	-	-	-	-	-	-
	108	194.26	135.97	102.99	100.00	100.00	100.00	100.00	100.00	100.00	100.00	-	-	-	-	-	-	-	-	-	-	-
	114	193.46	135.75	102.99	100.00	100.00	100.00	100.00	100.00	100.00	100.00	-	-	-	-	-	-	-	-	-	-	-
120	192.76	135.00	102.99	100.00	100.00	100.00	100.00	100.00	100.00	100.00	-	-	-	-	-	-	-	-	-	-	-	
126	192.13	134.34	102.99	100.00	100.00	100.00	100.00	100.00	100.00	-	-	-	-	-	-	-	-	-	-	-	-	
132	191.57	133.75	102.99	100.00	100.00	100.00	100.00	-	-	-	-	-	-	-	-	-	-	-	-	-	-	
138	191.07	133.21	102.99	100.00	100.00	100.00	100.00	-	-	-	-	-	-	-	-	-	-	-	-	-	-	
144	190.61	132.74	102.99	100.00	100.00	100.00	100.00	-	-	-	-	-	-	-	-	-	-	-	-	-	-	

PUNTO GOLD
USA, LLC

240 SOUTH ANDREWS AVENUE, SUITE 3
POMPANO BEACH, FL 33069
PH: 800-676-7051


TITLE:
VITTORIA SERIES FIXED WINDOWS
(HVHZ) (IMPACT)
TYPICAL ELEVATION, ANCHOR LAYOUT
& DESIGN PRESSURE TABLE

PREPARED BY:
BUILDING DROPS, INC.
398 E. DANIA BEACH BLVD., STE. 338
DANIA BEACH, FL 33004
PH: (954)399-8478
FAX: (954)744-4738
WEB: www.buildingdrops.com


BUILDING DROPS

REMARKS	BY	DATE

THE INSTALLATION DETAILS DESCRIBED HEREIN ARE GENERIC
AND MAY NOT REFLECT ACTUAL CONDITIONS FOR A SPECIFIC
SITE. IF SITE CONDITIONS CAUSE INSTALLATION TO DEVIATE
FROM THE REQUIREMENTS DETAILED HEREIN, A LICENSED
ENGINEER OR ARCHITECT SHALL PREPARE SITE SPECIFIC
DOCUMENTS FOR USE WITH THIS DOCUMENT.

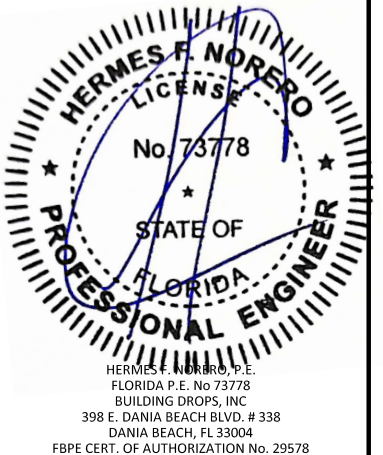

FL #:
FL42465

DATE:
08.21.2023

DWG. BY:
MS


CHK. BY:
HFN

SCALE:
NTS

DWG. #:
PGU006

SHEET:
2

OF 5

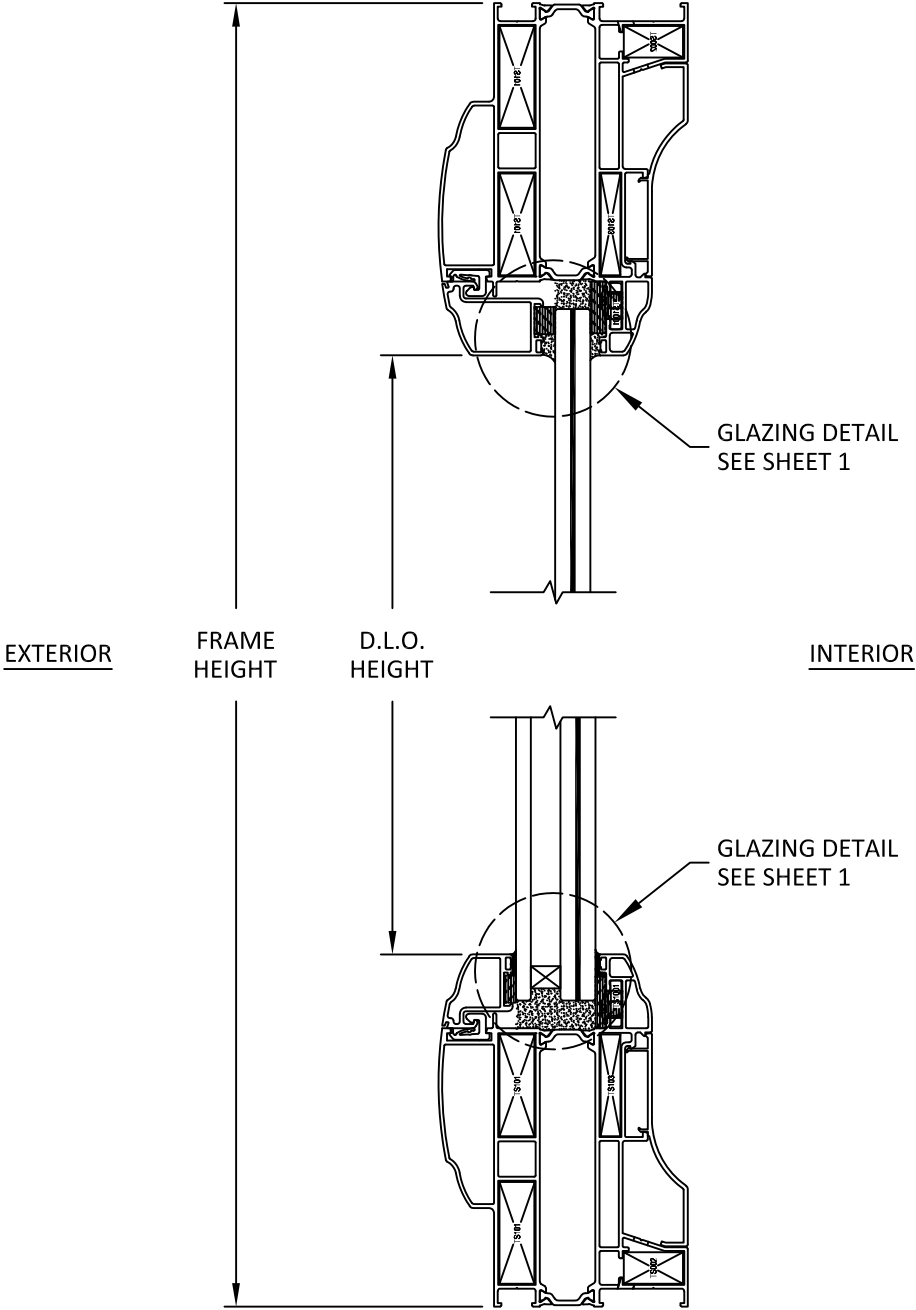

A
3 VERTICAL SECTION
HEAD & SILL

PUNTO GOLD
USA, LLC

240 SOUTH ANDREWS AVENUE, SUITE 3
POMPANO BEACH, FL 33069
PH: 800-676-7051


TITLE:
VITTORIA SERIES FIXED WINDOWS
(HVHZ) (IMPACT)
VERTICAL SECTIONS

PREPARED BY:

BUILDING DROPS, INC.
398 E. DANIA BEACH BLVD., STE. 338
DANIA BEACH, FL 33004
PH: (954)399-8478
FAX: (954)744-4738
WEB: www.buildingdrops.com

REMARKS	BY	DATE

THE INSTALLATION DETAILS DESCRIBED HEREIN ARE GENERIC AND MAY NOT REFLECT ACTUAL CONDITIONS FOR A SPECIFIC SITE. IF SITE CONDITIONS CAUSE INSTALLATION TO DEVIATE FROM THE REQUIREMENTS DETAILED HEREIN, A LICENSED ENGINEER OR ARCHITECT SHALL PREPARE SITE SPECIFIC DOCUMENTS FOR USE WITH THIS DOCUMENT.

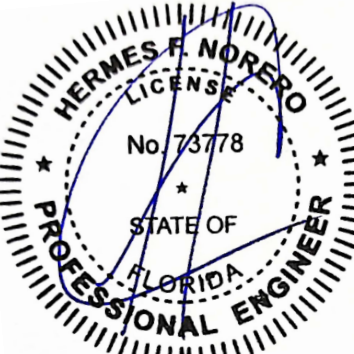

HERMES F. NORENO, P.E.
FLORIDA P.E. No. 73778
BUILDING DROPS, INC.
398 E. DANIA BEACH BLVD. # 338
DANIA BEACH, FL 33004
FBPE CERT. OF AUTHORIZATION No. 29578

FL #:
FL42465


DATE: **08.21.2023**

DWG. BY: **MS** CHK. BY: **HFN**

SCALE: **NTS**

DWG. #: **PGU006**

SHEET:

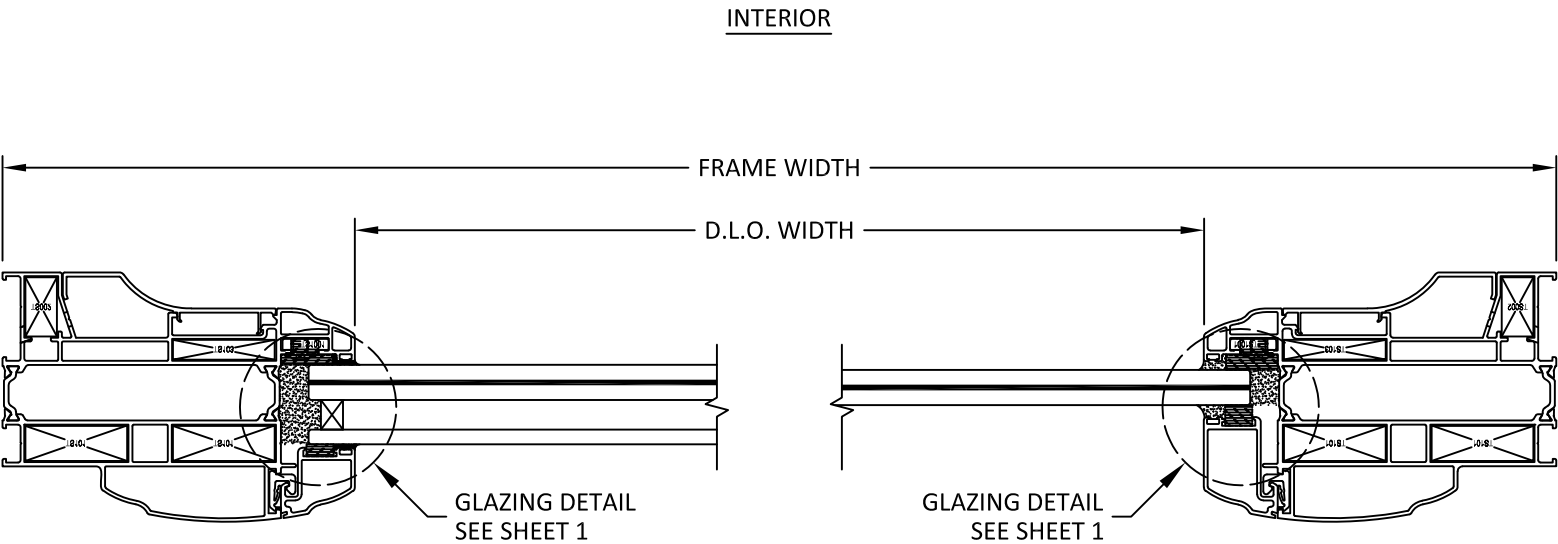

B
4 **HORIZONTAL SECTION**
JAMBS

**PUNTO GOLD
USA, LLC**

240 SOUTH ANDREWS AVENUE, SUITE 3
POMPANO BEACH, FL 33069
PH: 800-676-7051

TITLE:
VITTORIA SERIES FIXED WINDOWS
(HVHZ) (IMPACT)


HORIZONTAL SECTIONS

PREPARED BY:
BUILDING DROPS, INC.
398 E. DANIA BEACH BLVD., STE. 338
DANIA BEACH, FL 33004
PH: (954)399-8478
FAX: (954)744-4738
WEB: www.buildingdrops.com

**BUILDING DROPS**

REMARKS	BY	DATE

THE INSTALLATION DETAILS DESCRIBED HEREIN ARE GENERIC AND MAY NOT REFLECT ACTUAL CONDITIONS FOR A SPECIFIC SITE. IF SITE CONDITIONS CAUSE INSTALLATION TO DEVIATE FROM THE REQUIREMENTS DETAILED HEREIN, A LICENSED ENGINEER OR ARCHITECT SHALL PREPARE SITE SPECIFIC DOCUMENTS FOR USE WITH THIS DOCUMENT.

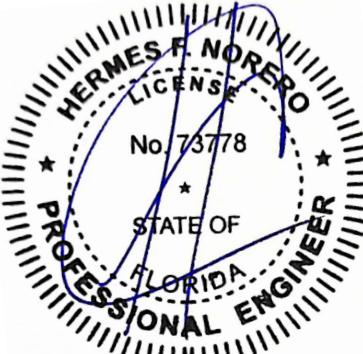

HERMES F. NORENO, P.E.
FLORIDA P.E. No 73778
BUILDING DROPS, INC
398 E. DANIA BEACH BLVD. # 338
DANIA BEACH, FL 33004
FBPE CERT. OF AUTHORIZATION No. 29578

FL #:
FL42465

DATE: **08.21.2023**

DWG. BY: **MS** CHK. BY: **HFN**

SCALE: **NTS**



DWG. #: **PGU006**

SHEET:
4

OF 5

10/9/2023 12:25 PM

s:\projects\punto gold usa .llc\fbc-19-0103.2 - fbc submittal - vittoria, modena and elegante products\dwgs\pgu006.dwg

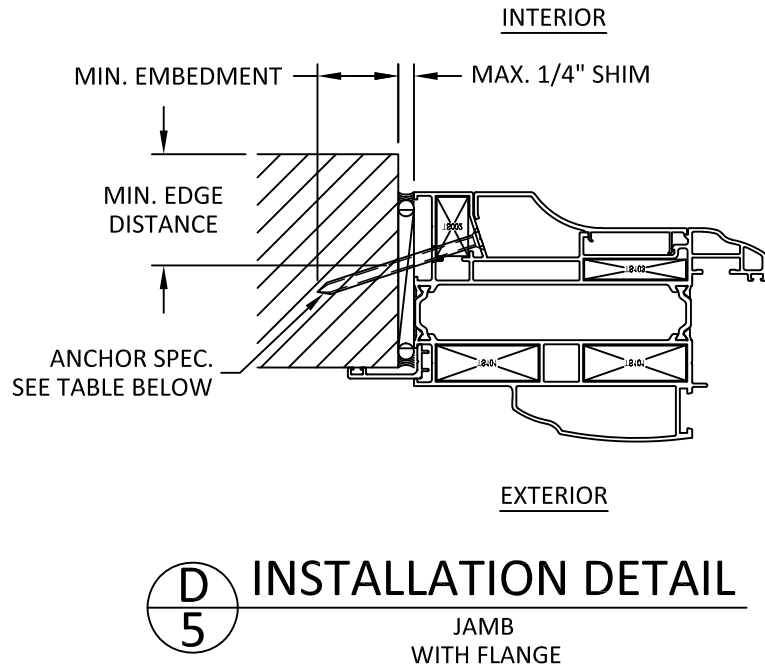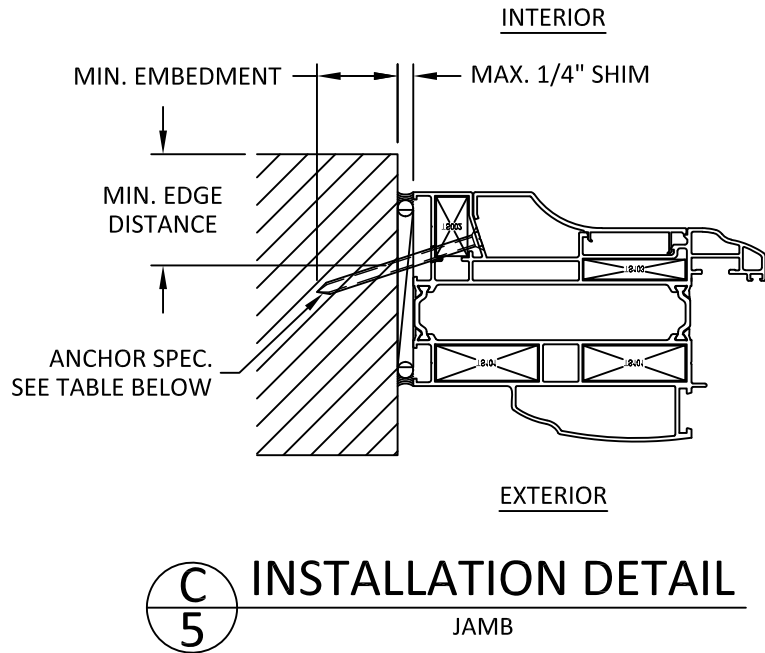

JAMB INSTALLATION SHOWN,
HEAD & SILL SIMILAR.

INSTALLATION NOTES:

- ONE (1) INSTALLATION ANCHOR IS REQUIRED AT EACH ANCHOR LOCATION.
- THE NUMBER OF INSTALLATION ANCHORS DEPICTED IS THE MINIMUM NUMBER OF ANCHORS TO BE USED FOR PRODUCT INSTALLATION OF THE MAXIMUM SIZE LISTED.
- INSTALL INDIVIDUAL INSTALLATION ANCHORS WITHIN A TOLERANCE OF $\pm 1/4$ INCH THE DEPICTED LOCATION & SPACING IN THE ANCHOR LAYOUT DETAILS (I.E., WITHOUT CONSIDERATION OF TOLERANCES). TOLERANCES ARE NOT CUMULATIVE FROM ONE INSTALLATION ANCHOR TO THE NEXT.
- SHIM AS REQUIRED AT EACH INSTALLATION ANCHOR WITH LOAD BEARING SHIM(S). MAXIMUM ALLOWABLE SHIM STACK TO BE 1/4 INCH. SHIM WHERE SPACE OF 1/16 INCH OR GREATER OCCURS. SHIM(S) SHALL BE CONSTRUCTED OF HIGH DENSITY PLASTIC OR BETTER.
- FOR MASONRY OR CONCRETE OPENINGS, A 1X WOOD BUCK MAY BE USED (OPTIONAL) AS LONG AS THE MINIMUM EMBEDMENT AND EDGE DISTANCE REQUIREMENTS ARE STILL MET WITHIN THE CORRESPONDING HOST SUBSTRATE. SEE GENERAL NOTE #3 ON SHEET 1 FOR MORE INFORMATION.
- MINIMUM EMBEDMENT AND EDGE DISTANCE EXCLUDE WALL FINISHES, INCLUDING BUT NOT LIMITED TO STUCCO, FOAM, BRICK VENEER, AND SIDING.
- INSTALLATION ANCHORS AND ASSOCIATED HARDWARE MUST BE MADE OF CORROSION RESISTANT MATERIAL OR HAVE A CORROSION RESISTANT COATING.
- FOR HOLLOW BLOCK AND GROUT FILLED BLOCK, DO NOT INSTALL INSTALLATION ANCHORS INTO MORTAR JOINTS. EDGE DISTANCE IS MEASURED FROM FREE EDGE OF BLOCK OR EDGE OF MORTAR JOINT INTO FACE SHELL OF BLOCK.
- INSTALLATION ANCHORS SHALL BE INSTALLED IN ACCORDANCE WITH ANCHOR MANUFACTURER'S INSTALLATION INSTRUCTIONS, AND ANCHORS SHALL NOT BE USED IN SUBSTRATES WITH STRENGTHS LESS THAN THE MINIMUM STRENGTH SPECIFIED BY THE ANCHOR MANUFACTURER.

ANCHOR SCHEDULE				
METHOD	SUBSTRATE	ANCHOR TYPE	MIN. EMBEDMENT	MIN. EDGE DISTANCE
THROUGH FRAME	WOOD: MIN. S.G. = 0.55	#14 WOOD SCREW	1.375"	1"
	STEEL: MIN. 16 GA. MIN. Fy = 36 ksi	1/4" GRADE 5 SELF-DRILLING/ SELF-TAPPING SCREW	3 THREADS MIN PENETRATION BEYOND METAL	0.5"
	ALUMINUM: MIN. 1/8" THICK MIN. 6063-T5			
	CONCRETE: MIN. f'c = 3000 psi	1/4" ITW TAPCON	1.5"	2"
	MASONRY: CMU per ASTM C90 MIN. 2000 PSI		1"	2.75"

PUNTO GOLD
USA, LLC

240 SOUTH ANDREWS AVENUE, SUITE 3
POMPANO BEACH, FL 33069
PH: 800-676-7051

TITLE:
VITTORIA SERIES FIXED WINDOWS
(HVHZ) (IMPACT)


INSTALLATION DETAILS & NOTES

PREPARED BY:
BUILDING DROPS, INC.
398 E. DANIA BEACH BLVD., STE. 338
DANIA BEACH, FL 33004
PH: (954)399-8478
FAX: (954)744-4738
WEB: www.buildingdrops.com



REMARKS	BY	DATE

THE INSTALLATION DETAILS DESCRIBED HEREIN ARE GENERIC AND MAY NOT REFLECT ACTUAL CONDITIONS FOR A SPECIFIC SITE. IF SITE CONDITIONS CAUSE INSTALLATION TO DEVIATE FROM THE REQUIREMENTS DETAILED HEREIN, A LICENSED ENGINEER OR ARCHITECT SHALL PREPARE SITE SPECIFIC DOCUMENTS FOR USE WITH THIS DOCUMENT.

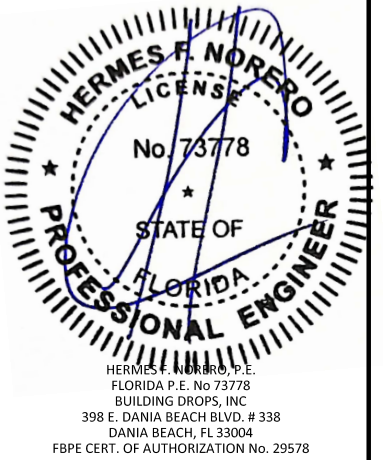

FL #: **FL42465**

DATE: **08.21.2023**

DWG. BY: MS	CHK. BY: HFN
-----------------------	------------------------

SCALE: **NTS**

DWG. #: **PGU006**

SHEET:
5

OF 5