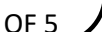


c:\users\mengqisun\building drops, inc\building drops landing - common\projects\in & out products, inc\bc-26-6144 - fl46883 guard dog pet door - impact [is dwgs\inc002.dwg

c:\users\mengqisun\building drops landing - common\projects\in & out products, llc\fbc-26-6144 - f46883 guard dog pet door - impact [is\dwgs\ino002.dwg

- c:\users\mengqi:

1

IN & OUT PRODUCTS LLC /
PRO-KAY SPECIALTY BUILDING PRODUCTS
2295 PAWLEYS ISLAND PATH
THE VILLAGES, FLORIDA 32162
PH: (954) 612-3826


TITLE: THE GUARD DOG PET DOOR - COMPONENT APPROVAL (WZ3) (IMPACT)

BUILDING DROPS, INC.
1900 NE MIAMI COURT, SUITE 2-15
MIAMI, FL 33132
PH: (954)399-8478
FAX: (954)744.4738
WEB: www.buildingdrops.com



REMARKS	BY	DATE

THE INSTALLATION DETAILS DESCRIBED HEREIN ARE GENERIC AND MAY NOT REFLECT ACTUAL CONDITIONS FOR A SPECIFIC SITE. IF SITE CONDITIONS CAUSE INSTALLATION TO DEVIATE FROM THE REQUIREMENTS DETAILED HEREIN, A LICENSED ENGINEER OR ARCHITECT SHALL PREPARE SITE SPECIFIC DOCUMENTS FOR USE WITH THIS DOCUMENT.

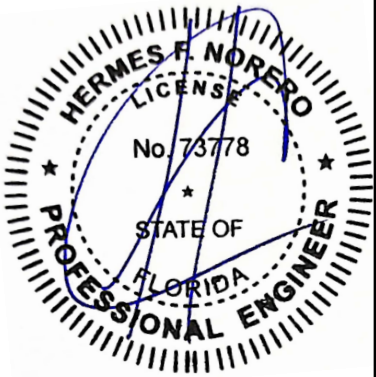

HERMES F. NORERO, P.E.
FLORIDA P.E. No 73778
BUILDING DROPS, INC
1900 NE MIAMI COURT, SUITE 2-15
MIAMI, FL 33132
BPE CERT. OF AUTHORIZATION No. 29578

FL #: **FL46883**

DATE: 07.21.2026

DWG. BY:
MS

CHK. BY:
HFN


SCALE: NTS

DWG. #: INO002

SHEET:


2

OF 5

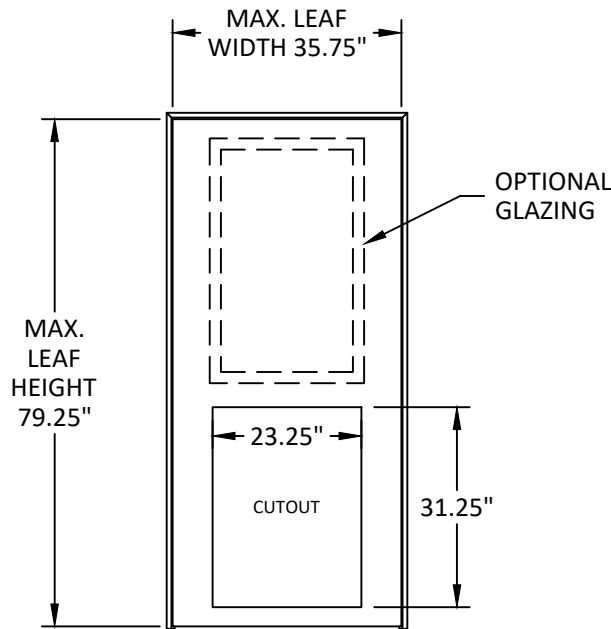

APPROVED CONFIGURATION


SINGLE, 6'-8", INSWING OR OUTSWING

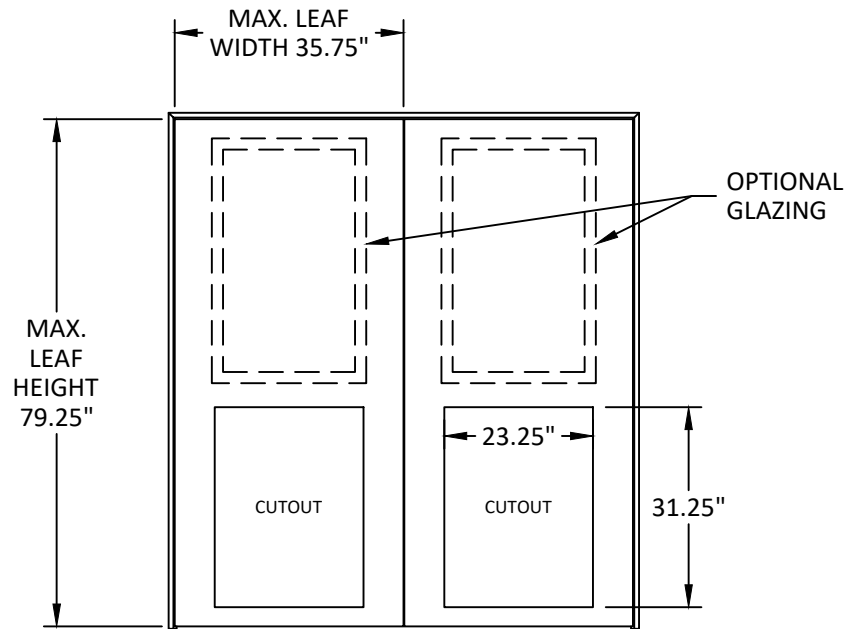

APPROVED CONFIGURATION

DOUBLE, 6'-8", INSWING OR OUTSWING

FOR DOUBLE DOORS, THE PET DOOR MAY BE USED ON EITHER OR BOTH PANELS.

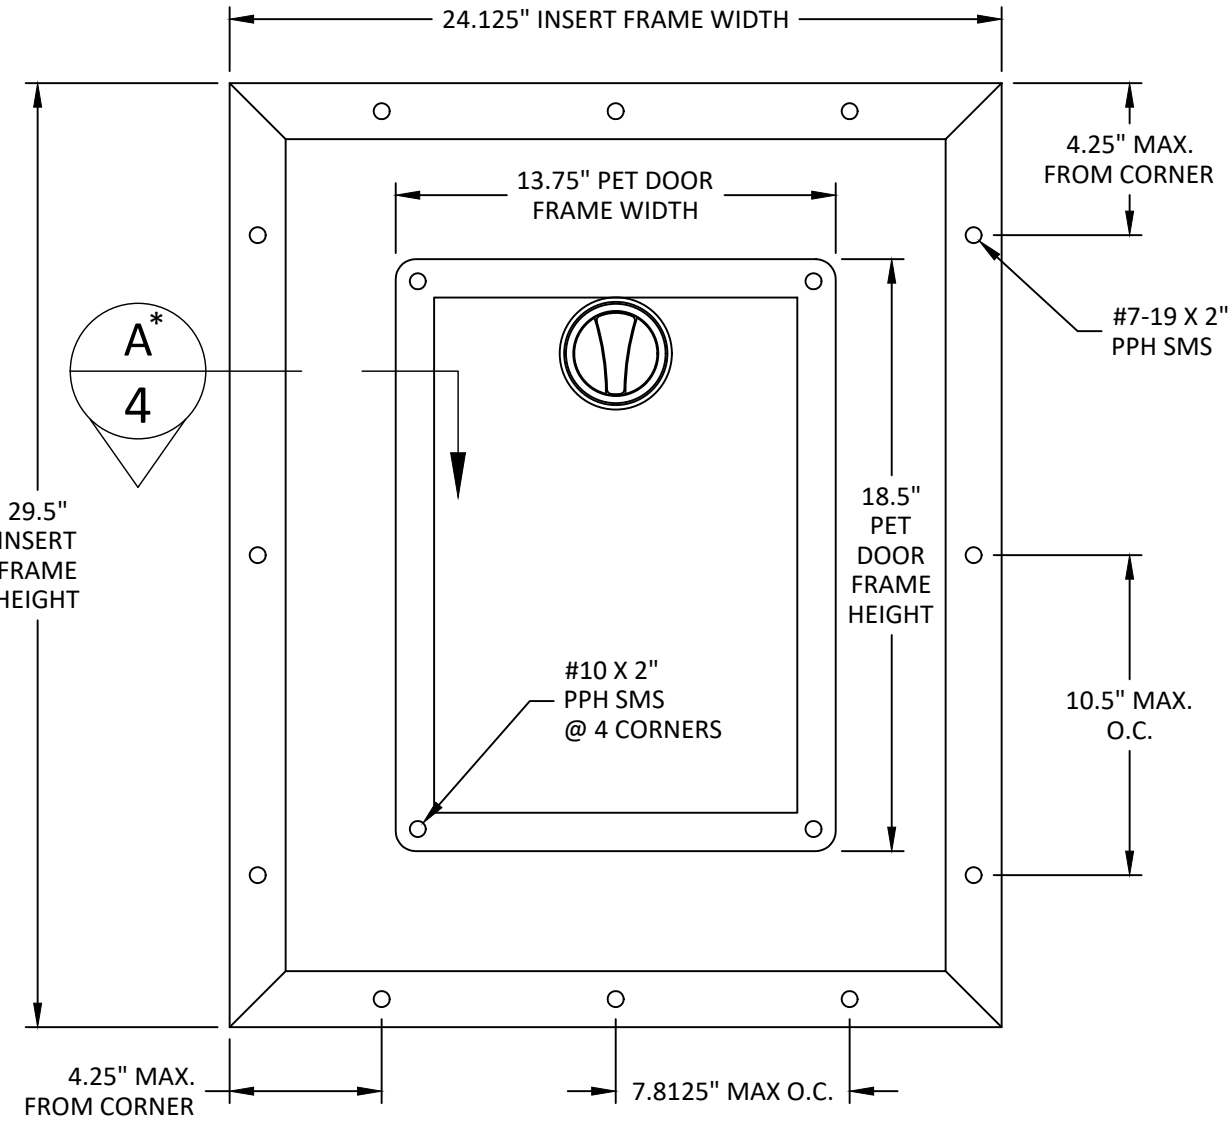

TYPICAL ELEVATION

* ALL SIDES OF PET DOOR SECTIONS ARE SIMILAR.

INSTALLATION NOTES:

- ONE (1) INSTALLATION ANCHOR IS REQUIRED AT EACH ANCHOR LOCATION.
- THE NUMBER OF INSTALLATION ANCHORS DEPICTED IS THE MINIMUM NUMBER OF ANCHORS TO BE USED FOR PRODUCT INSTALLATION OF THE MAXIMUM SIZE LISTED.
- INSTALL INDIVIDUAL INSTALLATION ANCHORS WITHIN A TOLERANCE OF $\pm 1/4$ INCH THE DEPICTED LOCATION & SPACING IN THE ANCHOR LAYOUT DETAILS (I.E., WITHOUT CONSIDERATION OF TOLERANCES). TOLERANCES ARE NOT CUMULATIVE FROM ONE INSTALLATION ANCHOR TO THE NEXT.
- INSTALLATION ANCHORS AND ASSOCIATED HARDWARE MUST BE MADE OF CORROSION RESISTANT MATERIAL OR HAVE A CORROSION RESISTANT COATING.
 - 4.1. FASTENERS USED WITHIN 3,000 FEET OF A SALTWATER COASTLINE AND INSTALLED IN ENCLOSED SPACES SHALL BE GALVANIZED IN ACCORDANCE WITH SECTION 1711.1.1 (E.G., ASTM A153 CLASS D, ASTM A641 CLASS 3S, OR EQUIVALENT CORROSION RESISTANCE).
 - 4.2. CONNECTORS AND METAL PLATES USED WITHIN 3,000 FEET OF A SALTWATER COASTLINE SHALL BE STANDARD GALVANIZED IN ACCORDANCE WITH SECTION 1711.1.2 (E.G., ASTM A653 G90, ASTM A123, OR PROTECTIVE COATING PER TPI 1).
- INSTALLATION ANCHORS SHALL BE INSTALLED IN ACCORDANCE WITH ANCHOR MANUFACTURER'S INSTALLATION INSTRUCTIONS, AND ANCHORS SHALL NOT BE USED IN SUBSTRATES WITH STRENGTHS LESS THAN THE MINIMUM STRENGTH SPECIFIED BY THE ANCHOR MANUFACTURER.
- INSTALLATION OF PET DOOR SHALL FOLLOW MANUFACTURER'S INSTALLATION INSTRUCTIONS, INCLUDING SECURING PET DOOR AS SPECIFIED DURING HIGH WIND EVENTS.



IN & OUT PRODUCTS LLC /
PRO-KAY SPECIALTY BUILDING PRODUCTS
2295 PAWLEYS ISLAND PATH
THE VILLAGES, FLORIDA 32162
PH: (954) 612-3826

TITLE:
THE GUARD DOG PET DOOR -
COMPONENT APPROVAL
(WZ3) (IMPACT)
TYPICAL ELEVATION &
INSTALLATION NOTES

PREPARED BY:

BUILDING DROPS, INC.
1900 NE MIAMI COURT, SUITE 2-15
MIAMI, FL 33132
PH: (954)399-8478
FAX: (954)744-4738
WEB: www.buildingdrops.com

REMARKS	BY	DATE

THE INSTALLATION DETAILS DESCRIBED HEREIN ARE GENERIC AND MAY NOT REFLECT ACTUAL CONDITIONS FOR A SPECIFIC SITE. IF SITE CONDITIONS CAUSE INSTALLATION TO DEVIATE FROM THE REQUIREMENTS DETAILED HEREIN, A LICENSED ENGINEER OR ARCHITECT SHALL PREPARE SITE SPECIFIC DOCUMENTS FOR USE WITH THIS DOCUMENT.

HERMES F. NORERO, P.E.
FLORIDA P.E. No. 73778
BUILDING DROPS, INC
1900 NE MIAMI COURT, SUITE 2-15
MIAMI, FL 33132
FBPE CERT. OF AUTHORIZATION No. 29578

FL #:
FL46883

DATE:
07.21.2026

DWG. BY:
MS


CHK. BY:
HFN

SCALE:
NTS

DWG. #:
INO002

SHEET:
3


c:\users\mengqisun\building drops - common\projects\in & out products\lic\fbc-26-6144 - f146883 guard dog pet door - impact\is dwg\ino002.dwg 7/27/2026 12:21 PM

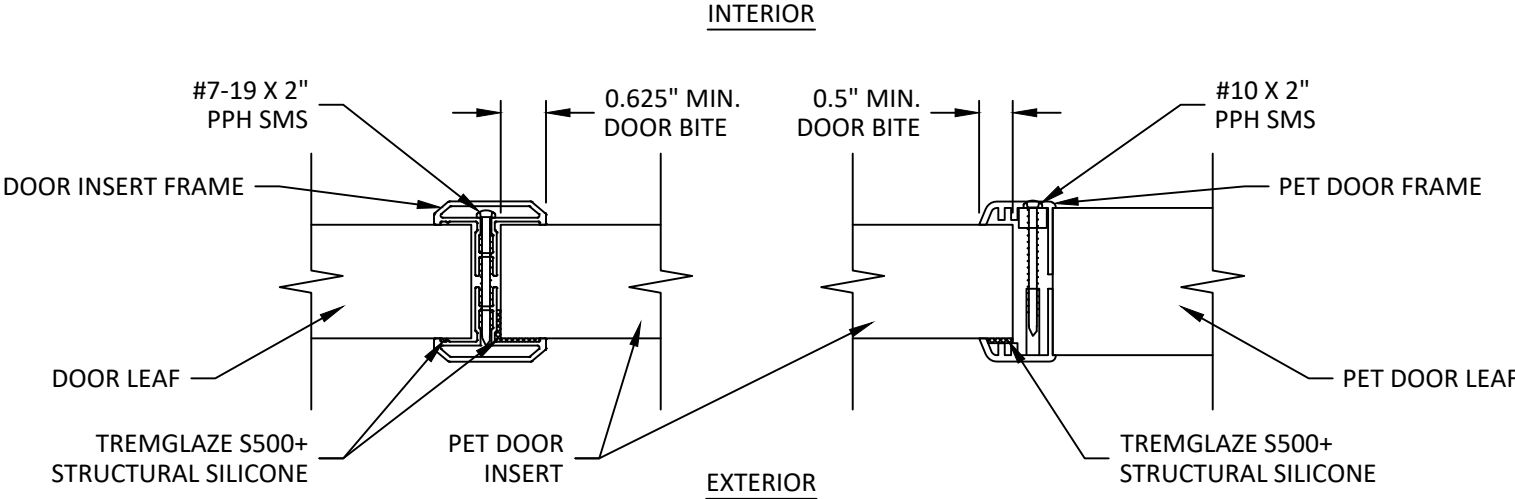


A
4

HORIZONTAL SECTION

ALL SIDES SIMILAR

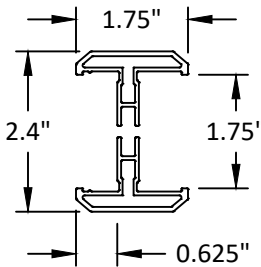

DOOR INSERT FRAME
ALUMINUM 6063-T5

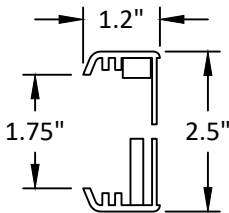

PET DOOR FRAME
PVC

IN & OUT PRODUCTS LLC /
PRO-KAY SPECIALTY BUILDING PRODUCTS
2295 PAWLEYS ISLAND PATH
THE VILLAGES, FLORIDA 32162
PH: (954) 612-3826


TITLE:
THE GUARD DOG PET DOOR -
COMPONENT APPROVAL
(WZ3) (IMPACT)
CROSS SECTIONS

PREPARED BY:
BUILDING DROPS, INC.
1900 NE MIAMI COURT, SUITE 2-15
MIAMI, FL 33132
PH: (954)399-8478
FAX: (954)744-4738
WEB: www.buildingdrops.com

 **BUILDING DROPS**

REMARKS	BY	DATE

THE INSTALLATION DETAILS DESCRIBED HEREIN ARE GENERIC
AND MAY NOT REFLECT ACTUAL CONDITIONS FOR A SPECIFIC
SITE. IF SITE CONDITIONS CAUSE INSTALLATION TO DEVIATE
FROM THE REQUIREMENTS DETAILED HEREIN, A LICENSED
ENGINEER OR ARCHITECT SHALL PREPARE SITE SPECIFIC
DOCUMENTS FOR USE WITH THIS DOCUMENT.

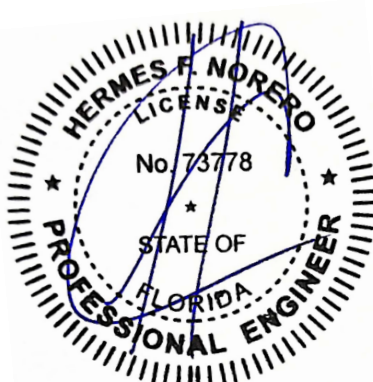

HERMES F. NORERO, P.E.
FLORIDA P.E. No. 73778
BUILDING DROPS, INC
1900 NE MIAMI COURT, SUITE 2-15
MIAMI, FL 33132
FBPE CERT. OF AUTHORIZATION No. 29578

FL #: **FL46883**

DATE: **07.21.2026**


DWG. BY: MS	CHK. BY: HFN
-----------------------	------------------------

SCALE: **NTS**


DWG. #: **INO002**

SHEET:

4

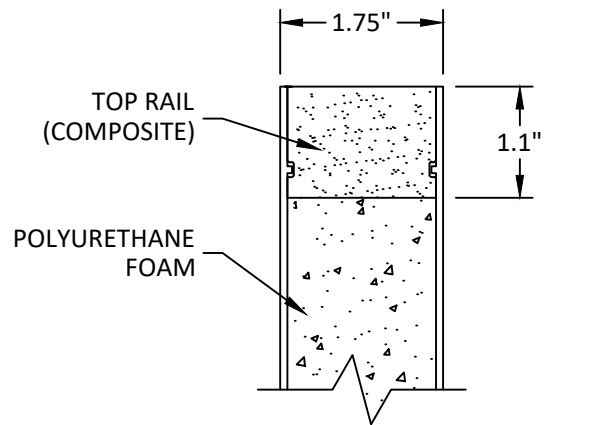


EXTERIOR INTERIOR

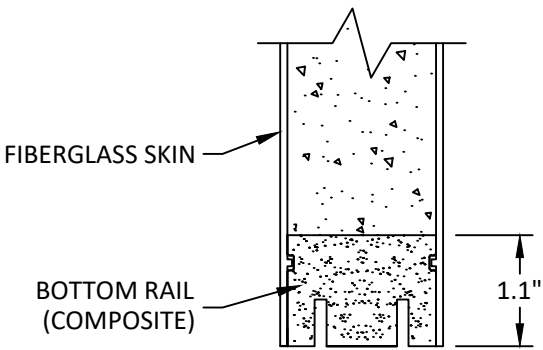


A
5 VERTICAL SECTION
INSWING/OUTSWING

- DOOR SKIN:
- INSWING DOOR: MIN. 0.075" THICK FIBERGLASS
 - DP45 OUTSWING DOOR: MIN. 0.075" THICK FIBERGLASS
 - DP60 OUTSWING DOOR: MIN. 0.130" THICK FIBERGLASS
- DOOR CORE: POLYURETHANE FOAM (1.9 PCF MIN.)

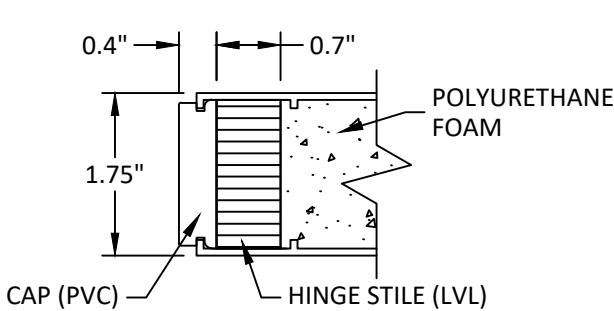

INTERIOR

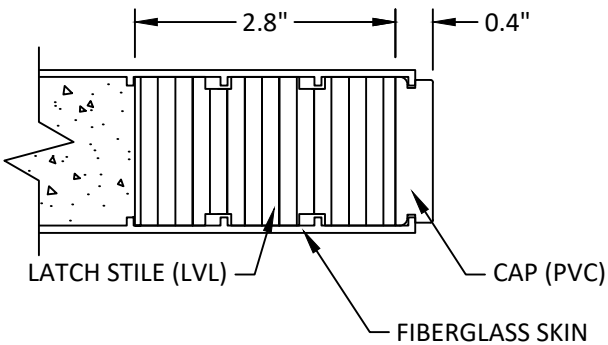

EXTERIOR

B
5 HORIZONTAL SECTION
INSWING/OUTSWING

IN & OUT PRODUCTS LLC /
PRO-KAY SPECIALTY BUILDING PRODUCTS
2295 PAWLEYS ISLAND PATH
THE VILLAGES, FLORIDA 32162
PH: (954) 612-3826

TITLE:
THE GUARD DOG PET DOOR -
COMPONENT APPROVAL
(WZ3) (IMPACT)

TESTED DOOR LEAF SECTIONS


PREPARED BY:

BUILDING DROPS, INC.
1900 NE MIAMI COURT, SUITE 2-15
MIAMI, FL 33132
PH: (954)399-8478
FAX: (954)744-4738
WEB: www.buildingdrops.com



REMARKS	BY	DATE

THE INSTALLATION DETAILS DESCRIBED HEREIN ARE GENERIC
AND MAY NOT REFLECT ACTUAL CONDITIONS FOR A SPECIFIC
SITE. IF SITE CONDITIONS CAUSE INSTALLATION TO DEVIATE
FROM THE REQUIREMENTS DETAILED HEREIN, A LICENSED
ENGINEER OR ARCHITECT SHALL PREPARE SITE SPECIFIC
DOCUMENTS FOR USE WITH THIS DOCUMENT.

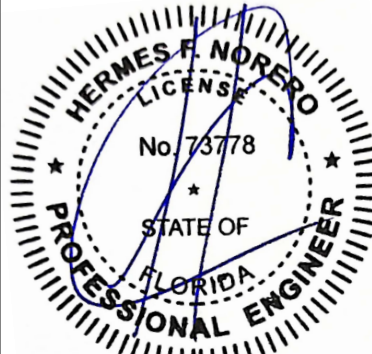

HERMES F. NORERO, P.E.
FLORIDA P.E. No. 73778
BUILDING DROPS, INC
1900 NE MIAMI COURT, SUITE 2-15
MIAMI, FL 33132
FBPE CERT. OF AUTHORIZATION No. 29578

FL #: **FL46883**

DATE: **07.21.2026**

DWG. BY: **MS** CHK. BY: **HFN**

SCALE: **NTS**

DWG. #: **INO002**

SHEET:

5