
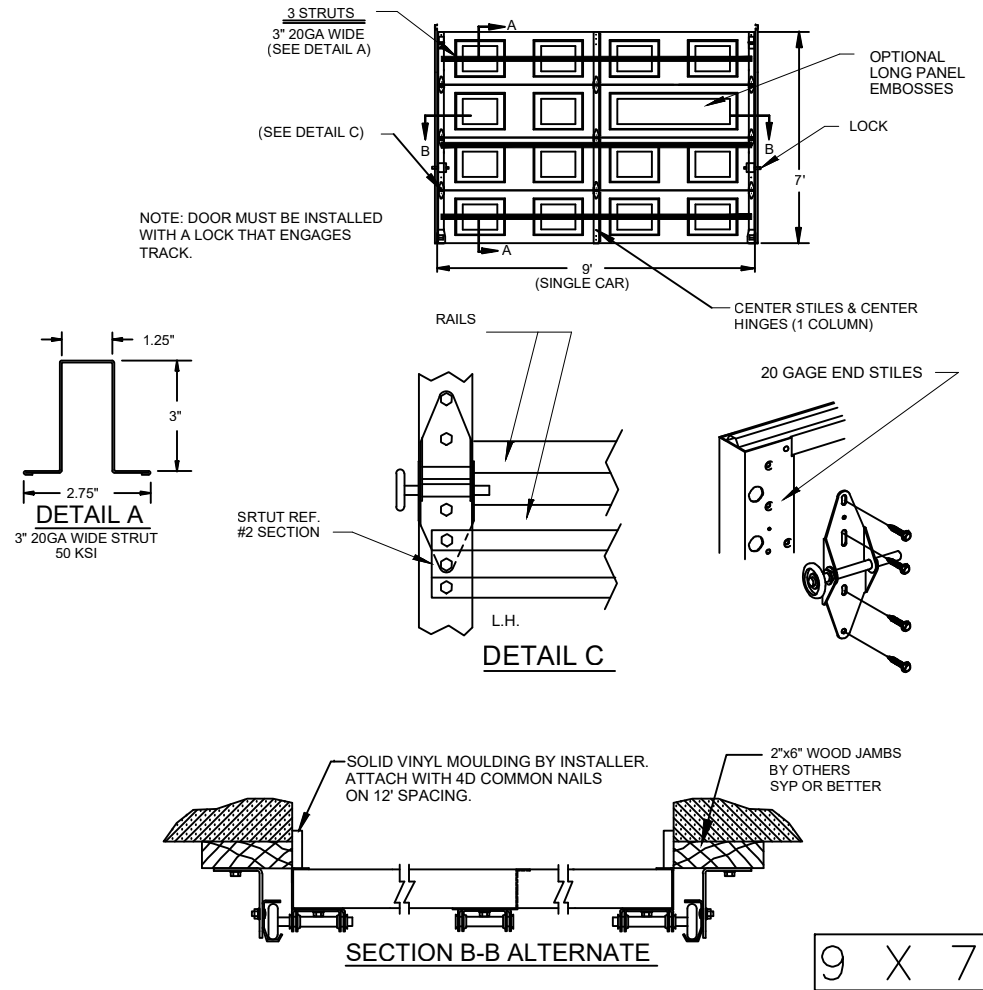


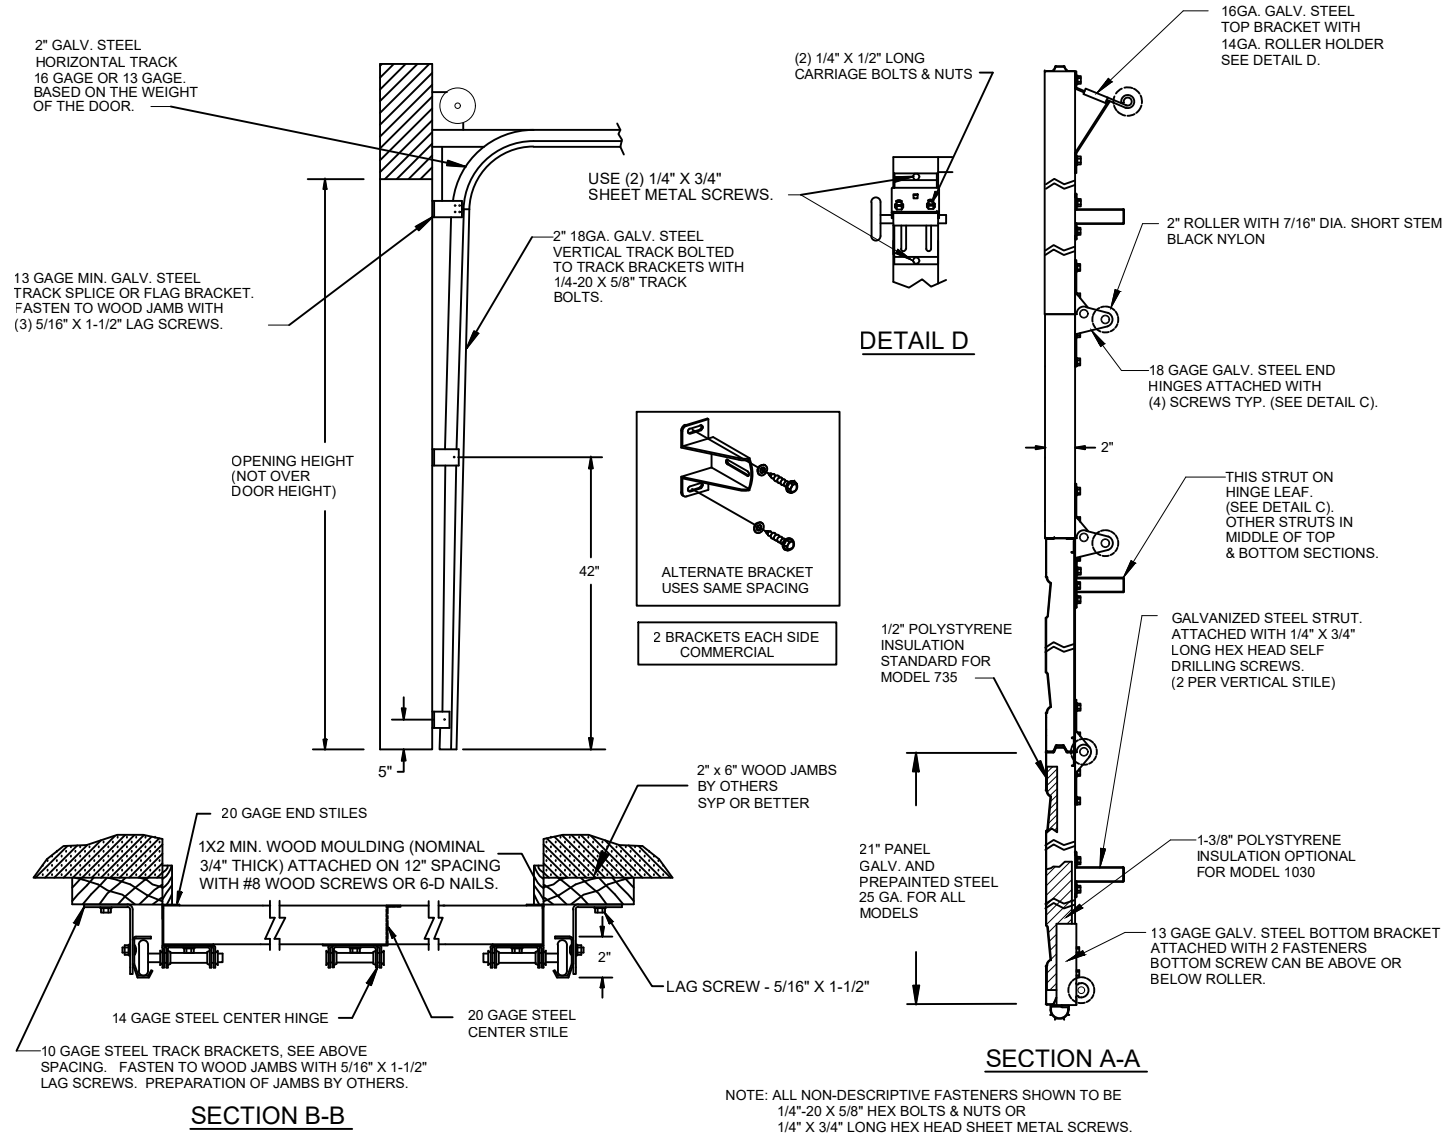

| DOOR SIZE |        | P.S.F. TABLE    |          |
|-----------|--------|-----------------|----------|
|           |        | DESIGN PRESSURE |          |
| WIDTH     | HEIGHT | POSITIVE        | NEGATIVE |
| 9'-0"     | 7'-0"  | +22.8           | -25.8    |

USE COATED LAG SCREWS FOR TREATED LUMBER


TRACK BRACKETS MUST BE MOUNTED DIRECTLY TO A WOOD SURFACE

DOORS SHOWN ON THIS DRAWING HAVE BEEN DEMONSTRATED TO WITHSTAND THE PRESSURES LISTED IN THE TABLE ABOVE VIA TESTING TO DASMA 108. COMPLIES WITH FBC (CURRENT EDITION). COMPLIES WITH IBC/IRC 2018 & 2021. DETERMINATION OF SUITABILITY FOR SPECIFIC SITES IS THE RESPONSIBILITY OF OTHERS.

John E Scates PE  
8811 Teel Pkwy # 100-5175  
Frisco, TX 75036  
TX-PE 56308, F-2203  
FL-PE-51737

Professional Engineer's seal provided only for verification of windload construction details.

Digitally signed by John E Scates  
Date: 2025.11.23 20:28:27 -06'00'

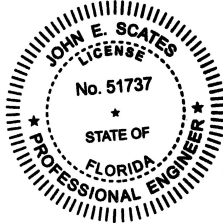

Printed copies of this document are not considered signed and sealed and the signature must be verified on any electronic copies.

|      |                             |          |         |                                                                                       |                                                            |                 |                                                                          |  |
|------|-----------------------------|----------|---------|---------------------------------------------------------------------------------------|------------------------------------------------------------|-----------------|--------------------------------------------------------------------------|--|
|      |                             |          |         |  | WINDSOR DOOR                                               |                 | 5800 SCOTT<br>HAMILTON DR.<br>LITTLE ROCK, AR<br>72209<br>(501) 562-1872 |  |
|      |                             |          |         |                                                                                       |                                                            |                 |                                                                          |  |
|      |                             |          |         | MODELS:<br><br>1030, 1035                                                             |                                                            |                 |                                                                          |  |
|      |                             |          |         |                                                                                       | PART NAME:<br>WINDLOAD RESIDENTIAL PAN DOOR<br>W1 B & W2 B |                 |                                                                          |  |
| E    | Various notes added         | 11/7/25  | JG      |                                                                                       | NEXT LEVEL                                                 | DATE:<br>7/9/24 | DWG. NO.<br>WL-019                                                       |  |
| C    | Various                     | 03/31/25 | JG      |                                                                                       |                                                            |                 |                                                                          |  |
| A    | Added section B-B Alternate | 12/13/24 | RLB     |                                                                                       |                                                            |                 |                                                                          |  |
| REV. | E.C.N.                      | DATE     | APPROV. | SCALE<br>NONE                                                                         | PLOT SCALE                                                 | DRN. BY<br>J.G. | SHEET 1 OF 1                                                             |  |