


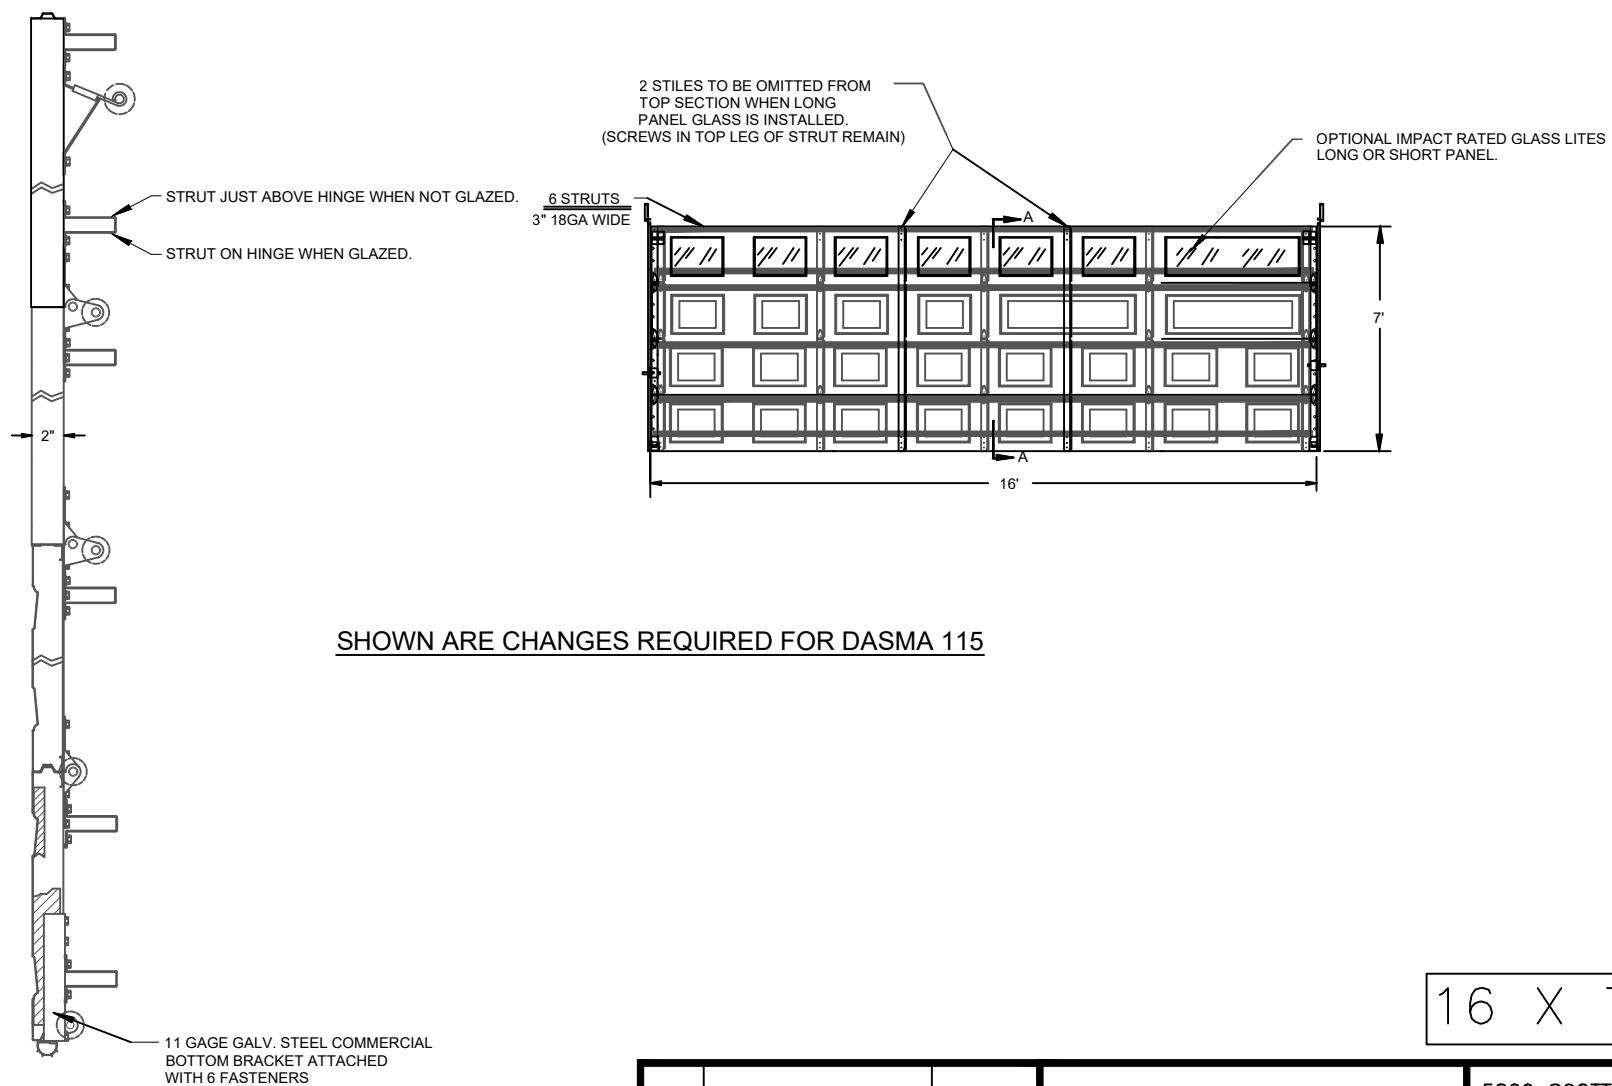

SHOWN ARE CHANGES REQUIRED FOR DASMA 115

16 X 7

SECTION A-A IMPACT



DOOR SIZE		P.S.F. TABLE	
		DESIGN PRESSURE	
WIDTH	HEIGHT	POSITIVE	NEGATIVE
16'-0"	7'-0"	+23.3	-25.9

DOORS SHOWN ON THIS DRAWING HAVE BEEN DEMONSTRATED TO WITHSTAND THE PRESSURES LISTED IN THE TABLE ABOVE VIA TESTING TO DASMA 108 AND DASMA 115. COMPLIES WITH FBC (CURRENT EDITION). COMPLIES WITH IBC/IRC 2018 & 2021. DETERMINATION OF SUITABILITY FOR SPECIFIC SITES IS THE RESPONSIBILITY OF OTHERS

John E Scates PE
8811 Teel Pkwy # 100-5175
Frisco, TX 75036
TX-PE 56308, F-2203
FL-PE-51737

Professional Engineer's seal
provided only for verification of
windload construction details.

Printed copies of this document are not considered signed and sealed and the signature must be verified on any electronic copies.

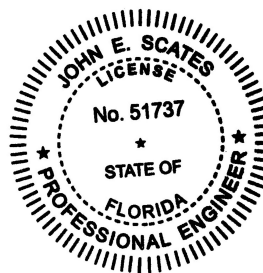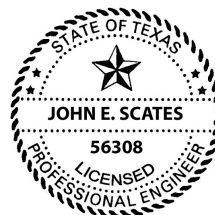

--	--	