
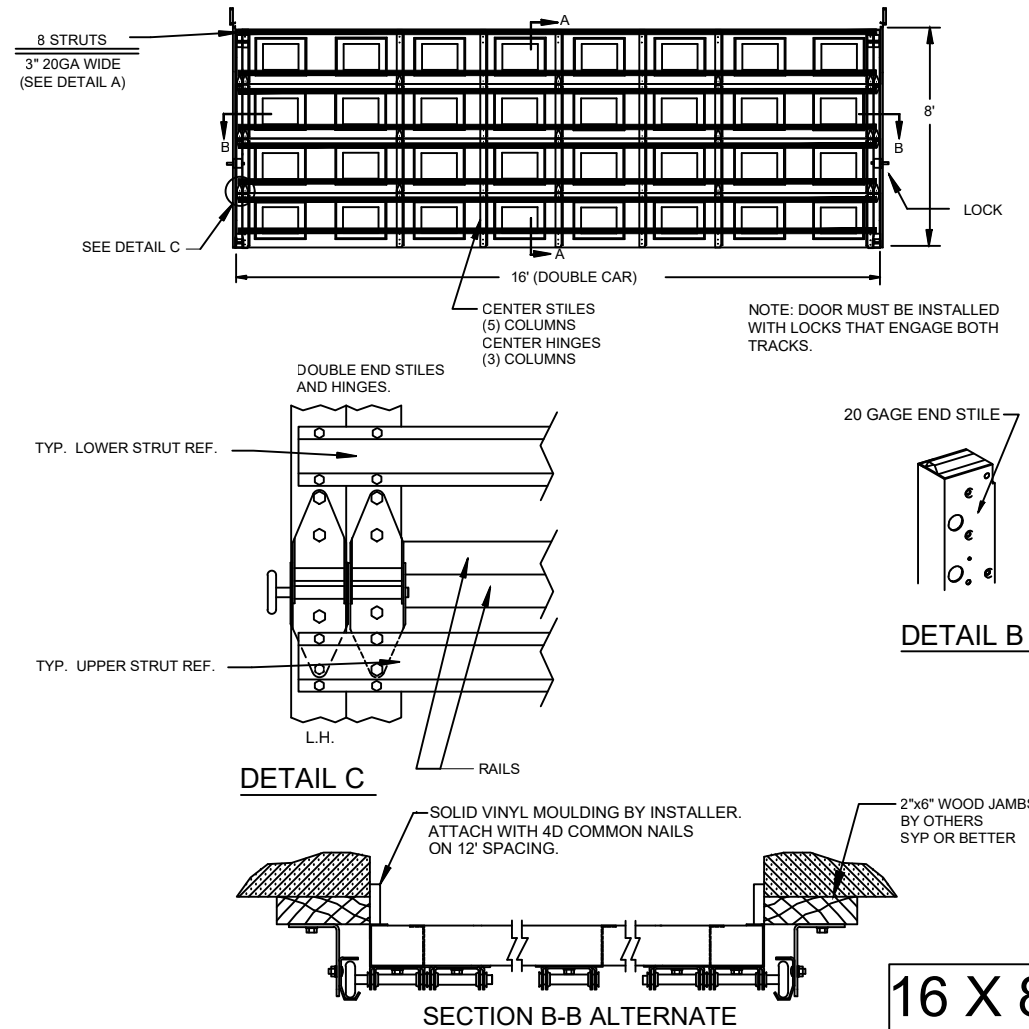


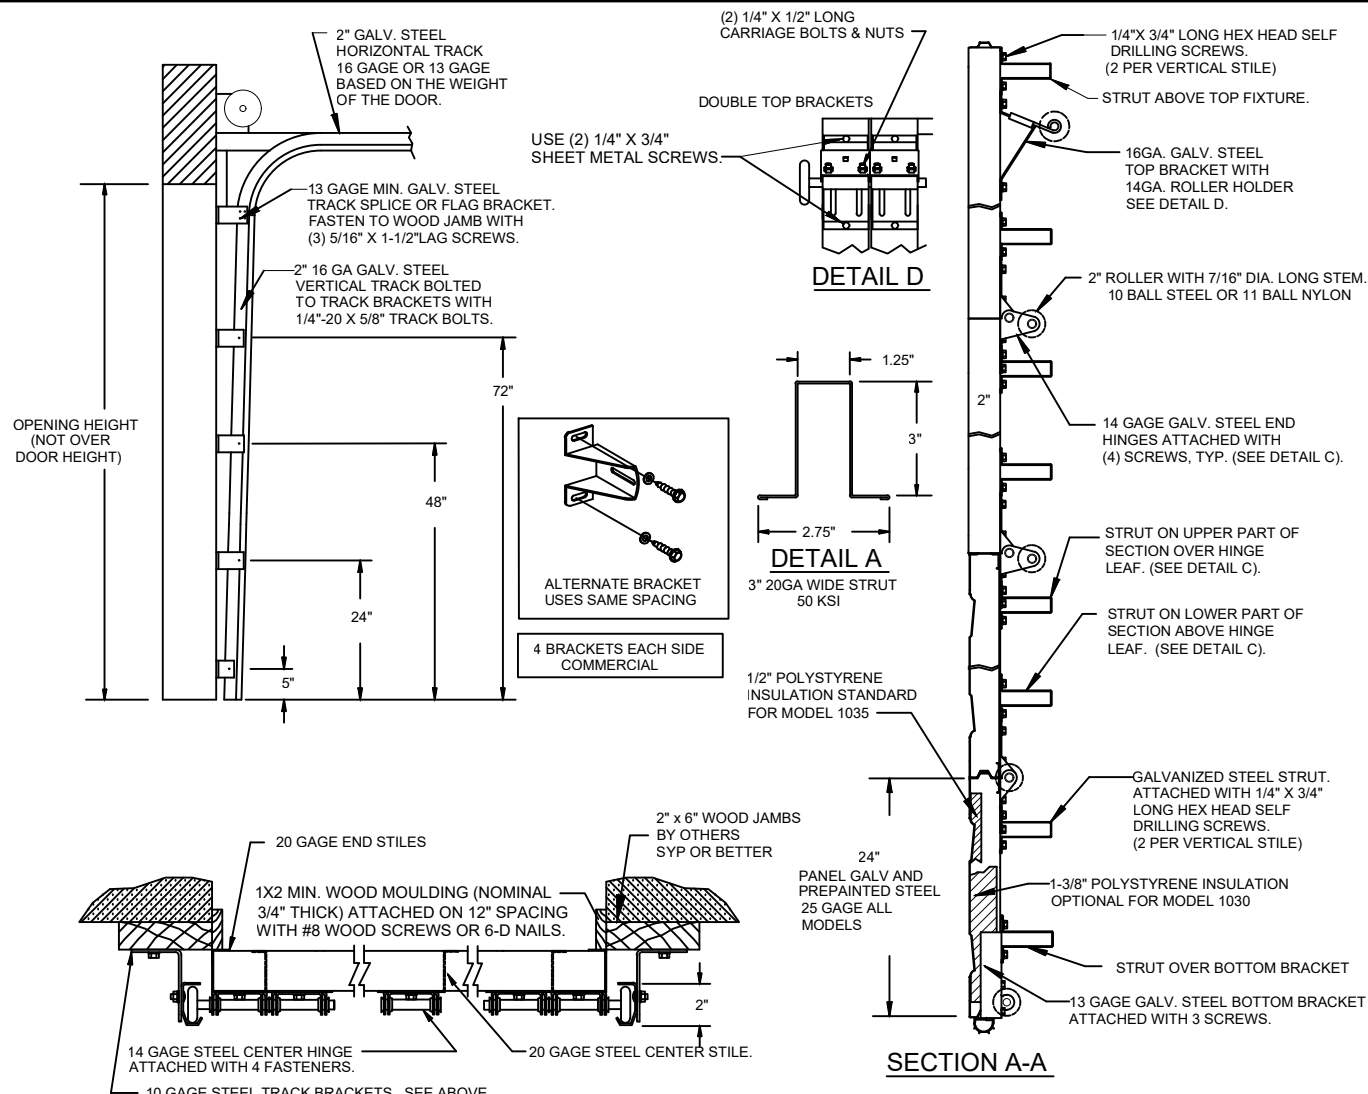

DOOR SIZE		P.S.F. TABLE	
WIDTH	HEIGHT	DESIGN PRESSURE POSITIVE	DESIGN PRESSURE NEGATIVE
16'-0"	8'-0"	+23.3	-25.9

USE COATED LAG SCREWS FOR TREATED LUMBER

TRACK BRACKETS MUST BE MOUNTED DIRECTLY TO A WOOD SURFACE


DOORS SHOWN ON THIS DRAWING HAVE BEEN DEMONSTRATED TO WITHSTAND THE PRESSURES LISTED IN THE TABLE ABOVE VIA TESTING TO DASMA 108. (SEE SHEET 2 FOR DASMA 115) COMPLIES WITH FBC (CURRENT EDITION). COMPLIES WITH IBC/IRC 2018 & 2021.

DETERMINATION OF SUITABILITY FOR SPECIFIC SITES IS THE RESPONSIBILITY OF OTHERS

John E Scates PE
8811 Teel Pkwy # 100-5175
Frisco, TX 75036
TX-PE 56308, F-2203
FL-PE-51737


Professional Engineer's seal provided only for verification of windload construction details.

Digitally signed by John E Scates
Date: 2025.11.23 20:23:31 -06'00'

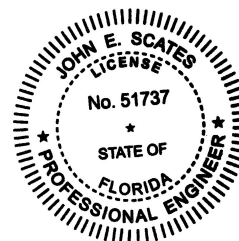

Printed copies of this document are not considered signed and sealed and the signature must be verified on any electronic copies.

	</
--	--	----

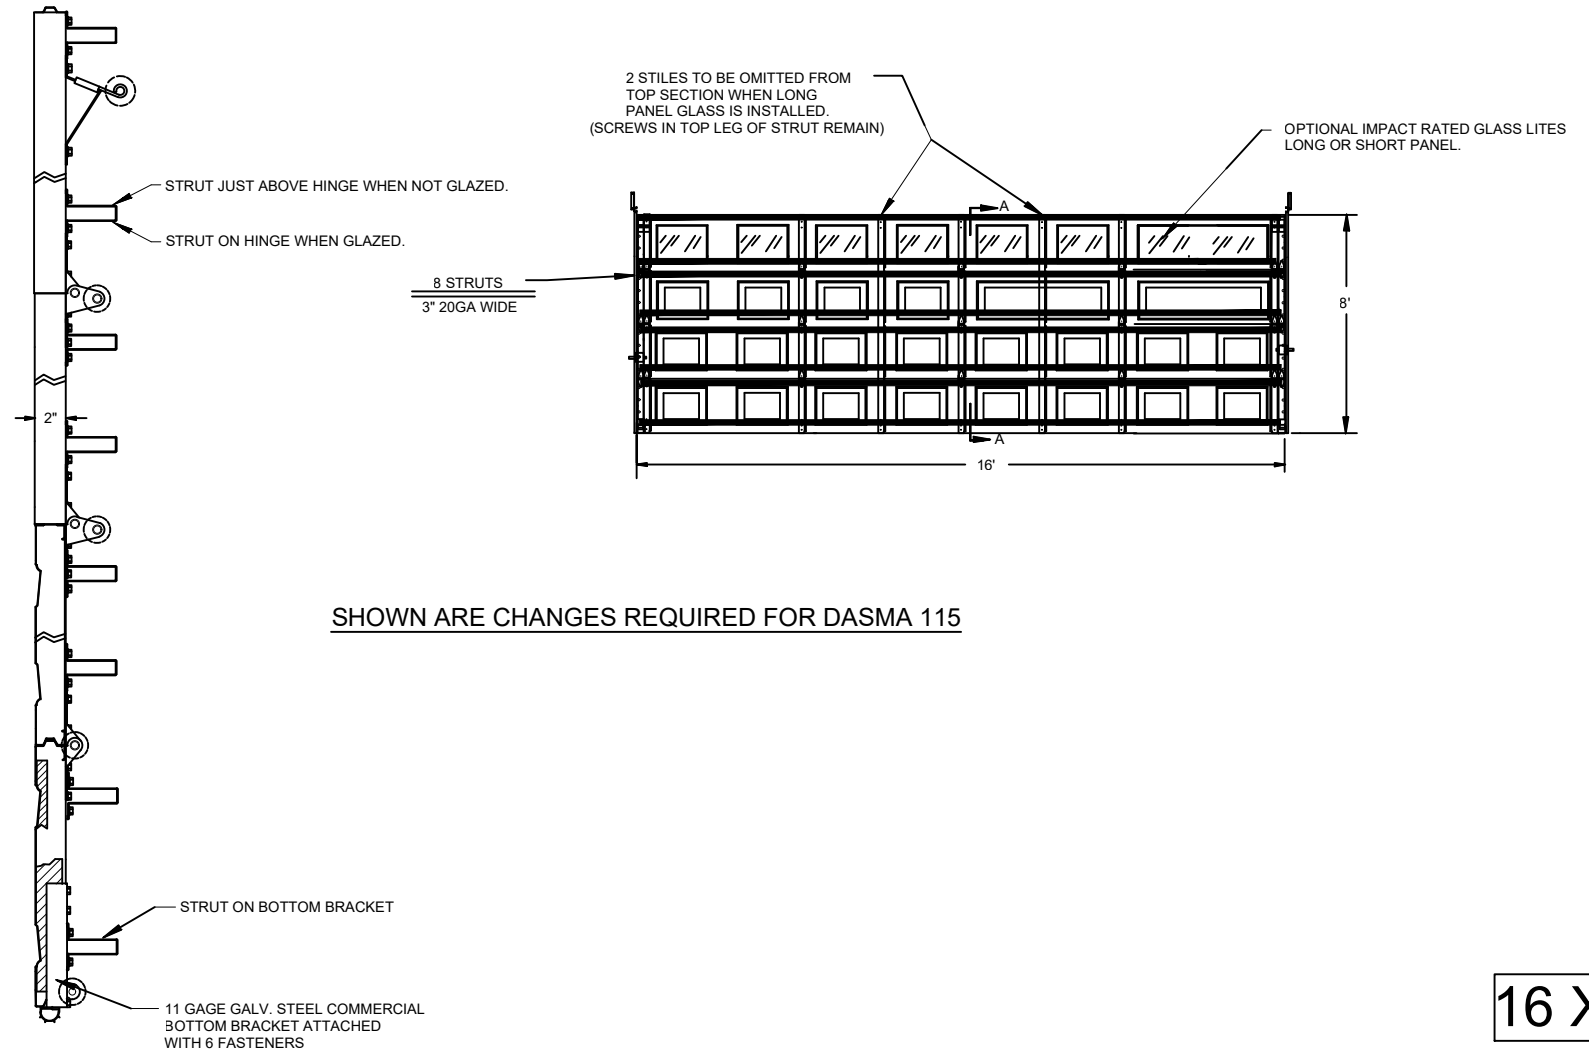

SHOWN ARE CHANGES REQUIRED FOR DASMA 115

16 X 8

SECTION A-A IMPACT



DOOR SIZE		P.S.F. TABLE	
		DESIGN PRESSURE	
WIDTH	HEIGHT	POSITIVE	NEGATIVE
16'-0"	8'-0"	+23.3	-25.9

DOORS SHOWN ON THIS DRAWING HAVE BEEN DEMONSTRATED TO WITHSTAND THE PRESSURES LISTED IN THE TABLE ABOVE VIA TESTING TO DASMA 108 AND DASMA 115. COMPLIES WITH FBC (CURRENT EDITION). COMPLIES WITH IBC/IRC 2018 & 2021.

DETERMINATION OF SUITABILITY FOR SPECIFIC SITES IS THE RESPONSIBILITY OF OTHERS

John E Scates PE
8811 Teel Pkwy # 100-5175
Frisco, TX 75036
TX-PE 56308, F-2203
FL-PE-51737

Professional Engineer's seal
provided only for verification of
windload construction details.

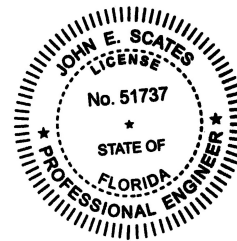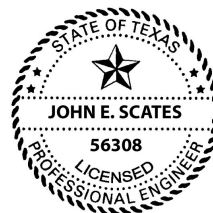

Printed copies of this document are not considered signed and sealed and the signature must be verified on any electronic copies.

						WINDSOR DOOR		5800 SCOTT HAMILTON DR. LITTLE ROCK, AR 72209 (501) 562-1872	
				MODELS: 1030, 1035					
				PART NAME: WINDLOAD RESIDENTIAL PAN DOORS W3 B					
				NEXT LEVEL		DATE: 7/9/24		DWG. NO. WL-026	
REV.				E.C.N.		DATE		APPROV.	
SCALE NONE				PLOT SCALE		DRN. BY J.G.		SHEET 2 OF 2	

E	Various notes added	11/7/25	JG
D	Added sheet 2 of 2	11/4/25	JG
C	Various	03/31/25	JG
A	Added section B-B Alternate	12/13/24	RLB