

EUROLINE STEEL WINDOWS & DOORS


SERIES 900 THERMAL STEEL FIXED WINDOW (NON-HVHZ) (NON-IMPACT)

GENERAL NOTES:

1. THE PRODUCT SHOWN HEREIN IS DESIGNED AND MANUFACTURED TO COMPLY WITH THE CURRENT EDITION FLORIDA BUILDING CODE (FBC) **EXCLUDING** HVHZ. ALL PRODUCTS UNDER THE SCOPE OF THIS DOCUMENT HAVE BEEN EVALUATED ACCORDING TO THE FOLLOWING:
 - AAMA/WDMA/CSA 101/I.S.2/A440-22
 - ASTM E283/E283M-19
 - ASTM E330/E330M-14(21)
 - ASTM E331-00(23)
2. ADEQUACY OF THE EXISTING STRUCTURAL CONCRETE/MASONRY, 2X STUD FRAMING AS A MAIN WIND FORCE RESISTING SYSTEM CAPABLE OF WITHSTANDING AND TRANSFERRING APPLIED PRODUCT LOADS TO THE FOUNDATION IS THE RESPONSIBILITY OF THE ENGINEER OR ARCHITECT OF RECORD FOR THE PROJECT OF INSTALLATION.
3. 1X AND 2X BUCKS (WHEN USED) SHALL BE DESIGNED AND ANCHORED TO PROPERLY TRANSFER ALL LOADS TO THE STRUCTURE. BUCK DESIGN AND INSTALLATION IS THE RESPONSIBILITY OF THE ENGINEER OR ARCHITECT OF RECORD FOR THE PROJECT OF INSTALLATION.
4. THE INSTALLATION DETAILS DESCRIBED HEREIN ARE GENERIC AND MAY NOT REFLECT ACTUAL CONDITIONS FOR A SPECIFIC SITE. IF SITE CONDITIONS CAUSE INSTALLATION TO DEVIATE FROM THE REQUIREMENTS DETAILED HEREIN, A LICENSED ENGINEER OR ARCHITECT SHALL PREPARE SITE SPECIFIC DOCUMENTS FOR USE WITH THIS DOCUMENT.
5. APPROVED IMPACT PROTECTIVE SYSTEM **IS REQUIRED** TO PROTECT THIS PRODUCT IN AREAS REQUIRING IMPACT RESISTANCE.
6. FRAME MATERIAL: STEEL (MIN. $F_y = 33$ ksi).
7. ALL STRUCTURAL MATERIALS & DISSIMILAR METALS SHALL BE PROTECTED, TREATED, PAINTED, COATED, AND/OR ISOLATED AS REQUIRED IN THE APPLICABLE SECTIONS OF THE CURRENT FLORIDA BUILDING CODE AND REFERENCED DESIGN SPECIFICATIONS.
8. GLASS SHALL MEET THE REQUIREMENTS OF ASTM E 1300 GLASS CHARTS. SEE SHEET 1 FOR GLAZING DETAILS.

TABLE OF CONTENTS	
SHEET	SHEET DESCRIPTION
1	GENERAL NOTES AND GLAZING DETAIL
2	TYPICAL ELEVATIONS
3	DESIGN PRESSURE TABLES
4	ANCHOR LAYOUTS
5	QUALIFIED SHAPES
6	VERTICAL SECTIONS
7	HORIZONTAL SECTIONS
8	INSTALLATION DETAILS AND NOTES

DESIGN PRESSURE RATING		
FRAME SIZE	DESIGN PRESSURE	MISSILE RATING
SEE SHEET 3		NON-IMPACT

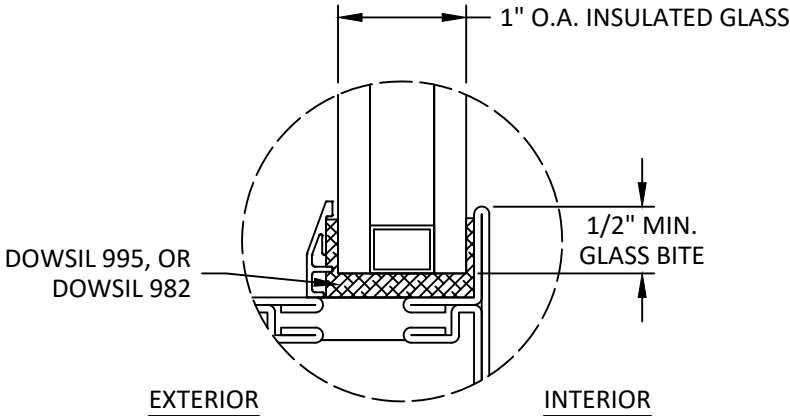

GLAZING DETAIL

- GLAZING NOTES:
1. GLASS TYPE & THICKNESS SHALL COMPLY WITH ASTM E1300 REQUIREMENTS AS WELL AS APPLICABLE SAFETY GLAZING REQUIREMENTS PER THE FBC. TEMPER AND SAFETY GLAZING REQUIREMENTS SHALL BE REVIEWED ON A SITE SPECIFIC BASIS.
 2. SETTING BLOCK DUROMETER HARDNESS OF 70-90 (SHORE A) AS REFERENCED IN FBC CHAPTER 24.
 3. SETTING BLOCKS TO BE LOCATED AT 1/4 SPAN LENGTH FOR GLASS WIDER THAN 36" AS PER FBC CHAPTER 24.
 4. D.L.O. AND DESIGN PRESSURES MAY NOT EXCEED MAX VALUES IN SHEET 3.



22600 SAVI RANCH PKWY
YORBA LINDA, CA 92887
PH: (877) 590-2714

TITLE:
SERIES 900 THERMAL STEEL FIXED WINDOW (NON-HVHZ) (NON-IMPACT)

GENERAL NOTES & GLAZING DETAIL

PREPARED BY:
BUILDING DROPS, INC.
1900 NE MIAMI COURT, SUITE 2-15
MIAMI, FL 33132
PH: (954) 399-8478
FAX: (954) 744-4738
WEB: www.buildingdrops.com

REMARKS	BY	DATE
A. 2026 FBC UPDATE	MS	7/21/2026

THE INSTALLATION DETAILS DESCRIBED HEREIN ARE GENERIC AND MAY NOT REFLECT ACTUAL CONDITIONS FOR A SPECIFIC SITE. IF SITE CONDITIONS CAUSE INSTALLATION TO DEVIATE FROM THE REQUIREMENTS DETAILED HEREIN, A LICENSED ENGINEER OR ARCHITECT SHALL PREPARE SITE SPECIFIC DOCUMENTS FOR USE WITH THIS DOCUMENT.

Digitally signed by Hermes F. Norero, P.E.
Reason: I am approving this document
Date: 2026.08.04 11:00:33 -0400



HERMES F. NORERO, P.E.
FLORIDA P.E. No. 73778
BUILDING DROPS, INC
1900 NE MIAMI COURT, SUITE 2-15
MIAMI, FL 33132
FBPE CERT. OF AUTHORIZATION No. 29578

FL #: **FL47336**

DATE: **10.20.2025**

DWG. BY: **MS** CHK. BY: **HFN**

SCALE: **NTS**

DWG. #: **ELS003**

SHEET: **1** REV. **A**

c:\users\mengqisun\building drops - common\projects\2026 code change projects\euroline steel windows & doors\cc-26-0522.2 - 2026 code change\dwg\sl6003 - a.dwg 7/28/2026 5:17 PM



22600 SAVI RANCH PKWY
YORBA LINDA, CA 92887
PH: (877) 590-2714

TITLE:
SERIES 900 THERMAL STEEL FIXED
WINDOW (NON-HVHZ) (NON-IMPACT)

TYPICAL ELEVATIONS


PREPARED BY:

BUILDING DROPS, INC.
1900 NE MIAMI COURT, SUITE 2-15
MIAMI, FL 33132
PH: (954) 399-8478
FAX: (954) 744-4738
WEB: www.buildingdrops.com




REMARKS	BY	DATE
A. 2026 FBC UPDATE	MS	7/21/2026

THE INSTALLATION DETAILS DESCRIBED HEREIN ARE GENERIC AND MAY NOT REFLECT ACTUAL CONDITIONS FOR A SPECIFIC SITE. IF SITE CONDITIONS CAUSE INSTALLATION TO DEVIATE FROM THE REQUIREMENTS DETAILED HEREIN, A LICENSED ENGINEER OR ARCHITECT SHALL PREPARE SITE SPECIFIC DOCUMENTS FOR USE WITH THIS DOCUMENT.

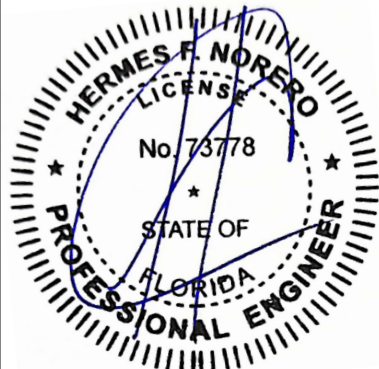


HERMES F. NORERO, P.E.
FLORIDA P.E. No. 73778
BUILDING DROPS, INC
1900 NE MIAMI COURT, SUITE 2-15
MIAMI, FL 33132
FBPE CERT. OF AUTHORIZATION No. 29578

FL #:	FL47336	
DATE:	10.20.2025	
DWG. BY:	MS	CHK. BY: HFN
SCALE:	NTS	
DWG. #:	ELS003	
SHEET:	2	
REV.	A	


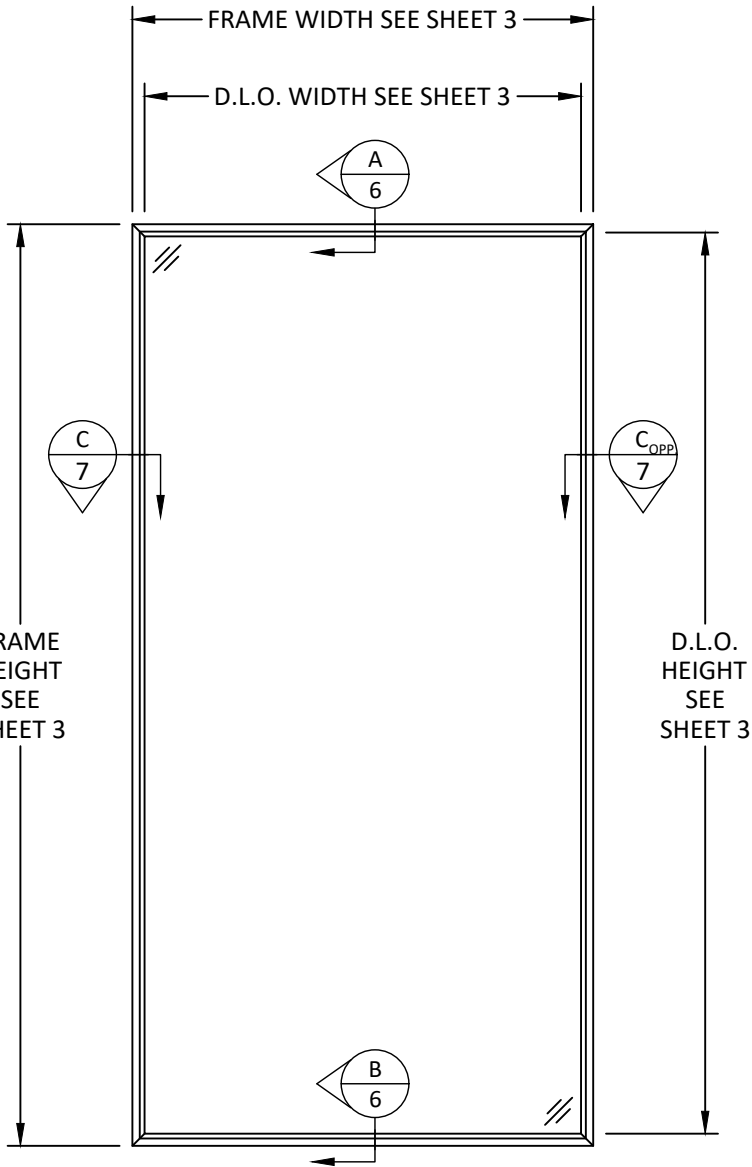


TYPICAL ELEVATION
SINGLE UNIT

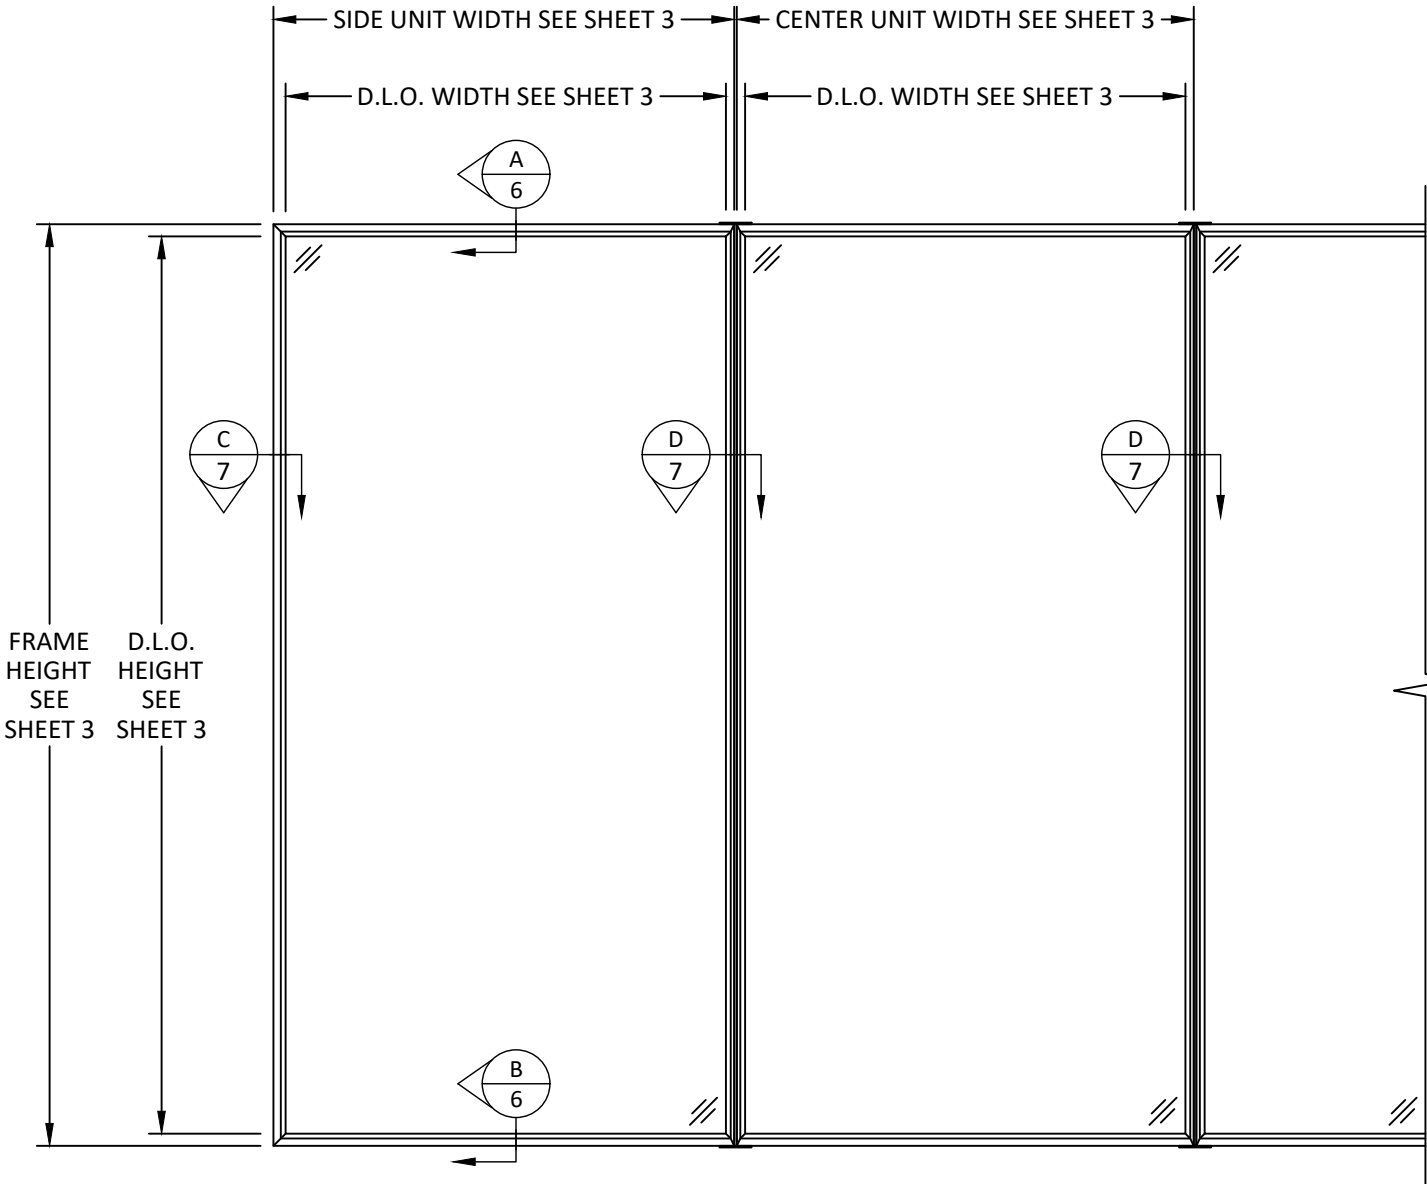

TYPICAL ELEVATION
MULLED UNIT

NOTES:
FRAME WIDTH (W) AND HEIGHT (H) ARE
INTERCHANGEABLE FOR ALL SIZES SHOWN
HEREIN NOT TO EXCEED MAXIMUM TESTED
SQUARE FOOT AREA. ANCHOR SPACING
SHALL NOT EXCEED THOSE SHOWN ABOVE
FOR LONG OR SHORT LEG OF UNIT.

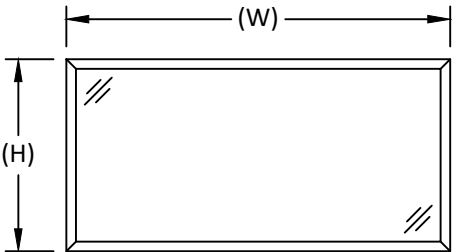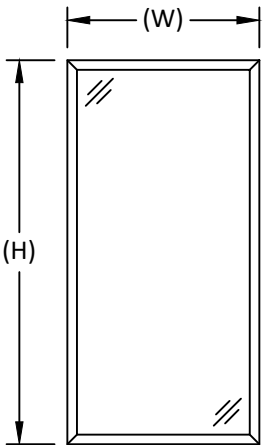

NOTES:
MULLIONS MAY BE USED HORIZONTALLY
FOLLOWING THE SAME LIMITATION OF
DESIGN PRESSURE AND LENGTH IN THE
TABLE OF SHEET 3.

c:\users\mengqium\building drops, inc\building drops landing - common\projects\2026 code change projects\euroline steel windows & doors\cc-26-0522.2 - 2026 code change\dwg\sls6003 - a.dwg 7/28/2026 5:17 PM

DESIGN PRESSURE TABLE - SINGLE UNIT (+/- PSF)													
FRAME HEIGHT (IN.)	FRAME WIDTH (IN.)												
	60	66	72	78	84	90	96	102	108	114	120	126	132
60	65.00	65.00	65.00	65.00	65.00	65.00	65.00	65.00	65.00	65.00	65.00	65.00	65.00
66	65.00	65.00	65.00	65.00	65.00	65.00	65.00	65.00	65.00	65.00	65.00	65.00	65.00
72	65.00	65.00	65.00	65.00	65.00	65.00	65.00	65.00	65.00	65.00	65.00	65.00	65.00
78	65.00	65.00	65.00	59.75	59.75	59.75	59.75	59.75	59.75	59.75	59.75	59.75	59.75
84	65.00	65.00	65.00	59.75	55.29	55.29	55.29	55.29	55.29	55.29	55.29	55.29	55.29
90	65.00	65.00	65.00	59.75	55.29	51.44	51.44	51.44	51.44	51.44	51.44	51.44	51.44
96	65.00	65.00	65.00	59.75	55.29	51.44	48.10	48.10	48.10	48.10	48.10	48.10	48.10
102	65.00	65.00	65.00	59.75	55.29	51.44	48.10	45.16	45.16	45.16	45.16	45.16	45.16
108	65.00	65.00	65.00	59.75	55.29	51.44	48.10	45.16	42.56	42.56	42.56	42.56	42.56
114	65.00	65.00	65.00	59.75	55.29	51.44	48.10	45.16	42.56	40.25	40.25	40.25	40.25
120	65.00	65.00	65.00	59.75	55.29	51.44	48.10	45.16	42.56	40.25	38.17	38.17	38.17
126	65.00	65.00	65.00	59.75	55.29	51.44	48.10	45.16	42.56	40.25	38.17	36.30	36.30
132	65.00	65.00	65.00	59.75	55.29	51.44	48.10	45.16	42.56	40.25	38.17	36.30	34.60
138	65.00	65.00	65.00	59.75	55.29	51.44	48.10	45.16	42.56	40.25	38.17	36.30	34.60
144	65.00	65.00	65.00	59.75	55.29	51.44	48.10	45.16	42.56	40.25	38.17	36.30	34.60
150	65.00	65.00	64.15	59.75	55.29	51.44	48.10	45.16	42.56	40.25	38.17	36.30	34.60
156	65.00	65.00	63.39	59.75	55.29	51.44	48.10	45.16	42.56	40.25	38.17	36.30	34.60
162	65.00	65.00	62.71	59.07	55.29	51.44	48.10	45.16	42.56	40.25	38.17	36.30	34.60
168	65.00	65.00	62.08	58.42	55.29	51.44	48.10	45.16	42.56	40.25	38.17	36.30	34.60
174	65.00	65.00	61.51	57.82	54.73	51.44	48.10	45.16	42.56	40.25	38.17	36.30	34.60
180	65.00	65.00	60.99	57.28	54.16	51.44	48.10	45.16	42.56	40.25	38.17	36.30	34.60
186	65.00	65.00	60.51	56.78	53.64	50.99	48.10	45.16	42.56	40.25	38.17	36.30	-
192	65.00	64.60	60.07	56.32	53.17	50.49	48.10	45.16	42.56	40.25	-	-	-
198	65.00	64.21	59.67	55.89	52.72	50.03	47.73	45.16	42.56	-	-	-	-
204	65.00	63.84	59.29	55.50	52.32	49.61	47.29	-	-	-	-	-	-
210	65.00	63.50	58.93	55.14	51.94	49.22	46.88	-	-	-	-	-	-
216	65.00	63.19	58.61	54.80	51.59	48.85	-	-	-	-	-	-	-

NOTE: FIXED WINDOW WITH DIMENSIONS LESS THAN THE TABLE SHOWN LEFT IS QUALIFIED TO THE DESIGN PRESSURE OF +/- 65 PSF.

SINGLE UNIT:
D.L.O. HEIGHT = FRAME HEIGHT - 3 11/16"
D.L.O. WIDTH = FRAME WIDTH - 3 11/16"

DESIGN PRESSURE TABLE - MULLED UNIT (+/- PSF)													
FRAME HEIGHT (IN.)	TRIBUTARY WIDTH (IN.)												
	60	66	72	78	84	90	96	102	108	114	120	126	132
60	65.00	65.00	65.00	65.00	65.00	65.00	65.00	65.00	65.00	65.00	65.00	65.00	65.00
66	65.00	65.00	65.00	65.00	65.00	65.00	65.00	65.00	65.00	65.00	65.00	65.00	65.00
72	65.00	65.00	65.00	65.00	65.00	65.00	65.00	65.00	65.00	65.00	65.00	65.00	65.00
78	65.00	65.00	65.00	59.75	59.75	59.75	59.75	59.75	59.75	59.75	59.75	59.75	59.75
84	65.00	65.00	65.00	59.75	55.29	55.29	55.29	55.29	55.29	55.29	55.29	55.29	55.29
90	65.00	65.00	65.00	59.75	55.29	51.44	51.44	51.44	51.44	51.44	51.44	51.44	51.44
96	65.00	65.00	65.00	59.75	55.29	51.44	48.10	48.10	48.10	48.10	48.10	48.10	48.10
102	65.00	65.00	65.00	59.75	55.29	51.44	48.10	45.16	45.16	45.16	45.16	45.16	45.16
108	65.00	65.00	65.00	59.75	55.29	51.44	48.10	45.16	42.56	42.56	42.56	42.56	42.56
114	65.00	65.00	65.00	59.75	55.29	51.44	48.10	45.16	42.56	40.25	40.25	40.25	40.25
120	65.00	65.00	65.00	59.75	55.29	51.44	48.10	45.16	42.56	40.25	38.17	38.17	38.17
126	65.00	65.00	65.00	59.75	55.29	51.44	48.10	45.16	42.56	40.25	38.17	36.30	36.30
132	65.00	65.00	65.00	59.75	55.29	51.44	48.10	45.16	42.56	40.25	38.17	36.30	34.60
138	65.00	65.00	65.00	59.75	55.29	51.44	48.10	45.16	42.56	40.25	38.17	36.30	34.60
144	65.00	65.00	65.00	59.75	55.29	51.44	48.10	45.16	42.56	40.25	38.17	36.30	34.60
150	65.00	61.27	57.04	53.54	50.64	48.21	46.18	44.48	42.56	40.25	38.17	36.30	34.60
156	58.80	54.14	50.34	47.19	44.57	42.36	40.51	38.94	37.63	36.53	35.61	34.87	34.28
162	52.27	48.09	44.66	41.82	39.44	37.44	35.75	34.31	33.09	32.06	31.19	30.47	29.88
168	46.68	42.91	39.81	37.24	35.09	33.26	31.71	30.39	29.27	28.31	27.49	26.80	26.23
174	41.87	38.45	35.65	33.32	31.36	29.69	28.28	27.06	26.02	25.13	24.37	23.71	23.16
180	37.70	34.60	32.05	29.93	28.14	26.62	25.33	24.21	23.25	22.42	21.71	21.09	20.57
186	34.07	31.25	28.93	26.99	25.36	23.97	22.78	21.75	20.87	20.10	19.43	18.86	-
192	30.89	28.32	26.20	24.43	22.94	21.66	20.57	19.62	18.80	18.09	-	-	-
198	28.10	25.75	23.81	22.19	20.81	19.64	18.64	17.76	17.01	-	-	-	-
204	25.64	23.48	21.70	20.21	18.95	17.87	16.94	-	-	-	-	-	-
210	23.46	21.47	19.84	18.46	17.30	16.31	15.45	-	-	-	-	-	-
216	21.52	19.69	18.18	16.92	15.84	15.00	-	-	-	-	-	-	-

TRIBUTARY WIDTH = $\frac{\text{FRAME WIDTH 1} + \text{FRAME WIDTH 2}}{2}$

MULLED UNIT:
D.L.O. HEIGHT = FRAME HEIGHT - 3 11/16"
D.L.O. WIDTH = SIDE UNIT WIDTH - 3 1/8", OR
D.L.O. WIDTH = CENTER UNIT WIDTH - 2 9/16"



22600 SAVI RANCH PKWY
YORBA LINDA, CA 92887
PH: (877) 590-2714

TITLE:
SERIES 900 THERMAL STEEL FIXED WINDOW (NON-HVHZ) (NON-IMPACT)

DESIGN PRESSURE TABLES


PREPARED BY:

BUILDING DROPS, INC.
1900 NE MIAMI COURT, SUITE 2-15
MIAMI, FL 33132
PH: (954) 399-8478
FAX: (954) 744-4738
WEB: www.buildingdrops.com




REMARKS	BY	DATE
A. 2026 FBC UPDATE	MS	7/21/2026

THE INSTALLATION DETAILS DESCRIBED HEREIN ARE GENERIC AND MAY NOT REFLECT ACTUAL CONDITIONS FOR A SPECIFIC SITE. IF SITE CONDITIONS CAUSE INSTALLATION TO DEVIATE FROM THE REQUIREMENTS DETAILED HEREIN, A LICENSED ENGINEER OR ARCHITECT SHALL PREPARE SITE SPECIFIC DOCUMENTS FOR USE WITH THIS DOCUMENT.

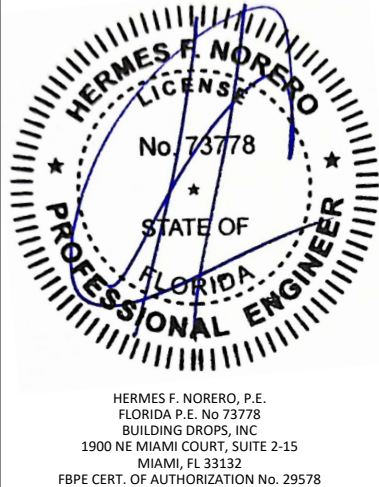

FL #:	FL47336	
DATE:	10.20.2025	
DWG. BY:	MS	CHK. BY: HFN
SCALE:	NTS	
DWG. #:	ELS003	
SHEET:	3	REV. A
OF 8		


c:\users\mengqisun\building drops - common\projects\2026 code change projects\euroline steel windows & doors\cc-26-0522.2 - 2026 code change\dwg\lel6003 - a.dwg 7/28/2026 5:17 PM

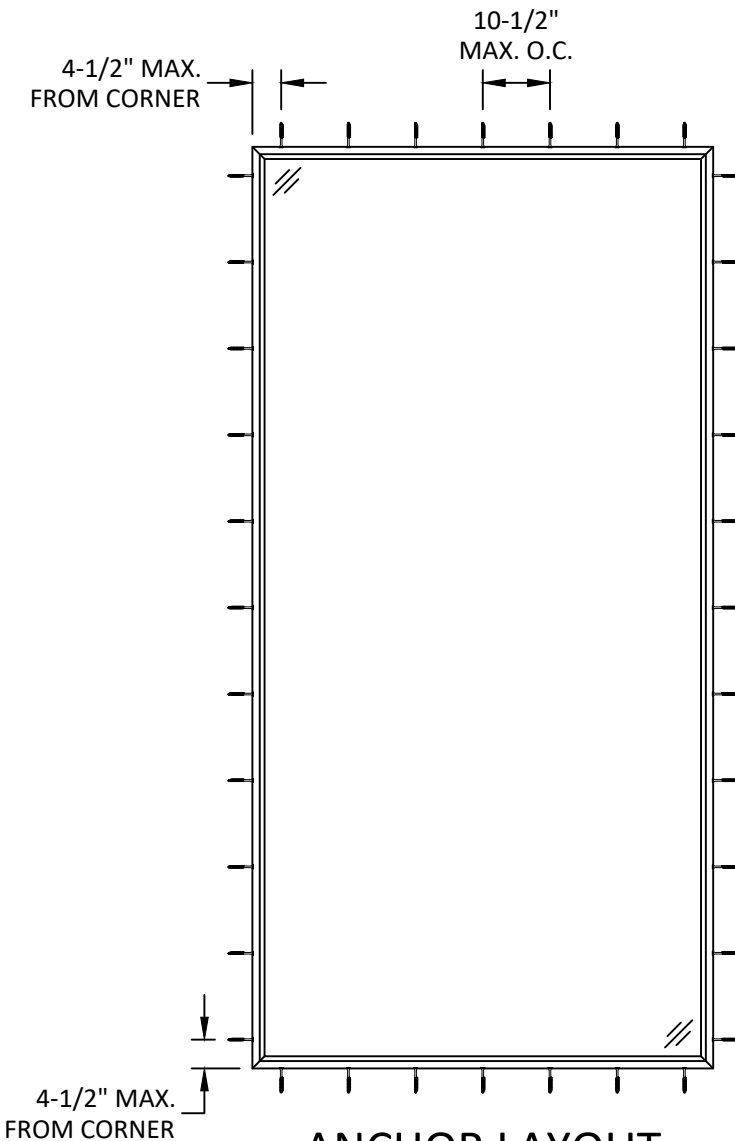

ANCHOR LAYOUT
SINGLE UNIT

WOOD SUBSTRATE:
11-1/4" MAX. O.C.
STEEL/ALUM./CONC./
MASONRY: 13-1/2" MAX. O.C.

WOOD SUBSTRATE:
11-1/4" MAX. O.C.
STEEL/ALUM./CONC./
MASONRY: 13-1/2" MAX. O.C.

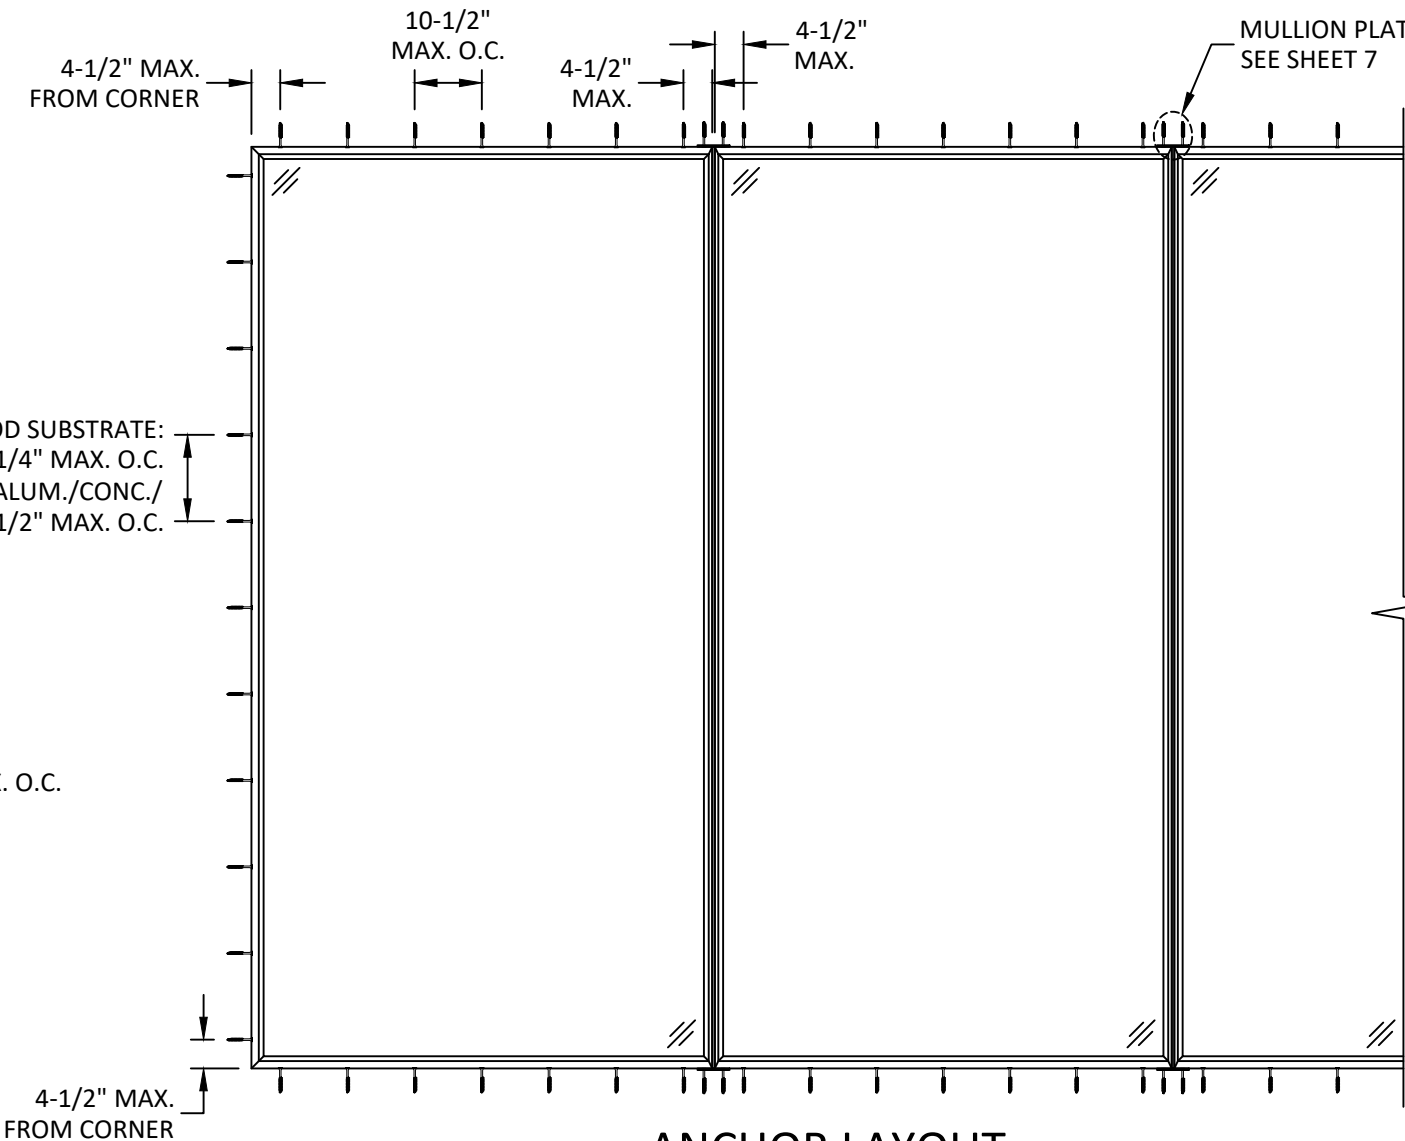

ANCHOR LAYOUT
MULLED UNIT



22600 SAVI RANCH PKWY
YORBA LINDA, CA 92887
PH: (877) 590-2714

TITLE:
SERIES 900 THERMAL STEEL FIXED
WINDOW (NON-HVHZ) (NON-IMPACT)

ANCHOR LAYOUTS


PREPARED BY:
BUILDING DROPS, INC.
1900 NE MIAMI COURT, SUITE 2-15
MIAMI, FL 33132

PH: (954) 399-8478
FAX: (954) 744-4738
WEB: www.buildingdrops.com



REMARKS	BY	DATE
A. 2026 FBC UPDATE	MS	7/21/2026


THE INSTALLATION DETAILS DESCRIBED HEREIN ARE GENERIC AND MAY NOT REFLECT ACTUAL CONDITIONS FOR A SPECIFIC SITE. IF SITE CONDITIONS CAUSE INSTALLATION TO DEVIATE FROM THE REQUIREMENTS DETAILED HEREIN, A LICENSED ENGINEER OR ARCHITECT SHALL PREPARE SITE SPECIFIC DOCUMENTS FOR USE WITH THIS DOCUMENT.

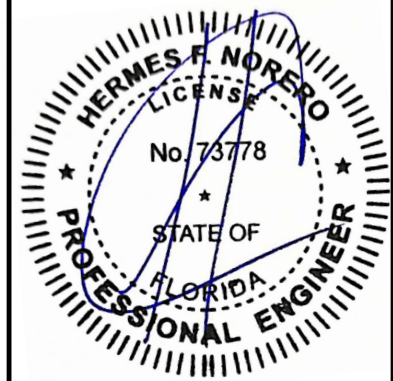

HERMES F. NORERO, P.E.
FLORIDA P.E. No 73778
BUILDING DROPS, INC
1900 NE MIAMI COURT, SUITE 2-15
MIAMI, FL 33132
FBPE CERT. OF AUTHORIZATION No. 29578

FL #:	FL47336	
DATE:	10.20.2025	
DWG. BY:	MS	CHK. BY: HFN
SCALE:	NTS	
DWG. #:	ELS003	
SHEET:	4	
REV.	A	

c:\users\mengqisun\building drops - common\projects\2026 code change projects\euroline steel windows & doors\cc-26-0522.2 - 2026 code change\dwg\6003 - a.dwg 7/28/2026 5:17 PM

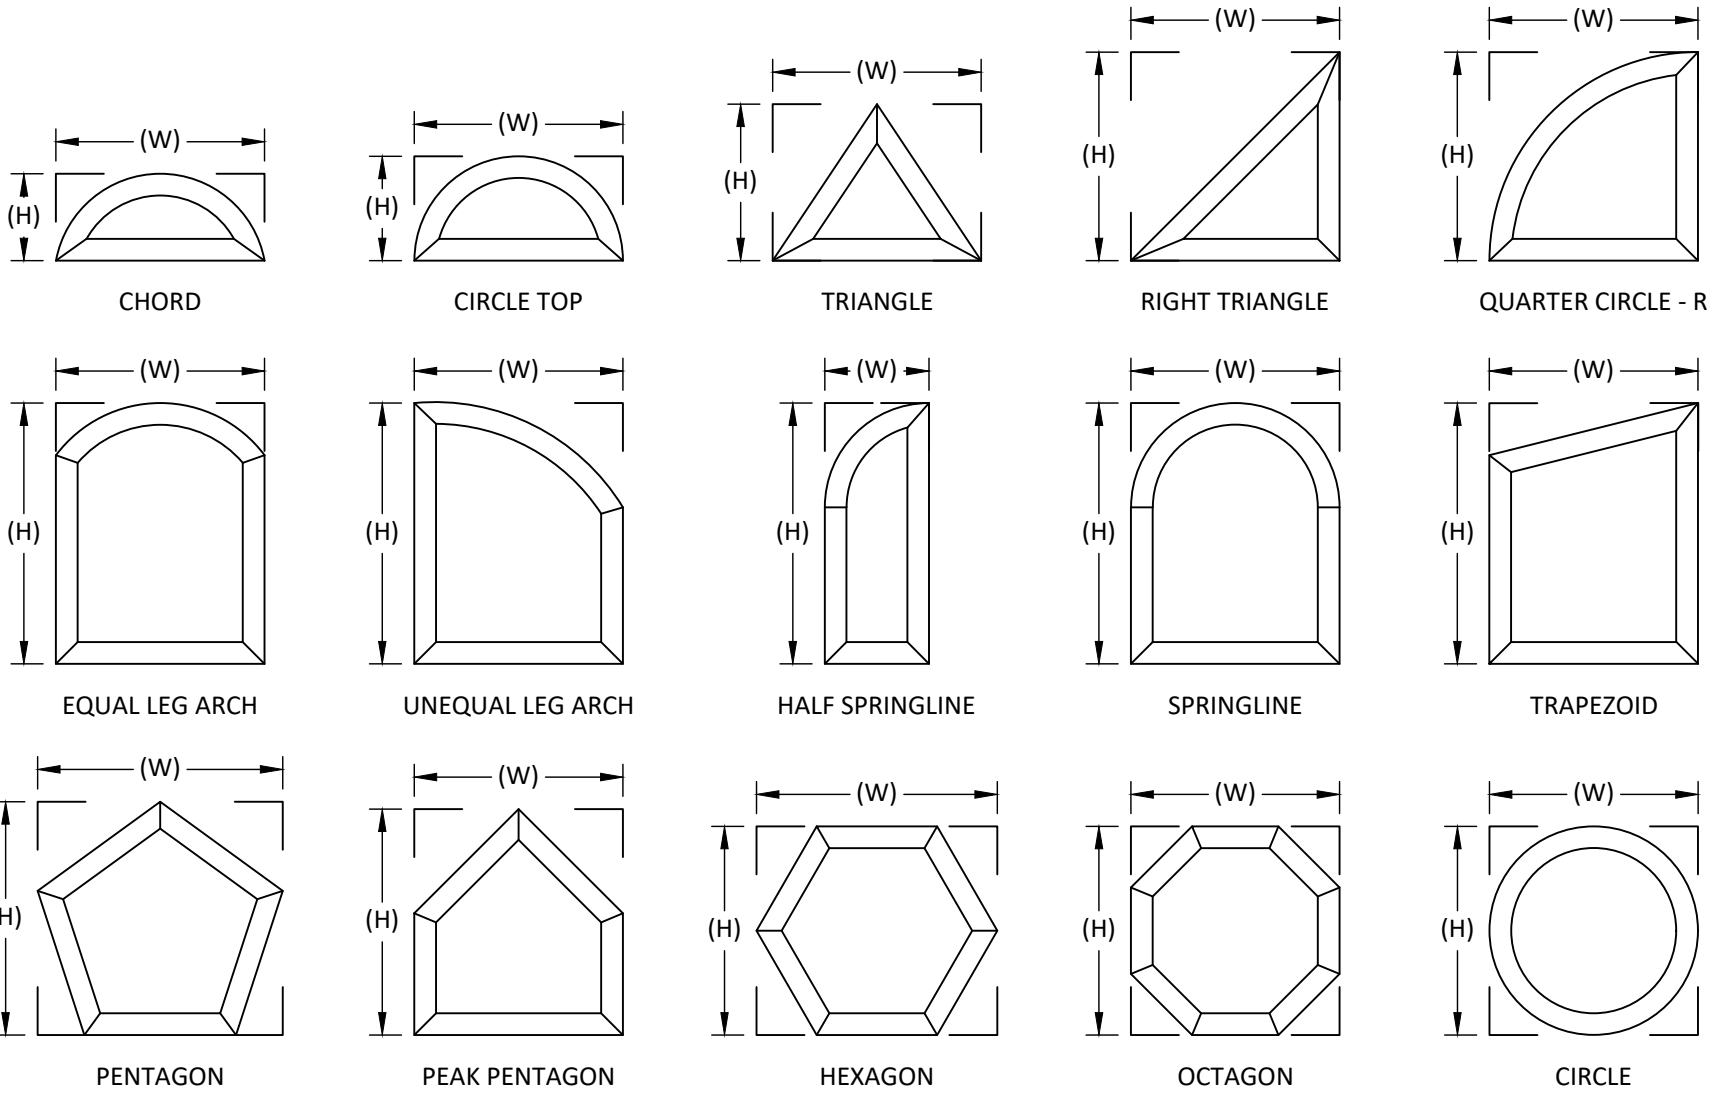

QUALIFIED SHAPES



22600 SAVI RANCH PKWY
YORBA LINDA, CA 92887
PH: (877) 590-2714

TITLE:
SERIES 900 THERMAL STEEL FIXED
WINDOW (NON-HVHZ) (NON-IMPACT)


QUALIFIED SHAPES

PREPARED BY:
BUILDING DROPS, INC.
1900 NE MIAMI COURT, SUITE 2-15
MIAMI, FL 33132
PH: (954) 399-8478
FAX: (954) 744-4738
WEB: www.buildingdrops.com



REMARKS	BY	DATE
A. 2026 FBC UPDATE	MS	7/21/2026


THE INSTALLATION DETAILS DESCRIBED HEREIN ARE GENERIC AND MAY NOT REFLECT ACTUAL CONDITIONS FOR A SPECIFIC SITE. IF SITE CONDITIONS CAUSE INSTALLATION TO DEVIATE FROM THE REQUIREMENTS DETAILED HEREIN, A LICENSED ENGINEER OR ARCHITECT SHALL PREPARE SITE SPECIFIC DOCUMENTS FOR USE WITH THIS DOCUMENT.

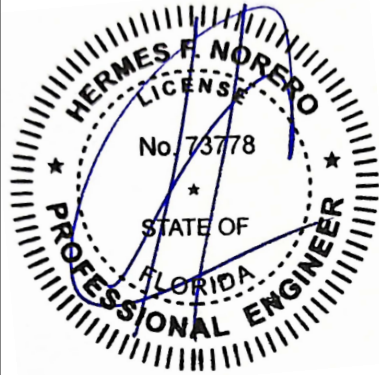


HERMES F. NORERO, P.E.
FLORIDA P.E. No 73778
BUILDING DROPS, INC
1900 NE MIAMI COURT, SUITE 2-15
MIAMI, FL 33132
FBPE CERT. OF AUTHORIZATION No. 29578

FL #:	FL47336
DATE:	10.20.2025
DWG. BY:	MS
CHK. BY:	HFN
SCALE:	NTS
DWG. #:	ELS003
SHEET:	5
REV.	A

c:\users\mengqisun\building drops, inc\building drops landing - common\projects\2026 code change projects\euronline steel windows & door\3\cc-26-0522.2 - 2026 code change\dwg\3\el6003 - a.dwg 7/28/2026 5:17 PM

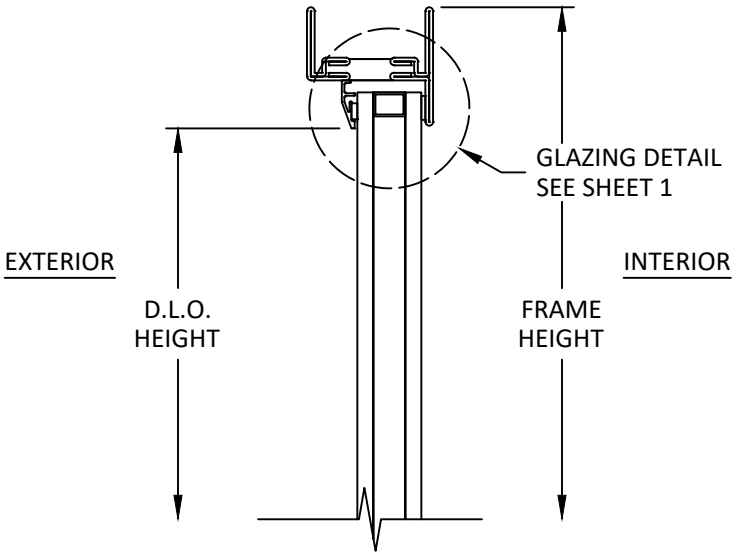

A
6 VERTICAL SECTION
HEAD

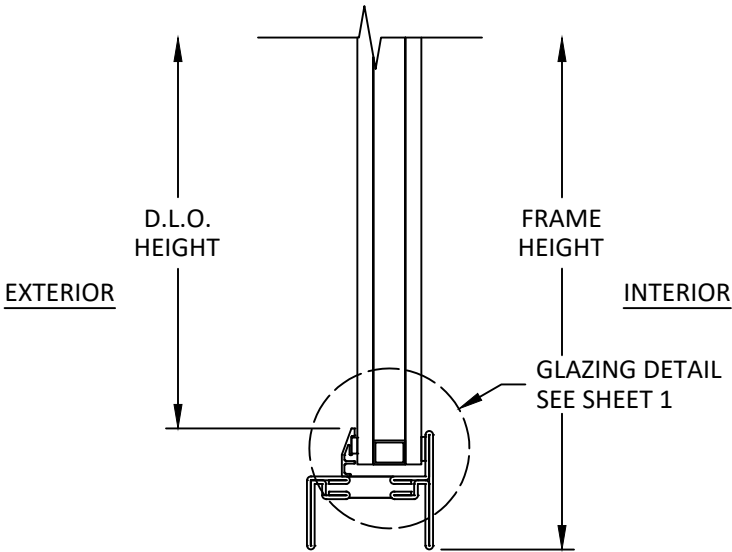

B
6 VERTICAL SECTION
SILL



22600 SAVI RANCH PKWY
YORBA LINDA, CA 92887
PH: (877) 590-2714

TITLE:
SERIES 900 THERMAL STEEL FIXED
WINDOW (NON-HVHZ) (NON-IMPACT)

VERTICAL SECTIONS

PREPARED BY:

BUILDING DROPS, INC.
1900 NE MIAMI COURT, SUITE 2-15
MIAMI, FL 33132
PH: (954) 399-8478
FAX: (954) 744-4738
WEB: www.buildingdrops.com



REMARKS	BY	DATE
A. 2026 FBC UPDATE	MS	7/21/2026



THE INSTALLATION DETAILS DESCRIBED HEREIN ARE GENERIC AND MAY NOT REFLECT ACTUAL CONDITIONS FOR A SPECIFIC SITE. IF SITE CONDITIONS CAUSE INSTALLATION TO DEVIATE FROM THE REQUIREMENTS DETAILED HEREIN, A LICENSED ENGINEER OR ARCHITECT SHALL PREPARE SITE SPECIFIC DOCUMENTS FOR USE WITH THIS DOCUMENT.



HERMES F. NORERO, P.E.
FLORIDA P.E. No 73778
BUILDING DROPS, INC
1900 NE MIAMI COURT, SUITE 2-15
MIAMI, FL 33132
FBPE CERT. OF AUTHORIZATION No. 29578

FL #:	FL47336	
DATE:	10.20.2025	
DWG. BY:	MS	CHK. BY: HFN
SCALE:	NTS	
DWG. #:	ELS003	
SHEET:	6	
REV.	A	

c:\users\mengqisun\building drops, inc\building drops landing - common\projects\2026 code change projects\euroline steel windows & doors\c-26-0522.2 - 2026 code change\dwg\series\6003 - a.dwg 7/28/2026 5:17 PM

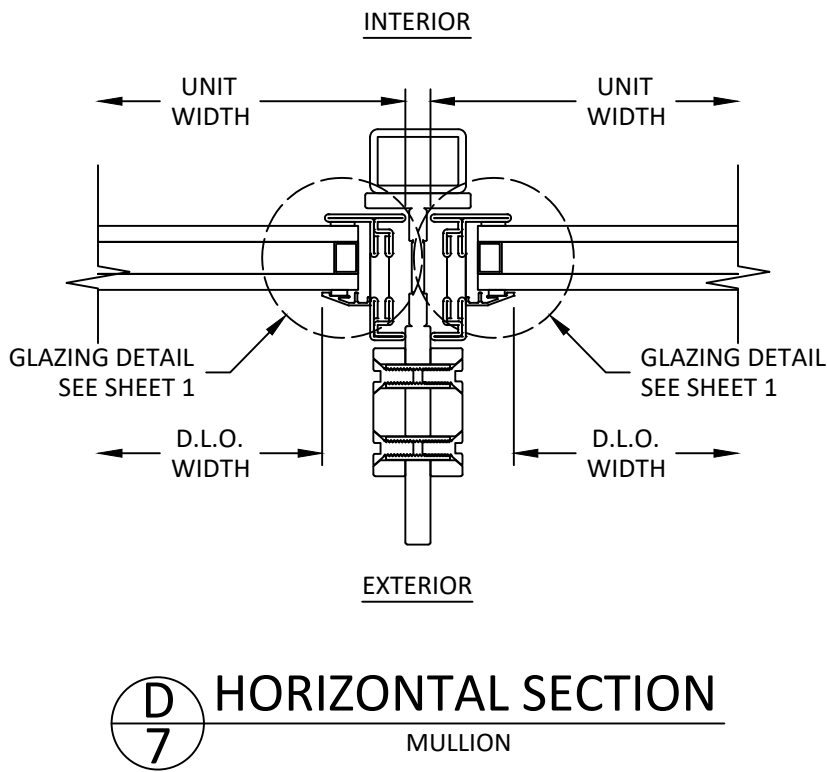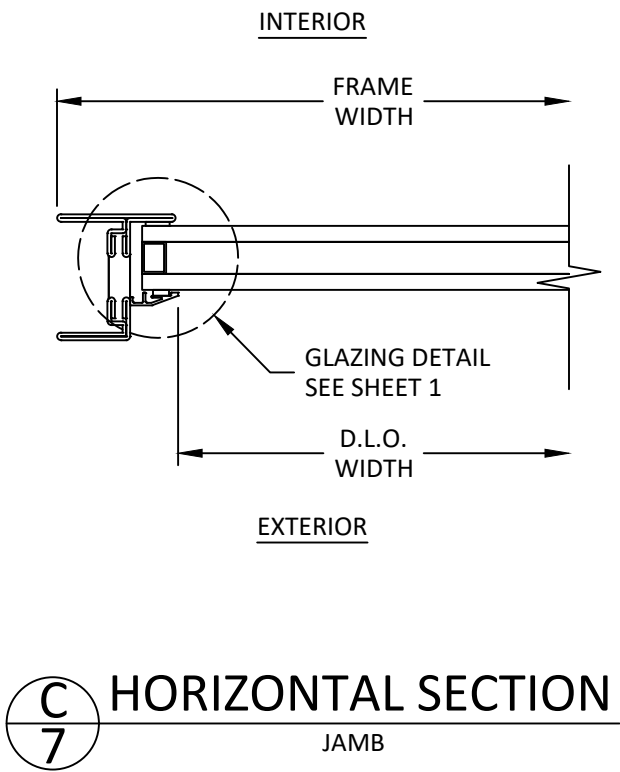

TESTED MULLION SHOWN, SEE
SEPARATE MULLION APPROVAL
FOR ALTERNATE OPTIONS.



22600 SAVI RANCH PKWY
YORBA LINDA, CA 92887
PH: (877) 590-2714

TITLE:
SERIES 900 THERMAL STEEL FIXED
WINDOW (NON-HVHZ) (NON-IMPACT)

HORIZONTAL SECTIONS


PREPARED BY:

BUILDING DROPS, INC.
1900 NE MIAMI COURT, SUITE 2-15
MIAMI, FL 33132
PH: (954) 399-8478
FAX: (954) 744-4738
WEB: www.buildingdrops.com




REMARKS	BY	DATE
A. 2026 FBC UPDATE	MS	7/21/2026

THE INSTALLATION DETAILS DESCRIBED HEREIN ARE GENERIC AND MAY NOT REFLECT ACTUAL CONDITIONS FOR A SPECIFIC SITE. IF SITE CONDITIONS CAUSE INSTALLATION TO DEVIATE FROM THE REQUIREMENTS DETAILED HEREIN, A LICENSED ENGINEER OR ARCHITECT SHALL PREPARE SITE SPECIFIC DOCUMENTS FOR USE WITH THIS DOCUMENT.

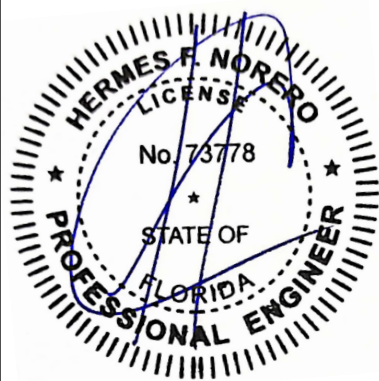


HERMES F. NORERO, P.E.
FLORIDA P.E. No. 73778
BUILDING DROPS, INC
1900 NE MIAMI COURT, SUITE 2-15
MIAMI, FL 33132
FBPE CERT. OF AUTHORIZATION No. 29578


FL #:	FL47336
DATE:	10.20.2025
DWG. BY:	CHK. BY:
MS	HFN
SCALE:	NTS
DWG. #:	ELS003
SHEET:	REV.
7	A

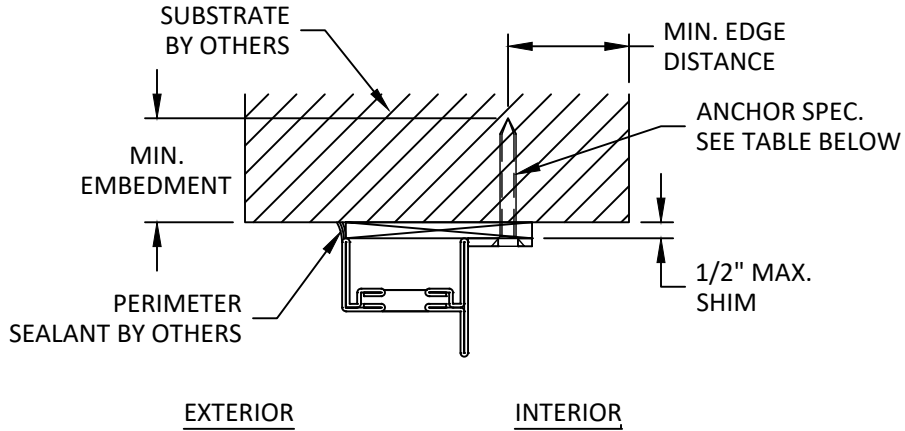

E
8 INSTALLATION DETAILS
HEAD SHOWN
JAMB SIMILAR

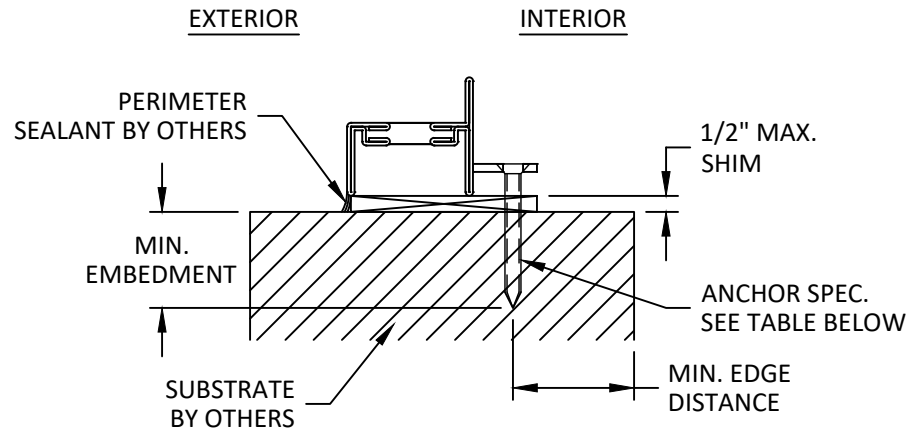

F
8 INSTALLATION DETAILS
SILL SHOWN

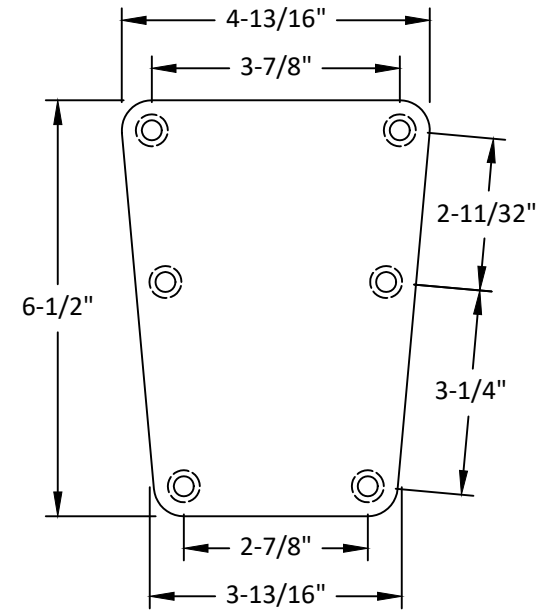

MULLION PLATE DETAIL


INSTALLATION NOTES:

- ONE (1) INSTALLATION ANCHOR IS REQUIRED AT EACH ANCHOR LOCATION.
- THE NUMBER OF INSTALLATION ANCHORS DEPICTED IS THE MINIMUM NUMBER OF ANCHORS TO BE USED FOR PRODUCT INSTALLATION OF THE MAXIMUM SIZE LISTED.
- INSTALL INDIVIDUAL INSTALLATION ANCHORS WITHIN A TOLERANCE OF $\pm 1/4$ INCH THE DEPICTED LOCATION & SPACING IN THE ANCHOR LAYOUT DETAILS (I.E., WITHOUT CONSIDERATION OF TOLERANCES). TOLERANCES ARE NOT CUMULATIVE FROM ONE INSTALLATION ANCHOR TO THE NEXT.
- SHIM AS REQUIRED AT EACH INSTALLATION ANCHOR WITH LOAD BEARING SHIM(S). MAXIMUM ALLOWABLE SHIM STACK TO BE 1/2 INCH. SHIM WHERE SPACE OF 1/16 INCH OR GREATER OCCURS. SHIM(S) SHALL BE CONSTRUCTED OF HIGH DENSITY PLASTIC OR BETTER.
- FOR MASONRY OR CONCRETE OPENINGS, A 1X WOOD BUCK MAY BE USED (OPTIONAL) AS LONG AS THE MINIMUM EMBEDMENT AND EDGE DISTANCE REQUIREMENTS ARE STILL MET WITHIN THE CORRESPONDING HOST SUBSTRATE. SEE GENERAL NOTE #3 ON SHEET 1 FOR MORE INFORMATION.
- MINIMUM EMBEDMENT AND EDGE DISTANCE EXCLUDE WALL FINISHES, INCLUDING BUT NOT LIMITED TO STUCCO, FOAM, BRICK VENEER, AND SIDING.
- INSTALLATION ANCHORS AND ASSOCIATED HARDWARE MUST BE MADE OF CORROSION RESISTANT MATERIAL OR HAVE A CORROSION RESISTANT COATING.
 - FASTENERS USED WITHIN 3,000 FEET OF A SALTWATER COASTLINE AND INSTALLED IN ENCLOSED SPACES SHALL BE GALVANIZED IN ACCORDANCE WITH SECTION 1711.1.1 (E.G., ASTM A153 CLASS D, ASTM A641 CLASS 3S, OR EQUIVALENT CORROSION RESISTANCE).
 - CONNECTORS AND METAL PLATES USED WITHIN 3,000 FEET OF A SALTWATER COASTLINE SHALL BE STANDARD GALVANIZED IN ACCORDANCE WITH SECTION 1711.1.2 (E.G., ASTM A653 G90, ASTM A123, OR PROTECTIVE COATING PER TPI 1).
- FOR HOLLOW BLOCK AND GROUT FILLED BLOCK, DO NOT INSTALL INSTALLATION ANCHORS INTO MORTAR JOINTS. EDGE DISTANCE IS MEASURED FROM FREE EDGE OF BLOCK OR EDGE OF MORTAR JOINT INTO FACE SHELL OF BLOCK.
- INSTALLATION ANCHORS SHALL BE INSTALLED IN ACCORDANCE WITH ANCHOR MANUFACTURER'S INSTALLATION INSTRUCTIONS AND ANCHORS SHALL NOT BE USED IN SUBSTRATES WITH STRENGTHS LESS THAN THE MINIMUM STRENGTH SPECIFIED BY THE ANCHOR MANUFACTURER.

ANCHOR SCHEDULE				
LOCATION	SUBSTRATE	ANCHOR TYPE	MIN. EMBEDMENT	MIN. EDGE DISTANCE
THROUGH TAB	WOOD: MIN. S.G. = 0.55	#14 WOOD SCREW	1-1/2"	3/4"
	STEEL: MIN. 18 GA. MIN. Fy = 33 ksi	1/4" GRADE 5 SELF-DRILLING/ SELF-TAPPING SCREW	3 THREADS MIN PENETRATION BEYOND METAL	1/2"
	ALUMINUM: MIN. 1/8" THICK MIN. 6063-T5			
	CONCRETE: MIN. f'c = 3000 psi	1/4" ITW TAPCON	1-1/2"	1-5/8"
	MASONRY: HOLLOW OR GROUT- FILLED BLOCK per ASTM C90, MIN. 2000 PSI		1"	3-3/8"
THROUGH MULLION PLATE	WOOD: MIN. S.G. = 0.55	#14 WOOD SCREW	1-1/2"	3/4"
	STEEL: MIN. 18 GA. MIN. Fy = 33 ksi	1/4" GRADE 5 SELF-DRILLING/ SELF-TAPPING SCREW	3 THREADS MIN PENETRATION BEYOND METAL	1/2"
	ALUMINUM: MIN. 1/8" THICK MIN. 6063-T5			
	CONCRETE: MIN. f'c = 3000 psi	1/4" ITW TAPCON	1-3/4"	2-3/8"

REMARKS	BY	DATE
A. 2026 FBC UPDATE	MS	7/21/2026

THE INSTALLATION DETAILS DESCRIBED HEREIN ARE GENERIC AND MAY NOT REFLECT ACTUAL CONDITIONS FOR A SPECIFIC SITE. IF SITE CONDITIONS CAUSE INSTALLATION TO DEVIATE FROM THE REQUIREMENTS DETAILED HEREIN, A LICENSED ENGINEER OR ARCHITECT SHALL PREPARE SITE SPECIFIC DOCUMENTS FOR USE WITH THIS DOCUMENT.

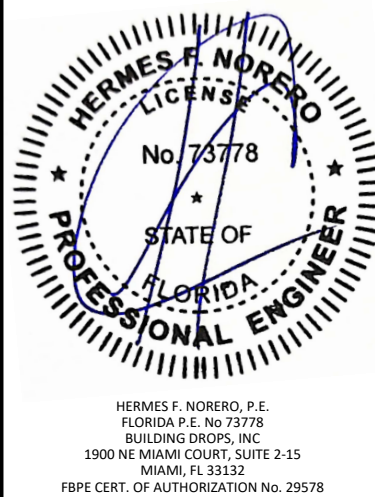

FL #: **FL47336**

DATE: **10.20.2025**

DWG. BY: **MS** CHK. BY: **HFN**

SCALE: **NTS**

DWG. #: **ELS003**

SHEET: **8** REV. **A**

OF 8