






SCALE: NOT TO SCALE		DATE	ENGINEER'S NAME: BALA SOCKALINGAM Ph.D., P.E.	
DRAWN BY:	BSS	02-24-25	ENGINEER'S STATE REGISTRATION NUMBER: FL 62240	
CHECKED BY:	DMB			
DESIGN APP'D. BY:				
ISSUED DATE:				
NUCOR BUILDING SYSTEMS			200 WHETSTONE RD. SWANSEA, SC 29160 PHONE: (803) 568-2100 FAX: (803) 568-2121	
DRAWING #:		D2888-3	Pg. 1 of 2	REVISION NUMBER 0

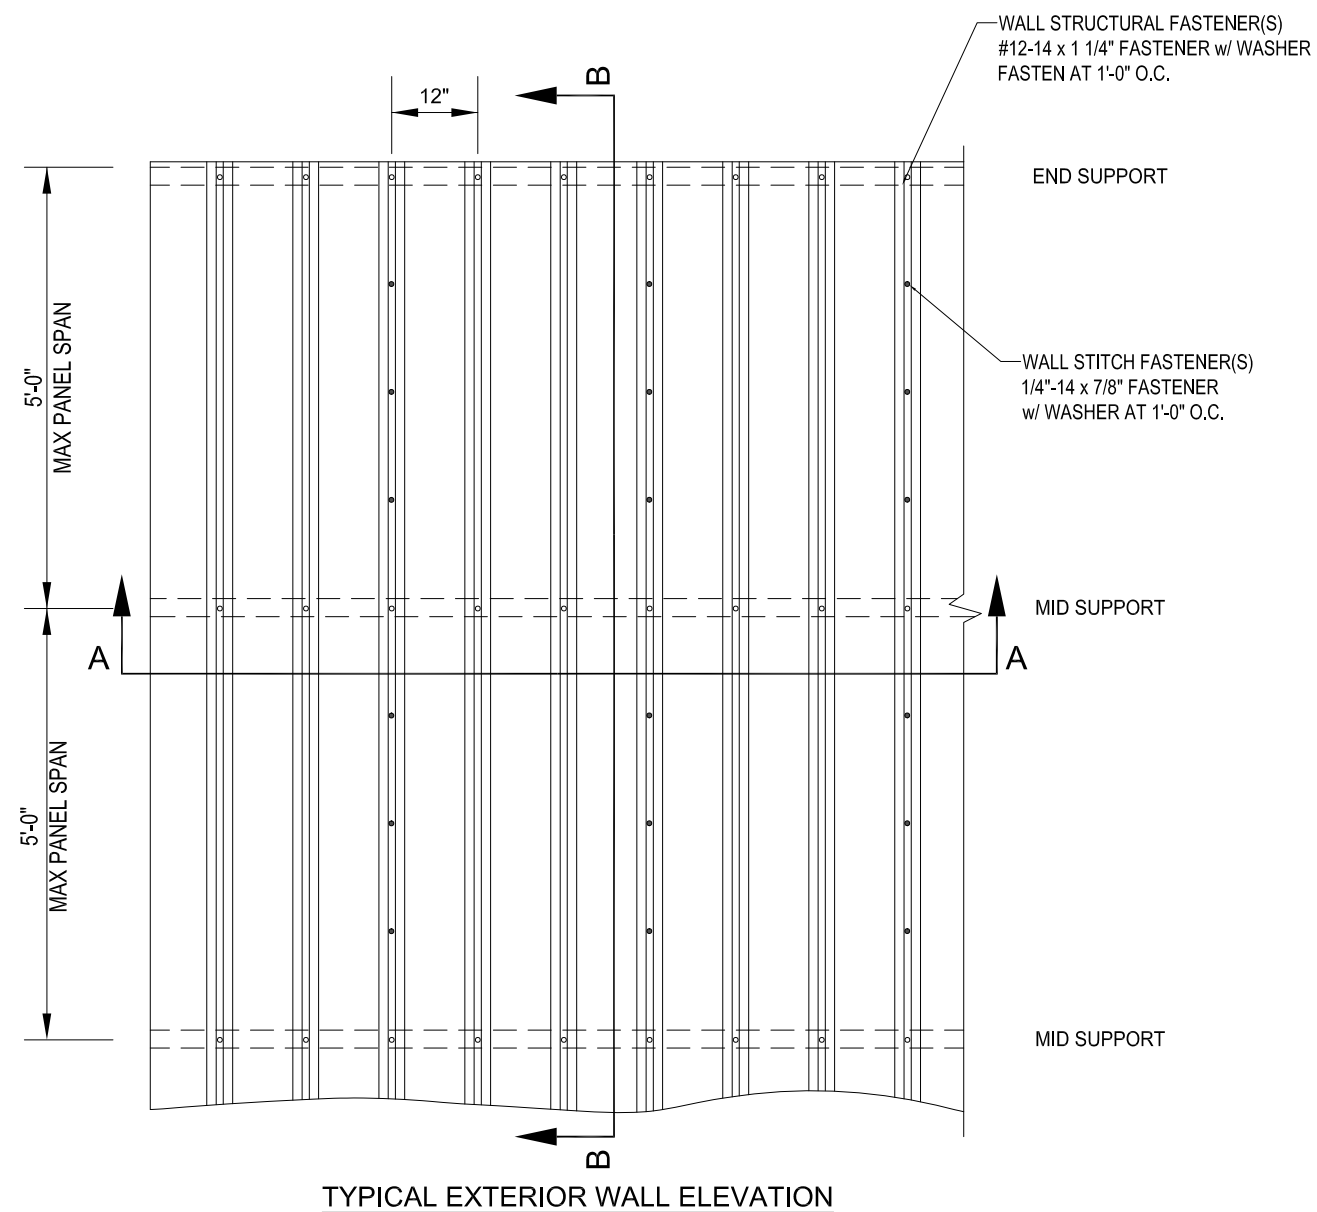

TYPICAL PANEL CROSS-SECTION
24 GA. ALUMINUM/ZINC COATED STEEL WITH PAINTED FINISH

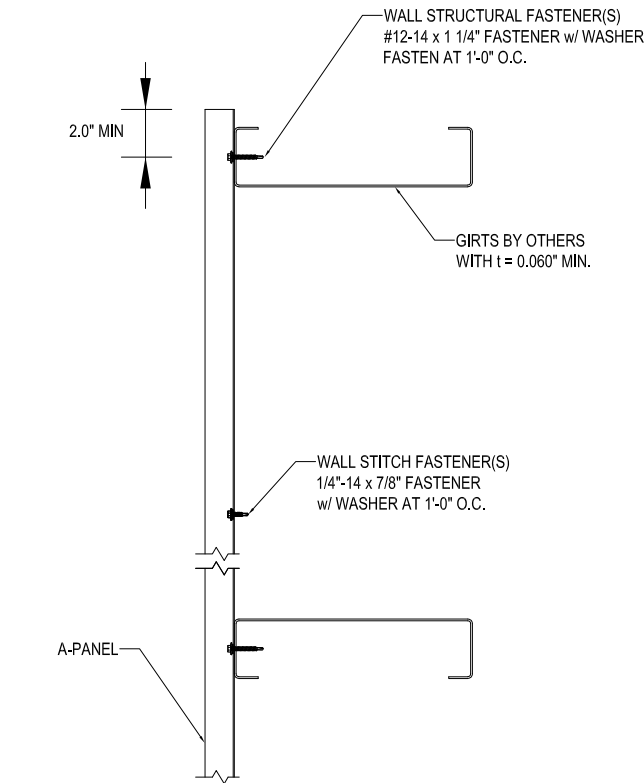

SECTION B-B
TYPICAL EXTERIOR WALL ELEVATION

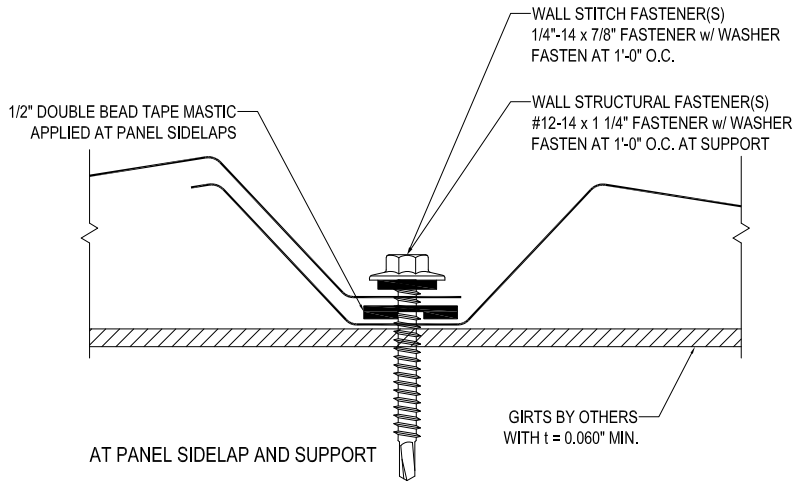

SECTION C-C
PANEL SIDELAP

NO.	REVISION	MADE	CK'D.	DATE

A-PANEL WALL

ENGINEER'S NAME: BALA SOCKALINGAM Ph.D., P.E.		ENGINEER'S STATE REGISTRATION NUMBER: FL 62240	
SCALE: NOT TO SCALE	DATE 02-24-25	200 WHETSTONE RD. SWANSEA, SC 29160 PHONE: (803) 568-2100 FAX: (803) 568-2121	
DRAWN BY: BSS	CHECKED BY: DMB	NUCOR BUILDING SYSTEMS	
DESIGN APP'D. BY:	ISSUED DATE:	DRAWING #: D2888-3	
Pg. 2 of 2		REVISION NUMBER 0	