

BRANCH TECHNOLOGY

BRANCHCLAD FACADE PANEL

DIRECT ATTACHMENT (HVHZ)

GENERAL NOTES:

- THE PRODUCT SHOWN HEREIN IS DESIGNED AND MANUFACTURED TO COMPLY WITH THE CURRENT FLORIDA BUILDING CODE (FBC), **INCLUDING** HVHZ AND HAS BEEN EVALUATED ACCORDING TO THE FOLLOWING:
 - TAS 202-94
 - TAS 203-94
- ADEQUACY OF THE EXISTING STRUCTURAL CONCRETE/MASONRY AND 2X FRAMING AS A MAIN WIND FORCE RESISTING SYSTEM CAPABLE OF WITHSTANDING AND TRANSFERRING APPLIED PRODUCT LOADS TO THE FOUNDATION IS THE RESPONSIBILITY OF THE ENGINEER OR ARCHITECT OF RECORD FOR THE PROJECT OF INSTALLATION.
- 1X AND 2X MEMBERS (WHEN USED) SHALL BE DESIGNED AND ANCHORED TO PROPERLY TRANSFER ALL LOADS TO THE STRUCTURE. BUCK DESIGN AND INSTALLATION IS THE RESPONSIBILITY OF THE ENGINEER OR ARCHITECT OF RECORD FOR THE PROJECT OF INSTALLATION.
- THE INSTALLATION DETAILS DESCRIBED HEREIN ARE GENERIC AND MAY NOT REFLECT ACTUAL CONDITIONS FOR A SPECIFIC SITE. IF SITE CONDITIONS CAUSE INSTALLATION TO DEVIATE FROM THE REQUIREMENTS DETAILED HEREIN, A LICENSED ENGINEER OR ARCHITECT SHALL PREPARE SITE SPECIFIC DOCUMENTS FOR USE WITH THIS DOCUMENT.
- PLASTIC SIDING MEETS THE REQUIREMENTS OF THE CURRENT FBC. APPLICATION OF SIDING SHALL MEET REQUIREMENTS OF THE CURRENT FBC.
- INSTALLATION OF SIDING ACCESSORIES SUCH AS TRIM COMPONENTS SHALL BE DONE IN ACCORDANCE WITH THE FLORIDA BUILDING CODE AND THE MANUFACTURER'S INSTRUCTIONS.
- QUALIFIED FINISHES:
 - SYNTHETIC STUCCO FINISH

INSTALLATION NOTES:

- ONE (1) INSTALLATION ANCHOR IS REQUIRED AT EACH ANCHOR LOCATION SHOWN.
- THE NUMBER OF INSTALLATION ANCHORS DEPICTED IS THE MINIMUM NUMBER OF ANCHORS TO BE USED FOR PRODUCT INSTALLATION.
- INSTALL INDIVIDUAL INSTALLATION ANCHORS WITHIN A TOLERANCE OF ±1/2 INCH OF THE DEPICTED LOCATION IN THE ANCHOR LAYOUT DETAIL (I.E., WITHOUT CONSIDERATION OF TOLERANCES). TOLERANCES ARE NOT CUMULATIVE FROM ONE INSTALLATION ANCHOR TO THE NEXT.
- MINIMUM EMBEDMENT AND EDGE DISTANCE EXCLUDE WALL FINISHES, INCLUDING BUT NOT LIMITED TO STUCCO, FOAM, BRICK VENEER, SHEATHING AND SIDING.
- INSTALLATION ANCHORS AND ASSOCIATED HARDWARE MUST BE MADE OF CORROSION RESISTANT MATERIAL OR HAVE A CORROSION RESISTANT COATING.
- FOR HOLLOW BLOCK AND GROUT FILLED BLOCK, DO NOT INSTALL INSTALLATION ANCHORS INTO MORTAR JOINTS. EDGE DISTANCE IS MEASURED FROM FREE EDGE OF BLOCK OR EDGE OF MORTAR JOINT INTO FACE SHELL OF BLOCK.
- INSTALLATION ANCHORS SHALL BE INSTALLED IN ACCORDANCE WITH ANCHOR MANUFACTURER'S INSTALLATION INSTRUCTIONS, AND ANCHORS SHALL NOT BE USED IN SUBSTRATES WITH STRENGTHS LESS THAN THE MINIMUM STRENGTH SPECIFIED BY THE ANCHOR MANUFACTURER.
- PRODUCT SHALL BE INSTALLED IN FRONT OF CONSTRUCTION THAT COMPLIES WITH SECTION 1626.4 OF THE FLORIDA BUILDING CODE.
- INSTALLATION ANCHOR CAPACITIES FOR PRODUCTS HEREIN ARE BASED ON SUBSTRATE MATERIALS WITH THE FOLLOWING PROPERTIES:
 - WOOD - MINIMUM SPECIFIC GRAVITY OF 0.55.
 - STEEL - MINIMUM YIELD STRENGTH OF 36 KSI. MINIMUM 18 GA. WALL THICKNESS.
 - ALUMINUM - MINIMUM 1/8 INCH THICK 6063-T5 ALUMINUM.
 - CONCRETE - MINIMUM COMPRESSIVE STRENGTH OF 3000 PSI.
 - MASONRY - CMU UNIT STRENGTH CONFORMS TO ASTM C-90, WITH MIN. COMPRESSIVE STRENGTH OF 2000 PSI AND GROUT CONFORMS TO ASTM C 476, MIN. GROUT COMPRESSIVE STRENGTH OF 2000 PSI.

TABLE OF CONTENTS	
SHEET	SHEET DESCRIPTION
1	GENERAL NOTES, INSTALLATION NOTES AND DESIGN PRESSURE TABLE
2	ELEVATION AND ANCHOR LAYOUT
3	VERTICAL SECTION AND ANCHOR DETAILS
4	VERTICAL SECTION AND ANCHOR DETAILS
5	HORIZONTAL SECTION AND ANCHOR DETAILS
6	HORIZONTAL SECTION AND ANCHOR DETAILS
7	BILL OF MATERIALS AND COMPONENTS

DESIGN PRESSURE TABLE - BRANCHCLAD FACADE PANEL RAINSCREEN				
BACKER BOARD	MAX. PANEL WIDTH (IN)	MAX. PANEL HEIGHT (IN)	ALLOWABLE DESIGN PRESSURE (PSF)	
COOSA NAUTICAL 15 BOARD	60	120	+120	-120
STO VENTEC CARRIER BOARD	48	96	+120	-120



1530 RIVERSIDE DRIVE SUITE B
CHATTANOOGA, TENNESSE 37406
PH: (865) 272-2944

TITLE:
BRANCHCLAD FACADE PANEL
DIRECT ATTACHMENT (HVHZ)

GENERAL NOTES, INSTALLATION NOTES &
DESIGN PRESSURE TABLE


PREPARED BY:

BUILDING DROPS, INC.
1900 NE MIAMI CT, SUITE 2-15
MIAMI, FL 33132
PH: (954)399-8478
FAX: (954)744-4738
WEB: www.buildingdrops.com

REMARKS	BY	DATE

THE INSTALLATION DETAILS DESCRIBED HEREIN ARE GENERIC AND MAY NOT REFLECT ACTUAL CONDITIONS FOR A SPECIFIC SITE. IF SITE CONDITIONS CAUSE INSTALLATION TO DEVIATE FROM THE REQUIREMENTS DETAILED HEREIN, A LICENSED ENGINEER OR ARCHITECT SHALL PREPARE SITE SPECIFIC DOCUMENTS FOR USE WITH THIS DOCUMENT.

Digitally signed by Hermes F. Norero, P.E.
Reason: I am approving this document
Date: 2025.06.23 15:52:23 -04'00'

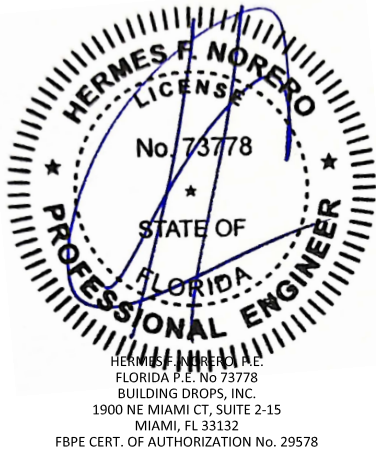

FL #:
FL47592

DATE:
06.09.25


DWG. BY:
DI

CHK. BY:
HFN


SCALE:
NTS

DWG. #:
BRT002


SHEET:
1

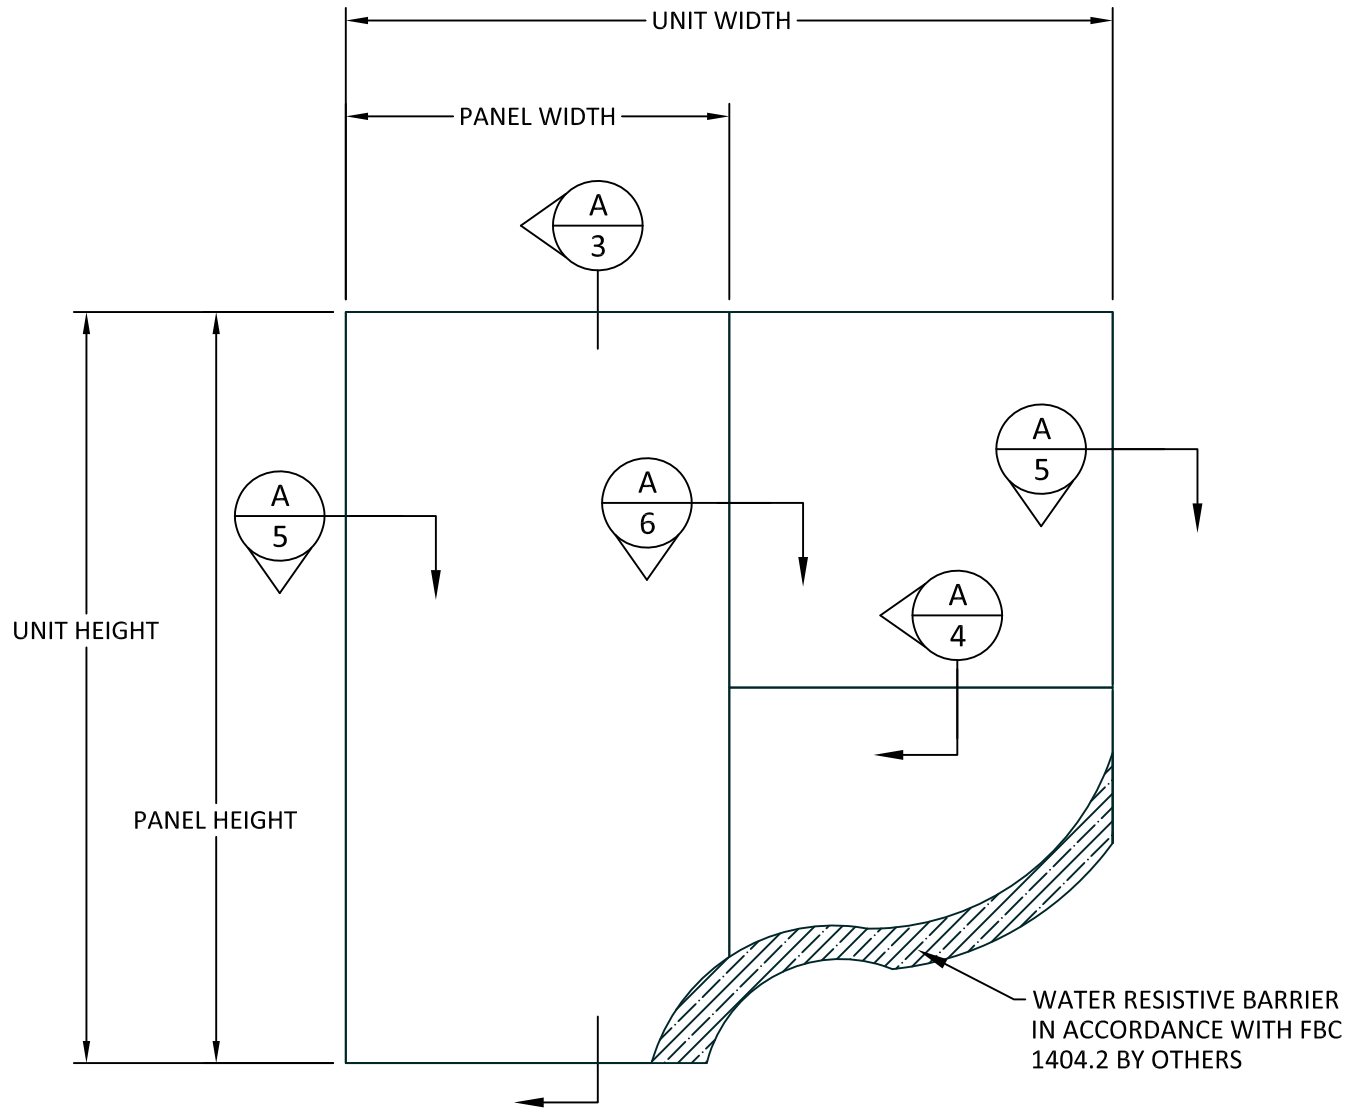

ELEVATION

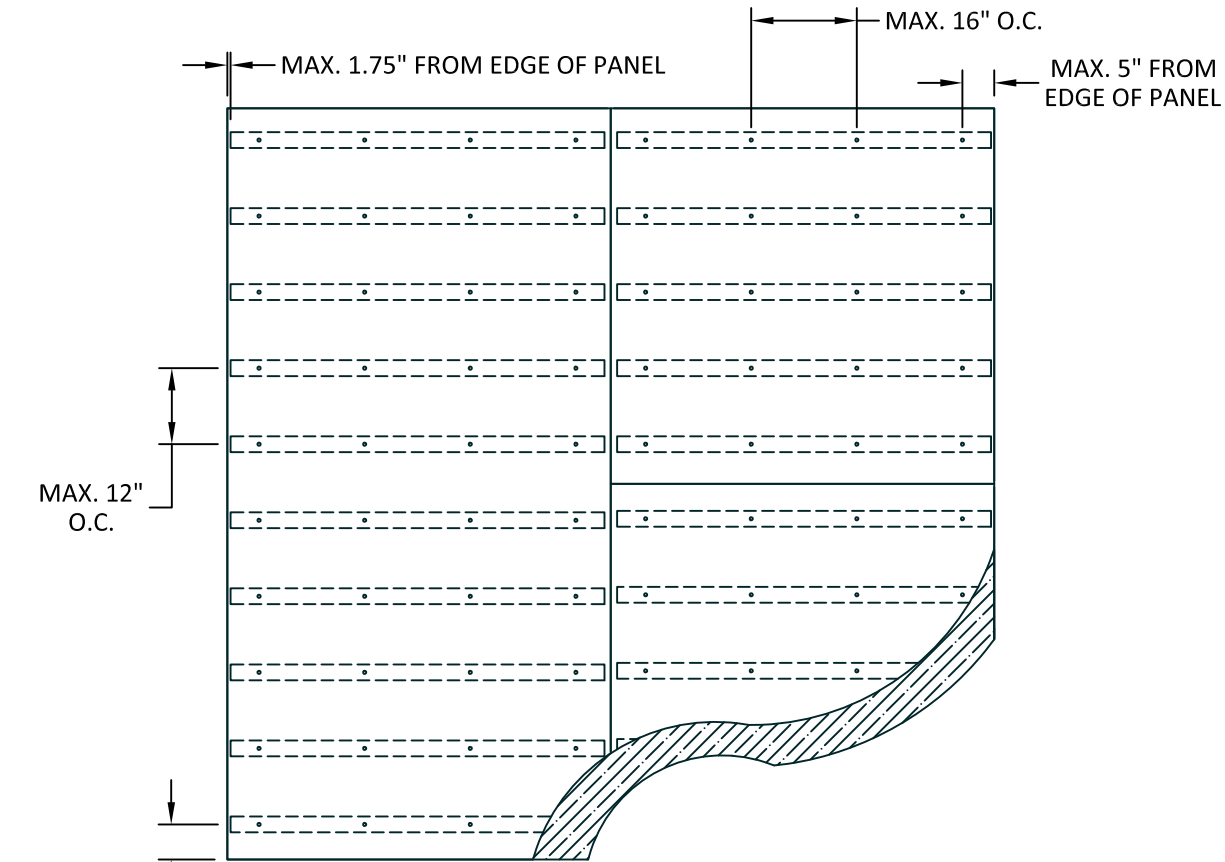

INTERNAL C-CHANNEL LAYOUT - 120 PSF

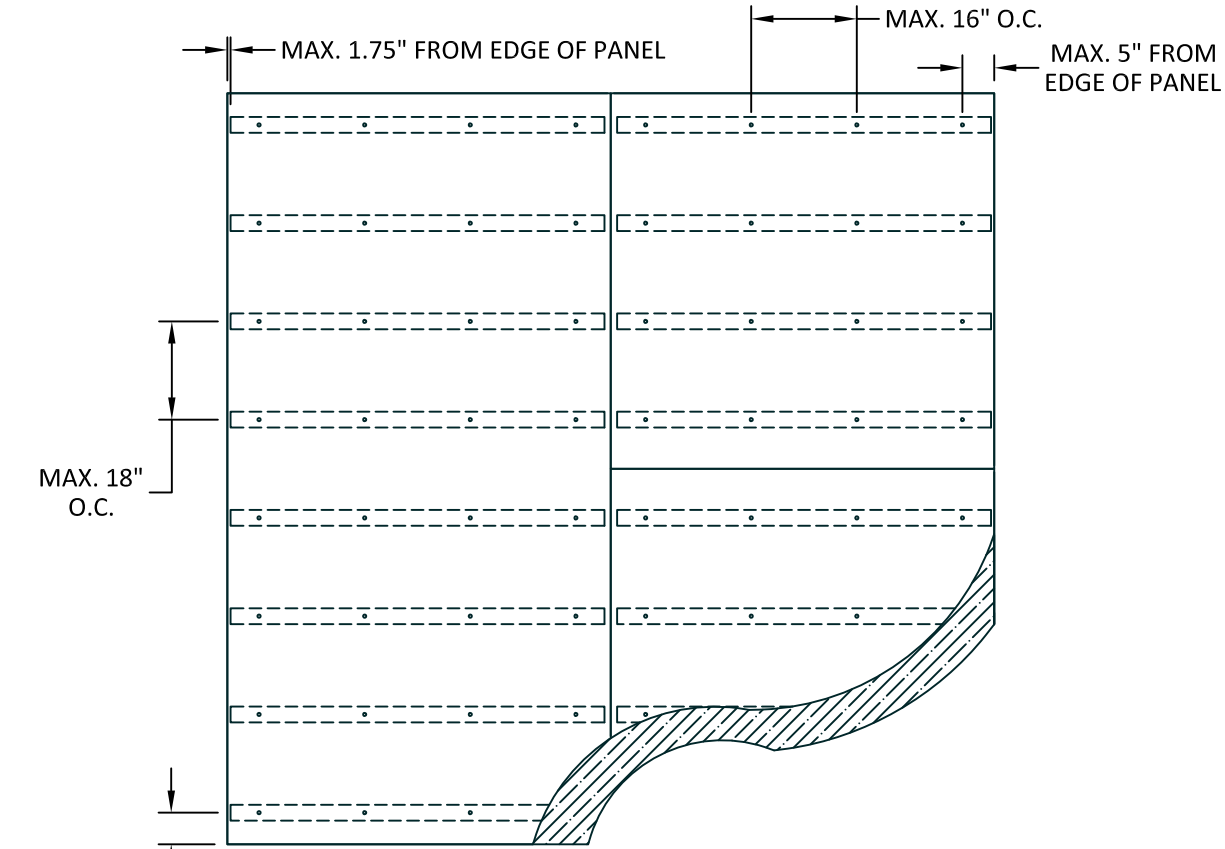

INTERNAL C-CHANNEL LAYOUT - 70 PSF



1530 RIVERSIDE DRIVE SUITE B
CHATTANOOGA, TENNESSE 37406
PH: (865) 272-2944


TITLE:
BRANCHCLAD FACADE PANEL
DIRECT ATTACHMENT (HVHZ)
ELEVATION AND ANCHOR LAYOUT

PREPARED BY:
BUILDING DROPS, INC.
1900 NE MIAMI CT, SUITE 2-15
MIAMI, FL 33132
PH: (954)399-8478
FAX: (954)744-4738
WEB: www.buildingdrops.com



REMARKS	BY	DATE


THE INSTALLATION DETAILS DESCRIBED HEREIN ARE GENERIC
AND MAY NOT REFLECT ACTUAL CONDITIONS FOR A SPECIFIC
SITE. IF SITE CONDITIONS CAUSE INSTALLATION TO DEVIATE
FROM THE REQUIREMENTS DETAILED HEREIN, A LICENSED
ENGINEER OR ARCHITECT SHALL PREPARE SITE SPECIFIC
DOCUMENTS FOR USE WITH THIS DOCUMENT.

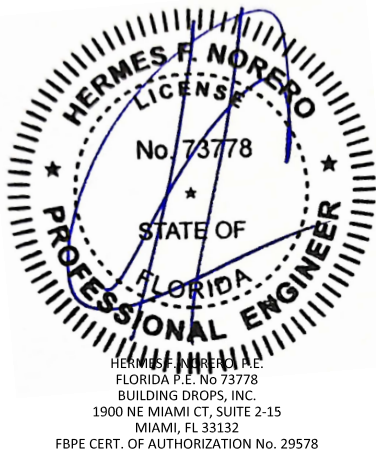

FL #:	FL47592
DATE:	06.09.25
DWG. BY:	DI
CHK. BY:	HFN
SCALE:	NTS
DWG. #:	BRT002
SHEET:	2

6/23/2025 11:35 AM

c:\users\d\aniwata\building_drops\inc\building_drops\projects\branch technology\fbc-25-0308.1 - fbc-submittal - branchclad facade panels\dwgs\brt002.dwg

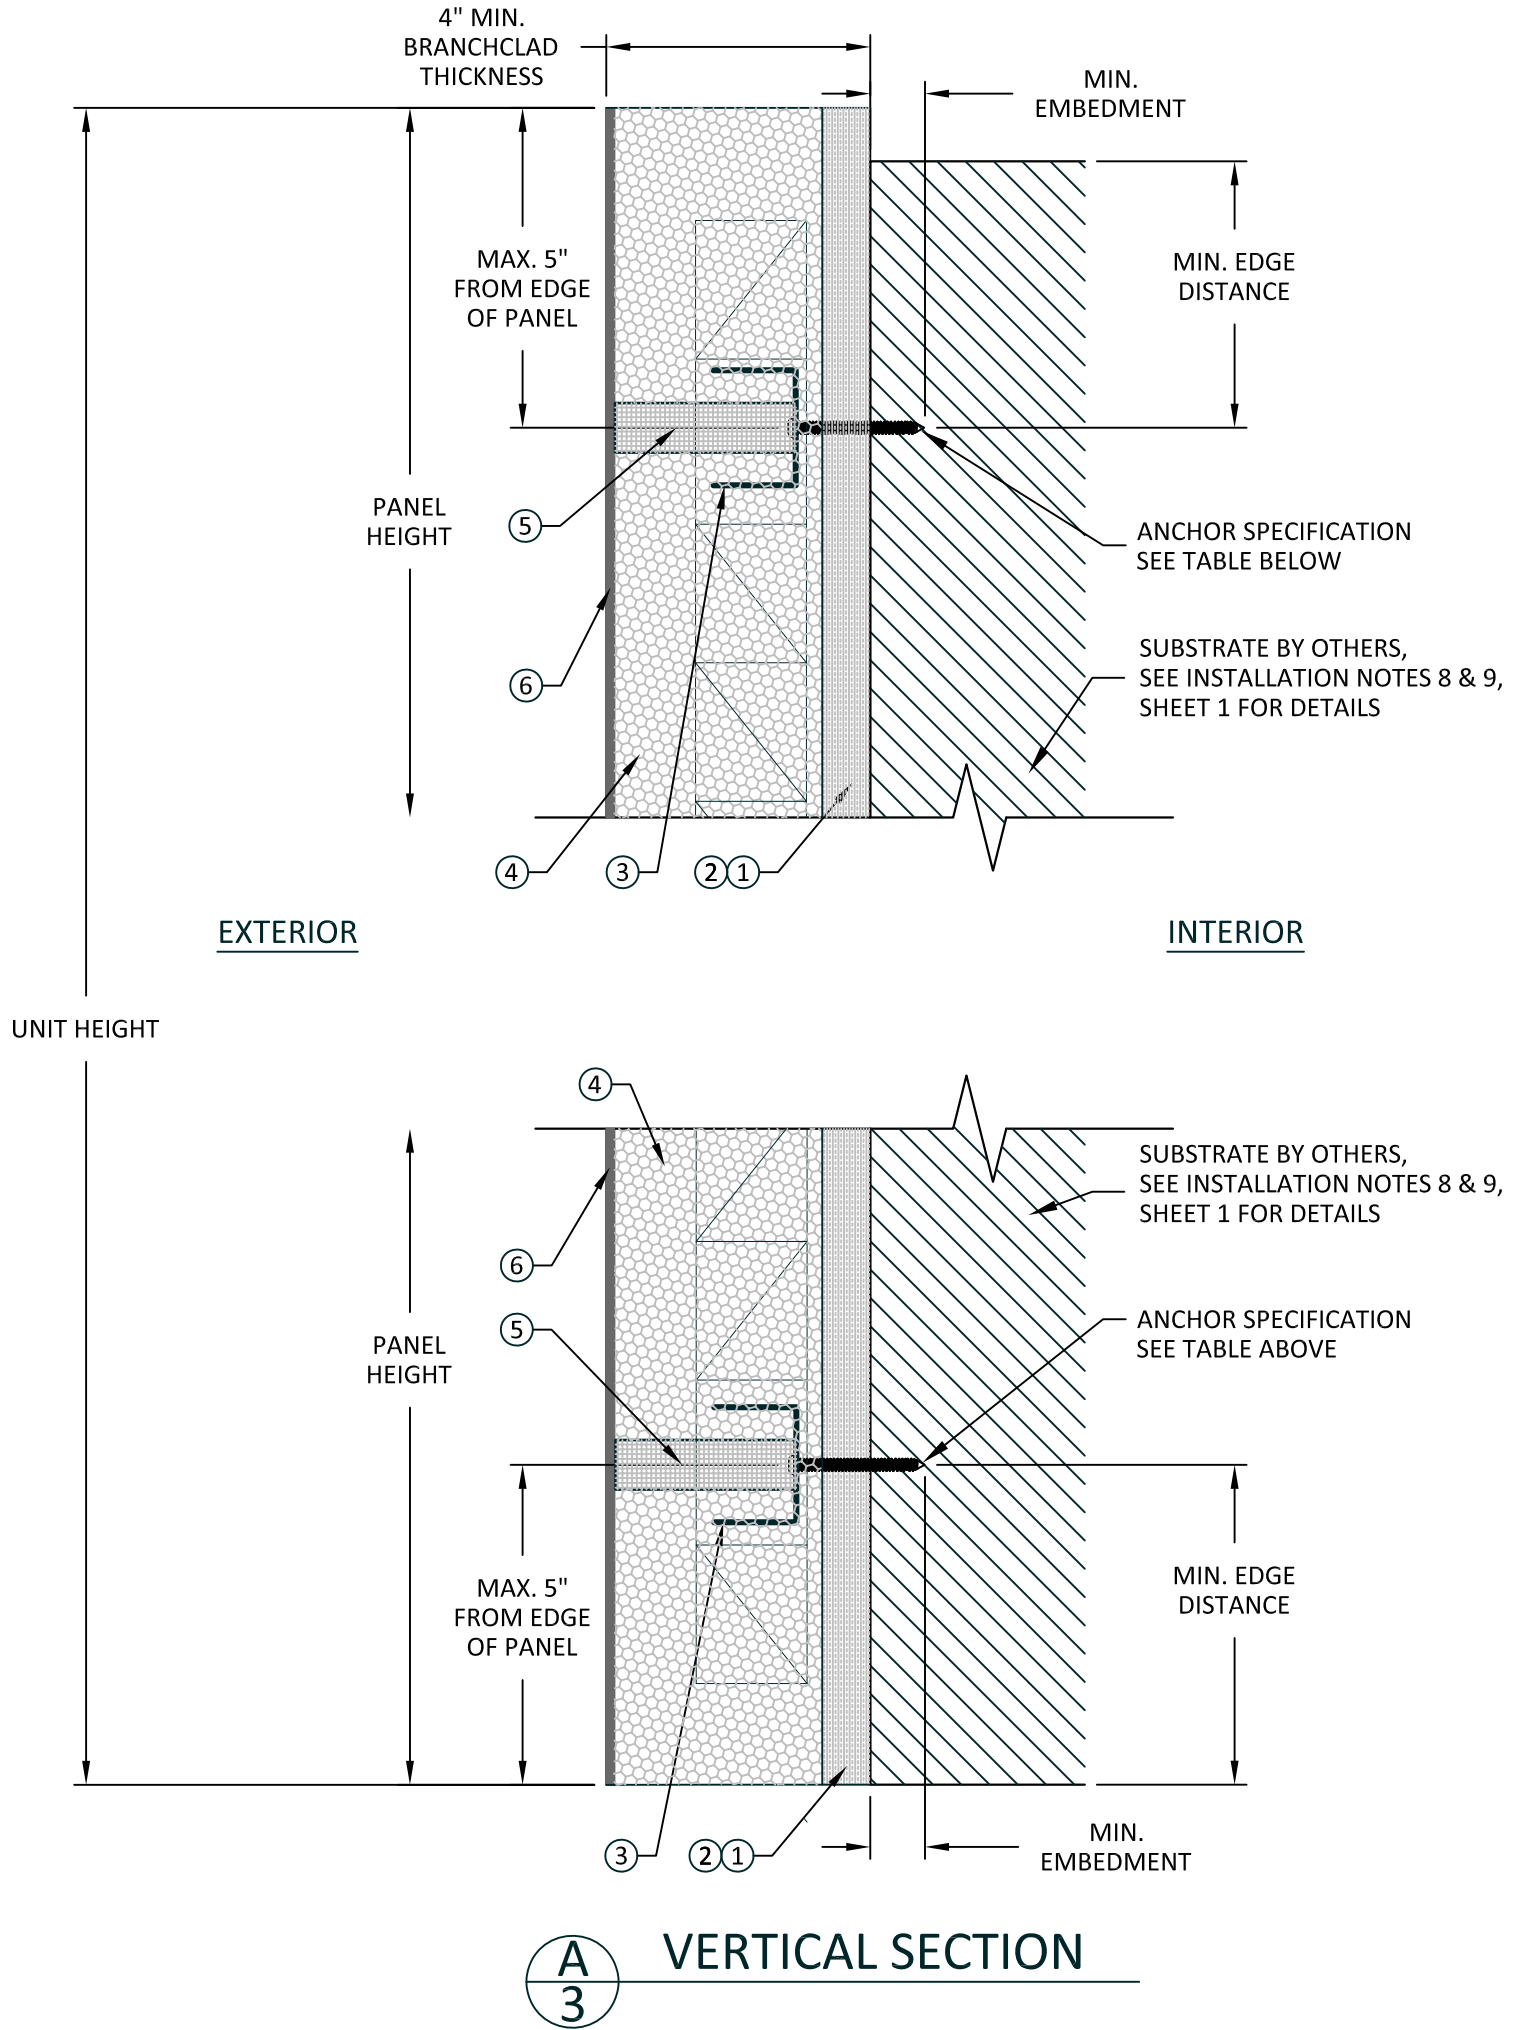

SUBSTRATE	ANCHOR DESCRIPTION	MIN. EMBEDMENT	MIN. EDGE DISTANCE
WOOD: MIN. S.G. = 0.55	#14 WOOD PAN HEAD SCREW	1.50"	0.75"
STEEL: MIN. 18 GA., MIN. Fy=36 KSI	#14 SELF-DRILLING OR SELF-TAPPING PAN HEAD SCREW	3 THREADS PENETRATION PAST METAL STRUCTURE	0.75"
ALUM.: MIN. 1/8", MIN. 6063-T5			
CONCRETE: MIN. F'C = 3000 PSI	1/4" HEX HEAD ITW TAPCON	1"	2"
HOLLOW / GROUT-FILLED BLOCK PER C-90: MIN. F'C = 2000 PSI		1"	4"



1530 RIVERSIDE DRIVE SUITE B
CHATTANOOGA, TENNESSE 37406
PH: (865) 272-2944


TITLE:
BRANCHCLAD FACADE PANEL
DIRECT ATTACHMENT (HVHZ)
VERTICAL SECTION AND
ANCHOR DETAILS

PREPARED BY:
BUILDING DROPS, INC.
1900 NE MIAMI CT, SUITE 2-15
MIAMI, FL 33132
PH: (554)399-8478
FAX: (954)744-4738
WEB: www.buildingdrops.com



REMARKS	BY	DATE

THE INSTALLATION DETAILS DESCRIBED HEREIN ARE GENERIC AND MAY NOT REFLECT ACTUAL CONDITIONS FOR A SPECIFIC SITE. IF SITE CONDITIONS CAUSE INSTALLATION TO DEVIATE FROM THE REQUIREMENTS DETAILED HEREIN, A LICENSED ENGINEER OR ARCHITECT SHALL PREPARE SITE SPECIFIC DOCUMENTS FOR USE WITH THIS DOCUMENT.

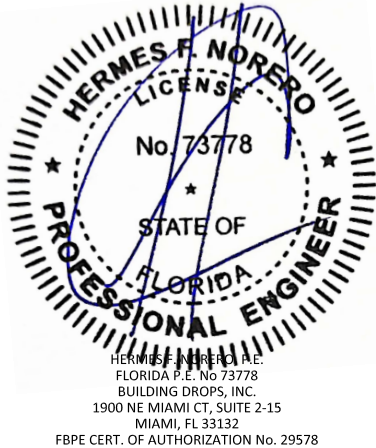

FL #: **FL47592**

DATE: **06.09.25**

DWG. BY: **DI** CHK. BY: **HFN**

SCALE: **NTS**

DWG. #: **BRT002**

SHEET: **3**

6/23/2025 11:35 AM

c:\users\d\aniwata\building_drops\inc\building_drops\projects\branch technology\fbc-25-0308.1 - fbc submittal - branchclad facade panels.dwg btr002.dwg

EXTERIOR

UNIT HEIGHT

PANEL HEIGHT

PANEL HEIGHT

4" MIN.
BRANCHCLAD
THICKNESS

MAX. 5"
FROM EDGE
OF PANEL

MAX. 5"
FROM EDGE
OF PANEL

MIN.
EMBEDMENT

MIN. EDGE
DISTANCE

ANCHOR SPECIFICATION
SEE TABLE ON SHEET 3

SUBSTRATE BY OTHERS,
SEE INSTALLATION NOTES 8 & 9,
SHEET 1 FOR DETAILS

ANCHOR SPECIFICATION
SEE TABLE ON SHEET 3

MIN. EDGE
DISTANCE

MIN.
EMBEDMENT

INTERIOR

A
4

VERTICAL SECTION



1530 RIVERSIDE DRIVE SUITE B
CHATTANOOGA, TENNESSE 37406
PH: (865) 272-2944


TITLE:
BRANCHCLAD FACADE PANEL
DIRECT ATTACHMENT (HVHZ)
VERTICAL SECTION AND
ANCHOR DETAILS

PREPARED BY:
BUILDING DROPS, INC.
1900 NE MIAMI CT, SUITE 2-15
MIAMI, FL 33132
PH: (954)399-8478
FAX: (954)744-4738
WEB: www.buildingdrops.com



REMARKS	BY	DATE

THE INSTALLATION DETAILS DESCRIBED HEREIN ARE GENERIC
AND MAY NOT REFLECT ACTUAL CONDITIONS FOR A SPECIFIC
SITE. IF SITE CONDITIONS CAUSE INSTALLATION TO DEVIATE
FROM THE REQUIREMENTS DETAILED HEREIN, A LICENSED
ENGINEER OR ARCHITECT SHALL PREPARE SITE SPECIFIC
DOCUMENTS FOR USE WITH THIS DOCUMENT.

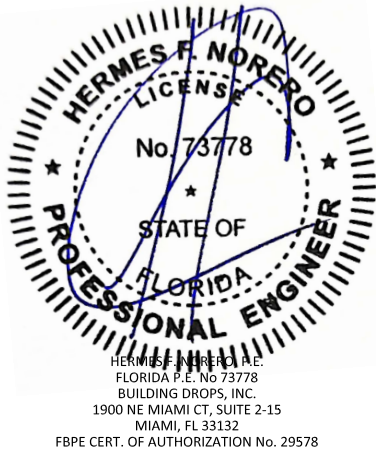

FL #: **FL47592**

DATE: **06.09.25**


DWG. BY: **DI** CHK. BY: **HFN**

SCALE: **NTS**

DWG. #: **BRT002**

SHEET: **4**

c:\users\d\aniwata\building_drops\inc\building_drops\projects\branch technology\fbc-25-0308.1 - fbc submittal - branchclad facade panels\dwgs\brt002.dwg 6/23/2025 11:35 AM

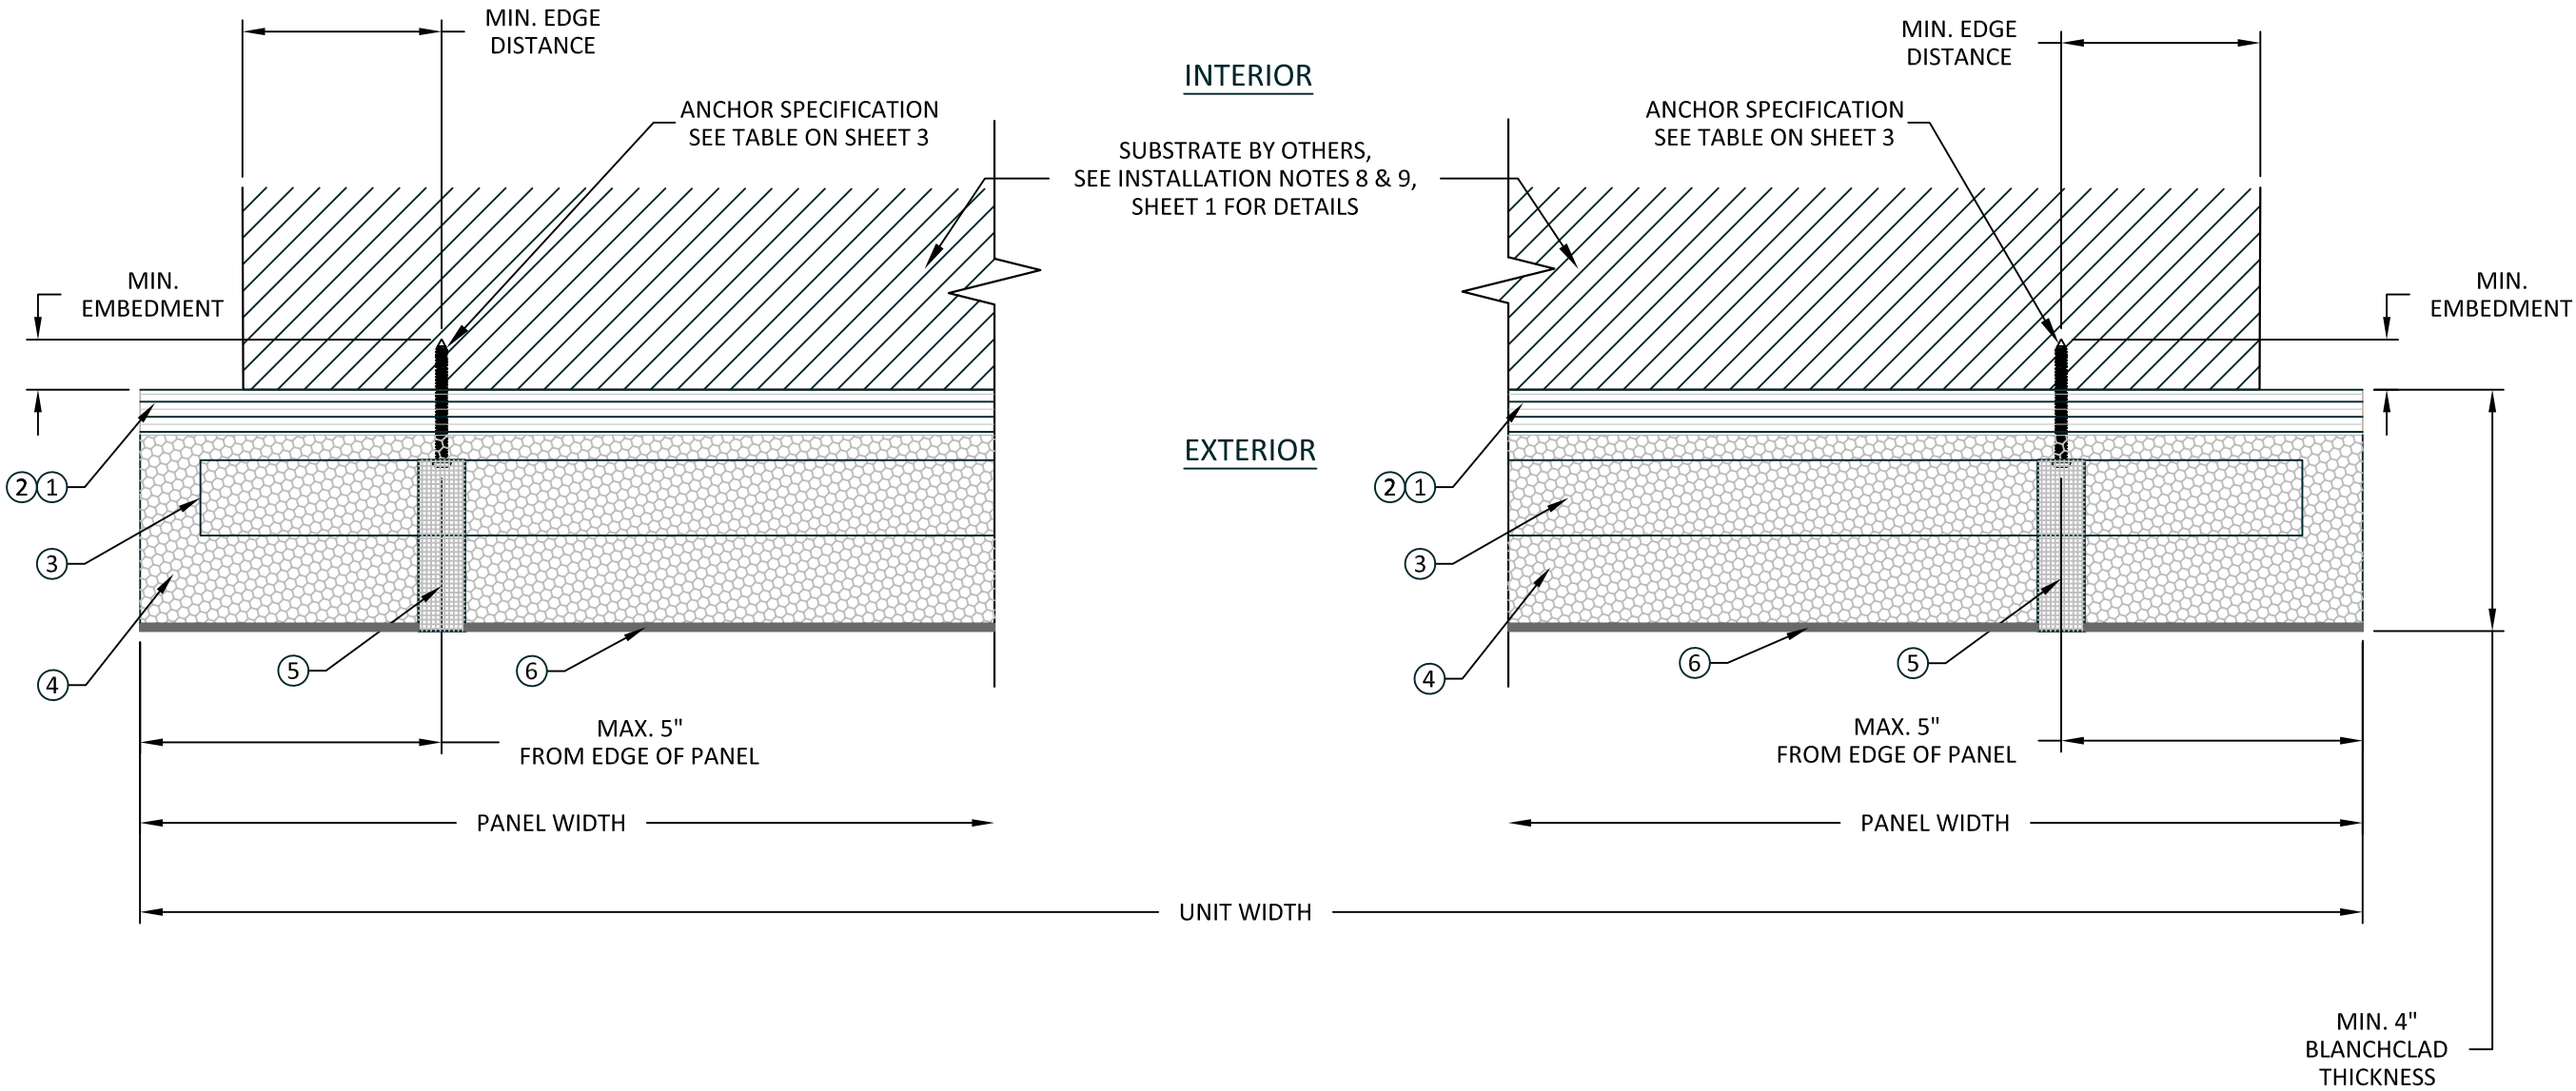

A
5 HORIZONTAL SECTION



1530 RIVERSIDE DRIVE SUITE B
CHATTANOOGA, TENNESSE 37406
PH: (865) 272-2944

TITLE:
BRANCHCLAD FACADE PANEL
DIRECT ATTACHMENT (HVHZ)

HORIZONTAL SECTION AND
ANCHOR DETAILS


PREPARED BY:

BUILDING DROPS, INC.
1900 NE MIAMI CT, SUITE 2-15
MIAMI, FL 33132
PH: (954)399-8478
FAX: (954)744-4738
WEB: www.buildingdrops.com




REMARKS	BY	DATE

THE INSTALLATION DETAILS DESCRIBED HEREIN ARE GENERIC AND MAY NOT REFLECT ACTUAL CONDITIONS FOR A SPECIFIC SITE. IF SITE CONDITIONS CAUSE INSTALLATION TO DEVIATE FROM THE REQUIREMENTS DETAILED HEREIN, A LICENSED ENGINEER OR ARCHITECT SHALL PREPARE SITE SPECIFIC DOCUMENTS FOR USE WITH THIS DOCUMENT.

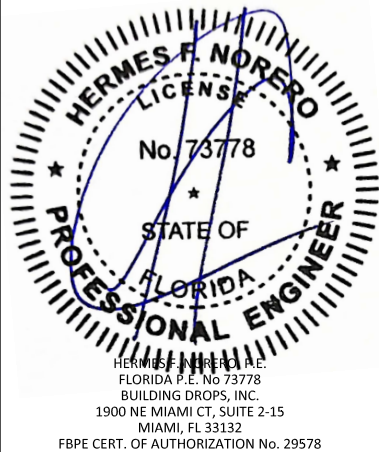

FL #:	FL47592
DATE:	06.09.25
DWG. BY:	DI
CHK. BY:	HFN
SCALE:	NTS
DWG. #:	BRT002
SHEET:	5

c:\users\d\aniwata\building_drops_incl\building_drops_projects\branch technology\fb-25-0308.1 - fbc submittal - branchclad facade panels.dwg
6/23/2025 11:35 AM

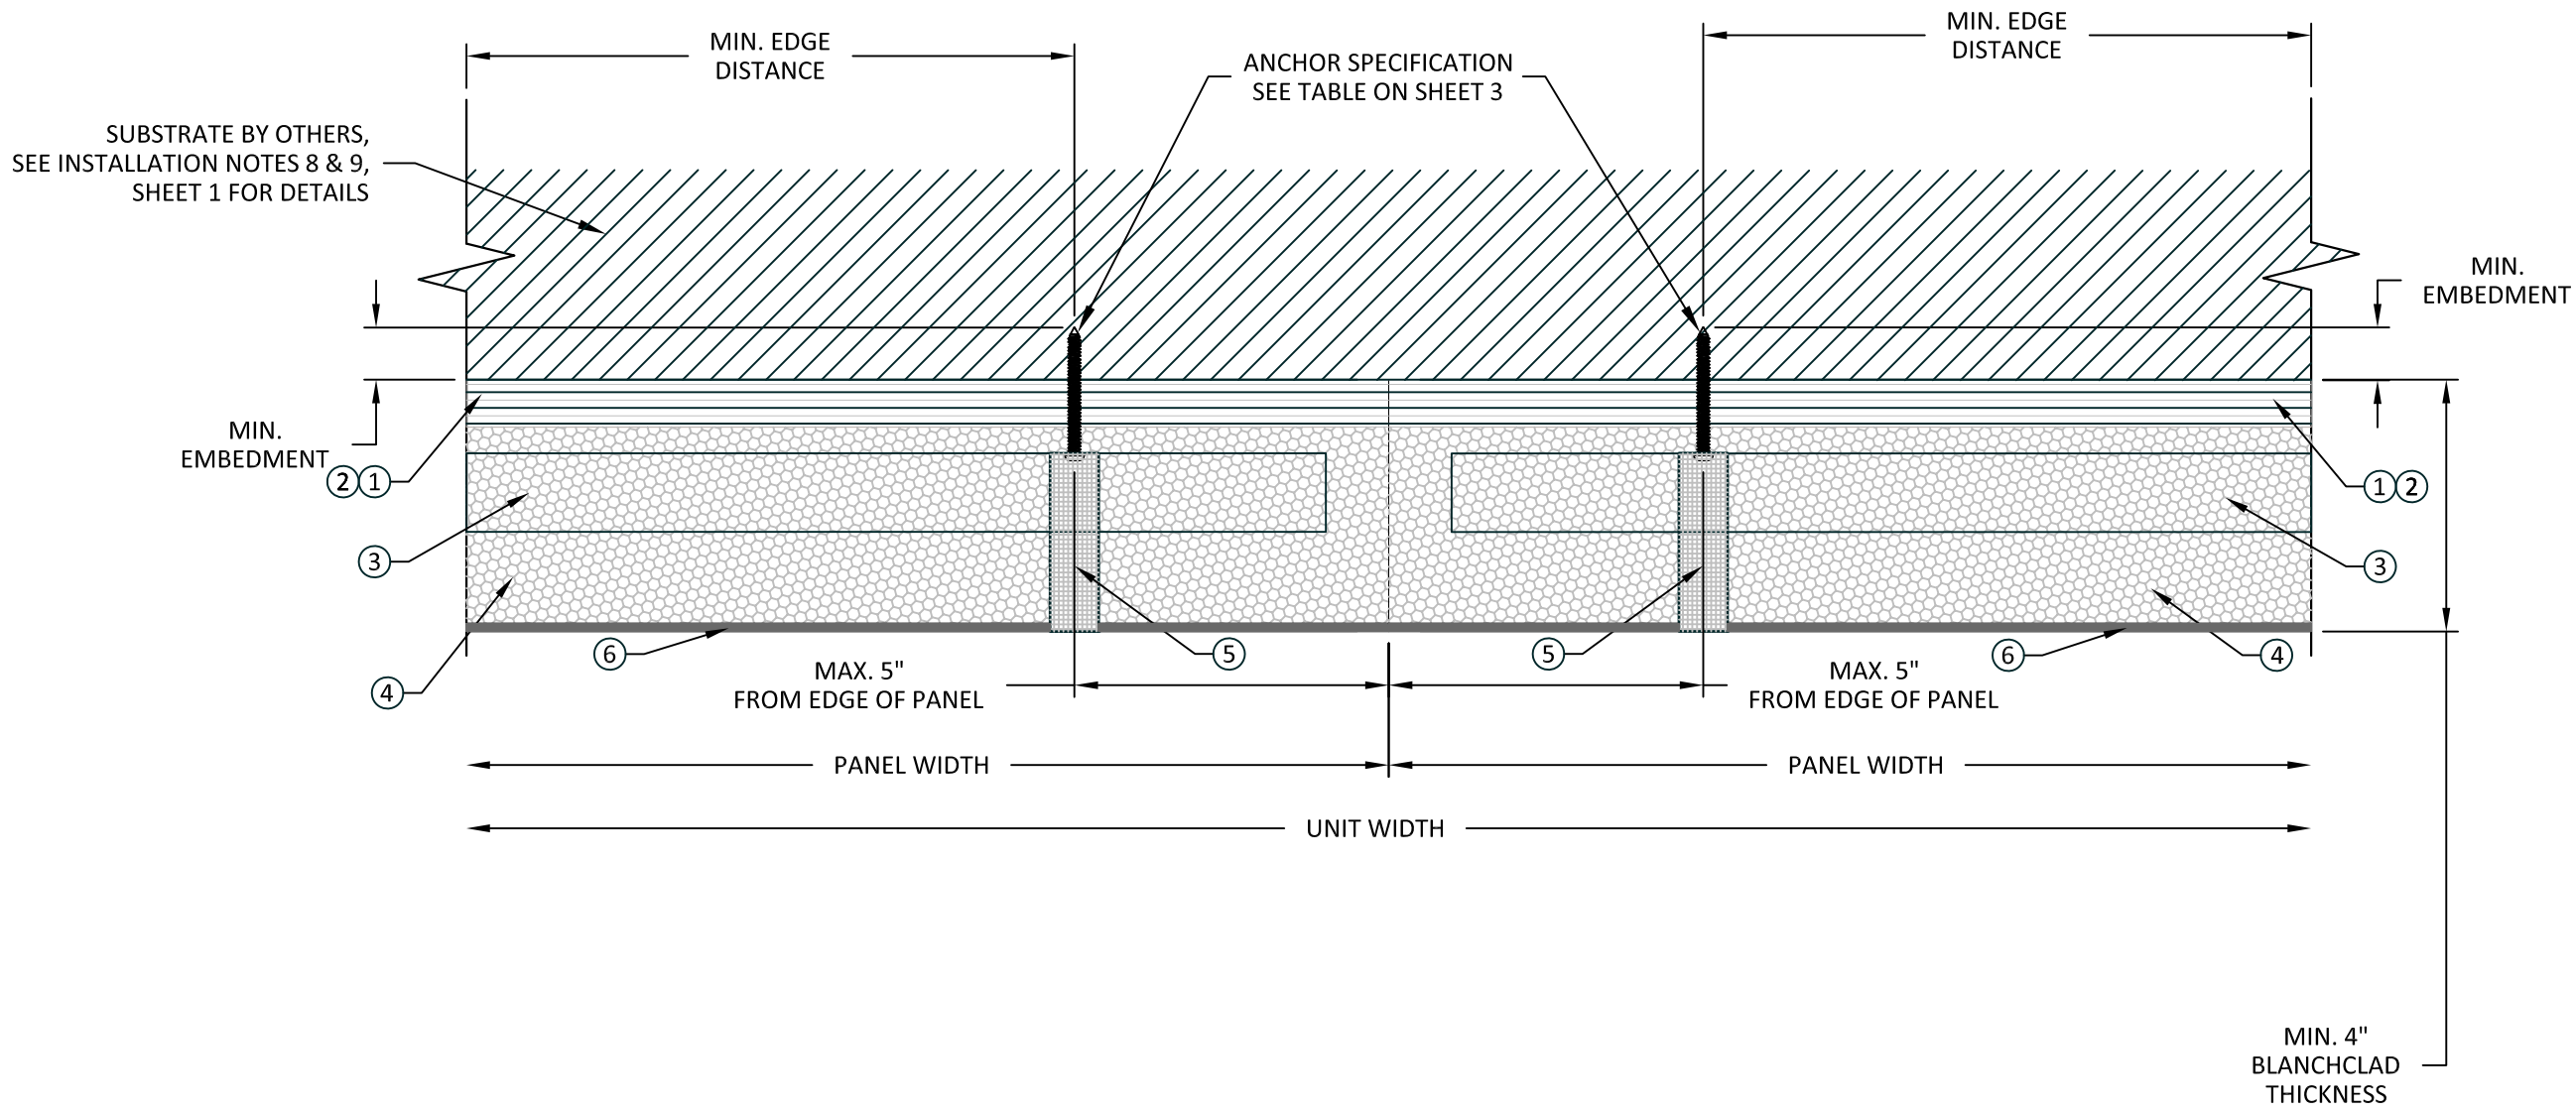

A
6 HORIZONTAL SECTION



1530 RIVERSIDE DRIVE SUITE B
CHATTANOOGA, TENNESSE 37406
PH: (865) 272-2944

TITLE:
BRANCHCLAD FACADE PANEL
DIRECT ATTACHMENT (HVHZ)
HORIZONTAL SECTION AND
ANCHOR DETAILS

PREPARED BY:

BUILDING DROPS

BUILDING DROPS, INC.
1900 NE MIAMI CT, SUITE 2-15
MIAMI, FL 33132
PH: (954)399-8478
FAX: (954)744-4738
WEB: www.buildingdrops.com

REMARKS	BY	DATE

THE INSTALLATION DETAILS DESCRIBED HEREIN ARE GENERIC AND MAY NOT REFLECT ACTUAL CONDITIONS FOR A SPECIFIC SITE. IF SITE CONDITIONS CAUSE INSTALLATION TO DEVIATE FROM THE REQUIREMENTS DETAILED HEREIN, A LICENSED ENGINEER OR ARCHITECT SHALL PREPARE SITE SPECIFIC DOCUMENTS FOR USE WITH THIS DOCUMENT.

HERMES F. NORERO, P.E.
FLORIDA P.E. No. 73778
BUILDING DROPS, INC.
1900 NE MIAMI CT, SUITE 2-15
MIAMI, FL 33132
FBPE CERT. OF AUTHORIZATION No. 29578

FL #: **FL47592**

DATE: **06.09.25**

DWG. BY: **DI** CHK. BY: **HFN**


SCALE: **NTS**

DWG. #: **BRT002**


SHEET:
6

OF 7


BILL OF MATERIALS		
PART NO.	DESCRIPTION	MATERIAL
1	COOSA NAUTICAL BACKER BOARD	-
2	STO VENTEC BACKER BOARD	-
3	16 GA INTERNAL C-CHANNEL	STEEL
4	BRANCH COMPOSITE CORE	COMPOSITE
5	FOAM INFILL	-
6	SYNTHETIC STUCCO FINISH	-

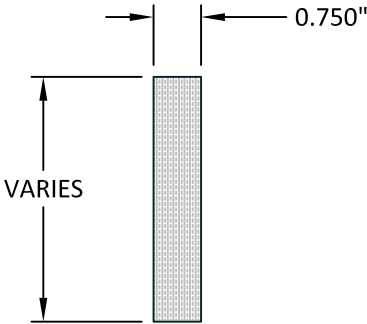


1 COOSA NAUTICAL BACKER BOARD

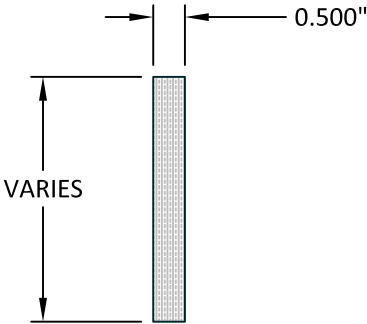

2 STO VENTEC BACKER BOARD

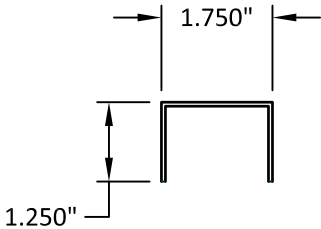

3 16 GA INTERNAL C CHANNEL

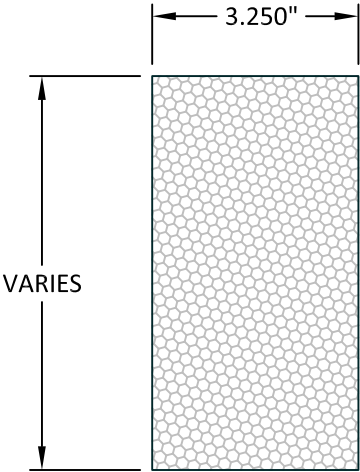

4 BRANCH COMPOSITE CORE



1530 RIVERSIDE DRIVE SUITE B
CHATTANOOGA, TENNESSE 37406
PH: (865) 272-2944

TITLE:
BRANCHCLAD FACADE PANEL
DIRECT ATTACHMENT (HVHZ)

BILL OF MATERIALS
AND COMPONENTS


PREPARED BY:

BUILDING DROPS, INC.
1900 NE MIAMI CT, SUITE 2-15
MIAMI, FL 33132
PH: (561)399-8478
FAX: (954)744-4738
WEB: www.buildingdrops.com


BUILDING DROPS

REMARKS	BY	DATE

THE INSTALLATION DETAILS DESCRIBED HEREIN ARE GENERIC AND MAY NOT REFLECT ACTUAL CONDITIONS FOR A SPECIFIC SITE. IF SITE CONDITIONS CAUSE INSTALLATION TO DEVIATE FROM THE REQUIREMENTS DETAILED HEREIN, A LICENSED ENGINEER OR ARCHITECT SHALL PREPARE SITE SPECIFIC DOCUMENTS FOR USE WITH THIS DOCUMENT.

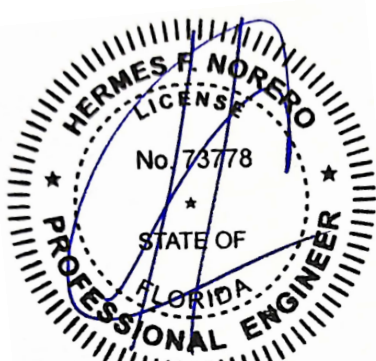

HERMES F. NORERO, P.E.
FLORIDA P.E. No 73778
BUILDING DROPS, INC.
1900 NE MIAMI CT, SUITE 2-15
MIAMI, FL 33132
FBPE CERT. OF AUTHORIZATION No. 29578

FL #:
FL47592

DATE:
06.09.25

DWG. BY:
DI

CHK. BY:
HFN

SCALE:
NTS

DWG. #:
BRT002

SHEET:
7