




1. This product anchoring drawing has been evaluated and is in compliance with the 9th Edition (2026) Florida Building Code (FBC) structural requirements excluding the "High Velocity Hurricane Zone" (HVHZ). See the Certification Agency Certificates for sizes, specifications and ratings.
2. Product anchors shall be as listed and spaced as shown on details. Anchor embedment to base material shall be beyond wall dressing or stucco.
3. When used in areas requiring wind borne debris protection, this product is required to be protected with an impact resistant covering that complies with FBC Sections 1609.1.2 & R301.2.1.2.
4. For 2x stud framing construction, anchoring of these units shall be the same as that shown for 2x buck masonry construction.
5. Site conditions that deviate from the details of this drawing require further engineering analysis by a licensed engineer or registered architect.

TABLE OF CONTENTS	
SHEET#	DESCRIPTION
1	Typical elevations, design pressures & general notes
2	Door panel details
3	Horizontal & vertical cross sections (2x buck)
4	Horizontal & vertical cross sections (1x buck)
5	Horizontal & vertical cross sections (Direct to Masonry)
6	Vertical cross section
7	Buck & frame anchoring
8	Bill of materials & Components

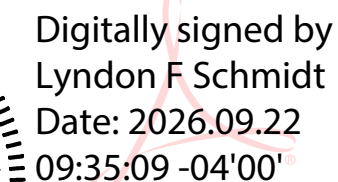

Printed copies of this document are not considered signed and sealed and the signature must be verified on any electronic copies.


Diagram illustrating the dimensions and components of a door:

- 37.5" MAX. O.A. FRAME WIDTH**: Dimension across the top of the door frame.
- 81" MAX. O.A. FRAME HEIGHT**: Dimension along the left side of the door frame.
- X**: A large 'X' mark is centered on the door panel.
- Door Components**: The diagram shows the door frame, the door panel, and the door handle/lock mechanism on the right side.



CONFIGURATION	DESIGN PRESSURE (PSF) OUTSWING	
	POSITIVE	NEGATIVE
X	+65.0	-65.0

[illegible]


Z:\2023 FBC Drawings\Mennie Canada Limited\FL-47706 R1\FL-47706.1.dwg

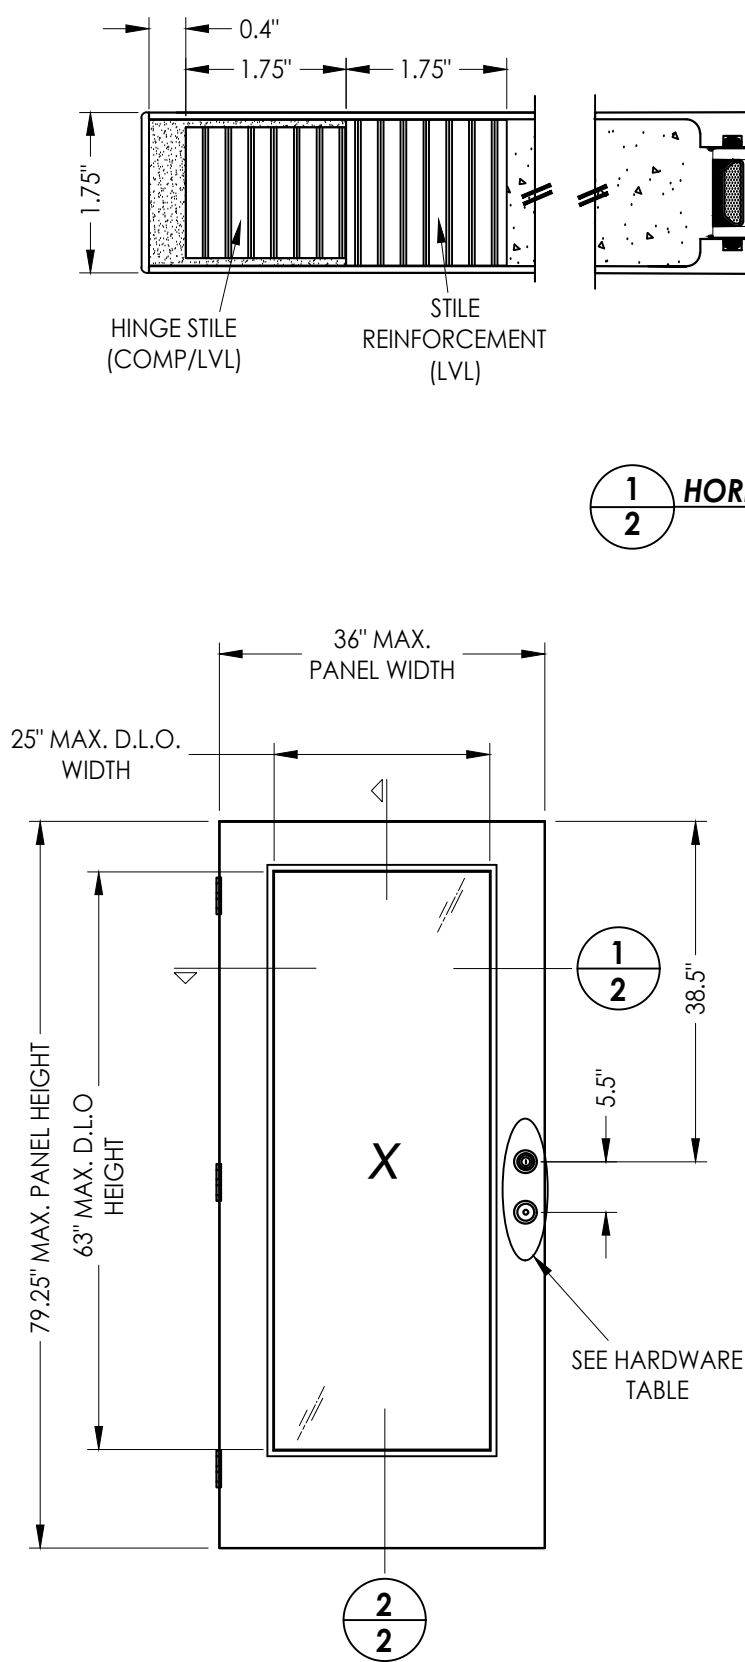

1
2 HORIZONTAL CROSS SECTION

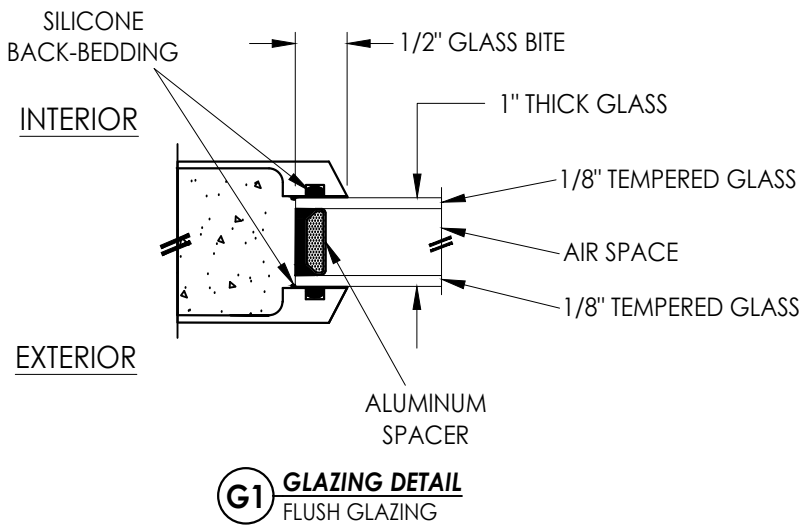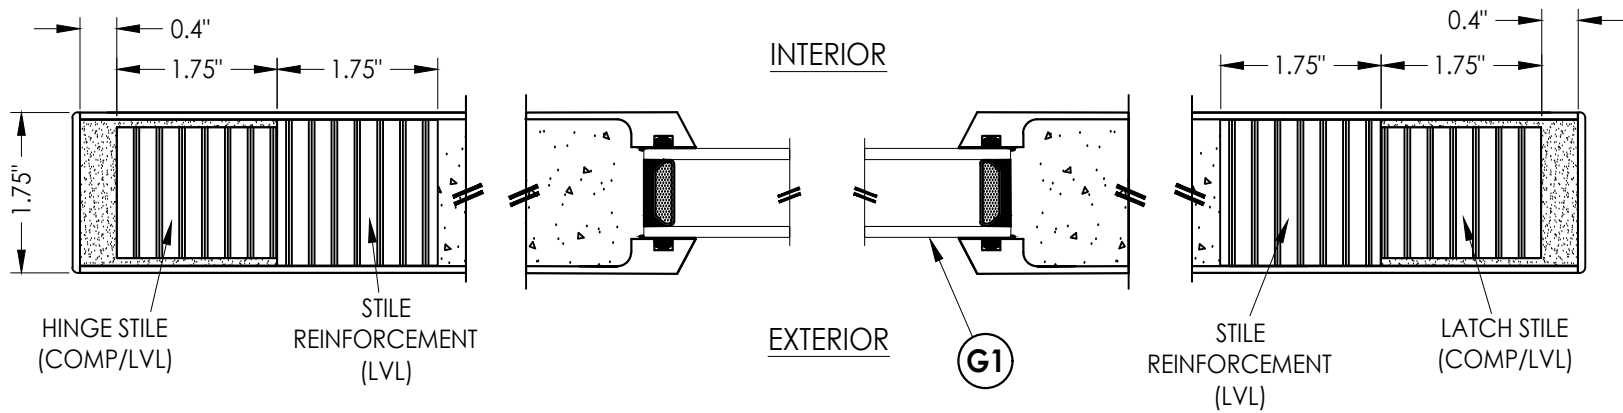

HARDWARE TABLE		
MANUFACTURER	MODEL	
SCHLAGE	Knob:	F51
	Deadbolt:	B80 (ONE SIDED)

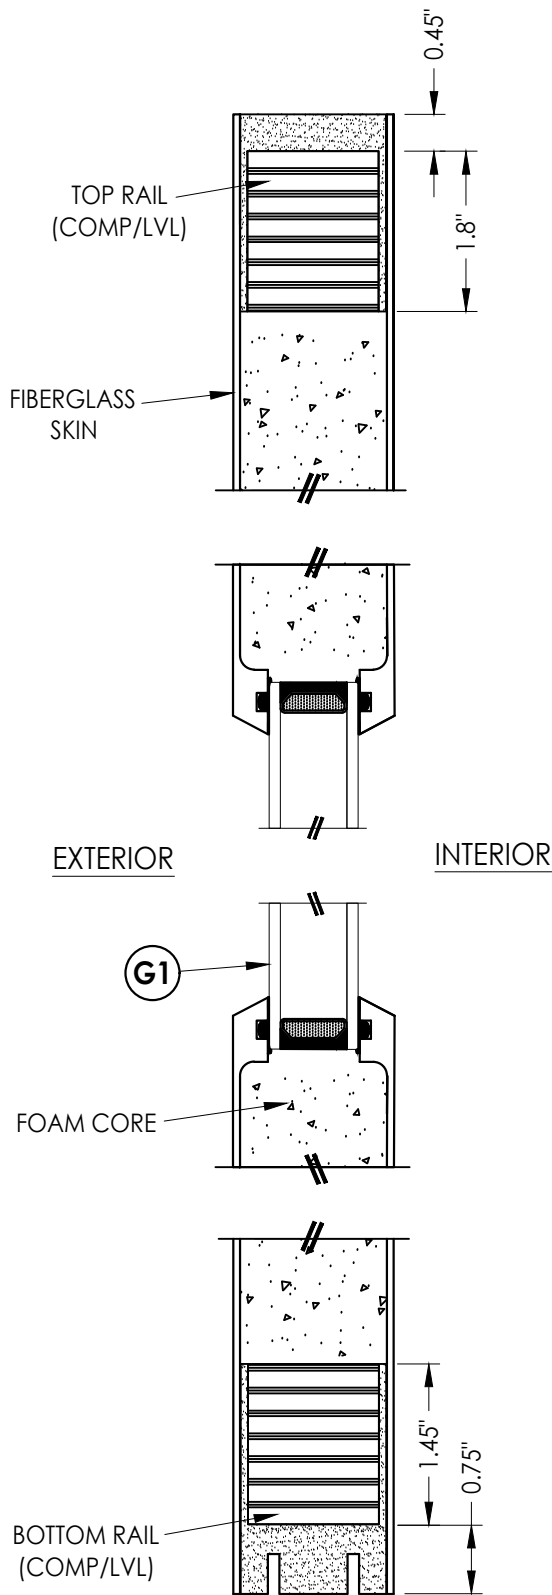

Documents Prepared By:
Lyndon F. Schmidt
P.E. No. 43409

R.W. BUILDING CONSULTANTS, INC.
P.O. Box 230, Valrico, FL 33595
Phone No.: 813.659.9197
FBPE Registry No. 9813


PRODUCT: MENNIE CANADA

PART OR ASSEMBLY:
DOOR PANEL DETAILS


REVISIONS	
NO.	DATE
1	9/22/26
DATE	UPDATE TO 9TH ED. (2026) FBC
BY	LFS

DATE: 8/13/25
SCALE: N.T.S.
DWG. BY: LFS
CHK. BY: RW
DRAWING NO.: FL-47706.1
SHEET 2 OF 8


Z:\2023 FBC Drawings\Mennie Canada Limited\FL-47706 R1\FL-47706.1.dwg

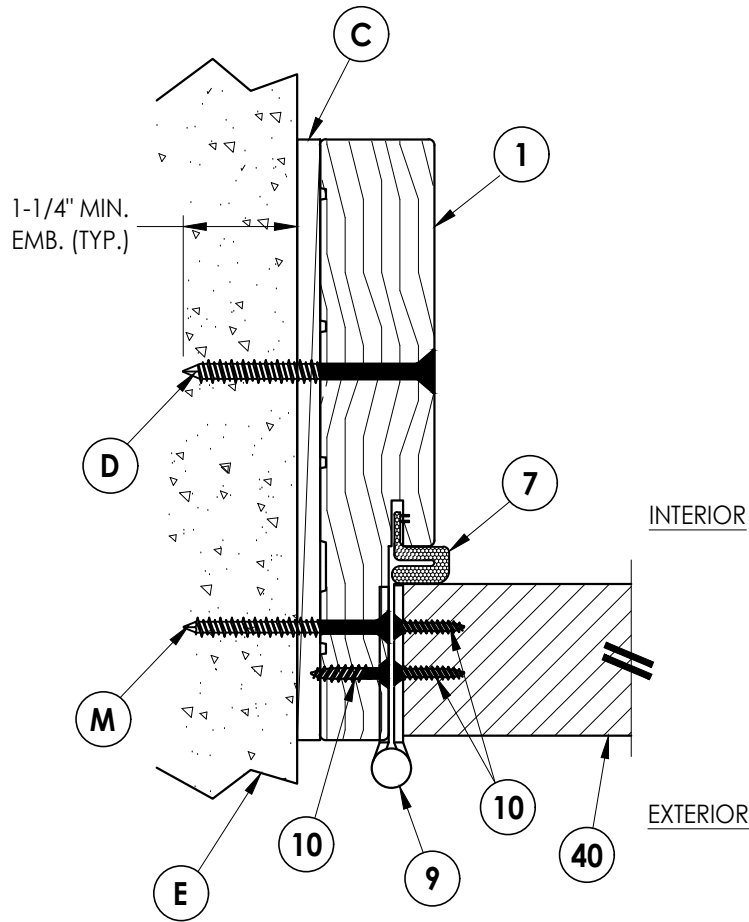

1
5 **HORIZONTAL CROSS SECTION**
Outswing shown w/ Direct to Masonry Installation

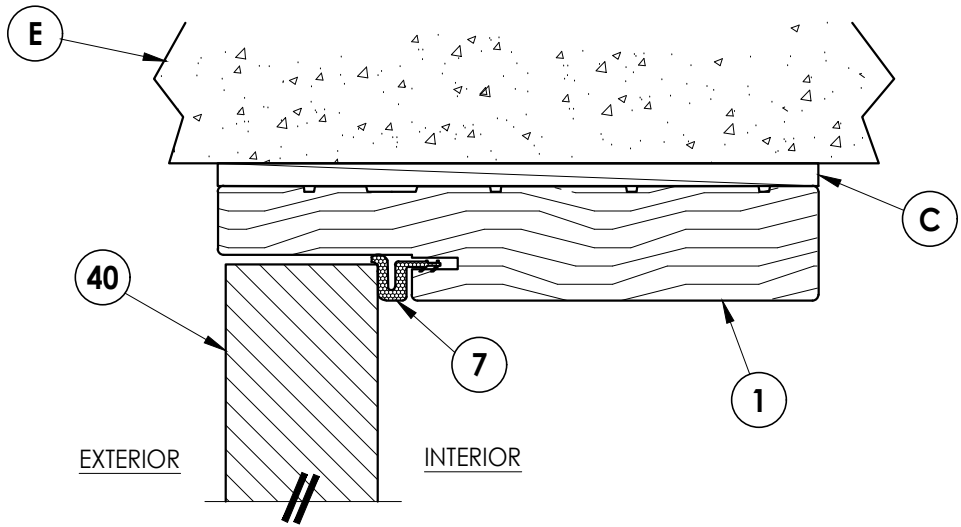

2
5 **VERTICAL CROSS SECTION**
Outswing shown w/ Direct to Masonry Installation

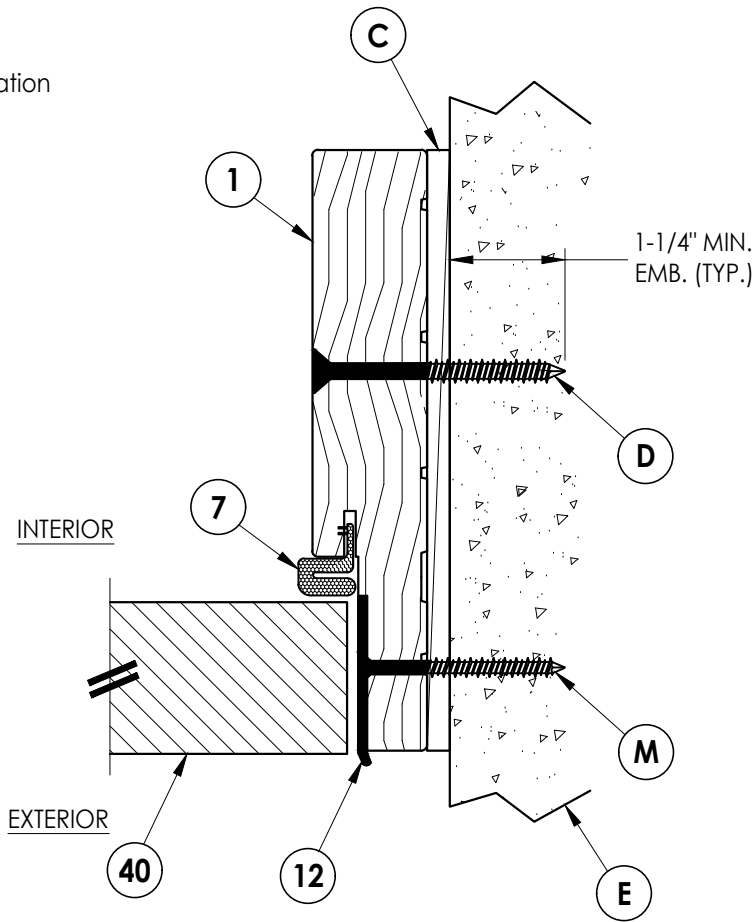

3
5 **HORIZONTAL CROSS SECTION**
Outswing shown w/ Direct to Masonry Installation

DATE: 8/13/25

SCALE: N.T.S.

DWG. BY: LFS

CHK. BY: RW

DRAWING NO.:

FL-47706.1


SHEET 5 OF 8

PRODUCT: MENNIE CANADA

PART OR ASSEMBLY:
HORIZONTAL AND VERTICAL CROSS
SECTIONS (DIRECT TO MASONRY)

Documents Prepared By:
Lyndon F. Schmidt
P.E. No. 43409

RW BUILDING CONSULTANTS, INC.
P.O. Box 230, Valrico, FL 33595
Phone No.: 813.659.9197
FBPE Registry No. 9813

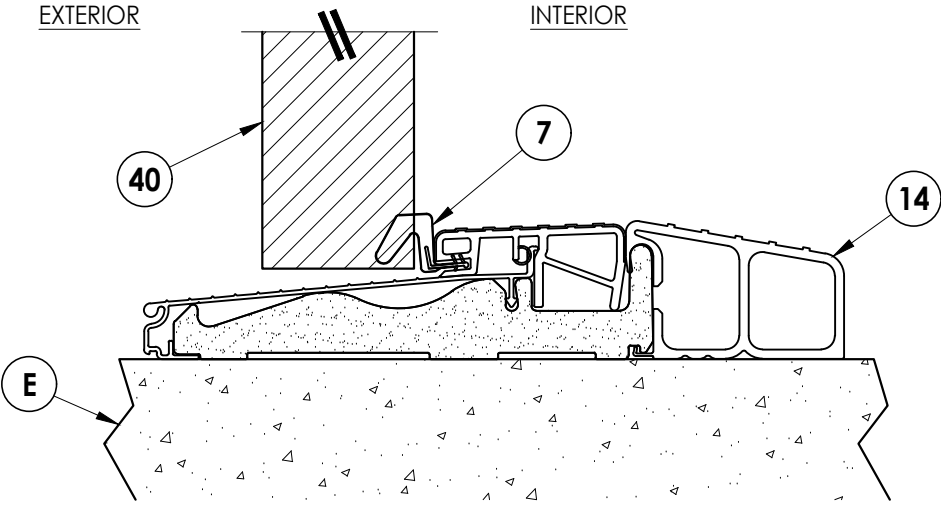

1 **VERTICAL CROSS SECTION**
6 Outswing Bump Sill

[illegible]

DATE:	8/13/25
SCALE:	N.T.S.
DWG. BY:	LFS
CHK. BY:	RW
DRAWING NO.:	FL-47706.1
SHEET	<u>6</u> OF <u>8</u>

PRODUCT:

MENNIE CANADA


PART OR ASSEMBLY:

VERTICAL CROSS SECTION


Documents Prepared By:
Lyndon F. Schmidt
P.E. No. 43409

RW
BUILDING CONSULTANTS, INC.
P.O. Box 230, Valrico, FL 33595
Phone No.: 813.659.9197
FBPE Registry No. 9813

FRAME ANCHORING

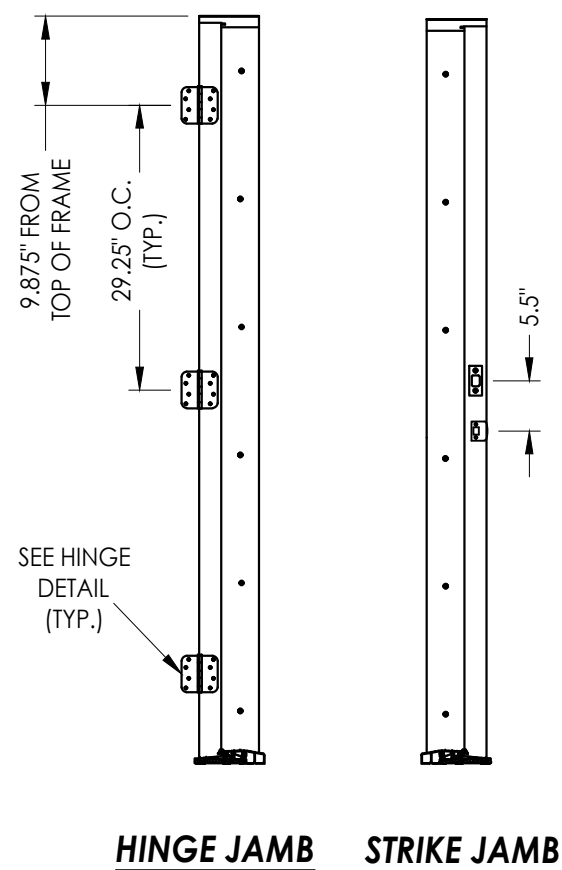

HARDWARE DETAILS

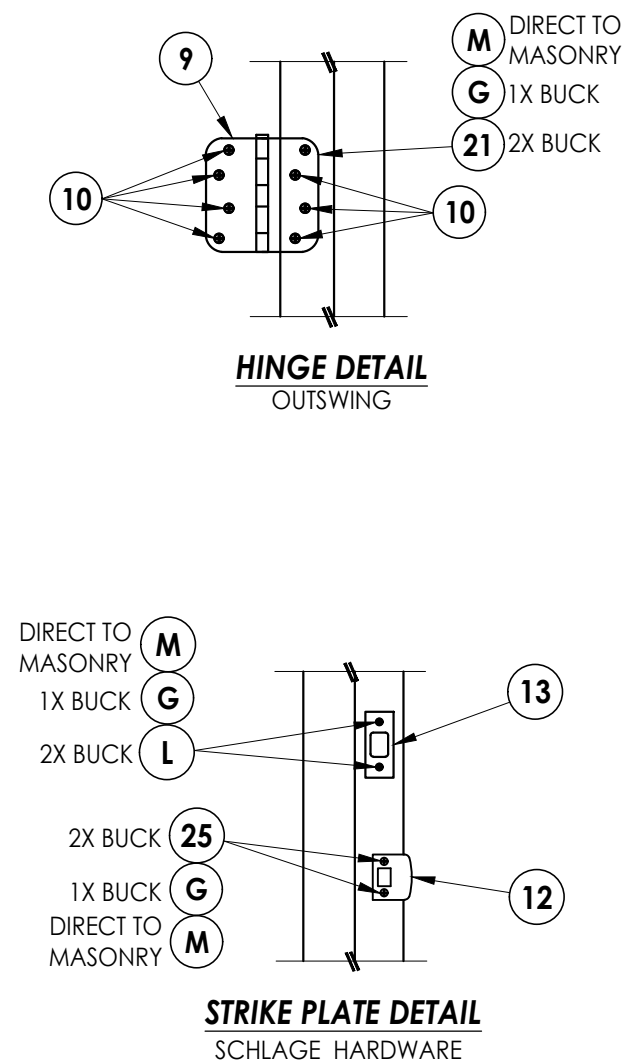[illegible]

Documents Prepared By:
Lyndon F. Schmidt
P.E. No. 43409

R²W BUILDING CONSULTANTS, INC.
P.O. Box 230, Valrico, FL 33595
Phone No.: 813.659.9197
FBPE Registry No. 9813

