




[illegible]

PELLA CORPORATION
102 MAIN STREET
PELLA, IA 50219

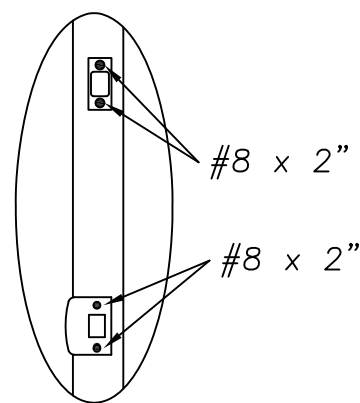


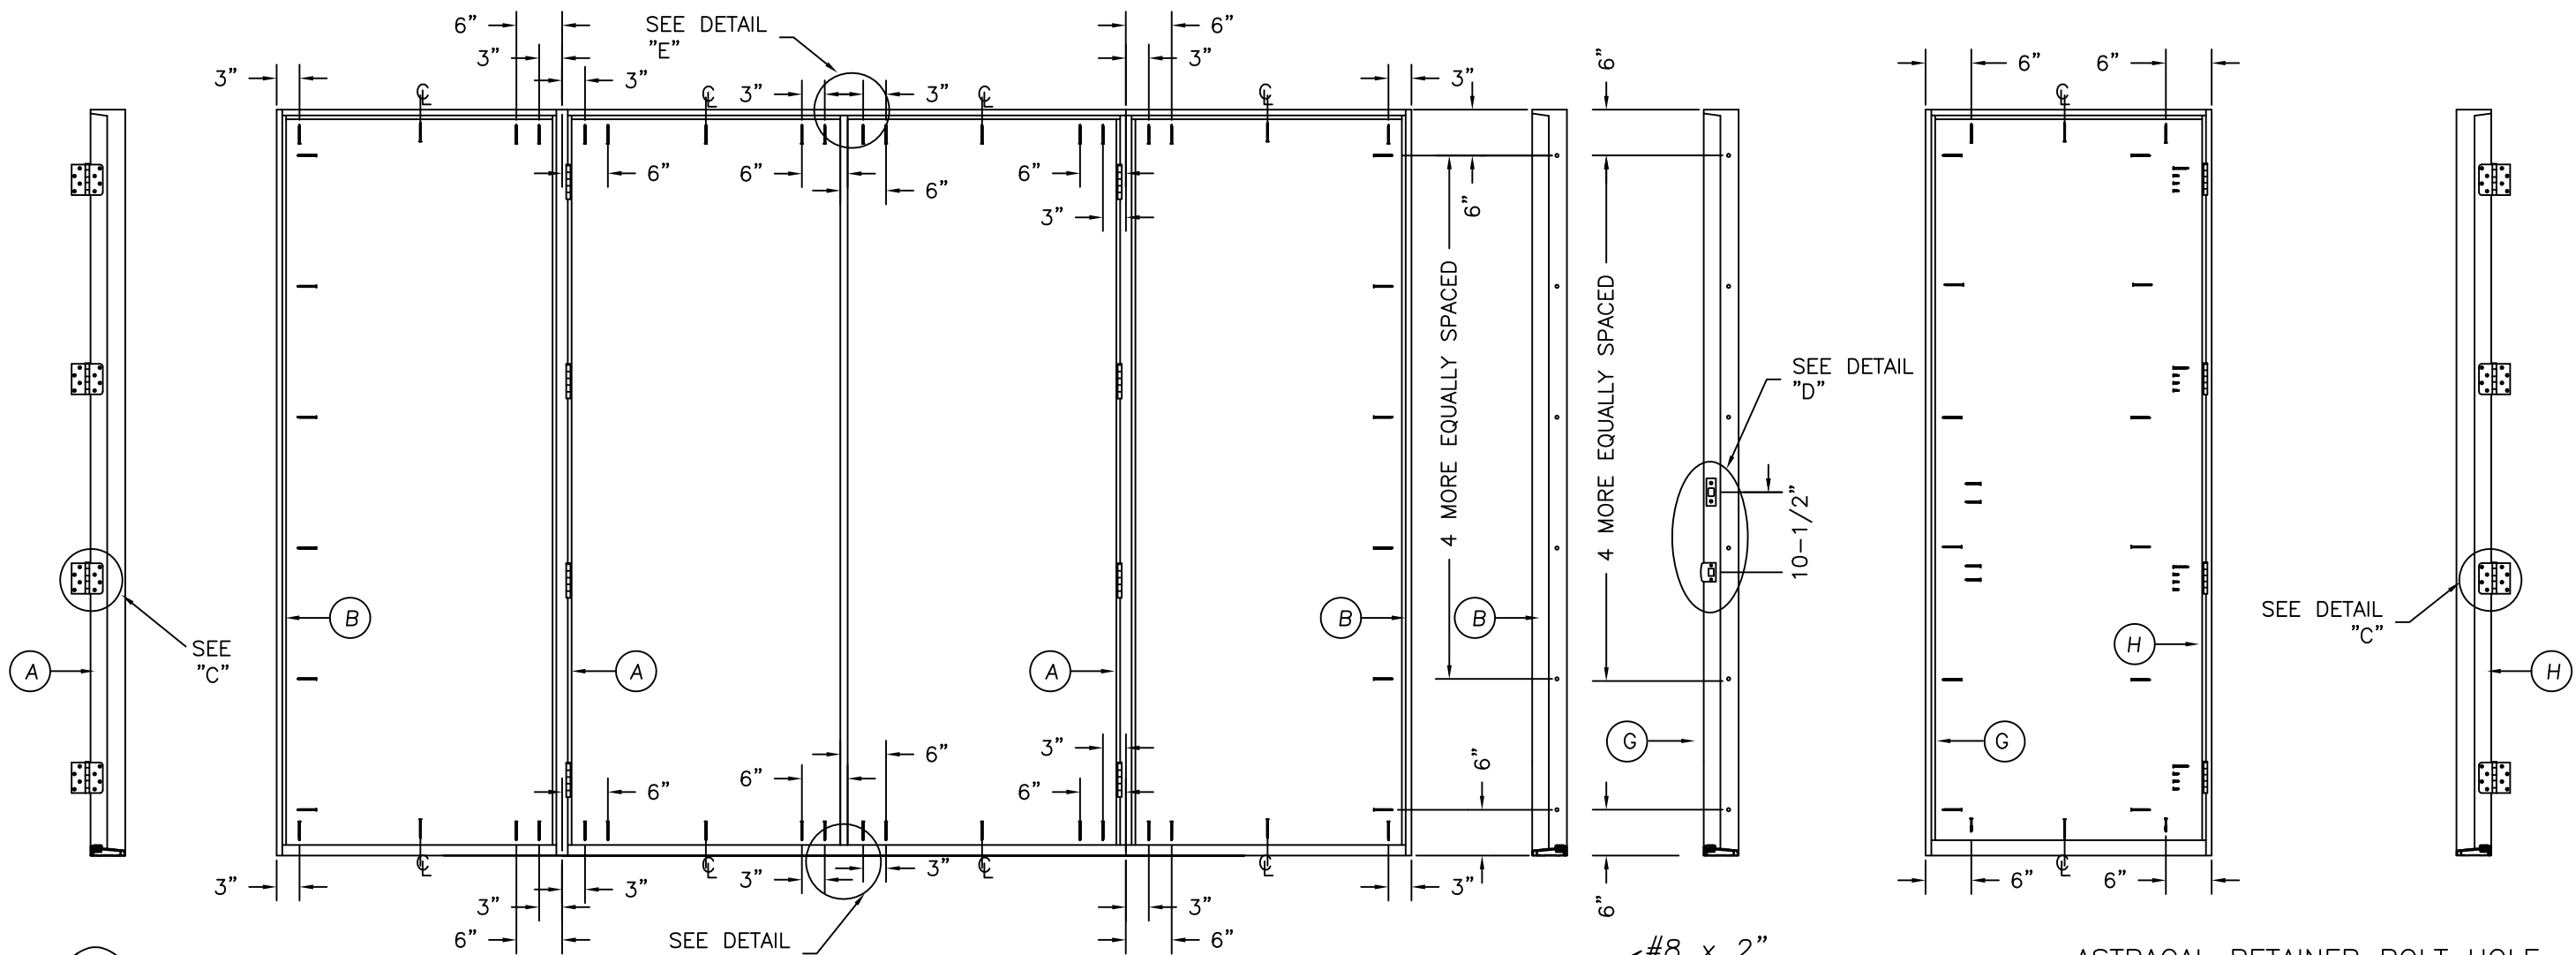


DETAIL "D"

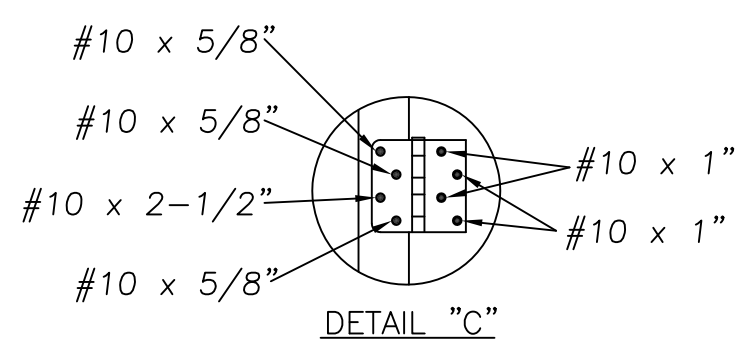

DETAIL "C"

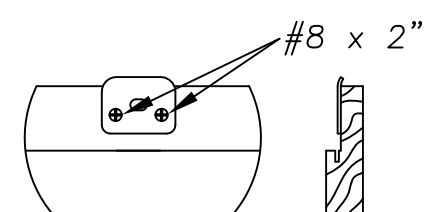


DETAIL "E" ASTRAGAL
ATTACH ASTRAGAL RETAINER BOLT STRIKE PLATE TO FRAME AS SHOWN.

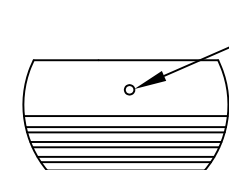


DETAIL "F" ASTRAGAL


ASTRAGAL RETAINER BOLT HOLE MUST BE DRILLED THROUGH THE THRESHOLD & INTO THE STRUCTURE DEEP ENOUGH FOR A 1.375" THROW

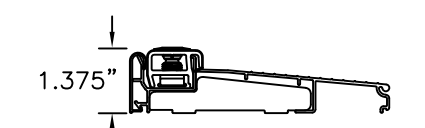


INSWING THRESHOLD

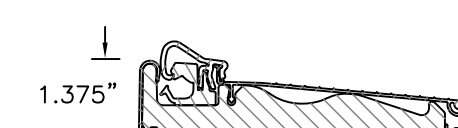


ZAC I/S THRESHOLD

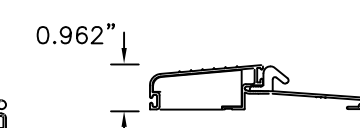


BUMPER O/S THRESHOLD

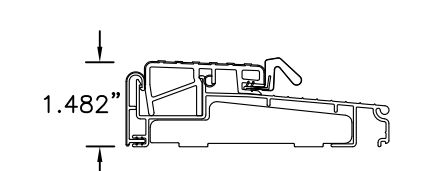


Z-SERIES O/S THRESHOLD

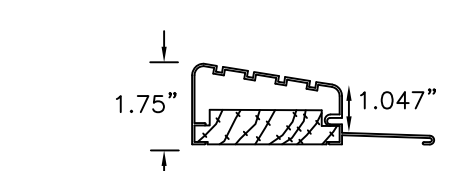


HIGH DAM O/S THRESHOLD

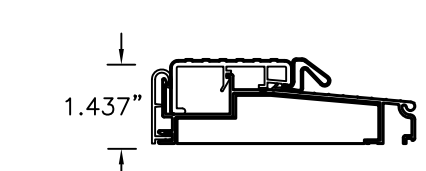


T4 O/S THRESHOLD

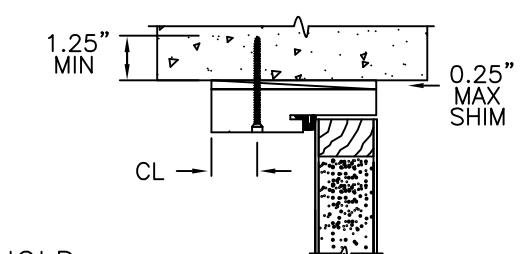


TYPICAL MASONRY ANCHOR INSTALLATION

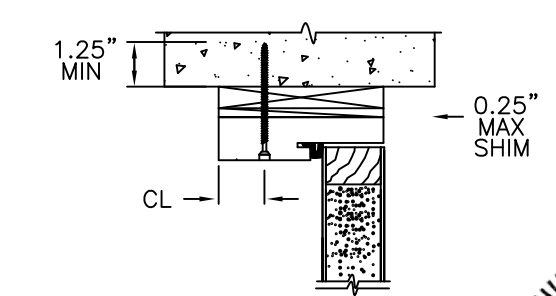

1X BUCK MASONRY ANCHOR INSTALLATION

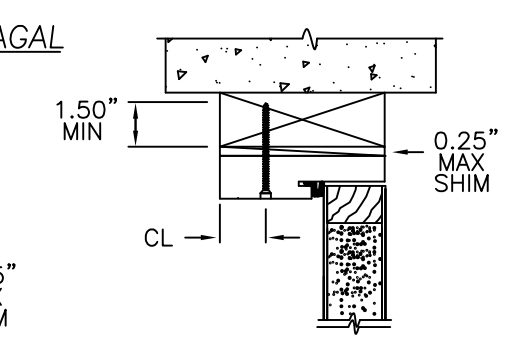

TYPICAL WOOD BUCK ANCHOR INSTALLATION

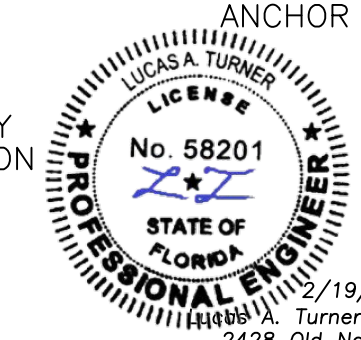

2/19/2026
Lucas A. Turner, FL PE #58201
2428 Old Natchez Trc Trl
Camden, TN 38320 | Ph. 941-380-1574


PELLA CORPORATION
102 MAIN STREET
PELLA, IA 50219



PRODUCT:	"EXTERIOR DOOR PRODUCT" 8'0" FIBERGLASS GLAZED DOUBLE DOOR UNIT
PART OR ASSEMBLY:	ANCHORING LOCATIONS & DETAILS


NO.	DATE	REVISIONS	BY

DATE:	12/18/25
SCALE:	N.T.S.
DWG. BY:	SWS
CHK. BY:	
DRAWING NO.:	
DWG-PL-FL0173-25	
SHEET	2 OF 4

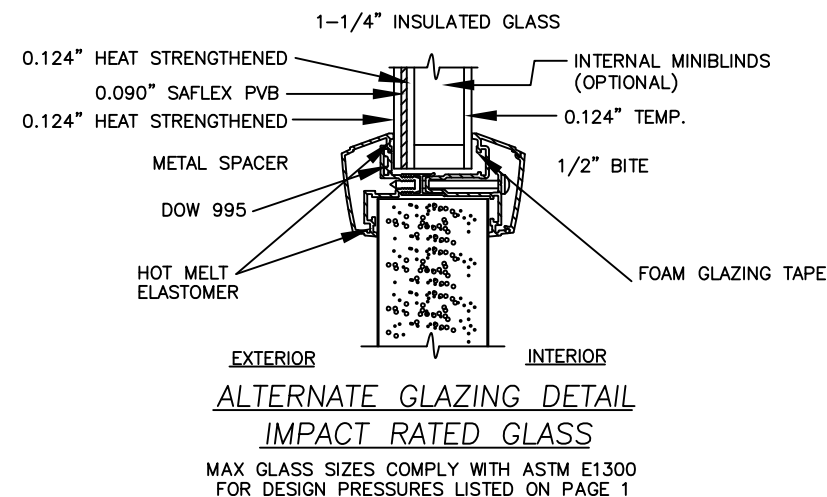

1.	KWIKSET SERIES 400 GRADE 3 CYLINDRICAL LATCH AND SERIES 980 GRADE 1 DEADLOCK HARDWARE TO BE INSTALLED AT 10-1/2" CENTERLINE.
2.	4" X 4" FULL MORTISE BUTT HINGES.

3. IF USED, WOOD BUCKS BY OTHERS MUST BE ANCHORED PROPERLY TO TRANSFER LOADS TO STRUCTURE.

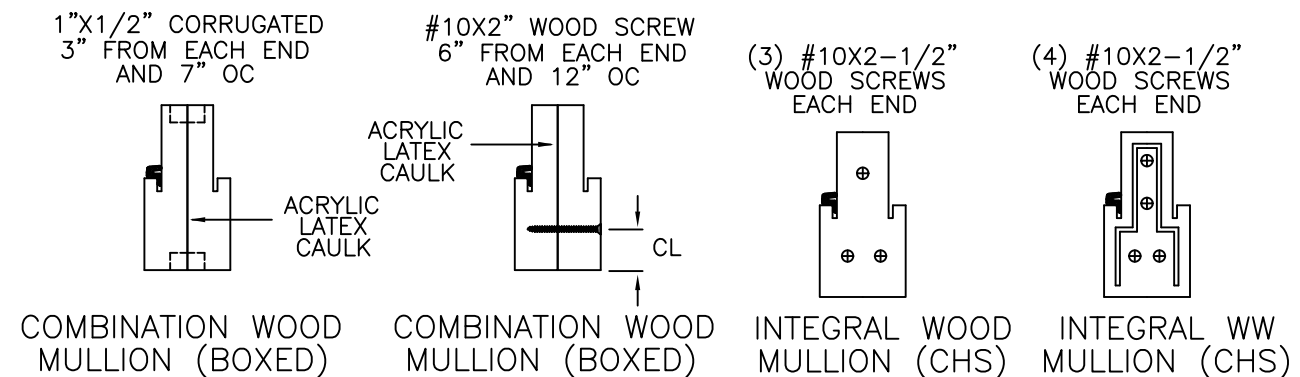

2/19/2026
Lucas A. Turner, FL PE #58201
2428 Old Natchez Trc Trl
Camden, TN 38320 | Ph. 941-380-1574

PELLA CORPORATION
102 MAIN STREET
PELLA, IA 50219



PRODUCT: "EXTERIOR DOOR PRODUCT"
8'0 FIBERGLASS GLAZED
DOUBLE DOOR UNIT

PART OR ASSEMBLY:
ANCHORING LOCATIONS
& DETAILS

REVISIONS

DATE: 12/18/25

SCALE: *N.T.S.*

DWG. BY: SWS

CHK. BY:

DRAWING NO.:

DWG-PL-FL0173-2

SHEET 4 OF 4