


SENTRIGARD FP100 SERIES SOFFIT PANELS
0.032" ALUMINUM PANELS OVER 16 Ga. STEEL PURLINS

GENERAL NOTES:

- 1. THIS SYSTEM HAS BEEN DESIGNED AND TESTED TO MEET ALL OF THE REQUIREMENTS OF THE 8TH EDITION (2023) FLORIDA BUILDING CODE, FOR USE OUTSIDE OF THE HIGH VELOCITY HURRICANE ZONE (HVHZ).
- 2. THIS SYSTEM HAS BEEN TESTED PER TAS 202 AND 203. IMPACT RESISTANCE IS NOT REQUIRED FOR SOFFIT PANELS.
- 3. THIS SYSTEM HAS BEEN DESIGNED FOR INSTALLATION OVER 16 Ga. STEEL PURLINS (Fut = 45 ksi min). THE PURLINS ARE NOT A PART OF THIS APPROVAL, AND MUST ADEQUATELY SUPPORT THE LOADS IMPOSED BY THE PANEL SYSTEM AND TRANSFER THEM SAFELY TO THE BUILDING STRUCTURE.
- 4. DESIGN LOADS MUST BE CALCULATED BY A PROFESSIONAL ENGINEER OR ARCHITECT FOR EACH PROJECT. THE (ASD) PROJECT PRESSURE CANNOT EXCEED THE DESIGN PRESSURES LISTED IN THE TABLE ON THIS SHEET.
- 5. ALL ANCHORS SECURING THE SYSTEM TO PRESSURE TREATED WOOD SHALL BE CAPABLE OF RESISTING CORROSION CAUSED BY THE CHEMICALS IN THE WOOD.
- 6. MATERIALS INCLUDING BUT NOT LIMITED TO STEEL/METAL SCREWS THAT COME INTO CONTACT WITH OTHER DISSIMILAR MATERIALS SHALL BE PROTECTED PER FBC REQUIREMENTS.
- 7. NO INCREASE IN ALLOWABLE STRESS HAS BEEN USED IN THE DESIGN OF THIS PRODUCT. Cd=1.6 WAS USED FOR WOOD SCREWS ONLY.
- 8. PANELS ARE MADE FROM 0.032" ALUMINUM (Fy = 24 ksi min).
- 9. PANELS ARE FASTENED TO THE 16 Ga. PURLINS WITH #8-18 x 3/4" PAN FLAT HEAD TEKS SCREWS (OR EQUAL). (1) FASTENER AT JAMBS, (1) PER PURLIN FOR 12" PURLIN SPACING, (2) PER PURLIN FOR 60" PURLIN SPACING, AND (2) PER PURLIN AT PANEL JOINTS.

PURLIN SPACING (in)	MAXIMUM DESIGN PRESSURE (+/- psf)
12	100
60	26.6

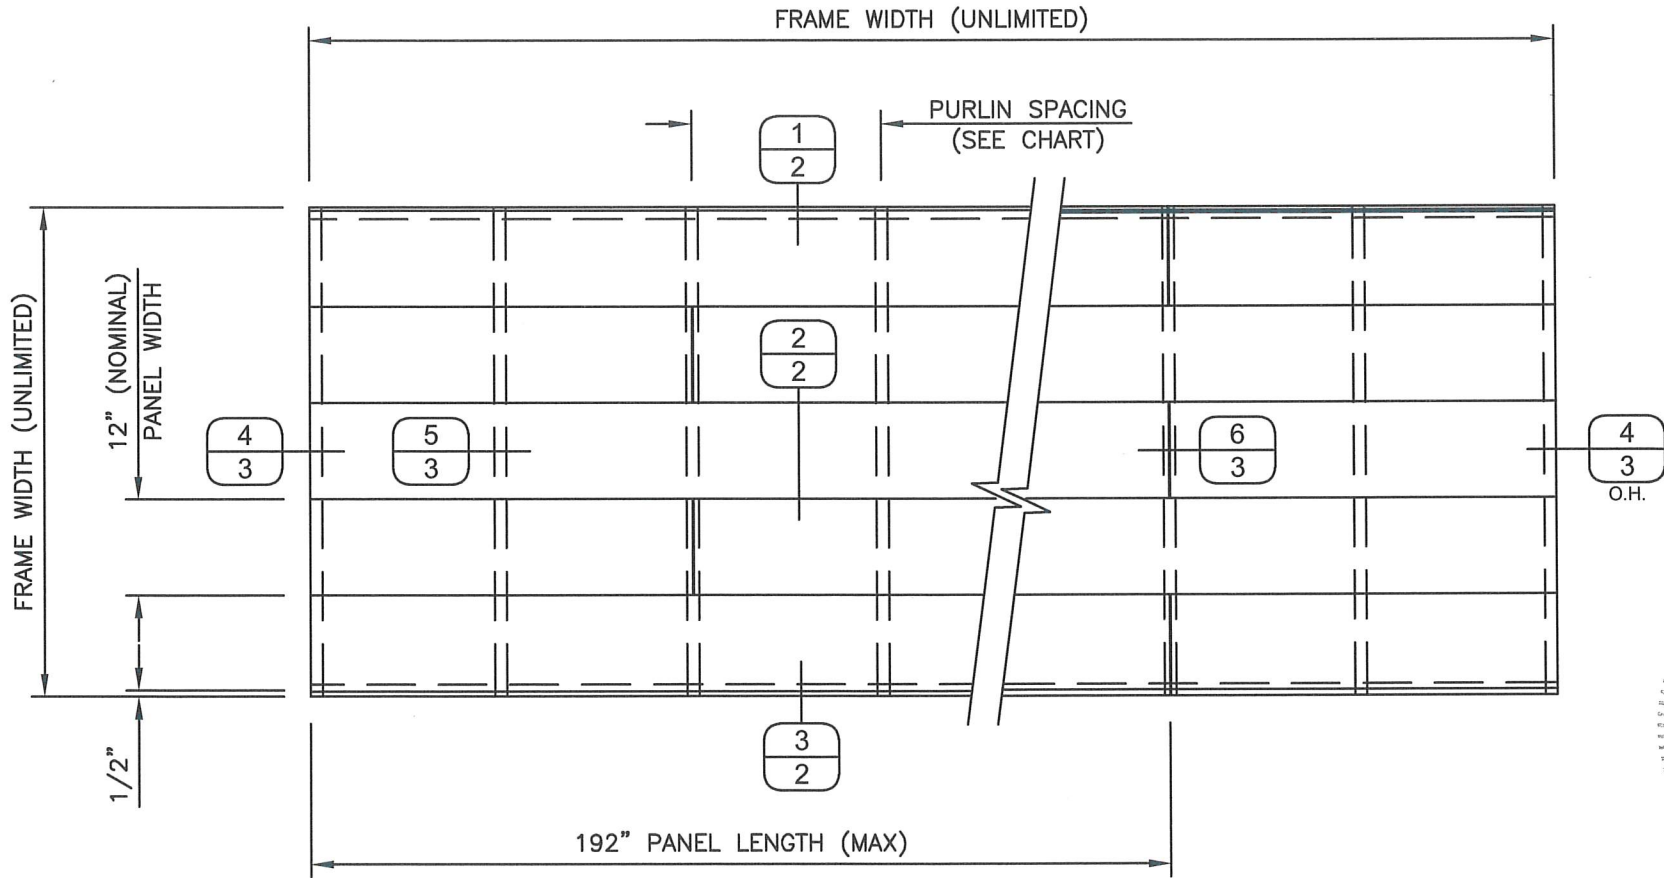

EXTERIOR VIEW
(NOT TO SCALE)



Digitally signed
by Scott Walters
Date: 2026.08.17
20:41:08 -04'00'

SENTRIGARD

METAL ROOFING SYSTEMS

PH: (434) 847-2445

www.sentrigard.com

65 10TH STREET

LYNCHBURG, VA 24504

SCOTT WOLTERS

FL PE# 62354

WOLTERS ENGINEERING

(COA# 27194)

15211 97TH ROAD N

WEST PALM BEACH, FL 33412

PH/FAX:(561) 225-1982

STATE OF FLORIDA

PROFESSIONAL ENGINEER

AUG 17 2026

DWG: FP100AS-PUR

SHEET: 1/4




1ST SUBMITTAL

PRINTS ISSUED FDR

REV.#

DATE

SENTRIGARD FP100 SERIES SOFFIT PANELS
0.032" ALUMINUM PANELS OVER 16 Ga. STEEL PURLINS

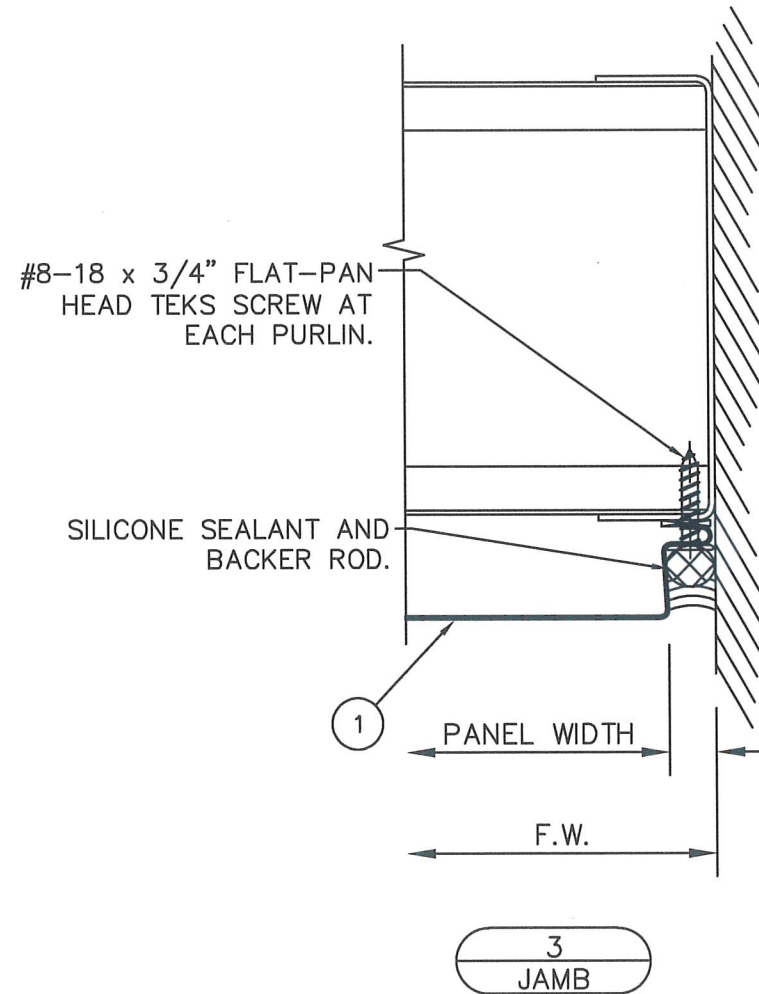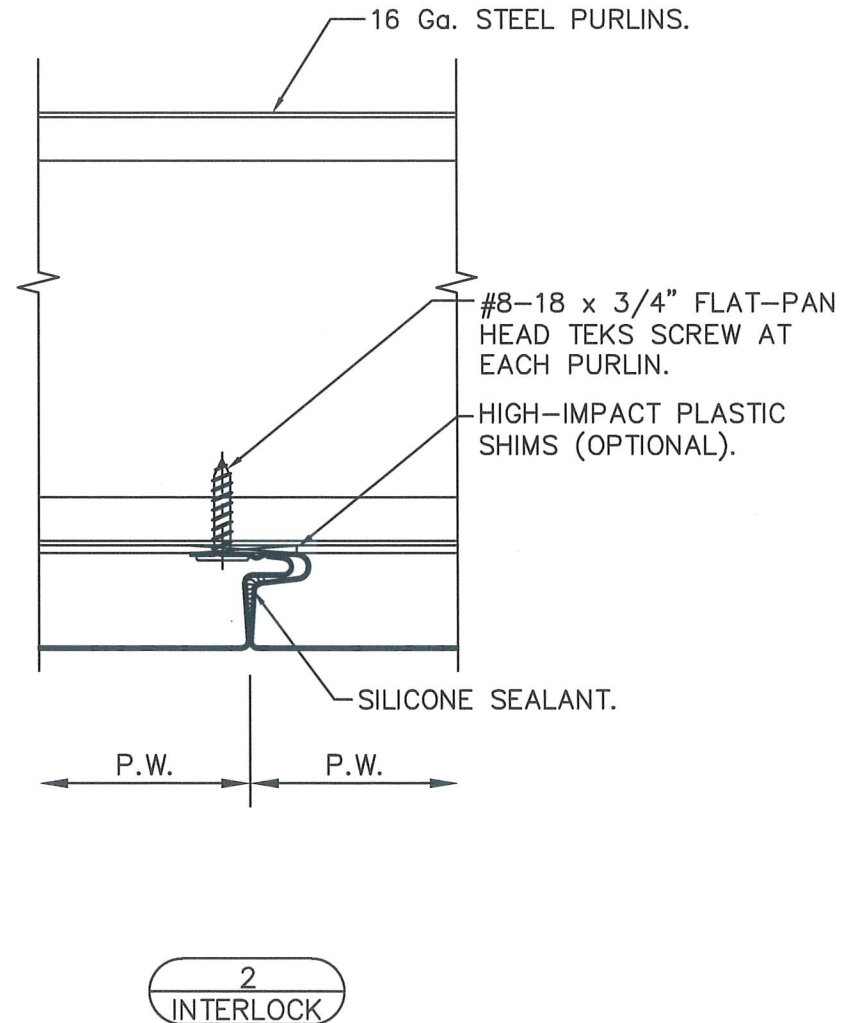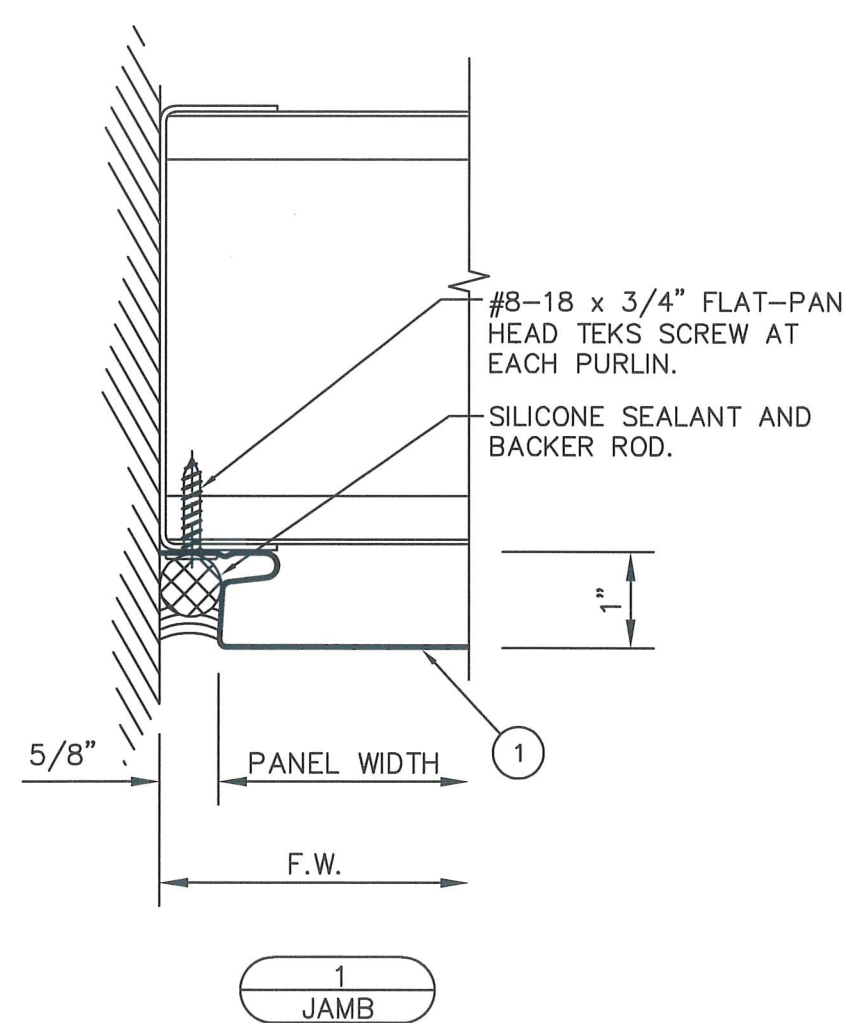

SENTRIGARD
METAL ROOFING SYSTEMS



PH: (434) 847-2445
www.sentrigard.com

65 10TH STREET
LYNCHBURG, VA 24504

SCOTT WOLTERS
FL PE# 62354

WOLTERS ENGINEERING
(COA# 27194)
15211 97TH ROAD N
WEST PALM BEACH, FL 33412
PH/FAX: (561) 225-1982

STATE OF FLORIDA
AUG 17 2026
PROFESSIONAL ENGINEER

DWG: **FP100AS-PUR**
SHEET: **2/4**

REV.#	DATE
1	8/17/26
2	
3	
0.032" ALUMINUM PANELS OVER 16 Ga. STEEL PURLINS



DWG:	FP100AS-PUR
SHEET:	2 / 4

0.032" ALUMINUM PANELS OVER 16 Ga. STEEL PURRLINS



WOLTERS ENGINEERING
(COA# 27194)
15211 97TH ROAD N.
WEST PALM BEACH, FL 33411
PH/FAX: (561) 225-1988

DWG:	FP100AS-PUR
SHEET:	4 / 4



65 10TH STREET
LYNCHBURG, VA 24504

PH: (434) 847-2445
www.sentrigard.com

—	—	—
—	—	—
—	—	—
—	—	—
—	—	—
—	—	—
—	—	—
—	—	—
1ST SUBMITTAL	—	8/17/26
PRINTS ISSUED FOR	REV.#	DATE