





INSTALLATION INSTRUCTIONS FOR
ELICC AMERICAS CORPORATION
WW-201 SERIES LARGE MISSILE IMPACT (LMI) AND SMALL MISSILE IMPACT (SMI)

GLASS TYPE


LEGEND NUMBER	MATERIAL DESCRIBE	SECTION
GL-01B	GL-01B VISION GLASS : FT 8mm Clear + 1.52mm PVB + FT 8mm Clear（USED FOR SMI）	
GL-01C	GL-01C VISION GLASS : HS 8mm Clear + 2.28mm SGP + HS 8mm Clear（USED FOR LMI）	
GL-01D	GL-01D VISION GLASS : FT 8mm Clear + 2.28mm SGP + FT 8mm Clear（USED FOR LMI AND SMI）	
GL-04B	GL-04B VISION GLASS : FT 8mm Clear + 1.52mm PVB (STC41) + FT 8mm Clear（USED FOR SMI）	

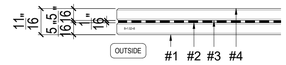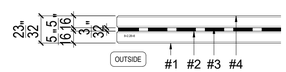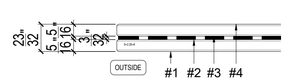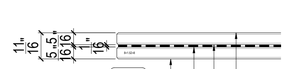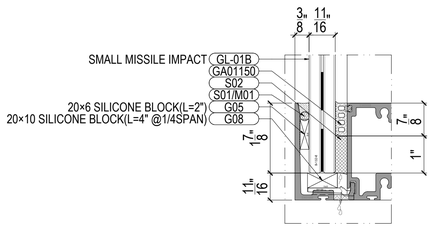


A1 TYPE "A1"
GL-01B: VISION GLASS

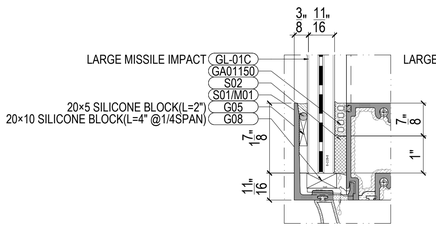

B1 TYPE "B1"
GL-01C: VISION GLASS

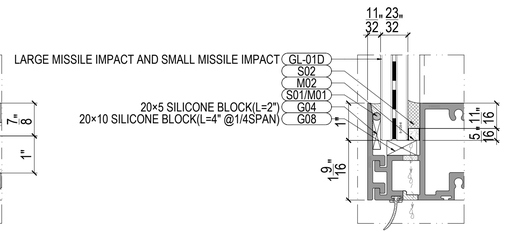

C1 TYPE "C1"
GL-01D: VISION GLASS

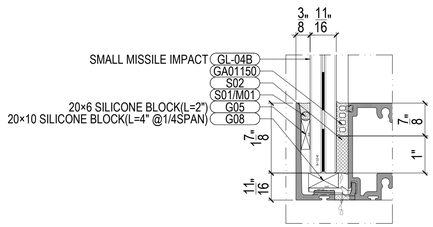

D1 TYPE "D1"
GL-04B: VISION GLASS

GENERAL NOTES:

THIS PRODUCT HAS BEEN DESIGNED AND TESTED TO COMPLY WITH THE REQUIREMENTS TO THE 8TH EDITION OF FLORIDA BUILDING CODE (2023) INCLUDING HIGH VELOCITY HURRICANE ZONE (HVHZ).

FACADE RATED FOR LARGE MISSILE IMPACT LEVEL D & SMALL MISSILE IMPACT.

THESE FACADES ARE APPROVED FOR AIR (6.24 PSF) AND (26.25 PSF (15% OF 175 PSF)) WATER INFILTRATION.

ANCHORS SHALL BE AS LISTED. SPACED AS SHOWN ON DETAILS. ANCHORS EMBEDMENT TO BASE MATERIAL SHALL BE BEYOND WALL DRESSING OR STUCCO.

ANCHORING OR LOADING CONDITIONS NOT SHOWN IN THESE DETAILS ARE NOT PART OF THIS APPROVAL.

MATERIALS INCLUDING BUT NOT LIMITED TO STEEL/METAL SCREWS THAT COME INTO CONTACT WITH OTHER DISSIMILAR MATERIALS SHALL MEET THE REQUIREMENTS OF THE 8TH EDITION OF FLORIDA BUILDING CODE (2023) SECTION AS APPLICABLE.

METAL STRUCTURAL AND/ OR WOOD STRUCTURAL BY OTHERS TO BE DESIGNED TO SUPPORT THE LOADS IMPOSED BY THIS GLAZING SYSTEM AND TO TRANSFER SUCH LOADS TO THE BUILDING MAIN STRUCTURE.

ULTIMATE LOAD OBTAINED FROM ASCE 7-10 / ASCE 7-22, MULTIPLY BY 0.6 SHALL BE LESS THAN OR EQUAL TO MAX.DESIGN LOADS OBTAINED FROM WIND TUNNEL STUDY

THE DESIGN LOADS SHOWN IN THIS DOCUMENT ARE ALLOWABLE DESIGN LOADS.

SEALANT: ALL FRAME CORNERS, JOINTS, MULLION SEAMS AND PERIMETER GLAZING BEAD TO FRAME INSTALLATION FASTENERS SEALED WITH SILICON SEALANT.

INSTRUCTIONS:

USE CHARTS AS FOLLOWS.

STEP 1: DETERMINE DESIGN WIND LOAD REQUIREMENTS ON WIND VELOCITY. BLDG. HEIGHT, WIND ZONE USING APPLICABLE ASCE 7-22 STANDARD.

STEP 2: SEE SHEET PE-105 ~ PE-108B FOR APPROVED WINDOW SIZE AND DESIGN LOAD.

STEP 3: SEE SHEET AN-202 FOR ANCHORS CAPACITY CHARTS

STEP 4: THE LOWEST VALUE RESULTING FROM STEPS 2&3 THAT EXCEED THE DESIGN WIND PRESSURES DETERMINED IN STEP 1 SHALL APPLY TO ENTIRE SYSTEM.

ABBREVIATIONS:

S.T. ----- SELF TAPPING SCREW	DIM. -----DIMENSION	SF-----SQUARE FEET
S.M.S. ----- SHEET METAL SCREW	LG. -----LONG	SIM. -----SIMILAR
H.W.H. ----- HEX WASHER HEAD SCREW	MAX. -----MAXIMUM	SQ. -----SQUARE
H.H. ----- HEX HEAD SCREW	MIN. -----MINIMUM	S.S. -----STAINLESS STEEL
P.H. ----- PAN HEAD SCREW	MS -----MACHINE SCREW	THK. -----THICKNESS
F.H. ----- FLAT HEAD SCREW	NO. -----NUMBER	TYP. -----TYPICAL
G.M.S. ----- GALVANIZED MILD STEEL	N.T.S. -----NOT TO SCALE	U.H. -----UNIT HEIGHT
B.M.U. ----- BUILDING MAINTENANCE UNIT TIEBACK	PSF -----POUNDS PER SQUARE FEET	W/ -----WITH
S.D. ----- SELF DRILL	PVC -----POLYVINYLCHLORIDE	W.P. -----WORK POINT
HS ----- HEAT STRENGTHENED	QTY. -----QUANTITY	C.O. -----CLEAR OPENING
FT ----- TEMPERED	GR-----GRADE	F.O. -----FRAME OPENING
PPC ----- POLYESTER POWDER COATED	O.C.-----ON CENTRAL	T.O.S. -----TOP OF SLAB

SYMBOLS:

DRAWING TAG — 01 / DT-5000 (DRAWING No. / SHEET No.)

WORKING POINT

LIMITATIONS OF USE

A. THIS PRODUCT EVALUATION DOCUMENT (P.E.D.) PREPARED BY THIS ENGINEER IS GENERIC AND DOES NOT PROVIDED INFORMATION FOR A SITE SPECIFIC PROJECT; i.e. WHERE THE SITE CONDITIONS DEVIATE FROM THE P.E.D.

B. CONTRACTOR TO BE RESPONSIBLE FOR THE SELECTION, PURCHASE AND INSTALLATION OF THIS PRODUCT BASED ON THIS PRODUCT EVALUATION PROVIDED HE/SHE DOES NOT DEVIATE FROM THE CONDITIONS DETAILED ON THIS DOCUMENT.

C. THIS PRODUCT EVALUATION DOCUMENT WILL BE CONSIDERED INVALID IF ALTERED BY ANY MEANS.

D. SITE SPECIFIC PROJECTS SHALL BE PREPARED BY A FLORIDA REGISTERED ENGINEER OR ARCHITECT WHICH WILL BECOME THE ENGINEER OF RECORD (E.O.R.) FOR THE PROJECT AND WHO WILL BE RESPONSIBLE FOR THE PROPER USE OF THE P.E.D.

E. THIS P.E.D. SHALL BEAR THE DATE AND ORIGINAL SEAL AND SIGNATURE OF THE PROFESSIONAL ENGINEER OF RECORD THAT PREPARED IT.

ELICC WW-200 SERIES

FL – **48175**


PAVAN MANEPALLI, P.E.
FLORIDA REGISTRATION
PE - **71882**

PAVAN MANEPALLI LICENSE No. 71882 STATE OF FLORIDA PROFESSIONAL ENGINEER

04/20/2026

Job No.:

Key Plan/Elevation:

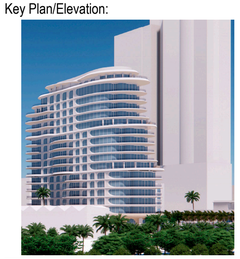

No.	Date	Description

Revisions:

Owner:
Name Shore Club Property Owner LLC
Address 4400 Biscayne Blvd, Suite 900
Address Miami, FL 33137
Name: Adam Gottlieb
Email gottlieba@witkoff.com

Design Architect:
Name Robert A.M Stern Architects LLP
Address One Park Avenue
Address New York, NY 10016
Tel: 212.967.5100
Email d.silberman@ramsa.com

Architect:
Name Kobi Karp
Address 571 NW 28th Street
Address Miami, Florida 33127
Tel: 305.573.1818
Email kobikarp@kobikarp.com

Issued By:

ELICC AMERICAS CORPORATION
13475 DANIELSON ST.
POWAY, CA 92064
Tel: (760)-233-0066
Fax: (760)-233-0065

Approved By:

Checked By:

Design Team:

Project: Shore Club
1901 Collins Ave.
Miami Beach, FL 33139


Title:


COVER


Sheet No.: GN-T101


Date: Apr. 15,2026	Revision No.: -
Scale: 6"=1'-0"	Size: 22"x34"


Phase: System Drawing

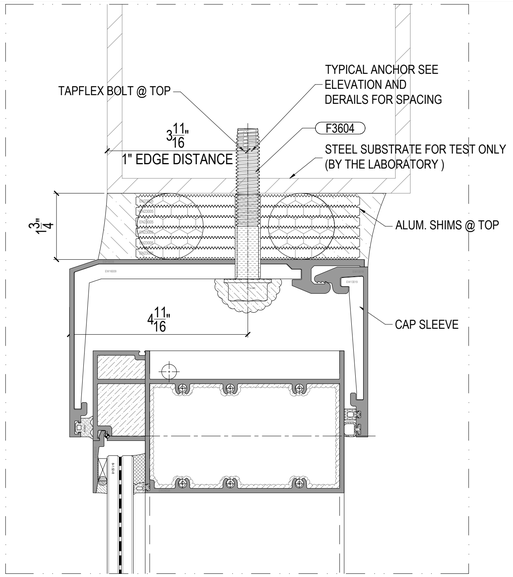


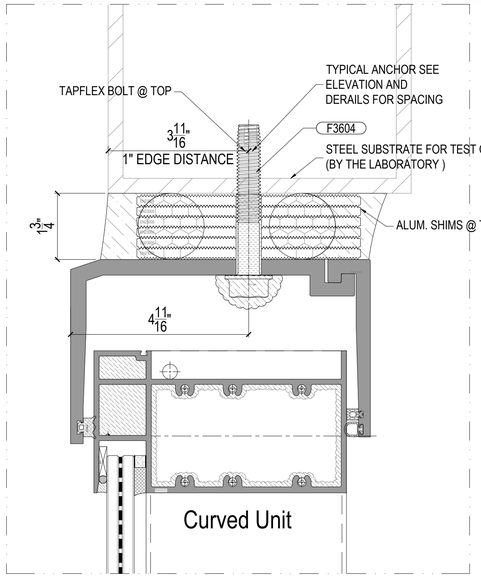


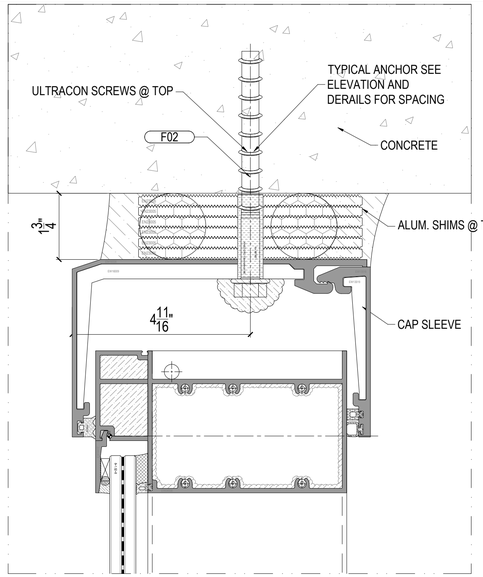


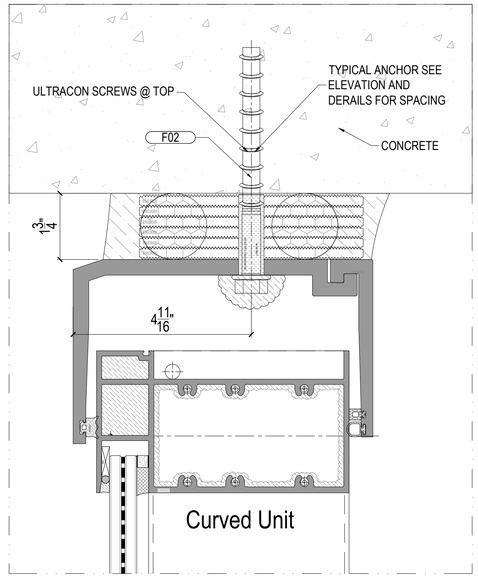



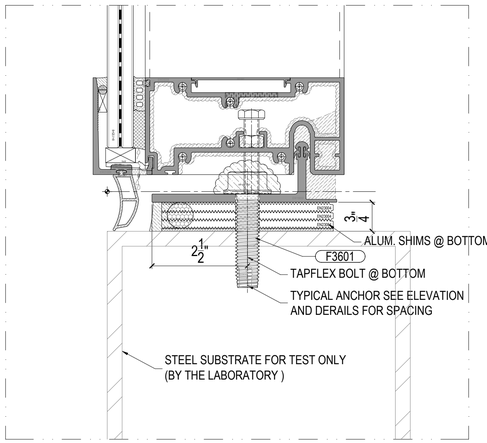


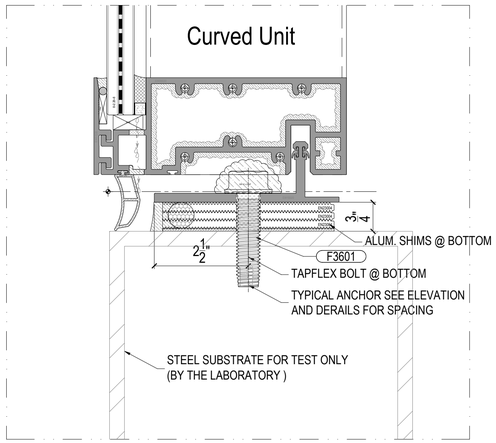

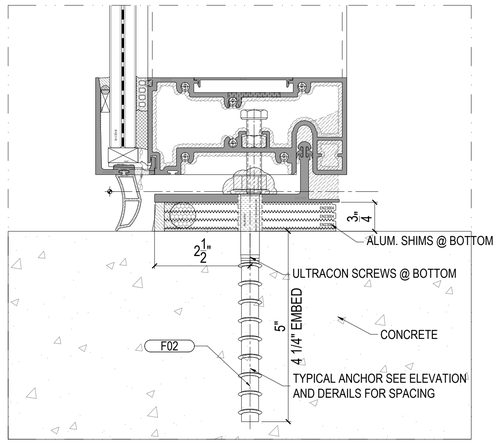

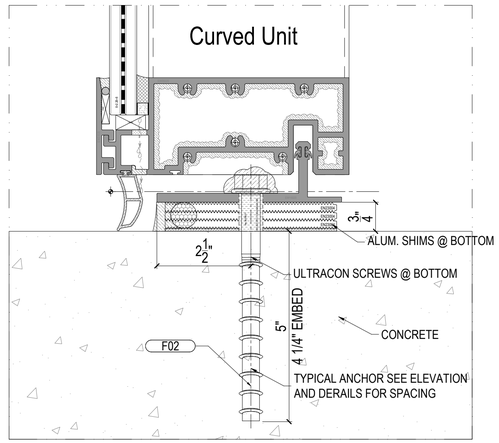

LIST OF FASTENERS

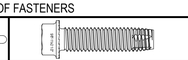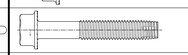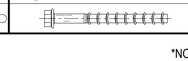F3601		5/8"-11 x 2 1/2" H.W.H TAPFLEX BOLT	GRADE 5; MEETS ASTM 449 SPECIFICATIONS (120KSI STRENGTH)	MATERIAL: ALLOY STEEL FINISH: SILVER STALGARD ® GB COATING
F3604		5/8"-11 x 4" H.W.H TAPFLEX BOLT	GRADE 5; MEETS ASTM 449 SPECIFICATIONS (120KSI STRENGTH)	MATERIAL: ALLOY STEEL FINISH: SILVER STALGARD ® GB COATING
F02		HILTI KH-EZ 1/2"X6" CONCRETE BOLT	-	GALVANIZED ALLOY STEEL

TYPICAL ANCHOR TYPES:
SEE ELEVATION AND DERAILS FOR SPACING

TYPE "F3601" : 5/8" TAPFLEX BOLT+BY "H.W.H" (Fu=120 KSI, Fy=92 KSI) INTO STEEL STRUCTURES
STEEL : 1/8" THK. MIN. A36 MIN.
1" MIN. EDGE DISTANCE
(STEEL IN CONTACT WITH ALUMINUM TO BE PLATED OR PAINTED)
TYPE "F3604" : 5/8" TAPFLEX BOLT+BY "H.W.H" (Fu=120 KSI, Fy=92 KSI) INTO STEEL STRUCTURES
STEEL : 1/8" THK. MIN. A36 MIN.
1" MIN. EDGE DISTANCE
(STEEL IN CONTACT WITH ALUMINUM TO BE PLATED OR PAINTED)
TYPE "F02" : 1/2" DIA.ULTRACON+BY "DEWALT"(Fu=112.54 KSI)
4 1/4" MIN. EMBED DIRECTLY INTO CONCRETE
1 3/4" MIN. EDGE DISTANCE
3" MIN. SPACING

*NOTE: CHART BASED ON FRAME TOP OR BOTTOM TO SUBSTRATE WITH 3/4" GAP, FOR GAP BEYOND 3/4" ANCHOR CAPACITIES TO BE CHECKED ON.
JOB BASIS BY DELEGATED ENGINEER.

ANCHOR CAPACITY CHART

FW(in)	FH(in)	PSF(±)	CAP SLEEVE LENGTH(in)	RECEPTOR SLEEVE LENGTH(in)	ALUM. SHIMS @ TOP LENGTH(in)	ALUM. SHIMS @ BOTTOM LENGTH(in)	QTY OF SCREWS @ TOP OF MULIION LOCATION	TOP STRUCTURE	QTY OF SCREWS @BOTTOM OF MULIION LOCATION	BOTTOM STRUCTURE	ANCHOR TYPES
5'-6"	10'-9"	±115	1'-7 11/16"	1'-7 11/16"	11"	11"	2	STEEL	2	CONCRETE	F3604&F02
5'-10"	10'-9"	±115	1'-7 11/16"	1'-7 11/16"	11"	11"	2	STEEL	2	CONCRETE	F3604&F02
5'-6"	13'-1"	±125	1'-11 5/8"	1'-11 5/8"	11"	11"	2	STEEL	2	CONCRETE	F3601&F02
5'-6"	10'-9"	±130	1'-7 11/16"	1'-7 11/16"	11"	11"	2	STEEL	2	CONCRETE	F3601&F02

ELICC WW-200 SERIES

FL – 48175


PAVAN MANEPALLI, P.E.
FLORIDA REGISTRATION
PE - 71882

PAVAN MANEPALLI LICENSE No. 71882 STATE OF FLORIDA PROFESSIONAL ENGINEER

04/20/2026

Job No.:

Key Plan/Elevation:

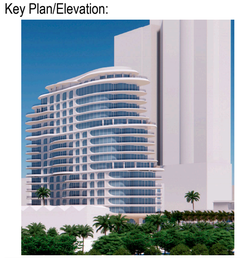

No.	Date	Description

Revisions:

Owner:
Name Shore Club Property Owner LLC
Address 4400 Biscayne Blvd, Suite 900
Address Miami, FL 33137
Name: Adam Gottlieb
Email gottlieba@witkoff.com

Design Architect:
Name Robert A.M Stern Architects LLP
Address One Park Avenue
Address New York, NY 10016
Tel: 212.967.5100
Email d.silberman@ramsa.com

Architect:
Name Kobi Karp
Address 571 NW 28th Street
Address Miami, Florida 33127
Tel: 305.573.1818
Email kobikarp@kobikarp.com

Issued By:

ELICC AMERICAS CORPORATION
13475 DANIELSON ST.
POWAY, CA 92064
Tel: (760)-233-0066
Fax: (760)-233-0065

Approved By:

Checked By:

Design Team:

Project: Shore Club
1901 Collins Ave.
Miami Beach, FL 33139

Title:


ANCHOR CAPACITY CHART

Sheet No.: AN-T102


Date: Apr. 15,2026 | Revision No.: -

Scale: 6"=1'-0" | Size: 22"x34"


Phase: System Drawing

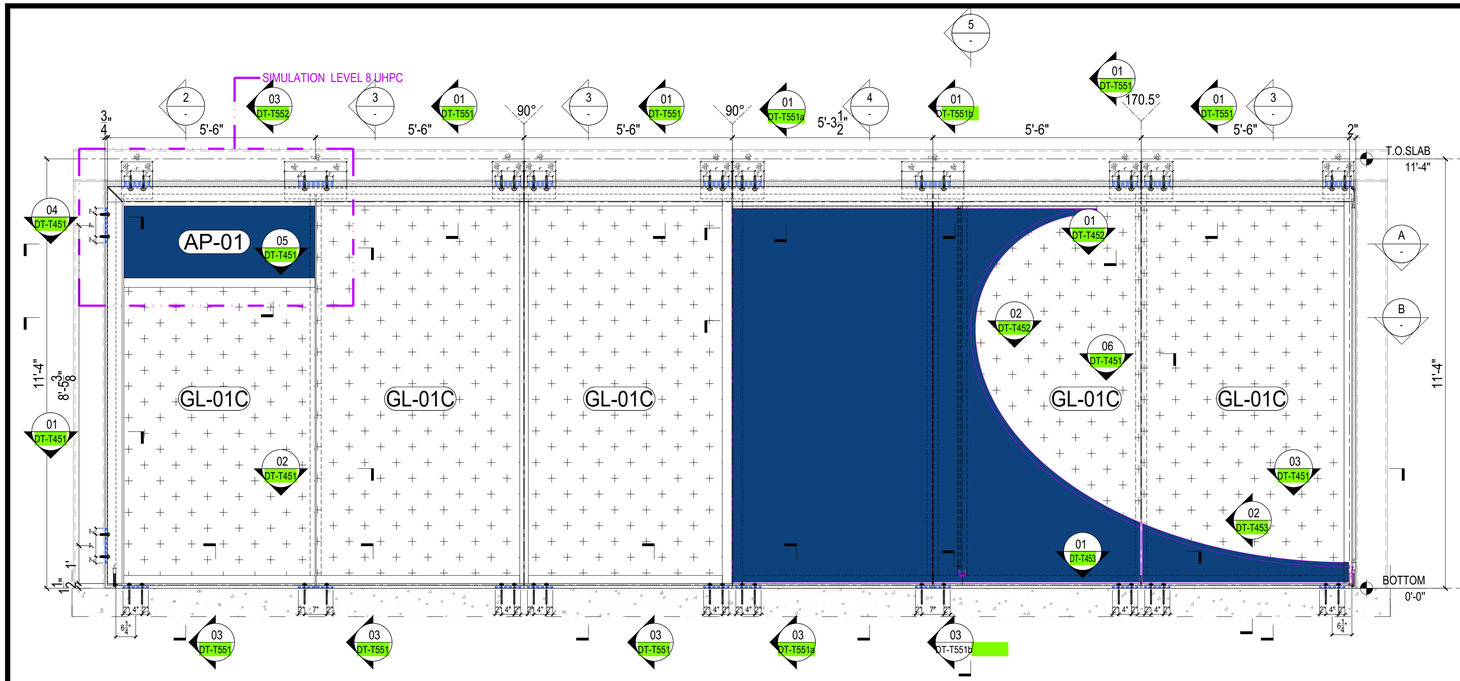


01 Partial Elevation
SCALE 1/2"=1'-0" FROM:EL-T101

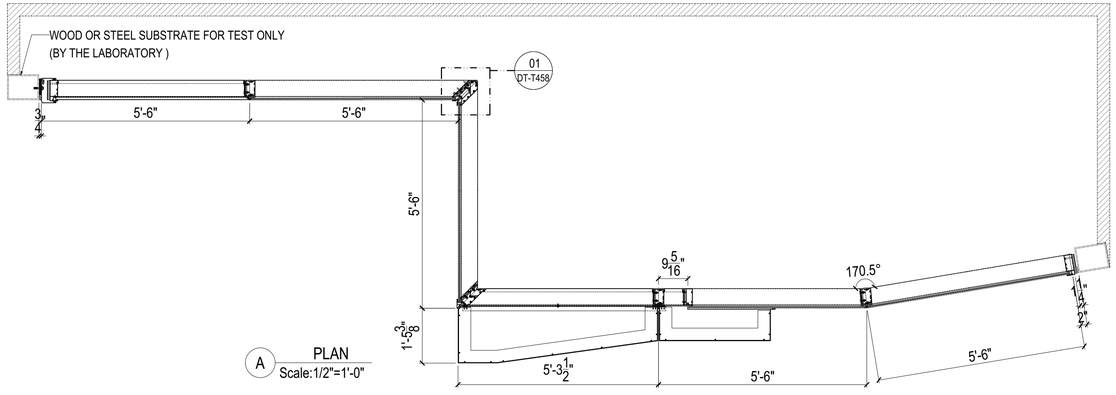

A PLAN
Scale:1/2"=1'-0"

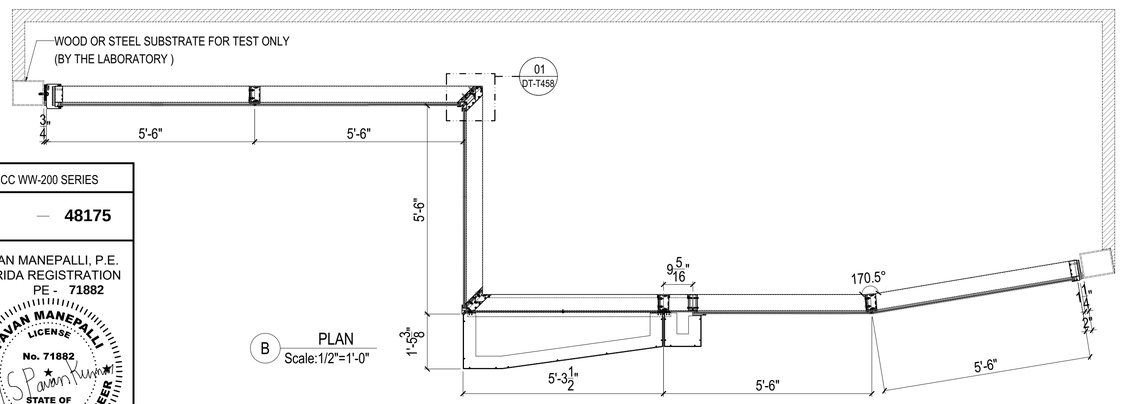

B PLAN
Scale:1/2"=1'-0"

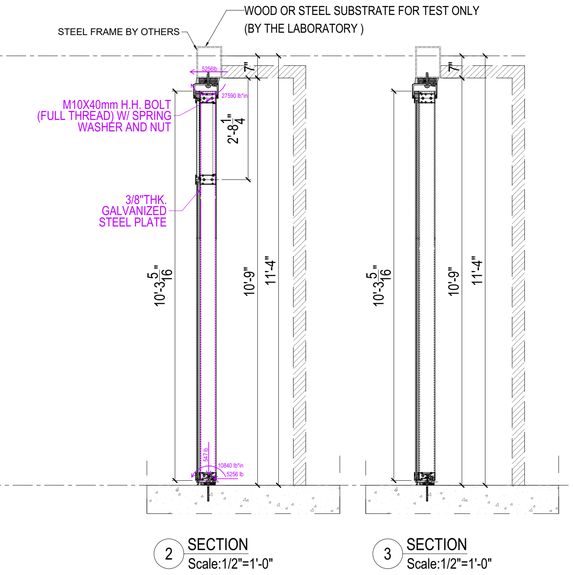

2 SECTION
Scale:1/2"=1'-0"

3 SECTION
Scale:1/2"=1'-0"

MULLION CAPACITY CHART


FW	FH	Pd ALLOW
INCH	INCH	PSF (±)
66	124	130

GLASS CAPACITY CHART

FW	FH	Pd ALLOW
INCH	INCH	PSF (±)
66	120	140

ANCHOR CAPACITY CHART

FW	FH	Pd ALLOW
INCH	INCH	PSF (±)
66	124	150

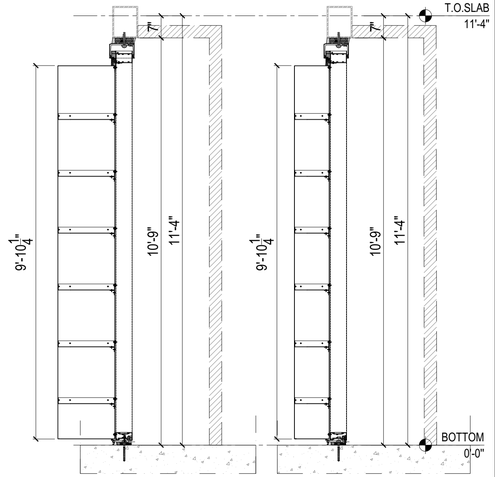

4 SECTION
Scale:1/2"=1'-0"

5 SECTION
Scale:1/2"=1'-0"

TESTS PER:	SPECIMEN # 4 @ 3th LEVEL
TAS-201	LARGE MISSILE IMPACT
TAS-202	
TAS-203	DESIGN WIND LOAD: ±115 PSF

LEGEND:

AP-01 : 3mm THICK ALUMINUM PANEL
FINISH: NON-CHROMATE

VISION GLASS
GL-01C : HS8 Clear + 2.28SGP + HS8 Clear

ELICC WW-200 SERIES

— 48175


PAVAN MANEPALLI, P.E.
FLORIDA REGISTRATION
PE - 71882

PAVAN MANEPALLI LICENSE No. 71882 STATE OF FLORIDA PROFESSIONAL ENGINEER

04/20/2026

Job No.:

Key Plan/Elevation:

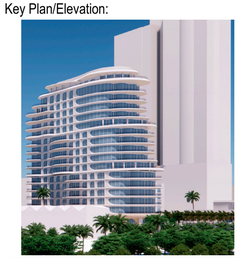

No.	Date	Description

Revisions:

Owner:
Name Shore Club Property Owner LLC
Address 4400 Biscayne Blvd, Suite 900
Address Miami, FL 33137
Name: Adam Gottlieb
Email gottlieba@witkoff.com

Design Architect:
Name Robert A.M Stern Architects LLP
Address One Park Avenue
Address New York, NY 10016
Tel: 212.967.5100
Email d.silberman@ramsa.com

Architect:
Name Kobi Karp
Address 571 NW 28th Street
Address Miami, Florida 33127
Tel: 305.573.1818
Email kobikarp@kobikarp.com

Issued By:

ELICC AMERICAS CORPORATION
13475 DANIELSON ST.
POWAY, CA 92064
Tel: (760)-233-0066
Fax: (760)-233-0065

Approved By:

Checked By:

Design Team:


Project: Shore Club
1901 Collins Ave.
Miami Beach, FL 33139

Title:
LARGE MISSILE IMPACT
TESTING ELEVATION

Sheet No.: PE-T304

Date: Apr. 15,2026	Revision No.: -
Scale: 1/2"=1'-0"	Size: 22"x34"


Phase: TEST DRAWINGS

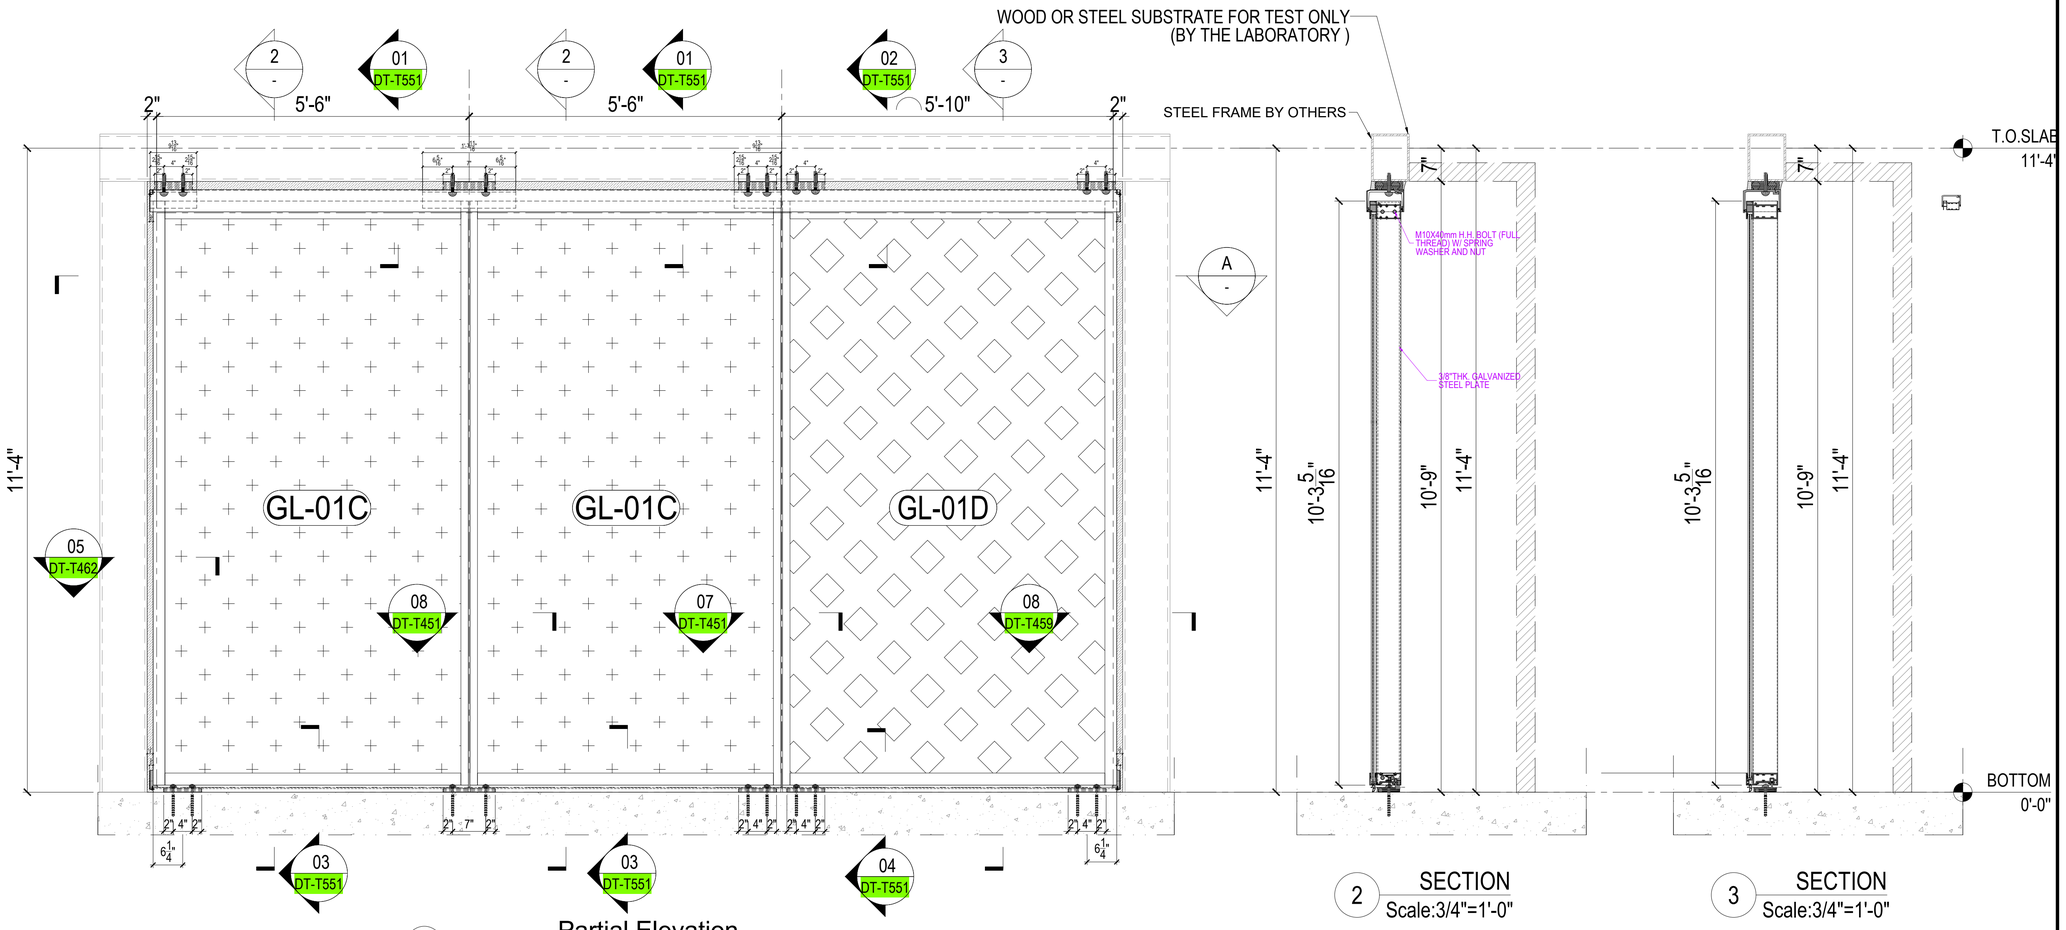

01 Partial Elevation
SCALE 3/4"=1'-0" FROM:EL-T102

2 SECTION
Scale:3/4"=1'-0"

3 SECTION
Scale:3/4"=1'-0"

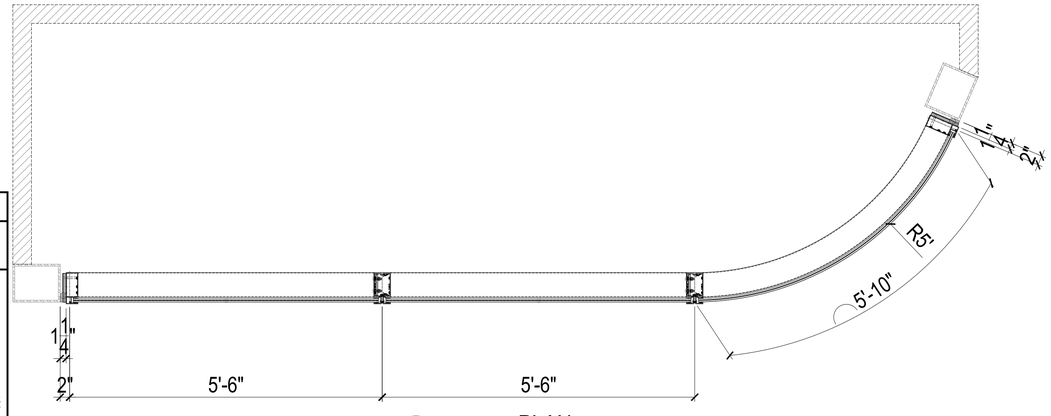

A PLAN
Scale:3/4"=1'-0"

MULLION CAPACITY CHART

FW	FH	Pd ALLOW
INCH	INCH	PSF (±)
70	124	140

GLASS CAPACITY CHART

FW	FH	Pd ALLOW
INCH	INCH	PSF (±)
70	120	130

ANCHOR CAPACITY CHART

FW	FH	Pd ALLOW
INCH	INCH	PSF (±)
70	124	150

TESTS PER:	SPECIMEN # 16 @ 3th LEVEL
TAS-201	LARGE MISSILE IMPACT
TAS-202	
TAS-203	DESIGN WIND LOAD: ±115 PSF

LEGEND:

VISION GLASS
(GL-01C) : HS8 Clear + 2.28SGP + HS8 Clear

CURVED UNIT VISION GLASS
(GL-01D) : FT8 Clear + 2.28 SGP + FT8 Clear

ELICC WW-200 SERIES

FL – 48175


PAVAN MANEPALLI, P.E.
FLORIDA REGISTRATION
PE - 71882

PAVAN MANEPALLI LICENSE No. 71882 STATE OF FLORIDA PROFESSIONAL ENGINEER

04/20/2026

Job No.:

Key Plan/Elevation:

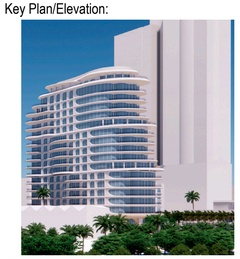

No.	Date	Description

Revisions:

Owner:
Name Shore Club Property Owner LLC
Address 4400 Biscayne Blvd, Suite 900
Address Miami, FL 33137
Name: Adam Gottlieb
Email gottlieba@witkoff.com

Design Architect:
Name Robert A.M Stern Architects LLP
Address One Park Avenue
Address New York, NY 10016
Tel: 212.967.5100
Email d.silberman@ramsa.com

Architect:
Name Kobi Karp
Address 571 NW 28th Street
Address Miami, Florida 33127
Tel: 305.573.1818
Email kobikarp@kobikarp.com

Issued By:

ELICC AMERICAS CORPORATION
13475 DANIELSON ST.
POWAY, CA 92064
Tel: (760)-233-0066
Fax: (760)-233-0065

Approved By:

Checked By:

Design Team:

Project: Shore Club
1901 Collins Ave.
Miami Beach, FL 33139


Title:
LARGE MISSILE IMPACT
TESTING ELEVATION

Sheet No.: PE-T316


Date: Apr. 15,2026 | Revision No.: -

Scale: 3/4"=1'-0" | Size: 22"x34"


Phase: TEST DRAWINGS

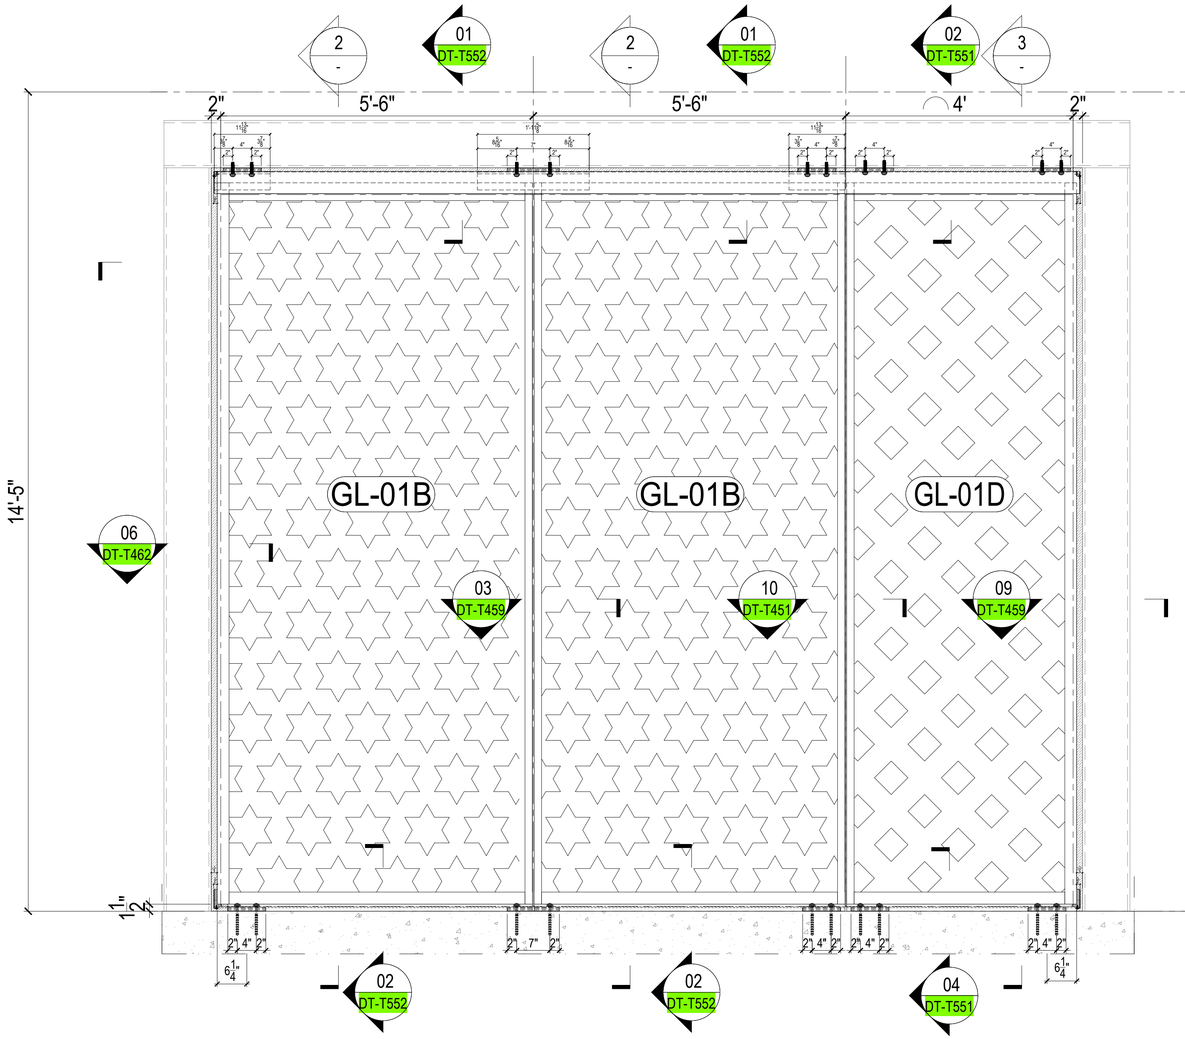

01 Partial Elevation
SCALE 3/4"=1'-0" FROM:EL-T102

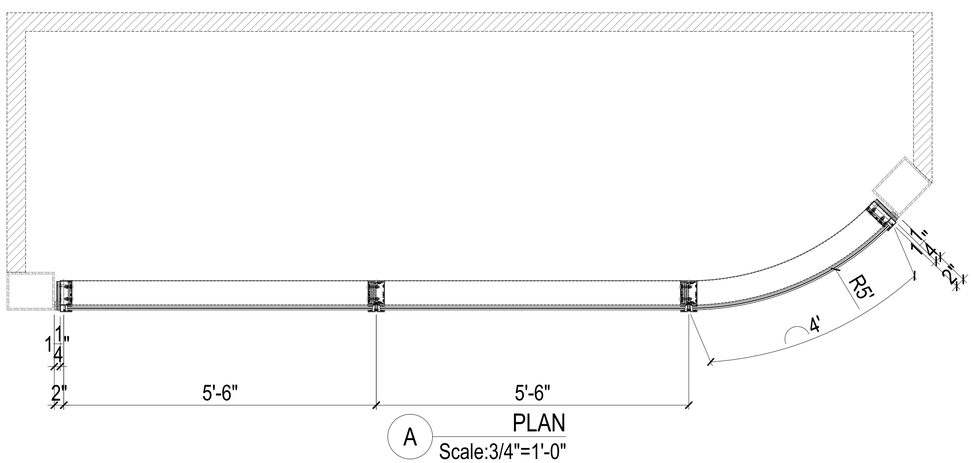

A PLAN
Scale:3/4"=1'-0"

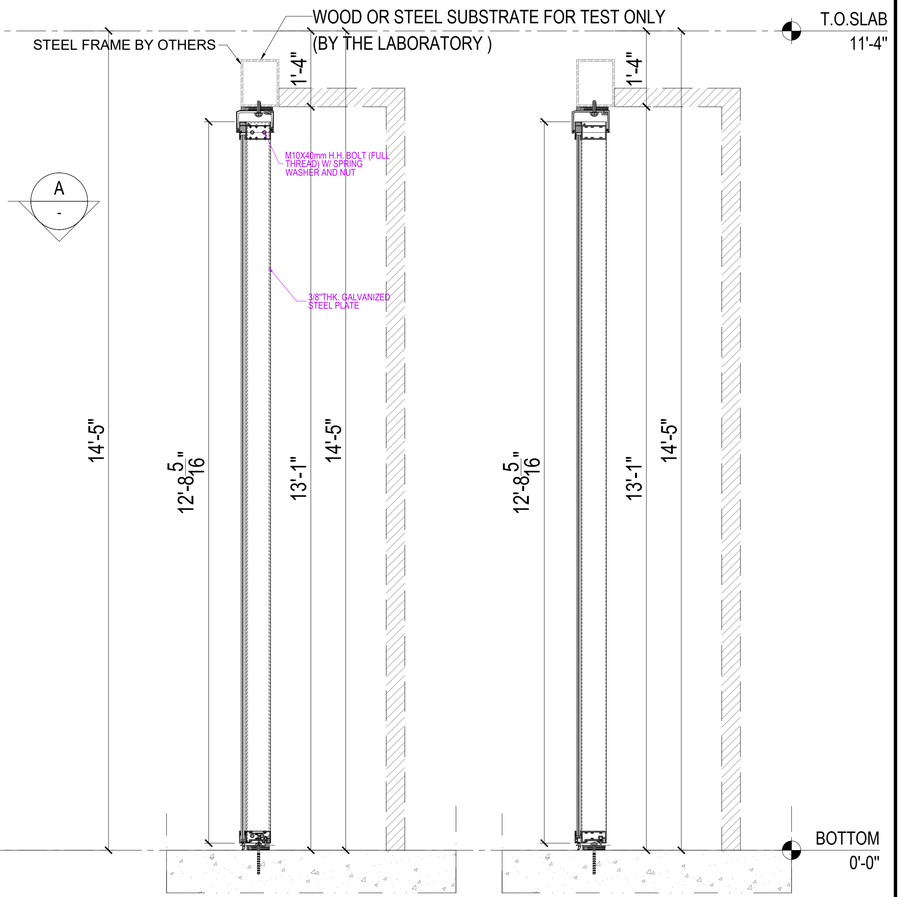

2 SECTION
Scale:3/4"=1'-0"

3 SECTION
Scale:3/4"=1'-0"

MULLION CAPACITY CHART

FW	FH	Pd ALLOW
INCH	INCH	PSF (±)
66	153	220

GLASS CAPACITY CHART

FW	FH	Pd ALLOW
INCH	INCH	PSF (±)
66	149	180

ANCHOR CAPACITY CHART

FW	FH	Pd ALLOW
INCH	INCH	PSF (±)
66	153	150

TESTS PER:	SPECIMEN # 17 @ 17th LEVEL
TAS-201	SMALL MISSILE IMPACT
TAS-202	
TAS-203	DESIGN WIND LOAD: ±125 PSF

LEGEND:

VISION GLASS
(GL-01B) : FT8 Clear + 1.52 PVB + FT8 Clear

CURVED UNIT VISION GLASS
(GL-01D) : FT8 Clear + 2.28 SGP + FT8 Clear

ELICC WW-200 SERIES

FL – 48175


PAVAN MANEPALLI, P.E.
FLORIDA REGISTRATION
PE - 71882

PAVAN MANEPALLI LICENSE No. 71882 STATE OF FLORIDA PROFESSIONAL ENGINEER

04/20/2026

Job No.:

Key Plan/Elevation:

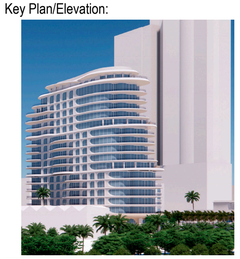

No.	Date	Description

Revisions:

Owner:
Name Shore Club Property Owner LLC
Address 4400 Biscayne Blvd, Suite 900
Address Miami, FL 33137
Name: Adam Gottlieb
Email gottlieba@witkoff.com

Design Architect:
Name Robert A.M Stern Architects LLP
Address One Park Avenue
Address New York, NY 10016
Tel: 212.967.5100
Email d.silberman@ramsa.com

Architect:
Name Kobi Karp
Address 571 NW 28th Street
Address Miami, Florida 33127
Tel: 305.573.1818
Email kobikarp@kobikarp.com

Issued By:

ELICC AMERICAS CORPORATION
13475 DANIELSON ST.
POWAY, CA 92064
Tel: (760)-233-0066
Fax: (760)-233-0065

Approved By:

Checked By:

Design Team:

Project: Shore Club
1901 Collins Ave.
Miami Beach, FL 33139

Title:
SMALL MISSILE IMPACT
TESTING ELEVATION

Sheet No.: PE-T317

Date: Apr. 15,2026	Revision No.: -
Scale: 3/4"=1'-0"	Size: 22"x34"

Phase: TEST DRAWINGS

MULLION CAPACITY CHART


FW	FH	Pd ALLOW
INCH	INCH	PSF (±)
66	124	270

GLASS CAPACITY CHART


FW	FH	Pd ALLOW
INCH	INCH	PSF (±)
66	120	140

ANCHOR CAPACITY CHART


FW	FH	Pd ALLOW
INCH	INCH	PSF (±)
66	124	150

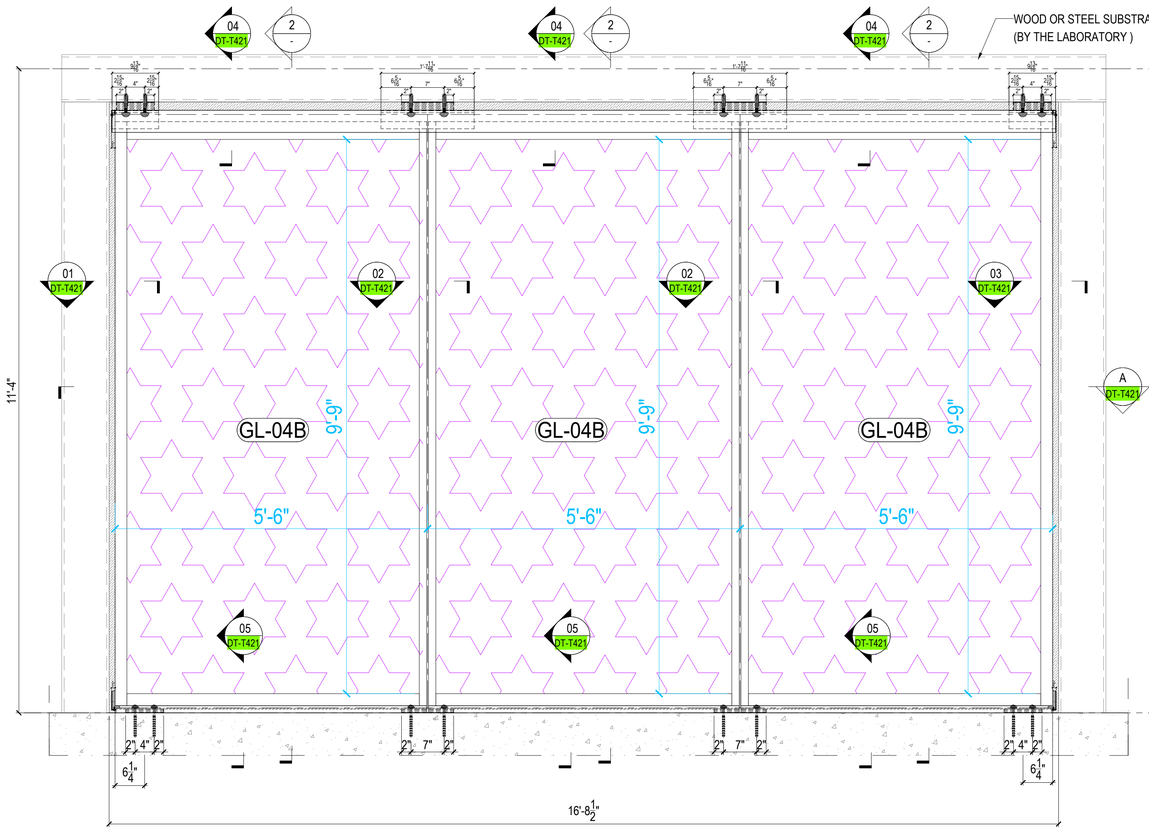

01 Partial Elevation
SCALE 3/4"=1'-0" FROM:EL-T151

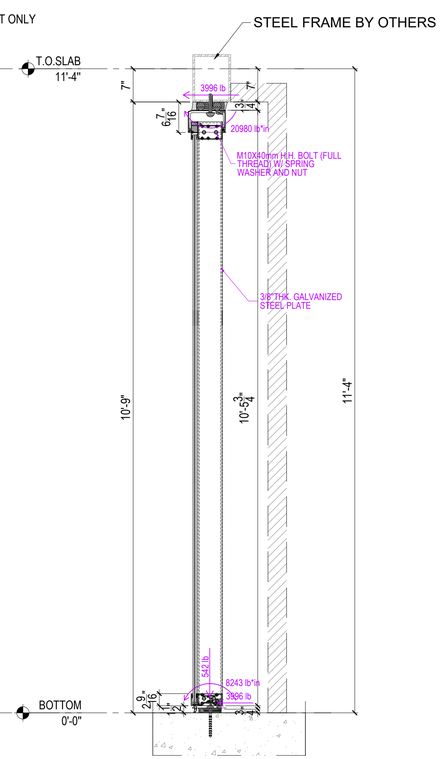

2 SECTION
Scale:3/4"=1'-0"

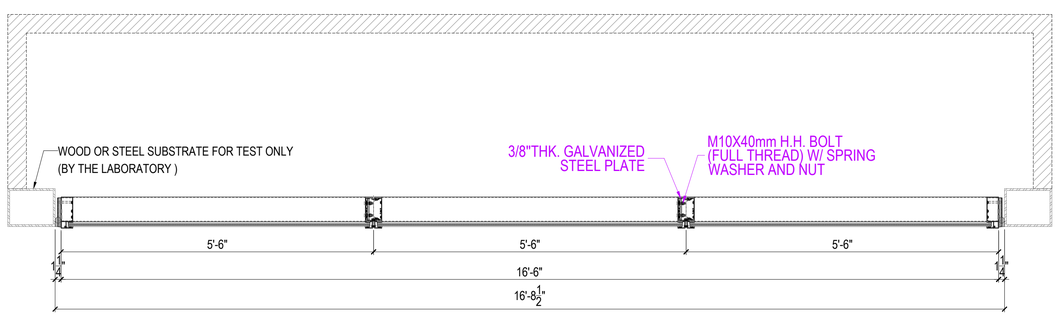

A PLAN
Scale:3/4"=1'-0"

TESTS PER:	SPECIMEN # 18 @ 14th LEVEL
TAS-201	SMALL MISSILE IMPACT
TAS-202	
TAS-203	DESIGN WIND LOAD: ±130 PSF

LEGEND:

VISION GLASS
GL-04B: FT8 Clear +1.52 PVB (STC41) + FT8 Clear

ELICC WW-200 SERIES

FL — **48175**


PAVAN MANEPALLI, P.E.
FLORIDA REGISTRATION
PE - 71882

PAVAN MANEPALLI LICENSE No. 71882 STATE OF FLORIDA PROFESSIONAL ENGINEER

04/20/2026

Job No.:

Key Plan/Elevation:

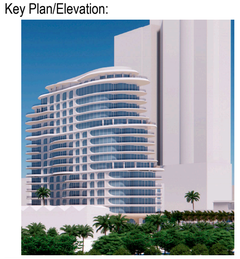

No.	Date	Description

Revisions:

Owner:
Name Shore Club Property Owner LLC
Address 4400 Biscayne Blvd, Suite 900
Address Miami, FL 33137
Name: Adam Gottlieb
Email gottlieba@witkoff.com

Design Architect:
Name Robert A.M Stern Architects LLP
Address One Park Avenue
Address New York, NY 10016
Tel: 212.967.5100
Email d.silberman@ramsa.com

Architect:
Name Kobi Karp
Address 571 NW 28th Street
Address Miami, Florida 33127
Tel: 305.573.1818
Email kobikarp@kobikarp.com

Issued By:

ELICC AMERICAS CORPORATION
13475 DANIELSON ST.
POWAY, CA 92064
Tel: (760)-233-0066
Fax: (760)-233-0065

Approved By:

Checked By:

Design Team:


Project: Shore Club
1901 Collins Ave.
Miami Beach, FL 33139

Title:
SMALL MISSILE IMPACT TESTING ELEVATION


Sheet No.: PE-T318

Date: Apr. 15,2026	Revision No.: -
Scale: 3/4"=1'-0"	Size: 22"x34"


Phase: TEST DRAWINGS

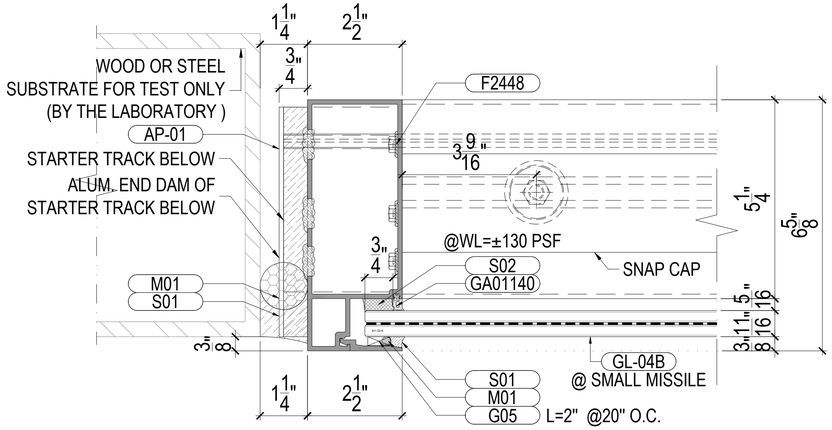


01 PLAN DETAIL @ FIXED WINDOW
Scale:6"=1'-0" FROM:PE-T318

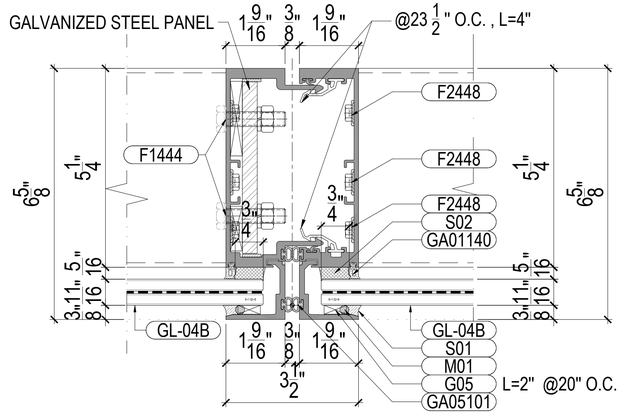


02 PLAN DETAIL @ FIXED WINDOW
Scale:6"=1'-0" FROM:PE-T318

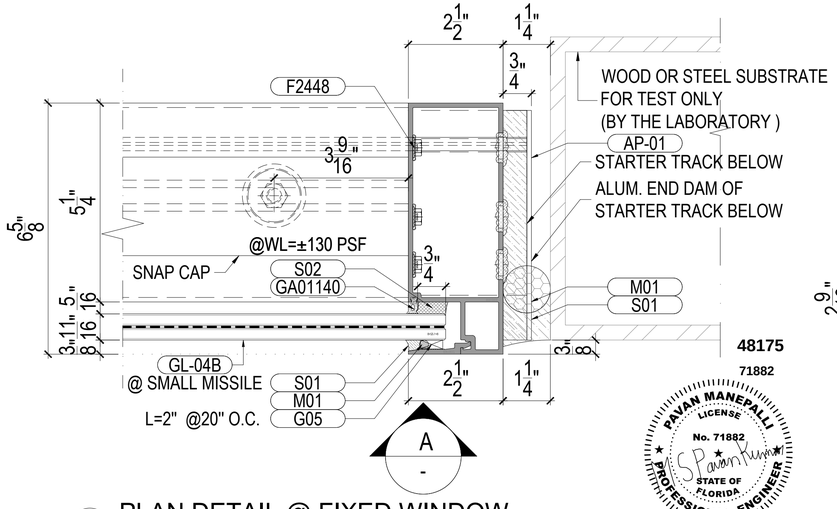


03 PLAN DETAIL @ FIXED WINDOW
Scale:6"=1'-0" FROM:PE-T318

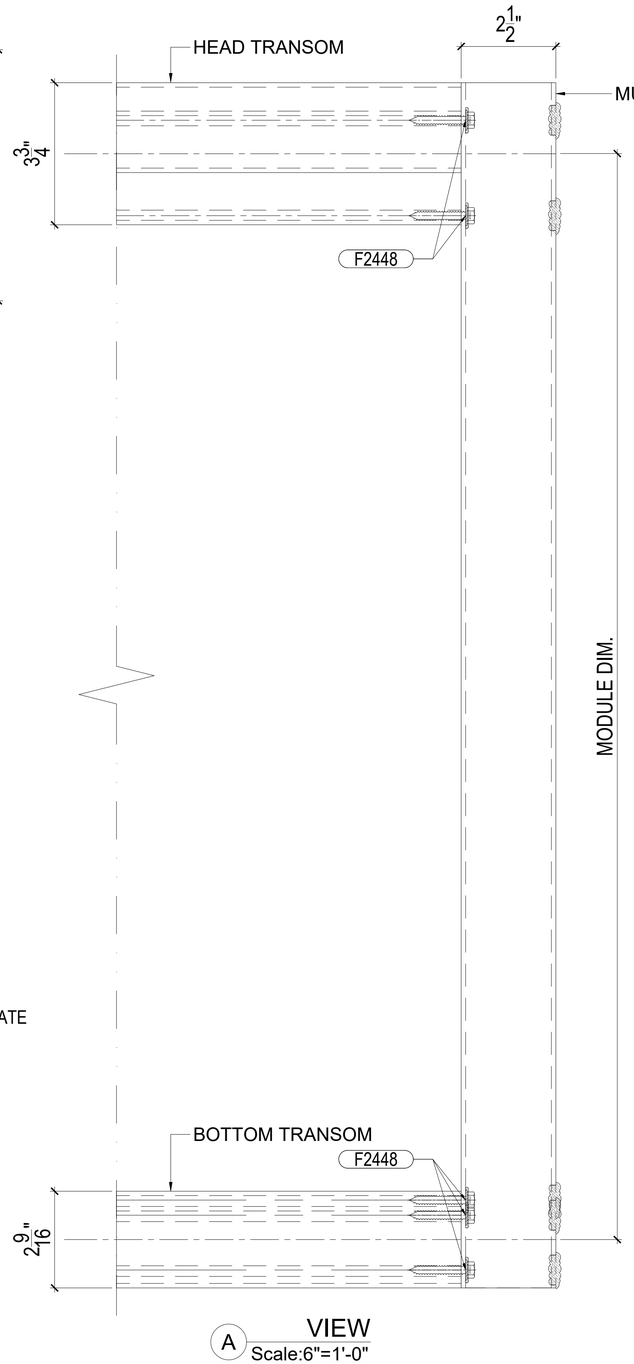

A VIEW
Scale:6"=1'-0"

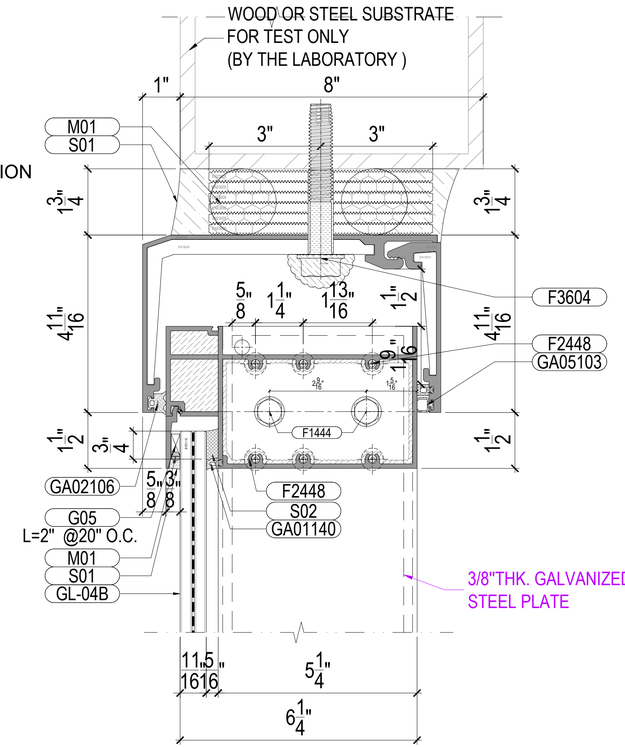

04 TOP STACK JOINT @ FIXED WINDOW
Scale:6"=1'-0" FROM:PE-T351

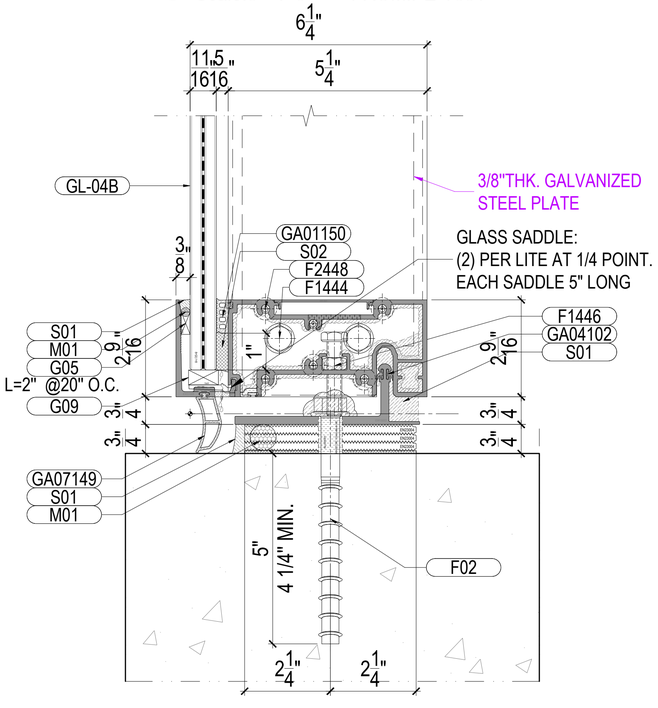

05 BOTTOM OF UHPC PANEL @ FIXED WINDOW
Scale:6"=1'-0" FROM:PE-T318

48175
71882
PAVAN MANEPALLI LICENSE No. 71882 STATE OF FLORIDA PROFESSIONAL ENGINEER
04/20/2026

Job No.:

Key Plan/Elevation:



No.	Date	Description

Revisions:

Owner:
Name Shore Club Property Owner LLC
Address 4400 Biscayne Blvd, Suite 900
Address Miami, FL 33137
Name: Adam Gottlieb
Email gottlieba@witkoff.com

Design Architect:
Name Robert A.M Stern Architects LLP
Address One Park Avenue
Address New York, NY 10016
Tel: 212.967.5100
Email d.silberman@ramsa.com

Architect:
Name Kobi Karp
Address 571 NW 28th Street
Address Miami, Florida 33127
Tel: 305.573.1818
Email kobikarp@kobikarp.com

Issued By:

ELICC GROUP

ELICC AMERICAS CORPORATION
13475 DANIELSON ST.
POWAY, CA 92064
Tel: (760)-233-0066
Fax: (760)-233-0065

Approved By:

Checked By:

Design Team:


Project: Shore Club
1901 Collins Ave.
Miami Beach, FL 33139

Title:
PLAN DETAIL &
VERTICAL SECTION DETAIL
@ FIXED WINDOW


Sheet No.: DT-T421

Date: Apr. 15,2026	Revision No.: -
Scale: 6"=1'-0"	Size: 22"x34"


Phase: TESTING DRAWINGS

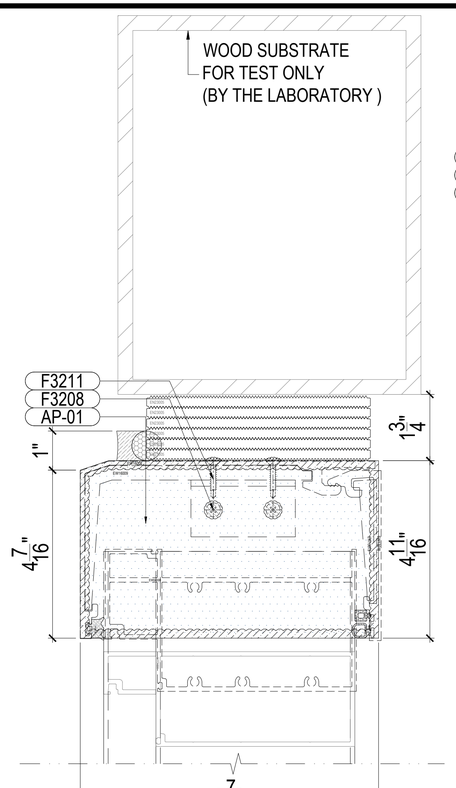

03 VERTICAL SECTION DETAIL / ALUM. PANEL
Scale:6"=1'-0"

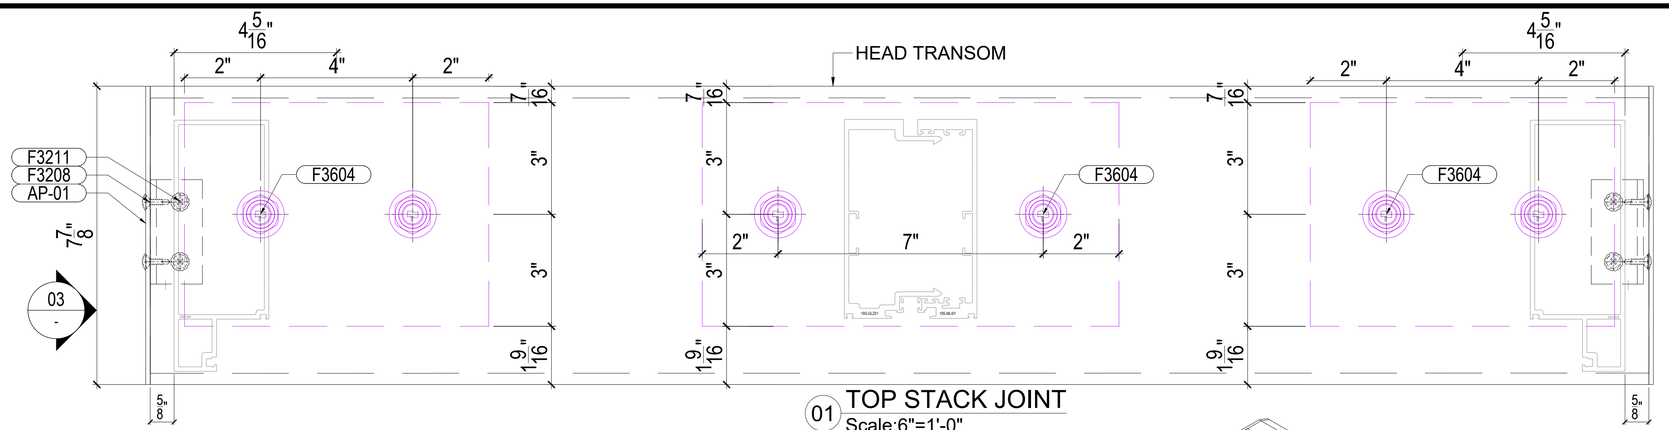


01 TOP STACK JOINT
Scale:6"=1'-0"

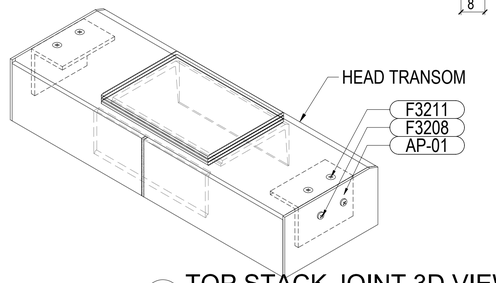



05 TOP STACK JOINT 3D VIEW
Scale:6"=1'-0"

04 BOTTOM OF PANEL/ALUM. PANEL
Scale:6"=1'-0"

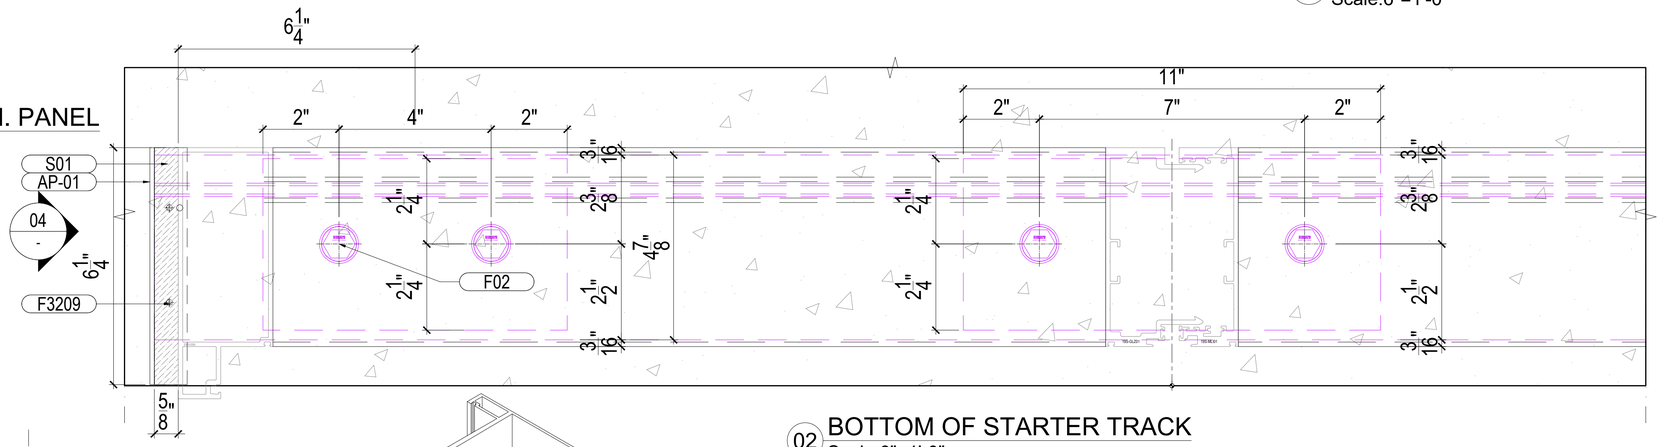

02 BOTTOM OF STARTER TRACK
Scale:6"=1'-0"

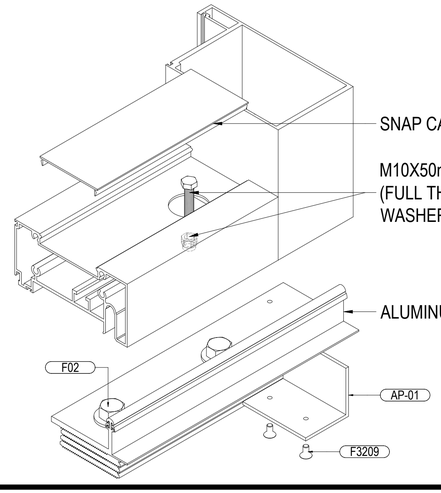

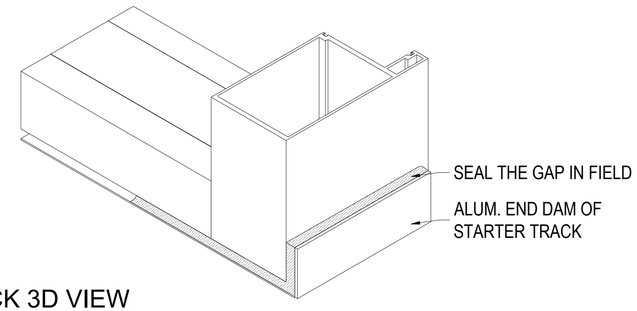

06 STARTER TRACK 3D VIEW
Scale:6"=1'-0"


48175

71882

PAVAN MANEPALLI
LICENSE
No. 71882
STATE OF FLORIDA
PROFESSIONAL ENGINEER
04/20/2026

Job No.:

Key Plan/Elevation:

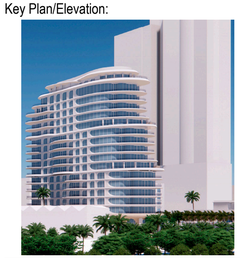

No.	Date	Description

Revisions:

Owner:
Name Shore Club Property Owner LLC
Address 4400 Biscayne Blvd, Suite 900
Address Miami, FL 33137
Name: Adam Gottlieb
Email gottlieba@witkoff.com

Design Architect:
Name Robert A.M Stern Architects LLP
Address One Park Avenue
Address New York, NY 10016
Tel: 212.967.5100
Email d.silberman@ramsa.com

Architect:
Name Kobi Karp
Address 571 NW 28th Street
Address Miami, Florida 33127
Tel: 305.573.1818
Email kobikarp@kobikarp.com

Issued By:

ELICC AMERICAS CORPORATION
13475 DANIELSON ST.
POWAY, CA 92064
Tel: (760)-233-0066
Fax: (760)-233-0065

Approved By:

Checked By:

Design Team:


Project: Shore Club
1901 Collins Ave.
Miami Beach, FL 33139

Title:
VERTICAL SECTION DETAIL
@ BOTTOM OF PANEL
& STARTER TRACK


Sheet No.: DT-T422

Date: Apr. 15,2026	Revision No.: -
Scale: 6"=1'-0"	Size: 22"x34"


Phase: TESTING DRAWINGS

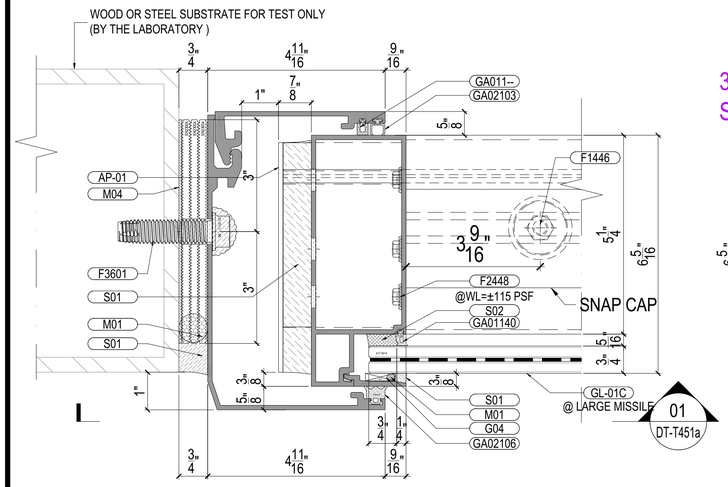


01 PLAN DETAIL @ FIXED WINDOW
Scale:6"=1'-0" FROM:PE-T304

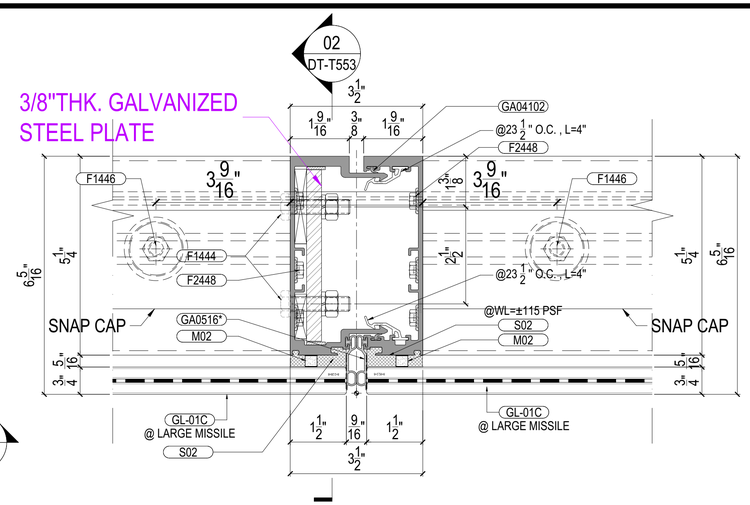


02 PLAN DETAIL @ FIXED WINDOW
Scale:6"=1'-0" FROM:PE-T304

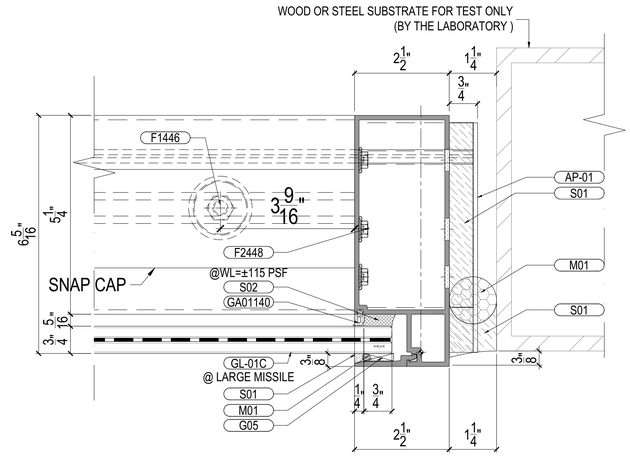


03 PLAN DETAIL @ FIXED WINDOW
Scale:6"=1'-0" FROM:PE-T304

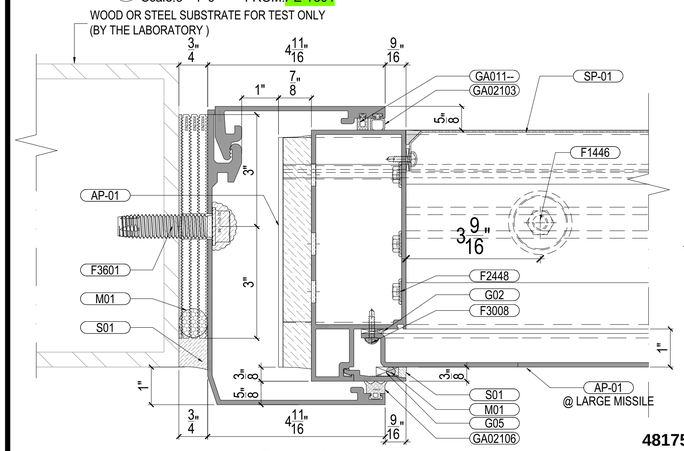

04 PLAN DETAIL @ FIXED WINDOW
Scale:6"=1'-0" FROM:PE-T304

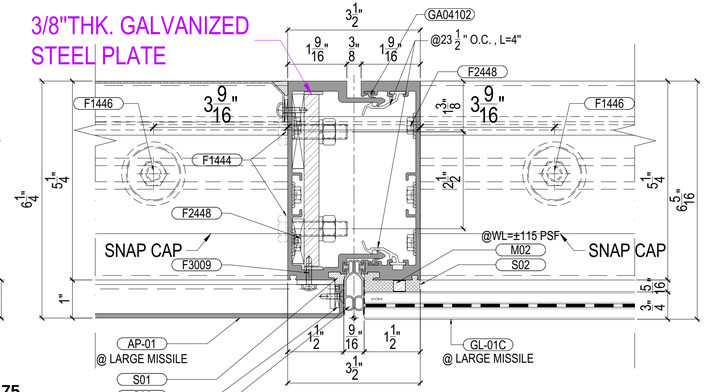


05 PLAN DETAIL @ FIXED WINDOW
Scale:6"=1'-0" FROM:PE-T304

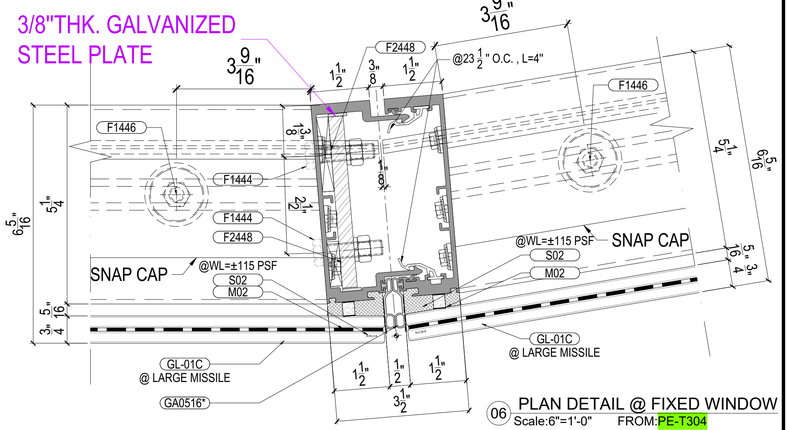


06 PLAN DETAIL @ FIXED WINDOW
Scale:6"=1'-0" FROM:PE-T304


48175
71882
PAVAN MANEPALLI
LICENSE
No. 71882
STATE OF FLORIDA
PROFESSIONAL ENGINEER
04/20/2026

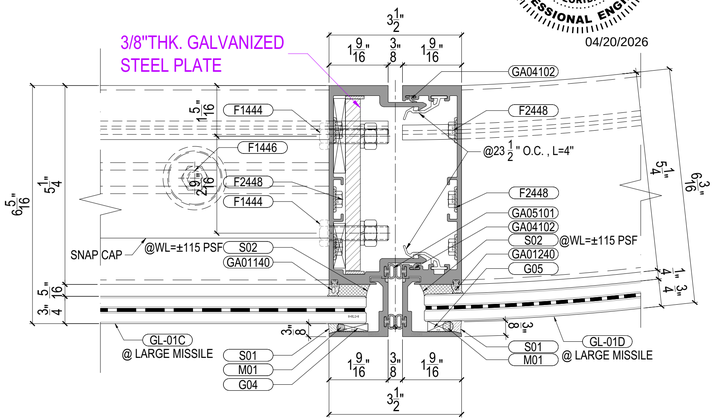

07 PLAN DETAIL @ FIXED WINDOW
Scale:6"=1'-0" FROM:PE-T316

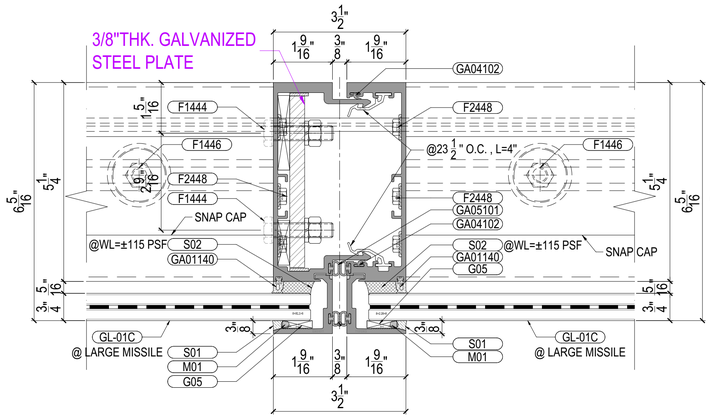


08 PLAN DETAIL @ FIXED WINDOW
Scale:6"=1'-0" FROM:PE-T316

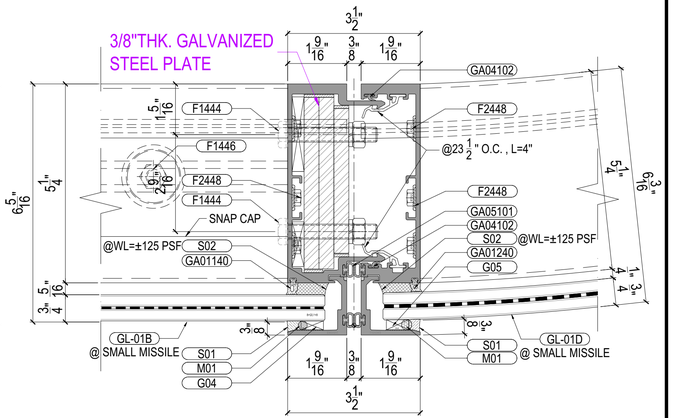

10 PLAN DETAIL @ FIXED WINDOW
Scale:6"=1'-0" FROM:PE-T316

Job No.:

Key Plan/Elevation:

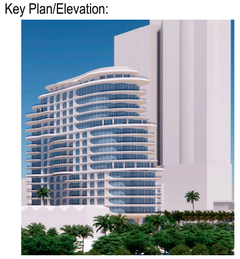

No.	Date	Description

Revisions:

Owner:
Name Shore Club Property Owner LLC
Address 4400 Biscayne Blvd, Suite 900
Address Miami, FL 33137
Name: Adam Gottlieb
Email gottlieba@witkoff.com

Design Architect:
Name Robert A.M Stern Architects LLP
Address One Park Avenue
Address New York, NY 10016
Tel: 212.967.5100
Email d.silberman@ramsa.com

Architect:
Name Kobi Karp
Address 571 NW 28th Street
Address Miami, Florida 33127
Tel: 305.573.1818
Email kobikarp@kobikarp.com

Issued By:

ELICC AMERICAS CORPORATION
13475 DANIELSON ST.
POWAY, CA 92064
Tel: (760)-233-0066
Fax: (760)-233-0065

Approved By:

Checked By:

Design Team:


Project: Shore Club
1901 Collins Ave.
Miami Beach, FL 33139

Title:
PLAN DETAIL
@ FIXED WINDOW


Sheet No.: DT-T451

Date: Apr. 15,2026	Revision No.: -
Scale: 6"=1'-0"	Size: 22"x34"

Phase: TESTING DRAWINGS

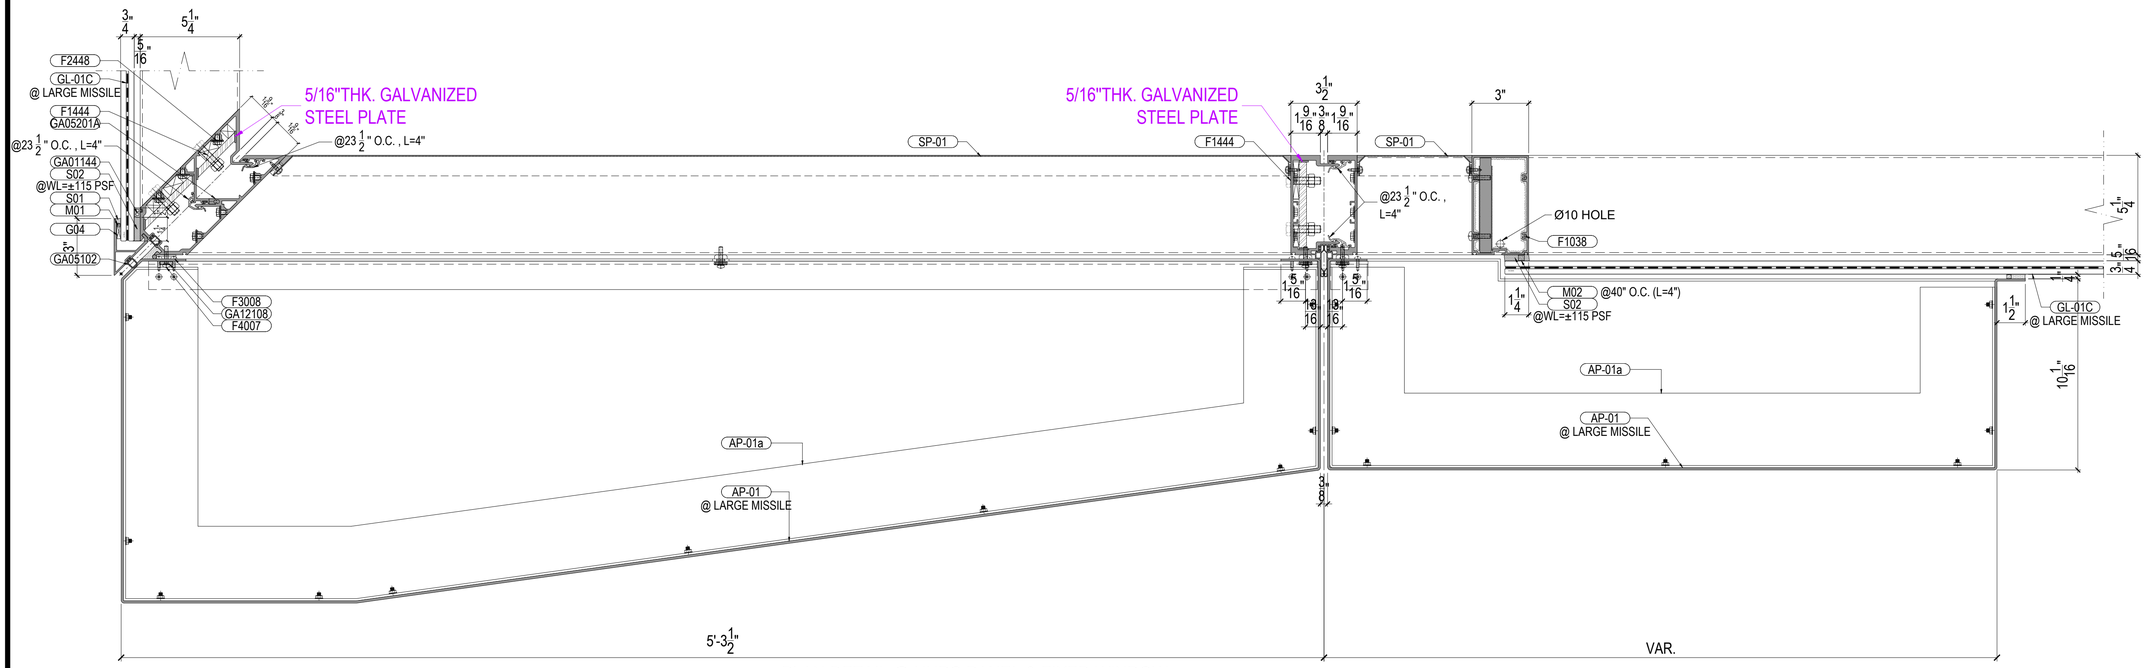

01 PLAN DETAIL @ UHPC PANEL & FIXED WINDOW
SCALE: 3"=1'-0" FROM:PE-T304

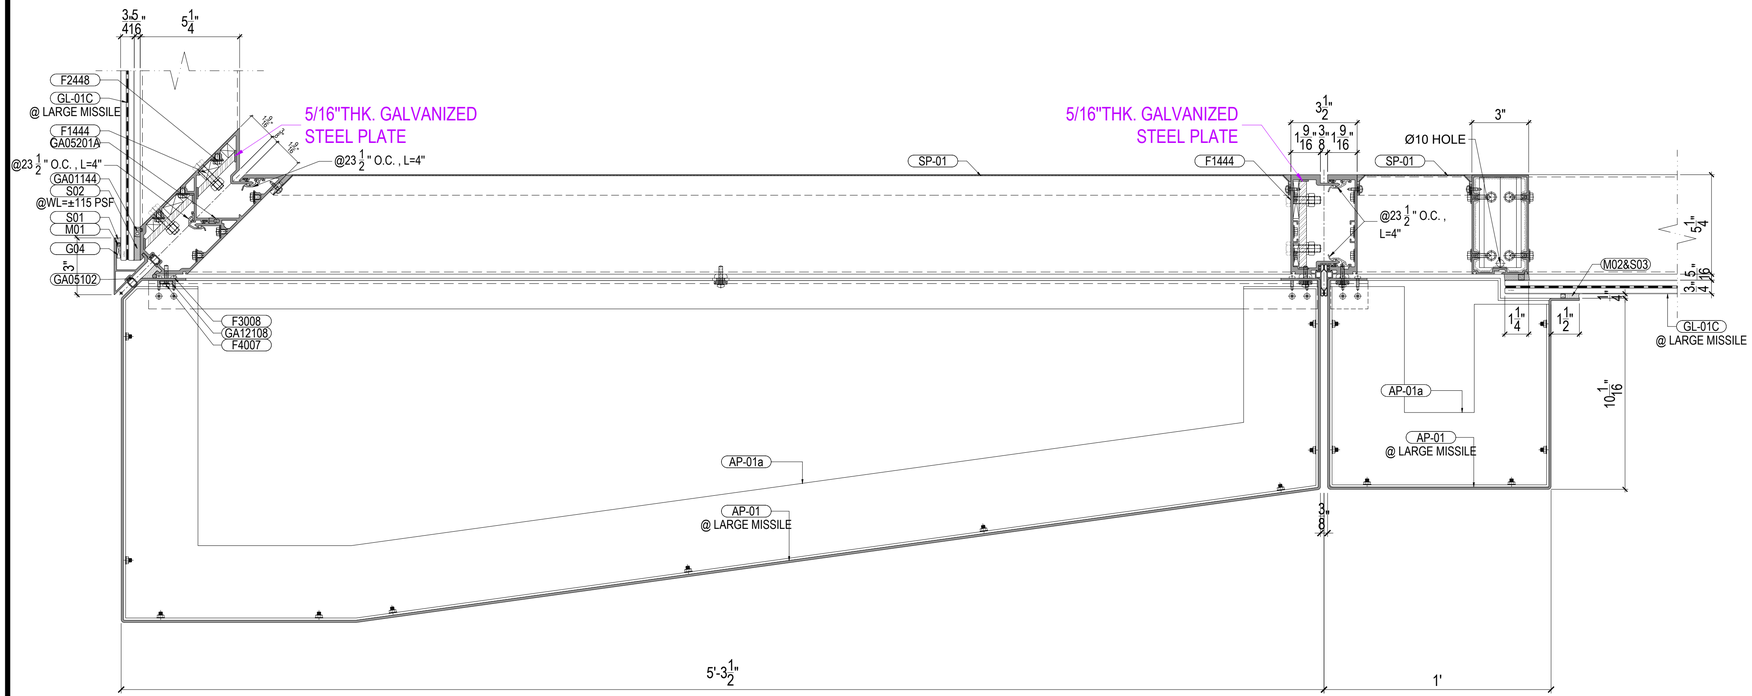


02 PLAN DETAIL @ UHPC PANEL & FIXED WINDOW
SCALE: 3"=1'-0" FROM:PE-T304

48175

71882
PAVAN MANEPALLI
LICENSE
No. 71882
STATE OF FLORIDA
PROFESSIONAL ENGINEER
04/20/2026

Job No.:

Key Plan/Elevation:

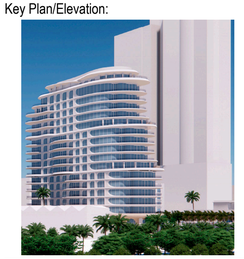

No.	Date	Description

Revisions:

Owner:
Name Shore Club Property Owner LLC
Address 4400 Biscayne Blvd, Suite 900
Address Miami, FL 33137
Name: Adam Gottlieb
Email gottlieba@witkoff.com

Design Architect:
Name Robert A.M Stern Architects LLP
Address One Park Avenue
Address New York, NY 10016
Tel: 212.967.5100
Email d.silberman@ramsa.com

Architect:
Name Kobi Karp
Address 571 NW 28th Street
Address Miami, Florida 33127
Tel: 305.573.1818
Email kobikarp@kobikarp.com

Issued By:

ELICC AMERICAS CORPORATION
13475 DANIELSON ST.
POWAY, CA 92064
Tel: (760)-233-0066
Fax: (760)-233-0065

Approved By:

Checked By:

Design Team:


Project: Shore Club
1901 Collins Ave.
Miami Beach, FL 33139

Title:
PLAN DETAIL
@ FIXED WINDOW

Sheet No.: DT-T452


Date: Apr. 15,2026	Revision No.: -
Scale: 3"=1'-0"	Size: 22"x34"

Phase: TESTING DRAWINGS

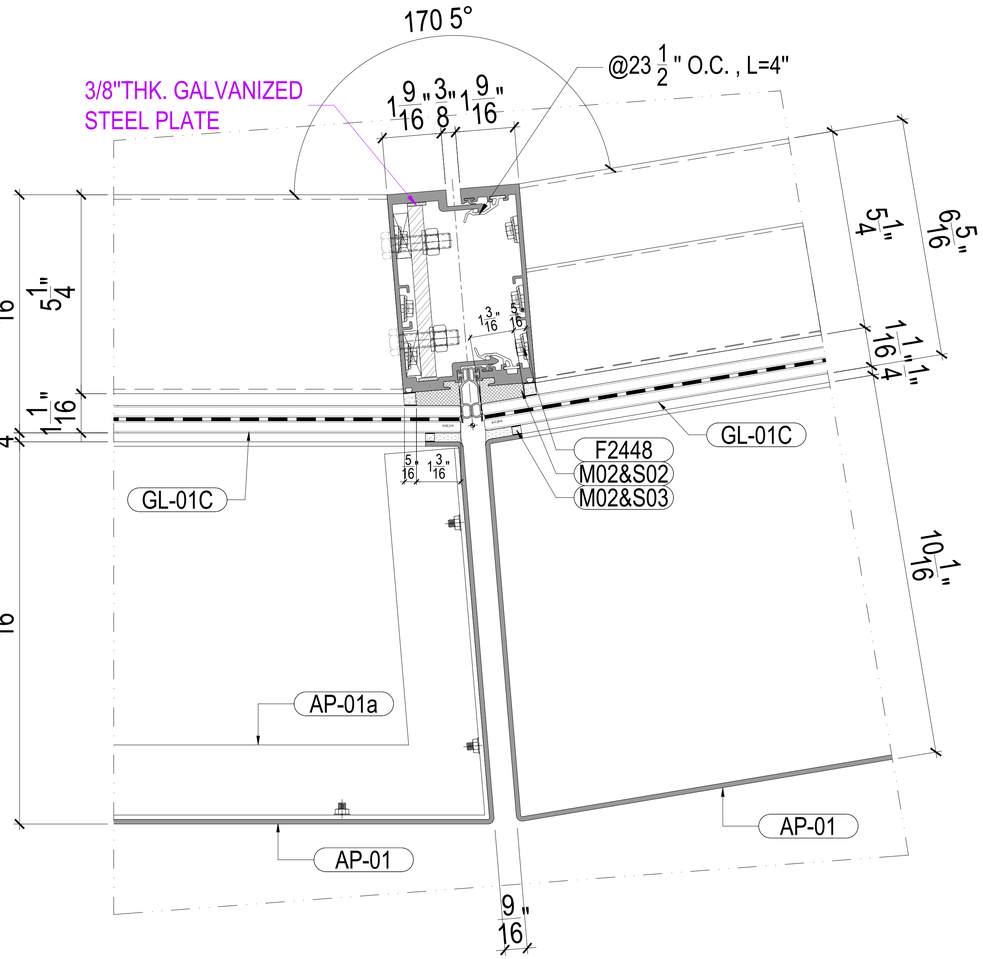

01 PLAN DETAIL @ UHPC PANEL & FIXED WINDOW

SCALE: 6"=1'-0" FROM:PE-T304

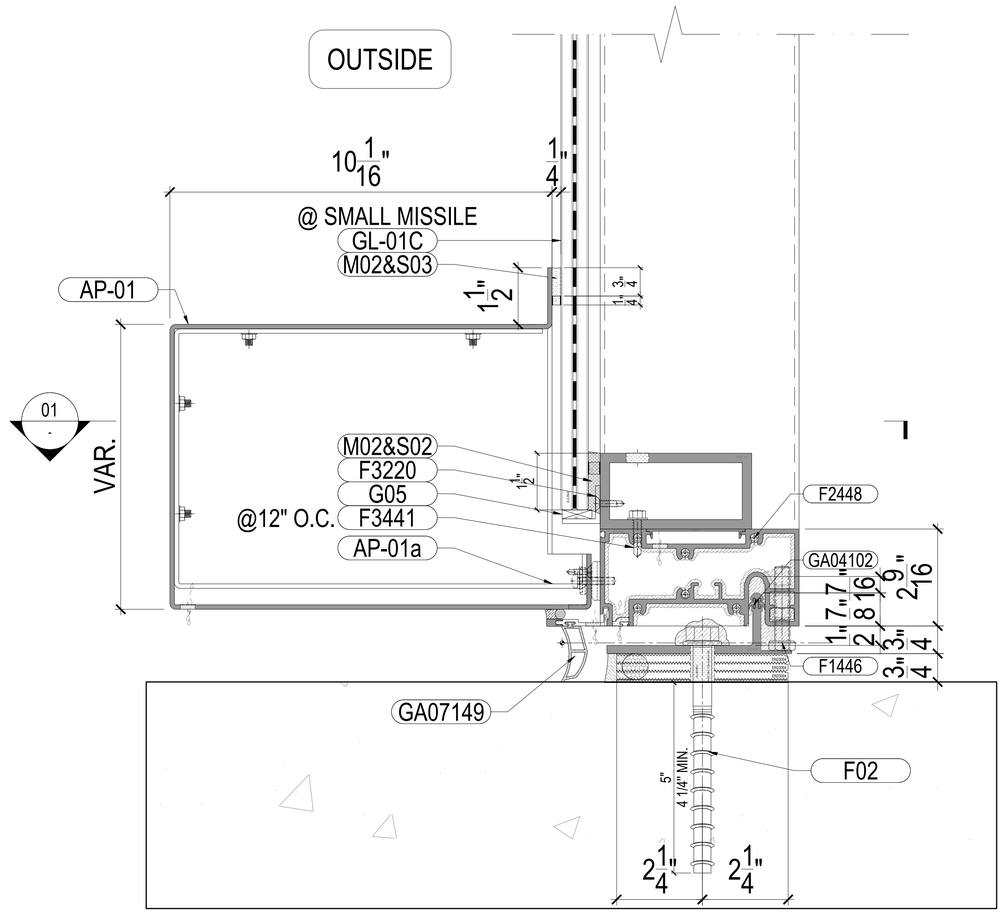

02 BOTTOM OF UHPC PANEL/ UHPC PANEL

SCALE: 6"=1'-0" FROM:PE-T304

ELICC WW-200 SERIES
FL –
PAVAN MANEPALLI, P.E. FLORIDA REGISTRATION PE -

48175


71882

PAVAN MANEPALLI LICENSE No. 71882 STATE OF FLORIDA PROFESSIONAL ENGINEER

04/20/2026

Job No.:

Key Plan/Elevation:

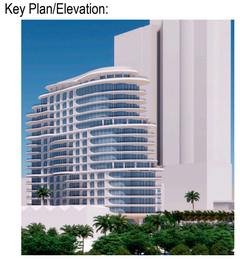

No.	Date	Description

Revisions:

Owner:
Name Shore Club Property Owner LLC
Address 4400 Biscayne Blvd, Suite 900
Address Miami, FL 33137
Name: Adam Gottlieb
Email gottlieba@witkoff.com

Design Architect:
Name Robert A.M Stern Architects LLP
Address One Park Avenue
Address New York, NY 10016
Tel: 212.967.5100
Email d.silberman@ramsa.com

Architect:
Name Kobi Karp
Address 571 NW 28th Street
Address Miami, Florida 33127
Tel: 305.573.1818
Email kobikarp@kobikarp.com

Issued By:

ELICC AMERICAS CORPORATION
13475 DANIELSON ST.
POWAY, CA 92064
Tel: (760)-233-0066
Fax: (760)-233-0065

Approved By:

Checked By:

Design Team:


Project: Shore Club
1901 Collins Ave.
Miami Beach, FL 33139

Title:
PLAN DETAIL
@ FIXED WINDOW


Sheet No.: DT-T453

Date: Apr. 15,2026	Revision No.: -
Scale: 3"=1'-0"	Size: 22"x34"


Phase: System Drawing

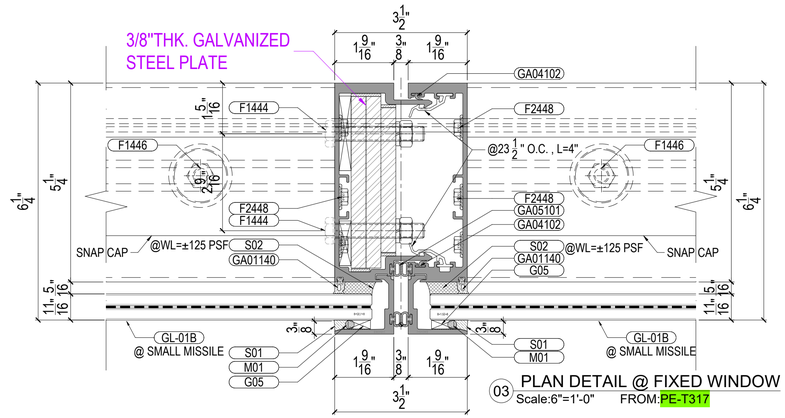

03 PLAN DETAIL @ FIXED WINDOW
Scale:6"=1'-0" FROM:PE-T317

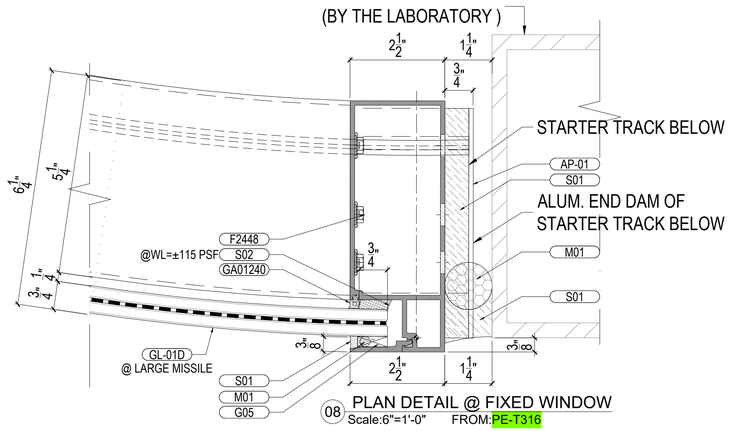

08 PLAN DETAIL @ FIXED WINDOW
Scale:6"=1'-0" FROM:PE-T316

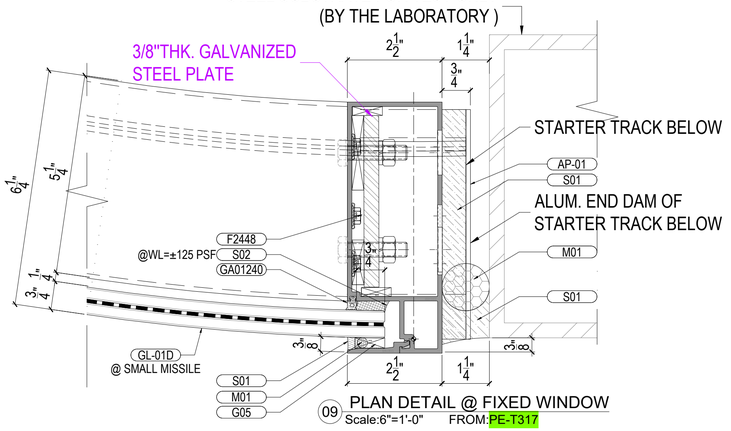

09 PLAN DETAIL @ FIXED WINDOW
Scale:6"=1'-0" FROM:PE-T317

48175


71882

PAVAN MANEPALLI
LICENSE
No. 71882
STATE OF FLORIDA
PROFESSIONAL ENGINEER

04/20/2026

Job No.:

Key Plan/Elevation:

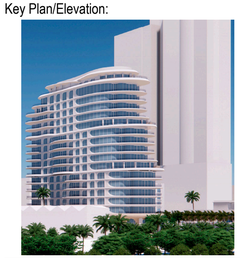

No.	Date	Description

Revisions:

Owner:
Name Shore Club Property Owner LLC
Address 4400 Biscayne Blvd, Suite 900
Address Miami, FL 33137
Name: Adam Gottlieb
Email gottlieba@witkoff.com

Design Architect:
Name Robert A.M Stern Architects LLP
Address One Park Avenue
Address New York, NY 10016
Tel: 212.967.5100
Email d.silberman@ramsa.com

Architect:
Name Kobi Karp
Address 571 NW 28th Street
Address Miami, Florida 33127
Tel: 305.573.1818
Email kobikarp@kobikarp.com

Issued By:

ELICC AMERICAS CORPORATION
13475 DANIELSON ST.
POWAY, CA 92064
Tel: (760)-233-0066
Fax: (760)-233-0065

Approved By:

Checked By:

Design Team:


Project: Shore Club
1901 Collins Ave.
Miami Beach, FL 33139

Title:
PLAN DETAIL
@ FIXED WINDOW


Sheet No.: DT-T459

Date: Apr. 15,2026	Revision No.: -
Scale: 6"=1'-0"	Size: 22"x34"

Phase: TESTING DRAWINGS

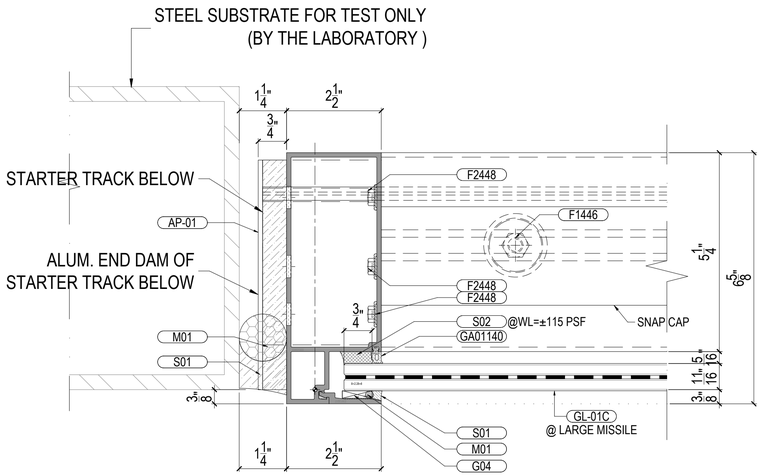

05 PLAN DETAIL @ FIXED WINDOW
Scale:6"=1'-0" FROM:PE-T316

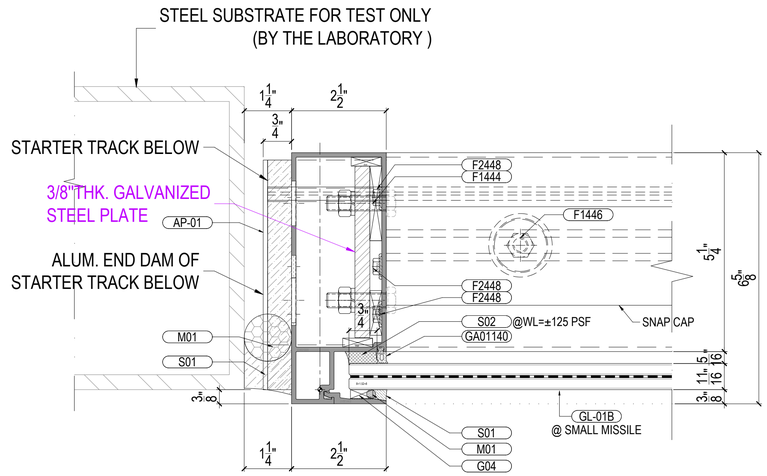


06 PLAN DETAIL @ FIXED WINDOW
Scale:6"=1'-0" FROM:PE-T317

48175

71882
PAVAN MANEPALLI
LICENSE
No. 71882
STATE OF FLORIDA
PROFESSIONAL ENGINEER
04/20/2026

Job No.:

Key Plan/Elevation:

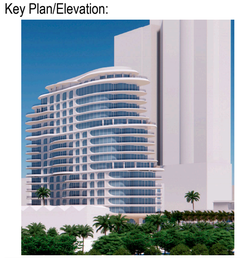

No.	Date	Description

Revisions:

Owner:
Name Shore Club Property Owner LLC
Address 4400 Biscayne Blvd, Suite 900
Address Miami, FL 33137
Name: Adam Gottlieb
Email gottlieba@witkoff.com

Design Architect:
Name Robert A.M Stern Architects LLP
Address One Park Avenue
Address New York, NY 10016
Tel: 212.967.5100
Email d.silberman@ramsa.com

Architect:
Name Kobi Karp
Address 571 NW 28th Street
Address Miami, Florida 33127
Tel: 305.573.1818
Email kobikarp@kobikarp.com

Issued By:

ELICC AMERICAS CORPORATION
13475 DANIELSON ST.
POWAY, CA 92064
Tel: (760)-233-0066
Fax: (760)-233-0065

Approved By:

Checked By:

Design Team:


Project: Shore Club
1901 Collins Ave.
Miami Beach, FL 33139

Title:
PLAN DETAIL
@ FIXED WINDOW


Sheet No.: DT-T462

Date: Apr. 15,2026	Revision No.: -
Scale: 6"=1'-0"	Size: 22"x34"


Phase: TESTING DRAWINGS

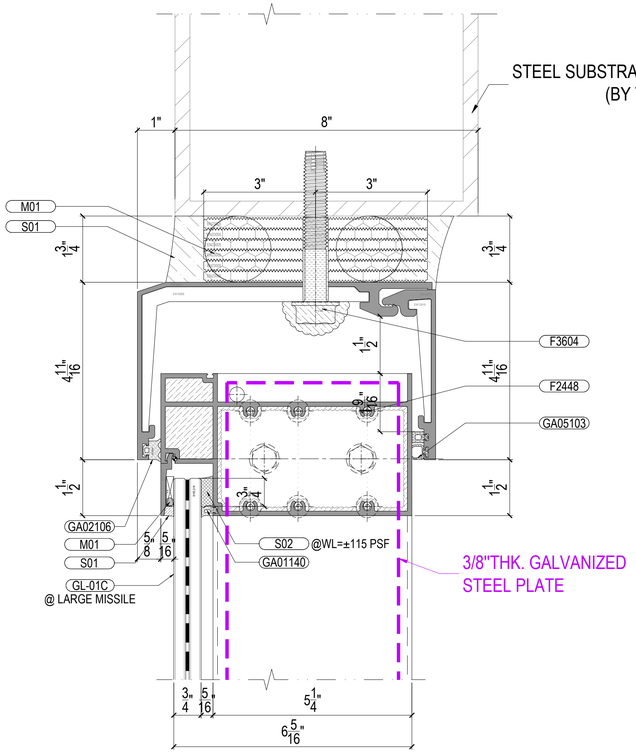


01 VERTICAL SECTION @ FIXED WINDOW
Scale:6"=1'-0" FROM:PE-T304

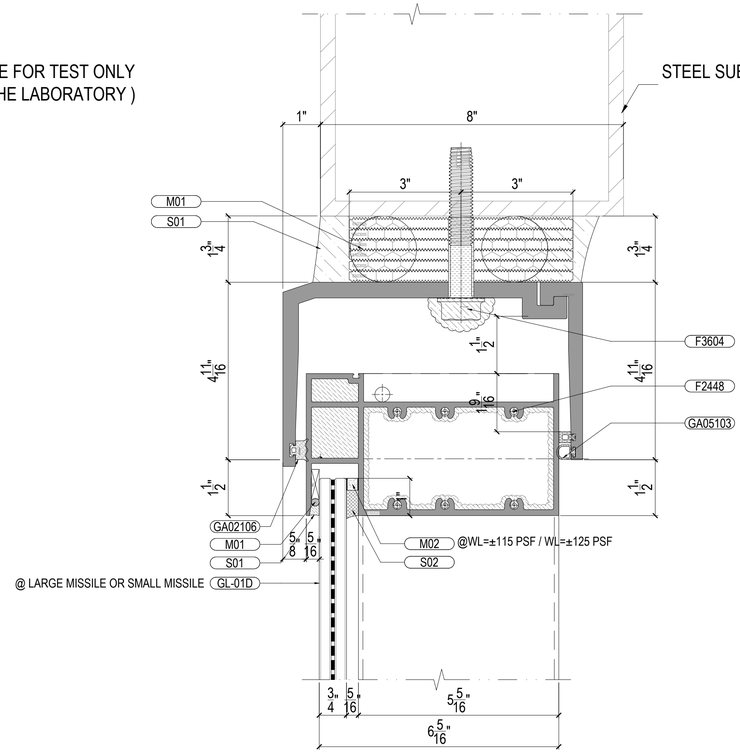

02 VERTICAL SECTION @ FIXED WINDOW
Scale:6"=1'-0" FROM:PE-T304

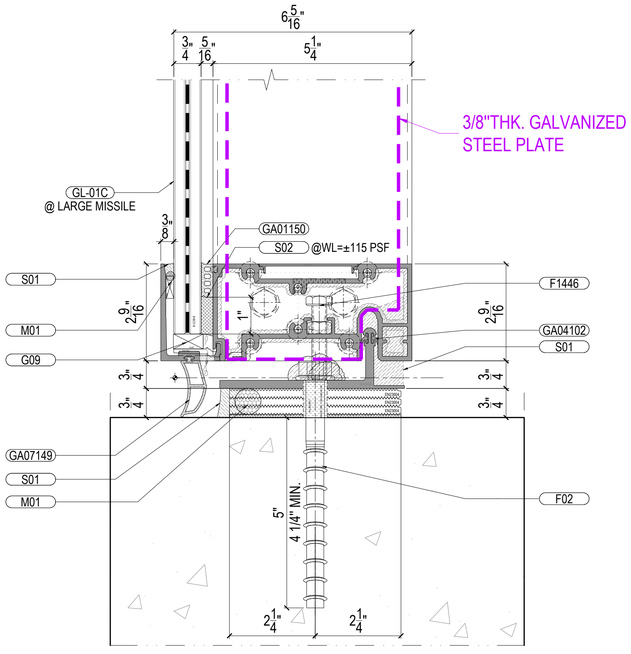


03 VERTICAL SECTION @ FIXED WINDOW
Scale:6"=1'-0" FROM:PE-T304

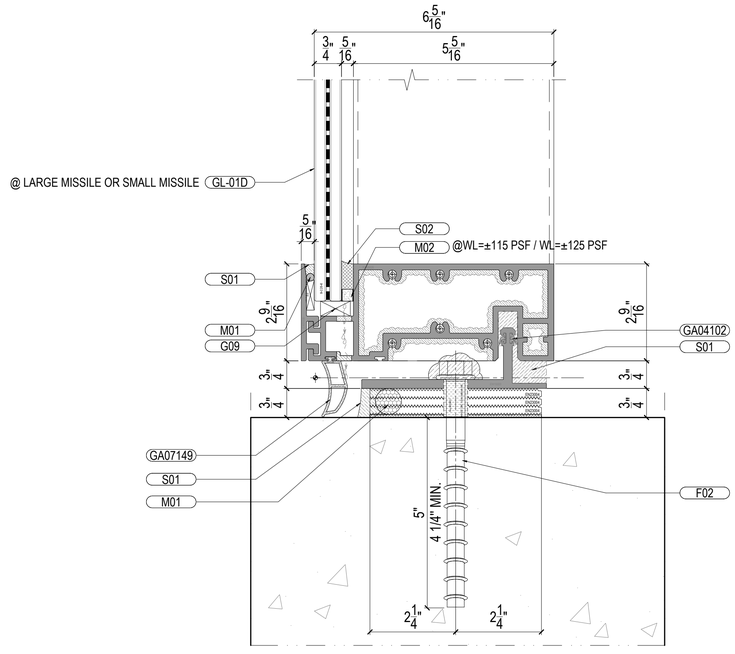

04 VERTICAL SECTION @ FIXED WINDOW
Scale:6"=1'-0" FROM:PE-T304

Job No.:

Key Plan/Elevation:

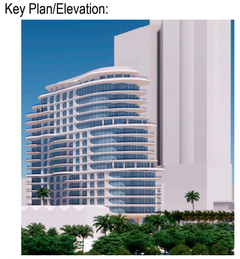

No.	Date	Description

Revisions:

Owner:
Name Shore Club Property Owner LLC
Address 4400 Biscayne Blvd, Suite 900
Address Miami, FL 33137
Name: Adam Gottlieb
Email gottlieba@witkoff.com

Design Architect:
Name Robert A.M Stern Architects LLP
Address One Park Avenue
Address New York, NY 10016
Tel: 212.967.5100
Email d.silberman@ramsa.com

Architect:
Name Kobi Karp
Address 571 NW 28th Street
Address Miami, Florida 33127
Tel: 305.573.1818
Email kobikarp@kobikarp.com

Issued By:

ELICC AMERICAS CORPORATION
13475 DANIELSON ST.
POWAY, CA 92064
Tel: (760)-233-0066
Fax: (760)-233-0065

Approved By:

Checked By:

Design Team:

Project: Shore Club
1901 Collins Ave.
Miami Beach, FL 33139

48175


71882
PAVAN MANEPALLI
LICENSE
No. 71882
STATE OF FLORIDA
PROFESSIONAL ENGINEER
04/20/2026

Title:
VERTICAL SECTION
@ FIXED WINDOW
& Curved Window

Sheet No.: DT-T551


Date: Apr. 15,2026	Revision No.: -
Scale: 6"=1'-0"	Size: 22"x34"

Phase: TESTING DRAWINGS

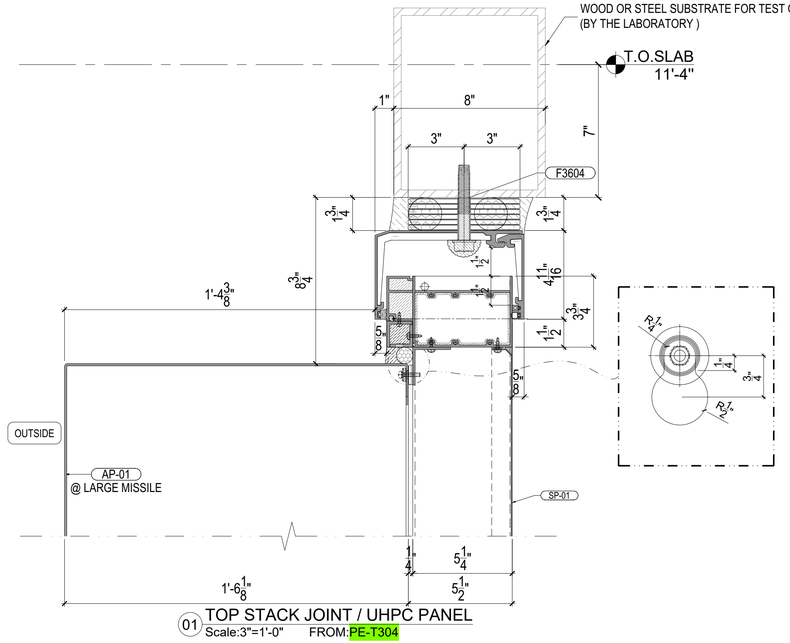

01 TOP STACK JOINT / UHPC PANEL
Scale:3"=1'-0" FROM:PE-T304

NOTE:
DETAIL OF ANCHOR SEE AN-202

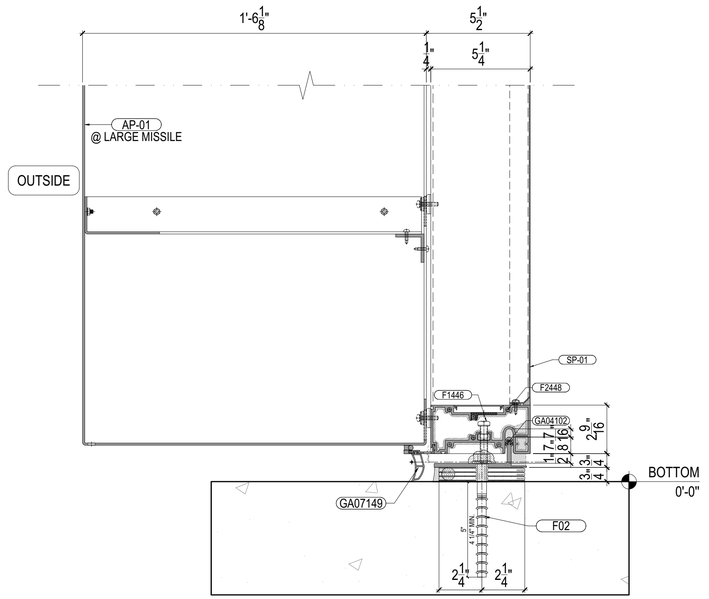

03 BOTTOM OF UHPC PANEL/ UHPC PANEL
Scale:3"=1'-0" FROM:PE-T304

ELICC WW-200 SERIES

FL – **48175**


PAVAN MANEPALLI, P.E.
FLORIDA REGISTRATION
PE - **71882**

PAVAN MANEPALLI LICENSE No. 71882 STATE OF FLORIDA PROFESSIONAL ENGINEER

04/20/2026

Job No.:

Key Plan/Elevation:

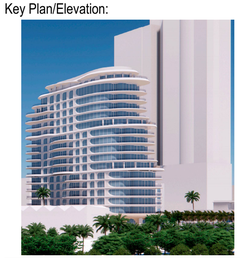

No.	Date	Description

Revisions:

Owner:
Name Shore Club Property Owner LLC
Address 4400 Biscayne Blvd, Suite 900
Address Miami, FL 33137
Name: Adam Gottlieb
Email gottlieba@witkoff.com

Design Architect:
Name Robert A.M Stern Architects LLP
Address One Park Avenue
Address New York, NY 10016
Tel: 212.967.5100
Email d.silberman@ramsa.com

Architect:
Name Kobi Karp
Address 571 NW 28th Street
Address Miami, Florida 33127
Tel: 305.573.1818
Email kobikarp@kobikarp.com

Issued By:

ELICC AMERICAS CORPORATION
13475 DANIELSON ST.
POWAY, CA 92064
Tel: (760)-233-0066
Fax: (760)-233-0065

Approved By:

Checked By:

Design Team:


Project: Shore Club
1901 Collins Ave.
Miami Beach, FL 33139

Title:
VERTICAL SECTION
@ FIXED WINDOW

Sheet No.: DT-T551a


Date: Apr. 15,2026	Revision No.: -
Scale: 3"=1'-0"	Size: 22"x34"

Phase: System Drawing

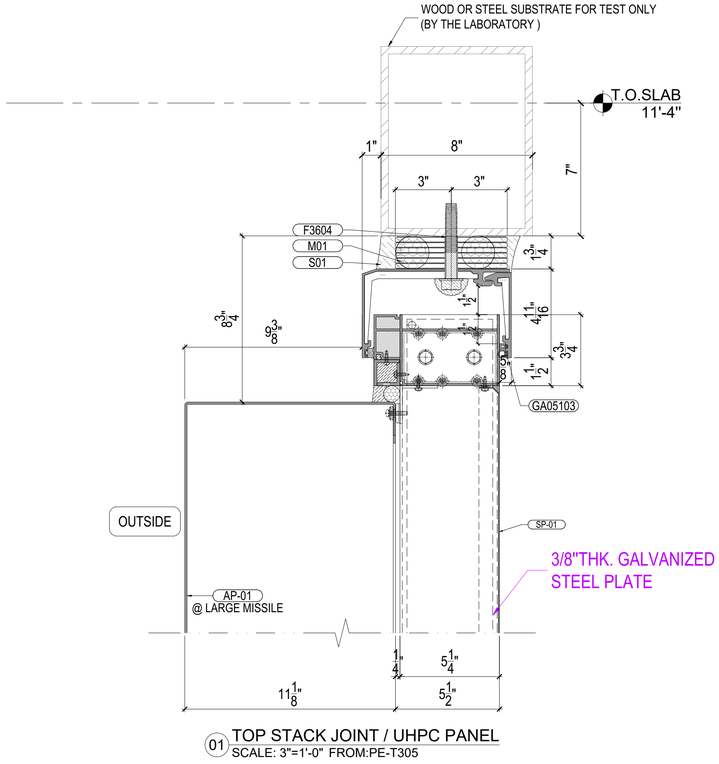

01 TOP STACK JOINT / UHPC PANEL
SCALE: 3"=1'-0" FROM:PE-T305

NOTE:
DETAIL OF ANCHOR SEE AN-202

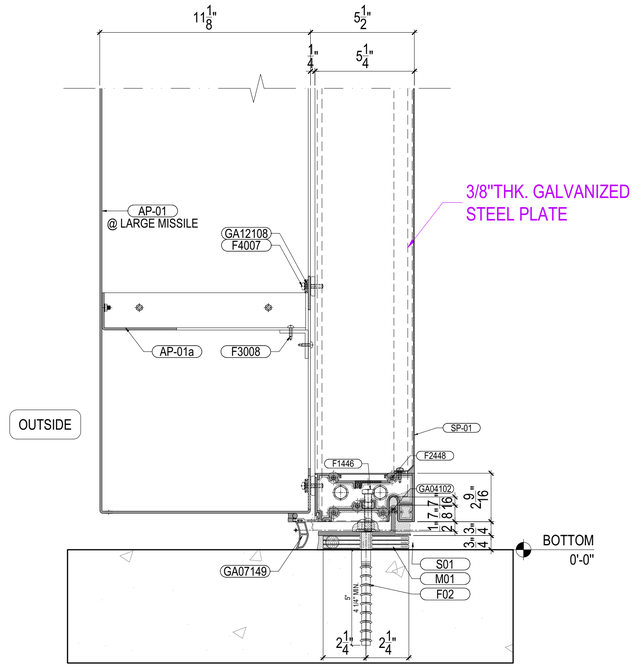

03 BOTTOM OF UHPC PANEL/ UHPC PANEL
SCALE: 3"=1'-0" FROM:PE-T304

ELICC WW-200 SERIES

FL – **48175**


PAVAN MANEPALLI, P.E.
FLORIDA REGISTRATION
PE - **71882**

PAVAN MANEPALLI LICENSE No. 71882 STATE OF FLORIDA PROFESSIONAL ENGINEER

04/20/2026

Job No.:

Key Plan/Elevation:

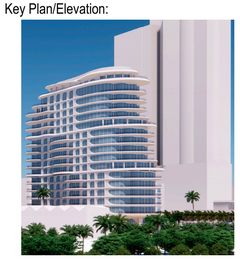

No.	Date	Description

Revisions:

Owner:
Name Shore Club Property Owner LLC
Address 4400 Biscayne Blvd, Suite 900
Address Miami, FL 33137
Name: Adam Gottlieb
Email gottlieba@witkoff.com

Design Architect:
Name Robert A.M Stern Architects LLP
Address One Park Avenue
Address New York, NY 10016
Tel: 212.967.5100
Email d.silberman@ramsa.com

Architect:
Name Kobi Karp
Address 571 NW 28th Street
Address Miami, Florida 33127
Tel: 305.573.1818
Email kobikarp@kobikarp.com

Issued By:

ELICC AMERICAS CORPORATION
13475 DANIELSON ST.
POWAY, CA 92064
Tel: (760)-233-0066
Fax: (760)-233-0065

Approved By:

Checked By:

Design Team:


Project: Shore Club
1901 Collins Ave.
Miami Beach, FL 33139

Title:
VERTICAL SECTION
@ FIXED WINDOW

Sheet No.: DT-T551b


Date: Apr. 15,2026	Revision No.: -
Scale: 3"=1'-0"	Size: 22"x34"

Phase: System Drawing

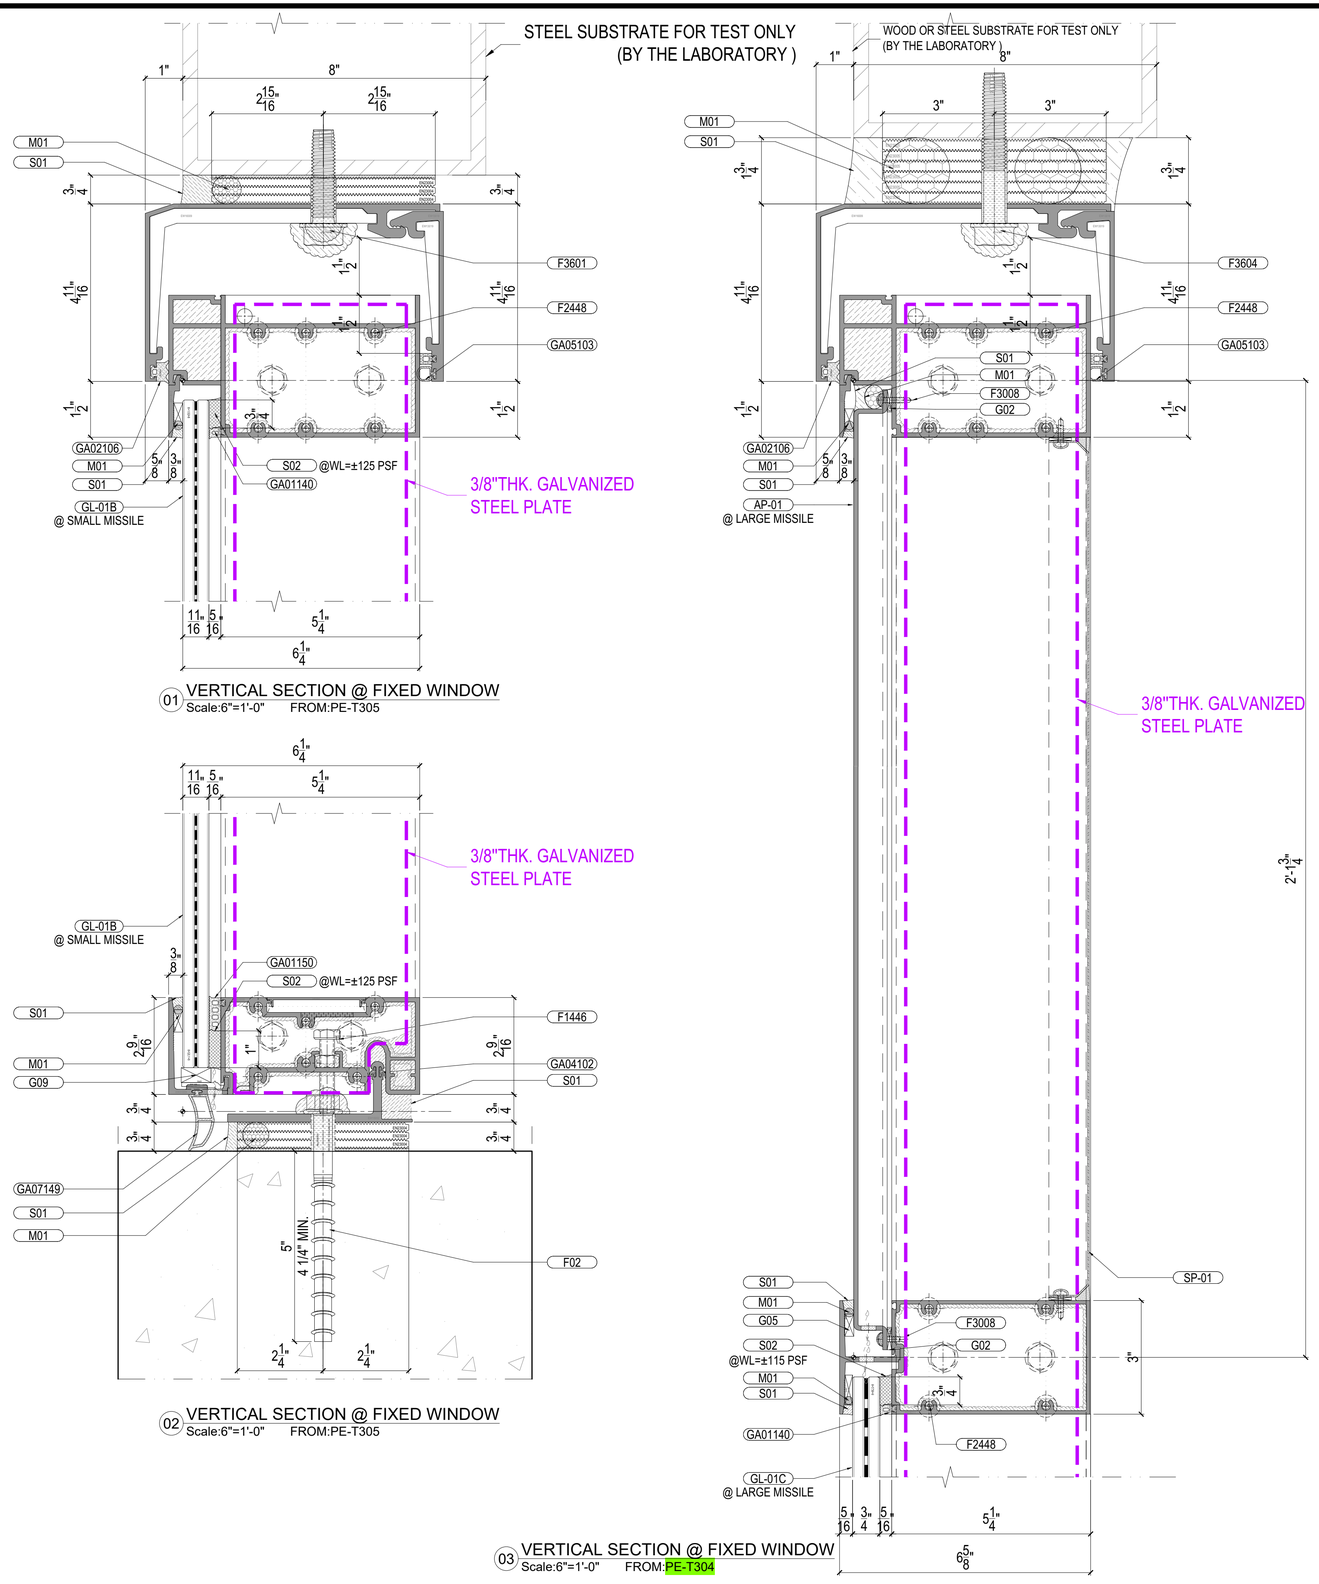

Job No.:

Key Plan/Elevation:

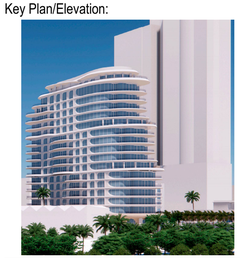

No.	Date	Description

Revisions:

Owner:
Name Shore Club Property Owner LLC
Address 4400 Biscayne Blvd, Suite 900
Address Miami, FL 33137
Name: Adam Gottlieb
Email gottlieba@witkoff.com

Design Architect:
Name Robert A.M Stern Architects LLP
Address One Park Avenue
Address New York, NY 10016
Tel: 212.967.5100
Email d.silberman@ramsa.com

Architect:
Name Kobi Karp
Address 571 NW 28th Street
Address Miami, Florida 33127
Tel: 305.573.1818
Email kobikarp@kobikarp.com

Issued By:

ELICC AMERICAS CORPORATION
13475 DANIELSON ST.
POWAY, CA 92064
Tel: (760)-233-0066
Fax: (760)-233-0065

Approved By:

Checked By:

Design Team:

Project: Shore Club
1901 Collins Ave.
Miami Beach, FL 33139

48175

Title:
VERTICAL SECTION
@ FIXED WINDOW




71882
PAVAN MANEPALLI LICENSE No. 71882 STATE OF FLORIDA PROFESSIONAL ENGINEER
04/20/2026

Sheet No.: DT-T552





Date: Apr. 15,2026	Revision No.: -
Scale: 6"=1'-0"	Size: 22"x34"

Phase: TESTING DRAWINGS

3.MATERIAL LIST OF GASKET AND THERMAL BREAK AND SETTING-BLOCK

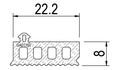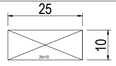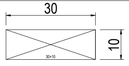TAG	DIAGRAM	SCALE	DIE NO.	MATERIAL/COLOR/DUROMETER
GA011-- NEW DIE		1:1	GA011-- NEW DIE	SILICONE (BLACK)A65°±5°
GA02106		1:1	GA02106	SILICONE (BLACK)A65°±5°
GA05101		1:1	GA05101	SILICONE (BLACK)A65°±5°
GA05103		1:1	GA05103	SILICONE (BLACK)A65°±5°
GA05104		1:1	GA05104	SILICONE (BLACK)A65°±5°
GA07149		1:2	GA07149	SILICONE (BLACK)A65°±5°
GA01140		1:1	GA01140	SILICONE (BLACK)A65°±5°
GA01150		1:1	GA01150	SILICONE (BLACK)A65°±5°
GA01240		1:1	GA01240	SILICONE (BLACK)A65°±5°
G04		1:1	20×5	SILICONE (BLACK)A85°±5°
G05		1:1	20×6	SILICONE (BLACK)A85°±5°
G08		1:1	25×10	SILICONE (BLACK)A85°±5°
G09		1:1	30×10	SILICONE (BLACK)A85°±5°

4.MATERIAL LIST OF FASTENERS

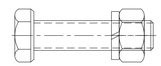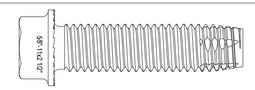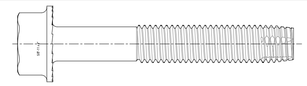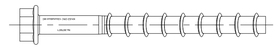TAG	DIAGRAM	DESCRIPTION	GRADE	MATERIAL/FINISH
F1444		M10X40mm H.H. BOLT (FULL THREAD) W/ SPRING WASHER AND NUT	S.S. 316	STAINLESS STEEL
F1446		M10X50mm H.H. BOLT (FULL THREAD) W/ SPRING WASHER AND NUT	S.S. 316	STAINLESS STEEL
F2448		ST6.3x38mm H.W.H. S.T. SCREW	S.S. 316	STAINLESS STEEL
F3441		ST6.3x25mm H.W.H. SD. SCREW	S.S. 316	STAINLESS STEEL
F3601		5/8"-11 x 2 1/2" H.W.H TAPFLEX BOLT	GRADE 5: MEETS ASTM 449 SPECIFICATIONS (120KSI STRENGTH)	MATERIAL: ALLOY STEEL FINISH: SILVER STALGARD ® GB COATING
F3604		5/8"-11 x 4" H.W.H TAPFLEX BOLT	GRADE 5: MEETS ASTM 449 SPECIFICATIONS (120KSI STRENGTH)	MATERIAL: ALLOY STEEL FINISH: SILVER STALGARD ® GB COATING
F02		HILTI KH-EZ 1/2"X6" CONCRETE BOLT	-	GALVANIZED ALLOY STEEL

48175


71882

PAVAN MANEPALLI LICENSE No. 71882 STATE OF FLORIDA PROFESSIONAL ENGINEER

04/20/2026

Job No.:

Key Plan/Elevation:

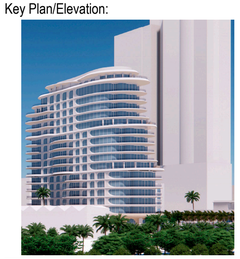

No.	Date	Description

Revisions:

Owner:
Name Shore Club Property Owner LLC
Address 4400 Biscayne Blvd, Suite 900
Address Miami, FL 33137
Name: Adam Gottlieb
Email gottlieba@witkoff.com

Design Architect:
Name Robert A.M Stern Architects LLP
Address One Park Avenue
Address New York, NY 10016
Tel: 212.967.5100
Email d.silberman@ramsa.com

Architect:
Name Kobi Karp
Address 571 NW 28th Street
Address Miami, Florida 33127
Tel: 305.573.1818
Email kobikarp@kobikarp.com

Issued By:

ELICC AMERICAS CORPORATION
13475 DANIELSON ST.
POWAY, CA 92064
Tel: (760)-233-0066
Fax: (760)-233-0065

Approved By:

Checked By:

Design Team:

Project: Shore Club
1901 Collins Ave.
Miami Beach, FL 33139

Title:
MATERIAL LIST
(GASKET SCHEDULE &
FASTENER SCHEDULE)

Sheet No.: MA-T102

Date: Apr. 15,2026 | Revision No.: -

Scale: 1'-0"=1'-0" | Size: 22"x34"

Phase: Testing Drawing


5.MISCELLANEOUS MATERIAL LIST

M01	SOFT BACKER ROD MATERIAL: BI-CELLUAR POLYETHYLENE FOAM	
M02	DOUBLE SIDE TAPE MATERIAL: CLOSED-CELL POLYVINYL CHLORIDE FOAM	
M04	2mm THICK SILICONE SHEET	
M06	ALONE SIDE TAPE MATERIAL: CLOSED-CELL POLYVINYL CHLORIDE FOAM	

6.SEALANT MATERIAL LIST

S01	SILICONE WEATHERPROOFING SEALANT BRAND: DOW TYPE: DOWSIL 791 COLOR: BLACK	
S01a	SILICONE WEATHERPROOFING SEALANT BRAND: DOW TYPE: DOWSIL 791 COLOR: WHITE	
S02	STRUCTURAL SEALANT（SHOP APPLIED） BRAND: DOW TYPE: DOWSIL 983 COLOR: BLACK	

7.MATERIAL LIST OF ALUM. PANEL

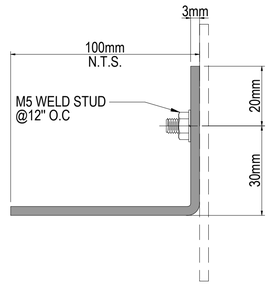LEGEND NUMBER	MATERIAL DESCRIPTION	SECTION
AP-01	3mm THICK ALUMINUM PANEL ALLOY: 3003-H14 FINISH: NON-CHROMATE	
AP-01a	3mm THICK ALUM. STIFFENER FINISH: NON-CHROMATE	
SP-01	1mm THICK STEEL SHEET FINISH: COMPLYING WITH ASTM A 653, G90(Z275), ELECTRO-GALVANIZED ZINC COATING.	

48175


71882

PAVAN MANEPALLI LICENSE No. 71882 STATE OF FLORIDA PROFESSIONAL ENGINEER

04/20/2026

Job No.:

Key Plan/Elevation:

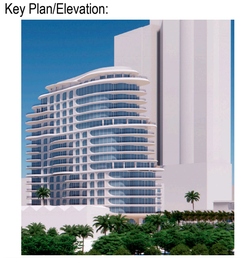

No.	Date	Description

Revisions:

Owner:
Name Shore Club Property Owner LLC
Address 4400 Biscayne Blvd, Suite 900
Address Miami, FL 33137
Name: Adam Gottlieb
Email gottlieba@witkoff.com

Design Architect:
Name Robert A.M Stern Architects LLP
Address One Park Avenue
Address New York, NY 10016
Tel: 212.967.5100
Email d.silberman@ramsa.com

Architect:
Name Kobi Karp
Address 571 NW 28th Street
Address Miami, Florida 33127
Tel: 305.573.1818
Email kobikarp@kobikarp.com

Issued By:

ELICC AMERICAS CORPORATION
13475 DANIELSON ST.
POWAY, CA 92064
Tel: (760)-233-0066
Fax: (760)-233-0065

Approved By:

Checked By:

Design Team:


Project: Shore Club
1901 Collins Ave.
Miami Beach, FL 33139

Title:
MATERIAL LIST
(MISCELLANEOUS MATERIAL & METAL SCHEDULE）

Sheet No.: MA-T103


Date: Apr. 15,2026	Revision No.: -
Scale: 1'-0"=1'-0"	Size: 22"x34"

Phase: Testing Drawing

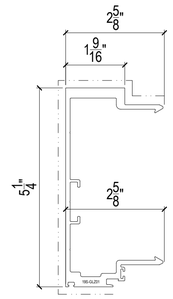


LOCATION: L3-TOP WINDOW WALL

DIE NO.: EW01008	
MATERIAL: 6063-T6	
FINISH: NON-CHROMATE	
PURPOSE: MALE MULLION	LEGEND:
COLOR: -	POWDER COAT

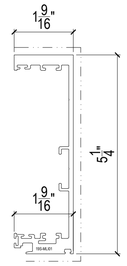


LOCATION: L3-TOP WINDOW WALL

DIE NO.: EW02008	
MATERIAL: 6063-T6	
FINISH: NON-CHROMATE	
PURPOSE: FEMALE MULLION	LEGEND:
COLOR: -	POWDER COAT

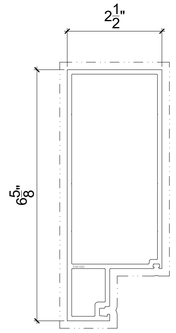


LOCATION: L3-TOP WINDOW WALL

DIE NO.: EW01009	
MATERIAL: 6063-T6	
FINISH: PPC AAMA2604	
PURPOSE: MULLION	LEGEND:
COLOR: SRSL 82520	POWDER COAT

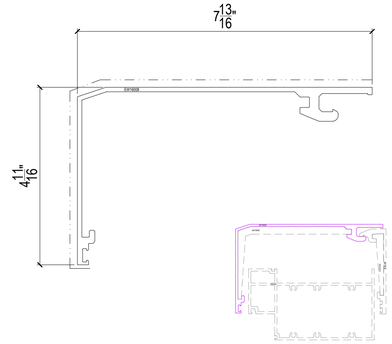


LOCATION: L3-TOP WINDOW WALL

DIE NO.: EW16008	
MATERIAL: 6063-T6	
FINISH: NON-CHROMATE	
PURPOSE: HEAD TRANSOM	LEGEND:
COLOR: -	POWDER COAT

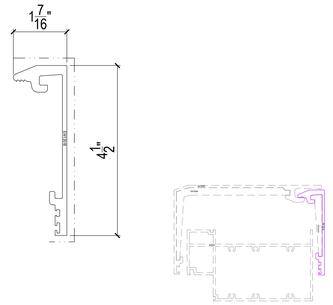


LOCATION: L3-TOP WINDOW WALL

DIE NO.: EW13018	
MATERIAL: 6063-T6	
FINISH: NON-CHROMATE	
PURPOSE: TRIM	LEGEND:
COLOR: -	POWDER COAT

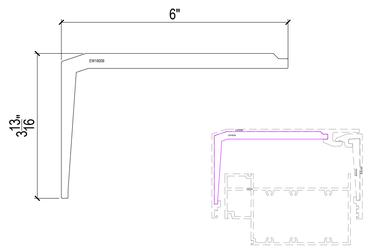


LOCATION: L3-TOP WINDOW WALL

DIE NO.: EW16009	
MATERIAL: 6005A-T61	
FINISH: NON-CHROMATE	
PURPOSE: SLEEVE	LEGEND:
COLOR: -	POWDER COAT

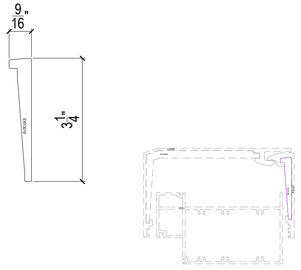


LOCATION: L3-TOP WINDOW WALL

DIE NO.: EW13019	
MATERIAL: 6005A-T61	
FINISH: NON-CHROMATE	
PURPOSE: SLEEVE	LEGEND:
COLOR: -	POWDER COAT

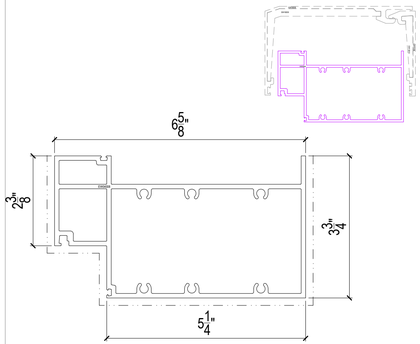


LOCATION: L3-TOP WINDOW WALL

DIE NO.: EW04008	
MATERIAL: 6063-T6	
FINISH: NON-CHROMATE	
PURPOSE: HEAD TRANSOM	LEGEND:
COLOR: -	POWDER COAT

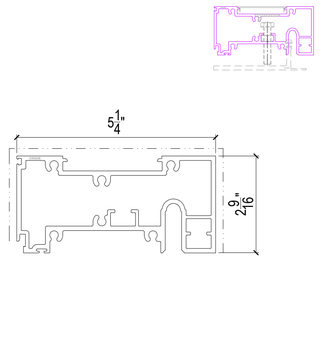


LOCATION: L3-TOP WINDOW WALL

DIE NO.: EW05008	
MATERIAL: 6063-T5	
FINISH: NON-CHROMATE	
PURPOSE: BOTTOM TRANSOM	LEGEND:
COLOR: -	POWDER COAT

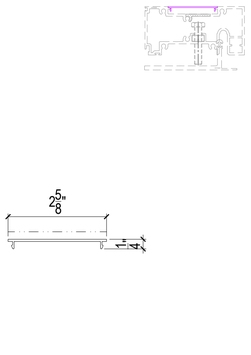


LOCATION: L1-TOP WINDOW WALL

DIE NO.: EW13021	
MATERIAL: 6063-T5	
FINISH: NON-CHROMATE	
PURPOSE: CAP	LEGEND:
COLOR: -	POWDER COAT

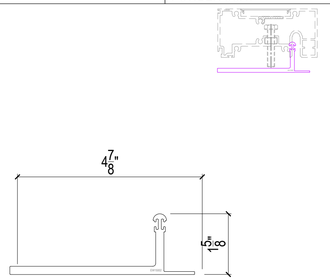


LOCATION: L1-TOP WINDOW WALL

DIE NO.: EW15002	
MATERIAL: 6063-T6	
FINISH: NON-CHROMATE	
PURPOSE: ALUMINUM BRACKET	LEGEND:
COLOR: -	POWDER COAT

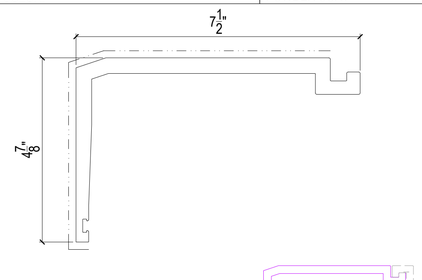


LOCATION: L3-TOP WINDOW WALL

DIE NO.: EW16020	
MATERIAL: 6063-T5	
FINISH: NON-CHROMATE	
PURPOSE: HEAD TRANSOM	LEGEND:
COLOR: -	POWDER COAT

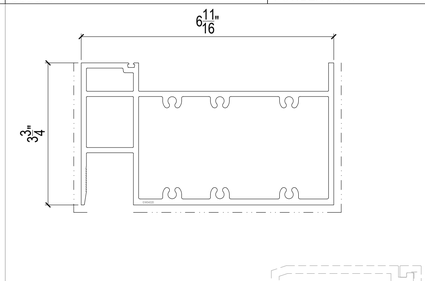


LOCATION: L3-TOP WINDOW WALL

DIE NO.: EW04020	
MATERIAL: 6063-T5	
FINISH: NON-CHROMATE	
PURPOSE: HEAD TRANSOM	LEGEND:
COLOR: -	POWDER COAT

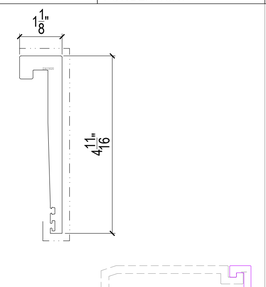

LOCATION: L3-TOP WINDOW WALL

DIE NO.: EW13020	
MATERIAL: 6063-T5	
FINISH: NON-CHROMATE	
PURPOSE: TRIM	LEGEND:
COLOR: -	POWDER COAT

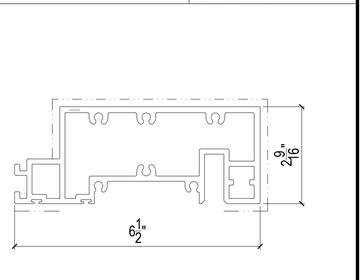


LOCATION: L3-TOP WINDOW WALL

DIE NO.: EW05020	
MATERIAL: 6063-T5	
FINISH: NON-CHROMATE	
PURPOSE: BOTTOM TRANSOM	LEGEND:
COLOR: -	POWDER COAT

Job No.:

Key Plan/Elevation:

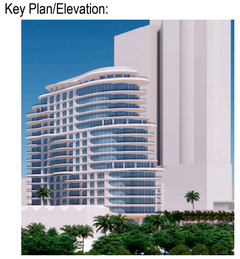

No.	Date	Description

Revisions:

Owner:
Name Shore Club Property Owner LLC
Address 4400 Biscayne Blvd, Suite 900
Address Miami, FL 33137
Name: Adam Gottlieb
Email gottlieba@witkoff.com

Design Architect:
Name Robert A.M Stern Architects LLP
Address One Park Avenue
Address New York, NY 10016
Tel: 212.967.5100
Email d.silberman@ramsa.com

Architect:
Name Kobi Karp
Address 571 NW 28th Street
Address Miami, Florida 33127
Tel: 305.573.1818
Email kobikarp@kobikarp.com

Issued By:

ELICC AMERICAS CORPORATION
13475 DANIELSON ST.
POWAY, CA 92064
Tel: (760)-233-0066
Fax: (760)-233-0065

Approved By:

Checked By:

Design Team:


Project: Shore Club
1901 Collins Ave.
Miami Beach, FL 33139


Title:
MATERIAL LIST
(ALUMINUM EXTRUSION SCHEDULE)

Sheet No.: MA-T104

Date: Apr. 15,2026	Revision No.: -
Scale: 6"=1'-0"	Size: 22"x34"


Phase: Testing Drawing

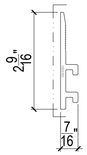


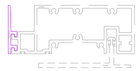

LOCATION: L3-TOP WINDOW WALL


DIE NO.: EW31020	
MATERIAL: 6063-T5	
FINISH: NON-CHROMATE	
PURPOSE: TRIM	LEGEND:
COLOR: -	POWDER COAT

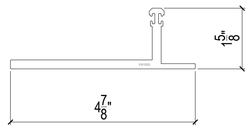

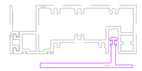


LOCATION: L3-TOP WINDOW WALL

DIE NO.: EW15020	
MATERIAL: 6063-T5	
FINISH: NON-CHROMATE	
PURPOSE: ALUMINUM BRACKET	LEGEND:
COLOR: -	POWDER COAT

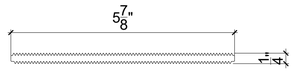


DIE NO.: EN23004	
MATERIAL: 6063-T5	
FINISH: NON-CHROMATE	
PURPOSE: SERRATED SHIM	LEGEND:
COLOR: -	POWDER COAT

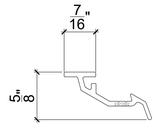


SCALE:1'-0"=1'-0"

DIE NO.: EW12002	
MATERIAL: 6063-T6	
FINISH: NON-CHROMATE	
PURPOSE: ANTI-BUCKLING CLIP	LEGEND:
COLOR: -	POWDER COAT

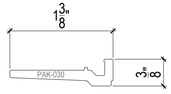

SCALE:3"=1'-0"


DIE NO.: PAK-030	
MATERIAL: 6005A-T61	
FINISH: NON-CHROMATE	
PURPOSE: SETTING BLOCK CHAIR	LEGEND:
COLOR: -	POWDER COAT

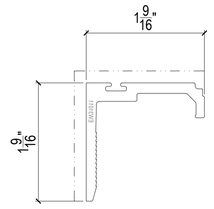

SCALE:1'-0"=1'-0"

LOCATION: TOWER L9-L15 BAY WINDOW CURTAIN WALL


DIE NO.: EW31004	
MATERIAL: 6063-T5	
FINISH: NON-CHROMATE	
PURPOSE: TRIM	LEGEND:
COLOR: -	POWDER COAT

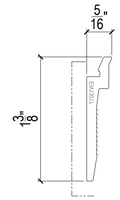

SCALE:1'-0"=1'-0"

LOCATION: TOWER L3-L17 UHPC


DIE NO.: EW13017	
MATERIAL: 6063-T5	
FINISH: NON-CHROMATE	
PURPOSE: TRIM	LEGEND:
COLOR: -	POWDER COAT

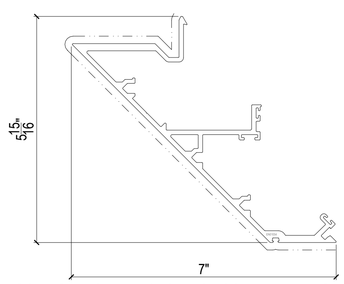

LOCATION: TOWER L4-L8 WEST CORNER WINDOW WALL
LOCATION: TOWER L9-L15 BAY WINDOW CURTAIN WALL

NEW DIE


DIE NO.: EN01054	
MATERIAL: 6063-T6	
FINISH: NON-CHROMATE	
PURPOSE: CORNER MULLION	LEGEND:
COLOR: -	POWDER COAT

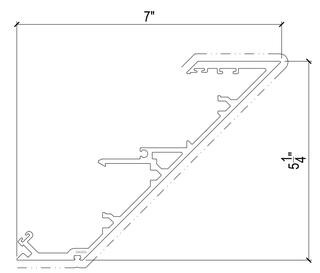

LOCATION: TOWER L4-L8 WEST CORNER WINDOW WALL
LOCATION: TOWER L9-L15 BAY WINDOW CURTAIN WALL


NEW DIE

DIE NO.: EN02054	
MATERIAL: 6063-T6	
FINISH: NON-CHROMATE	
PURPOSE: CORNER MULLION	LEGEND:
COLOR: -	POWDER COAT

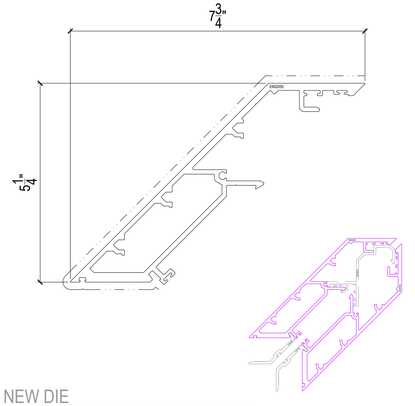


NEW DIE

DIE NO.: EN02055	
MATERIAL: 6063-T6	
FINISH: NON-CHROMATE	
PURPOSE: CORNER FEMALE MULLION	LEGEND:
COLOR: -	POWDER COAT

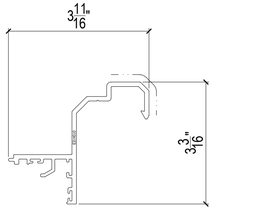

NEW DIE


DIE NO.: ES14010	
MATERIAL: 6063-T6	
FINISH: NON-CHROMATE	
PURPOSE: MULLION ADAPTING PIECE	LEGEND:
COLOR: -	POWDER COAT

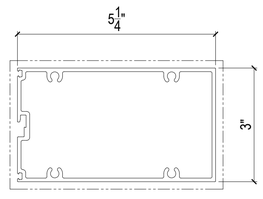

LOCATION: L3-TOP WINDOW WALL

NEW DIE

DIE NO.: ES06011	
MATERIAL: 6063-T6	
FINISH: NON-CHROMATE	
PURPOSE: INTERMEDIATE TRANSOM	LEGEND:
COLOR: -	POWDER COAT

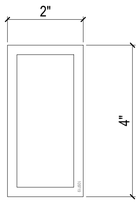

LOCATION: L3-TOP UHPC

NEW DIE


DIE NO.: 109719	
MATERIAL: 6063-T6	
FINISH: NON-CHROMATE	
PURPOSE: ALUMINUM TUBE	LEGEND:
COLOR: -	POWDER COAT


48175


71882

PAVAN MANEPALLI
LICENSE
No. 71882
STATE OF FLORIDA
PROFESSIONAL ENGINEER

04/20/2026

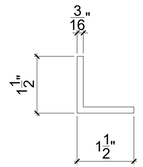

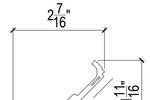

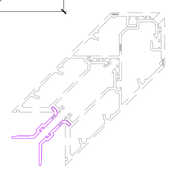


DIE NO.: 200090	
MATERIAL: 6063-T5	
FINISH: NON-CHROMATE	
PURPOSE: ANGLE	LEGEND:
COLOR: -	POWDER COAT

NEW DIE

DIE NO.: EW31006	
MATERIAL: 6063-T5	
FINISH: NON-CHROMATE	
PURPOSE: TRIM	LEGEND:
COLOR: -	POWDER COAT

Job No.:

Key Plan/Elevation:

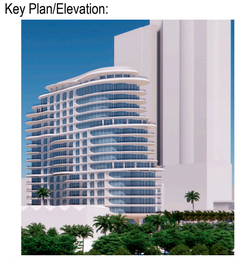

No.	Date	Description

Revisions:

Owner:
Name Shore Club Property Owner LLC
Address 4400 Biscayne Blvd, Suite 900
Address Miami, FL 33137
Name: Adam Gottlieb
Email gottlieba@witkoff.com

Design Architect:
Name Robert A.M Stern Architects LLP
Address One Park Avenue
Address New York, NY 10016
Tel: 212.967.5100
Email d.silberman@ramsa.com

Architect:
Name Kobi Karp
Address 571 NW 28th Street
Address Miami, Florida 33127
Tel: 305.573.1818
Email kobikarp@kobikarp.com

Issued By:

ELICC AMERICAS CORPORATION
13475 DANIELSON ST.
POWAY, CA 92064
Tel: (760)-233-0066
Fax: (760)-233-0065

Approved By:

Checked By:

Design Team:


Project: Shore Club
1901 Collins Ave.
Miami Beach, FL 33139


Title:
MATERIAL LIST
(ALUMINUM EXTRUSION SCHEDULE)

Sheet No.: MA-T105

Date: Apr. 15,2026	Revision No.: -
Scale: 6"=1'-0"	Size: 22"x34"

Phase: Testing Drawing

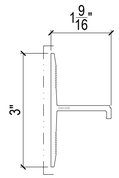

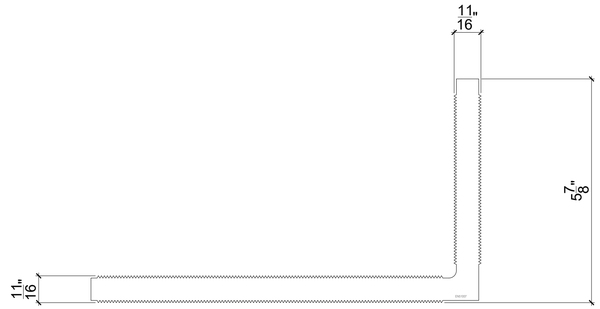

LOCATION: L3-TOP WINDOW WALL

NEW DIE

DIE NO.: EW31008		DIE NO.: EN51007		
MATERIAL: 6063-T5		MATERIAL: 6005A-T61		
FINISH: NON-CHROMATE		FINISH: NON-CHROMATE		
PURPOSE: TRIM	LEGEND:	PURPOSE: SERRATED ANGLE	LEGEND:	
COLOR: -	POWDER COAT	COLOR: -	POWDER COAT	

48175


71882

PAVAN MANEPALLI LICENSE No. 71882 STATE OF FLORIDA PROFESSIONAL ENGINEER

04/20/2026

Job No.:

Key Plan/Elevation:

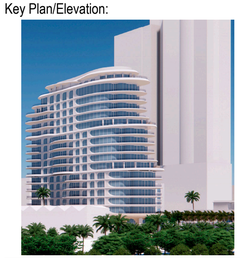

No.	Date	Description

Revisions:

Owner:
Name Shore Club Property Owner LLC
Address 4400 Biscayne Blvd, Suite 900
Address Miami, FL 33137
Name: Adam Gottlieb
Email gottlieba@witkoff.com

Design Architect:
Name Robert A.M Stern Architects LLP
Address One Park Avenue
Address New York, NY 10016
Tel: 212.967.5100
Email d.silberman@ramsa.com

Architect:
Name Kobi Karp
Address 571 NW 28th Street
Address Miami, Florida 33127
Tel: 305.573.1818
Email kobikarp@kobikarp.com

Issued By:

ELICC AMERICAS CORPORATION
13475 DANIELSON ST.
POWAY, CA 92064
Tel: (760)-233-0066
Fax: (760)-233-0065

Approved By:

Checked By:

Design Team:

Project: Shore Club
1901 Collins Ave.
Miami Beach, FL 33139

Title:
MATERIAL LIST
(ALUMINUM EXTRUSION SCHEDULE)

Sheet No.: MA-T106

Date: Apr. 15,2026	Revision No.: -
Scale: 6"=1'-0"	Size: 22"x34"

Phase: Testing Drawing