

MIDCO BUILDING PRODUCTS

FIBERGLASS INSWING/OUTSWING GLAZED DOOR (NON-HVHZ)(NON-IMPACT)

GENERAL NOTES:

1. THE PRODUCT SHOWN HEREIN IS DESIGNED AND MANUFACTURED TO COMPLY WITH THE CURRENT EDITION FLORIDA BUILDING CODE (FBC), **EXCLUDING** HVHZ AND HAS BEEN EVALUATED ACCORDING TO THE FOLLOWING:
 - AAMA/WDMA/CSA 101/1. S.2/A440-17
2. ADEQUACY OF THE EXISTING STRUCTURAL CONCRETE/ MASONRY, 2X FRAMING, AND METAL FRAMING AS A MAIN WIND FORCE RESISTING SYSTEM CAPABLE OF WITHSTANDING AND TRANSFERRING APPLIED PRODUCT LOADS TO THE FOUNDATION IS THE RESPONSIBILITY OF THE ENGINEER OR ARCHITECT OF RECORD FOR THE PROJECT OF INSTALLATION.
3. 1X AND 2X BUCKS (WHEN USED) SHALL BE DESIGNED AND ANCHORED TO PROPERLY TRANSFER ALL LOADS TO THE STRUCTURE. BUCK DESIGN AND INSTALLATION IS THE RESPONSIBILITY OF THE ENGINEER OR ARCHITECT OF RECORD FOR THE PROJECT OF INSTALLATION.
4. INSTALL INDIVIDUAL INSTALLATION ANCHORS WITHIN A TOLERANCE OF ±1/2 INCH OF THE DEPICTED LOCATION IN THE ANCHOR LAYOUT DETAIL (I.E., WITHOUT CONSIDERATION OF TOLERANCES). TOLERANCES ARE NOT CUMULATIVE FROM ONE INSTALLATION ANCHOR TO THE NEXT.
5. THE INSTALLATION DETAILS DESCRIBED HEREIN ARE GENERIC AND MAY NOT REFLECT ACTUAL CONDITIONS FOR A SPECIFIC SITE. IF SITE CONDITIONS CAUSE INSTALLATION TO DEVIATE FROM THE REQUIREMENTS DETAILED HEREIN, A LICENSED ENGINEER OR ARCHITECT SHALL PREPARE SITE SPECIFIC DOCUMENTS FOR USE WITH THIS DOCUMENT.
6. APPROVED IMPACT PROTECTIVE SYSTEM **IS REQUIRED** ON THIS PRODUCT IN AREAS REQUIRING IMPACT RESISTANCE.
7. GLASS SHALL MEET THE REQUIREMENTS OF ASTM E 1300 GLASS CHARTS. SEE SHEET 1 FOR GLAZING DETAILS.


DESIGN RATING				
OVERALL SIZE		CONFIG.	DESIGN PRESSURE	MISSILE IMPACT RATING
WIDTH	HEIGHT			
37.5" X 82"		X	+/-60 PSF	-

NOTE: OUTSWING CONFIGURATION IS LIMITED TO A FRAME HEIGHT OF 81.125"

INSTALLATION NOTES:

1. ONE (1) INSTALLATION ANCHOR IS REQUIRED AT EACH ANCHOR LOCATION SHOWN, UNLESS OTHERWISE STATED.
2. INSTALL INDIVIDUAL INSTALLATION ANCHORS WITHIN A TOLERANCE OF ±1/2 INCH THE DEPICTED LOCATION & SPACING IN THE ANCHOR LAYOUT DETAILS (I.E., WITHOUT CONSIDERATION OF TOLERANCES). TOLERANCES ARE NOT CUMULATIVE FROM ONE INSTALLATION ANCHOR TO THE NEXT.
3. SHIM AS REQUIRED AT EACH INSTALLATION ANCHOR WITH LOAD BEARING SHIM(S). MAXIMUM ALLOWABLE SHIM STACK TO BE 1/4 INCH. SHIM(S) WHERE SPACE OF 1/16 INCH OR GREATER OCCURS. SHIM(S) SHALL BE CONSTRUCTED OF HIGH DENSITY PLASTIC OR BETTER.
4. MINIMUM EMBEDMENT AND EDGE DISTANCE EXCLUDE WALL FINISHES, INCLUDING BUT NOT LIMITED TO STUCCO, FOAM, BRICK VENEER, AND SIDING.
5. INSTALLATION ANCHORS AND ASSOCIATED HARDWARE MUST BE MADE OF CORROSION RESISTANT MATERIAL OR HAVE A CORROSION RESISTANT COATING.
6. FOR MASONRY OR CONCRETE OPENINGS, A 1X WOOD BUCK MAY BE USED (OPTIONAL) AS LONG AS THE MINIMUM EMBEDMENT AND EDGE DISTANCE REQUIREMENTS ARE STILL MET WITHIN THE CORRESPONDING HOST SUBSTRATE. SEE GENERAL NOTE #3 ON SHEET 1 FOR MORE INFORMATION.
7. FOR HOLLOW BLOCK AND GROUT FILLED BLOCK, DO NOT INSTALL INSTALLATION ANCHORS INTO MORTAR JOINTS. EDGE DISTANCE IS MEASURED FROM FREE EDGE OF BLOCK OR EDGE OF MORTAR JOINT INTO FACE SHELL OF BLOCK.
8. INSTALLATION ANCHORS SHALL BE INSTALLED IN ACCORDANCE WITH ANCHOR MANUFACTURER'S INSTALLATION INSTRUCTIONS, AND ANCHORS SHALL NOT BE USED IN SUBSTRATES WITH STRENGTHS LESS THAN THE MINIMUM STRENGTH SPECIFIED BY THE ANCHOR MANUFACTURER.

TABLE OF CONTENTS	
SHEET	DESCRIPTION
1	GENERAL NOTES, INSTALLATION NOTES AND GLAZING DETAIL
2	ELEVATION AND ANCHOR LAYOUT
3	VERTICAL SECTIONS
4	HORIZONTAL SECTIONS
5	ANCHOR INSTALLATION AND SCHEDULE

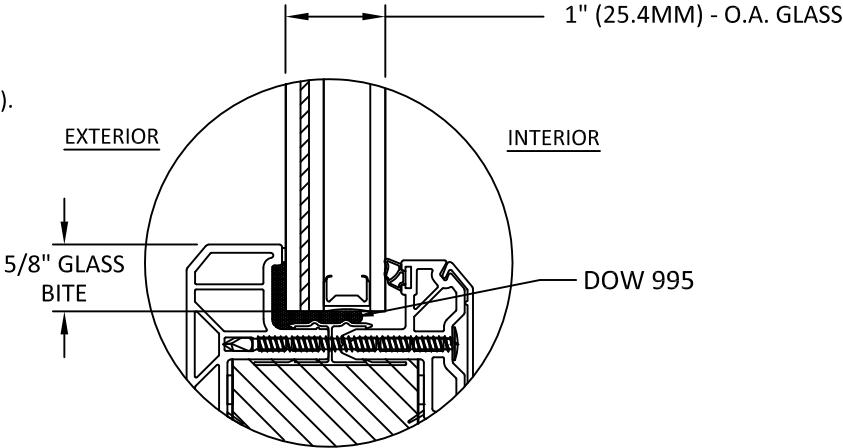

GLAZING DETAIL

- GLAZING NOTES:
1. GLASS TYPE SHALL COMPLY WITH ASTM E1300 REQUIREMENTS. PER THE FBC TEMPER AND SAFETY GLAZING REQUIREMENTS SHALL BE REVIEWED ON A SITE SPECIFIC BASIS.
2. SETTING BLOCK DUROMETER HARDNESS OF 70-90 (SHORE A) AS REFERENCED IN FBC CHAPTER 24.
3. SETTING BLOCKS TO BE LOCATED AT 1/4 SPAN LENGTH FOR GLASS WIDER THAN 36" AS PER FBC CHAPTER 24.
4. D.L.O. AND DESIGN PRESSURES MAY NOT EXCEED MAX VALUES SHOWN HEREIN.

MIDCO
BUILDING PRODUCTS

MIDCO BUILDING PRODUCTS
1040 DICK CASTLEMAN BYPASS
MAYFIELD, KY 42066
PH: (270) 247-7447


FIBERGLASS
INSWING/OUTSWING GLAZED DOOR
(NON-HVHZ)(NON-IMPACT)
GENERAL NOTES,
INSTALLATION NOTES AND
GLAZING DETAIL

PREPARED BY:
BUILDING DROPS, INC.
1900 NE MIAMI CT UNIT 2-15,
MIAMI, FL 33132
PH: (954)399-8478
FAX: (954)744-4738
WEB: www.buildingdrops.com

BUILDING DROPS

REMARKS	BY	DATE

Digitally signed by Hermes F. Norero, P.E.
Reason: I am approving this document
Date: 2026.06.01 19:27:12 -04'00'

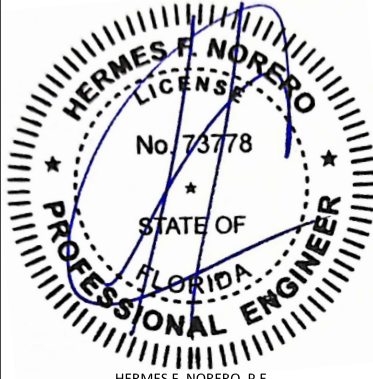

HERMES F. NORERO, P.E.
FLORIDA P.E. No 73778
BUILDING DROPS, INC
1900 NE MIAMI CT, SUITE 2-15
MIAMI, FL 33132
FBPE CERT. OF AUTHORIZATION No. 29578

FL #:
FL48246

DATE: **08.28.2025**

DWG. BY:
LS


CHK. BY:
HFN

SCALE: **NTS**

DWG #: **MCO008**


SHEET:
1
OF 5

c:\users\dylanwata\building drops landing - common\projects\midco building products\fbp-24-0320 - fbp submittal - window and door products\dwgs\hinged door\mco008.dwg 6/1/2026 6:41 PM

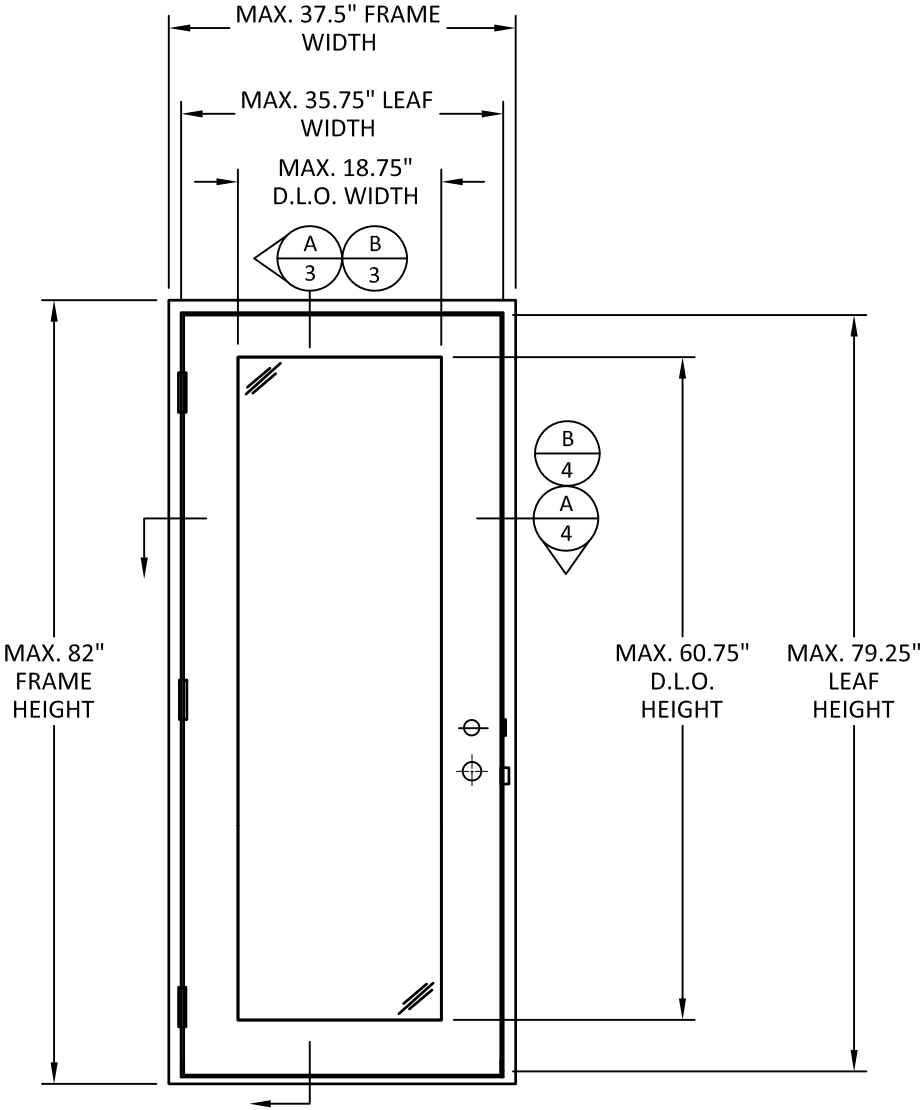

ELEVATION

NOTE: OUTSWING CONFIGURATION
IS LIMITED TO A FRAME SIZE OF
81.125"

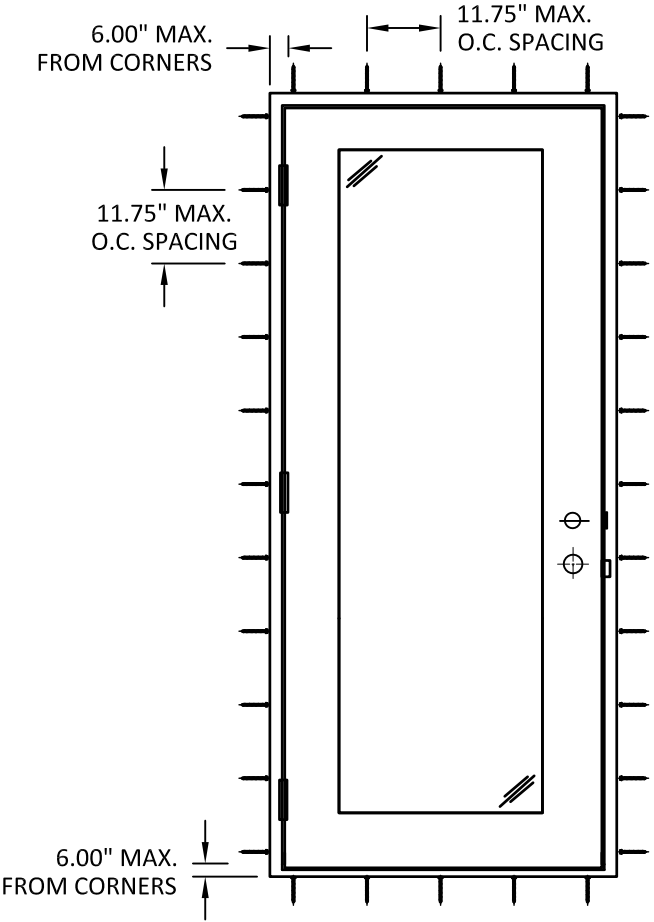

ANCHOR LAYOUT



MIDCO BUILDING PRODUCTS

1040 DICK CASTLEMAN BYPASS
MAYFIELD, KY 42066
PH: (270) 247-7447


TITLE: FIBERGLASS
INSWING/OUTSWING GLAZED DOOR
(NON-HVHZ)(NON-IMPACT)

ELEVATION AND ANCHOR
LAYOUT

PREPARED BY: BUILDING DROPS, INC.
1900 NE MIAMI CT UNIT 2-15,
MIAMI, FL 33132
PH: (954)399-8478
FAX: (954)744-4738
WEB: www.buildingdrops.com



REMARKS	BY	DATE

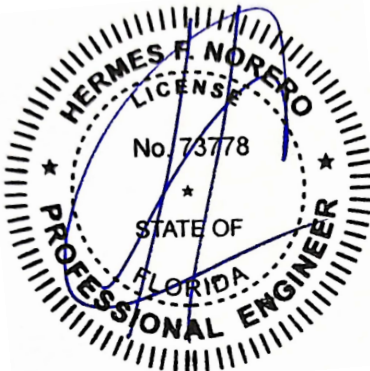

HERMES F. NORERO, P.E.
FLORIDA P.E. No 73778
BUILDING DROPS, INC
1900 NE MIAMI CT, SUITE 2-15
MIAMI, FL 33132
FBPE CERT. OF AUTHORIZATION No. 29578

FL #:

FL48246

DATE: 08.28.2025

DWG. BY:

LS

CHK. BY:

HFN

SCALE: NTS



DWG #: MCO008

SHEET:



2

OF 5

c:\users\dylanwata\building drops, inc\building drops landing - common\projects\midco building products\fbic-24-0320 - fbc submittal - window and door products\dwgs\hinged door\mco008.dwg 6/1/2026 6:41 PM

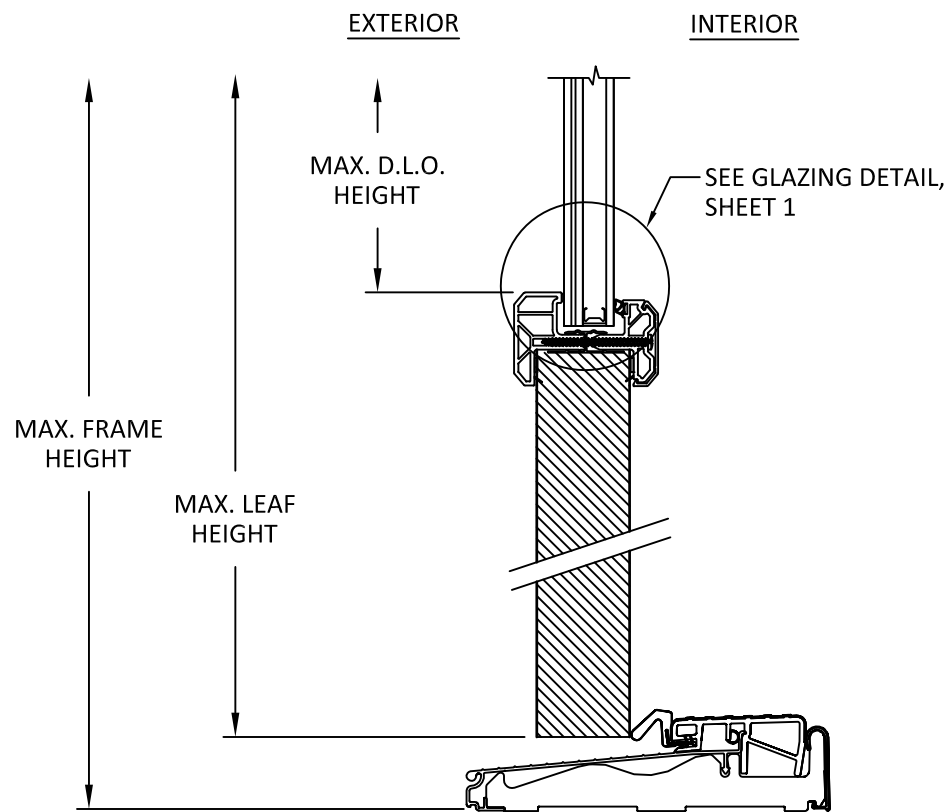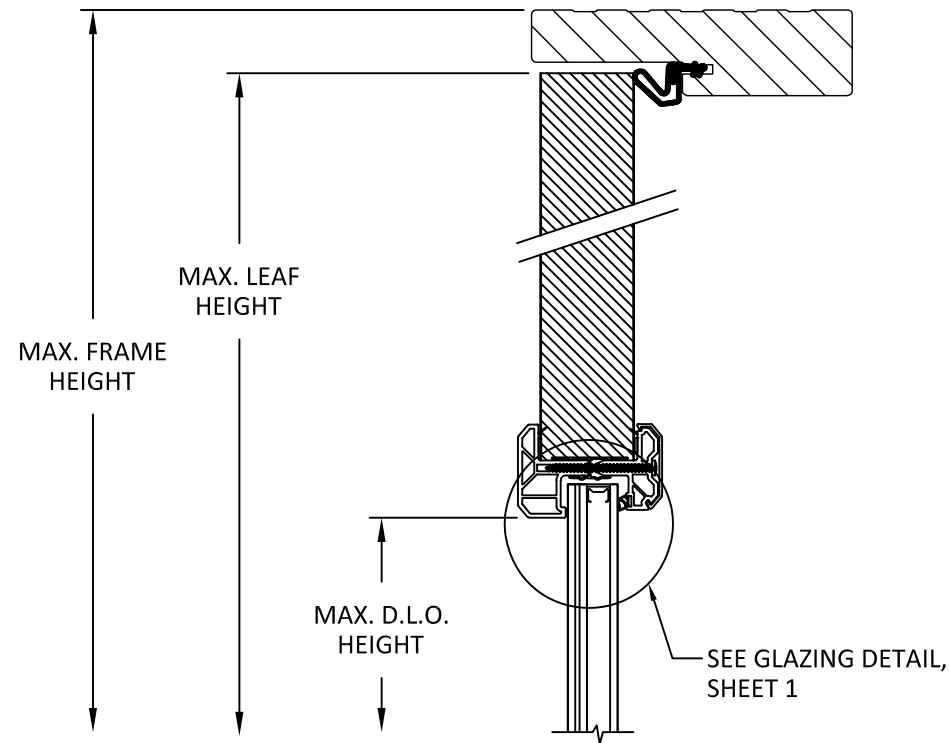

A
3 VERTICAL SECTION
OUTSWING DOOR

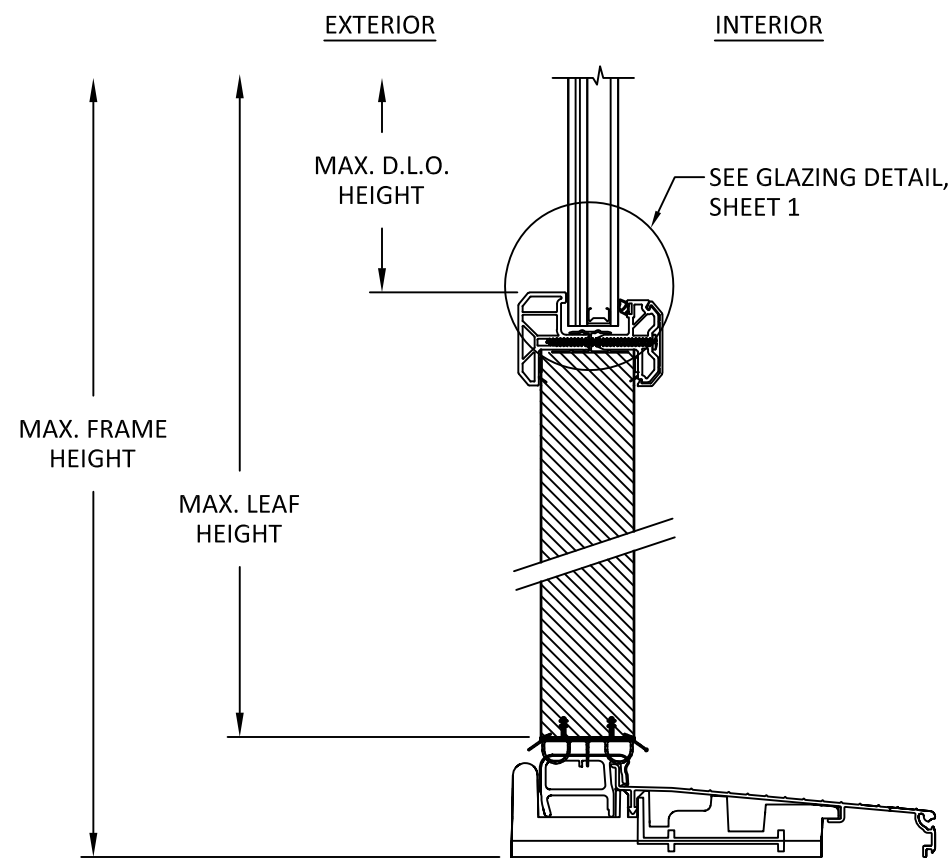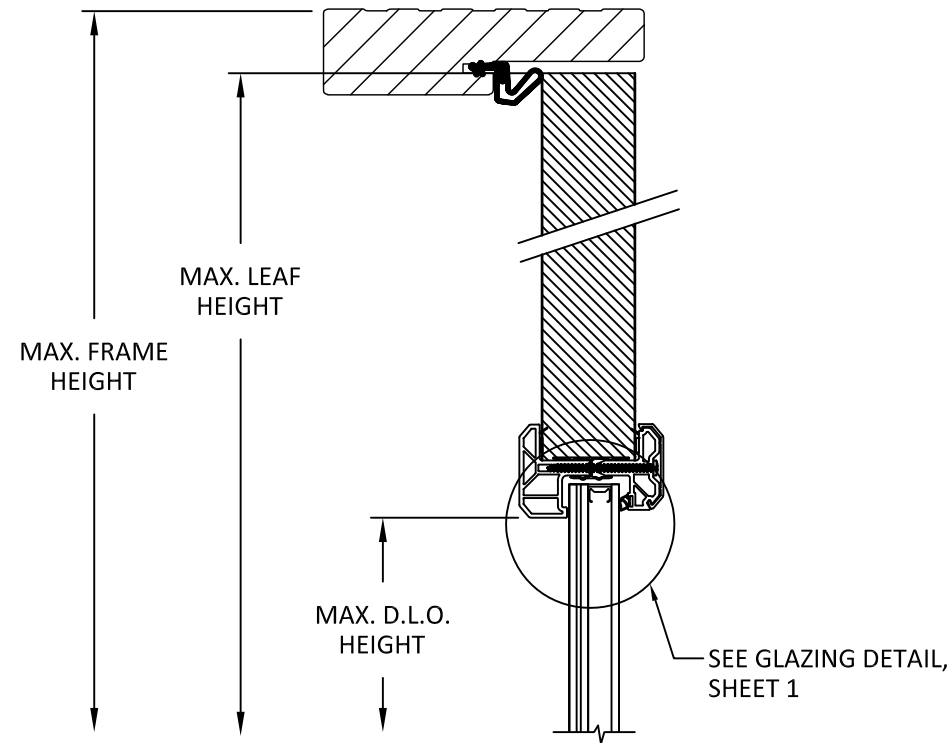

B
3 VERTICAL SECTION
INSWING DOOR



MIDCO BUILDING PRODUCTS
1040 DICK CASTLEMAN BYPASS
MAYFIELD, KY 42066
PH: (270) 247-7447


TITLE: FIBERGLASS
INSWING/OUTSWING GLAZED DOOR
(NON-HVHZ)(NON-IMPACT)

VERTICAL SECTIONS

PREPARED BY:
BUILDING DROPS, INC.
1900 NE MIAMI CT UNIT 2-15,
MIAMI, FL 33132
PH: (954)399-8478
FAX: (954)744-4738
WEB: www.buildingdrops.com



REMARKS	BY	DATE

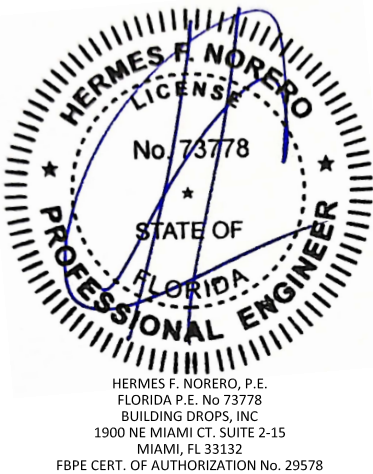

FL #:

FL48246

DATE: **08.28.2025**

DWG. BY: **LS** CHK. BY: **HFN**

SCALE: **NTS**


DWG #: **MCO008**

SHEET:


3

OF 5

c:\users\dylanwata\building drops, inc\building drops landing - common\projects\midco building products\fbic-24-0320 - fbic submittal - window and door products\dwgs\hinged door\mco008.dwg 6/1/2026 6:41 PM

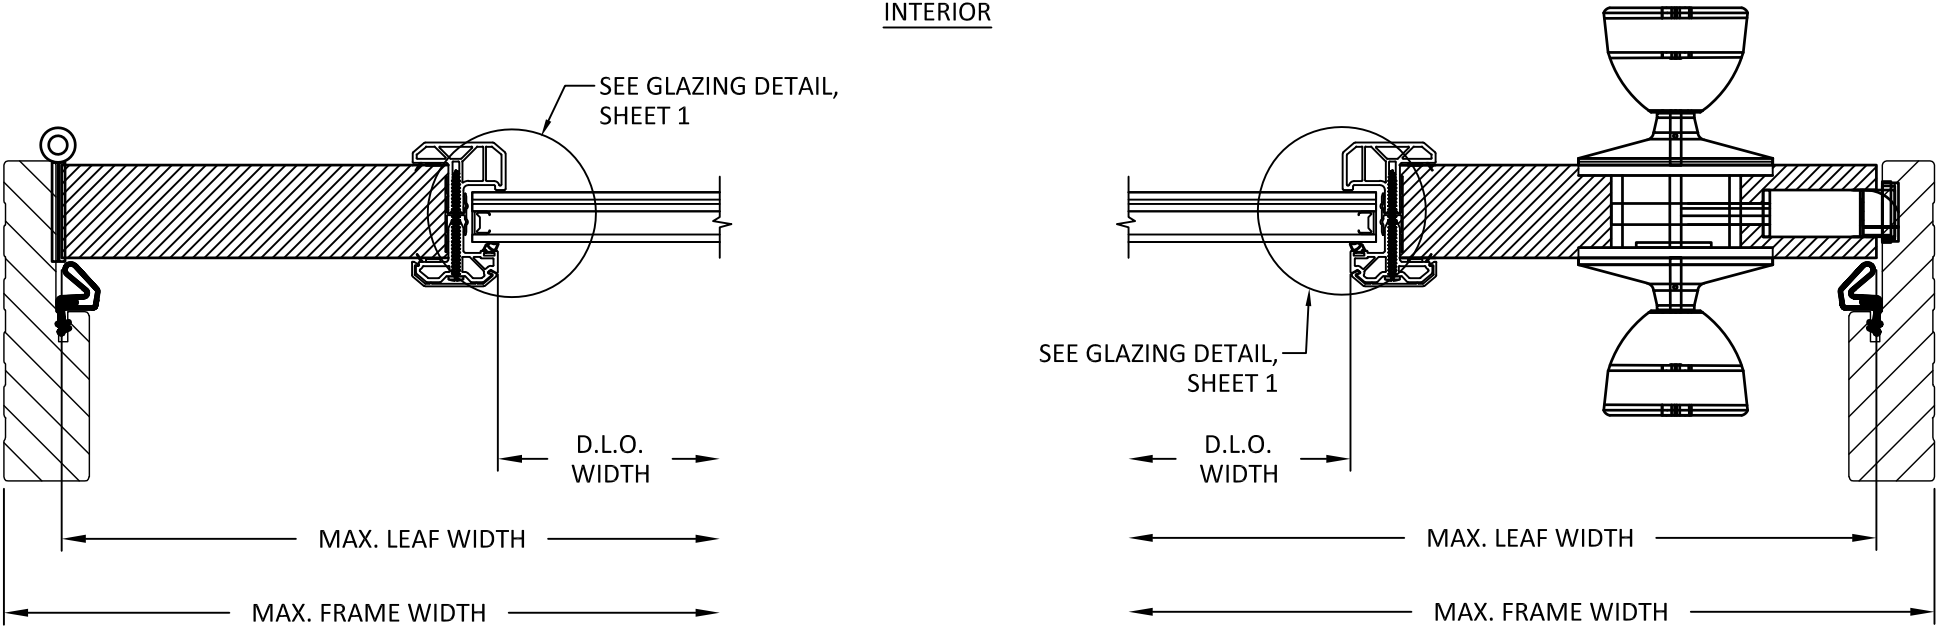

A
4 **HORIZONTAL SECTION**
INSWING DOOR

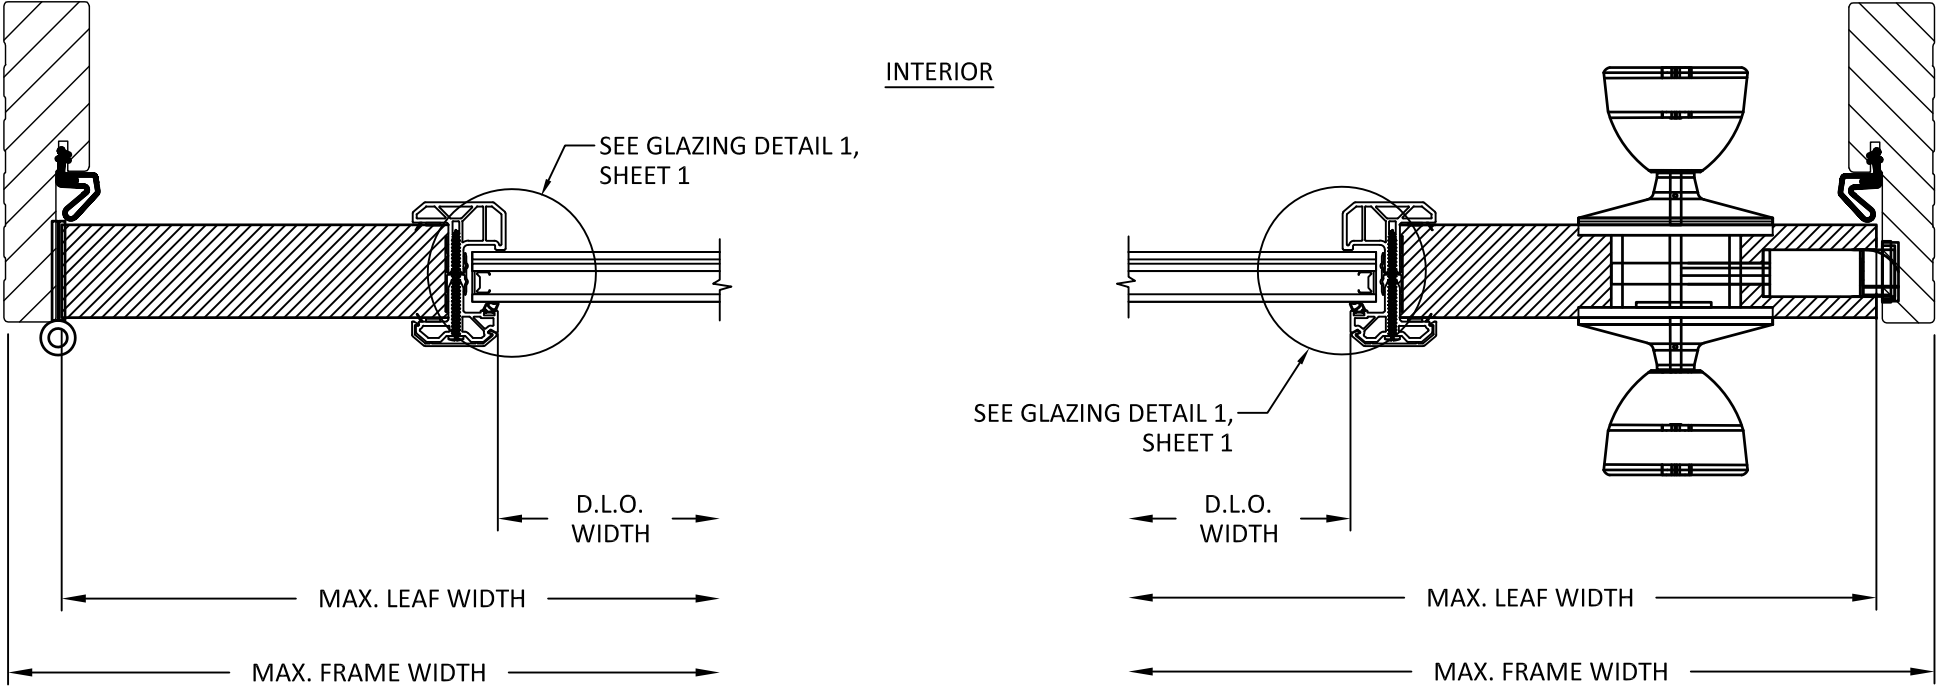

B
4 **VERTICAL SECTION**
OUTSWING DOOR



MIDCO BUILDING PRODUCTS
1040 DICK CASTLEMAN BYPASS
MAYFIELD, KY 42066
PH: (270) 247-7447

TITLE: FIBERGLASS
INSWING/OUTSWING GLAZED DOOR
(NON-HVHZ)(NON-IMPACT)


HORIZONTAL SECTIONS

PREPARED BY: BUILDING DROPS, INC.

1900 NE MIAMI CT UNIT 2-15,
MIAMI, FL 33132
PH: (954)399-8478
FAX: (954)744-4738
WEB: www.buildingdrops.com




REMARKS	BY	DATE

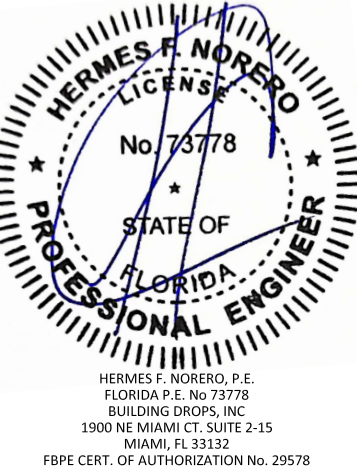


FL #:	FL48246
DATE:	08.28.2025
DWG. BY: LS	CHK. BY: HFN
SCALE:	NTS
DWG #:	MCO008
SHEET:	4


c:\users\dylanwata\building drops, inc\building drops landing - common\projects\midco building products\fb-24-0320 - fb- submittal - window and door products\dwgs\hinged door\mco008.dwg 6/1/2026 6:41 PM

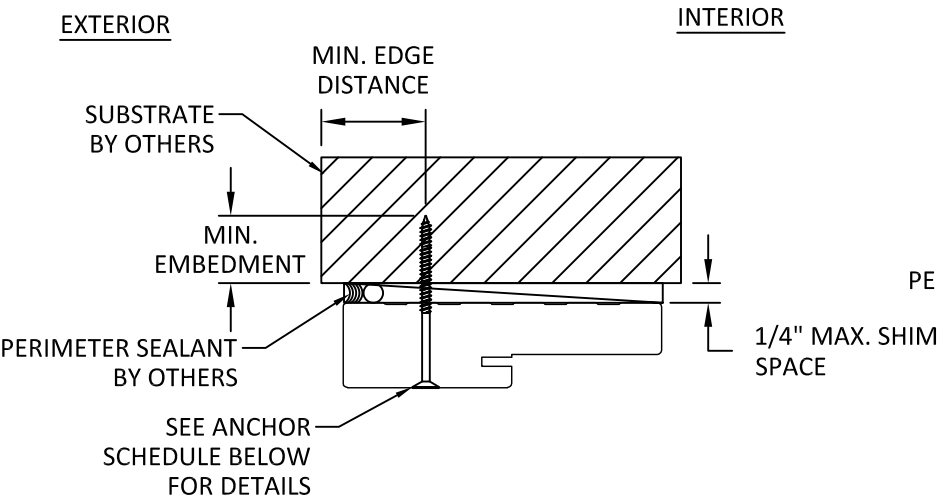


A
5 **VERTICAL SECTION**
HEAD
INSWING SHOWN, OUTSWING SIMILAR

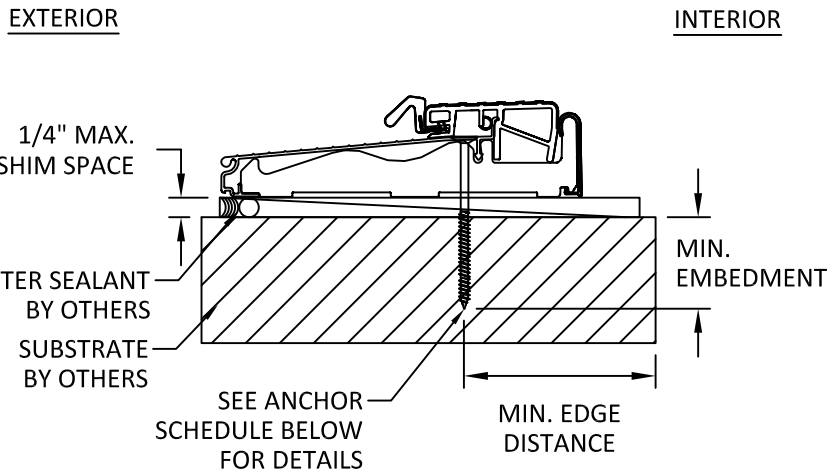

B
5 **VERTICAL SECTION**
OUTSWING SILL

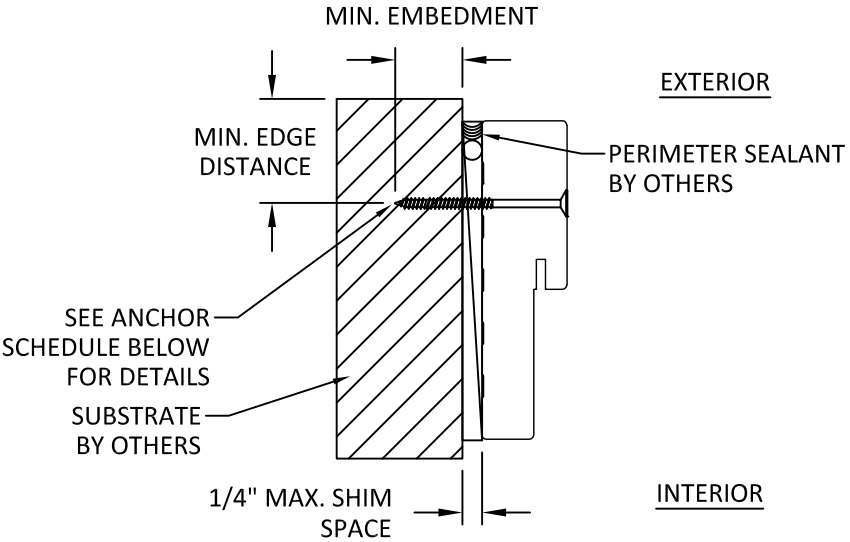

C
5 **HORIZONTAL SECTION**
JAMB
INSWING SHOWN, OUTSWING SIMILAR

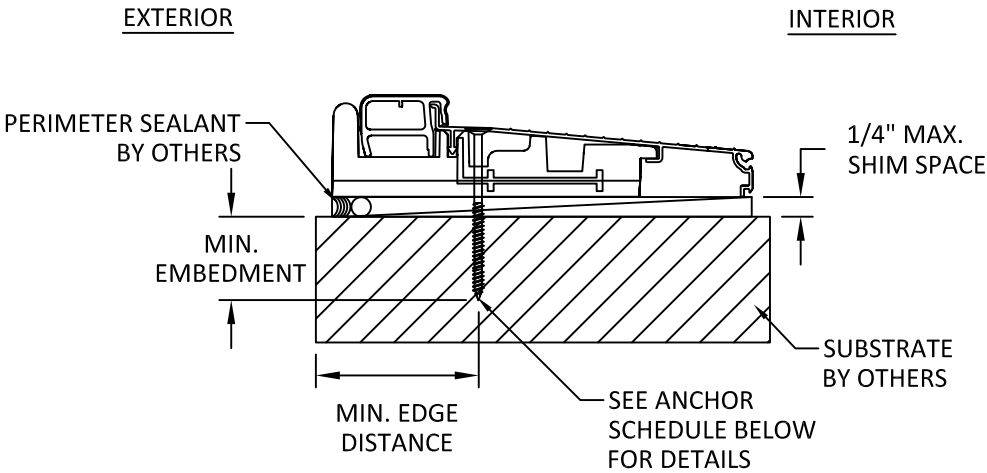

D
5 **VERTICAL SECTION**
INSWING SILL

ANCHOR SCHEDULE				
INST. METHOD	ANCHOR TYPE	SUBSTRATE	MIN. EMBEDMENT	MIN. EDGE DISTANCE
THROUGH FRAME	#10 WOOD SCREW	WOOD (S.G. = 0.55)	1.50"	0.75"
	#10 SELF-TAPPING SCREW	MIN. 18 GA. STEEL (33KSI)/ALUMINUM 1/8" MIN. THK. 6063-T5	THREE (3) THREADS MIN. PENETRATION BEYOND METAL FACE	0.50"
	3/16" ITW TAPCON	CONCRETE: f'c = 3000 PSI	1.00"	1.13"
		MASONRY: CMU PER ASTM-C90, MIN. 2000 PSI		2.00"



MIDCO BUILDING PRODUCTS
1040 DICK CASTLEMAN BYPASS
MAYFIELD, KY 42066
PH: (270) 247-7447

TITLE: FIBERGLASS
INSWING/OUTSWING GLAZED DOOR
(NON-HVHZ)(NON-IMPACT)


ANCHOR INSTALLATION AND
SCHEDULE

PREPARED BY: BUILDING DROPS, INC.

1900 NE MIAMI CT UNIT 2-15,
MIAMI, FL 33132
PH: (954)399-8478
FAX: (954)744-4738
WEB: www.buildingdrops.com



REMARKS	BY	DATE

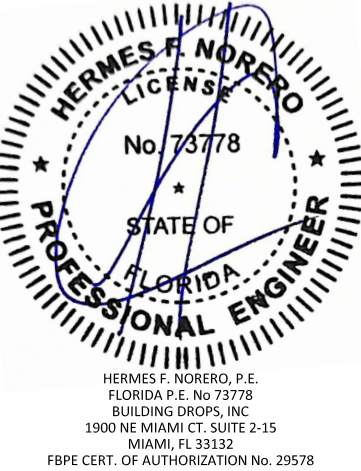

FL #:
FL48246

DATE: **08.28.2025**

DWG. BY: LS	CHK. BY: HFN
-----------------------	------------------------

SCALE: **NTS**

DWG #: **MCO008**

SHEET:
5
OF 5