


3/4/2026 8:46 AM

c:\users\sebastianherreros\desktop\ykk res 2026 cc\fl7829\ykk301.dwg


- OF 5

c:\users\sebastianherrerros\desktop\ykk res 2026 cc\17829\ykk-301.dwg 8/4/2026 8:46 AM

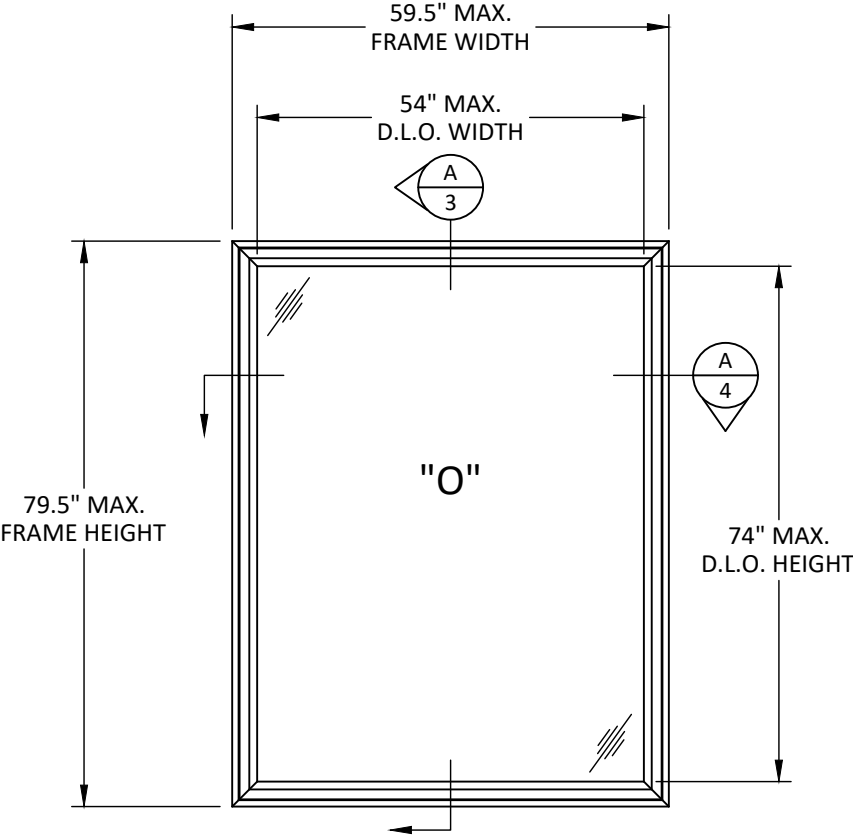

ELEVATION
CASEMENT PICTURE WINDOW

REINFORCEMENT SCHEDULE		
UNIT	LOCATION	REINFORCEMENT PART#
1	RAILS	E9-5529
	STILES	E9-5529
2	RAILS	NONE
	STILES	NONE

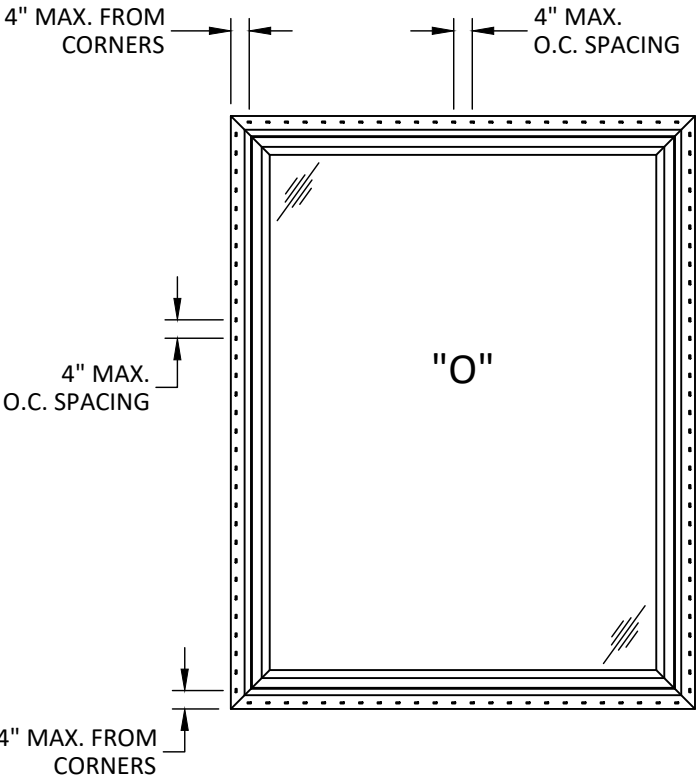

ANCHOR LAYOUT
NAIL FIN



Quality
inspires™


YKK AP AMERICA RESIDENTIAL
101 MARIETTA STREET NW, SUITE 2100
ATLANTA, GA 30303
PH: (678) 838-6000

TITLE: STYLEVIEW CASEMENT
PICTURE WINDOW
(NON-HVHZ) (NON-IMPACT)
ELEVATION & ANCHOR LAYOUT

PREPARED BY:
BUILDING DROPS, INC.
1900 NE MIAMI CT, SUITE 2-15
MIAMI, FL 33132
PH: (954) 399-8478
FAX: (954) 744-4738
WEB: www.buildingdrops.com

REMARKS	BY	DATE
2026 CODE UPDATE	SH	08.04.26

THE INSTALLATION DETAILS DESCRIBED HEREIN ARE GENERIC AND MAY NOT REFLECT ACTUAL CONDITIONS FOR A SPECIFIC SITE. IF SITE CONDITIONS CAUSE INSTALLATION TO DEVIATE FROM THE REQUIREMENTS DETAILED HEREIN, A LICENSED ENGINEER OR ARCHITECT SHALL PREPARE SITE SPECIFIC DOCUMENTS FOR USE WITH THIS DOCUMENT.

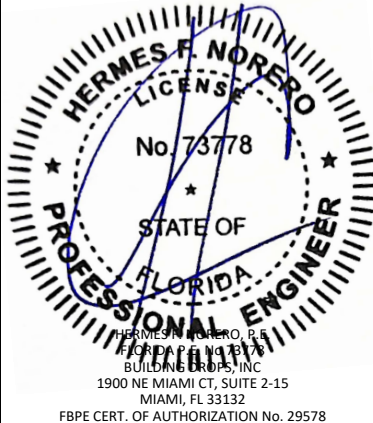

HERMES F. NORERO, P.E.
YKK AP AMERICA
BUILDING DROPS, INC.
1900 NE MIAMI CT, SUITE 2-15
MIAMI, FL 33132
FBPE CERT. OF AUTHORIZATION No. 29578

FL #:
FL7829

DATE: **02.24.2025**

DWG. BY:
DB

CHK. BY:
HFN

SCALE: **NTS**


DWG. #: **YKK301**

SHEET:
2

REV.
A

OF 5

c:\users\sebastianherrerros\desktop\ykk res 2026 cc\17829\ykk301.dwg 8/4/2026 8:46 AM

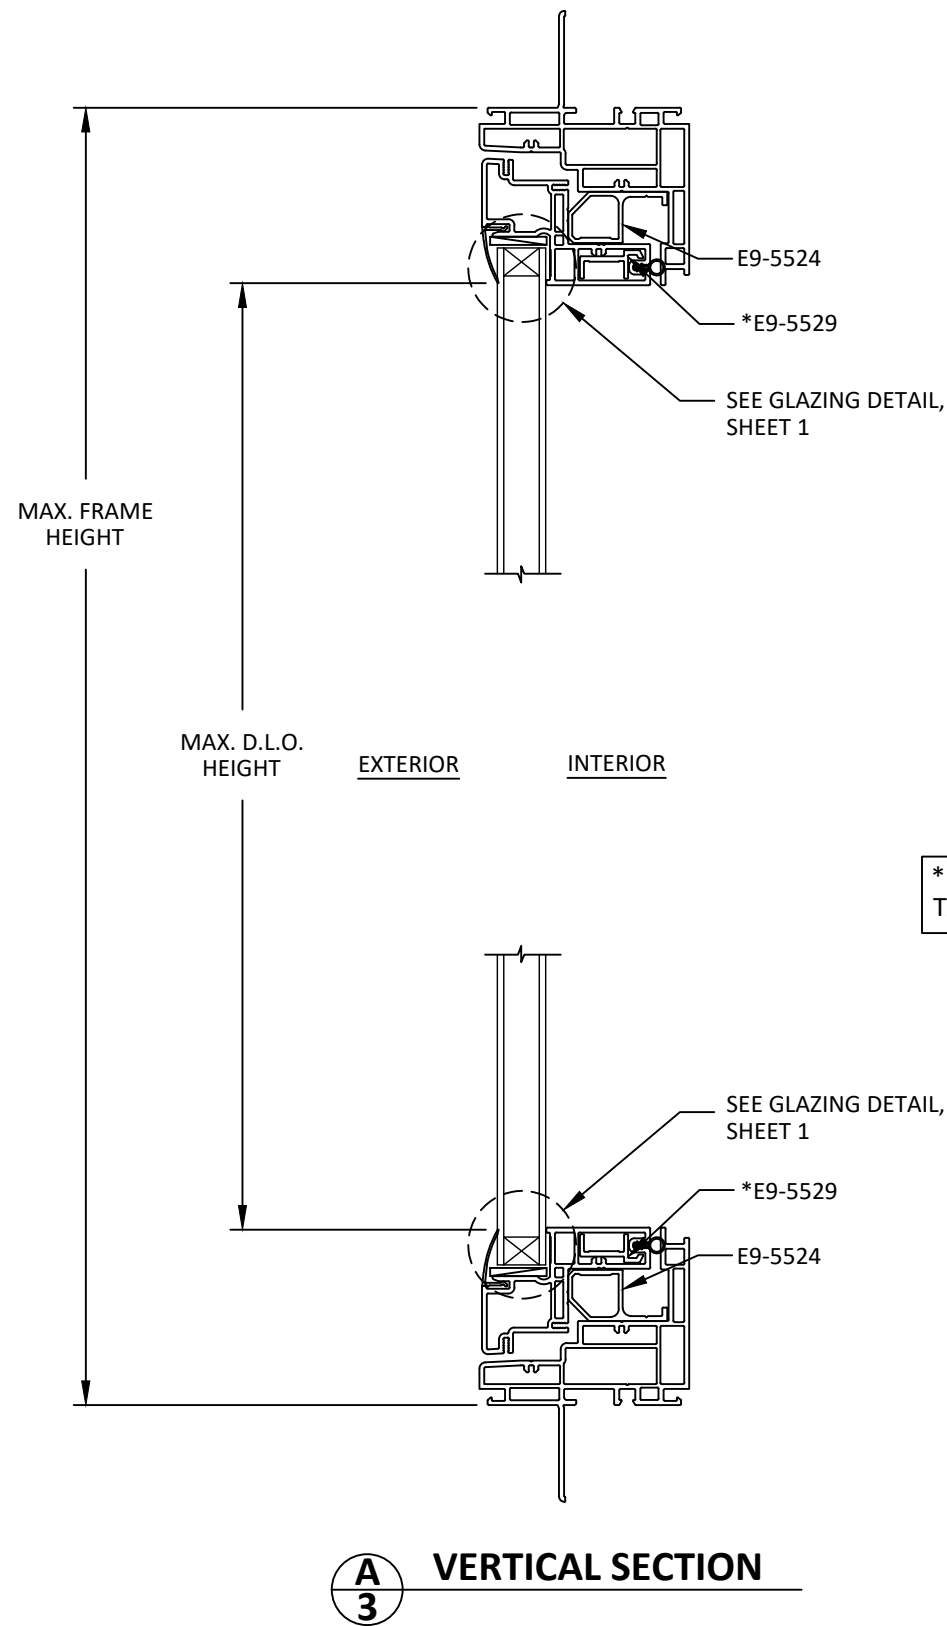

* NOTE: SEE REINFORCEMENT
TABLE ON SHEET 2.



YKK AP AMERICA RESIDENTIAL
101 MARIETTA STREET NW, SUITE 2100
ATLANTA, GA 30303
PH: (678) 838-6000


TITLE: STYLEVIEW CASEMENT
PICTURE WINDOW
(NON-HVHZ) (NON-IMPACT)
VERTICAL SECTION

PREPARED BY:
BUILDING DROPS, INC.
1900 NE MIAMI CT, SUITE 2-15
MIAMI, FL 33132
PH: (954) 399-8478
FAX: (954) 744-4738
WEB: www.buildingdrops.com



REMARKS	BY	DATE
2026 CODE UPDATE	SH	08.04.26

THE INSTALLATION DETAILS DESCRIBED HEREIN ARE GENERIC
AND MAY NOT REFLECT ACTUAL CONDITIONS FOR A SPECIFIC
SITE. IF SITE CONDITIONS CAUSE INSTALLATION TO DEVIATE
FROM THE REQUIREMENTS DETAILED HEREIN, A LICENSED
ENGINEER OR ARCHITECT SHALL PREPARE SITE SPECIFIC
DOCUMENTS FOR USE WITH THIS DOCUMENT.

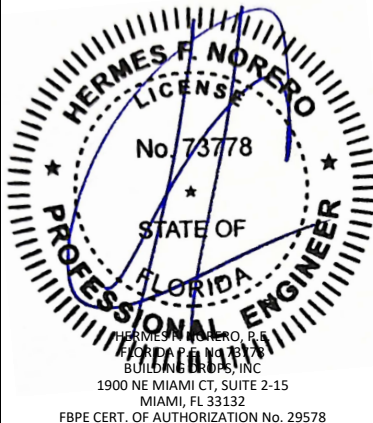

FL #:
FL7829

DATE: **02.24.2025**

DWG. BY: DB	CHK. BY: HFN
-----------------------	------------------------


SCALE: **NTS**

DWG. #: **YKK301**

SHEET: 3	REV. A
--------------------	------------------

OF 5

c:\users\sebastianherreros\desktop\ykk res 2026 cc\17829\ykk-301.dwg 8/4/2026 8:46 AM

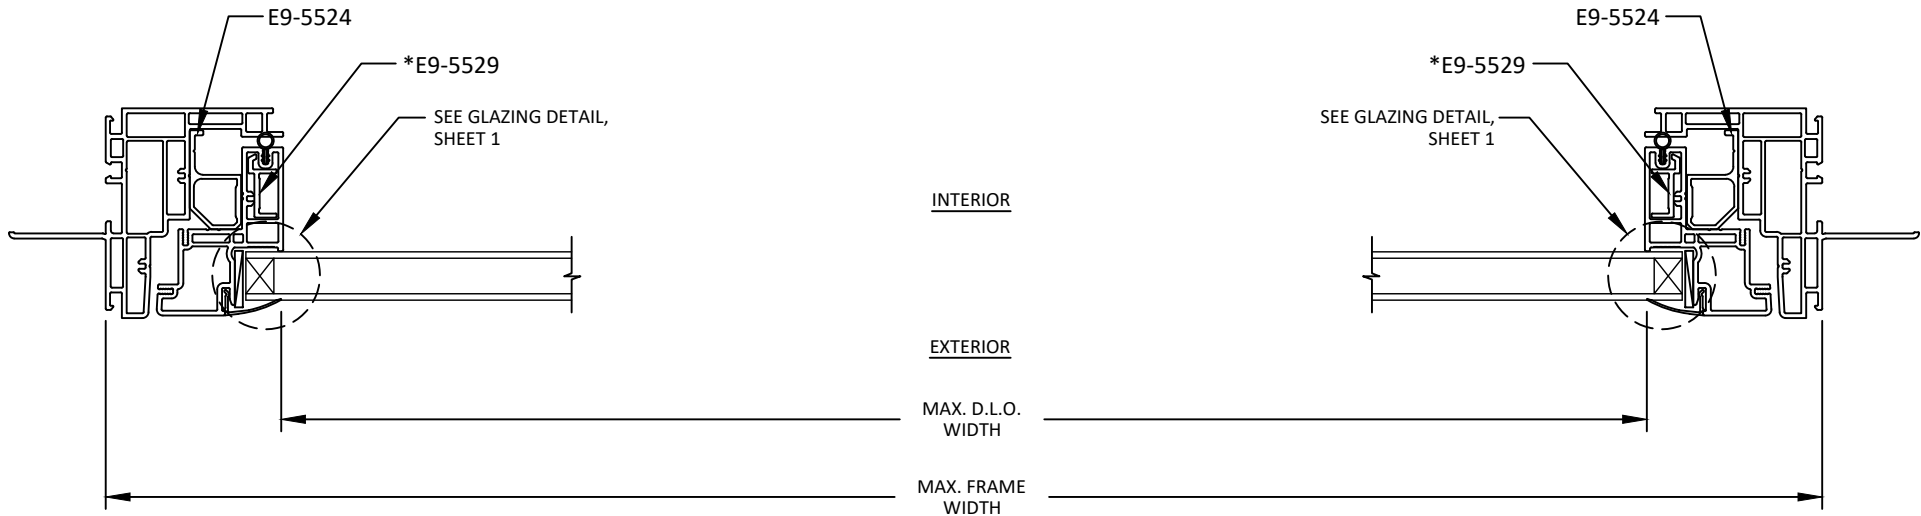

A
4 **HORIZONTAL SECTION**

* NOTE: SEE REINFORCEMENT
TABLE ON SHEET 2.



YKK AP AMERICA RESIDENTIAL
101 MARIETTA STREET NW, SUITE 2100
ATLANTA, GA 30303
PH: (678) 838-6000

TITLE: STYLEVIEW CASEMENT
PICTURE WINDOW
(NON-HVHZ) (NON-IMPACT)

HORIZONTAL SECTION

PREPARED BY:

BUILDING DROPS, INC.

1900 NE MIAMI CT, SUITE 2-15
MIAMI, FL 33132
PH: (954) 399-8478
FAX: (954) 744-4738
WEB: www.buildingdrops.com



REMARKS	BY	DATE
2026 CODE UPDATE	SH	08.04.26

THE INSTALLATION DETAILS DESCRIBED HEREIN ARE GENERIC AND MAY NOT REFLECT ACTUAL CONDITIONS FOR A SPECIFIC SITE. IF SITE CONDITIONS CAUSE INSTALLATION TO DEVIATE FROM THE REQUIREMENTS DETAILED HEREIN, A LICENSED ENGINEER OR ARCHITECT SHALL PREPARE SITE SPECIFIC DOCUMENTS FOR USE WITH THIS DOCUMENT.



FL #:

FL7829

DATE: **02.24.2025**

DWG. BY:
DB

CHK. BY:
HFN

SCALE: **NTS**

DWG. #: **YKK301**

SHEET:


4

REV.

A

OF 5

c:\users\sebastianhereros\desktop\ykk.res.2026 cc\17829\ykk-301.dwg 8/4/2026 8:46 AM

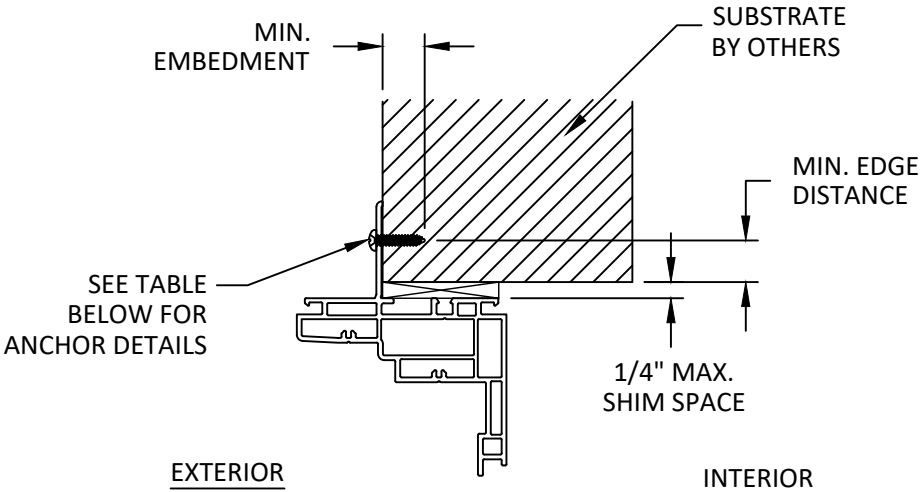

A

5

ANCHOR DETAIL

NAIL FIN INSTALLATION HEAD

NOTE: HEAD SHOWN,
JAMB AND SILL SIMILAR

INSTALLATION NOTES:

1. ONE (1) INSTALLATION ANCHOR IS REQUIRED AT EACH ANCHOR LOCATION SHOWN.
2. INSTALL INDIVIDUAL INSTALLATION ANCHORS WITHIN A TOLERANCE OF $\pm 1/2$ INCH THE DEPICTED LOCATION & SPACING IN THE ANCHOR LAYOUT DETAILS (I.E., WITHOUT CONSIDERATION OF TOLERANCES). TOLERANCES ARE NOT CUMULATIVE FROM ONE INSTALLATION ANCHOR TO THE NEXT.
3. SHIM AS REQUIRED IN ORDER TO ACHIEVE SQUARE AND PLUMB INSTALLATION WITH LOAD BEARING SHIM(S). MAXIMUM ALLOWABLE SHIM STACK TO BE 1/4 INCH. SHIM WHERE SPACE OF 1/16 INCH OR GREATER OCCURS. SHIM(S) SHALL BE CONSTRUCTED OF HIGH DENSITY PLASTIC OR BETTER.
4. MINIMUM EMBEDMENT AND EDGE DISTANCE EXCLUDE WALL FINISHES, INCLUDING BUT NOT LIMITED TO STUCCO, FOAM, BRICK VENEER, AND SIDING.
5. INSTALLATION ANCHORS AND ASSOCIATED HARDWARE MUST BE MADE OF CORROSION RESISTANT MATERIAL OR HAVE A CORROSION RESISTANT COATING.

FASTENERS USED WITHIN 3,000 FEET OF A SALTWATER COASTLINE AND INSTALLED IN ENCLOSED SPACES SHALL BE GALVANIZED IN ACCORDANCE WITH SECTION 1711.1.1 (E.G., ASTM A153 CLASS D, ASTM A641 CLASS 3S, OR EQUIVALENT CORROSION RESISTANCE).

CONNECTORS AND METAL PLATES USED WITHIN 3,000 FEET OF A SALTWATER COASTLINE SHALL BE STANDARD GALVANIZED IN ACCORDANCE WITH SECTION 1711.1.2 (E.G., ASTM A653 G90, ASTM A123, OR PROTECTIVE COATING PER TPI 1).

6. INSTALLATION ANCHORS SHALL BE INSTALLED IN ACCORDANCE WITH ANCHOR MANUFACTURER'S INSTALLATION INSTRUCTIONS, AND ANCHORS SHALL NOT BE USED IN SUBSTRATES WITH STRENGTHS LESS THAN THE MINIMUM STRENGTH SPECIFIED BY THE ANCHOR MANUFACTURER.
- | ANCHOR SCHEDULE | | | | |
|-----------------|--|-------------------------|--|--------------------|
| METHOD | SUBSTRATE | ANCHOR SCHEDULE | MIN. EMBEDMENT | MIN. EDGE DISTANCE |
| NAIL FIN | WOOD: MIN. SG = 0.55 | #10 WOOD SCREW | 1.50" | 0.75" |
| | METAL: 18 GAUGE STEEL, MIN. Fy = 33KSI
ALUMINUM: 1/8" MIN., 6063-T5 | #10 SELF-DRILLING SCREW | 3 THREADS MIN PENETRATION BEYOND STRUCTURE | 0.50" |
-
- YKK AP AMERICA RESIDENTIAL
101 MARIETTA STREET NW, SUITE 2100
ATLANTA, GA 30303
PH: (678) 838-6000
- TITLE: STYLEVIEW CASEMENT
PICTURE WINDOW
(NON-HVHZ) (NON-IMPACT)
INSTALLATION NOTES AND
ANCHOR DETAIL
- PREPARED BY:
BUILDING DROPS, INC.
1900 NE MIAMI CT, SUITE 2-15
MIAMI, FL 33132
PH: (954) 399-8478
FAX: (954) 744-4738
WEB: www.buildingdrops.com
-
- | REMARKS | BY | DATE |
|------------------|----|----------|
| 2026 CODE UPDATE | SH | 08.04.26 |
| | | |
| | | |
| | | |
- THE INSTALLATION DETAILS DESCRIBED HEREIN ARE GENERIC AND MAY NOT REFLECT ACTUAL CONDITIONS FOR A SPECIFIC SITE. IF SITE CONDITIONS CAUSE INSTALLATION TO DEVIATE FROM THE REQUIREMENTS DETAILED HEREIN, A LICENSED ENGINEER OR ARCHITECT SHALL PREPARE SITE SPECIFIC DOCUMENTS FOR USE WITH THIS DOCUMENT.
-
- FL #:

FL7829

DATE: 02.24.2025

DWG. BY:

DB

CHK. BY:

HFN

SCALE: NTS

DWG. #: YKK301

SHEET:

5

REV.

A

OF 5