
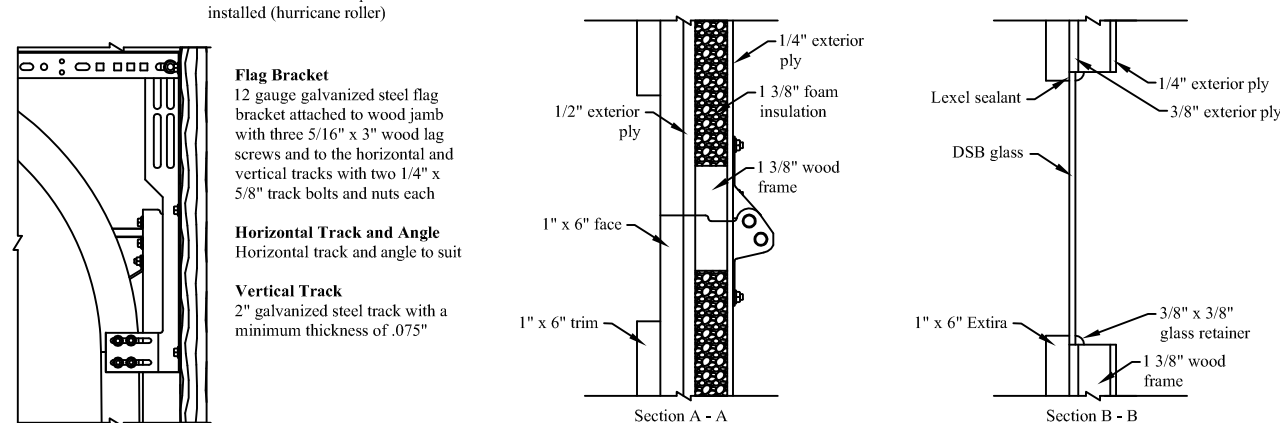
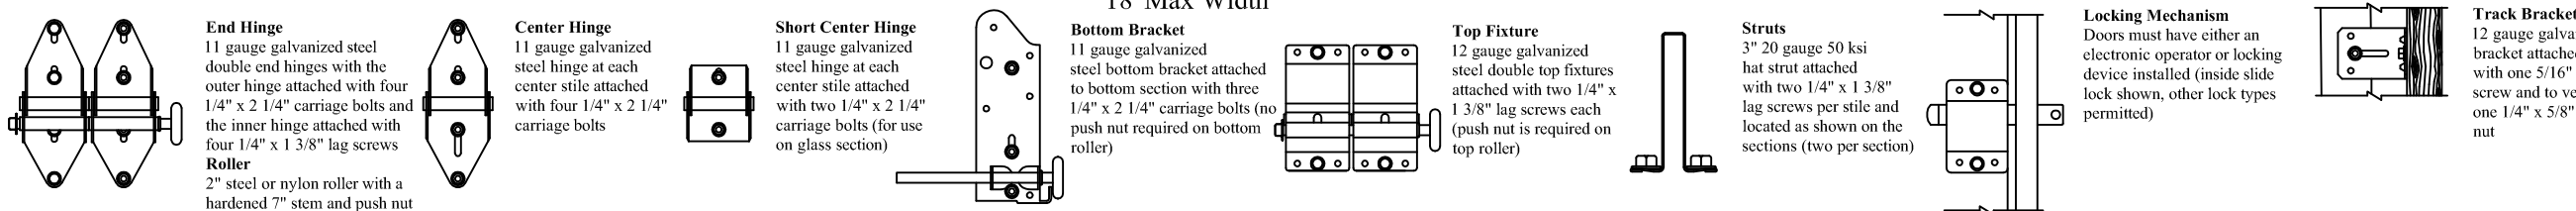


REVISIONS				
ZONE	REV	DESCRIPTION	DATE	APPROVED

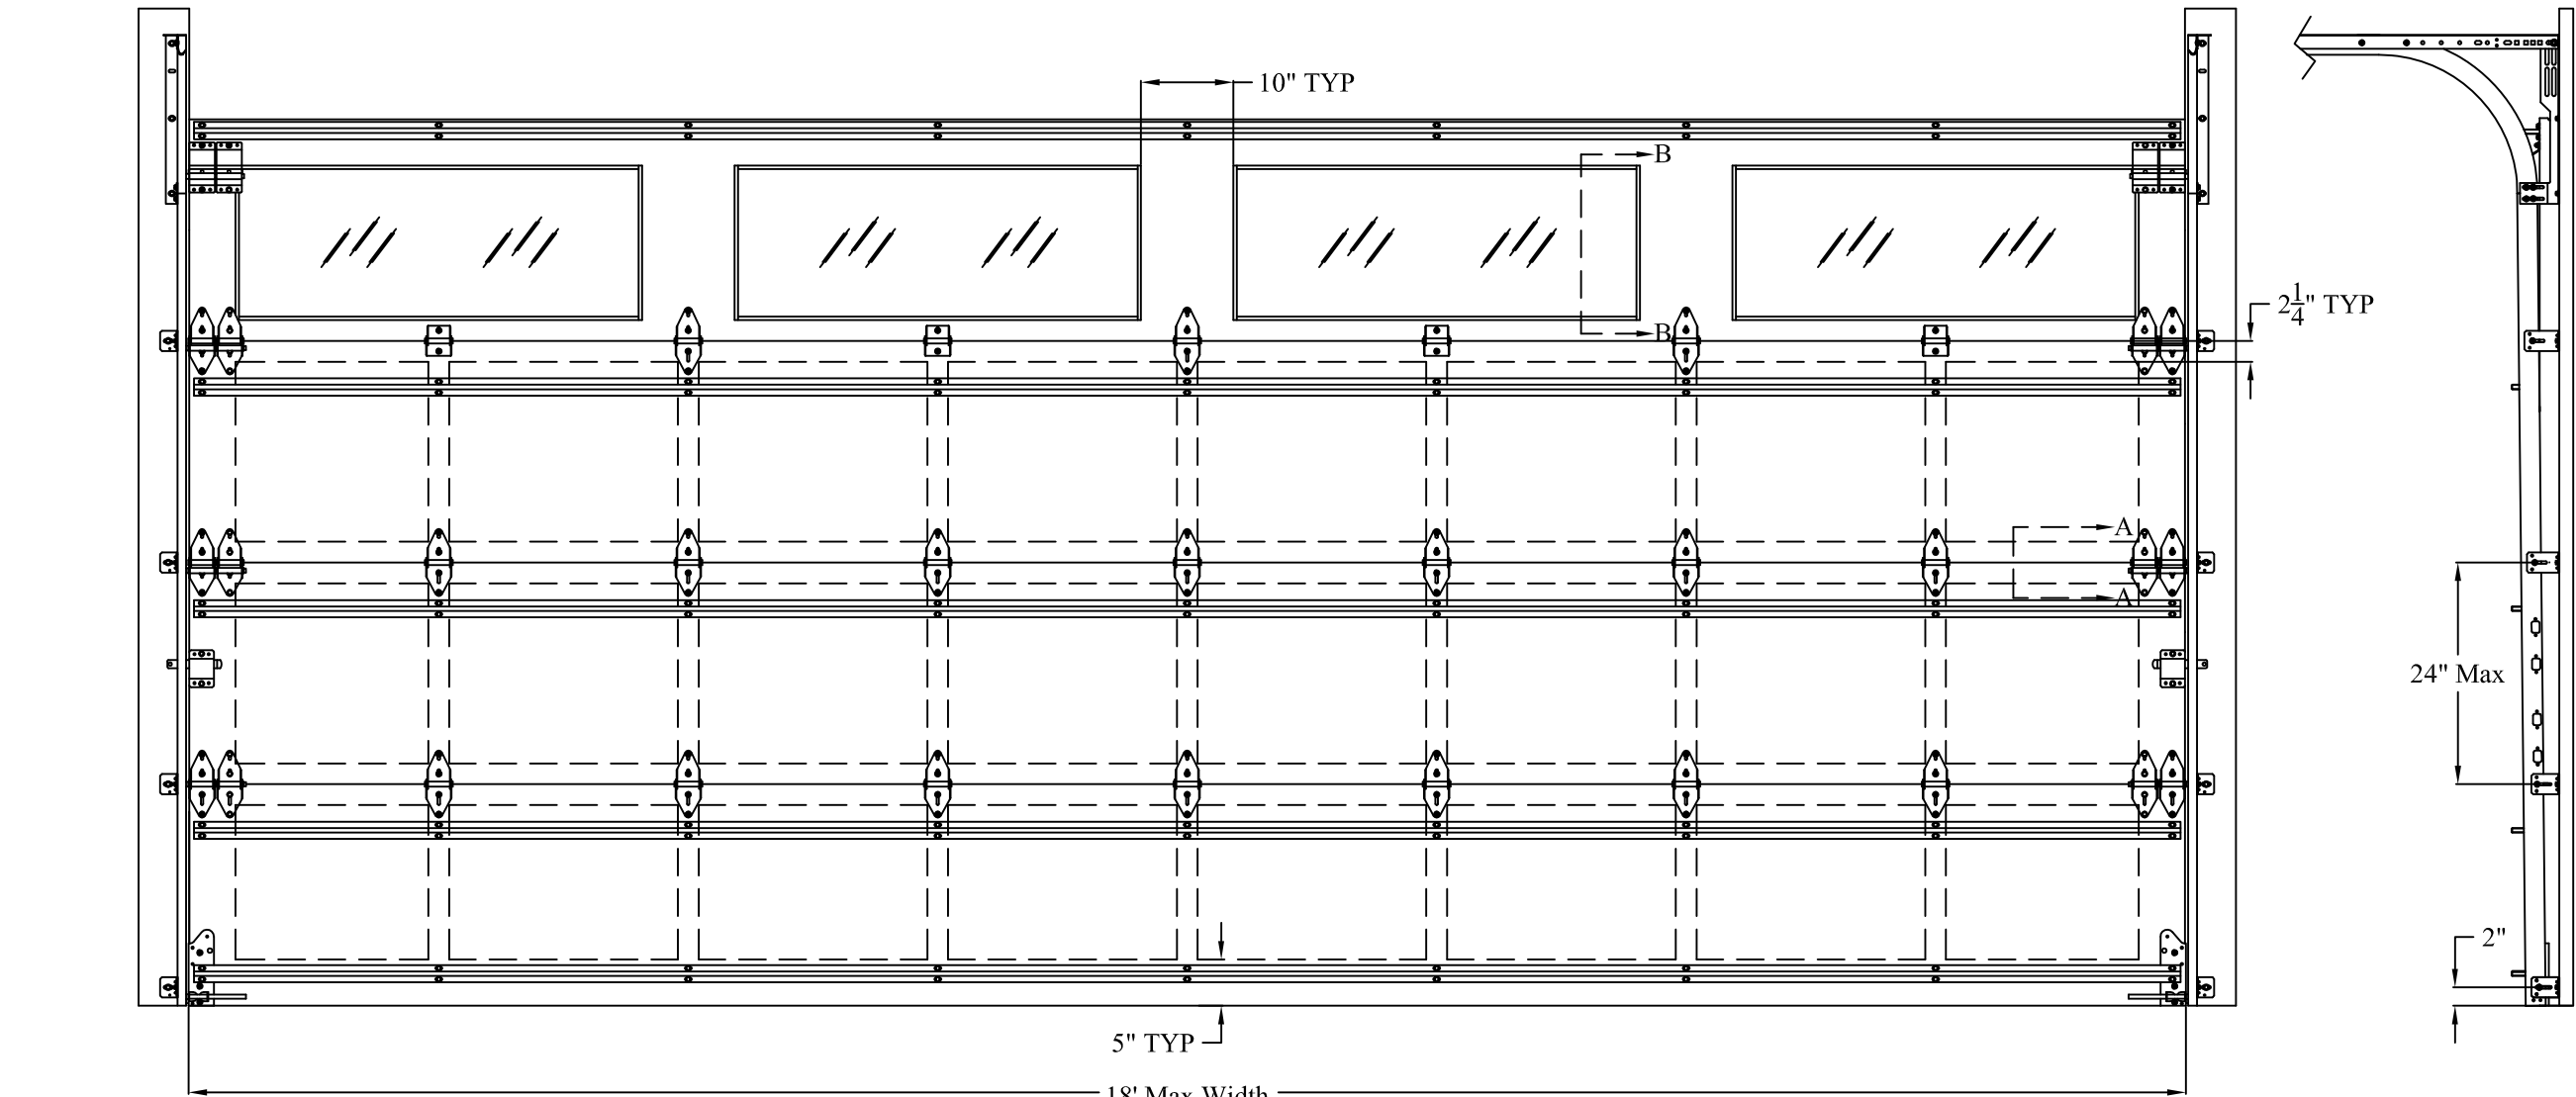

Windows (optional)
DSB glass windows with a maximum opening of 43 1/4" x 16", retained on all four sides on the outside by 1" x 6" Extria and on the inside by 3/8" x 3/8" quarter round retainer (overlap on all four sides 3/8") nailed in with 23 ga. x 5/8" pin nails 1" from each edge and with a maximum spacing of 6", and sealed on all four edges with Lexel sealant

Note: The design of the supporting structural elements shall be the responsibility of the professional of record for the structure and in accordance with current building codes for the loads listed on this document

Models: Design 101-108, 201-203
Tested in accordance with
TAS 202
Design Pressure: +25.5/-25.5 PSF
Test Pressure: +38.25/-38.25 PSF
DRAWN BY:
John M. Stroede 4/21/15
APPROVED BY:
John M. Stroede 4/21/15



1571 E. MAIN ST./HWY 79
OLD FORT, NC 28762

PHONE 828-668-1600
FAX 828-668-1805

TITLE 18x8 Carriage House Door +25.5/-25.5 PSF	
DRAWING NUMBER Carriage-18-8-25-25	REVISION A
SIZE B	SCALE N/A
SHEET 1 of 1	