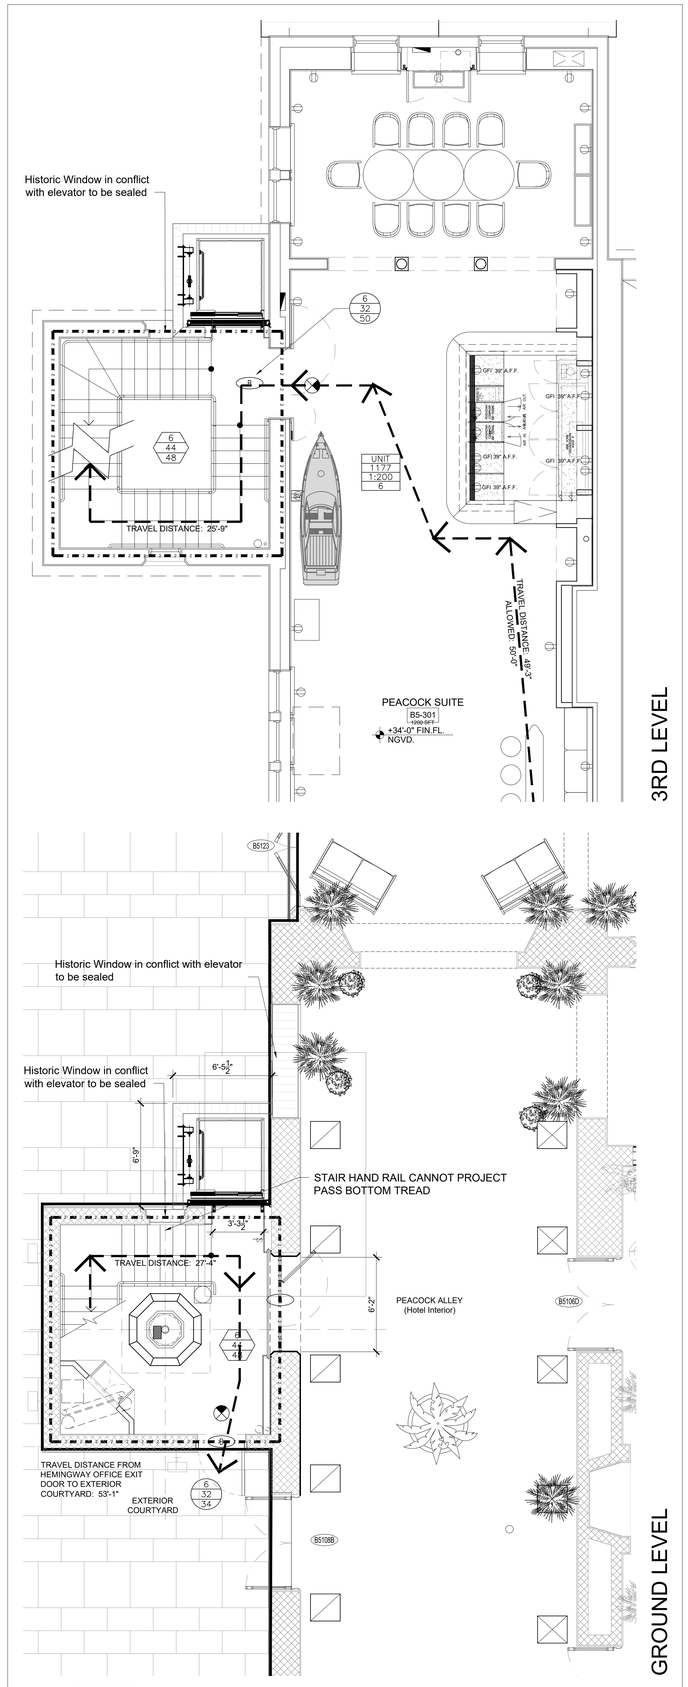

1 EXIBIT A

Scale: 3/32"= 1'-0"

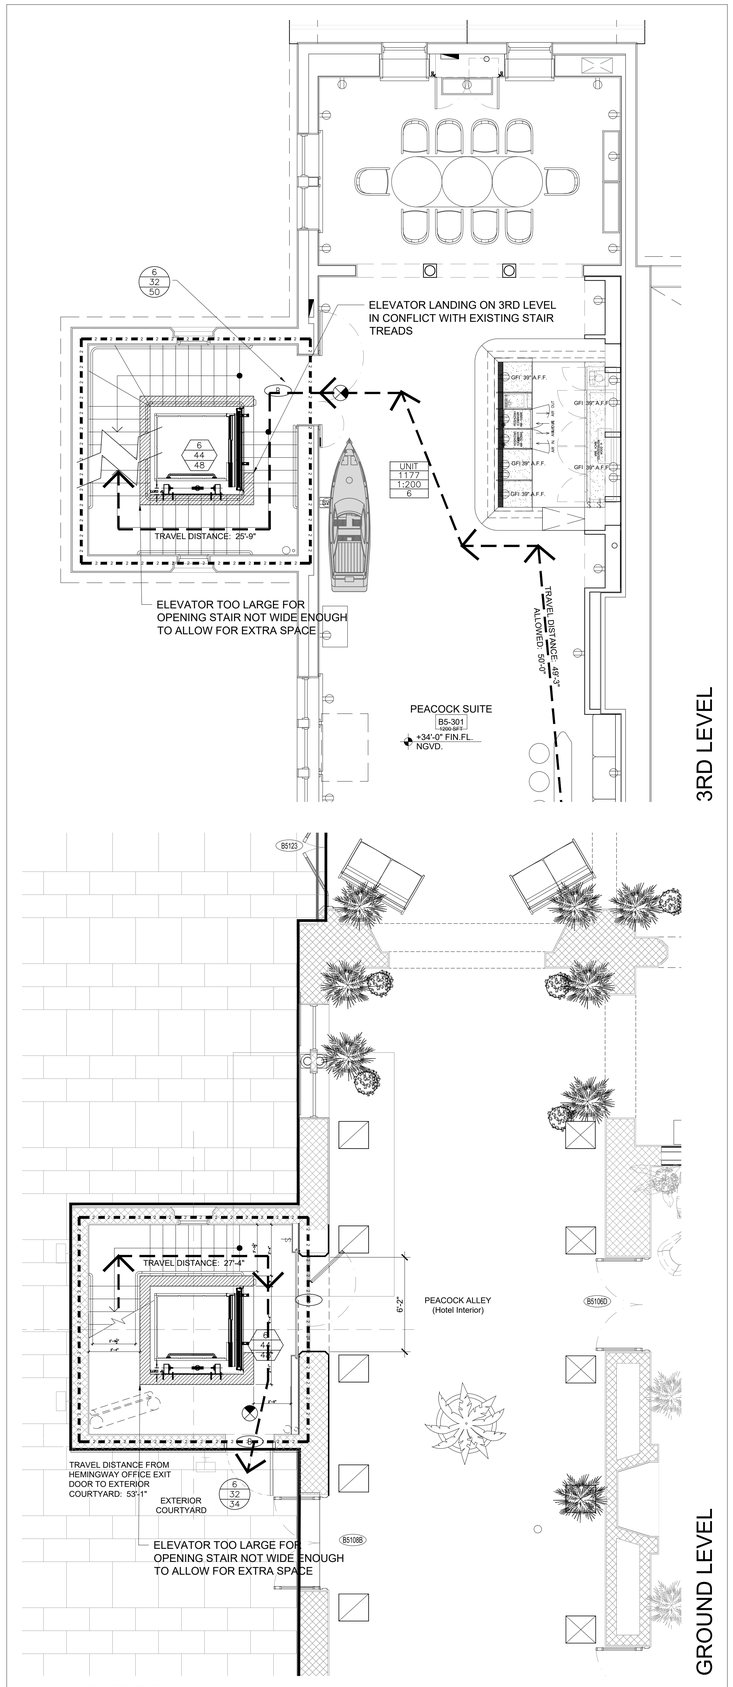

2 EXIBIT B

Scale: 3/32"= 1'-0"

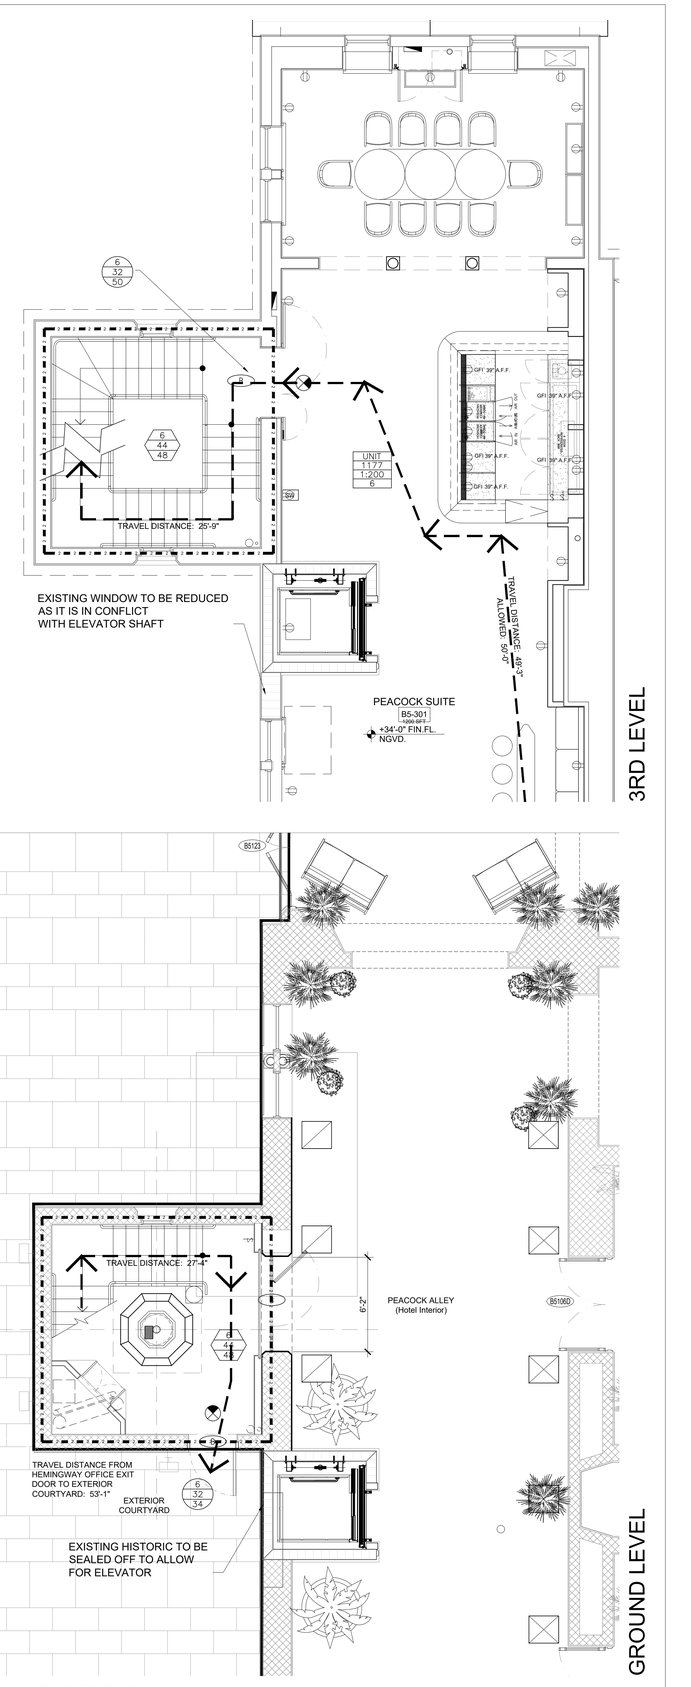

2 EXCIBIT C

Scale: 3/32"= 1'-0"

REVISIONS / SUBMISSIONS

1167

ALL DRAWINGS AND WRITTEN MATERIAL APPEARING HEREIN CONSTITUTE THE ORIGINAL AND UNPUBLISHED WORK OF KOBI KARP AIA, AND MAY NOT BE DUPLICATED, USED, OR DISCLOSED WITHOUT THE EXPRESS WRITTEN CONSENT OF KOBI KARP ARCHITECTURE & INTERIOR DESIGN, INC. AIA. (c) _ 2018

THE SURF CLUB
9101 COLLINS AVE
SURFSIDE, FL 33154

ELEVATOR EXIBIT
HEMINGWAY OFFICE

Owner:
SURF CLUB INC.
176 N.E 43rd St.
Miami, Fl. 33137

Phone: 305-576-8228
Fax: 305-576-1822

KOBI KARP
Lic. # AR0012578

ARCHITECTURE
INTERIOR DESIGN
PLANNING

AIA ASID NCARB

2916 Biscayne Boulevard
Suite 200
Miami, Florida 33137
O: 305.573.1818
F: 305.573.3766

WWW.KOBIKARP.COM

KOBI KARP

DRAWN BY: --
CHECKED BY: --
DATE: April 05, 2018

HPB