SET I

HOWARD JOHNSON'S MOTOR LODGE

GATE LODGE DETAILS

STARNES, RENTSCHER & ASSOCIATES, A.I.A.
ARCHITECTS

JOB NO. 6441 A

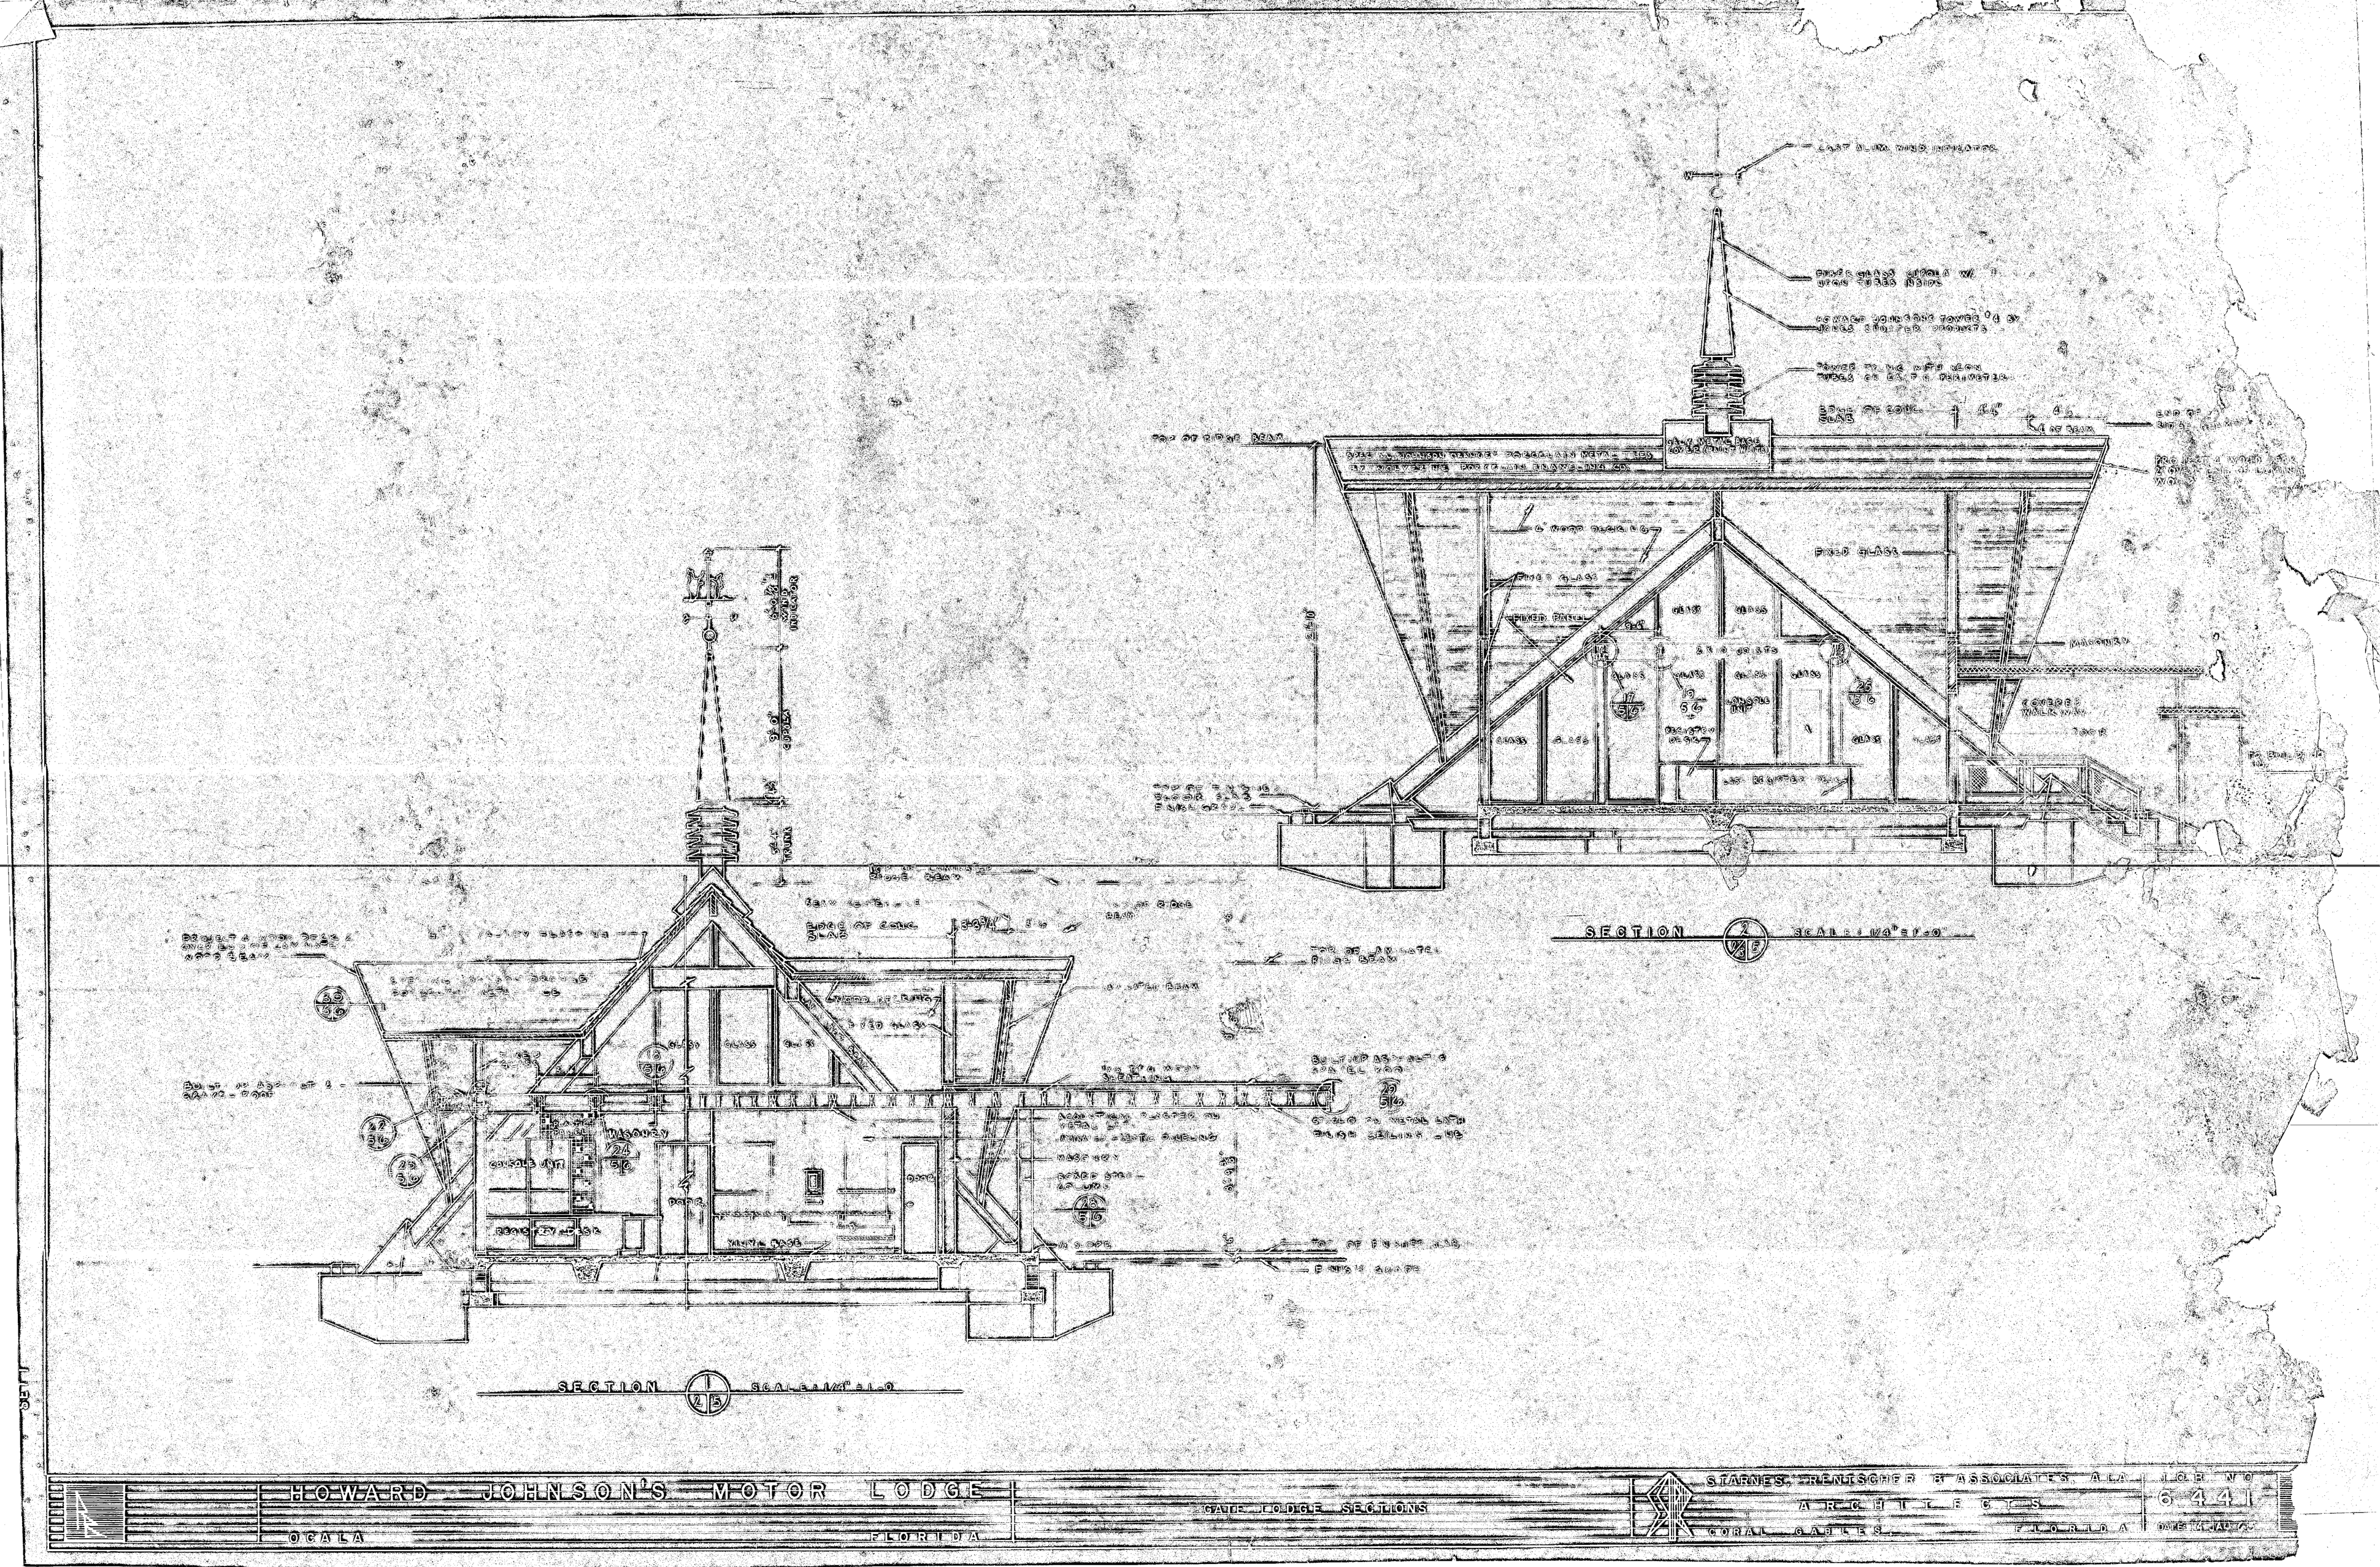

SECTION 2 SCALE: 1/4" = 1'-0"
SECTION 1 SCALE: 1/4" = 1'-0"
FIXED GLASS
FIXED PANEL
MASONRY
COVERED WALK WAY
HOWARD JOHNSON'S MOTOR LODGE
OCALA FLORIDA
GATE LODGE SECTIONS
STARNES, RENTSCHER & ASSOCIATES, A.I.A.
ARCHITECTS
CORAL GABLES FLORIDA
JOB NO 6441

FRONT ELEV.

REAR ELEV.

SIDE "L"

SIDE "M"

CONSOLE UNIT ELEVATIONS SCALE: 1/2" = 1'-0"

INTERIOR WALL ELEVATION SCALE 1/2" = 1'-0"

PLAN SCALE 1/2" = 1'-0"

SECTION E-E

WRITING DESK DETAILS

SCALE: 1" = 1'-0"

SECTION K-K

SECTION F-F SCALE 1" = 1'

CONSOLE UNIT SECTIONS SCALE 1" = 1'-0"

SECTION A-A

TOP BRACKET SCALE: 1 1/2" = 1'-0"

SECTION J-J

PUBLIC TOILET ELEVATIONS SCALE 3/8" = 1'-0"

TOWER BASE PLAN

SCALE: 3/4" = 1'-0"

TOWER BASE SECTION P-P

SECTION B-B

SIDE "C"

SCALE 1/2" = 1'-0"

SIDE "D"

PHOTO CUT-OUT DETAIL

PLAN

FRONT ELEVATION

REAR ELEVATION

FRONT ELEVATION SCALE 1/2" = 1'-0"

REAR ELEVATION SCALE 1/2" = 1'-0"

SIDE "C"

SIDE "D"

SCALE 1/2" = 1'-0"

REGISTRY DESK PLAN SCALE

REGISTRY DESK DETAILS AND ELEVATIONS

SCALE: AS SHOWN

NOTES: WRITING DESK, SHELVES, BRACKETS, REVERSABLE STANDARDS, CONSOLE UNIT, REGISTRATION DESK & CASH REGISTER DESK SUPPLIED BY LAYTON INDUSTRIES OR BEAUTYCRAFT FURNITURE AND INSTALL BY GENERAL CONTRACTOR

CASH REGISTER DE

SCALE

HOWARD JOHNSON'S MOTOR LODGE

OCALA FLORIDA

GATE LODGE PLUMBING

STARNES, RENTSCHLER & ASSOCIATES, A.I.A.

ARCHITECTS

ORLANDO FLORIDA

JOB NO. 6441

DATE JAN. 62

A

SET I

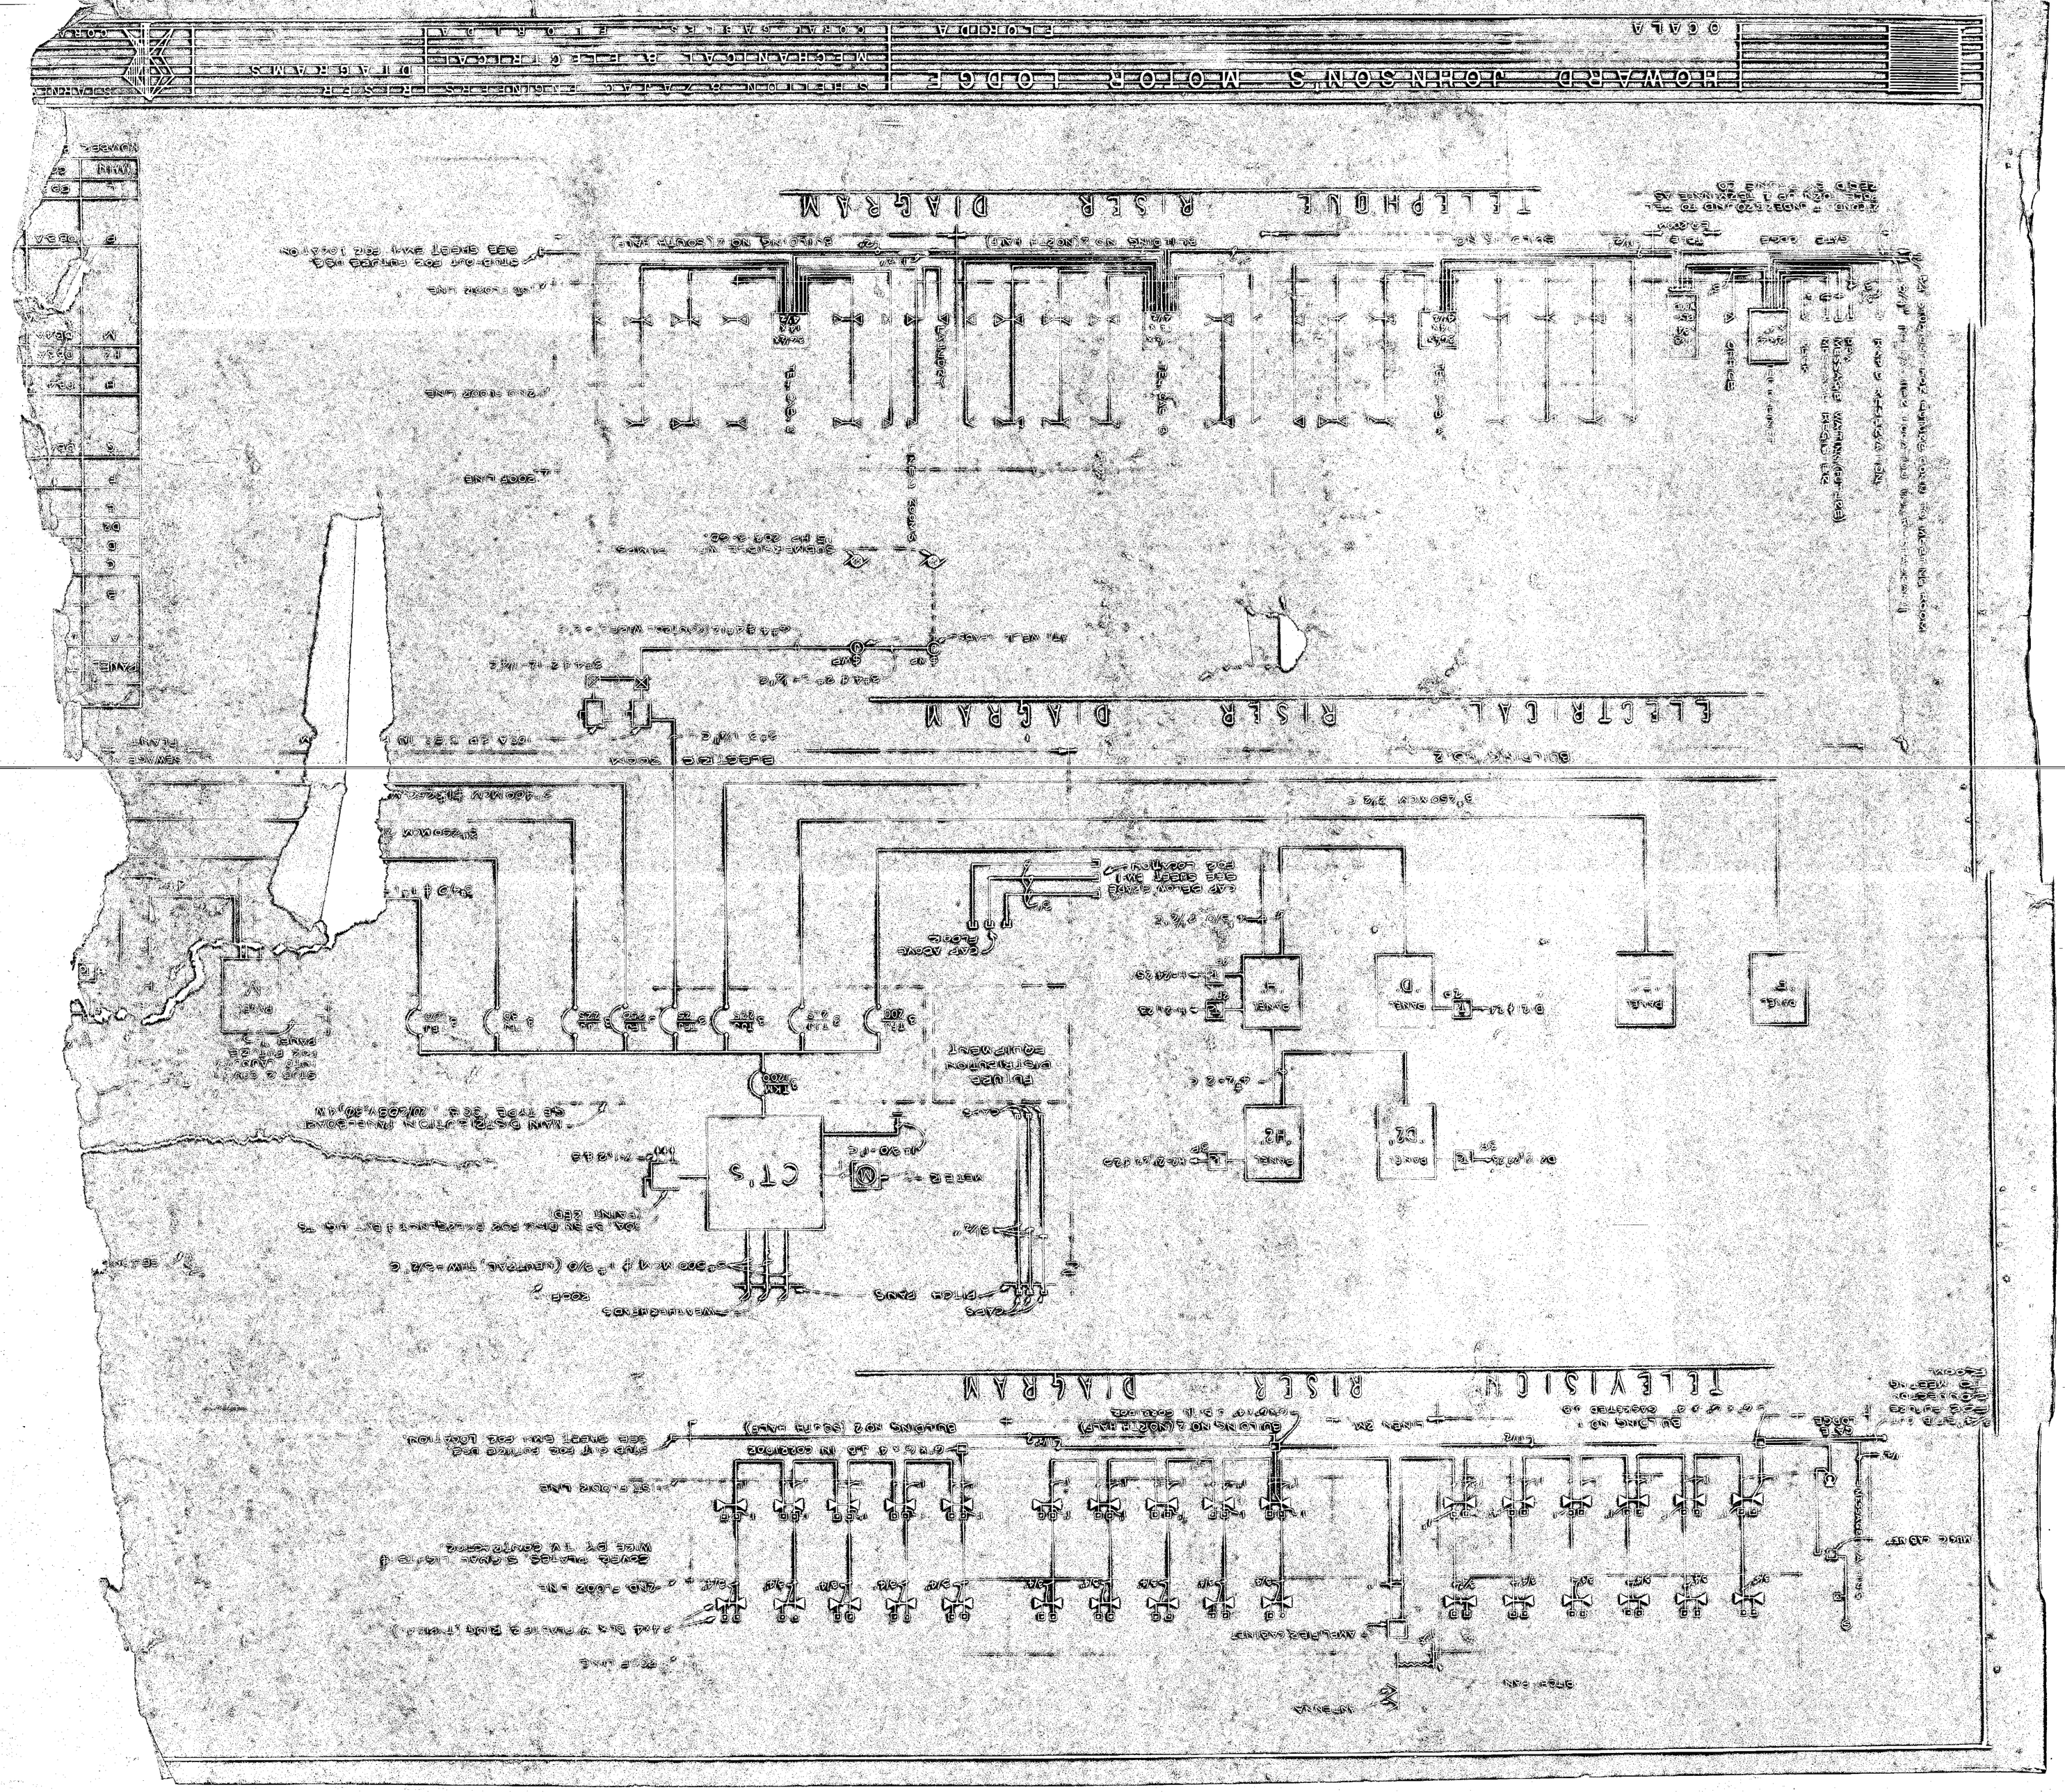
HOWARD JOHNSON'S MOTOR LODGE
OCALA
TELEPHONE RISER DIAGRAM
ELECTRICAL RISER DIAGRAM
TELEVISION RISER DIAGRAM
CT'S

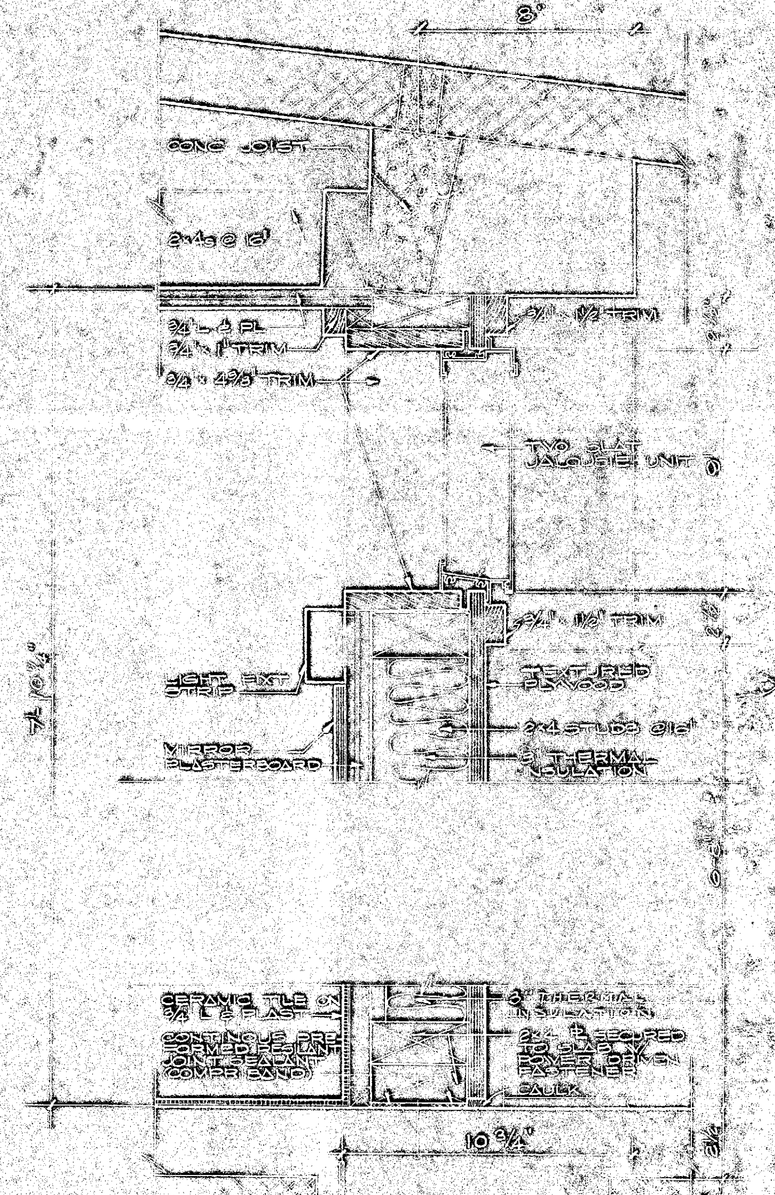

H O W A R D J O H N S O N ' S M O T O R L O D G E

O C A L A F L O R I D A

WALL SECTIONS SHEET 3 OF
TYPE A ROOM
MULTI-STORY
SINGLE LOADED

STARNES, RENTSCHLER & ASSOCIATES, A.I.A.
A R C H I T E C T S
CORAL GABLES, FLORIDA

J.O.B. NO. 6441

DATE 12 JAN 65

A19