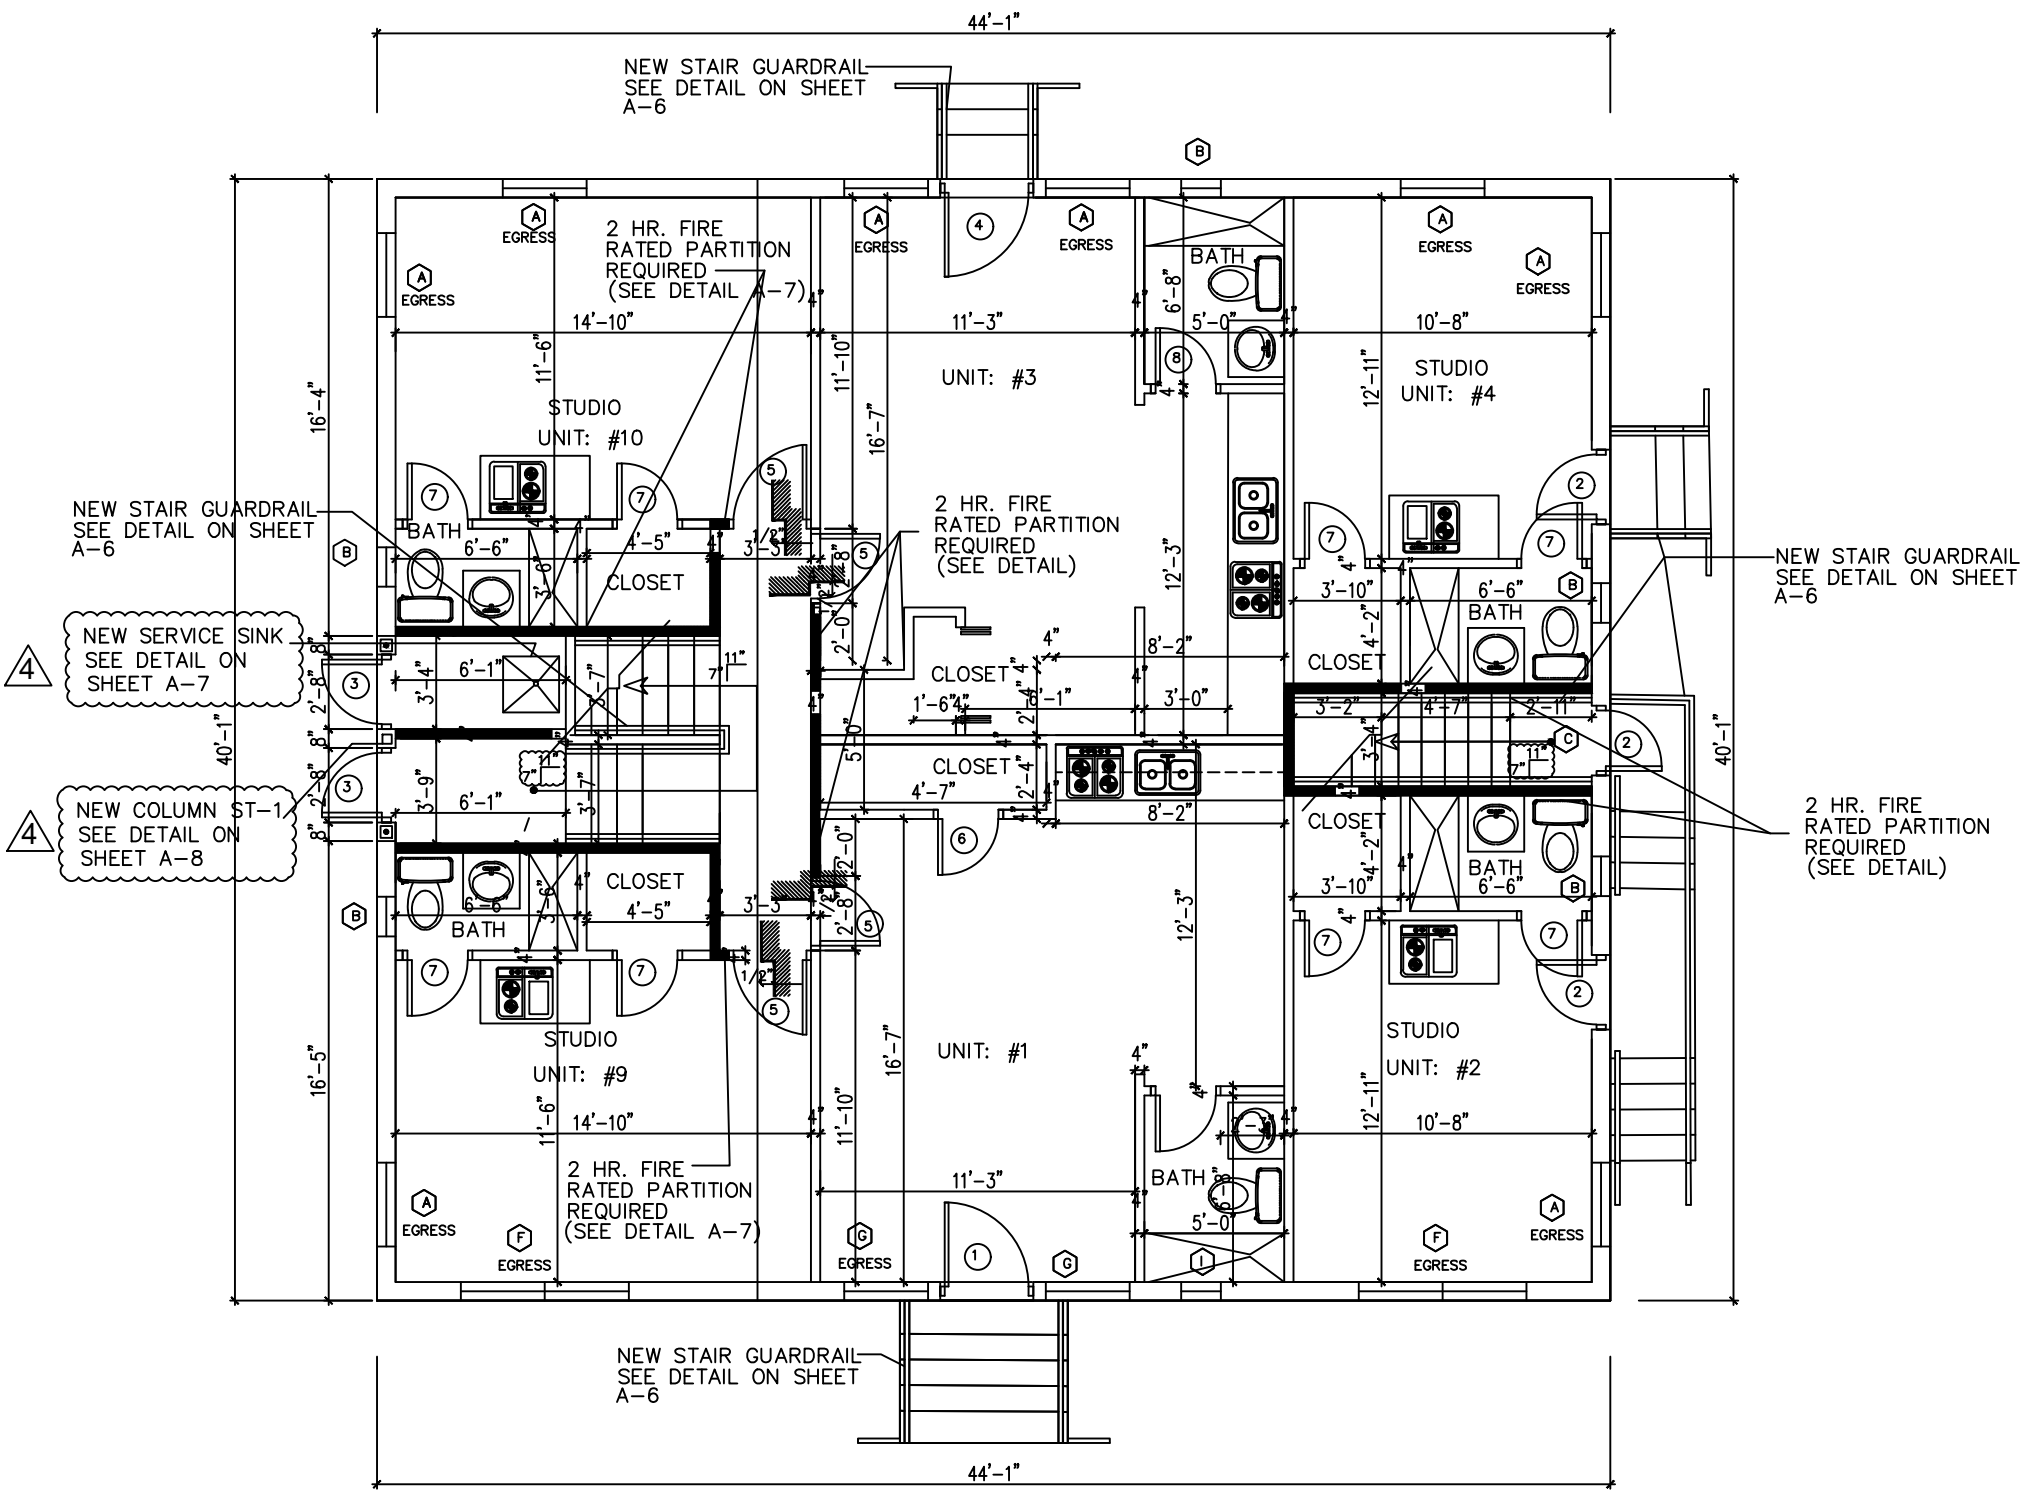

1ST FLOOR PLAN