



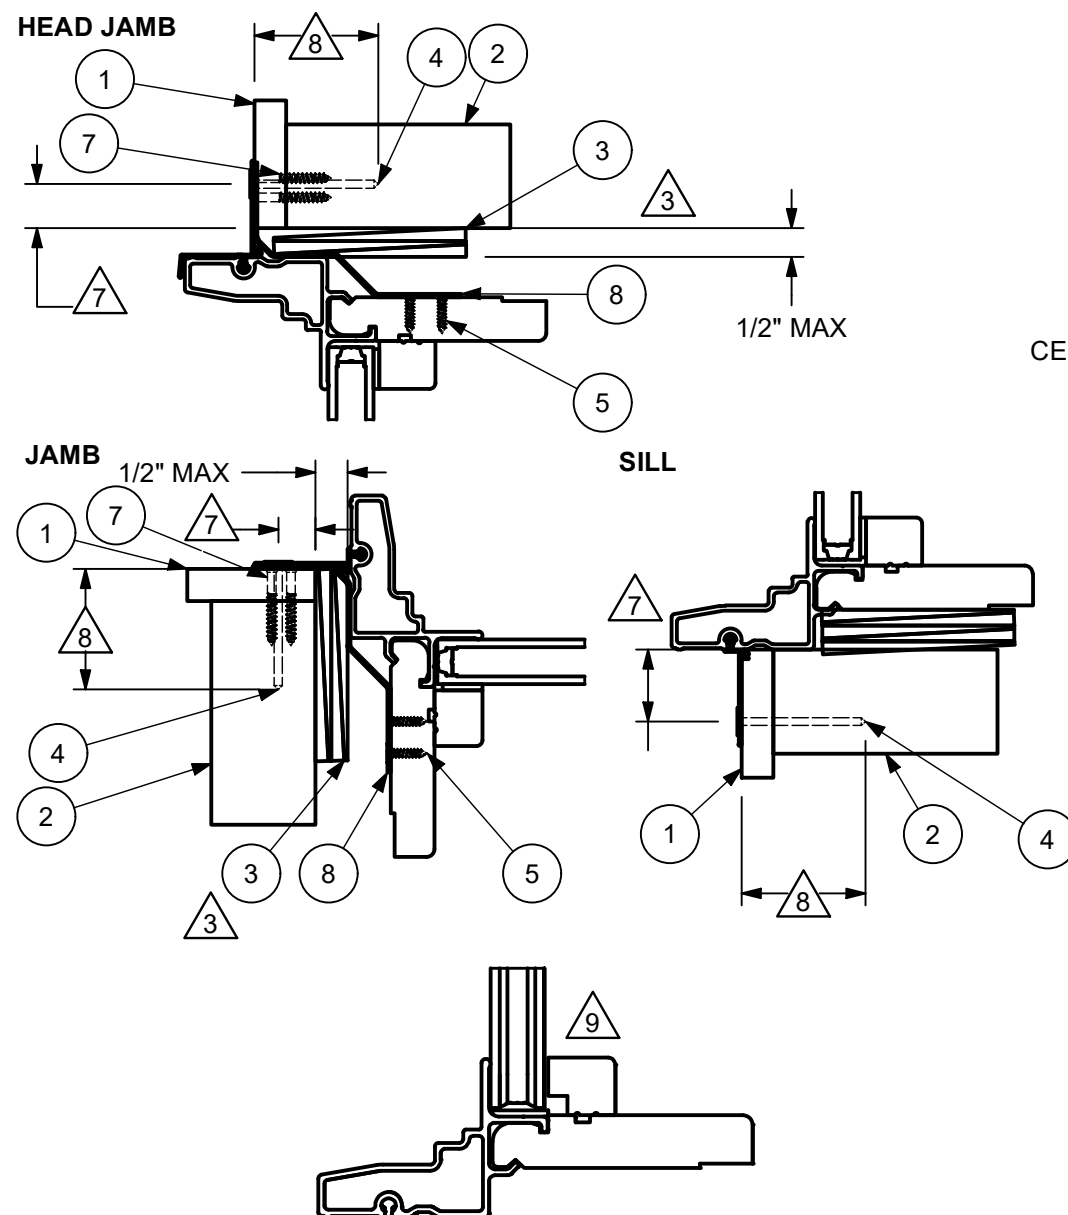


NOTES:

1. FOR GENERAL SPECIFICATIONS, REFER TO DOC 00003952
2. THIS PRINT IS FOR STRUCTURAL PERFORMANCE ONLY. FOR FLASHING & SEALING INSTRUCTIONS, REFER TO THE INSTALLATION INSTRUCTIONS.
- △ 3. SHIMS:
 - PLACE SHIMS WITHIN 4"-6" OF EACH CORNER AND SPACE ALL OTHERS EVENLY, A MAXIMUM OF 15" APART
4. IF CHEMICALLY TREATED LUMBER IS USED FOR FRAMING MATERIAL, FASTENERS INTO THE FRAMING MUST BE A MINIMUM OF 0.90 OZ/FT² ZINC HOT DIPPED GALVANIZED OR STAINLESS STEEL TYPE 304 OR 316
5. #8 X 1-1/4" PAN HEAD OR WAFFLE HEAD SCREWS MAY BE SUBSTITUTED FOR 2" ROOFING NAILS
6. ELDG UNIT SHOWN
- △ 7. MINIMUM EDGE DISTANCE: 1/2"
- △ 8. MINIMUM EMBEDMENT: 1-15/16"
- △ 9. GLASS COMPLIES WITH ASTM E1300

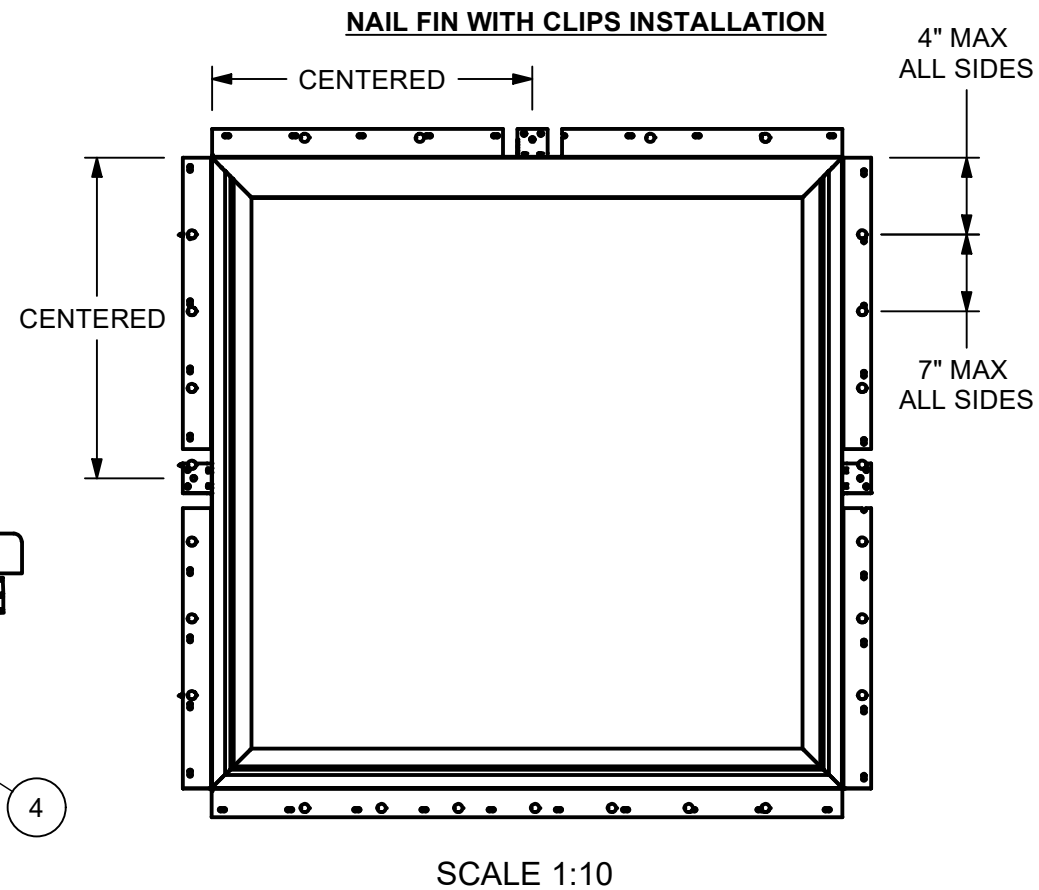

NAIL FIN WITH CLIPS INSTALLATION:

- FOR UNITS WITH LEG LENGTHS > 72" AND/OR 36 SQ. FT. AREA, APPLY INSTALLATION CLIPS TO UNIT. ONE CLIP CENTERED ALONG THE HEAD JAMB AND JAMBS. CLIPS ARE NOT REQUIRED ON UNITS SMALLER THAN THESE REQUIREMENTS.
- FOR ELDG, CA FRAME TYPE FASTEN WITH THREE #7 X 5/8" WOOD SCREWS. SPACE PER ELEVATION
- FOR ELDG, DH/DR FRAME TYPE FASTEN WITH TWO #7 X 5/8" WOOD SCREWS. SPACE PER ELEVATION
- ATTACH INSTALLATION CLIPS TO FRAMING WITH THREE 1-1/4" DRYWALL SCREWS.
- SECURE NAILING FIN WITH 2" GALVANIZED ROOFING NAILS, MINIMUM OF TWO PER SIDE. SPACE PER THE ELEVATION

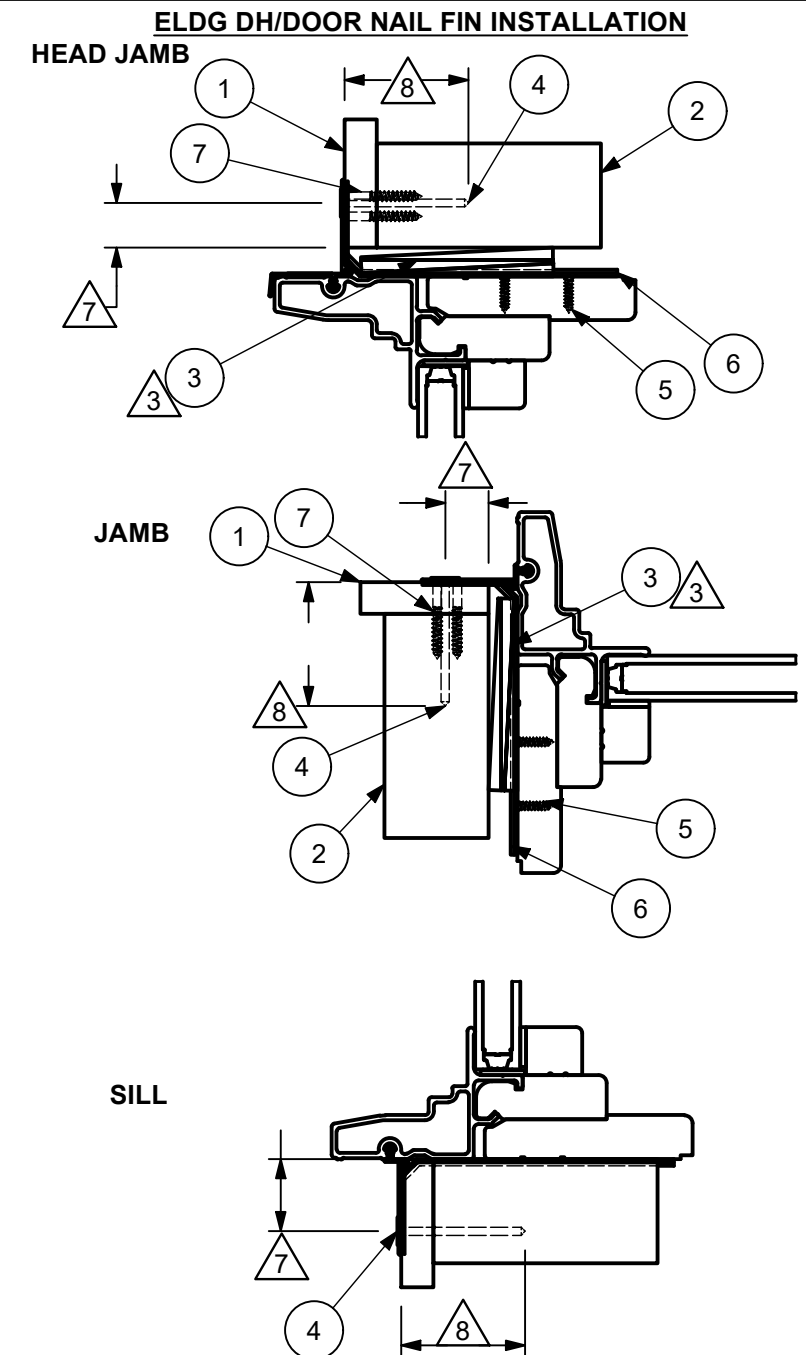

UNIT	MAX FRAME SIZE	DP RATING
ELDG	84 X 84	+55/-55

		RESEARCH & DEVELOPMENT	
COLLECTION: ELEVATE			
DWG TYPE: INSTALLATION			
DESCRIPTION: INSTALLATION METHODS/ELEVATIONS, NAIL FIN WITH CLIPS			
CHK: JDD 06/07/23	SIZE: B	CLASS: ASSY	DWG NO: 00071984
APP: CRR 06/05/23	SCALE: 1:10	DATE: 10/25/2010	DWG BY: ARENS, BRAD
			SHEET: 1 OF 2

8.3	ADDED MAX FRAME SIZE TABLE, UPDATED DESCRIPTION	27207	06/01/23	JH
REV	DESCRIPTION / REQUESTOR	ECN NO	DATE	REV BY

8	00050381	INSTALLATION CLIP, CA FRAME
7	NA	1-1/4" DRYWALL SCREW
6	00052256	INSTALLATION CLIP, DH/DR FRAME
5	00003212	#7 X 5/8" SCREW
4	NA	2" GAL. ROOF NAIL
3	NA	SHIMS
2	NA	FRAMING MATERIAL
1	NA	SHEATHING
ITEM	DWG NO	DESCRIPTION
PARTS LIST		

NOTICE - CONFIDENTIAL INFORMATION

The information in this document is privileged and strictly confidential. The information contained herein shall be used only by Marvin employees and by those agents or suppliers granted official written permission. If the reader of this document is not the intended recipient, or the employee or agent of the intended recipient, please delete this document from all data storage devices, and destroy all hard copies. Any unauthorized dissemination, distribution, copying or other use of the information contained in this document is strictly prohibited.