

REVISIONS			
REV	DESCRIPTION	DATE	APPROVED
F	REVISED ADDRESS & SILL RISER	07/08/2026	R.L.

NOTES:

1. THE PRODUCT SHOWN HEREIN IS DESIGNED AND MANUFACTURED TO COMPLY WITH REQUIREMENTS OF THE FLORIDA BUILDING CODE.
2. WOOD FRAMING AND MASONRY OPENING TO BE DESIGNED AND ANCHORED TO PROPERLY TRANSFER ALL LOADS TO STRUCTURE. FRAMING AND MASONRY OPENING IS THE RESPONSIBILITY OF THE ARCHITECT OR ENGINEER OF RECORD.
3. 1X BUCK OVER MASONRY/CONCRETE IS OPTIONAL.
4. WHERE SHIM OR BUCK THICKNESS IS LESS THAN 1-1/2" UNITS MUST BE ANCHORED THROUGH THE FRAME IN ACCORDANCE WITH MANUFACTURER'S PUBLISHED INSTALLATION INSTRUCTIONS. ANCHORS SHALL BE SECURELY FASTENED DIRECTLY INTO MASONRY, CONCRETE OR OTHER STRUCTURAL SUBSTRATE MATERIAL.
5. WHERE WOOD BUCK THICKNESS IS 1-1/2" OR GREATER, BUCK SHALL BE SECURELY FASTENED TO MASONRY, CONCRETE OR OTHER STRUCTURAL SUBSTRATE. UNITS MAY BE ANCHORED THROUGH FRAME TO SECURED WOOD BUCK IN ACCORDANCE WITH MANUFACTURER'S PUBLISHED INSTALLATION INSTRUCTIONS.
6. WHERE 1X BUCK IS NOT USED DISSIMILAR MATERIALS MUST BE SEPARATED WITH APPROVED COATING OR MEMBRANE. SELECTION OF COATING OR MEMBRANE IS THE RESPONSIBILITY OF THE ARCHITECT OR ENGINEER OF RECORD.
7. BUCKS SHALL EXTEND BEYOND UNIT FRAME INTERIOR FACE SO THAT FULL FRAME SUPPORT IS PROVIDED.
8. SHIM AS REQUIRED AT EACH ANCHOR LOCATION WITH LOAD BEARING SHIM. SHIM WHERE SPACE OF 1/16" OR GREATER OCCURS. MAXIMUM ALLOWABLE SHIM STACK TO BE 1/4".
9. SHIMS SHALL BE LOCATED, APPLIED AND MADE FROM MATERIALS AND THICKNESS CAPABLE OF SUSTAINING APPLICABLE LOADS.
10. WIND LOAD DURATION FACTOR Cd=1.6 WAS USED FOR WOOD ANCHOR CALCULATIONS.
11. FRAME JAMB AND HEAD MATERIAL: CO-EXTRUDED PVC FOAM 1 1/2" THICK.
12. FRAME SILL MATERIAL: CO-EXTRUDED PVC FOAM 2" THICK WITH ALUMINUM CLADDING .063" THICK.
13. DOOR PANEL AND SIDELITE MATERIAL: .075" THICK FIBERGLASS SKIN WITH PVC FOAM TOP AND BOTTOM RAILS, AND PVC FOAM VERTICAL STILES WITH PINE REINFORCEMENTS AND POLYURETHANE FOAM CORE.
14. UNITS MUST BE GLAZED PER ASTM E1300, SEE SHEET 5 FOR GLASS DETAILS.
15. APPROVED IMPACT PROTECTIVE SYSTEM IS NOT REQUIRED FOR THIS PRODUCT IN WIND BORNE DEBRIS REGIONS.

16. FOR ANCHORING INTO WOOD FRAMING OR 2X BUCK USE #10 WOOD SCREWS WITH SUFFICIENT LENGTH TO ACHIEVE A 1 1/4" MINIMUM EMBEDMENT INTO SUBSTRATE. LOCATE ANCHORS AS SHOWN IN ELEVATIONS AND INSTALLATION DETAILS.
17. FOR ANCHORING INTO MASONRY/CONCRETE USE 3/16" TAPCONS WITH SUFFICIENT LENGTH TO ACHIEVE A 1 3/4" MINIMUM EMBEDMENT INTO SUBSTRATE WITH 2" MINIMUM EDGE DISTANCE. LOCATE ANCHORS AS SHOWN IN ELEVATIONS AND INSTALLATION DETAILS.
18. FOR ANCHORING INTO METAL STRUCTURE USE #10 SMS OR SELF DRILLING SCREWS WITH SUFFICIENT LENGTH TO ACHIEVE 3 THREADS MINIMUM BEYOND STRUCTURE INTERIOR WALL. LOCATE ANCHORS AS SHOWN IN ELEVATIONS AND INSTALLATION DETAILS.
19. ALL FASTENERS TO BE CORROSION RESISTANT.
20. INSTALLATION ANCHORS SHALL BE INSTALLED IN ACCORDANCE WITH ANCHOR MANUFACTURER'S INSTALLATION INSTRUCTIONS AND ANCHORS SHALL NOT BE USED IN SUBSTRATES WITH STRENGTHS LESS THAN THE MINIMUM STRENGTH SPECIFIED BELOW:
 - A. WOOD: MINIMUM SPECIFIC GRAVITY OF G=0.42
 - B. CONCRETE: MINIMUM COMPRESSIVE STRENGTH OF 3,192 PSI.
 - C. MASONRY: GROUT FILLED BLOCK PER ASTM C90 WITH Fm=2,000PSI MINIMUM.
 - D. METAL STRUCTURE: STEEL 18GA (.048") FY=33KSI/FU=52KSI OR ALUMINUM 6063-T5 FU=30KSI .125" THICK MINIMUM
21. APPROVED CONFIGURATIONS: OX, XO AND OXXO. SEE SHEET 3.

TABLE OF CONTENTS	
SHEET NO.	DESCRIPTION
1	NOTES
2	ELEVATION
3	APPROVED CONFIGURATIONS & ANCHOR LAYOUTS
4 - 8	INSTALLATION DETAILS

NAN YA PLASTICS CORP. USA

4016 SHADRACK ST.
HOUSTON, TX 77013

SERIES SRS GLIDING PATIO DOOR W/FIELD MULLION
FIBERGLASS SLIDING DOOR W/SIDELITE

NOTES

DRAWN:
V.L.

DWG NO.
08-01534

REV
F

SCALE NTS

DATE 04/02/12


SHEET 1 OF 8

L. ROBERTO LOMAS P.E.

208 7th Ave, INDIALANTIC, FL 32903


434-688-0609 rllomas@lrlomaspe.com

SIGNED: 08/10/2026

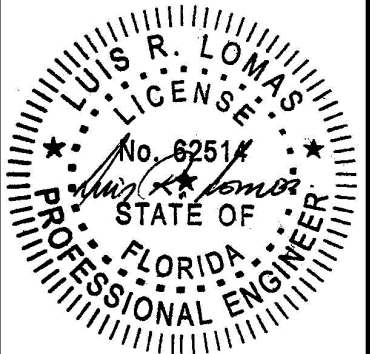

Luis R. Lomas P.E.
FL No.: 62514

REVISIONS			
REV	DESCRIPTION	DATE	APPROVED
F	REVISED ADDRESS & SILL RISER	07/08/2026	R.L.

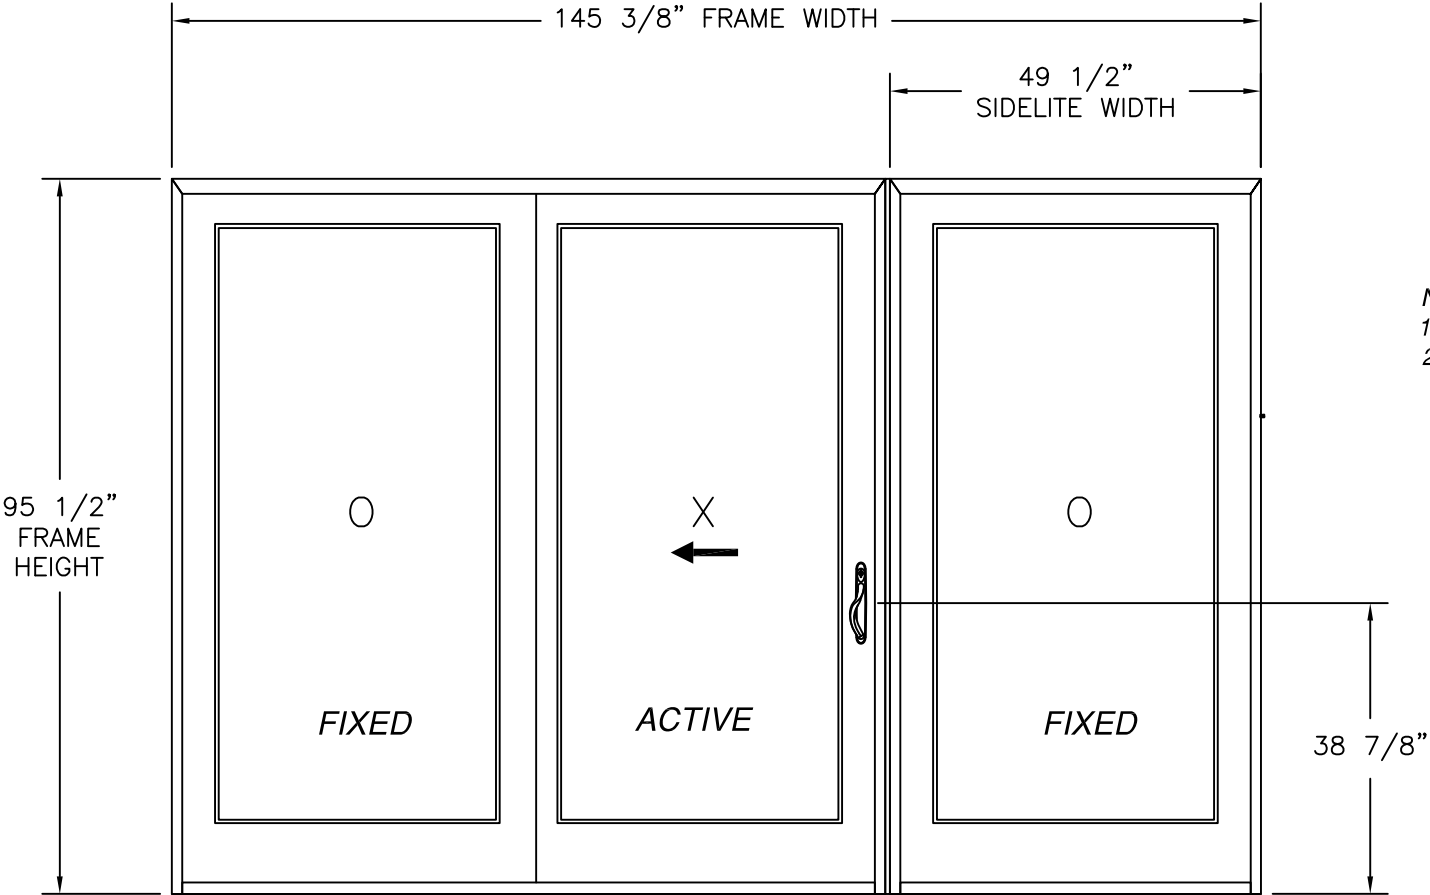

- NOTES:
- 1. PANEL SIZE: 47 3/4" X 92 3/8"
 - 2. D.L.O.: 37" X 79"

SERIES SRS GLIDING PATIO DOOR W/FIELD MULLION W/ SIDELITE
EXTERIOR VIEW

WITH STANDARD SILL OR SILL RISER

DESIGN PRESSURE RATING	IMPACT RATING
±50.0PSF	LARGE & SMALL MISSILE IMPACT

MISSILE LEVEL D, WIND ZONE 4

NOTE: STANDARD SILL WAS TESTED TO 7.5PSF WATER PENETRATION RESISTANCE,
3" SILL RISER WAS TESTED TO 15.0PSF WATER PENETRATION RESISTANCE

35 3/4" X 92 3/8" PANELS SHOWN OTHER PANEL SIZES ARE APPROVED AS
LONG AS INDIVIDUAL PANEL AREA DOES NOT EXCEED 22.9 FT²

HARDWARE SCHEDULE

- A. 4 POINT LOCKING SYSTEM
- B. (1) DIE CAST HANDLE SET
- C. (2) STAINLESS STEEL TANDEM ROLLERS
- D. ALUMINUM & PVC FOAM ASTRAGAL BY NAN YA PLASTICS
- E. ALUMINUM & PVC FOAM MULLION BY NAN YA PLASTICS


NAN YA PLASTICS CORP. USA
4016 SHADRACK ST.
HOUSTON, TX 77013

SERIES SRS GLIDING PATIO DOOR W/FIELD MULLION
FIBERGLASS SLIDING DOOR W/SIDELITE
ELEVATION

DRAWN: V.L.	DWG NO. 08-01534	REV F
SCALE NTS	DATE 04/02/12	SHEET 2 OF 8


L. ROBERTO LOMAS P.E.
208 7th Ave, INDIALANTIC, FL 32903
434-688-0609 rllomas@lrlomaspe.com

SIGNED: 08/10/2026

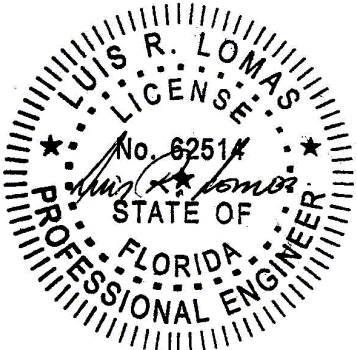


Luis R. Lomas P.E.
FL No.: 62514


REVISIONS			
REV	DESCRIPTION	DATE	APPROVED
F	REVISED ADDRESS & SILL RISER	07/08/2026	R.L.

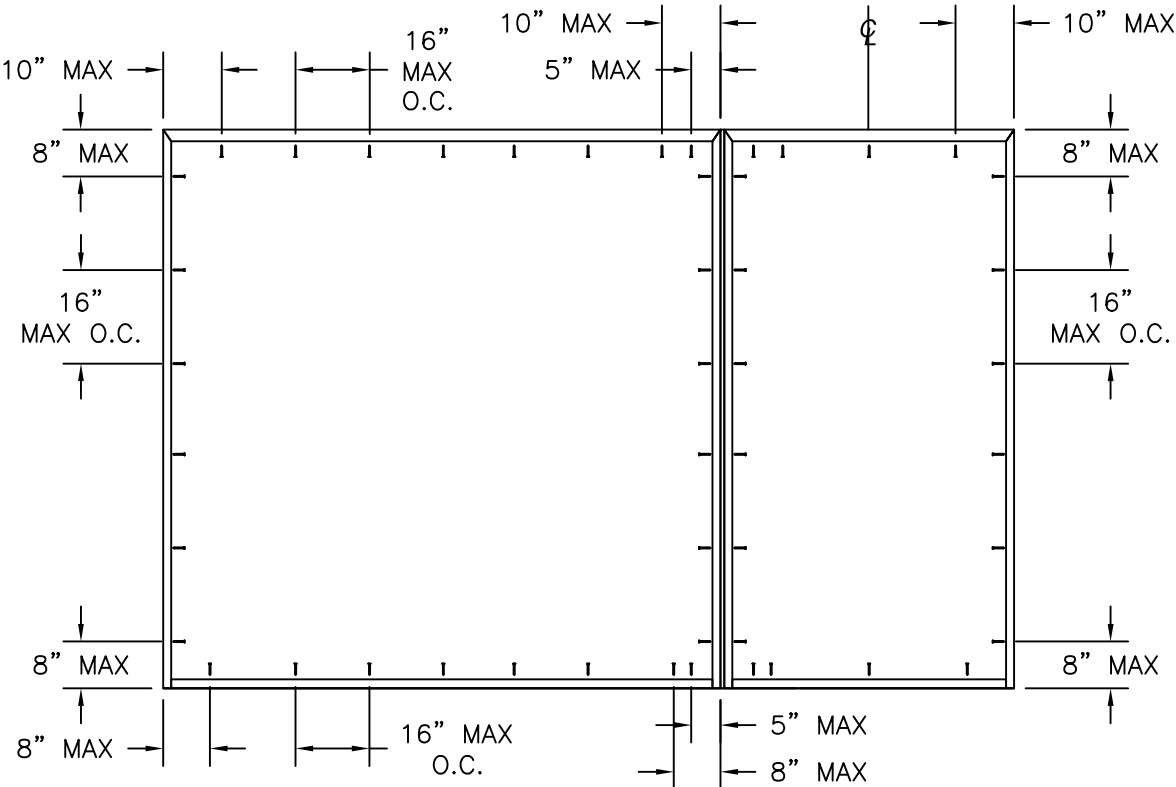


SINGLE W/SIDELITES (MULL)
EXTERIOR VIEW

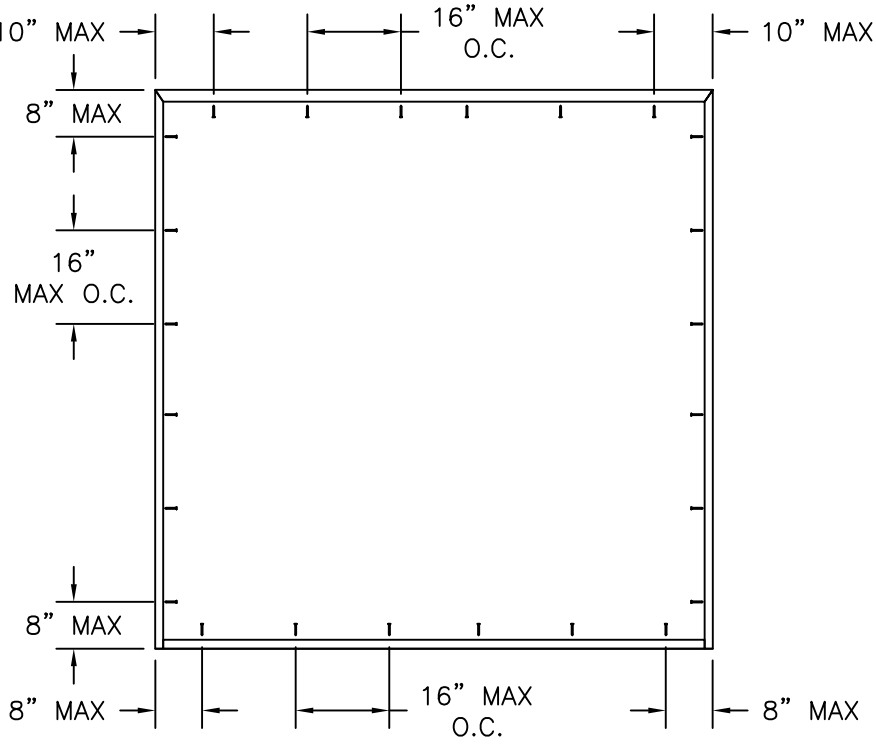

SINGLE W/SIDELITE
EXTERIOR VIEW

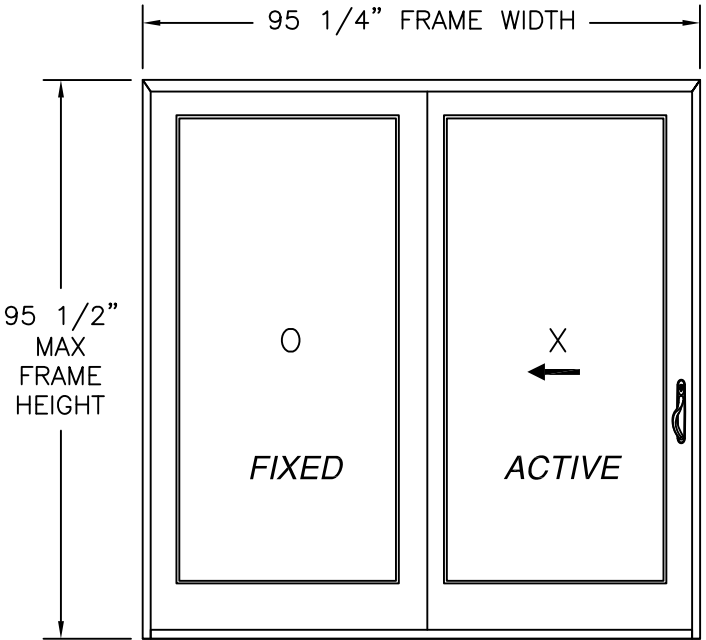

SINGLE W/SIDELITE
EXTERIOR VIEW

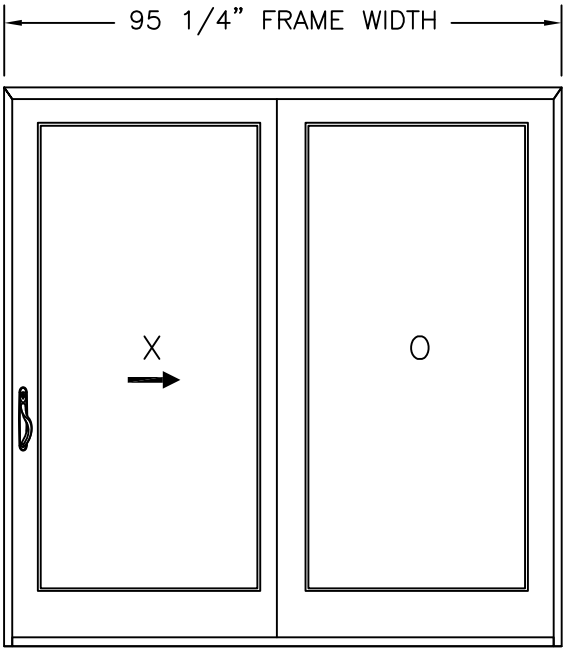

SINGLE W/SIDELITE
EXTERIOR VIEW

NAN YA PLASTICS CORP. USA

4016 SHADRACK ST.
HOUSTON, TX 77013

SERIES SRS GLIDING PATIO DOOR W/FIELD MULLION
FIBERGLASS SLIDING DOOR W/SIDELITE
APPROVED CONFIGURATIONS & ANCHORING LAYOUTS

DRAWN:
V.L.

DWG NO.
08-01534

REV
F

SCALE
NTS


DATE
04/02/12

SHEET
3 OF 8

L. ROBERTO LOMAS P.E.
208 7th Ave, INDIALANTIC, FL 32903
434-688-0609 rllomas@lrlomaspe.com

SIGNED: 08/10/2026


Luis R. Lomas P.E.
FL No.: 62514

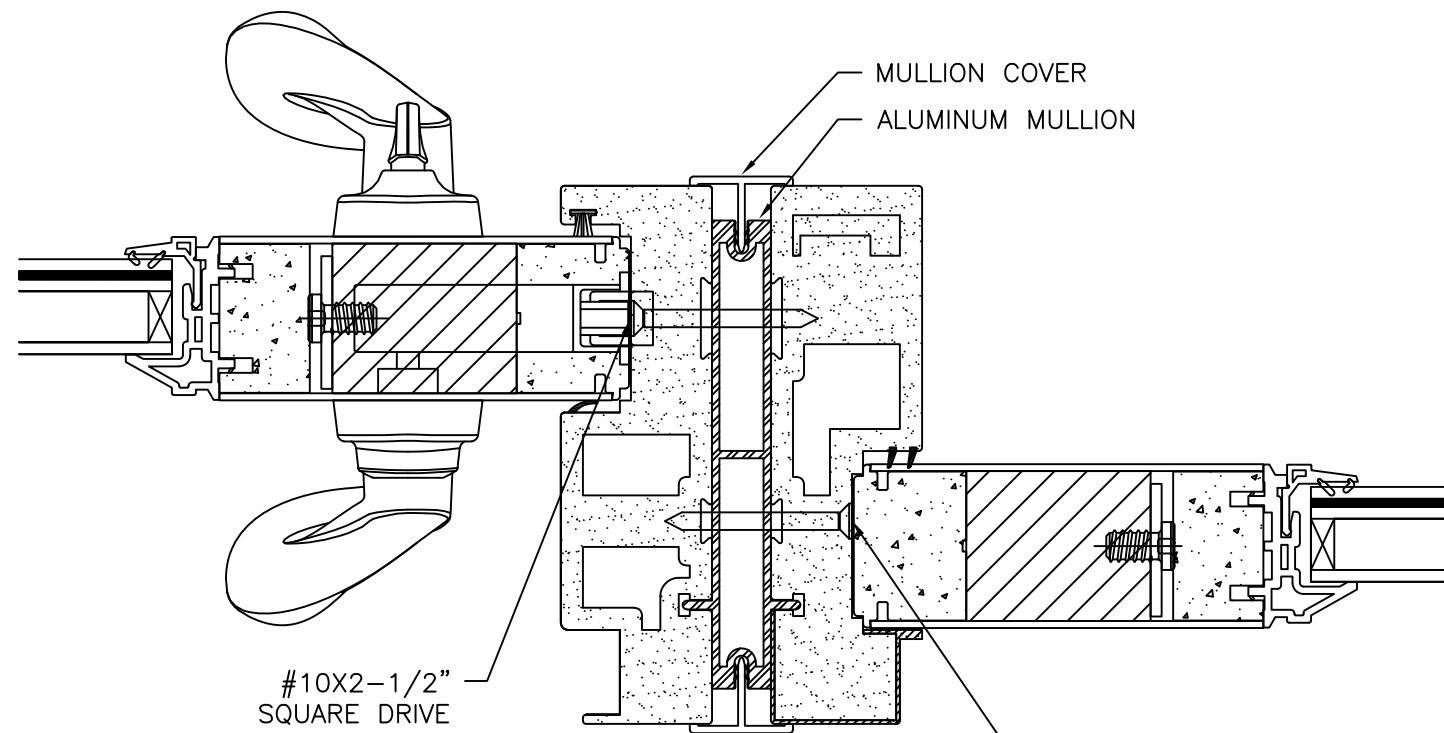


#10X2-1/2"
SQUARE DRIVE
SCREW
SEE SHEET 3
FOR LOCATIONS

MULLION DETAIL

#10X2-1/2"
SQUARE DRIVE
SCREW
SEE SHEET 3
FOR LOCATIONS

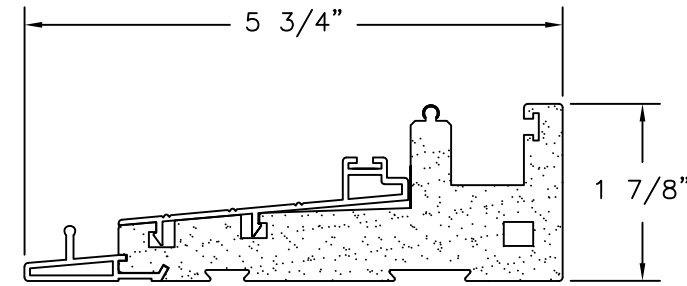

DOOR SILL

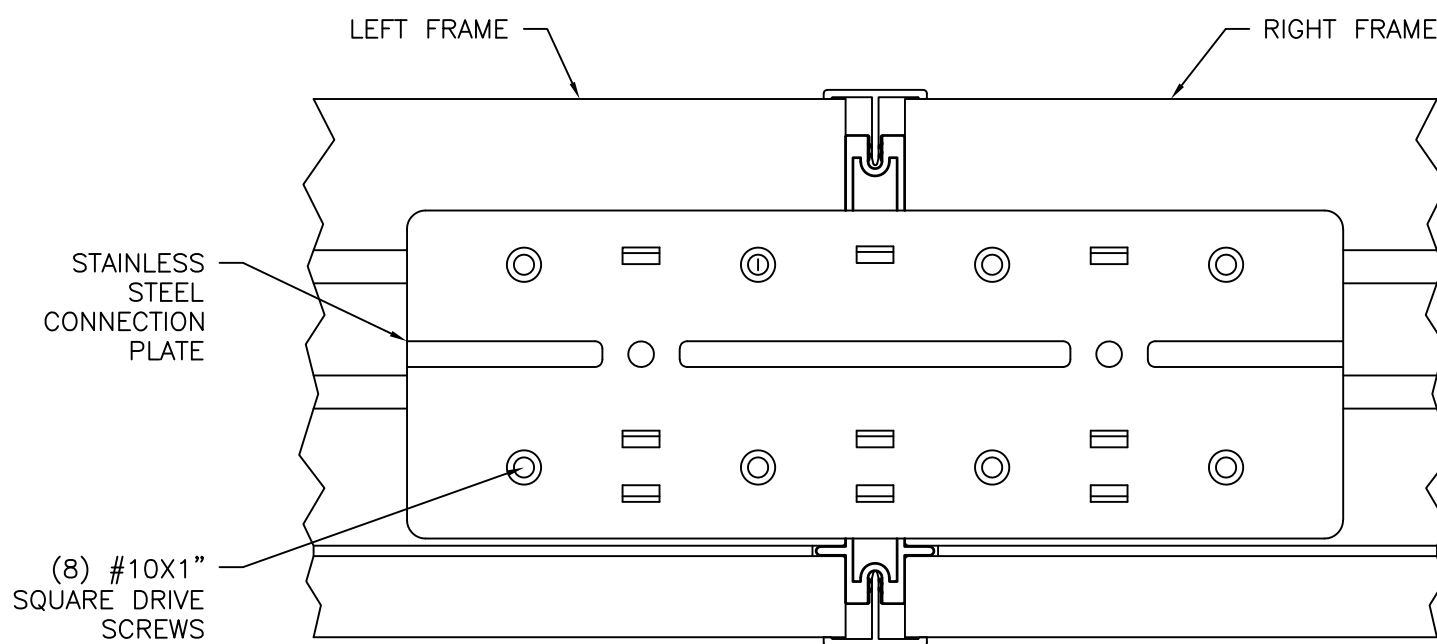

STAINLESS
STEEL
CONNECTION
PLATE

(8) #10X1"
SQUARE DRIVE
SCREWS

FRAME CONNECTION DETAIL

REVISIONS			
REV	DESCRIPTION	DATE	APPROVED
F	REVISED ADDRESS & SILL RISER	07/08/2026	R.L.


NAN YA PLASTICS CORP. USA
 4016 SHADRACK ST.
 HOUSTON, TX 77013

**SERIES SRS GLIDING PATIO DOOR W/FIELD MULLION
 FIBERGLASS SLIDING DOOR W/SIDELITE
 INSTALLATION DETAILS**

DRAWN: V.L.	DWG NO. 08-01534	REV F
SCALE NTS	DATE 04/02/12	SHEET 4 OF 8

L. ROBERTO LOMAS P.E.
 208 7th Ave, INDIALANTIC, FL 32903
 434-688-0609 rllomas@lrlomaspe.com


SIGNED: 08/10/2026

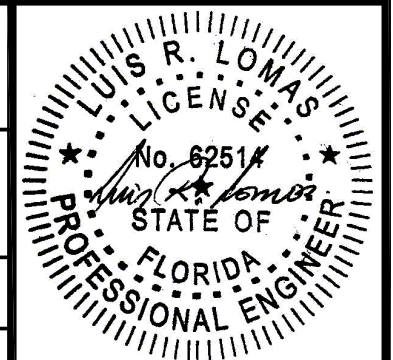

Luis R. Lomas P.E.
FL No.: 62514

REVISIONS			
REV	DESCRIPTION	DATE	APPROVED
F	REVISED ADDRESS & SILL RISER	07/08/2026	R.L.


APPROVED PANEL CONFIGURATIONS

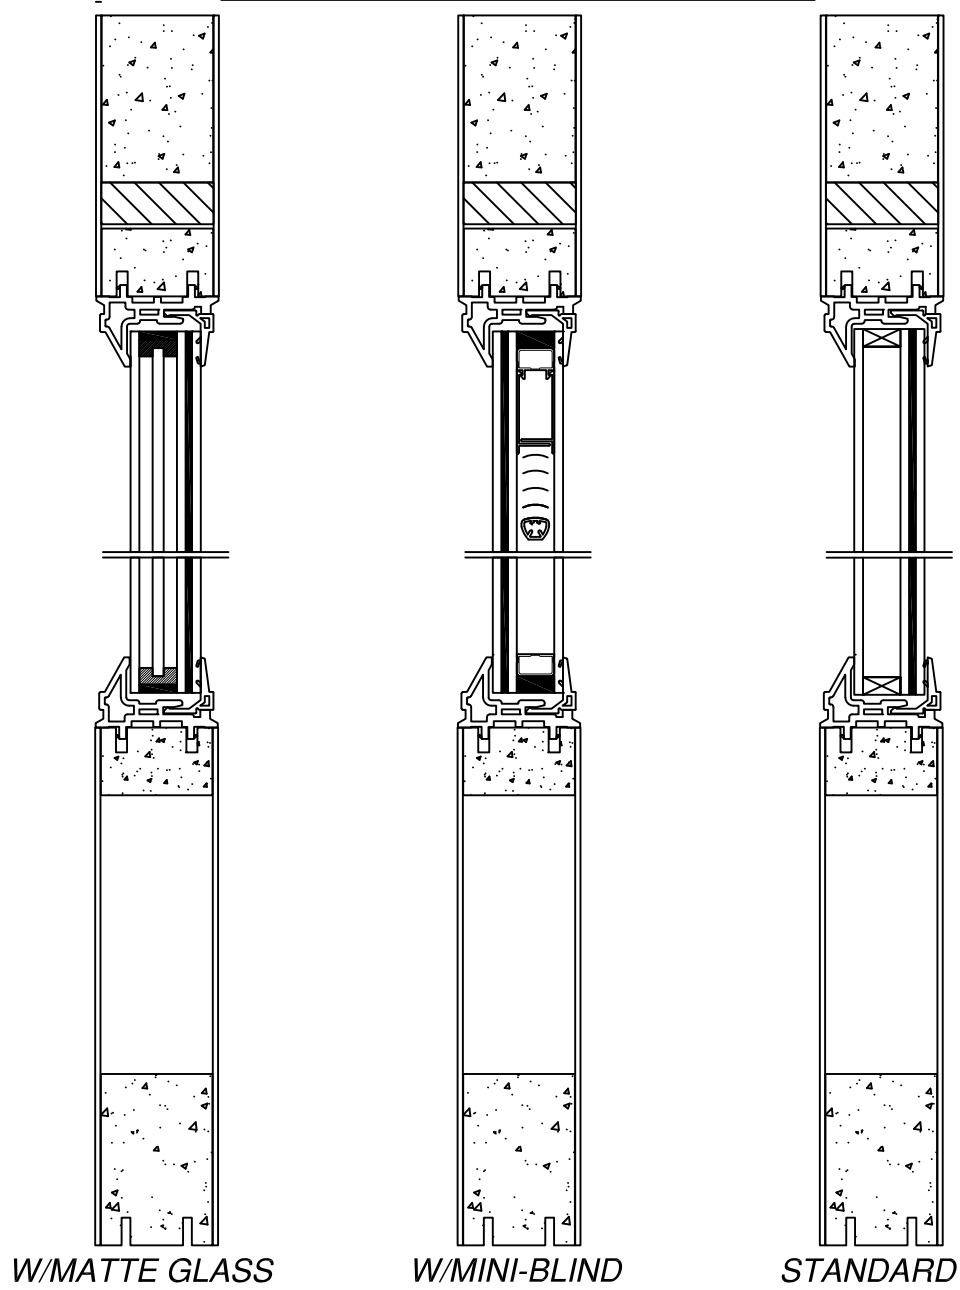


W/MATTE GLASS

W/MINI-BLIND


STANDARD

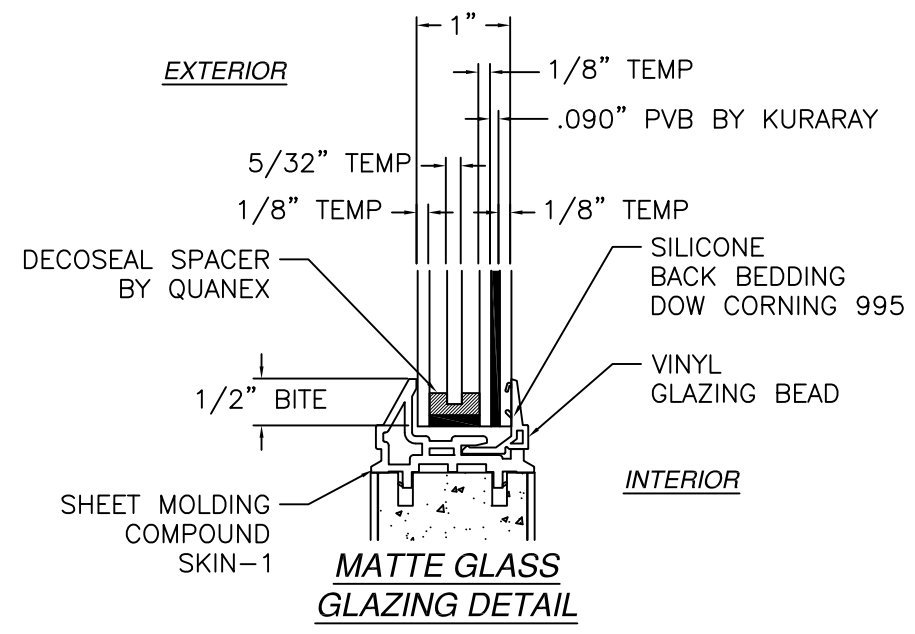


MATTE GLASS
GLAZING DETAIL

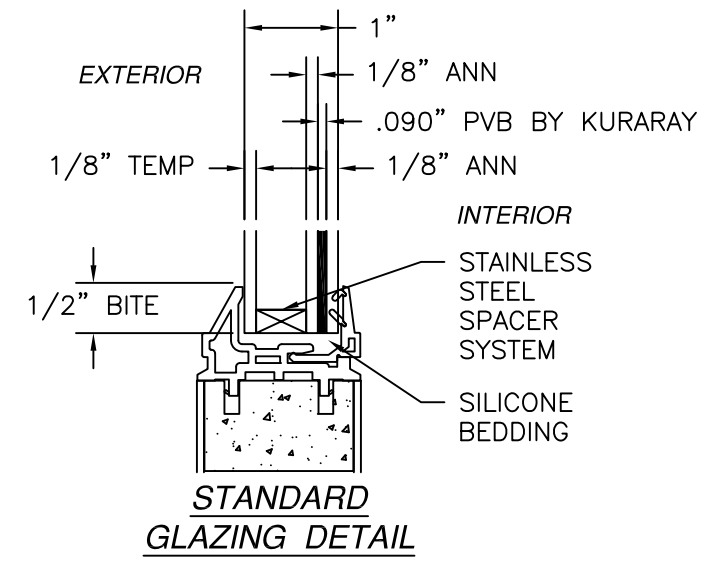

STANDARD
GLAZING DETAIL

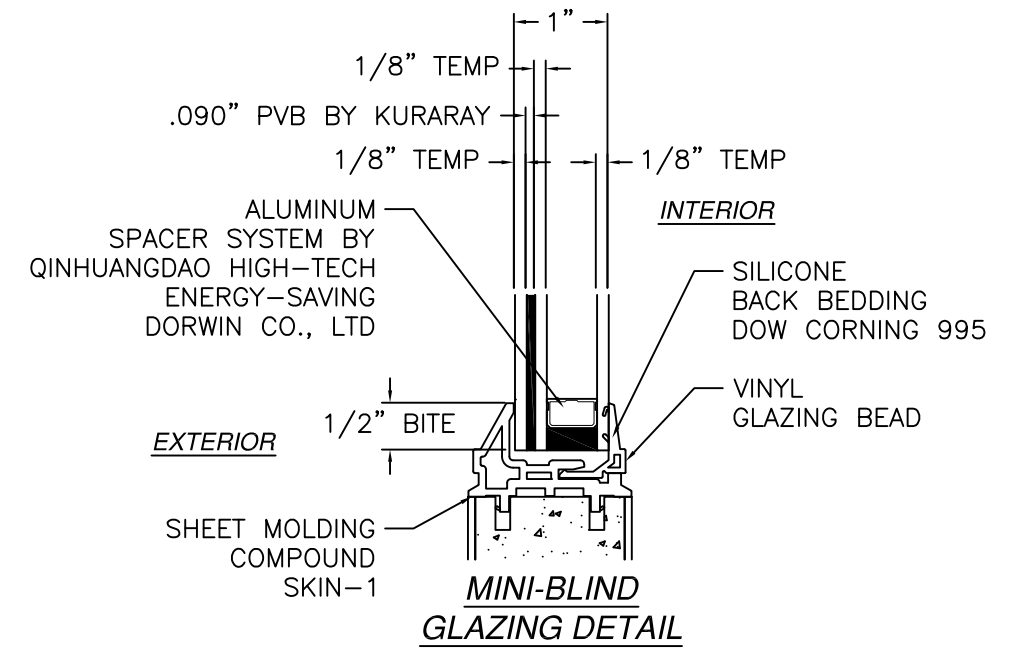

MINI-BLIND
GLAZING DETAIL

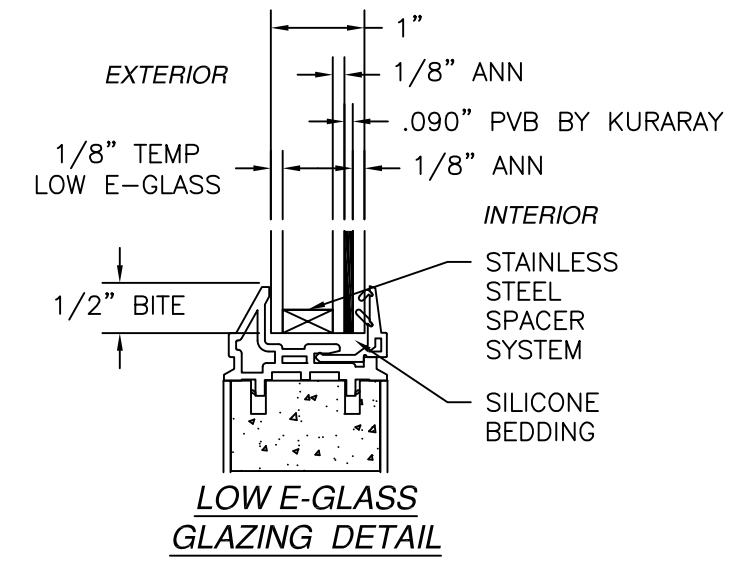

LOW E-GLASS
GLAZING DETAIL

SIGNED: 08/10/2026

NAN YA PLASTICS CORP. USA

4016 SHADRACK ST.
HOUSTON, TX 77013

SERIES SRS GLIDING PATIO DOOR W/FIELD MULLION
FIBERGLASS SLIDING DOOR W/SIDELITE
INSTALLATION DETAILS

DRAWN: V.L.

DWG NO. 08-01534

REV F

SCALE NTS

DATE 04/02/12

SHEET 5 OF 8

L. ROBERTO LOMAS P.E.

208 7th Ave, INDIALANTIC, FL 32903

434-688-0609 rllomas@lrlomaspe.com

LUIS R. LOMAS

LICENS. M. S.



No. 62514

STATE OF FLORIDA

PROFESSIONAL ENGINEER

Luis R. Lomas P.E.


FL No.: 62514

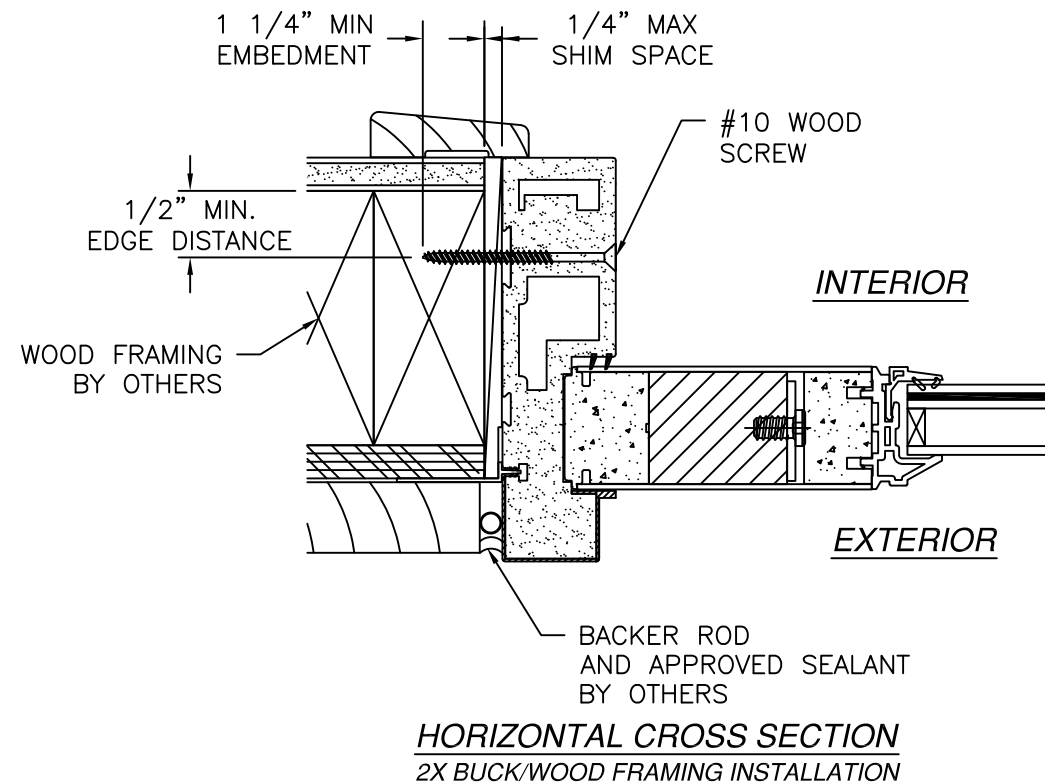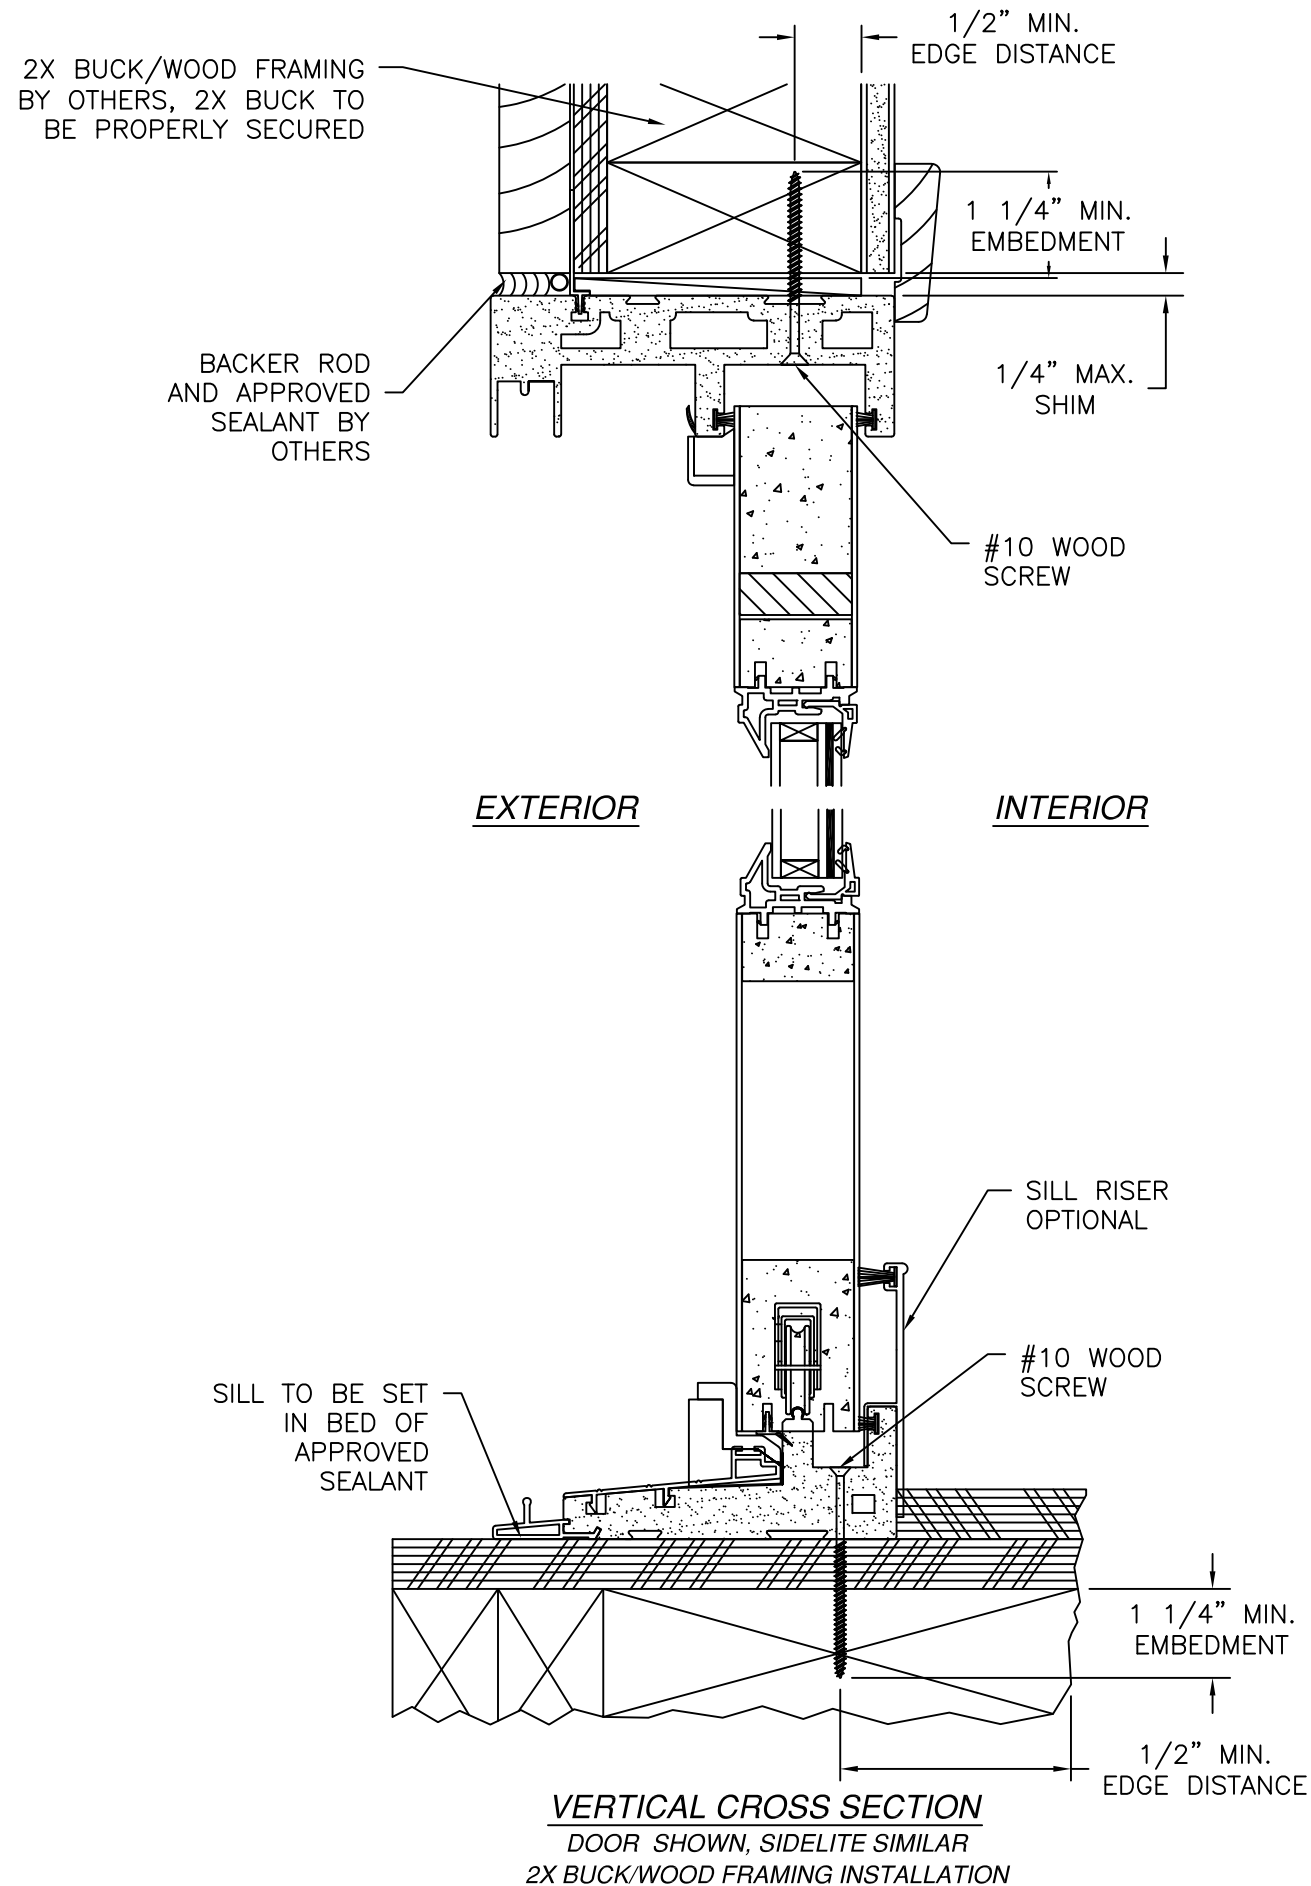

REVISIONS			
REV	DESCRIPTION	DATE	APPROVED
F	REVISED ADDRESS & SILL RISER	07/08/2026	R.L.



SIGNED: 08/10/2026

NAN YA PLASTICS CORP. USA 4016 SHADRACK ST. HOUSTON, TX 77013		
SERIES SRS GLIDING PATIO DOOR W/FIELD MULLION FIBERGLASS SLIDING DOOR W/SIDELITE INSTALLATION DETAILS		
DRAWN: V.L.	DWG NO. 08-01534	REV F
SCALE NTS	DATE 04/02/12	SHEET 6 OF 8
L. ROBERTO LOMAS P.E. 208 7th Ave, INDIALANTIC, FL 32903 434-688-0609 rllomas@lrlomaspe.com		

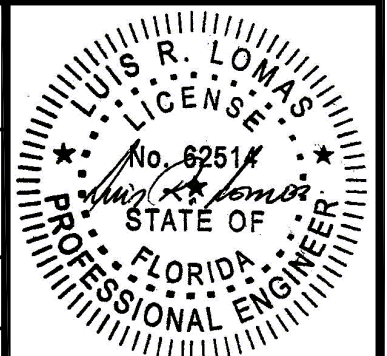

Luis R. Lomas P.E.
FL No.: 62514

REVISIONS			
REV	DESCRIPTION	DATE	APPROVED
F	REVISED ADDRESS & SILL RISER	07/08/2026	R.L.

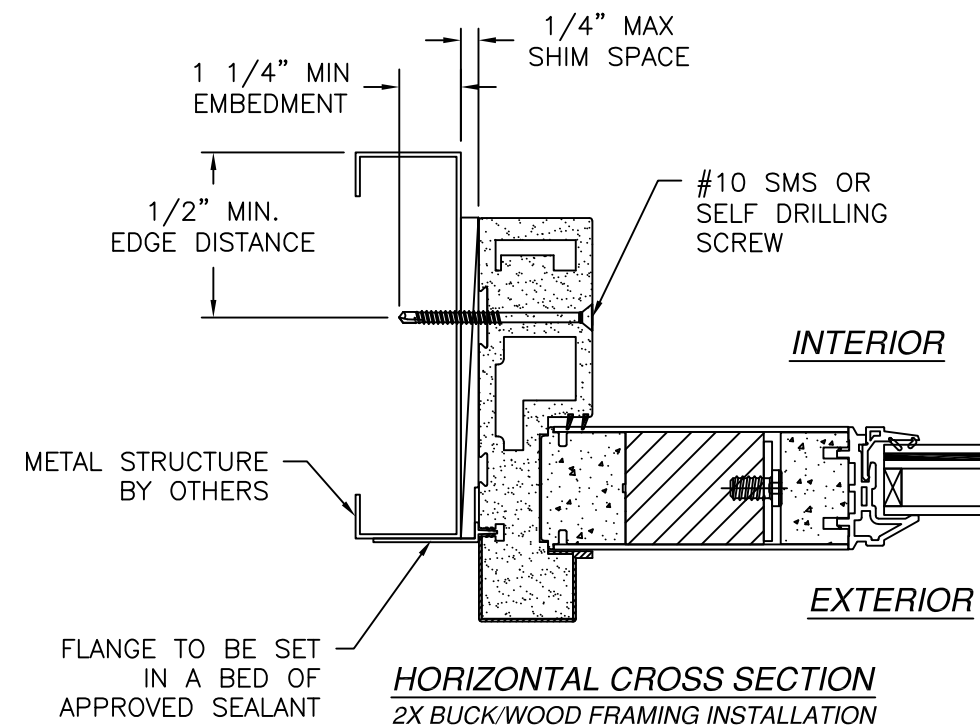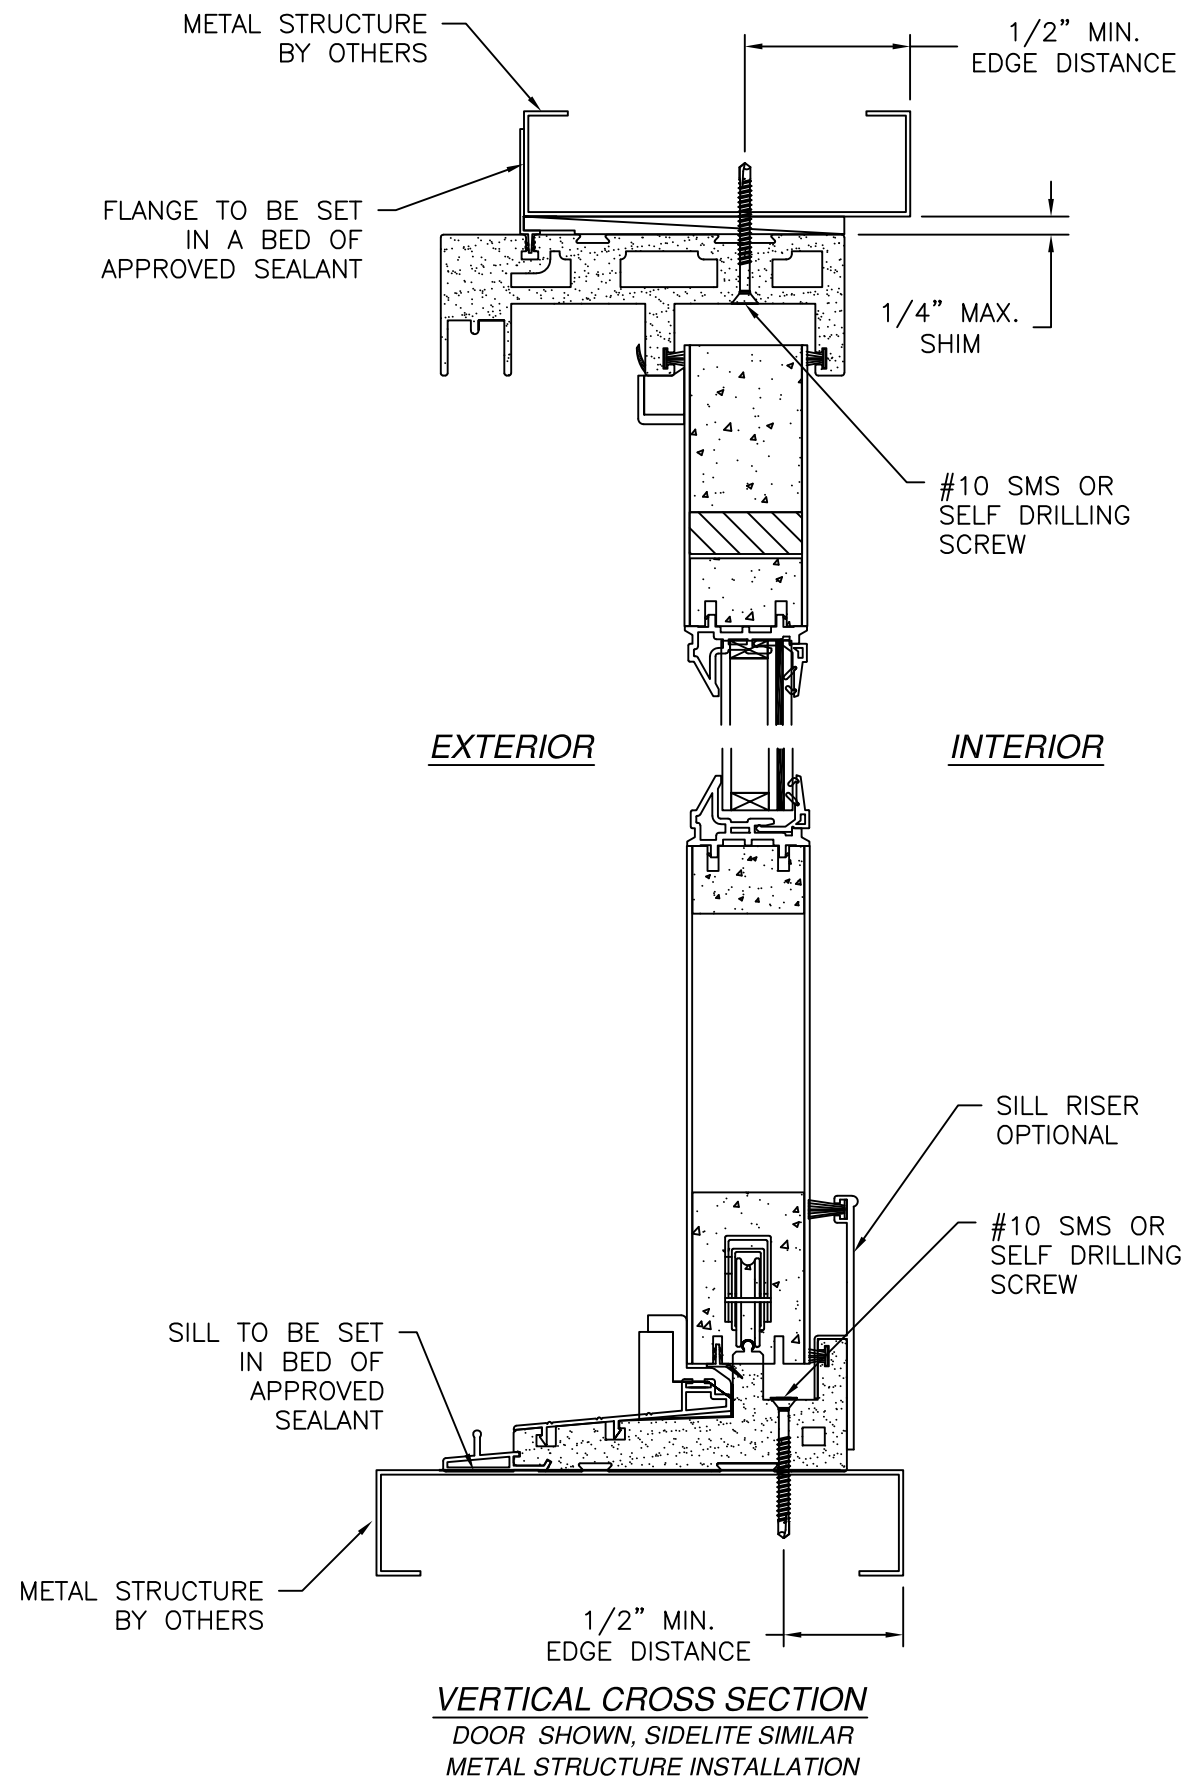

NAN YA PLASTICS CORP. USA

4016 SHADRACK ST.
HOUSTON, TX 77013

SERIES SRS GLIDING PATIO DOOR W/FIELD MULLION
FIBERGLASS SLIDING DOOR W/SIDELITE
INSTALLATION DETAILS

DRAWN: V.L.

DWG NO. 08-01534

REV F

SCALE NTS

DATE 04/02/12

SHEET 7 OF 8

L. ROBERTO LOMAS P.E.

208 7th Ave, INDIALANTIC, FL 32903

434-688-0609 rllomas@lrlomaspe.com

SIGNED: 08/10/2026

LUIS R. LOMAS

LICENS. M. S.



No. 62514

STATE OF FLORIDA


PROFESSIONAL ENGINEER

Luis R. Lomas P.E.

FL No.: 62514

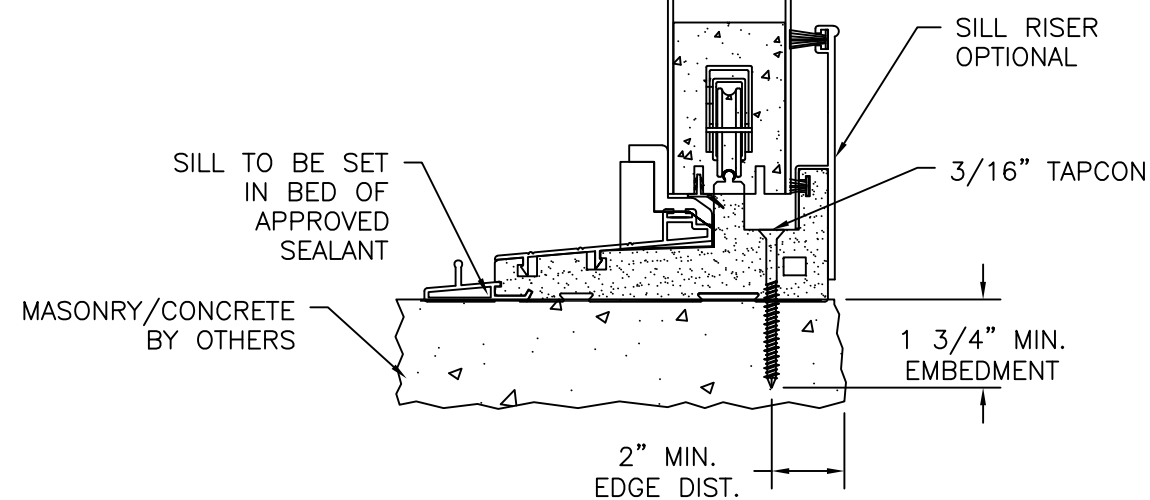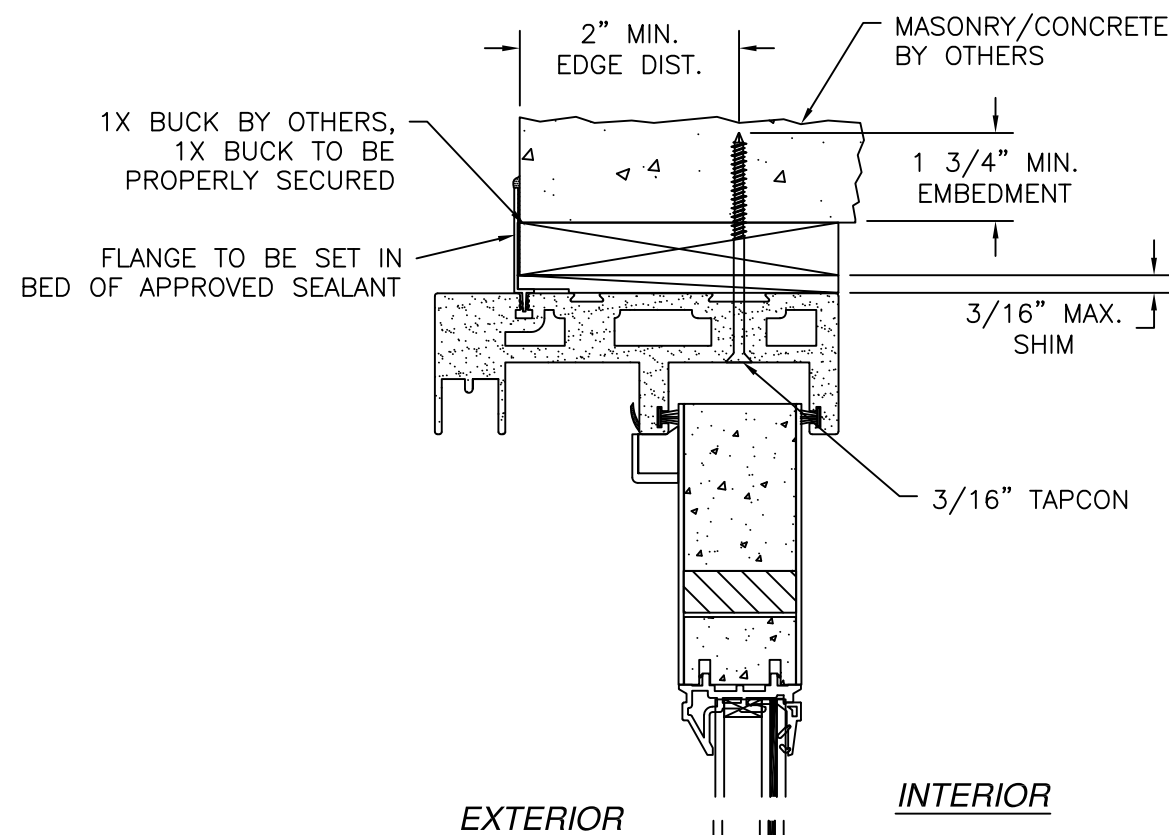


VERTICAL CROSS SECTION
MASONRY/CONCRETE INSTALLATION
DOOR SHOWN SIDELITE SIMILAR

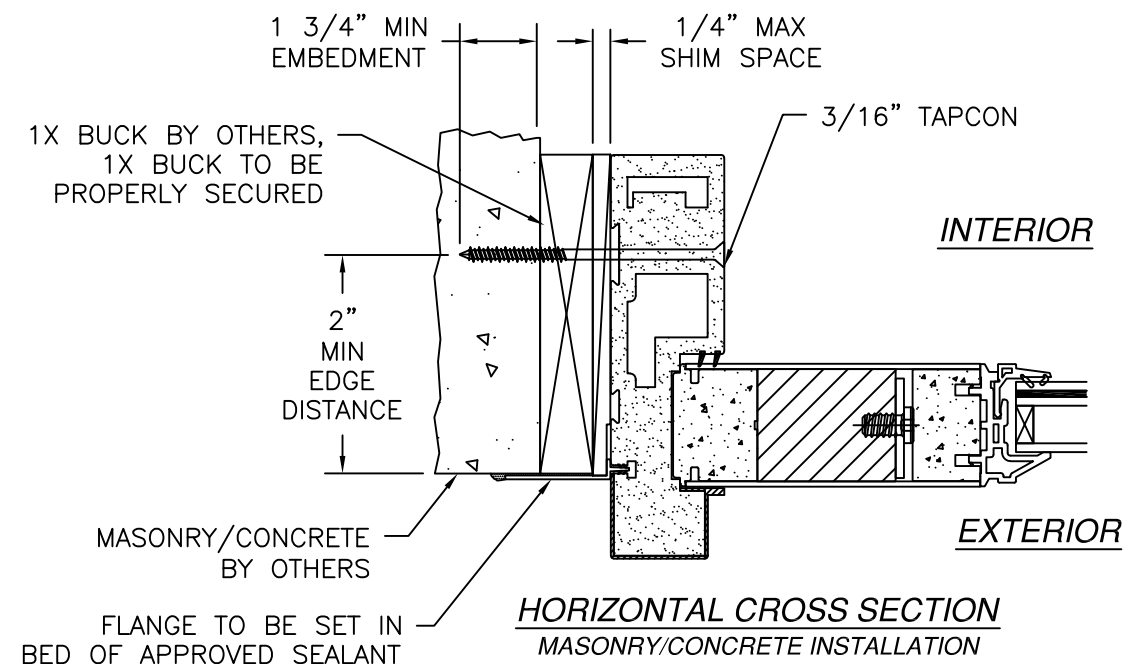

REVISIONS			
REV	DESCRIPTION	DATE	APPROVED
F	REVISED ADDRESS & SILL RISER	07/08/2026	R.L.

NAN YA PLASTICS CORP. USA 4016 SHADRACK ST. HOUSTON, TX 77013		
SERIES SRS GLIDING PATIO DOOR W/FIELD MULLION FIBERGLASS SLIDING DOOR W/SIDELITE INSTALLATION DETAILS		
DRAWN: V.L.	DWG NO. 08-01534	REV F
SCALE NTS	DATE 04/02/12	SHEET 8 OF 8
L. ROBERTO LOMAS P.E. 208 7th Ave, INDIALANTIC, FL 32903 434-688-0609 rllomas@lrlomaspe.com		

SIGNED: 08/10/2026

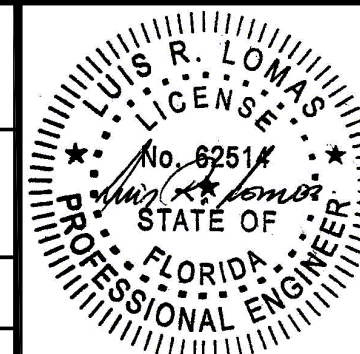

Luis R. Lomas P.E.
FL No.: 62514