

REVISIONS			
REV	DESCRIPTION	DATE	APPROVED
D	REVISED ADDRESS & SILL RISER	07/08/2026	R.L.

NOTES:

1. THE PRODUCT SHOWN HEREIN IS DESIGNED AND MANUFACTURED TO COMPLY WITH REQUIREMENTS OF THE FLORIDA BUILDING CODE.
2. WOOD FRAMING AND MASONRY OPENING TO BE DESIGNED AND ANCHORED TO PROPERLY TRANSFER ALL LOADS TO STRUCTURE. FRAMING AND MASONRY OPENING IS THE RESPONSIBILITY OF THE ARCHITECT OR ENGINEER OF RECORD.
3. 1X BUCK OVER MASONRY/CONCRETE IS OPTIONAL. WHERE 1X BUCK IS NOT USED DISSIMILAR MATERIALS MUST BE SEPARATED WITH APPROVED COATING OR MEMBRANE. SELECTION OF COATING OR MEMBRANE IS THE RESPONSIBILITY OF THE ARCHITECT OR ENGINEER OF RECORD.
4. ALLOWABLE STRESS INCREASE OF 1/3 WAS NOT USED IN THE DESIGN OF THE PRODUCT SHOWN HEREIN. WIND LOAD DURATION FACTOR Cd=1.6 WAS USED FOR WOOD ANCHOR CALCULATIONS.
5. FRAME MATERIAL: EXTRUDED RIGID PVC.
6. UNITS MUST BE GLAZED PER ASTM E1300 WITH SAFETY GLAZING.
7. APPROVED IMPACT PROTECTIVE SYSTEM IS REQUIRED FOR THIS PRODUCT IN WIND BORNE DEBRIS REGIONS.
8. SHIM AS REQUIRED AT EACH INSTALLATION ANCHOR WITH LOAD BEARING SHIM. SHIM WHERE SPACE OF 1/16” OR GREATER OCCURS. MAXIMUM ALLOWABLE SHIM STACK TO BE 1/4”.
9. FOR ANCHORING INTO WOOD FRAMING OR 2X BUCK USE #10 WOOD SCREWS WITH SUFFICIENT LENGTH TO ACHIEVE A 1 3/8” MINIMUM EMBEDMENT INTO SUBSTRATE. LOCATE ANCHORS AS SHOWN IN ELEVATIONS AND INSTALLATION DETAILS.
10. FOR ANCHORING INTO MASONRY/CONCRETE USE 3/16” TAPCONS WITH SUFFICIENT LENGTH TO ACHIEVE A 1 1/4” MINIMUM EMBEDMENT INTO SUBSTRATE WITH 2 1/2” MINIMUM EDGE DISTANCE. LOCATE ANCHORS AS SHOWN IN ELEVATIONS AND INSTALLATION DETAILS.
11. FOR ANCHORING INTO METAL STRUCTURE USE #10 SMS OR SELF DRILLING SCREWS WITH SUFFICIENT LENGTH TO ACHIEVE 3 THREADS MINIMUM BEYOND STRUCTURE INTERIOR WALL. LOCATE ANCHORS AS SHOWN IN ELEVATIONS AND INSTALLATION DETAILS.
12. ALL FASTENERS TO BE CORROSION RESISTANT.
13. INSTALLATION ANCHORS SHALL BE INSTALLED IN ACCORDANCE WITH ANCHOR MANUFACTURER’S INSTALLATION INSTRUCTIONS AND ANCHORS SHALL NOT BE USED IN SUBSTRATES WITH STRENGTHS LESS THAN THE MINIMUM STRENGTH SPECIFIED BELOW:

A. WOOD – MINIMUM SPECIFIC GRAVITY OF G=0.42

B. CONCRETE – MINIMUM COMPRESSIVE STRENGTH OF 3,192 PSI.

C. MASONRY – STRENGTH CONFORMANCE TO ASTM C–90, GRADE N, TYPE 1 (OR GREATER).

D. METAL STRUCTURE: STEEL 18GA, 33KSI OR ALUMINUM 6063–T5 1/8” THICK MINIMUM

SIGNED: 08/10/2026

TABLE OF CONTENTS	
SHEET NO.	DESCRIPTION
1	NOTES
2	ANCHORING & ELEVATION
3	GLAZING DETAILS
4 – 5	INSTALLATION DETAILS
6 – 7	COMPONENTS

NAN YA PLASTICS CORP. USA
4016 SHADRACK ST.
HOUSTON, TX 77013

NA YA SLIDING GLASS DOOR
6’0 6’11
NOTES

DRAWN:
V.L.

DWG NO.
08–01867

REV
D

SCALE NTS

DATE 12/02/12

SHEET 1 OF 7

L. ROBERTO LOMAS P.E.
208 7th Ave, INDIALANTIC, FL 32903
434-688-0609 rllomas@lrlomaspe.com

LUIS R. LOMAS


FLORIDA

PROFESSIONAL ENGINEER

No. 62514

STATE OF

Luis R. Lomas P.E.
FL No.: 62514

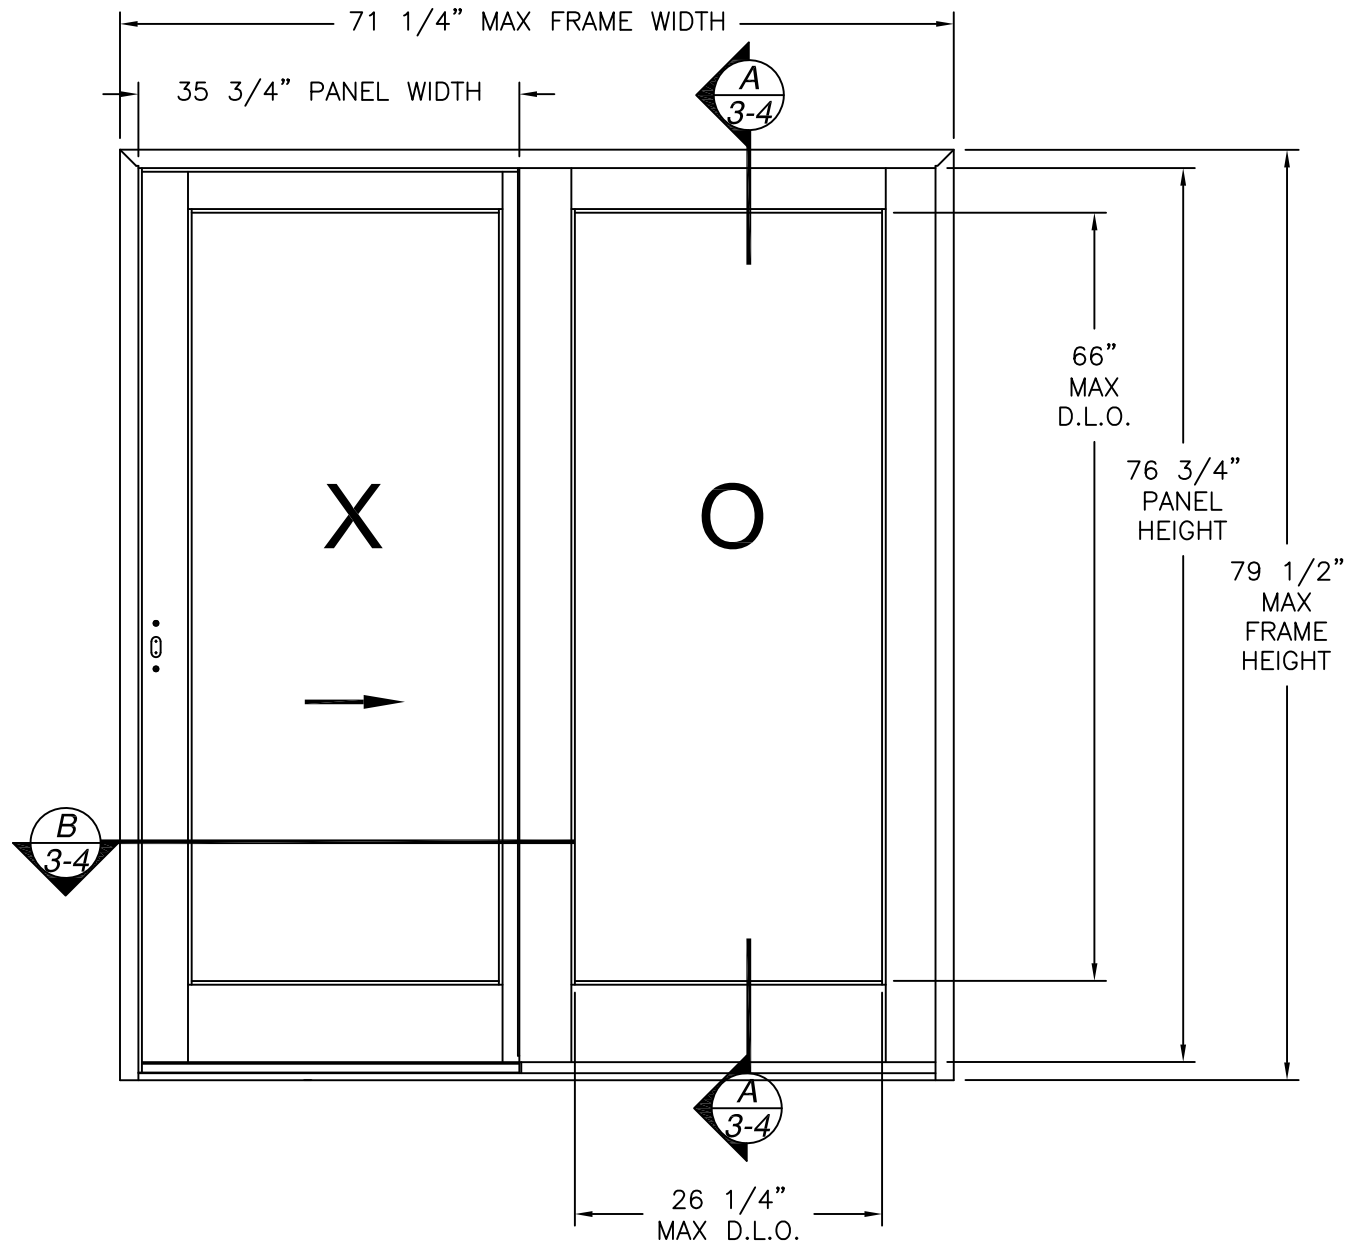

NANYA SLIDING GLASS DOOR 6'06'11


EXTERIOR VIEW

WITH STANDARD SILL OR SILL RISER

DESIGN PRESSURE RATING	IMPACT RATING
±45.0PSF	NONE

NOTE: STANDARD SILL WAS TESTED TO 7.5PSF WATER PENETRATION RESISTANCE,
3" SILL RISER WAS TESTED TO 15.0PSF WATER PENETRATION RESISTANCE

REVISIONS			
REV	DESCRIPTION	DATE	APPROVED
D	REVISED ADDRESS & SILL RISER	07/08/2026	R.L.

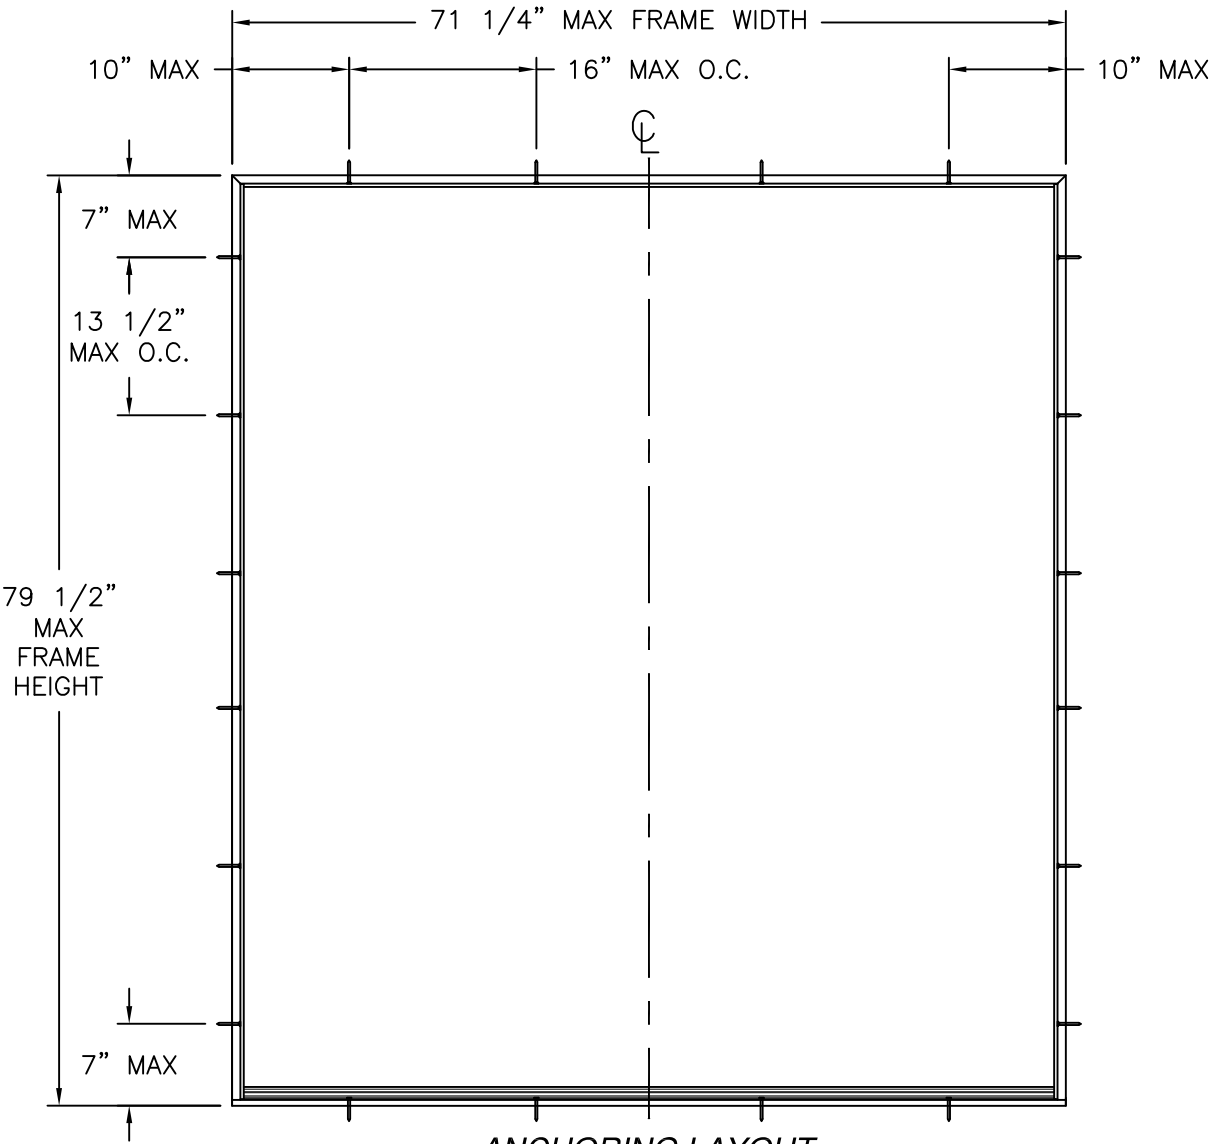

ANCHORING LAYOUT

NAN YA PLASTICS CORP. USA


4016 SHADRACK ST.
HOUSTON, TX 77013

NA YA SLIDING GLASS DOOR
6'0 6'11
ELEVATION

DRAWN: V.L.	DWG NO. 08-01867	REV D
SCALE NTS	DATE 12/02/12	SHEET 2 OF 7

L. ROBERTO LOMAS P.E.
208 7th Ave, INDIALANTIC, FL 32903
434-688-0609 rllomas@lrlomaspe.com


SIGNED: 08/10/2026

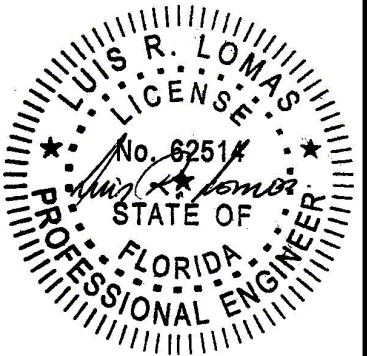

Luis R. Lomas P.E.
FL No.: 62514



REVISIONS			
REV	DESCRIPTION	DATE	APPROVED
D	REVISED ADDRESS & SILL RISER	07/08/2026	R.L.

APPROVED PANEL CONFIGURATIONS

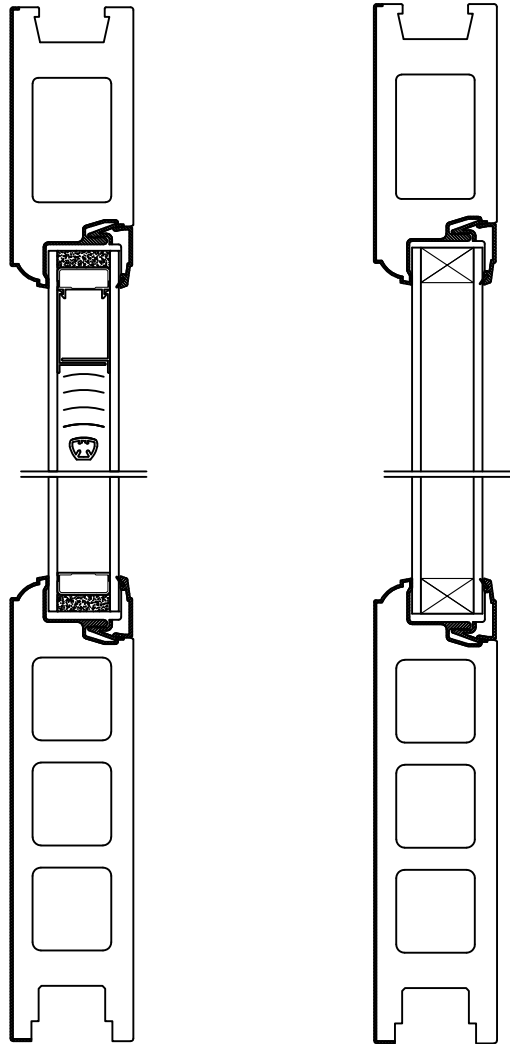

W/MINI-BLIND


STANDARD

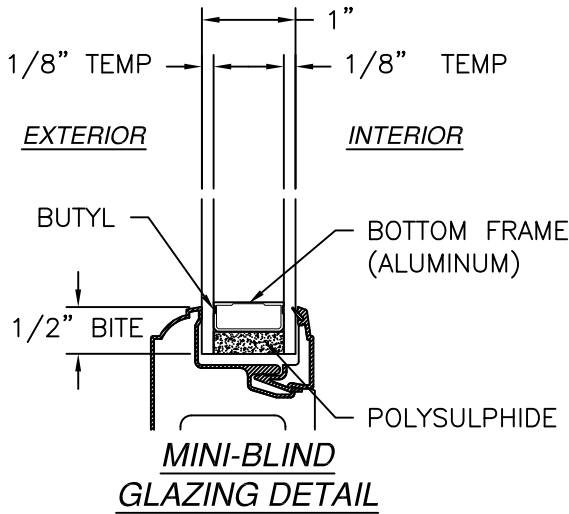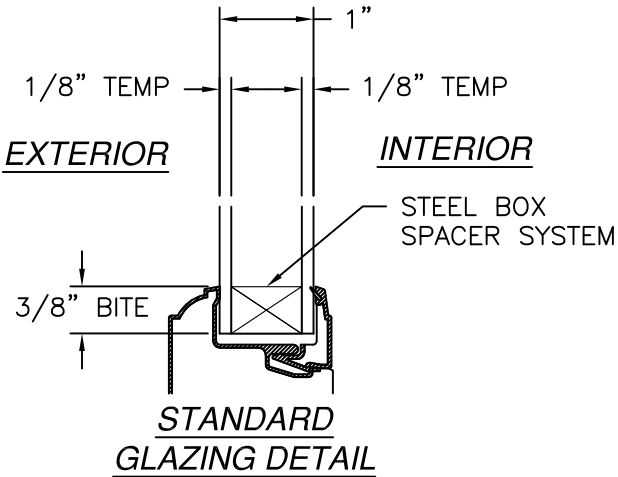

SIGNED: 08/10/2026


NAN YA PLASTICS CORP. USA 4016 SHADRACK ST. HOUSTON, TX 77013		
NA YA SLIDING GLASS DOOR 6'0 6'11 GLAZING DETAILS		
DRAWN: V.L.	DWG NO. 08-01867	REV D
SCALE NTS	DATE 12/02/12	SHEET 2 OF 7
L. ROBERTO LOMAS P.E. 208 7th Ave, INDIALANTIC, FL 32903 434-688-0609 rllomas@lrlomaspe.com		

Luis R. Lomas P.E.
FL No.: 62514

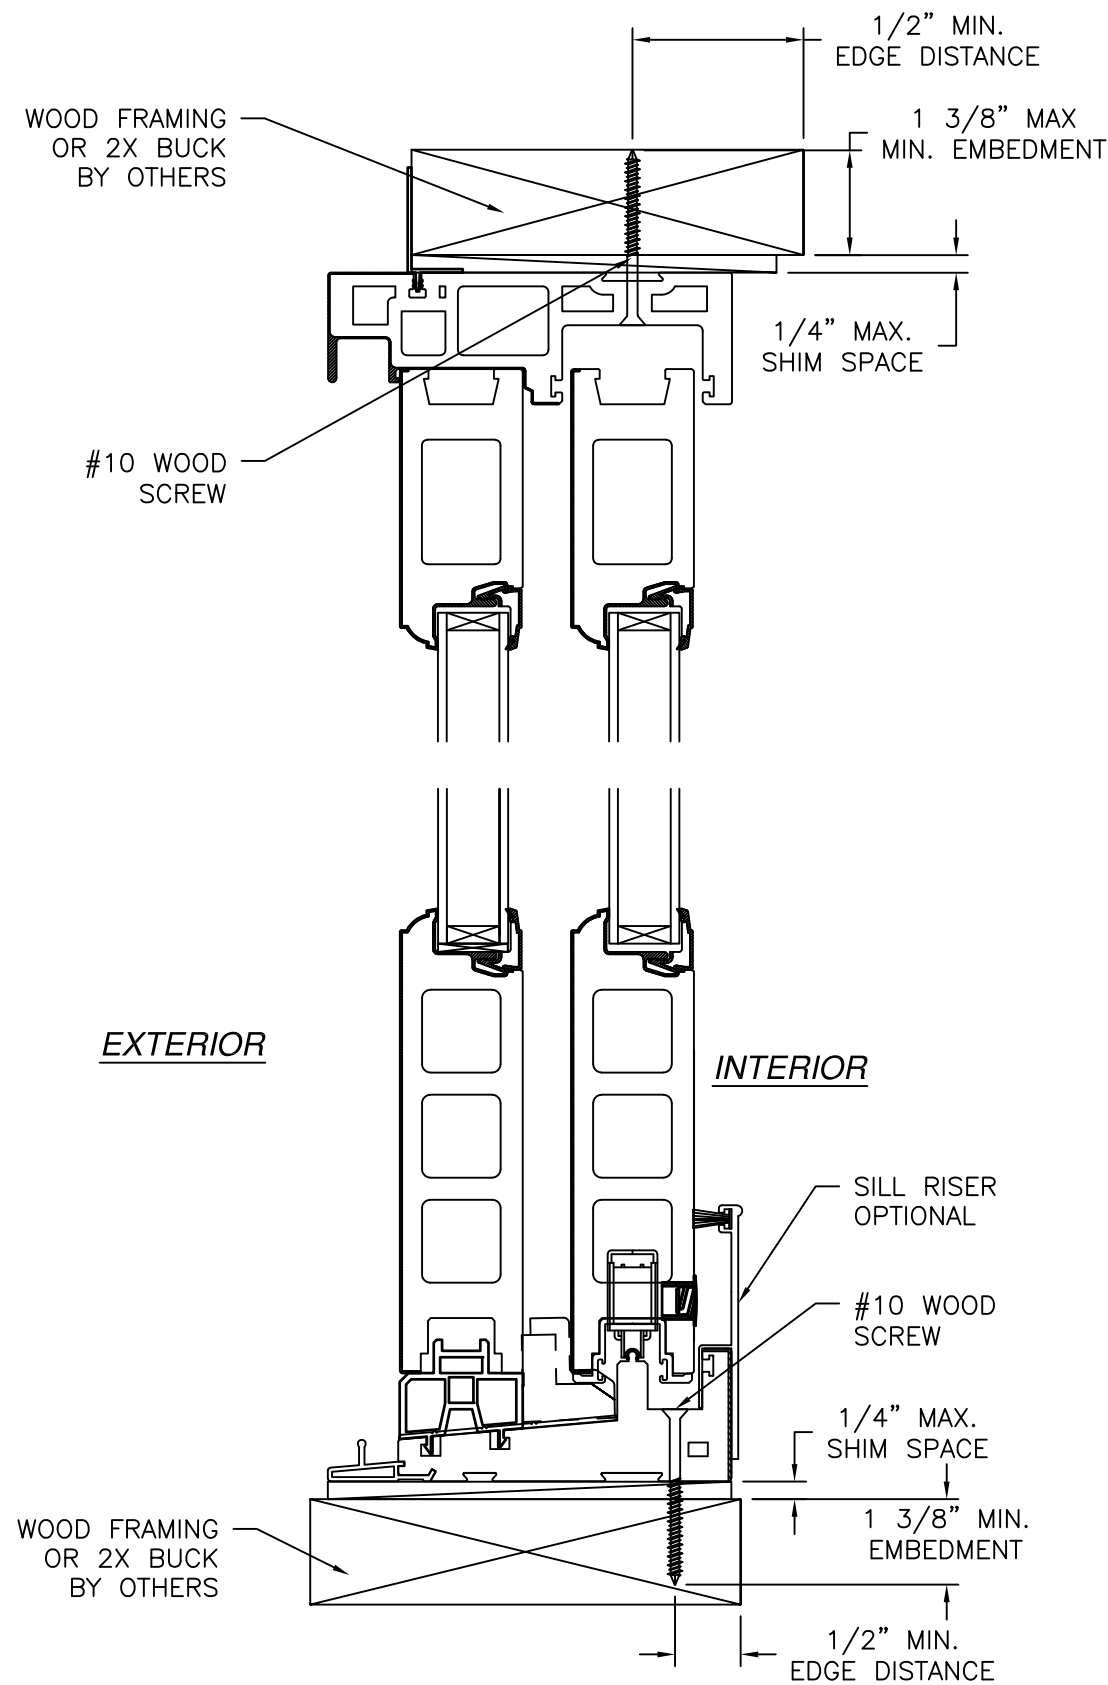

A
3

VERTICAL CROSS SECTION
WOOD FRAMING OR 2X BUCK INSTALLATION

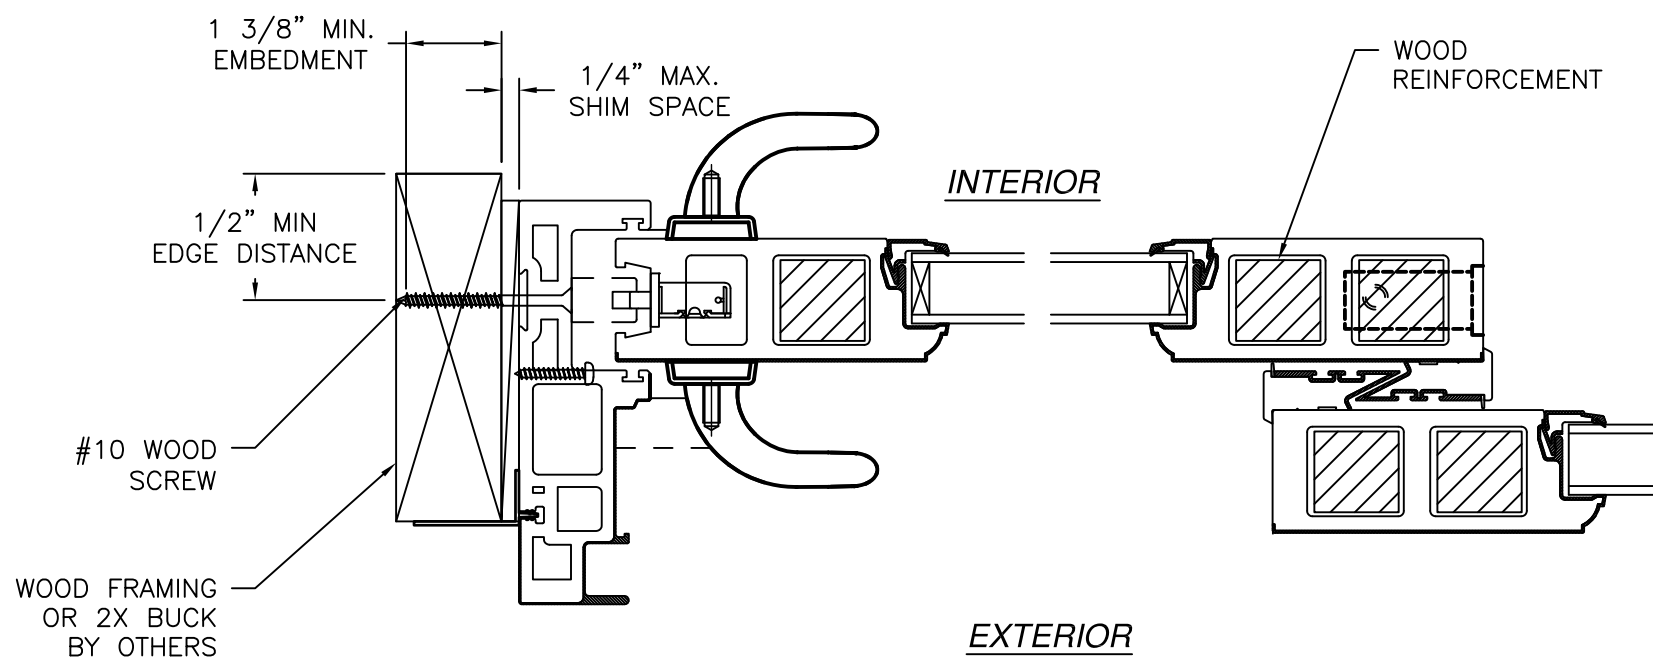


B
3

JAMB INSTALLATION DETAIL
WOOD FRAMING OR 2X BUCK INSTALLATION


REVISIONS			
REV	DESCRIPTION	DATE	APPROVED
D	REVISED ADDRESS & SILL RISER	07/08/2026	R.L.

SIGNED: 08/10/2026


NAN YA PLASTICS CORP. USA 4016 SHADRACK ST. HOUSTON, TX 77013		
NA YA SLIDING GLASS DOOR 6'0 6'11 INSTALLATION DETAILS		
DRAWN: V.L.	DWG NO. 08-01867	REV D
SCALE NTS	DATE 12/02/12	SHEET 4 OF 7
L. ROBERTO LOMAS P.E. 208 7th Ave, INDIALANTIC, FL 32903 434-688-0609 rllomas@lrlomaspe.com		

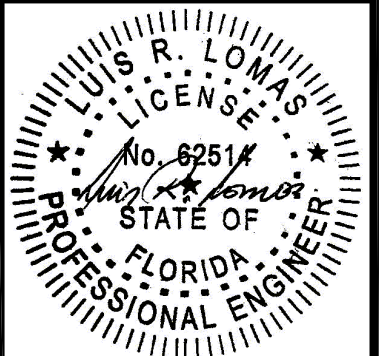

Luis R. Lomas P.E.
FL No.: 62514

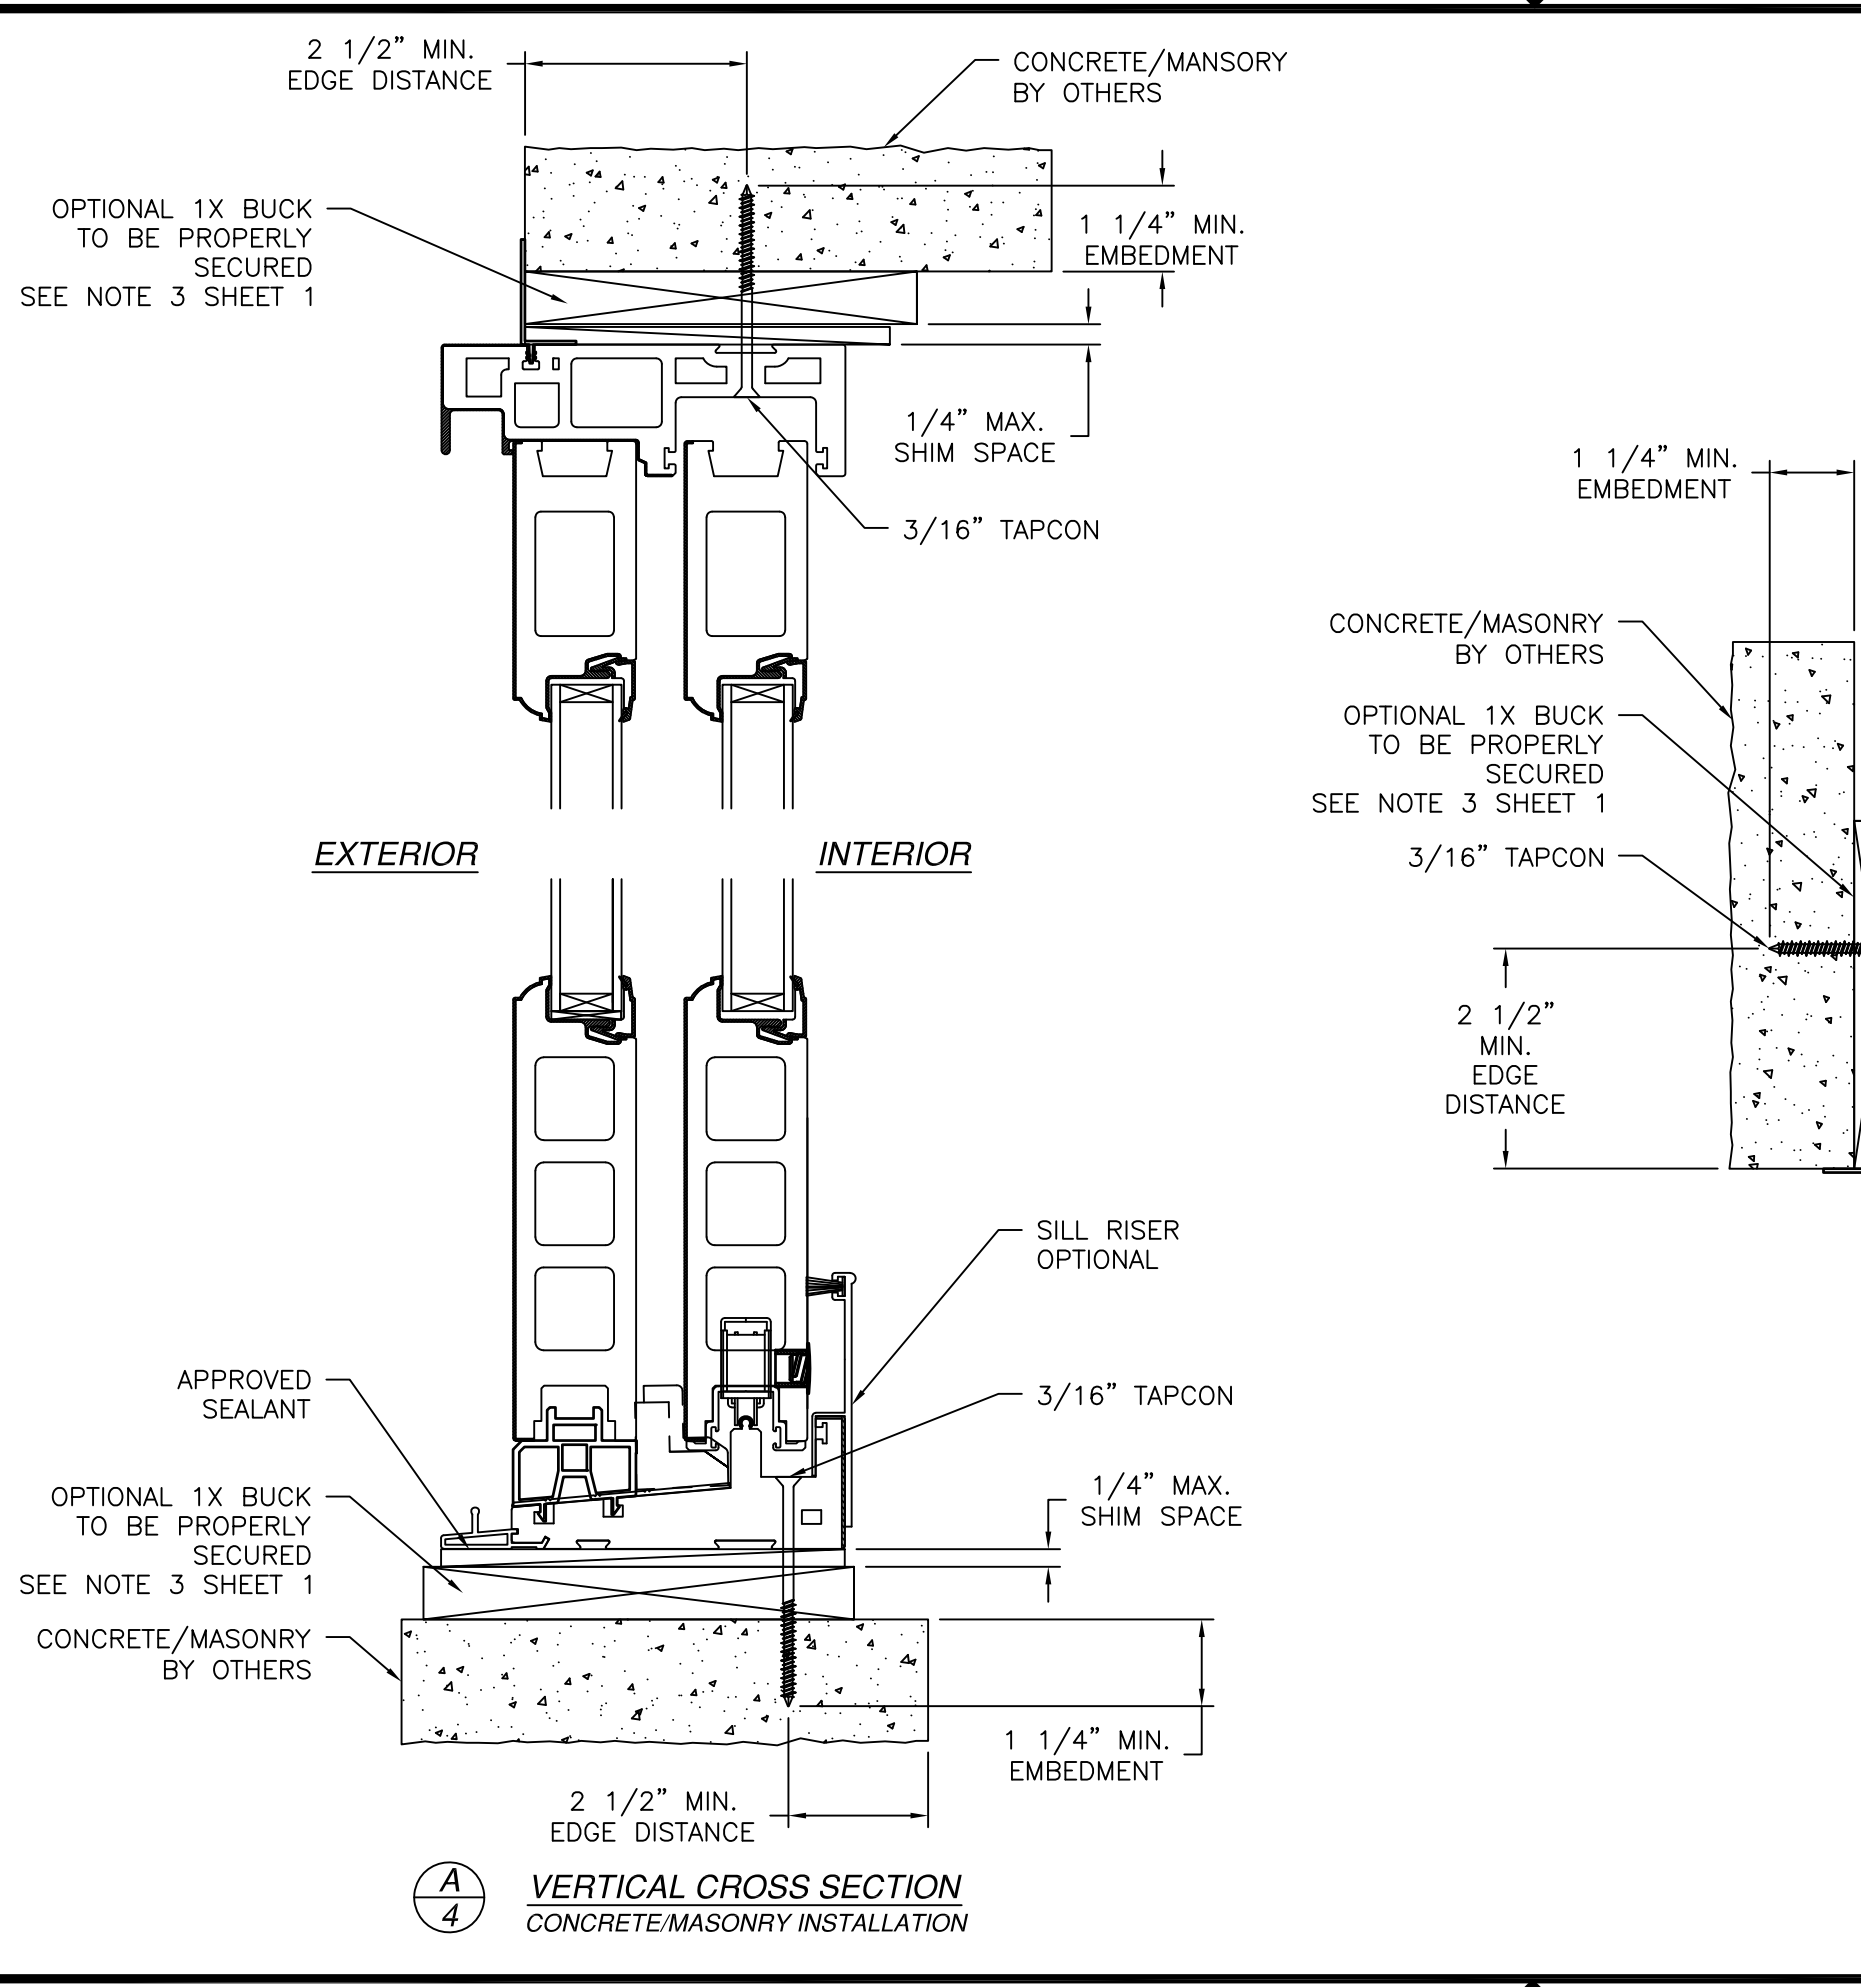

REVISIONS			
REV	DESCRIPTION	DATE	APPROVED
D	REVISED ADDRESS & SILL RISER	07/08/2026	R.L.

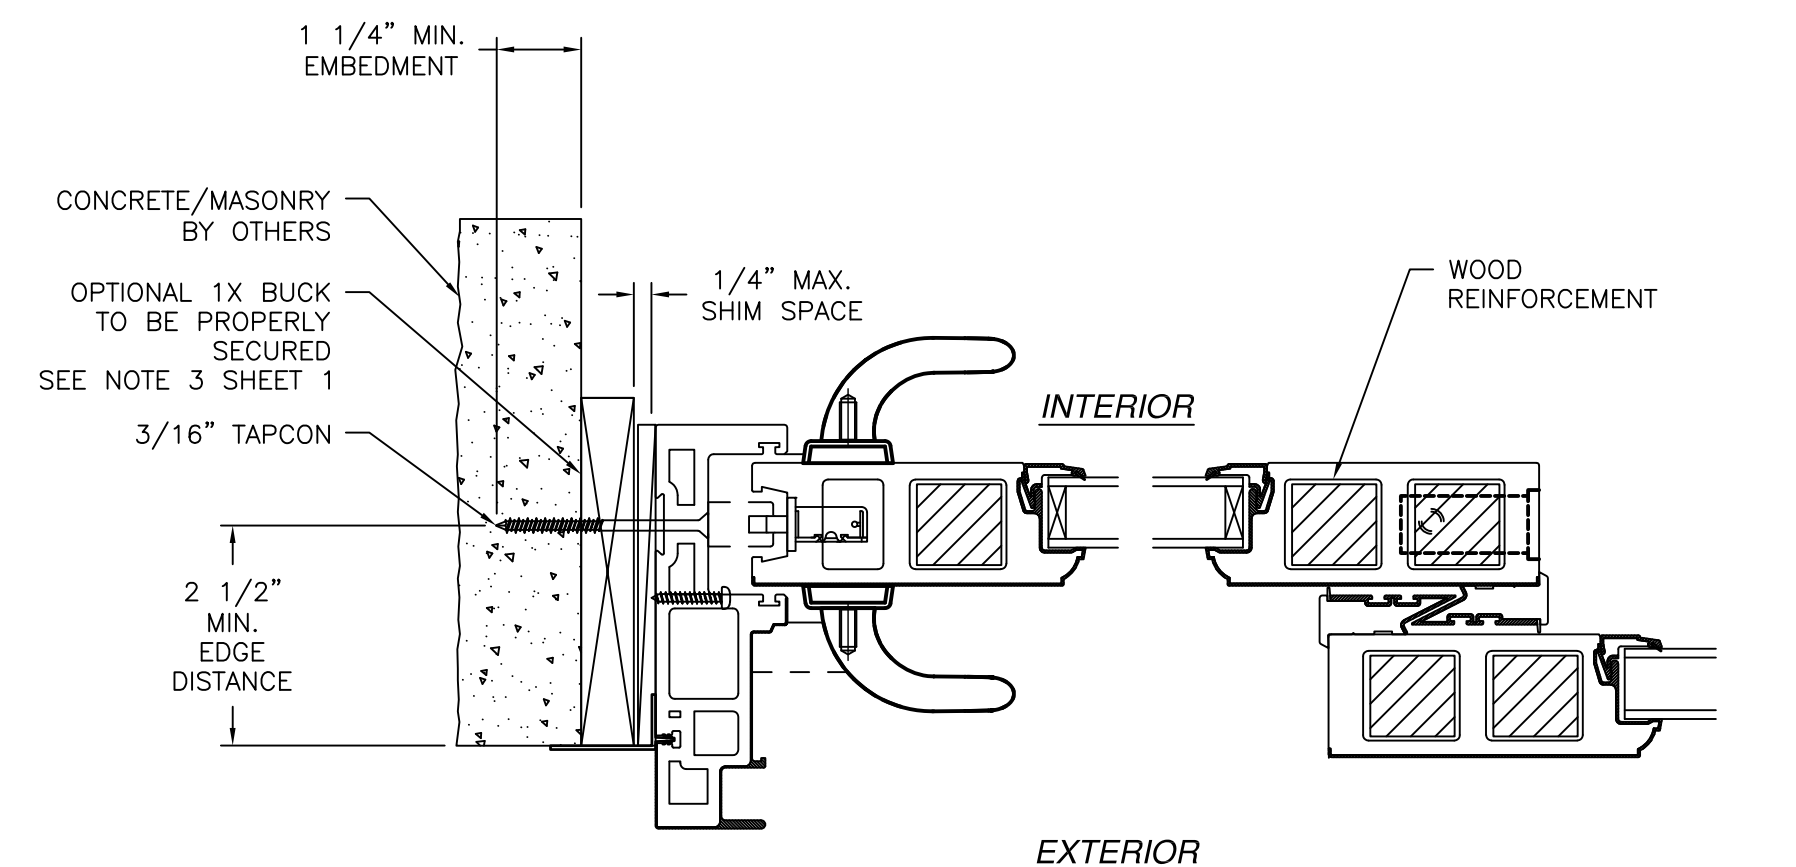

SIGNED: 08/10/2026

NAN YA PLASTICS CORP. USA

4016 SHADRACK ST.
HOUSTON, TX 77013

NA YA SLIDING GLASS DOOR

6'0 6'11

INSTALLATION DETAILS

DRAWN:
V.L.

DWG NO.
08-01867

REV
D

SCALE
NTS

DATE
12/02/12

SHEET
5 OF 7

L. ROBERTO LOMAS P.E.

208 7th Ave, INDIALANTIC, FL 32903

434-688-0609 rllomas@lrlomaspe.com

LUIS R. LOMAS

LICENS. M. S.

No. 62514


STATE OF FLORIDA

PROFESSIONAL ENGINEER


Luis R. Lomas P.E.

FL No.: 62514


REVISIONS			
REV	DESCRIPTION	DATE	APPROVED
D	REVISED ADDRESS & SILL RISER	07/08/2026	R.L.

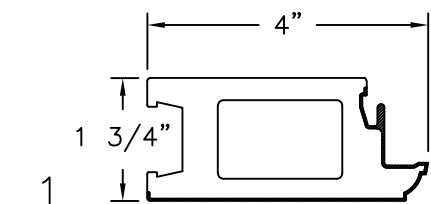


1 4" TOP RAIL
PVC COMPONENT

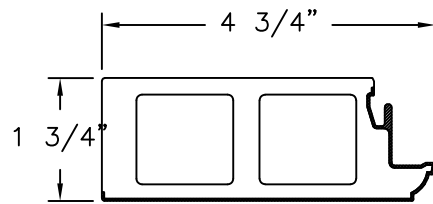


2 4 3/4" STILE
PVC COMPONENT

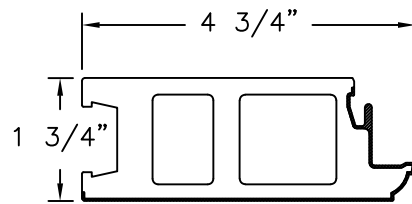


3 4 3/4" LOCK STILE
PVC COMPONENT

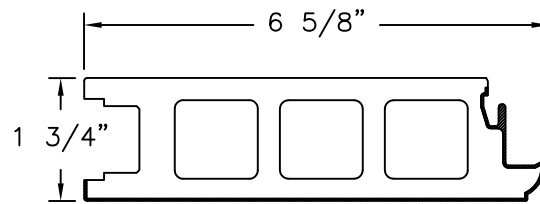


4 6 5/8" BOTTOM RAIL
PVC COMPONENT

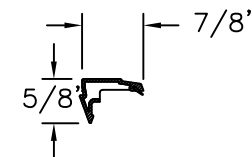


5 1" GLAZING BEAD
RIGID PVC

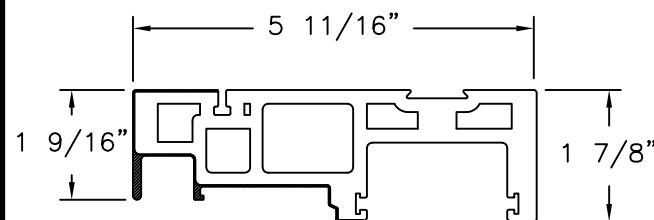


6 5 3/4" HEAD FRAME & JAMB
FOAM PVC CO-EX.

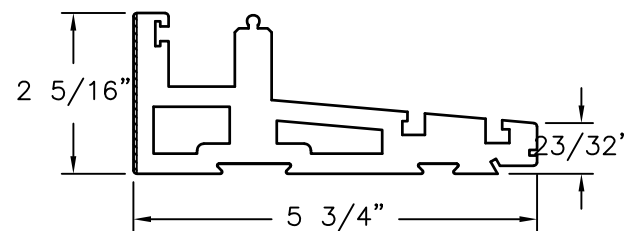


7 5 3/4" GLIDING SILL
FOAM PVC CO-EX.

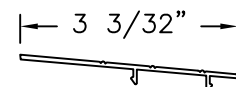


8 3 3/32" THRESHOLD
ALUMINIUM

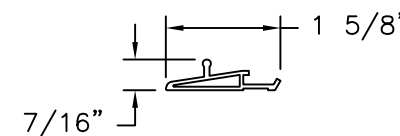


9 SCREEN RAIL
ALUMINIUM

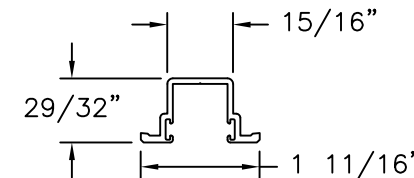


10 BOTTOM RAIL COVER
RIGID PVC

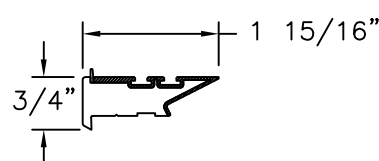


11 MEETING STILE INTERLOCK
FOAM PVC CO-EX.

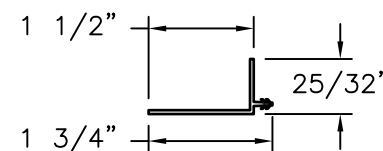


12 NAILING FIN
PVC CO-EX

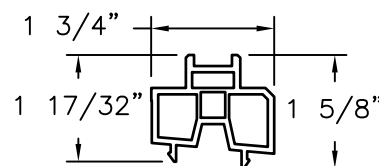


13 FIXED PANEL BASE
RIGID PVC

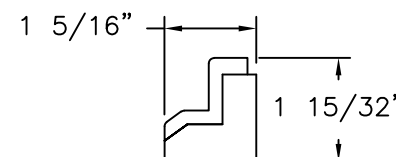


14 DOWNSIDE WIND STOPPER
EPDM

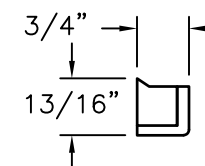


15 UPSIDE WIND STOPPER
EPDM

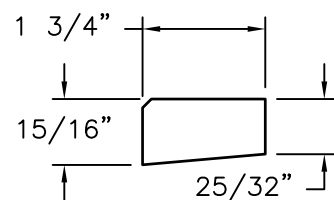


16 FIXED PANEL BASE COVER
RIGID PVC

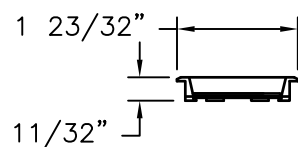

17 EXTERIOR WEEPER
ABS

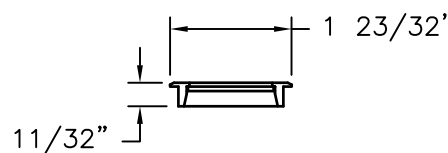

18 INTERIOR WEEPER
ABS

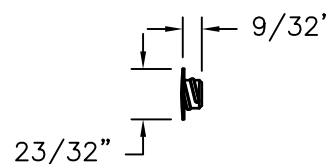

19 ROLLER HOLE COVER
ABS


SIGNED: 08/10/2026

NAN YA PLASTICS CORP. USA
4016 SHADRACK ST.
HOUSTON, TX 77013

NA YA SLIDING GLASS DOOR
6'0 6'11
COMPONENTS


DRAWN: V.L.	DWG NO. 08-01867	REV D
SCALE NTS	DATE 12/02/12	SHEET 6 OF 7

L. ROBERTO LOMAS P.E.
208 7th Ave, INDIALANTIC, FL 32903
434-688-0609 rllomas@lrlomaspe.com

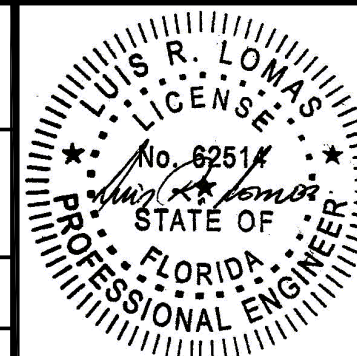


Luis R. Lomas P.E.
FL No.: 62514


REVISIONS			
REV	DESCRIPTION	DATE	APPROVED
D	REVISED ADDRESS & SILL RISER	07/08/2026	R.L.

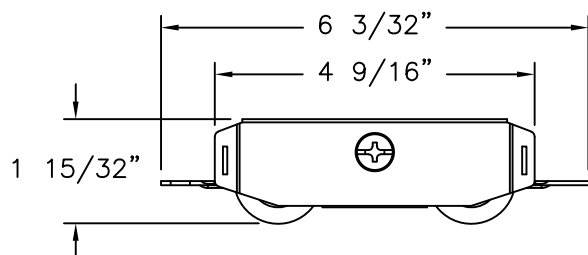


22 ADJUSTABLE ROLLER
STAINLESS STEEL

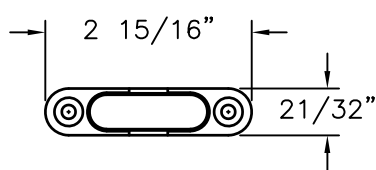


23 ANTI-LIFT STOPPER
DIE CASTING

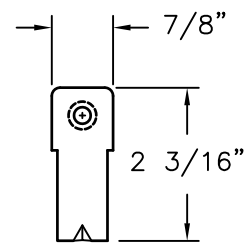


24 DOWNSIDE BRACKET
STAINLESS STEEL

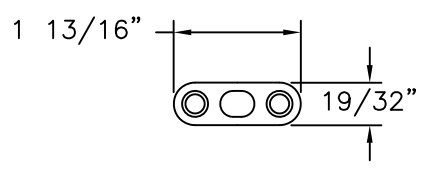


25 FLUSH BOLT GUIDE1
STAINLESS STEEL

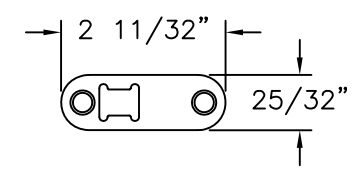


26 FLUSH BOLT GUIDE1
STAINLESS STEEL

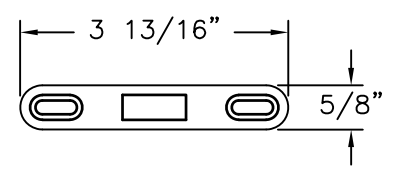


27 LOCK KEEPER
DIE CASTING

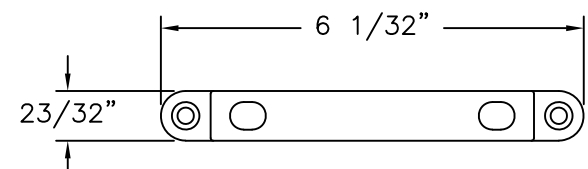


28 FLUSH BOLT KEEPER
STAINLESS STEEL

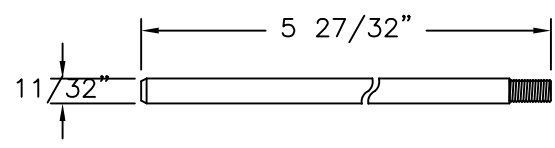


29 FLUSH BOLT BAR
STAINLESS STEEL

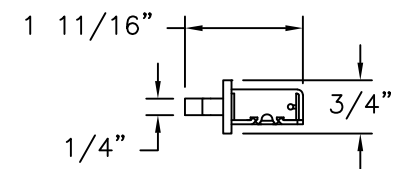


30 SINGLE LOCKING SYSTEM
STAINLESS STEEL, DIE CAST, STEEL

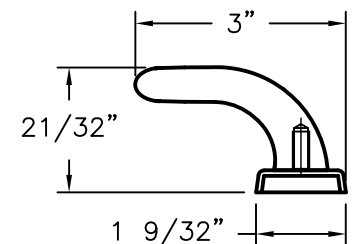


31 GLIDING HANDLE
DIE CAST, STEEL

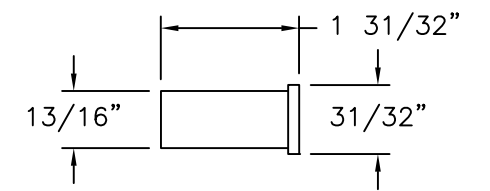


32 FLUSH BOLT MECHANISM
DIE CAST, STEEL

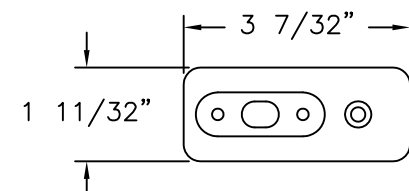


33 BOLT STILE END-COVER
RIGID PVC

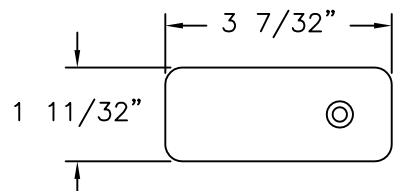


34 FIXED STILE END-COVER
RIGID PVC

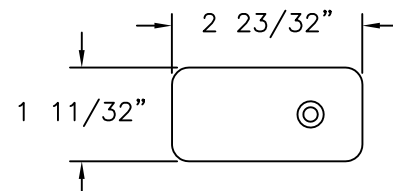


35 LOCK STILE END-COVER
RIGID PVC

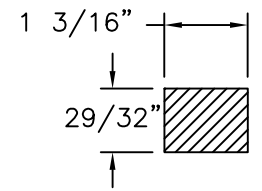


35 WOOD REINFORCEMENT
PINE

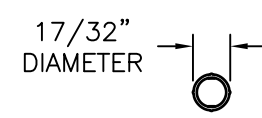

20 ROLLER SLEEVE
ABS

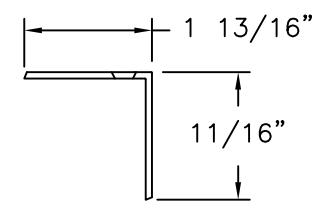

21 CORNER KEY
DIE CAST

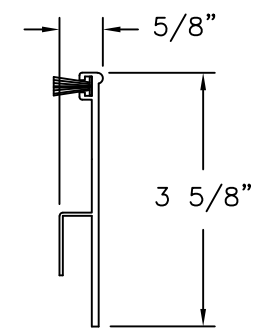

36 SILL RISER
ALUMINUM

NAN YA PLASTICS CORP. USA

4016 SHADRACK ST.
HOUSTON, TX 77013

NA YA SLIDING GLASS DOOR

6'0 6'11

COMPONENTS

DRAWN: V.L.

DWG NO. 08-01867

REV D

SCALE NTS

DATE 12/02/12


SHEET 7 OF 7

L. ROBERTO LOMAS P.E.

208 7th Ave, INDIALANTIC, FL 32903

434-688-0609 rllomas@lrlomaspe.com

SIGNED: 08/10/2026

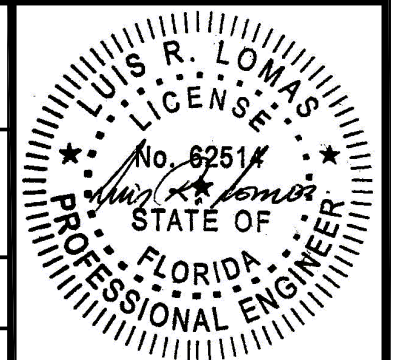

Luis R. Lomas P.E.
FL No.: 62514