

REVISIONS			
REV	DESCRIPTION	DATE	APPROVED
B	REVISED MANUFACTURER ADDRESS	07/08/2026	R.L.

NOTES:

1. THE PRODUCT SHOWN HEREIN IS DESIGNED AND MANUFACTURED TO COMPLY WITH REQUIREMENTS OF THE FLORIDA BUILDING CODE.
2. WOOD FRAMING AND MASONRY OPENING TO BE DESIGNED AND ANCHORED TO PROPERLY TRANSFER ALL LOADS TO STRUCTURE. FRAMING AND MASONRY OPENING IS THE RESPONSIBILITY OF THE ARCHITECT OR ENGINEER OF RECORD.
3. 1X BUCK OVER MASONRY/CONCRETE IS OPTIONAL.
4. WHERE SHIM OR BUCK THICKNESS IS LESS THAN 1-1/2" WINDOW UNITS MUST BE ANCHORED THROUGH THE FRAME IN ACCORDANCE WITH MANUFACTURER'S PUBLISHED INSTALLATION INSTRUCTIONS. ANCHORS SHALL BE SECURELY FASTENED DIRECTLY INTO MASONRY, CONCRETE OR OTHER STRUCTURAL SUBSTRATE MATERIAL.
5. WHERE WOOD BUCK THICKNESS IS 1-1/2" OR GREATER, BUCK SHALL BE SECURELY FASTENED TO MASONRY, CONCRETE OR OTHER STRUCTURAL SUBSTRATE. WINDOW UNITS MAY BE ANCHORED THROUGH FRAME TO SECURED WOOD BUCK IN ACCORDANCE WITH MANUFACTURER'S PUBLISHED INSTALLATION INSTRUCTIONS.
6. WHERE 1X BUCK IS NOT USED DISSIMILAR MATERIALS MUST BE SEPARATED WITH APPROVED COATING OR MEMBRANE. SELECTION OF COATING OR MEMBRANE IS THE RESPONSIBILITY OF THE ARCHITECT OR ENGINEER OF RECORD.
7. BUCKS SHALL EXTEND BEYOND WINDOW INTERIOR FACE SO THAT FULL FRAME SUPPORT IS PROVIDED.
8. SHIM AS REQUIRED AT EACH ANCHOR LOCATION WITH LOAD BEARING SHIM. SHIM WHERE SPACE OF 1/16" OR GREATER OCCURS. MAXIMUM ALLOWABLE SHIM STACK TO BE 1/4".
9. SHIMS SHALL BE LOCATED, APPLIED AND MADE FROM MATERIALS AND THICKNESS CAPABLE OF SUSTAINING APPLICABLE LOADS.
10. WIND LOAD DURATION FACTOR Cd=1.6 WAS USED FOR WOOD ANCHOR CALCULATIONS.
11. FRAME MATERIAL: FOAM PVC CO-EX.
12. UNITS MUST BE GLAZED PER ASTM E1300, SEE SHEET 3 FOR GLASS DETAILS.
13. APPROVED IMPACT PROTECTIVE SYSTEM IS NOT REQUIRED FOR THIS PRODUCT IN WIND BORNE DEBRIS REGIONS.

14. FOR ANCHORING THROUGH FRAME INTO WOOD FRAMING OR 2X BUCK USE #10 WOOD SCREWS WITH SUFFICIENT LENGTH TO ACHIEVE A 1 1/4" MINIMUM EMBEDMENT INTO SUBSTRATE. LOCATE ANCHORS AS SHOWN IN ELEVATIONS AND INSTALLATION DETAILS.
15. FOR ANCHORING THROUGH FRAME INTO MASONRY/CONCRETE USE 1/4" ELCO CRETE-FLEX WITH SUFFICIENT LENGTH TO ACHIEVE A 1 1/4" MINIMUM EMBEDMENT INTO SUBSTRATE WITH 2 1/2" MINIMUM EDGE DISTANCE. LOCATE ANCHORS AS SHOWN IN ELEVATIONS AND INSTALLATION DETAILS.
16. FOR ANCHORING THROUGH FRAME INTO METAL STRUCTURE USE #10 SMS OR SELF DRILLING SCREWS WITH SUFFICIENT LENGTH TO ACHIEVE 3 THREADS MINIMUM BEYOND STRUCTURE INTERIOR WALL. LOCATE ANCHORS AS SHOWN IN ELEVATIONS AND INSTALLATION DETAILS.
17. ALL FASTENERS TO BE CORROSION RESISTANT.
18. INSTALLATION ANCHORS SHALL BE INSTALLED IN ACCORDANCE WITH ANCHOR MANUFACTURER'S INSTALLATION INSTRUCTIONS AND ANCHORS SHALL NOT BE USED IN SUBSTRATES WITH STRENGTHS LESS THAN THE MINIMUM STRENGTH SPECIFIED BELOW:
 - A. WOOD: MINIMUM SPECIFIC GRAVITY OF G=0.42
 - B. CONCRETE: MINIMUM COMPRESSIVE STRENGTH OF 2,000 PSI.
 - C. MASONRY: HOLLOW/FILLED BLOCK PER ASTM C90 WITH Fm=2,000PSI MINIMUM.
 - D. METAL STRUCTURE: STEEL 18GA (.048") FY=33KSI/FU=52KSI OR ALUMINUM 6063-T5 FU=30KSI .075" THICK MINIMUM
19. APPROVED CONFIGURATIONS: XXO, OXX, XX, OX, XO.

SIGNED: 08/07/2026

TABLE OF CONTENTS	
SHEET NO.	DESCRIPTION
1	NOTES
2	ELEVATION
3	GLAZING DETAILS
4 - 6	INSTALLATION DETAILS
7	COMPONENTS

NAN YA PLASTICS CORPORATION USA

4016 SHADRACK ST.
HOUSTON, TX 77013

SERIES LPS GLIDING PATIO DOOR GLAZED
FIBERGLASS SGD W/SILL RISER & BUBBLE COVER
NOTES

DRAWN:
A.R.

DWG NO.
08-03116

REV
B


SCALE NTS

DATE 06/12/17

SHEET 1 OF 7

L. ROBERTO LOMAS P.E.
208 7th Ave, INDIALANTIC, FL 32903
434-688-0609 rllomas@lrlomaspe.com

Luis R. Lomas P.E.
FL No.: 62514

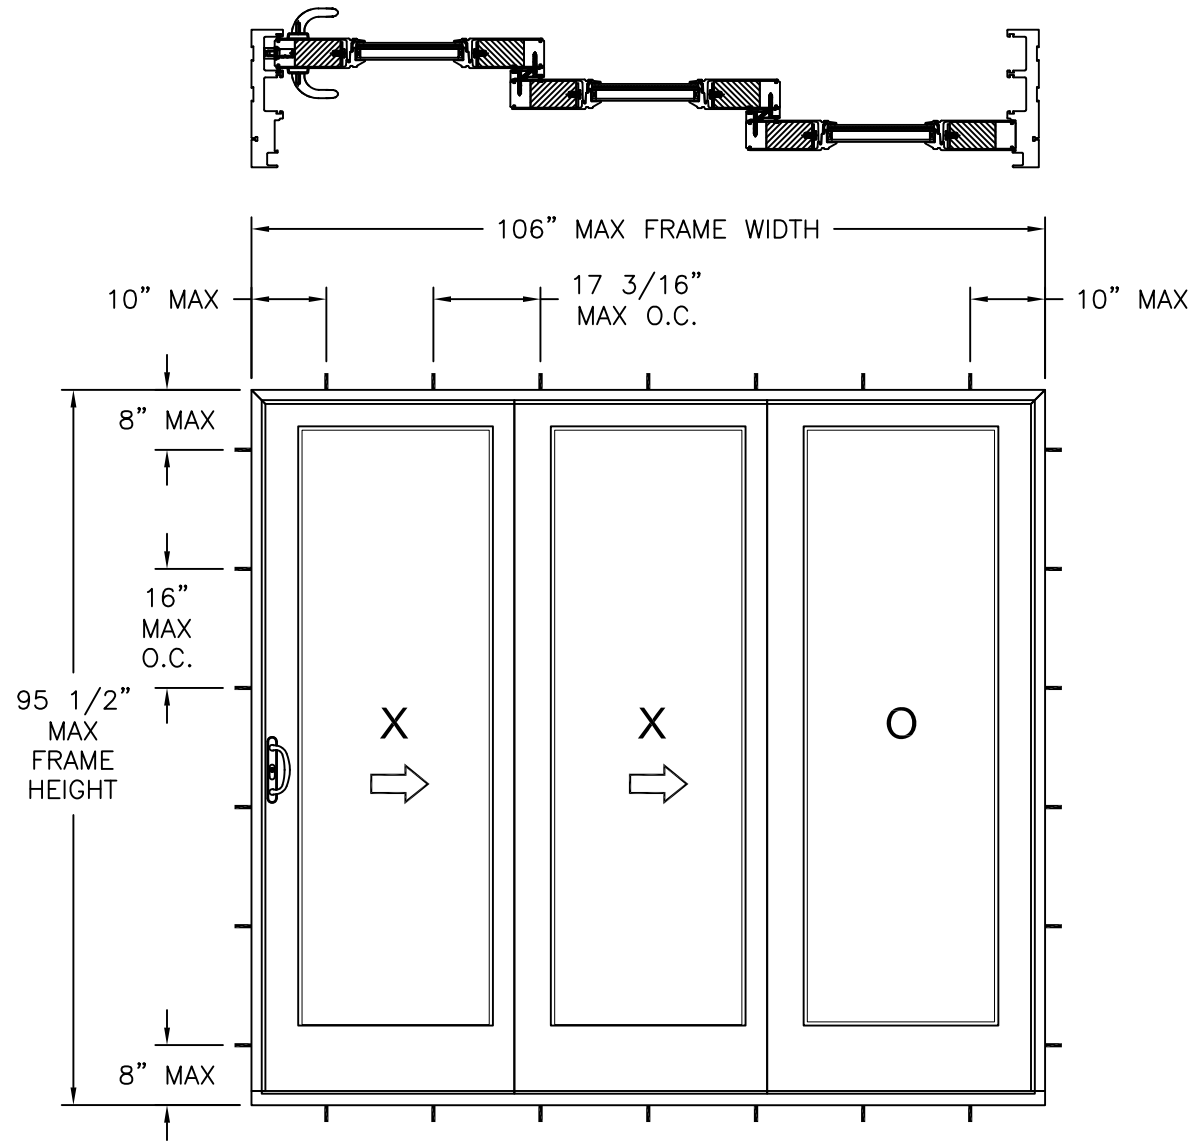

- NOTES:
- 1. PANEL SIZE: 35 3/4" x 92 19/32"
 - 2. D.L.O.: 25" x 79"

LPS GLIDING PATIO DOOR

WITH STANDARD SILL		WITH SILL RISER		WITH SILL RISER AND BUBBLE COVER	
DESIGN PRESSURE RATING	IMPACT RATING	DESIGN PRESSURE RATING	IMPACT RATING	DESIGN PRESSURE RATING	IMPACT RATING
+40.0/-50.0PSF	LARGE MISSILE IMPACT	±50PSF	LARGE MISSILE IMPACT	±50PSF	LARGE MISSILE IMPACT
MISSILE LEVEL D, WIND ZONE 4		MISSILE LEVEL D, WIND ZONE 4		MISSILE LEVEL D, WIND ZONE 4	

NOTE: STANDARD SILL WAS TESTED TO 7.5PSF WATER PENETRATION RESISTANCE,
3" SILL RISER WAS TESTED TO 15.0PSF WATER PENETRATION RESISTANCE

HARDWARE SCHEDULE	
A.	(1) SINGLE LOCK (STAINLESS STEEL, DIE STEEL) AT 37 1/2" FROM FRAME SILL
B.	(1) LOCK KEEPER (STAINLESS STEEL) AT EACH LOCKING POINT LOCATION
C.	(1) HANDLE SET (DIE CASTING) AT ACTIVE PANEL
D.	(4) ADJUSTABLE ROLLER AT EACH END OF BOTTOM RAIL

REVISIONS			
REV	DESCRIPTION	DATE	APPROVED
B	REVISED MANUFACTURER ADDRESS	07/08/2026	R.L.

NAN YA PLASTICS CORPORATION USA
4016 SHADRACK ST.
HOUSTON, TX 77013

SERIES LPS GLIDING PATIO DOOR GLAZED
FIBERGLASS SGD W/SILL RISER & BUBBLE COVER
ELEVATION

DRAWN:
A.R.

DWG NO.
08-03116

REV
B


SCALE
NTS

DATE
06/12/17

SHEET
2 OF 7

L. ROBERTO LOMAS P.E.
208 7th Ave, INDIALANTIC, FL 32903
434-688-0609 rllomas@lrlomaspe.com


SIGNED: 08/07/2026

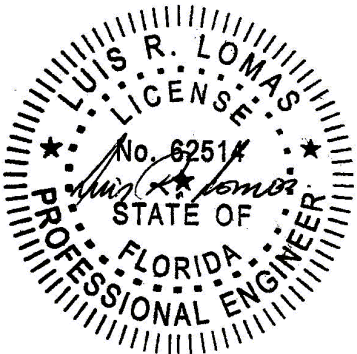

Luis R. Lomas P.E.
FL No.: 62514




REVISIONS			
REV	DESCRIPTION	DATE	APPROVED
B	REVISED MANUFACTURER ADDRESS	07/08/2026	R.L.

APPROVED PANEL CONFIGURATIONS

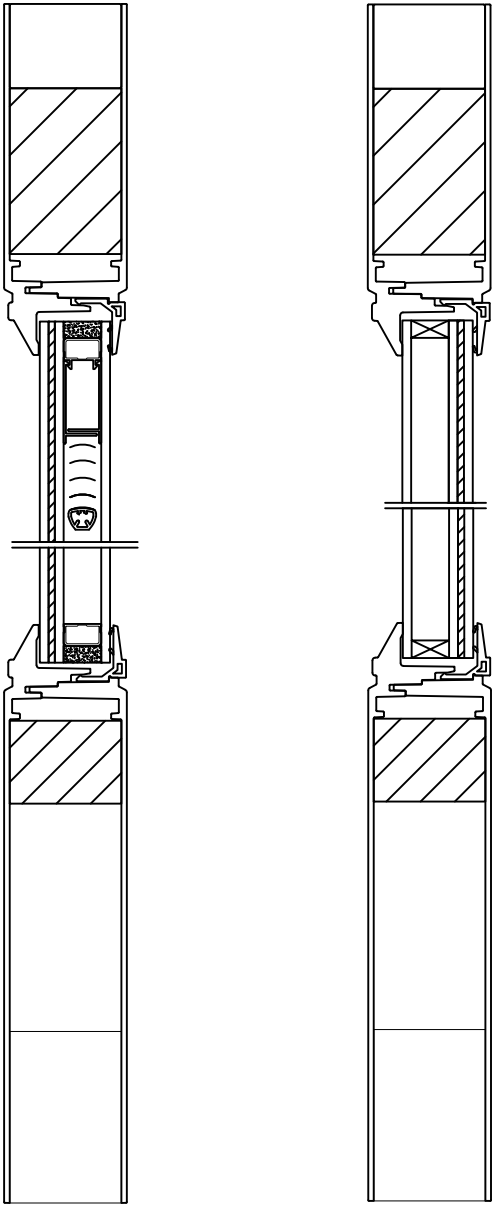

W/MINI-BLIND

STANDARD

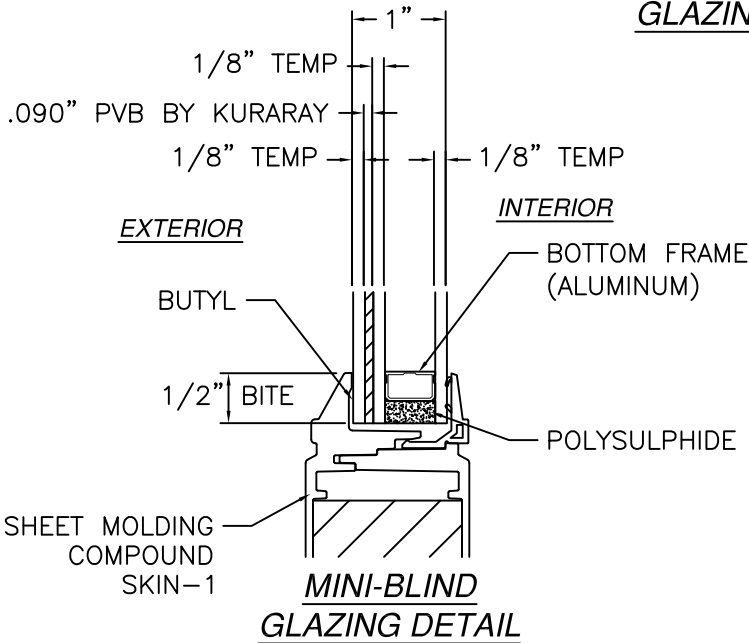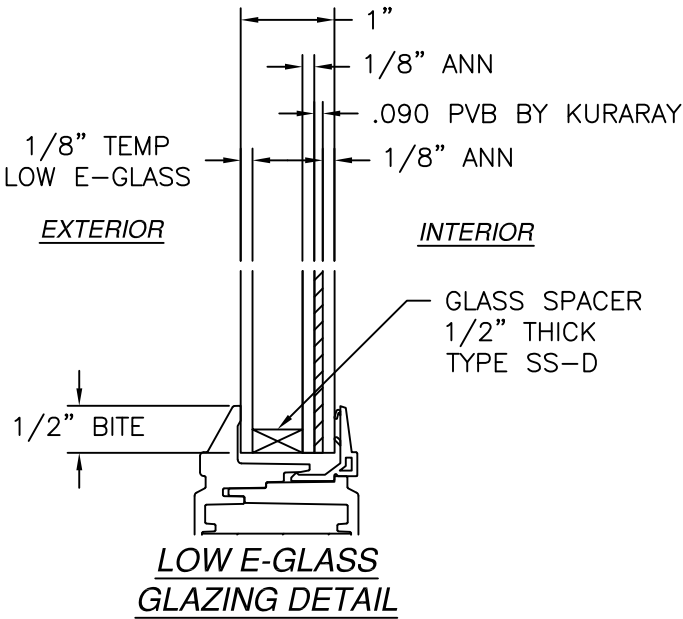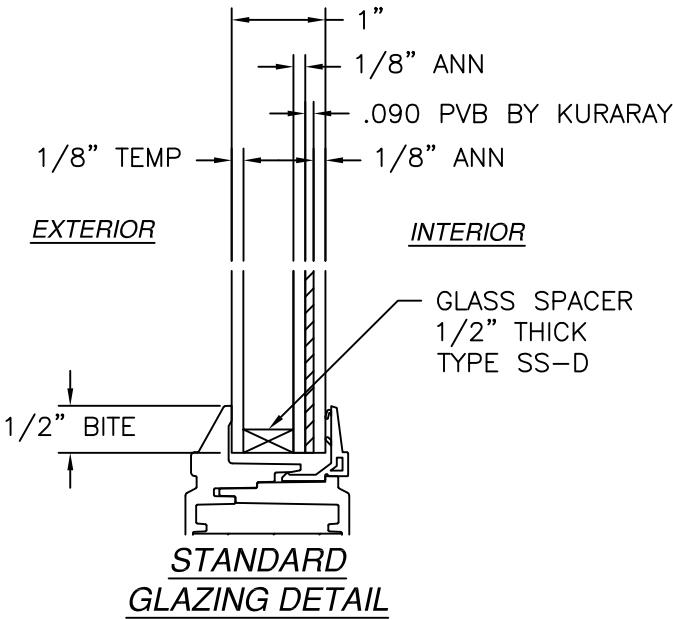

SIGNED: 08/07/2026

NAN YA PLASTICS CORPORATION USA

4016 SHADRACK ST.
HOUSTON, TX 77013

SERIES LPS GLIDING PATIO DOOR GLAZED
FIBERGLASS SGD W/SILL RISER & BUBBLE COVER
GLAZING DETAILS

DRAWN:
A.R.

DWG NO.
08-03116

REV
B

SCALE
NTS

DATE
06/12/17


SHEET
3 OF 7

L. ROBERTO LOMAS P.E.


208 7th Ave, INDIALANTIC, FL 32903

434-688-0609 rllomas@lrlomaspe.com

Luis R. Lomas P.E.
FL No.: 62514

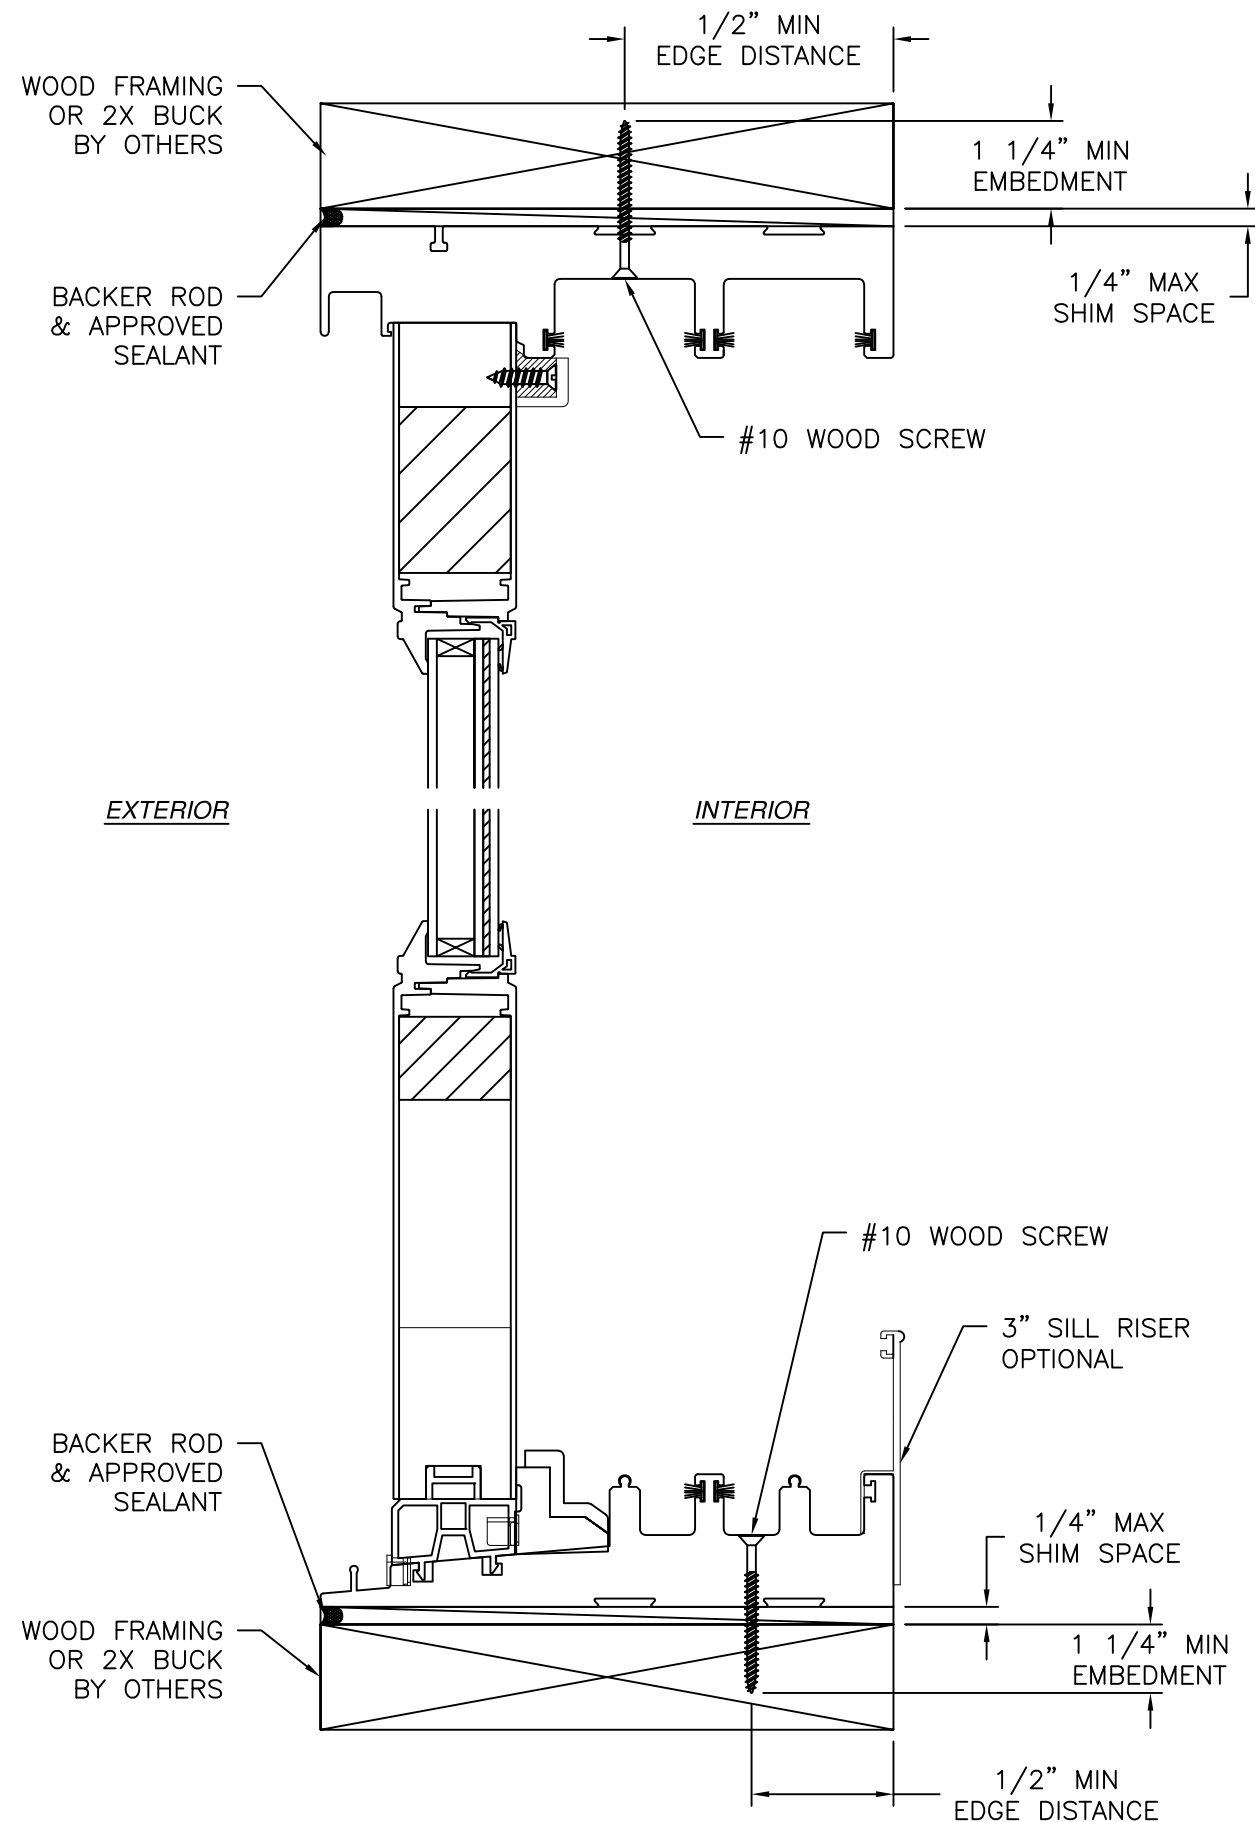

VERTICAL CROSS SECTION
WOOD FRAMING OR 2X BUCK INSTALLATION

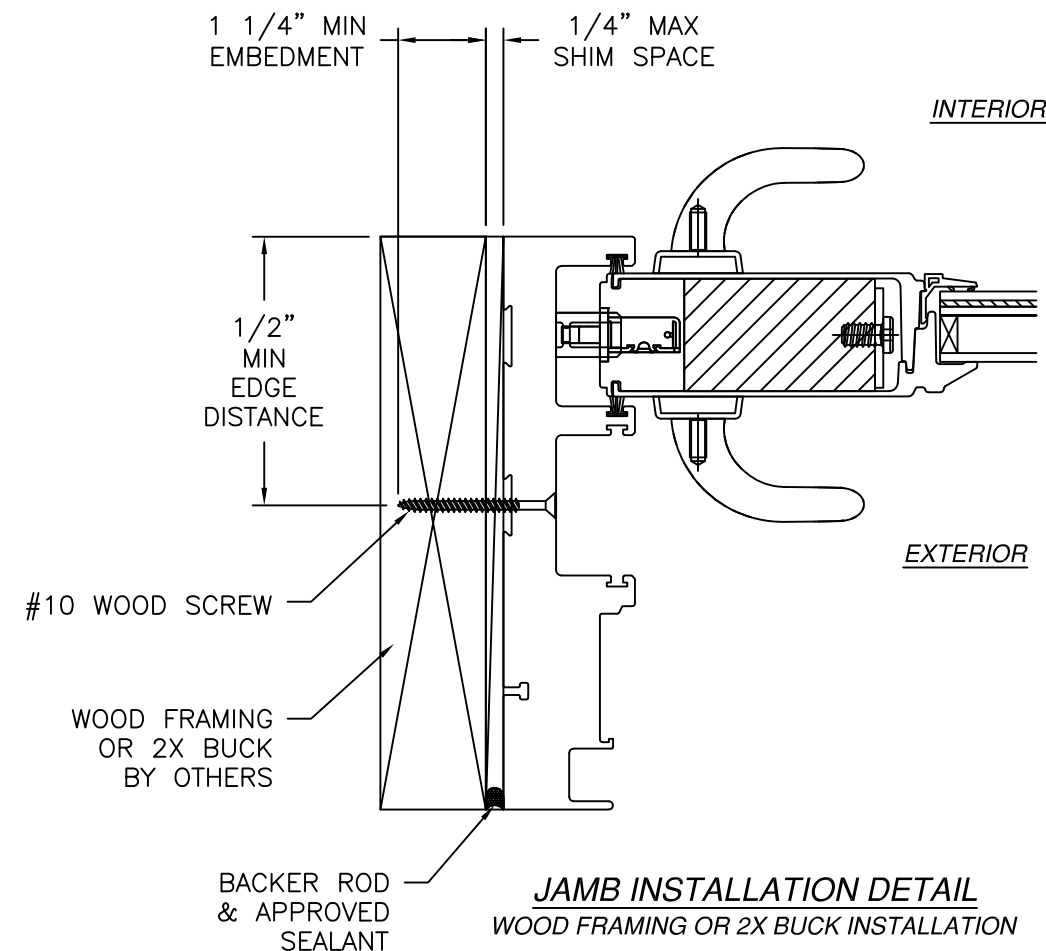

JAMB INSTALLATION DETAIL
WOOD FRAMING OR 2X BUCK INSTALLATION

NOTES:

1. INTERIOR AND EXTERIOR FINISHES, BY OTHERS, NOT SHOWN FOR CLARITY.
2. PERIMETER AND JOINT SEALANT BY OTHERS TO BE DESIGNED IN ACCORDANCE WITH ASTM E2112

REVISIONS			
REV	DESCRIPTION	DATE	APPROVED
B	REVISED MANUFACTURER ADDRESS	07/08/2026	R.L.

NAN YA PLASTICS CORPORATION USA


4016 SHADRACK ST.
HOUSTON, TX 77013

SERIES LPS GLIDING PATIO DOOR GLAZED
FIBERGLASS SGD W/SILL RISER & BUBBLE COVER
INSTALLATION DETAILS


DRAWN: A.R.	DWG NO. 08-03116	REV B
SCALE NTS	DATE 06/12/17	SHEET 4 OF 7

L. ROBERTO LOMAS P.E.
208 7th Ave, INDIALANTIC, FL 32903
434-688-0609 rllomas@lrlomaspe.com


SIGNED: 08/07/2026

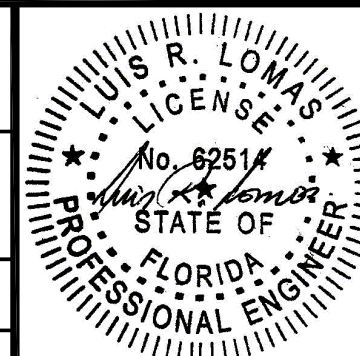

Luis R. Lomas P.E.
FL No.: 62514

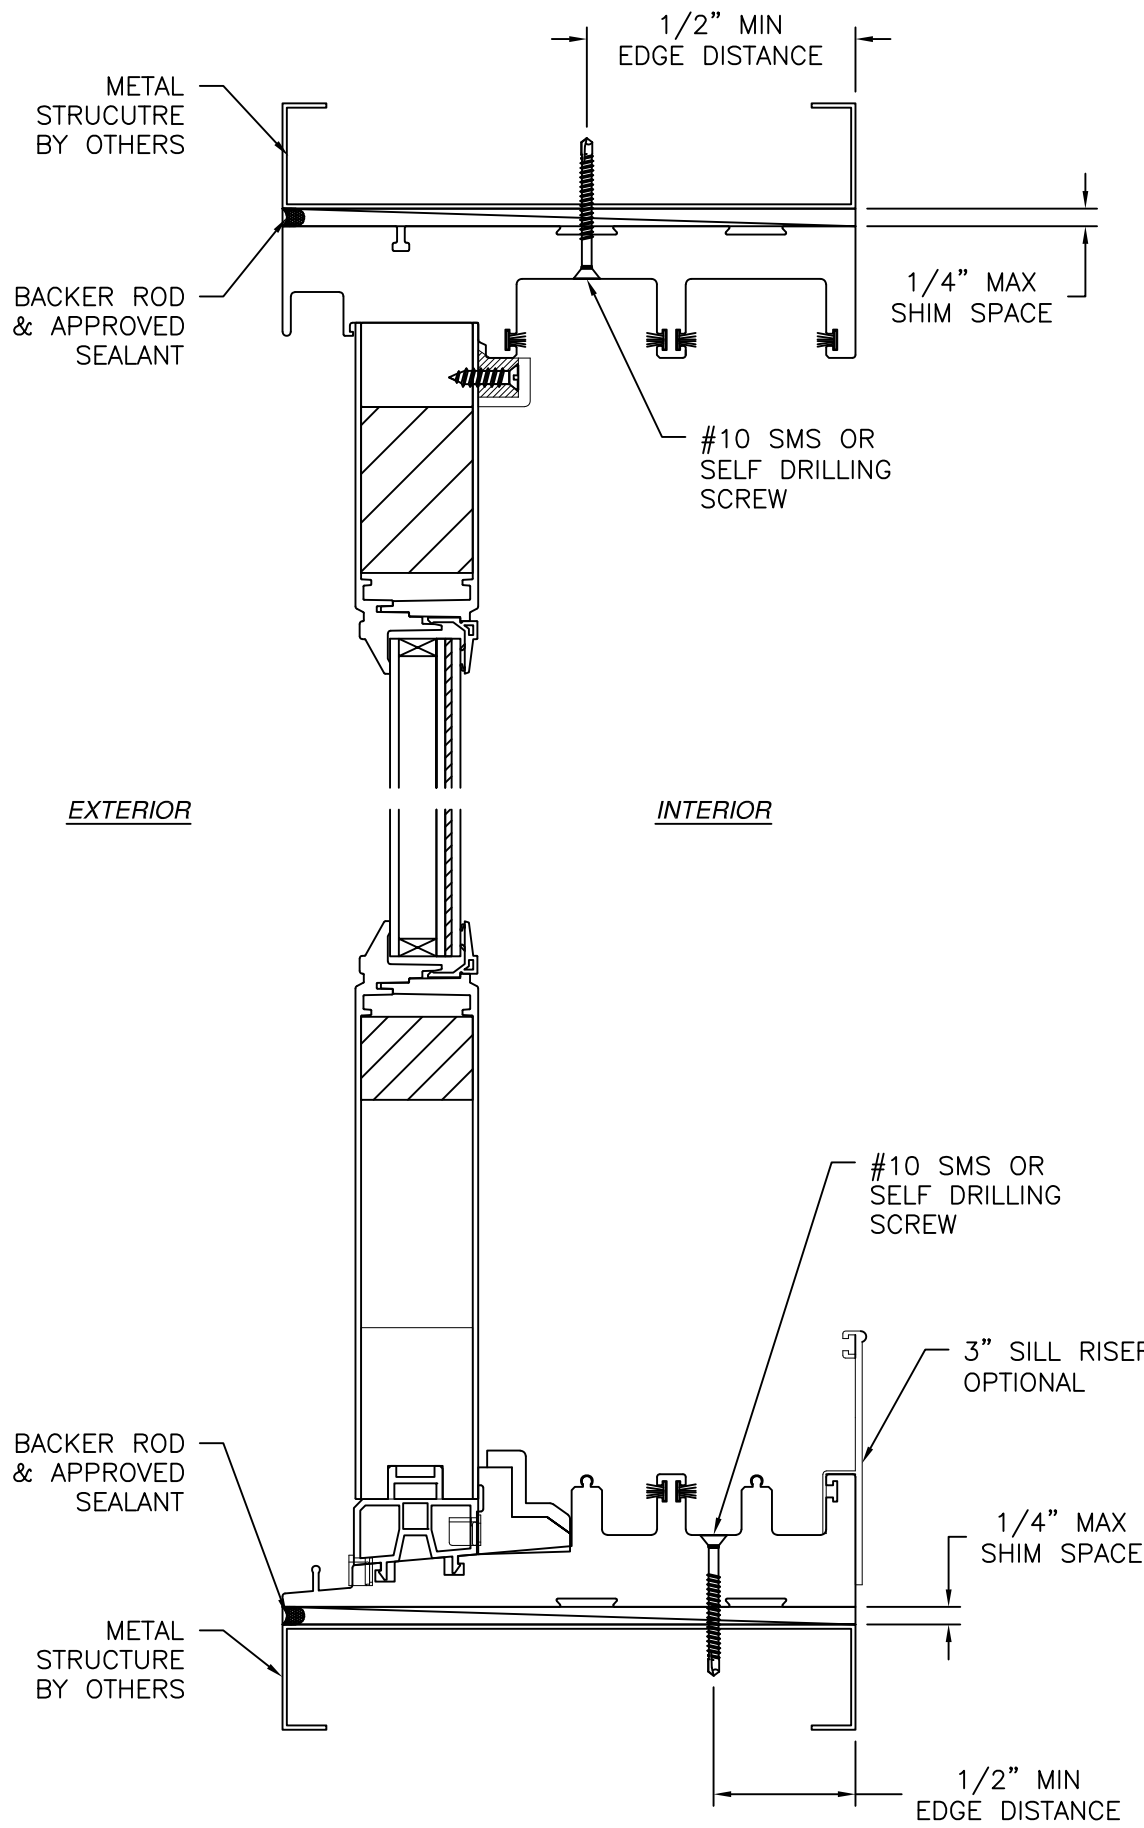

VERTICAL CROSS SECTION
METAL STRUCTURE INSTALLATION

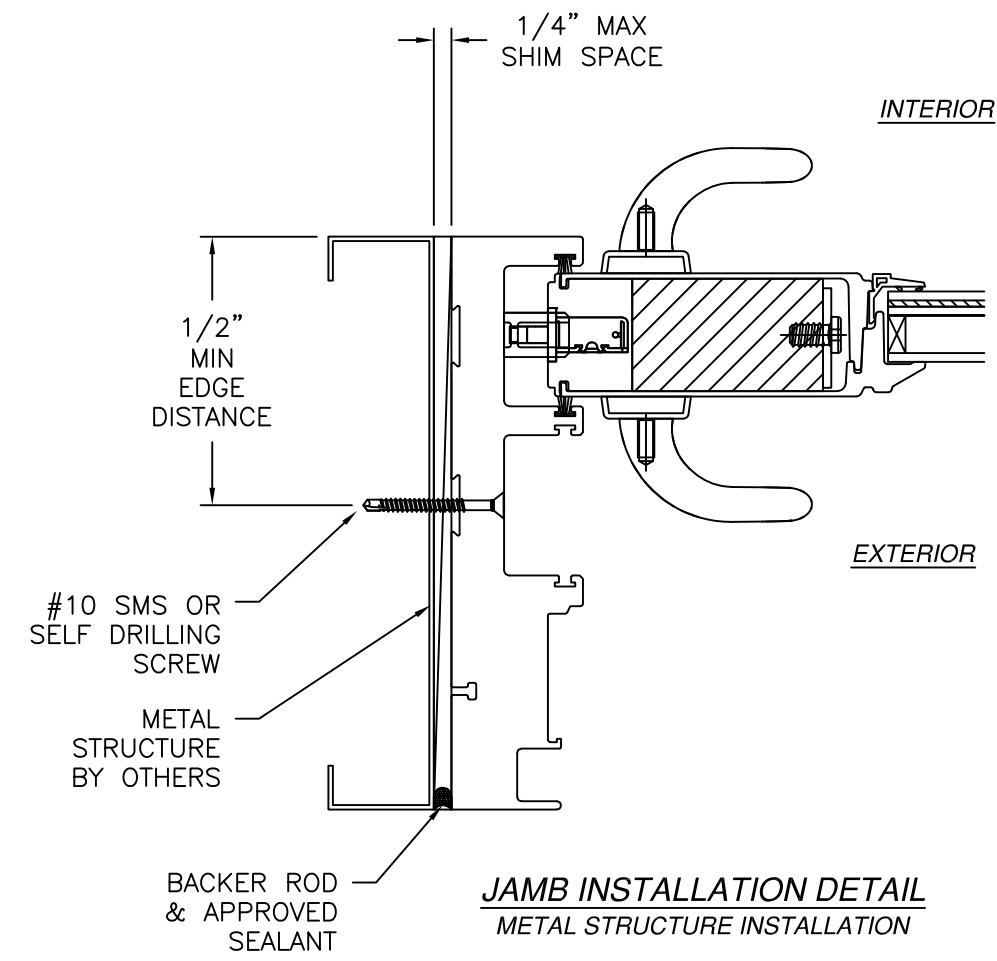

JAMB INSTALLATION DETAIL
METAL STRUCTURE INSTALLATION

- NOTES:
1. INTERIOR AND EXTERIOR FINISHES, BY OTHERS, NOT SHOWN FOR CLARITY.
 2. PERIMETER AND JOINT SEALANT BY OTHERS TO BE DESIGNED IN ACCORDANCE WITH ASTM E2112

REVISIONS			
REV	DESCRIPTION	DATE	APPROVED
B	REVISED MANUFACTURER ADDRESS	07/08/2026	R.L.

NAN YA PLASTICS CORPORATION USA
4016 SHADRACK ST.
HOUSTON, TX 77013


**SERIES LPS GLIDING PATIO DOOR GLAZED
FIBERGLASS SGD W/SILL RISER & BUBBLE COVER
INSTALLATION DETAILS**

DRAWN: A.R.	DWG NO. 08-03116	REV B
SCALE NTS	DATE 06/12/17	SHEET 5 OF 7

L. ROBERTO LOMAS P.E.
208 7th Ave, INDIALANTIC, FL 32903
434-688-0609 rllomas@lrlomaspe.com


SIGNED: 08/07/2026

Luis R. Lomas P.E.
FL No.: 62514

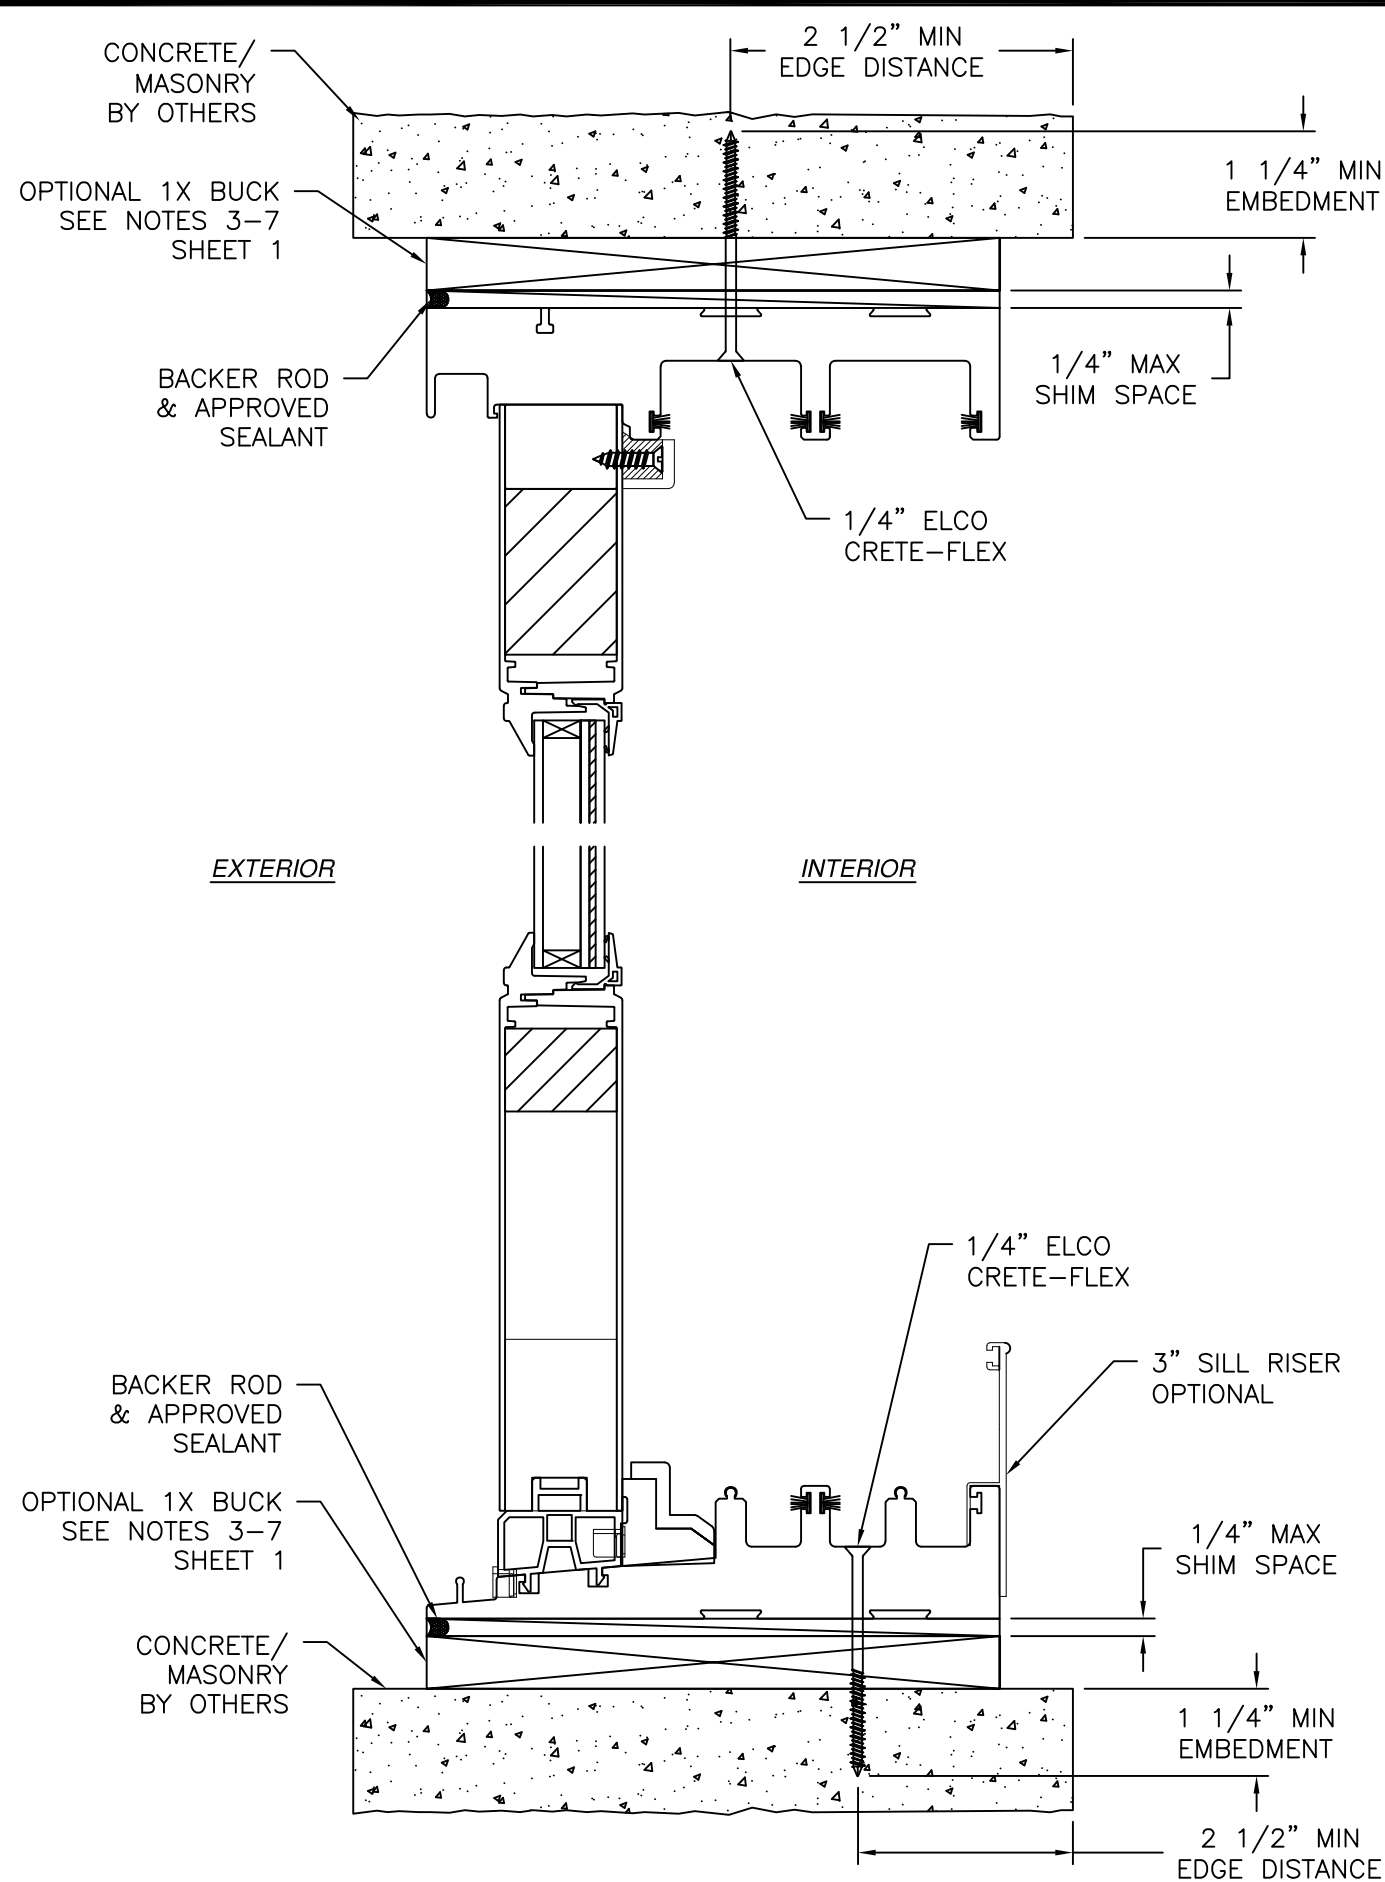

VERTICAL CROSS SECTION
CONCRETE/MASONRY INSTALLATION

REVISIONS			
REV	DESCRIPTION	DATE	APPROVED
B	REVISED MANUFACTURER ADDRESS	07/08/2026	R.L.

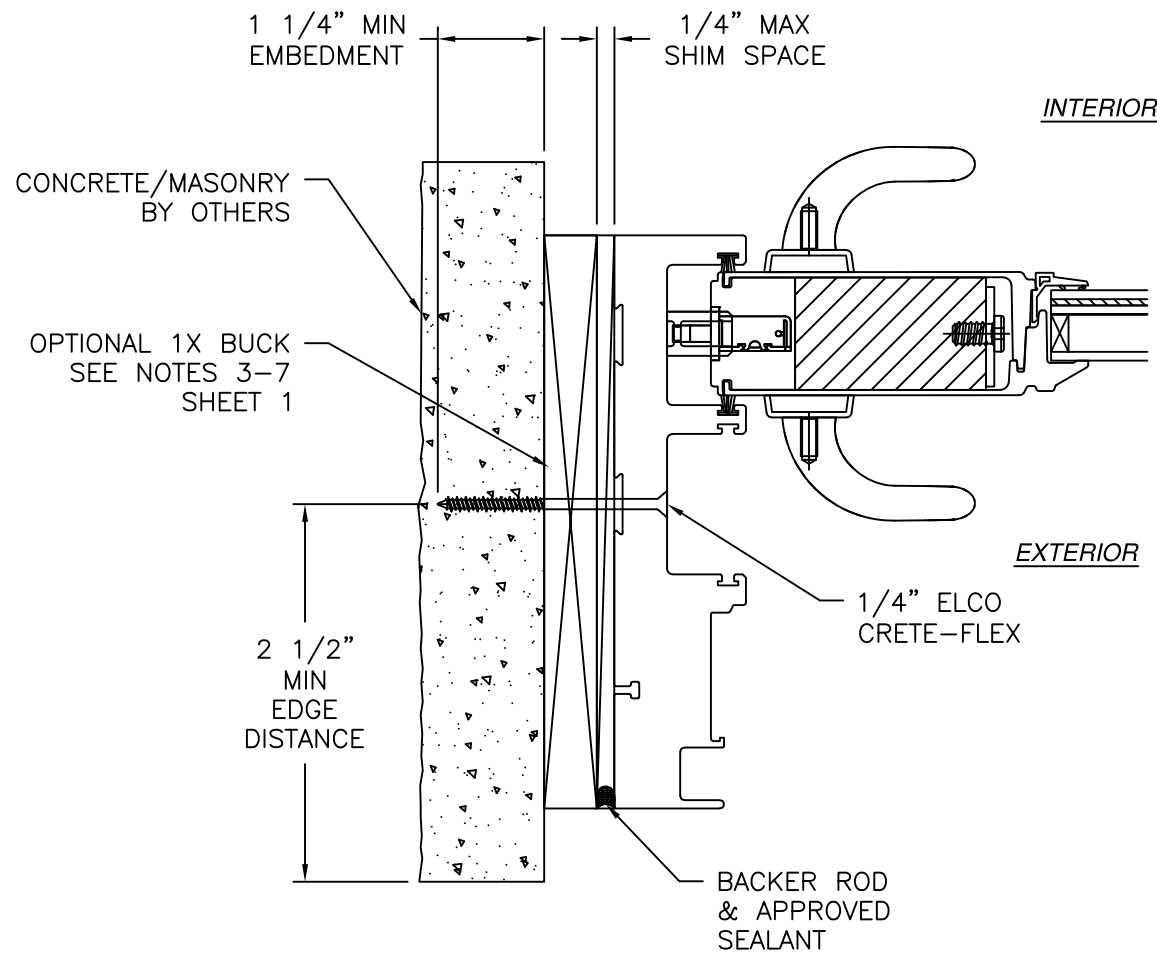

JAMB INSTALLATION DETAIL
CONCRETE/MASONRY INSTALLATION

NOTES:

1. INTERIOR AND EXTERIOR FINISHES, BY OTHERS, NOT SHOWN FOR CLARITY.
2. PERIMETER AND JOINT SEALANT BY OTHERS TO BE DESIGNED IN ACCORDANCE WITH ASTM E2112

SIGNED: 08/07/2026


NAN YA PLASTICS CORPORATION USA

4016 SHADRACK ST.
HOUSTON, TX 77013

SERIES LPS GLIDING PATIO DOOR GLAZED
FIBERGLASS SGD W/SILL RISER & BUBBLE COVER
INSTALLATION DETAILS


DRAWN: A.R.	DWG NO. 08-03116	REV B
SCALE NTS	DATE 06/12/17	SHEET 6 OF 7

L. ROBERTO LOMAS P.E.
208 7th Ave, INDIALANTIC, FL 32903
434-688-0609 rllomas@lrlomaspe.com

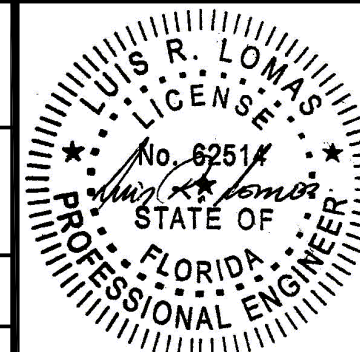


Luis R. Lomas P.E.
FL No.: 62514


REVISIONS			
REV	DESCRIPTION	DATE	APPROVED
B	REVISED MANUFACTURER ADDRESS	07/08/2026	R.L.

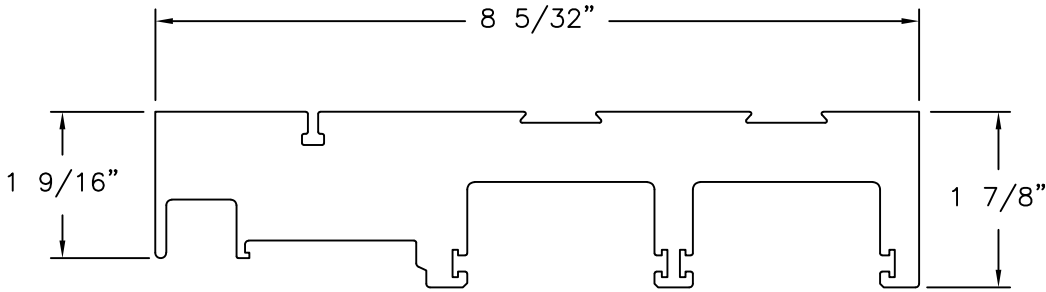


FRAME HEAD & JAMB
FOAM PVC CO-EX

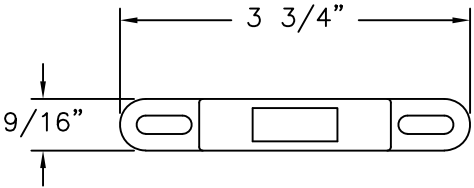


LOCK KEEPER
STAINLESS STEEL

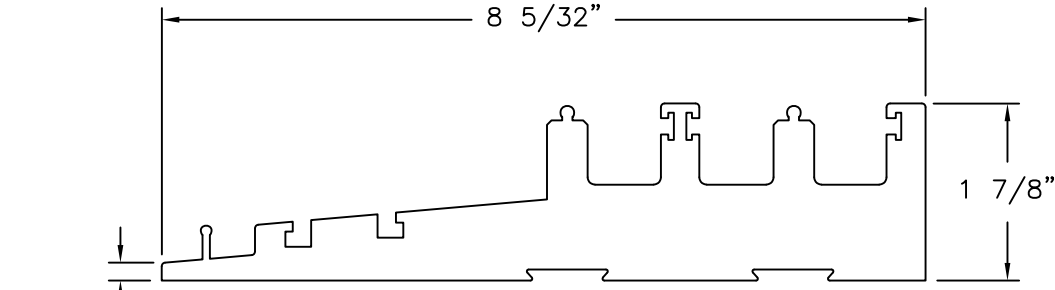


SILL
FOAM PVC

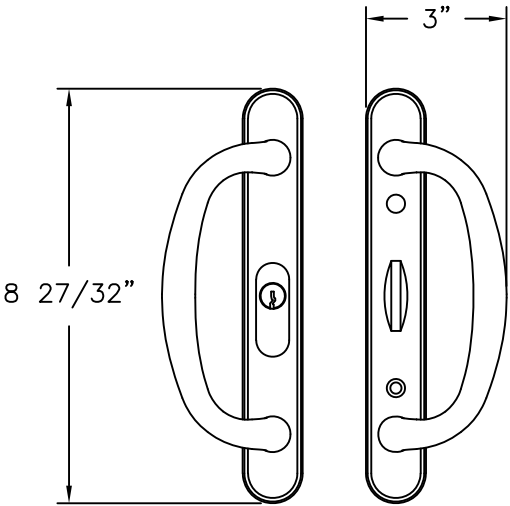


HANDLE SET
DIE CASTING

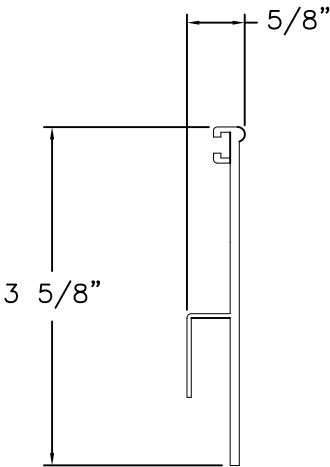

SILL RISER
ALUMINUM

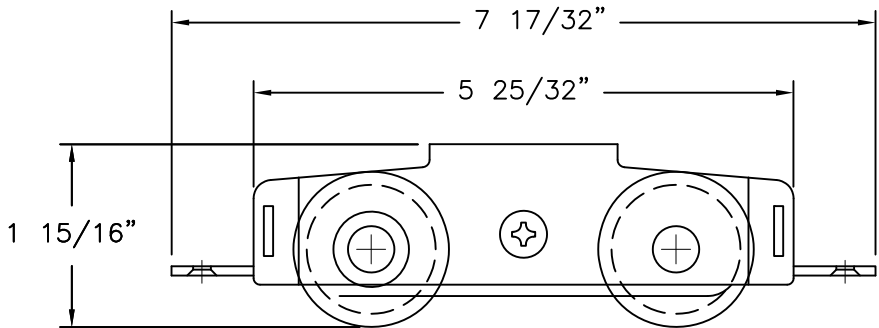

ADJUSTABLE ROLLER
STAINLESS STEEL

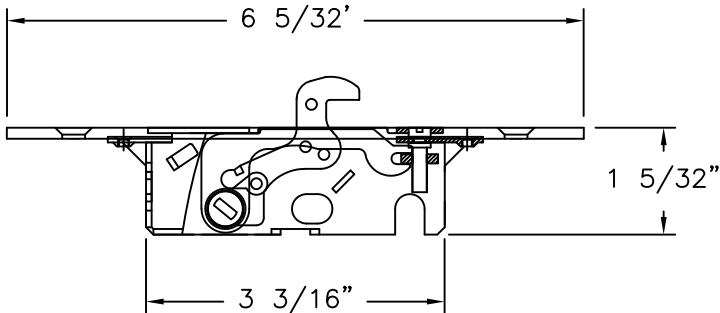

SINGLE LOCK
STAINLESS STEEL, DIE STEEL

NAN YA PLASTICS CORPORATION USA

4016 SHADRACK ST.
HOUSTON, TX 77013

SERIES LPS GLIDING PATIO DOOR GLAZED
FIBERGLASS SGD W/SILL RISER & BUBBLE COVER
COMPONENTS

DRAWN: A.R.

DWG NO. 08-03116

REV B

SCALE NTS

DATE 06/12/17


SHEET 7 OF 7

L. ROBERTO LOMAS P.E.

208 7th Ave, INDIALANTIC, FL 32903

434-688-0609 rllomas@lrlomaspe.com

SIGNED: 08/07/2026

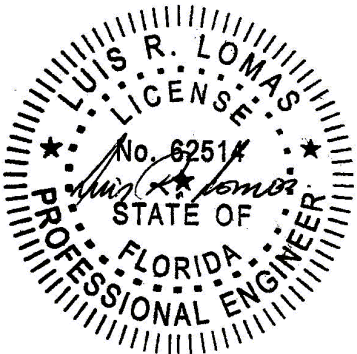

Luis R. Lomas P.E.
FL No.: 62514